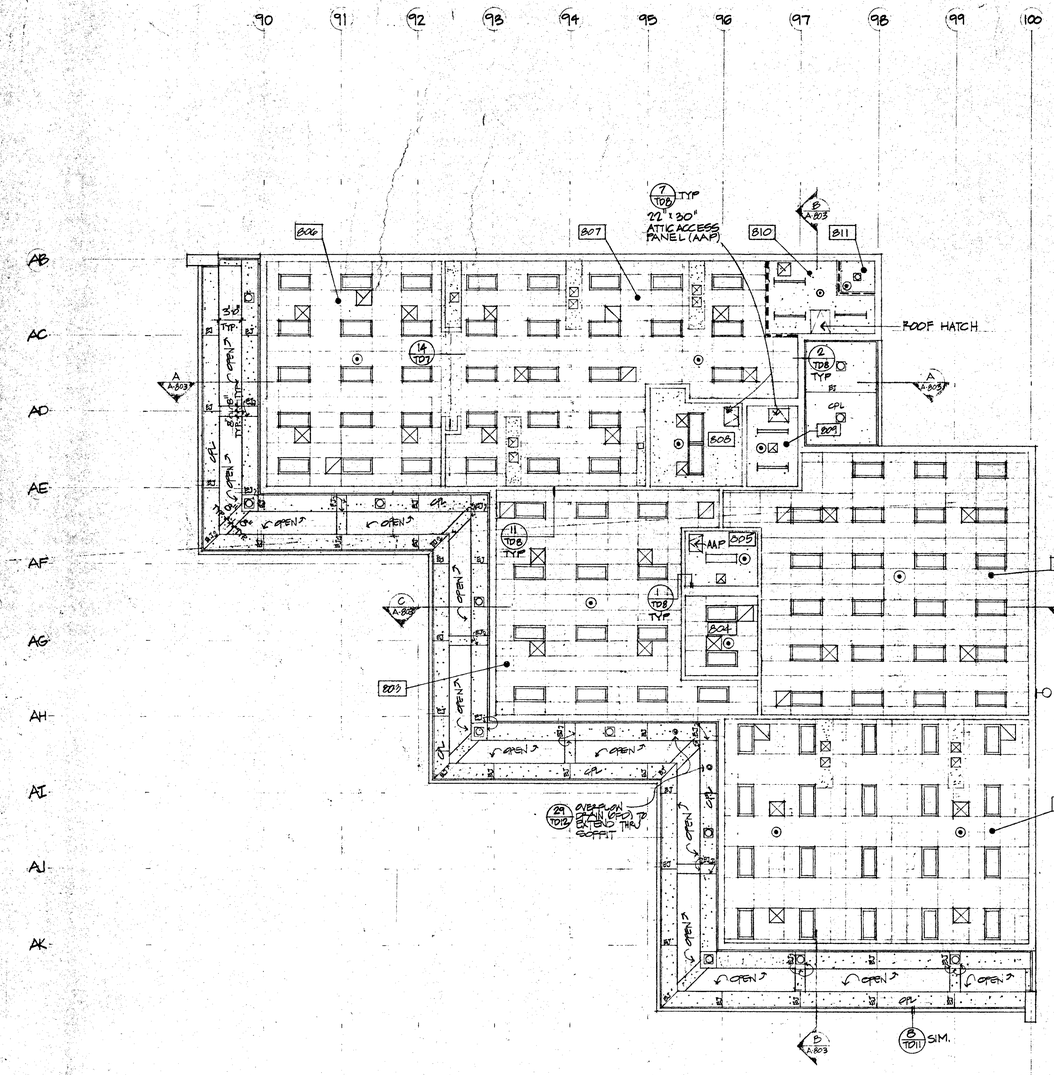

N

HOME ECONOMICS - BLDG. NO. 8
REFLECTED CLG. PLAN

NOTE:
STRIP & SHEATH UNDERSIDE OF STRUCTURAL FRAMING PER (10/TD8) TO COMPLY W/ 1-HR FIRE RATING (8/TD8) TYP. ROOM 811

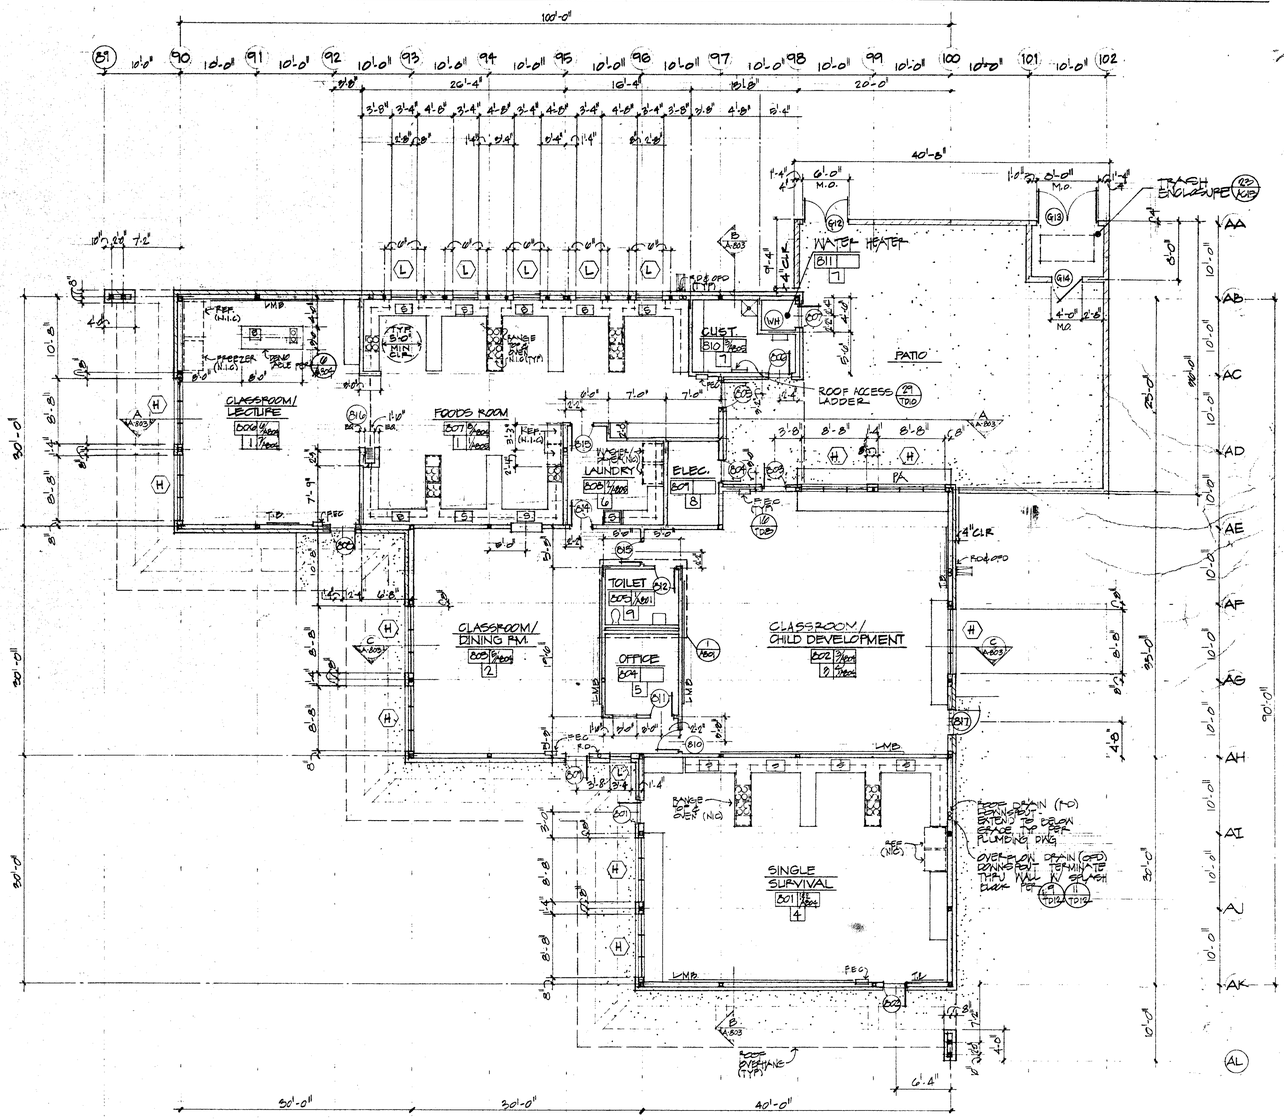

N

HOME ECONOMICS - BLDG. NO. 8
FLOOR PLAN
1/16" = 1'-0"

OFFICE OF THE STATE ARCHITECT
STRUCTURAL SAFETY
APPROVED
DATE 4-27-88
BY P. M. Curt
OFFICE OF THE STATE ARCHITECT
APPLICATION NO.

REFLECTED CEILING LEGEND

- ONE HOUR SEPARATION (14/TD12)
- TWO HOUR SEPARATION (5/TD12)
- FOUR HOUR SEPARATION (8" CONC. BLOCK)
- GYPSUM BOARD SOFFIT OR CEILING (1/TD8)
- CPL — CEMENT PLASTER SOFFIT OR CEILING (2/TD8)
- EXPOSED METAL DECKING
- ACOUSTICAL CEILING TILE GLUED TO GYPSUM BOARD
- 2X4 SUSPENDED ACOUSTICAL CEILING PANELS (11/TD8)
- 2X2 SUSPENDED ACOUSTICAL CEILING PANELS (11/TD8)
- RECESSED LIGHT FIXTURE
- SURFACE MOUNTED LIGHT FIXTURE
- RECESSED DOWN LIGHT
- SURFACE MOUNTED STRIP LIGHT
- WALL MOUNTED LIGHT FIXTURE
- PENDANT MOUNTED LIGHT FIXTURE
- FIRE DETECTION DEVICE
- RADIANT HEATER
- SUPPLY DIFFUSER
- RETURN AIR DIFFUSER
- EXHAUST AIR DIFFUSER
- SOFFIT DIFFUSER
- SKYLIGHT
- ROOF HATCH
- EXIT LIGHT
- EJ — EXPANSION JOINT (13B/TD8)
- 100 — ROOM NUMBER

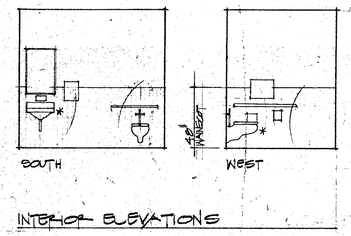

INTERIOR ELEVATIONS

NOTE
1. THE SYMBOL ♿ INDICATES HANDICAPPED FIXTURE AND ACCESSORIES
2. FOR TOILET ACCESSORIES REFER TO PLANS

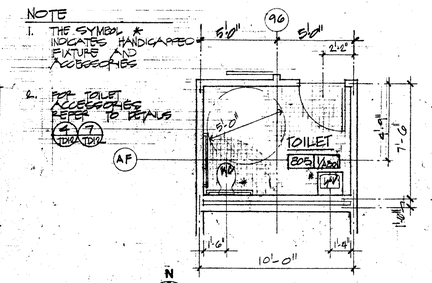

FLOOR PLAN

1/A201 TOILET 805
1/4" = 1'-0"

WALL SCHEDULE BUILDING 8

- 2X6 WOOD STUDS @ 16" o/c WITH BATT INSULATION AND AN EXTERIOR FACING OF CONCRETE BRICK VENEER
- 2X6 WOOD STUDS @ 16" o/c EXTEND TO UNDERSIDE OF ROOF SHEATHING PROVIDE BATT INSULATION FOR SOUND CONTROL PER (12/TD12)
- 2X6 WOOD STUDS @ 16" o/c EXTEND TO UNDERSIDE OF ROOF SHEATHING PER (14/TD12) - SEE NOTE #1
- 2X6 WOOD STUDS @ 16" o/c BRACED ABOVE CEILING PER (12/TD12)
- 4"x8"x16" CONCRETE MASONRY UNITS

1. REFER TO REFLECTED CEILING PLANS FOR LOCATION & DETAIL REFERENCES OF FIRE RATED WALLS AND AREA SEPARATION WALLS

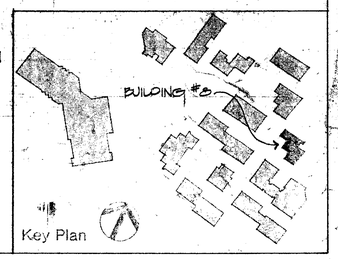

Drawn By	Revisions	Architects Planners	ARCHITECT	West Hills High School	Sheet Number
Checked By	6/29/88 PHASING	RUHNAU McGAVIN RUHNAU / ASSOCIATES	C-6497	Grossmont Union High School District	A-801
Date MAR. 1988		3775 Tenth Street, Riverside, CA 92501-3689, 714/684-4664; 5751 Palmer Way, Suite C, Carlsbad, CA 92008-1995, 619/438-5899		San Diego, Ca — San Diego County	Of Sheets
Commission No. 13007				Home Economics – Bldg. No.8 Floor Plan/Reflected Clg. Plan	

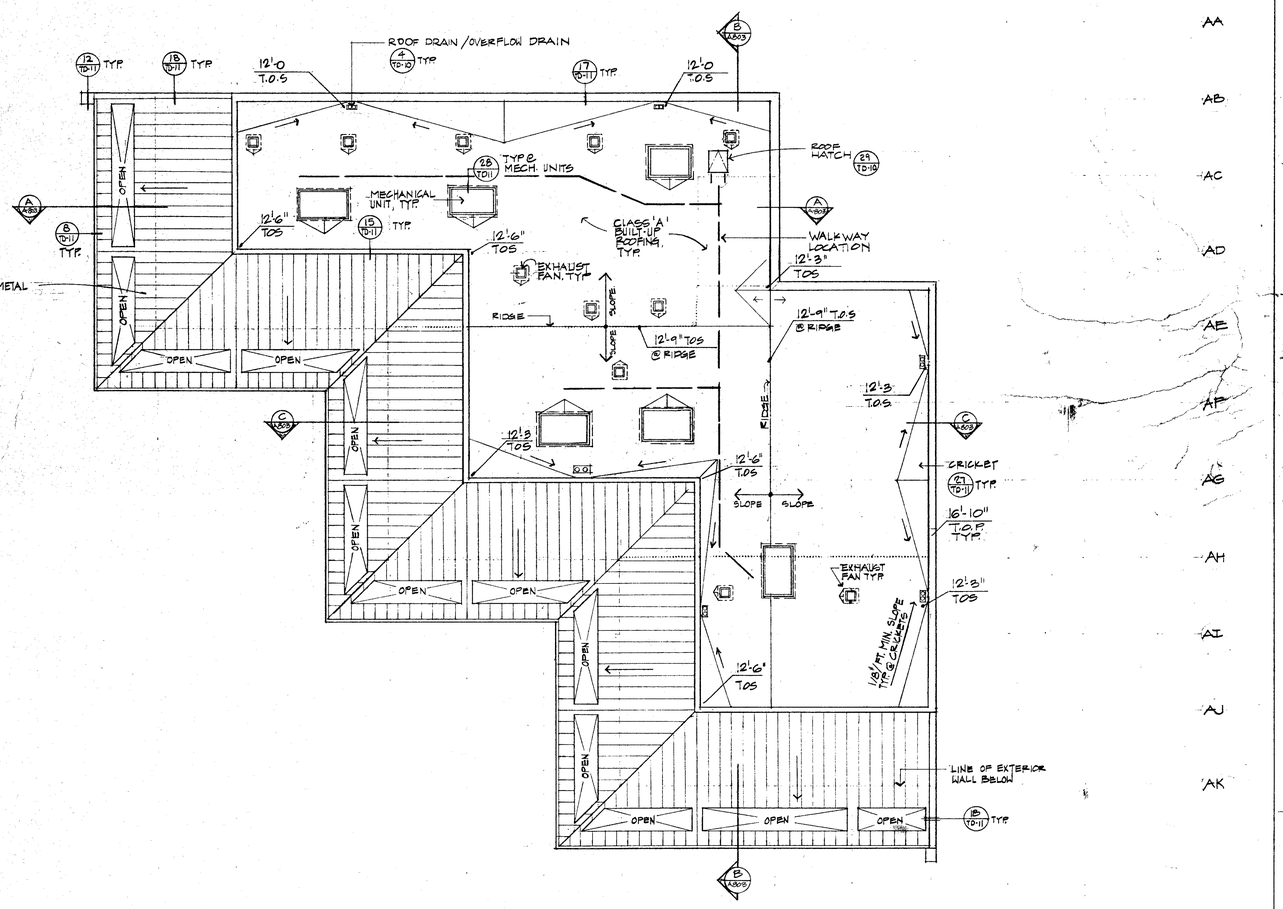

N

HOME ECONOMICS - BLDG. NO. 8
ROOF PLAN

1/8" = 1'-0"

NOTE: PROVIDE DRAFT STOPS WHERE INDICATED THUS ..... COMPLY WITH THE REQUIREMENTS OF THE UBC

OFFICE OF THE STATE ARCHITECT
APPROVED
49275 MAY 4 '88

OFFICE OF THE STATE ARCHITECT
ACCESS COMPLIANCE
49275 MAY 4 '88

APPROVED FOR SITE PLANNING ONLY

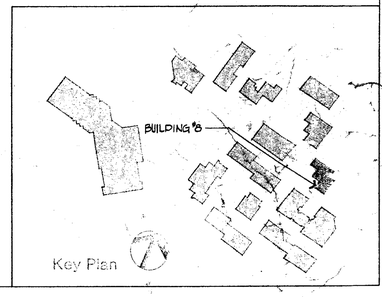

Drawn By Checked By Date MAR 1988 Commission No. 1-30-02	Revisions 6/29/88 PHASING		Architects Planners RUHNAU McGAVIN RUHNAU/ASSOCIATES 3775 Tenth Street, Riverside, CA 92501-3669, 714/684-4564 5751 Palmer Way, Suite C, Carlsbad, CA 92008-1995, 619/438-5899	ARCHITECT C-6497	West Hills High School Grossmont Union High School District San Diego, Ca — San Diego County	Home Economics – Bldg. 8 Roof Plan Sheet Number A-802 Of Sheets

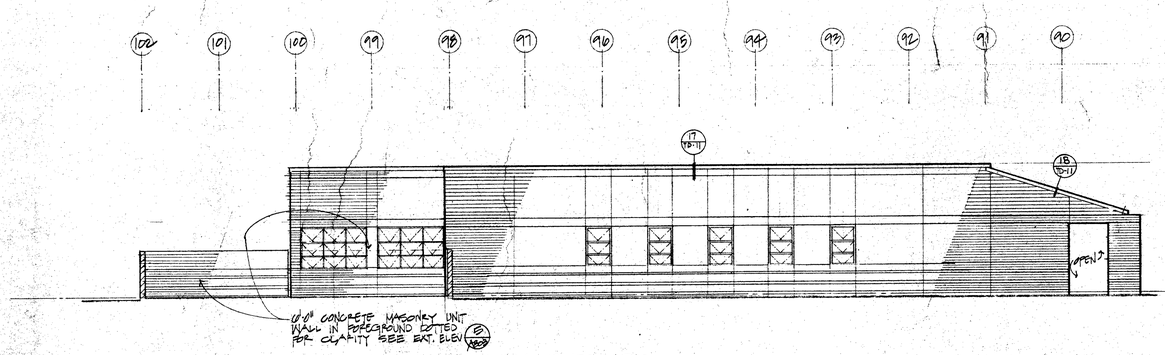

1 A803 NORTH ELEVATION - HOME ECONOMICS - BLDG. NO. 8

1/8" = 1'-0"

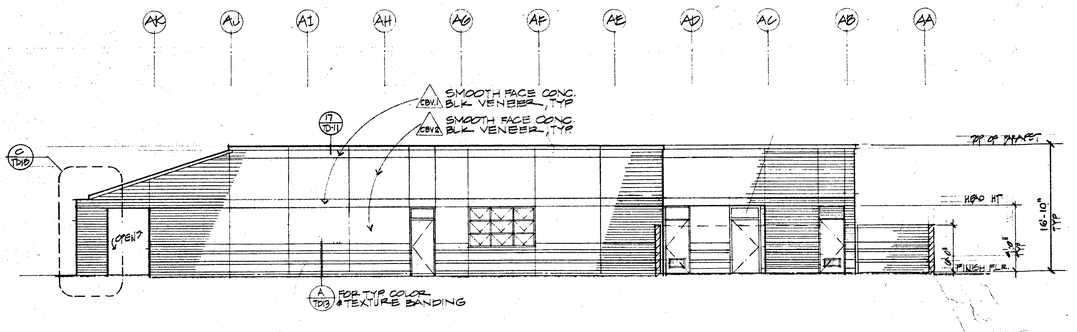

2 A803 EAST ELEVATION - BLDG. NO. 8

1/8" = 1'-0"

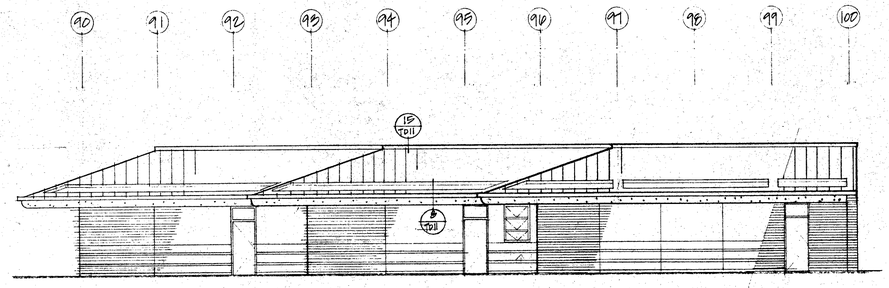

3 A803 SOUTH ELEVATION - BLDG. NO. 8

1/8" = 1'-0"

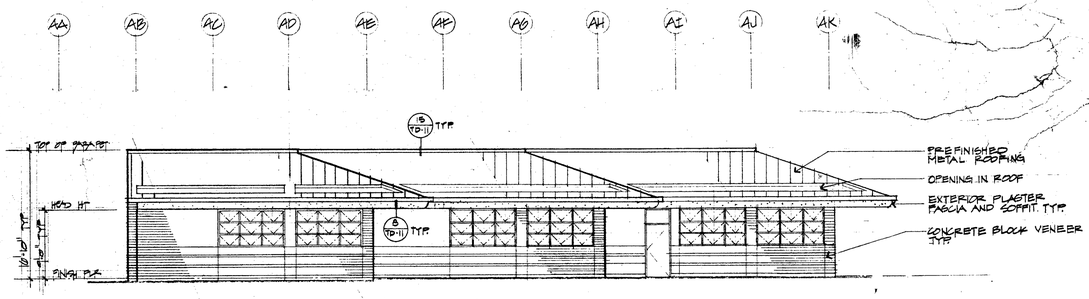

4 A803 WEST ELEVATION - BLDG. NO. 8

1/8" = 1'-0"

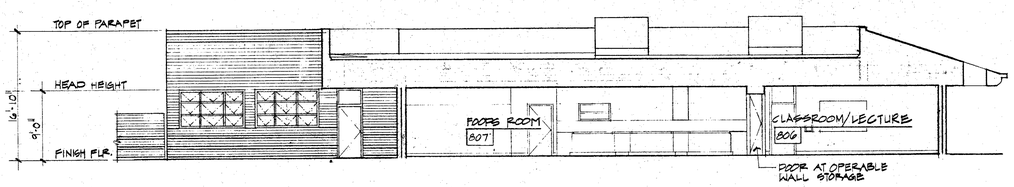

A A803 SECTION - BLDG. NO. 8

1/8" = 1'-0"

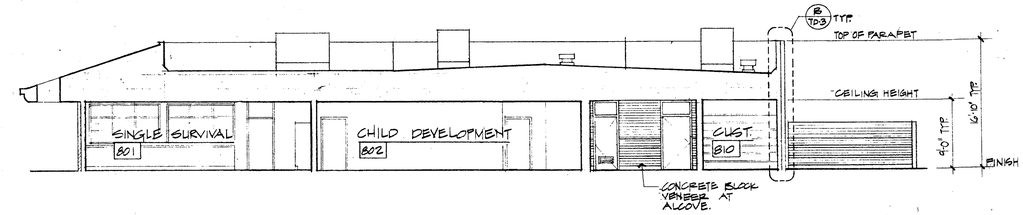

B A803 SECTION - BLDG. NO. 8

1/8" = 1'-0"

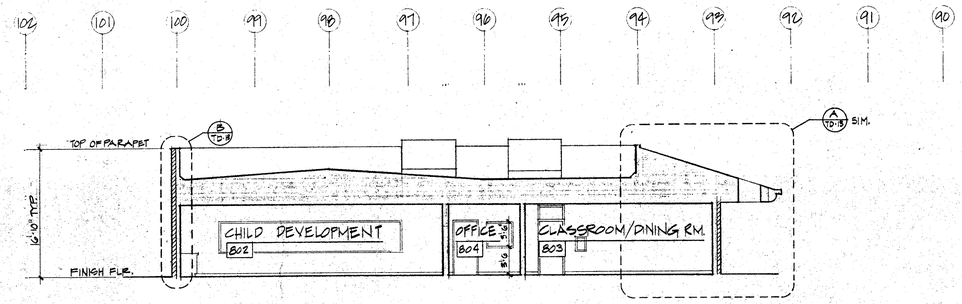

C A803 SECTION - BLDG. NO. 8

1/8" = 1'-0"

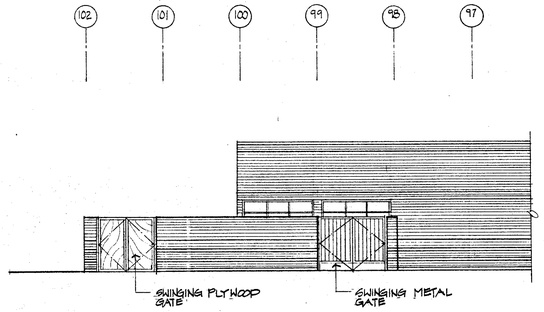

5 A803 PARTIAL NORTH ELEVATION - BLDG #8

OFFICE OF THE STATE ARCHITECT
STRUCTURAL SAFETY
A 49275.HIN 1988
APPROVED
FIRE AND PANIC ONLY
JUN 20 1988
OFFICE OF THE STATE ARCHITECT
STRUCTURAL SAFETY
A 49275.HIN 1988
APPROVED
FIRE AND PANIC ONLY
JUN 20 1988

Drawn By Checked By Date MAR 1988 Commission No 1-30-02	Revisions A 6/29/88 PHASING		RUHNAU McGAVIN RUHNAU/ASSOCIATES Architects Planners 3775 Tenth Street, Riverside, CA 92501-3669, 714/684-4864 5751 Palmer Way, Suite C, Carlsbad, CA 92008-1995, 619/438-3699	ARCHITECT C-6497	West Hills High School Grossmont Union High School District San Diego, Ca — San Diego County	Home Economics – Bldg. No. 8 Exterior Elevations & Sections	Sheet Number A-803 Of Sheets

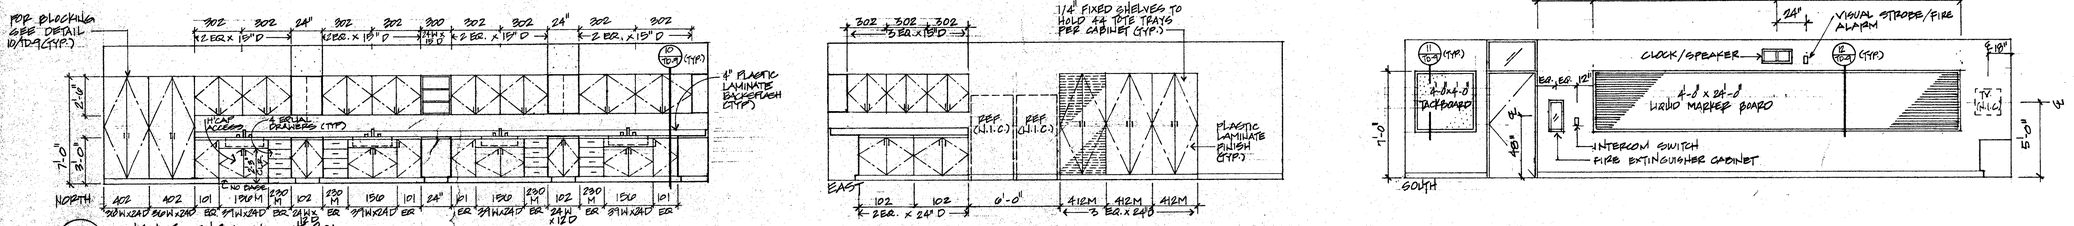

1 SINGLE SURVIVAL #801
1/4" = 1'-0"

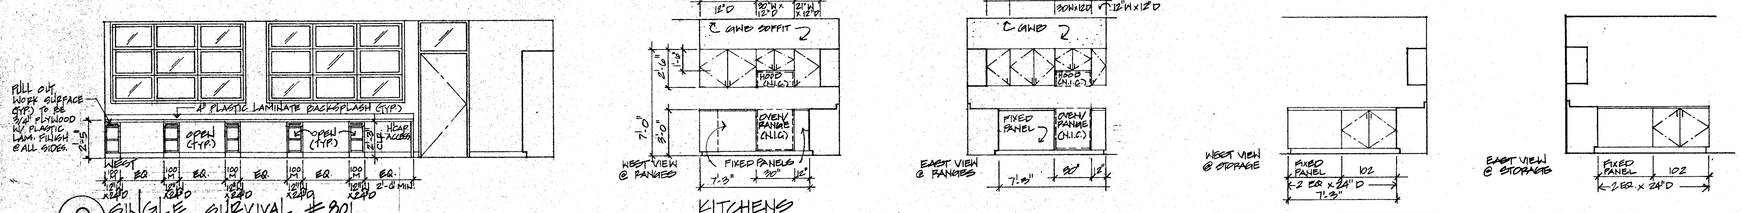

2 SINGLE SURVIVAL #801
1/4" = 1'-0"

KITCHENS

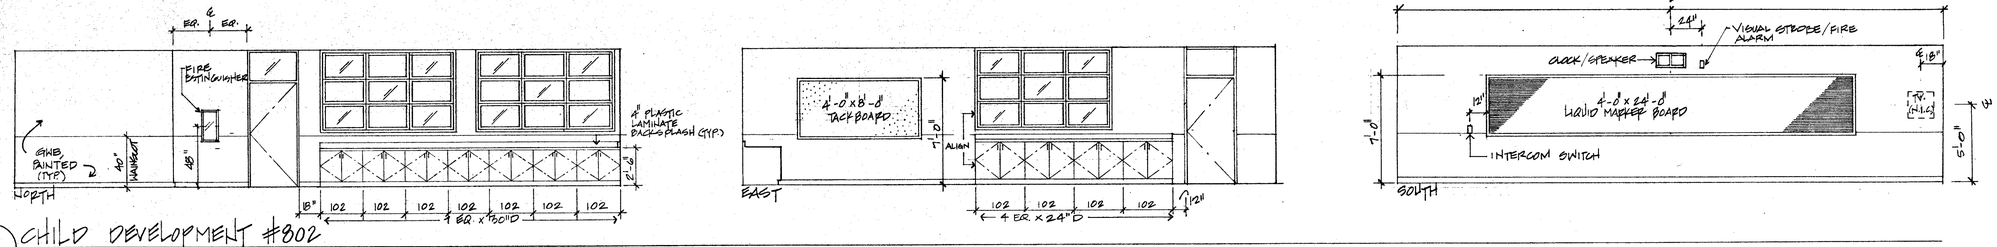

3 CHILD DEVELOPMENT #802
1/4" = 1'-0"

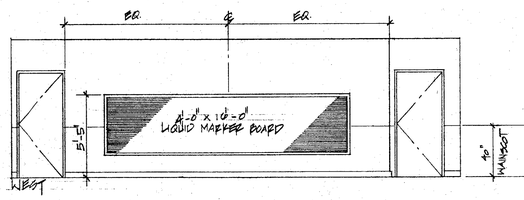

4 CHILD DEVELOPMENT #802
1/4" = 1'-0"

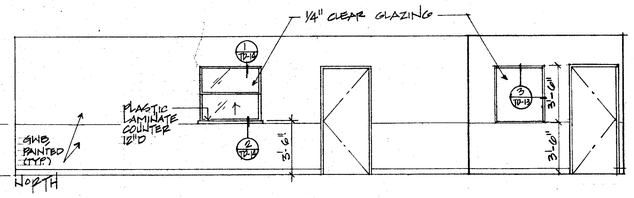

5 CLASSROOM/DINING ROOM #803
1/4" = 1'-0"

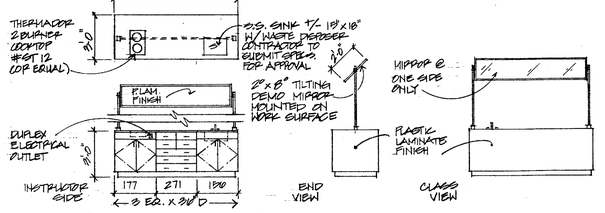

6 H.E. DEMO TABLE @ RM #806
1/4" = 1'-0"

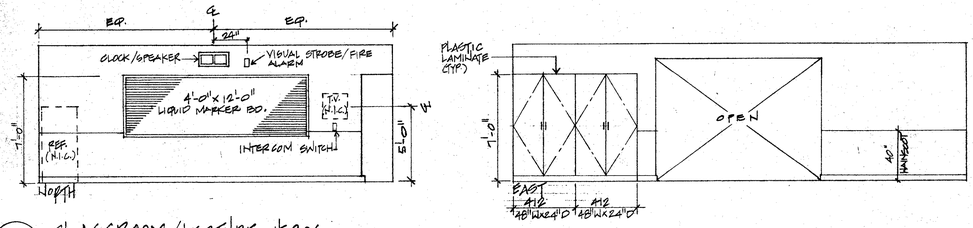

7 CLASSROOM/LECTURE #806
1/4" = 1'-0"

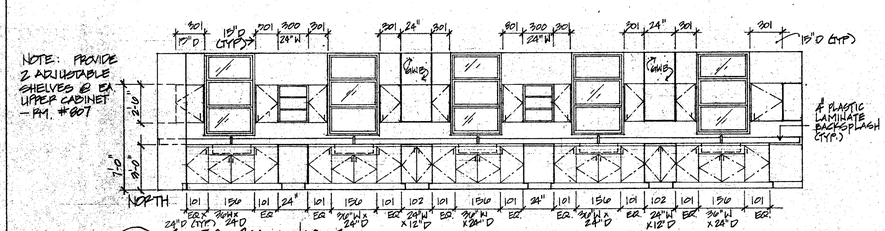

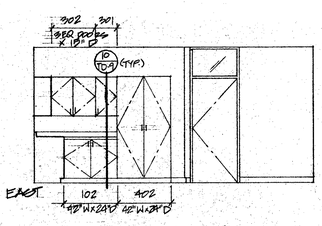

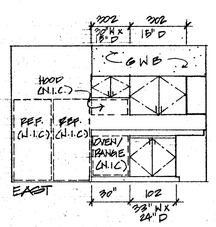

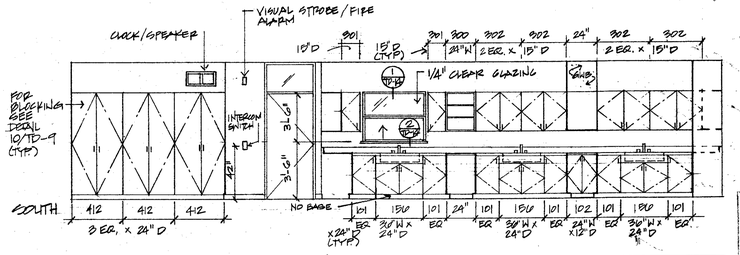

8 FOODS ROOM #807
1/4" = 1'-0"

GENERAL NOTES:

1. NUMBER ABOVE DIMENSION LINE REFERS TO W.I.C. MODEL NO. U.N.O.
2. "M" SUFFIX REFERS TO MODIFICATION IN STD. DESIGN.
3. FOR TYPICAL MOUNTING OF CABINETS, REFER TO DETAIL 10/TD-9.
4. FOR FINISH SPECS, REFER TO CASEWORK FINISH SCHEDULE, SHEET TD-6

OFFICE OF THE STATE ARCHITECT
STRUCTURAL SAFETY SECTION
49275 NOV 4 88
APPROVED FOR W. CODE OVERLAY
BY:

OFFICE OF THE STATE ARCHITECT
STRUCTURAL SAFETY SECTION
A 49275 JUN 28 1988
APPLICATION NO.
PERMIT NO.

APPROVED
FIRE AND PANIC ONLY
MAY 20 1988
BY
STATE FIRE MARSHAL
SOUTHERN REGION

Drawn By	Revisions	Architects Planners	ARCHITECT	West Hills High School	Sheet Number
Checked By	6/29/88 PHASING	RUHNAU McGAVIN RUHNAU/ASSOCIATES	C-6497	Grossmont Union High School District	A-804
Date MARCH 1988		3775 Tenth Street, Riverside, CA 92501-3669, 714/684-4664 · 5757 Palmer Way, Suite C, Carlsbad, CA 92009-1995, 619/438-5999		San Diego, Ca — San Diego County	Of Sheets
Commission No. 1.30.02				Home Economics Bldg. No. 8 Interior Elevations	

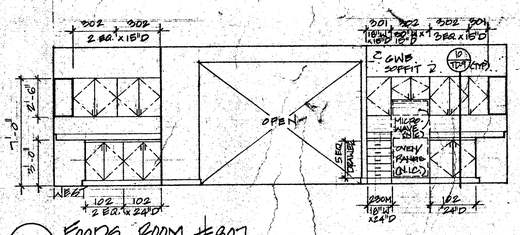

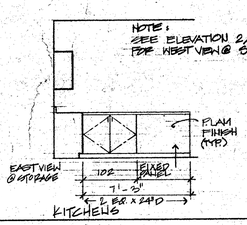

KITCHENS

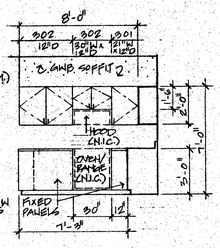

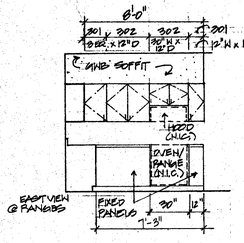

1 FOODS ROOM #807
1/4" = 1'-0"

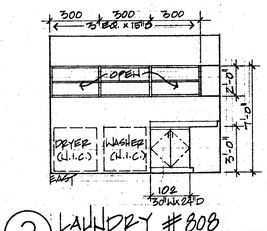

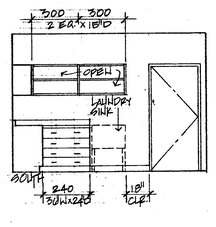

2 LAUNDRY #808
1/4" = 1'-0"

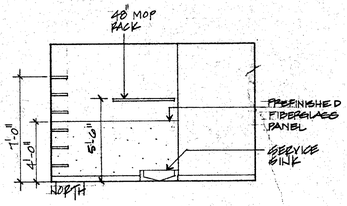

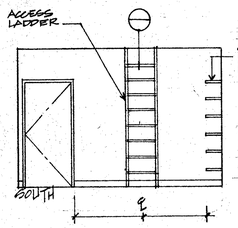

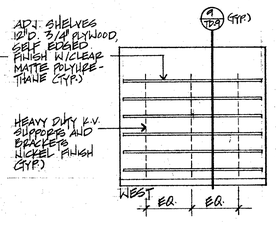

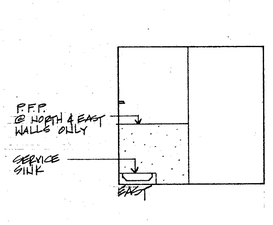

3 CUSTODIAN #810
1/4" = 1'-0"

GENERAL NOTES:

1. NUMBER ABOVE DIMENSION LINE REFERS TO W.I.C. MODEL NO. U.N.O.
2. "M" SUFFIX REFERS TO MODIFICATION IN STD. DESIGN.
3. FOR TYPICAL MOUNTING OF CABINETS, REFER TO DETAIL 10/TD-9.
4. FOR FINISH SPECS, REFER TO CASEWORK FINISH SCHEDULE, SHEET TD-6

OFFICE OF THE STATE ARCHITECT
STRUCTURAL SAFETY APPROVAL
A 49275 JUN 20 1988

APPROVED
FIRE AND PANIC ONLY
JUN 20 88
STATE FIRE MARSHAL
SOUTHERN REGION

OFFICE OF THE STATE ARCHITECT
ACCESS COMPLIANCE SECTION
49275 MAY 6 88

Drawn By Checked By Date MARCH 1988 Commission No. 1.30.02	Revisions A 6/29/88 PHASING		Architects Planners RUHNAU McGAVIN RUHNAU/ASSOCIATES 3775 Tenth Street, Riverside, CA 92501-3669, 714/684-4664 5751 Palmer Way, Suite C, Carlsbad, CA 92008-1995, 619/438-5899	ARCHITECT C-6497	West Hills High School Grossmont Union High School District San Diego, Ca — San Diego County	Home Economics Bldg. No. 8 Interior Elevations	Sheet Number A-805 Of Sheets

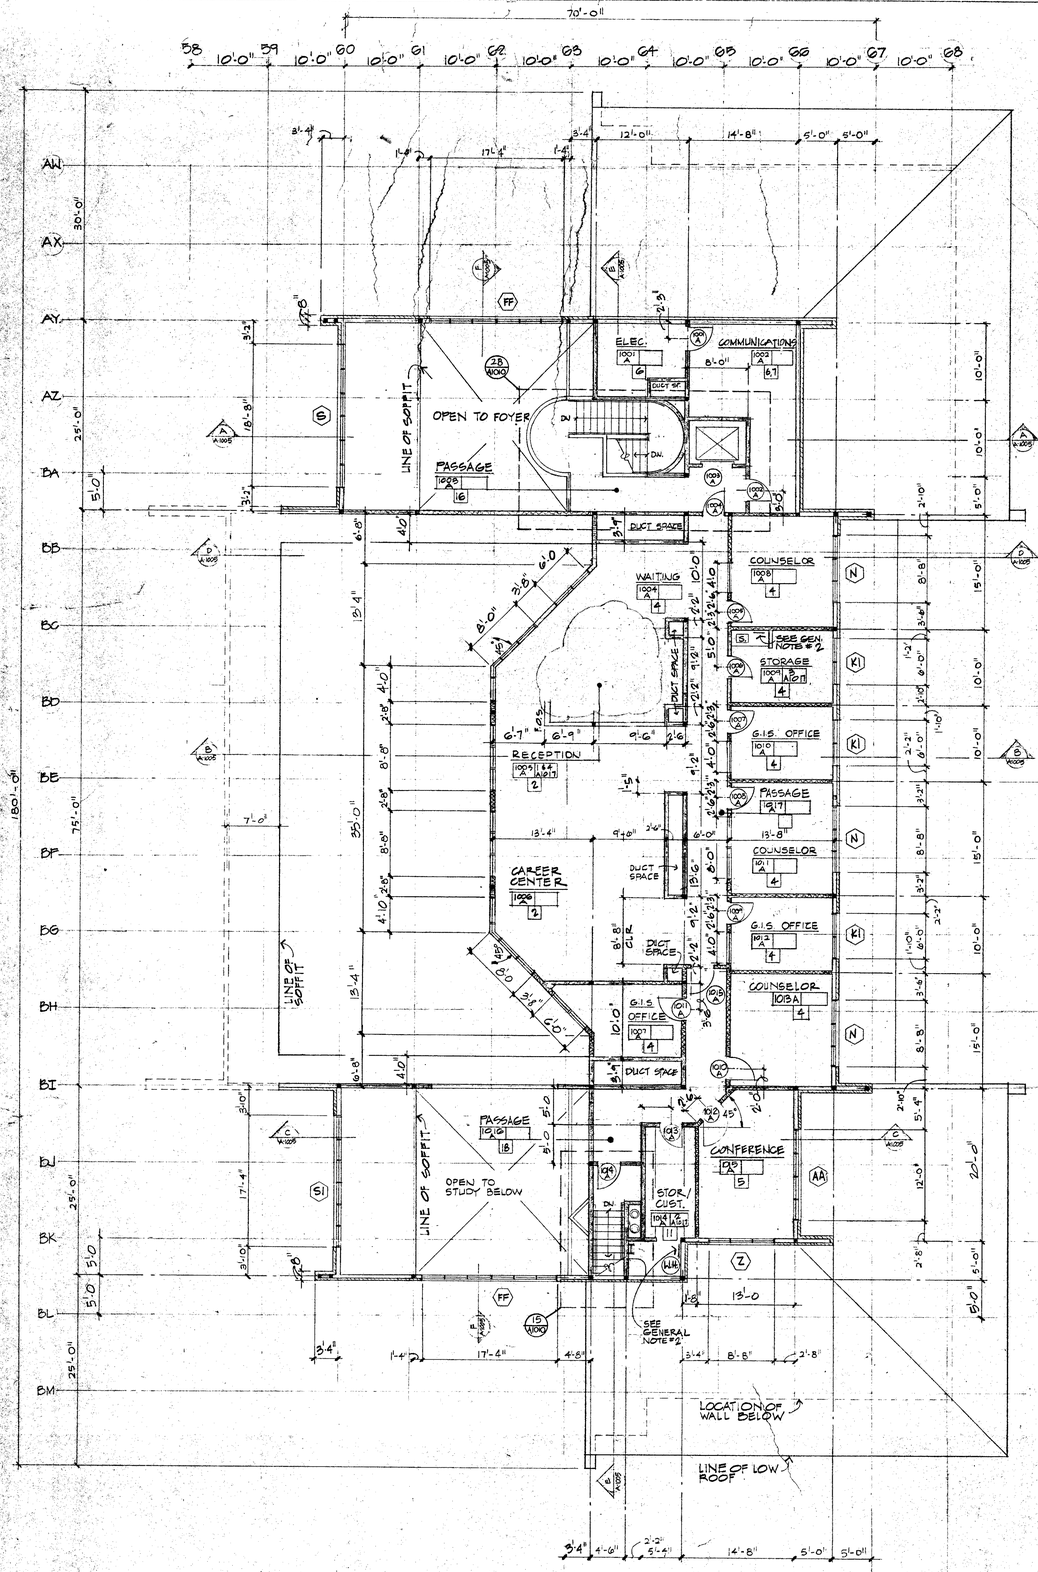

LIBRARY - BLDG. NO. 10
SECOND FLR PLAN
1/8" = 1'-0"

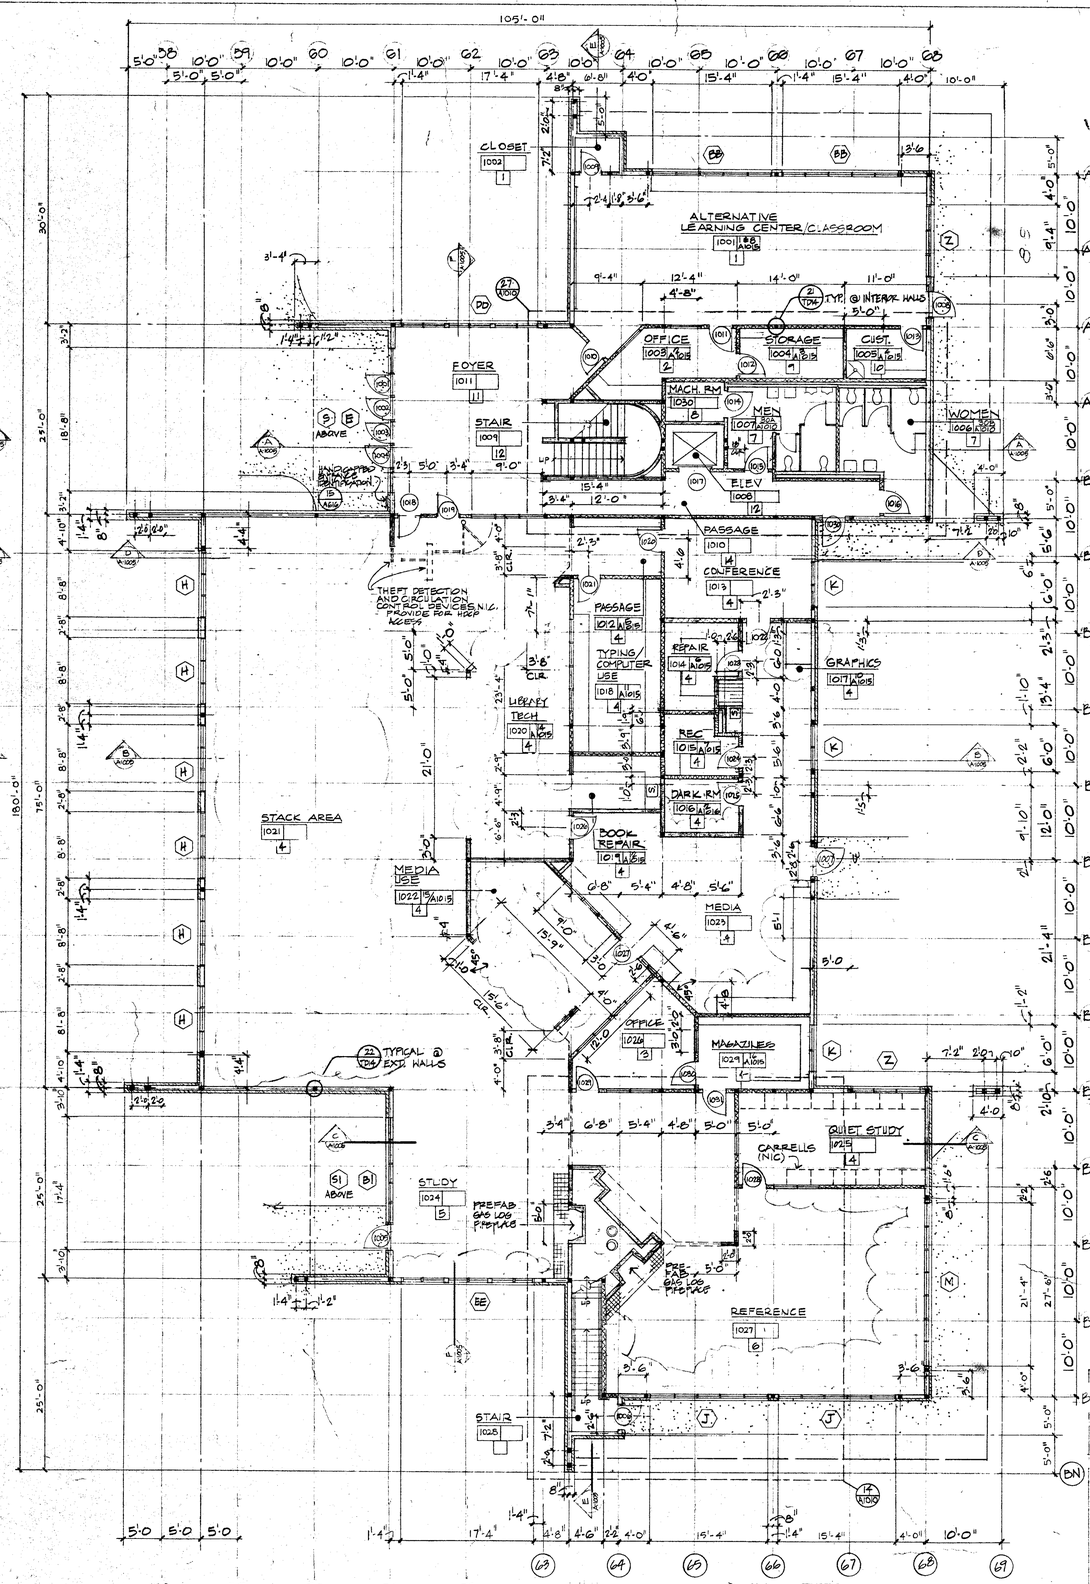

LIBRARY - BLDG. NO. 10
FIRST FLR PLAN
1/8" = 1'-0"

OFFICE OF THE STATE ARCHITECT DEFERRED APPROVAL:

Installation of the elevator guide rails and brackets shall not be started until detailed plans, specifications and engineering calculations have been accepted and signed by the Architect or Structural Engineer in general in charge of design, and signature of the architect or professional engineer who has been delegated responsibility covering the work shown on a particular plan or specification, and approved by the Office of the State Architect.

WALL SCHEDULE FOR BUILDING 10

2x8 WOOD STUDS @ 16" O.C. (UNLESS SPECIFICALLY NOTED OTHERWISE) W/ R-11 BATT INSULATION. EXTERIOR FINISH: CONCRETE BLOCK VENEER. INTERIOR FINISH: 1 LAYER OF 5/8" TYPE "X" GYPSUM BOARD. SEE FINISH SCHEDULE FOR ADDITIONAL INFO.

2x8 WOOD STUDS @ 16" O.C. BRACED ABOVE THE CEILING PER DET. B/TD12 WITH 1 LAYER OF 5/8" TYPE "X" GYPSUM BOARD EACH SIDE.

2x8 WOOD STUDS @ 16" O.C. (UNLESS OTHERWISE NOTED ON PLANS) EXTEND TO STRUCTURE PER A/TD12 W/ LATERAL SUP. TYPE 'X' GYP BD EA SIDE

2x8 WOOD STUDS @ 16" O.C. (UNLESS OTHERWISE NOTED ON PLAN) WITH 6" SOUND INSULATION AND 1 LAYER OF 5/8" TYPE "X" GYPSUM BOARD EACH SIDE, EXTEND STUDS @ GYP BD TO STRUCTURE PER 7/TD12

GENERAL NOTES

1. THE UNDERSIDE OF ALL FLOOR & ROOF I-JOISTS AND MISCELLANEOUS STRUCTURAL MEMBERS SHALL BE SHEATHED W/ 2 LAYERS OF 1/2" TYPE 'X' GYP BOARD TO PROVIDE A ONE-HOUR FLOOR-CEILING OR CEILING-ROOF FIRE RATED ASSEMBLY REFER TO 10/TD8
2. PER TITLE 24, SECTION 2-2304(c) PROVIDE A SIGN STATING: LIVE LOADING OF THE FLOOR SHALL NOT EXCEED 100 POUNDS PER SQUARE FOOT.
3. ALL STRUCTURAL STEEL MEMBERS ARE TO BE WRAPPED W/ TYPE X GYP BD. OR SPRAYED W/ FIRE PROOFING TO COMPLY WITH A TYPE V-1HR. RATING.

OFFICE OF THE STATE ARCHITECT
APPROVED
JUN 21 1988
M. Cantu
OFFICE OF THE STATE ARCHITECT
ACCESS
4927 MAY 1988

OFFICE OF THE STATE ARCHITECT DEFERRED APPROVAL:

Installation of the Elevator Guide Rails shall not be started until detailed plans, specifications and engineering calculations have been accepted and signed by the Architect or Structural Engineer in general in charge of design, and signature of the architect or professional engineer who has been delegated responsibility covering the work shown on a particular plan or specification, and approved by the Office of the State Architect.

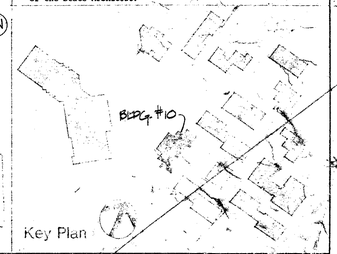

Drawn By
Checked By
Date MAR 1988
Commission No. 13002

Revisions
1 6/29/88 PHASING
ADDENDUM 'D' 10/6/88

Architects Planners
RUHNAU McGAVIN RUHNAU/ASSOCIATES
3775 Tenth Street, Riverside, CA 92501-3669, 714/684-4664
5751 Palmer Way, Suite C, Carlsbad, CA 92008-1995, 619/438-5599

ARCHITECT
C-6497

West Hills High School
Grossmont Union High School District
San Diego, Ca — San Diego County

Library / Guidance Center – Bldg. No. 10
Floor Plans

Sheet Number
A-1001
of Sheets

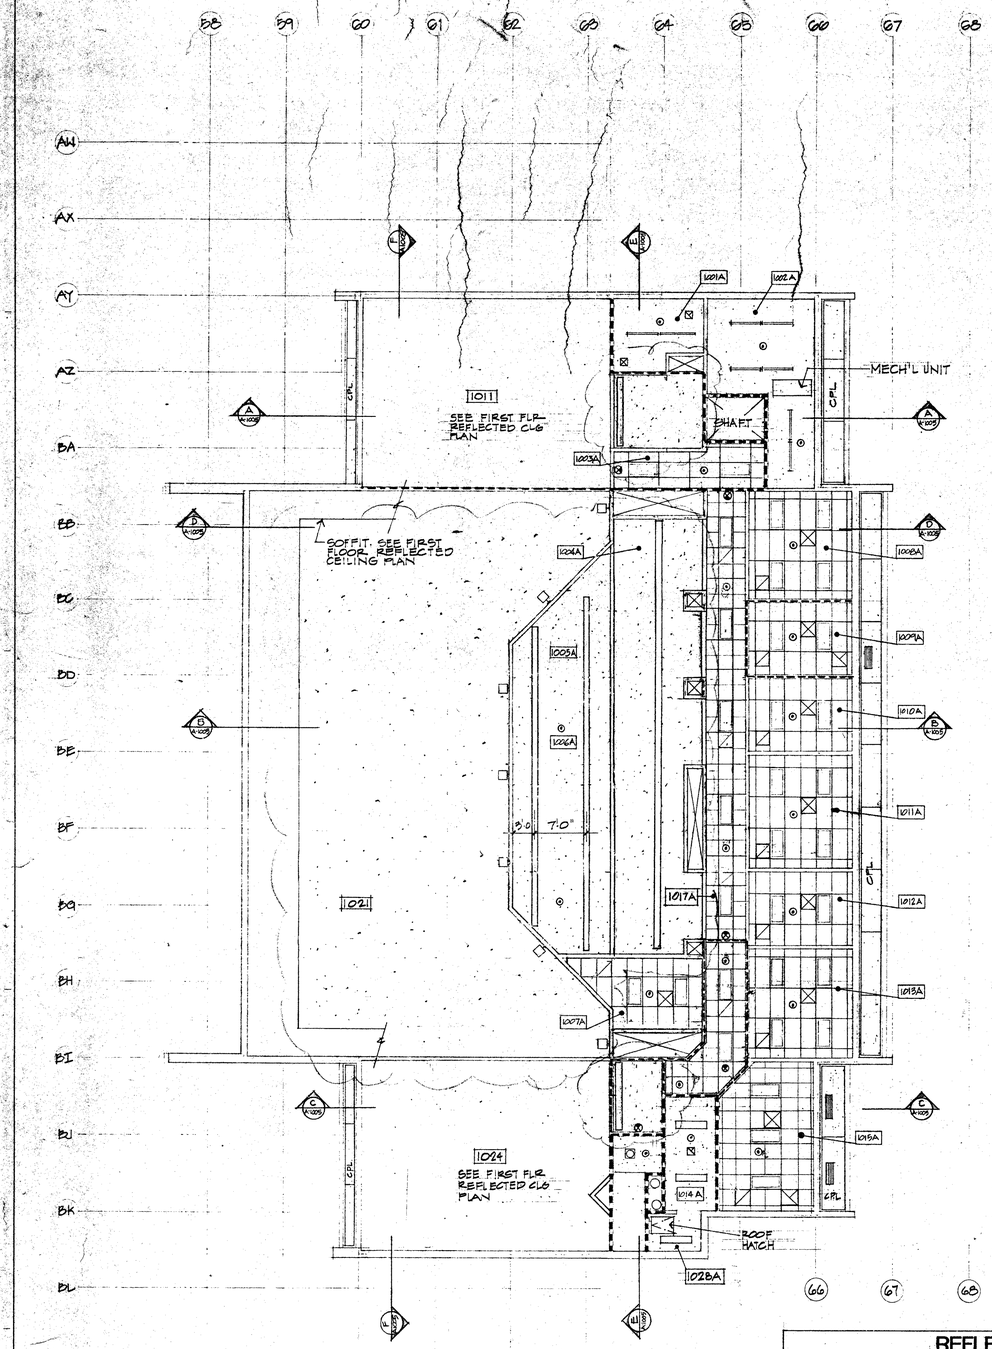

SECOND FLR. REFLECTED CLG. PLAN
1/8"=1'-0"

REFLECTED CEILING LEGEND

- ONE HOUR SEPARATION
- TWO HOUR SEPARATION
- FOUR HOUR SEPARATION
- GYPSUM BOARD SOFFIT OR CEILING (1/108)
- CPL — CEMENT PLASTER SOFFIT OR CEILING (2/108)
- EXPOSED METAL DECKING
- ACOUSTICAL CEILING TILE GLUED TO GYPSUM BOARD
- 2X4 SUSPENDED ACOUSTICAL CEILING PANELS (1/108)
- 2X2 SUSPENDED ACOUSTICAL CEILING PANELS (1/108)
- RECESSED LIGHT FIXTURE
- SURFACE MOUNTED LIGHT FIXTURE
- RECESSED DOWN LIGHT
- SURFACE MOUNTED STRIP LIGHT
- WALL MOUNTED LIGHT FIXTURE
- PENDANT MOUNTED LIGHT FIXTURE
- FIRE DETECTION DEVICE
- RADIANT HEATER
- SUPPLY DIFFUSER
- RETURN AIR DIFFUSER
- EXHAUST AIR DIFFUSER
- SOFFIT DIFFUSER
- SKYLIGHT
- ROOF HATCH
- EXIT LIGHT
- EJ — EXPANSION JOINT
- 100 — ROOM NUMBER

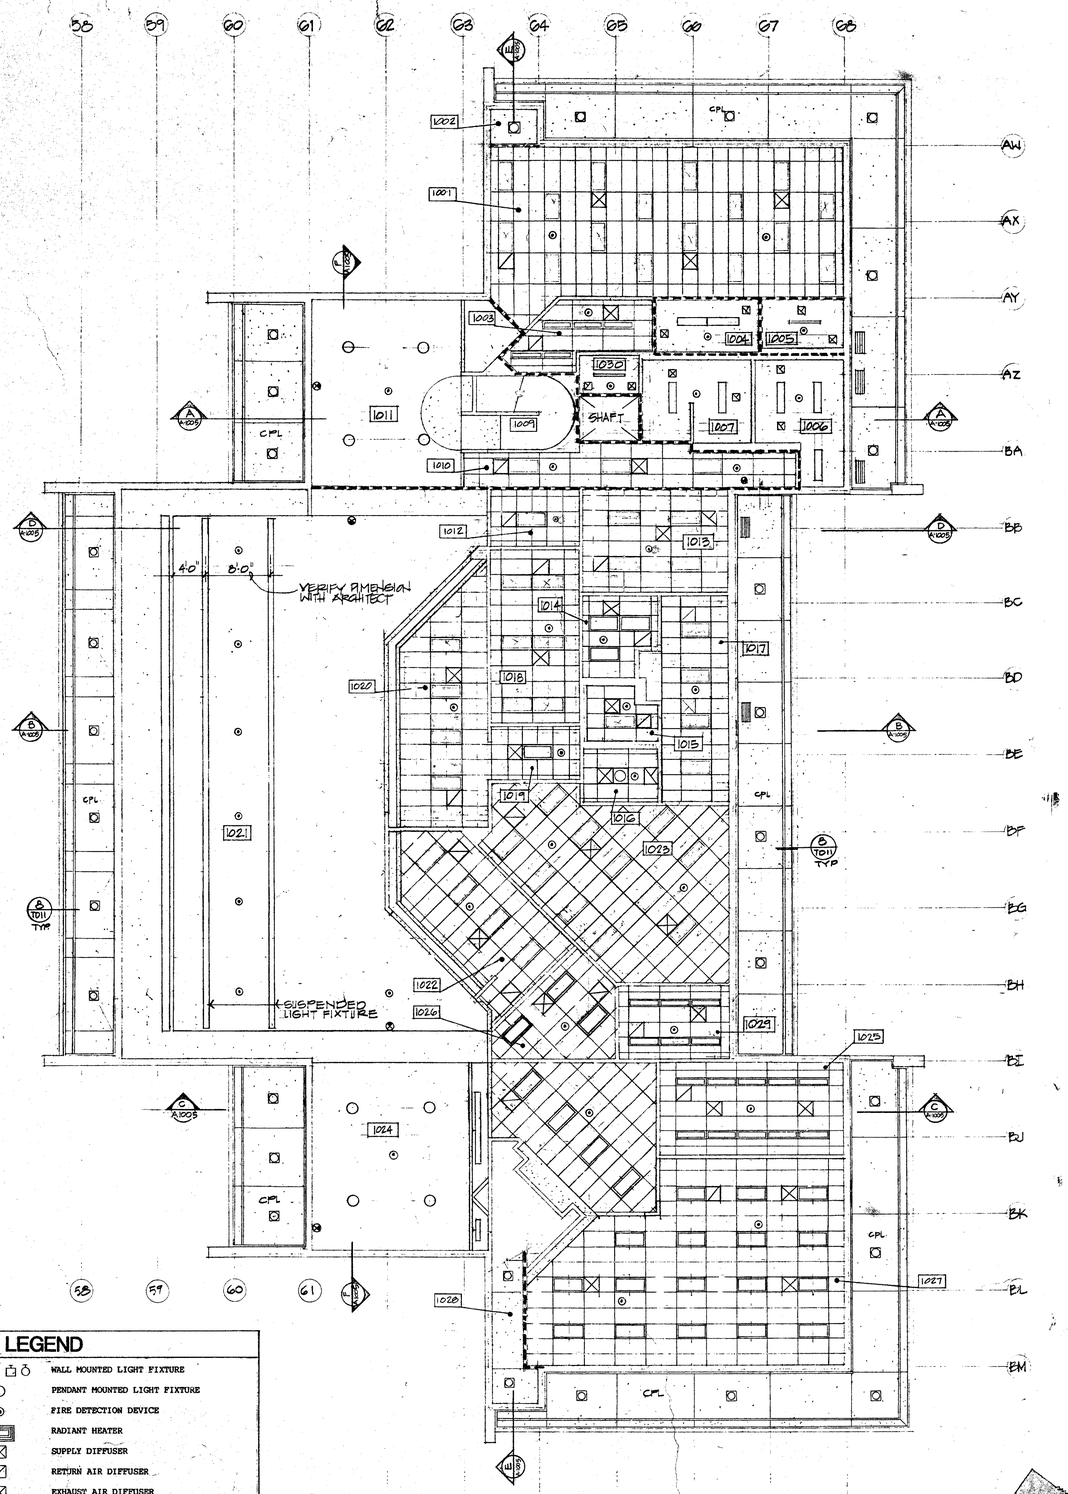

LIBRARY BLDG. NO. 10
FIRST FLR. REFLECTED CLG. PLAN
1/8" = 1'-0"

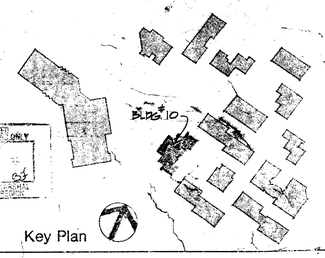

Key Plan

OFFICE OF THE STATE ARCHITECT
STRUCTURAL SAFETY
A 49275 JUN 22 1988
APPROVED
PRINCIPAL STRUCTURAL ENGINEER

OFFICE OF THE STATE ARCHITECT
ACCESS COMPLIANCE SECTION
49275 MAY 4 '88
APPLICATION NO.
FIELD INSPECTOR

Drawn By	Revisions	Architects Planners	ARCHITECT	West Hills High School	Library/Guidance Center	Sheet Number
Checked By	6/21/88 PHASING ADDENDUM 'D' 10/6/88	RUHNAU McGAVIN RUHNAU/ASSOCIATES	C-6497	Grossmont Union High School District	Bldg. No. 10	A-1002
Date MAR 1988		3775 Tenth Street, Riverside, CA 92501-3669, 714/684-4664 · 5751 Palmer Way, Suite C, Carlsbad, CA 92008-1895, 619/438-5899		San Diego, Ca — San Diego County	Reflected Ceiling Plans	of Sheets
Commission No. 13002						

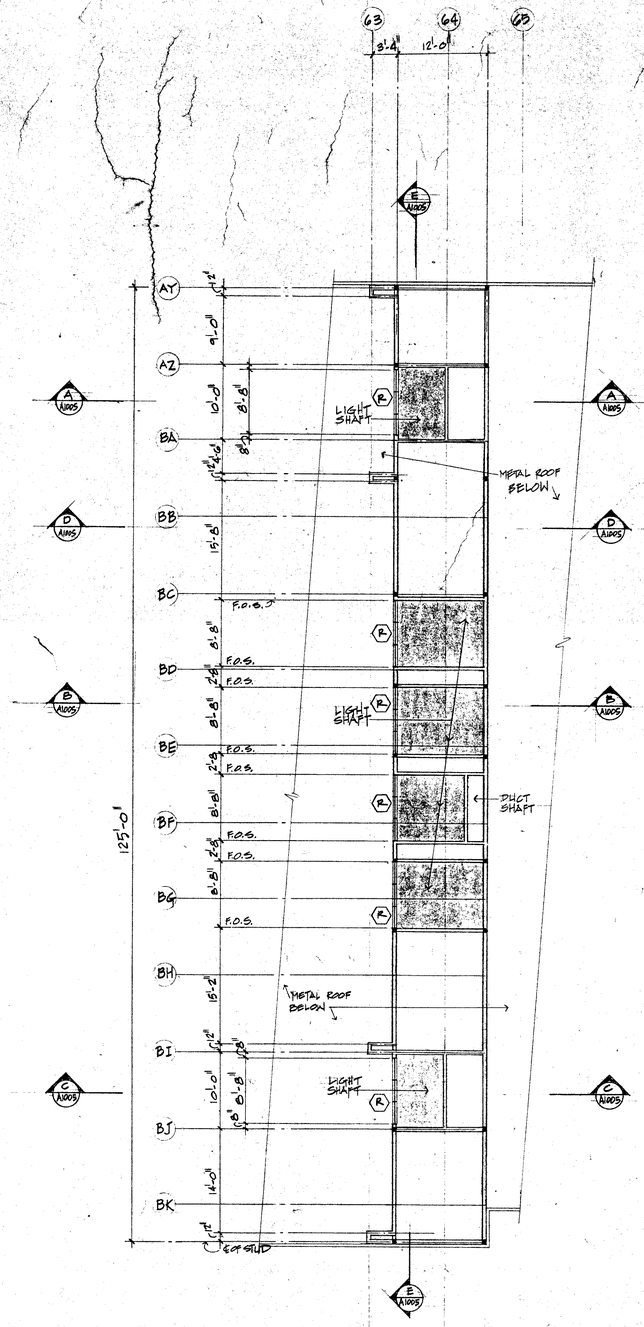

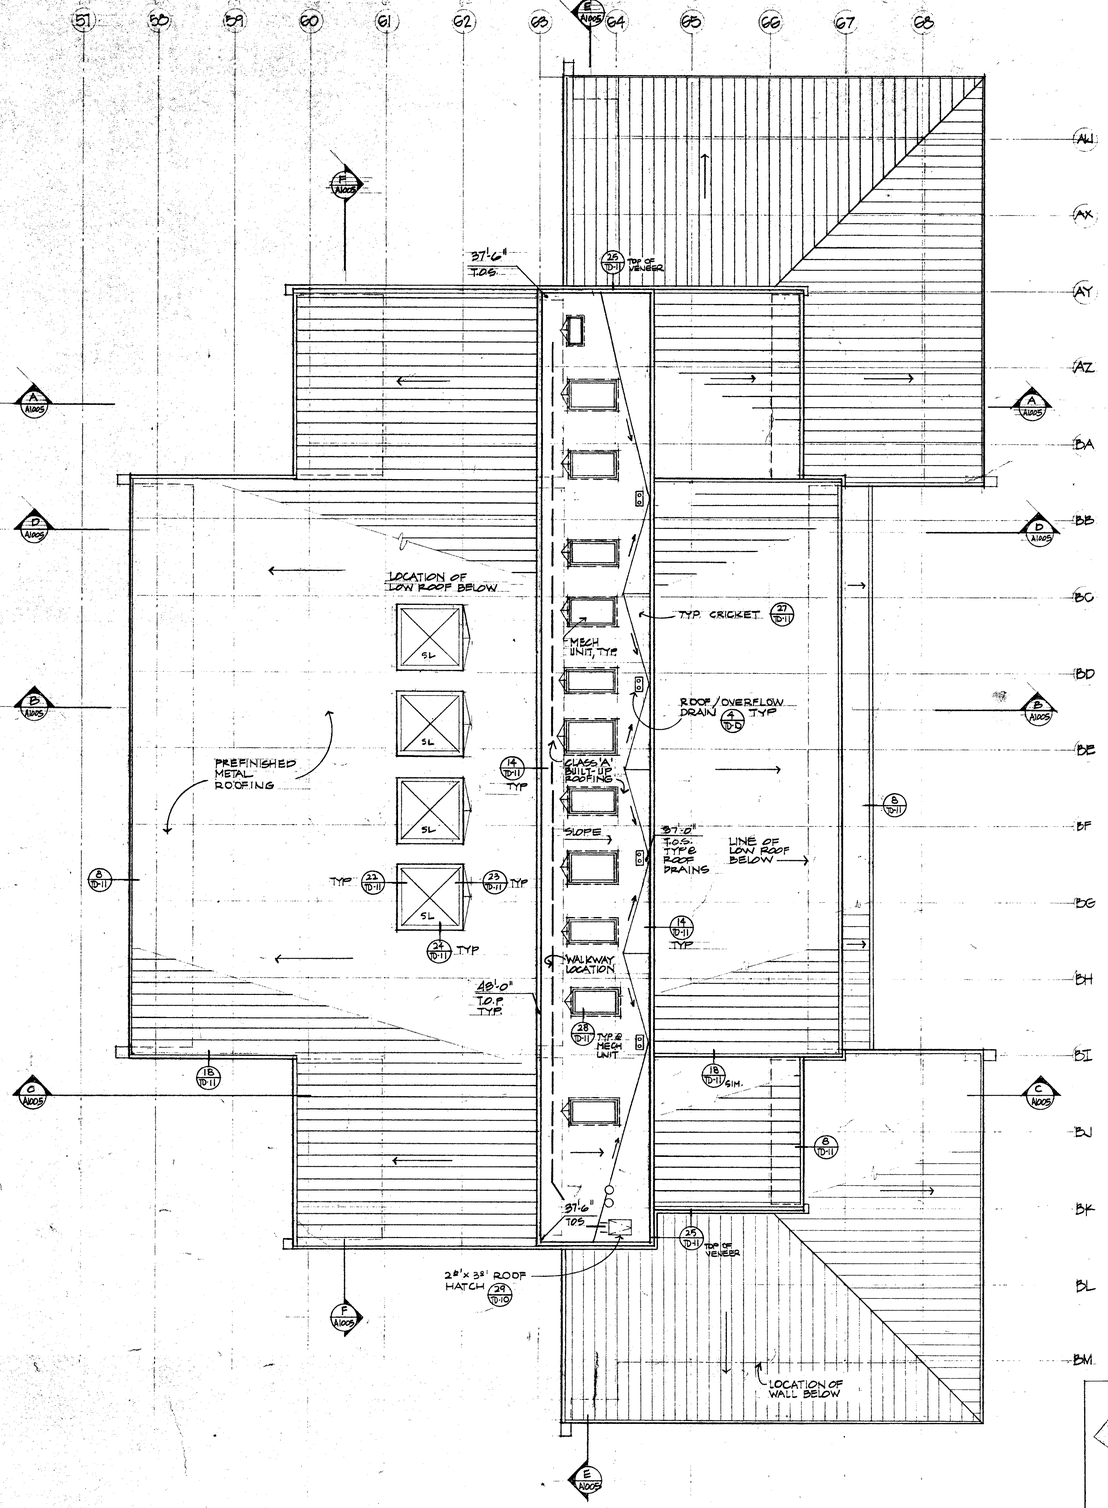

N

LIBRARY-BLDG. NO. 10
PLAN AT CLERESTORY WINDOWS
1/8"=1'-0"

63 64 65

N

LIBRARY-BLDG. NO. 10
ROOF PLAN
1/8" = 1'-0"

57 58 59 60 61 62 63 64 65 66 67 68

OFFICE OF THE STATE ARCHITECT
APPROVED
JUN 1988
DIVISION OF THE STATE ARCHITECT
APPROVED
4927 MAY 4 '88

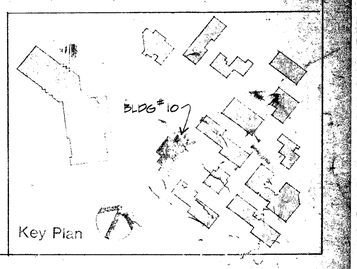

Drawn By
Checked By
Date MAR. 1988
Commission No. 13002

Revisions
1 6/29/88 PHASING

Architects Planners
RUHNAU McGAVIN RUHNAU ASSOCIATES
3775 Tenth Street, Riverside, CA 92501-3669, 714/684-4664
5751 Palmer Way, Suite C, Carlsbad, CA 92008-1995, 619/438-5899

ARCHITECT
C-6497

West Hills High School
Grossmont Union High School District
San Diego, Ca San Diego County

Library/Guidance Center
Bldg. No. 10
Roof Plan & Clerestory Plan

Sheet Number
A-1003
01 Sheets

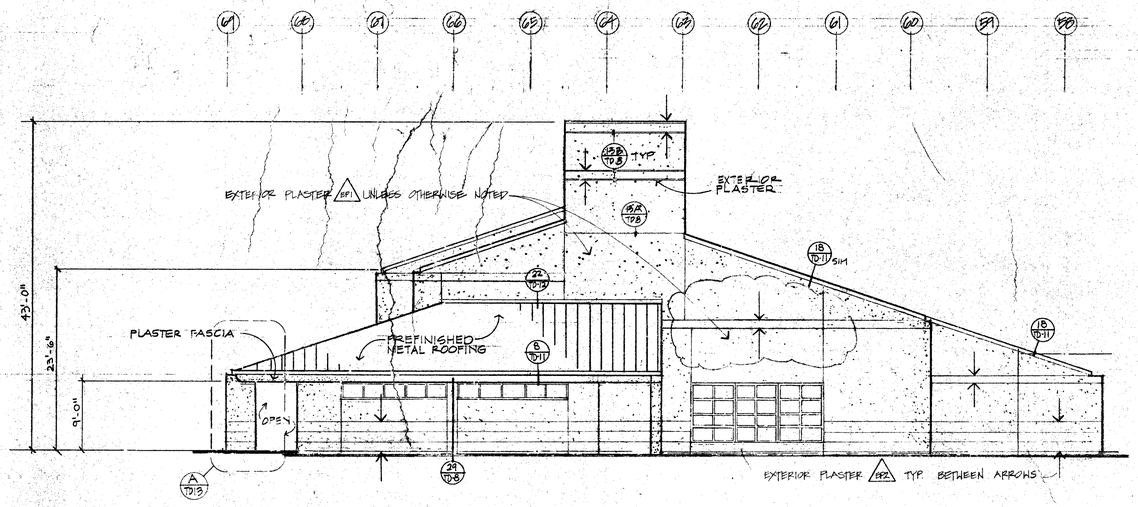

A A1004 NORTH ELEVATION-LIBRARY/GUIDANCE-BLDG. NO. 10

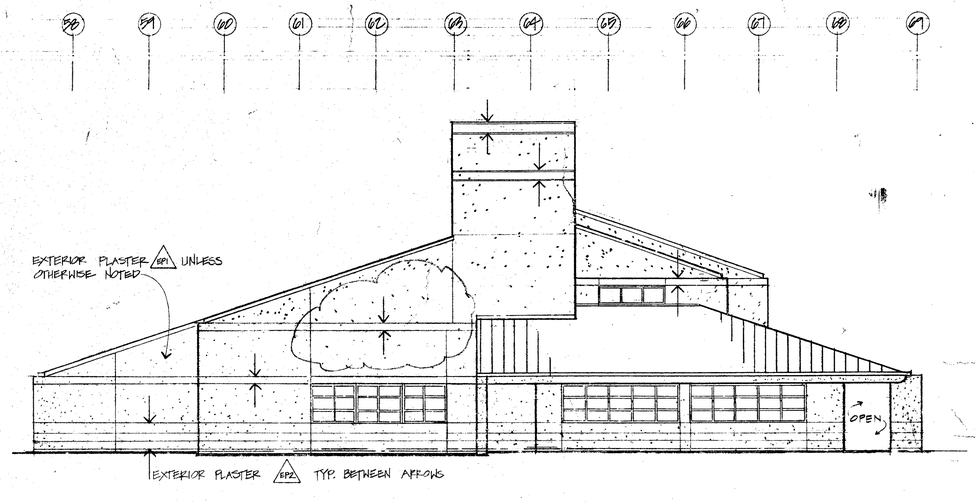

B A1004 SOUTH ELEVATION-LIBRARY/GUIDANCE-BLDG. NO. 10

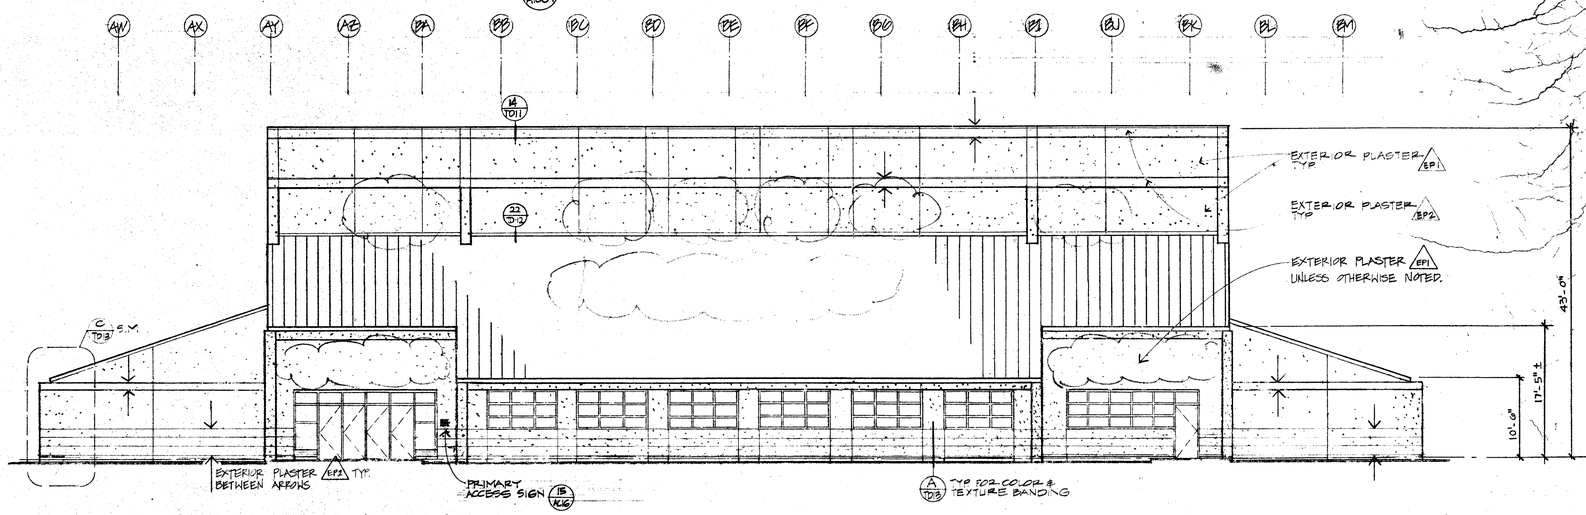

C A1004 WEST ELEVATION-LIBRARY/GUIDANCE-BLDG. NO. 10

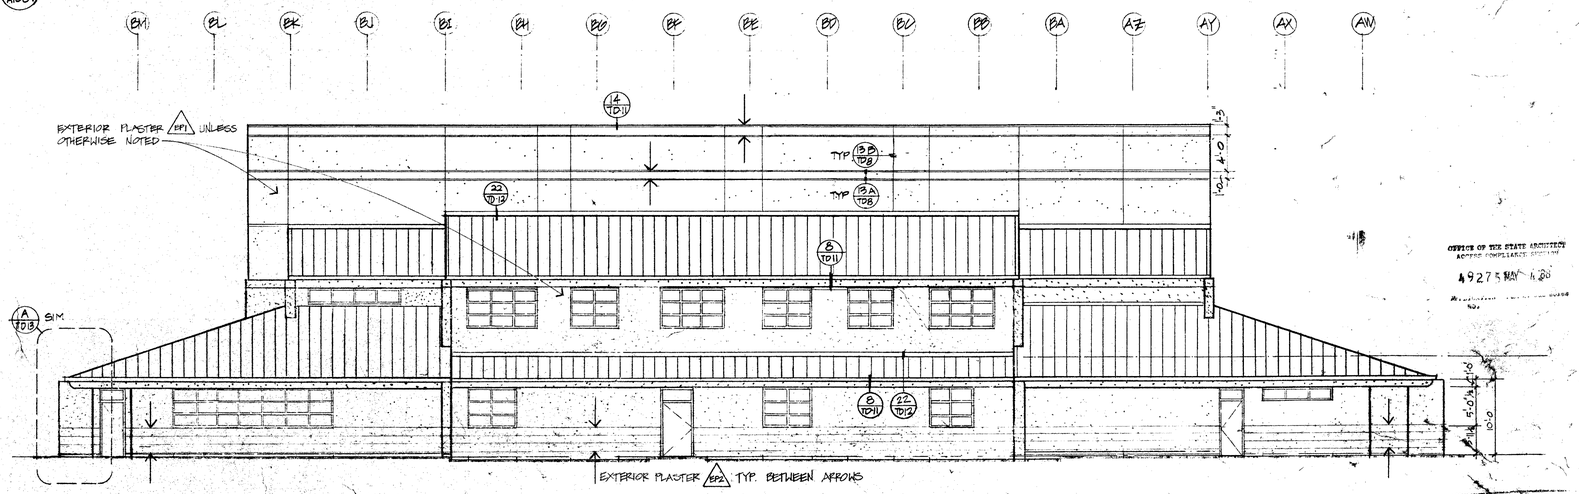

D A1004 EAST ELEVATION-LIBRARY/GUIDANCE-BLDG. NO. 10

OFFICE OF THE STATE ARCHITECT ACCESS COMPLIANCE SECTION
APPROVED FOR CONSTRUCTION DOCUMENTS ONLY
STATE FIRE MARSHAL STRUCTURAL SAFETY SECTION

Drawn By Checked By Date MAR. 1988 Commission No. 13002	Revisions 6/29/88 PHASING ADDENDUM D 10/6/88	Architects Planners RUHNAU McGAVIN RUHNAU/ASSOCIATES 9775 Tenth Street, Riverside, CA 92501-3669, 714/684-4664 5751 Palmer Way, Suite C, Carlsbad, CA 92008-1995, 619/438-5899	ARCHITECT C-6497	West Hills High School Grossmont Union High School District San Diego, Ca — San Diego County	Library/Guidance Center Bldg. No. 10 Exterior Elevations	Sheet Number A-1004 Of Sheets

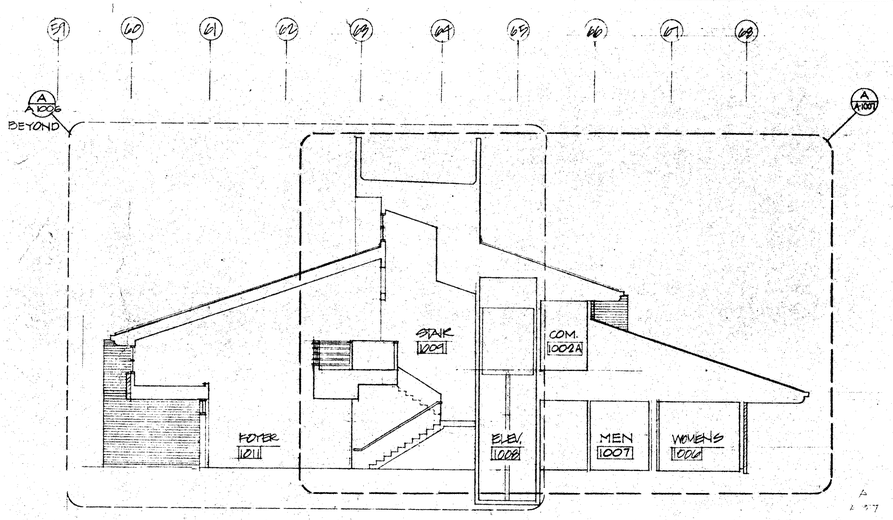

A A1005 SECTION-LIBRARY/GUIDANCE-BLDG NO. 10

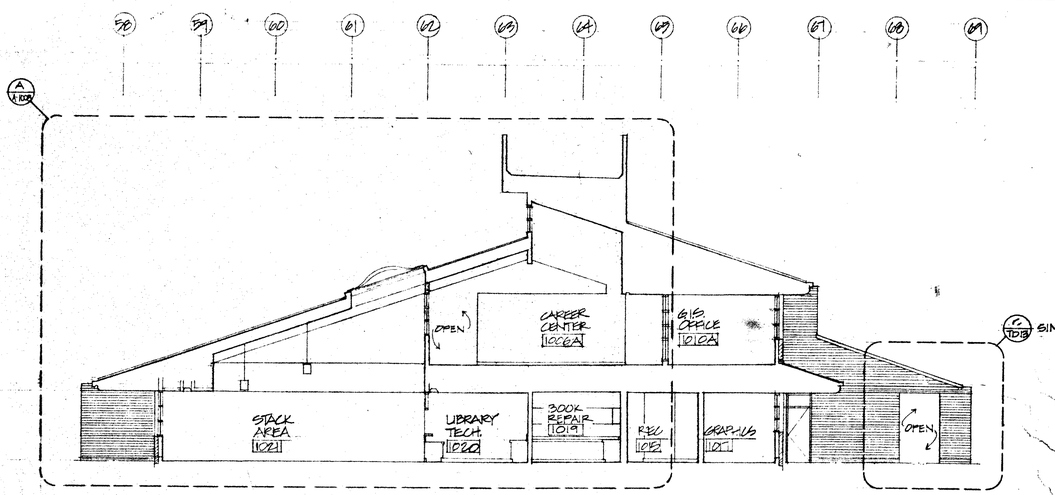

B A1005 SECTION-LIBRARY/GUIDANCE-BLDG NO. 10

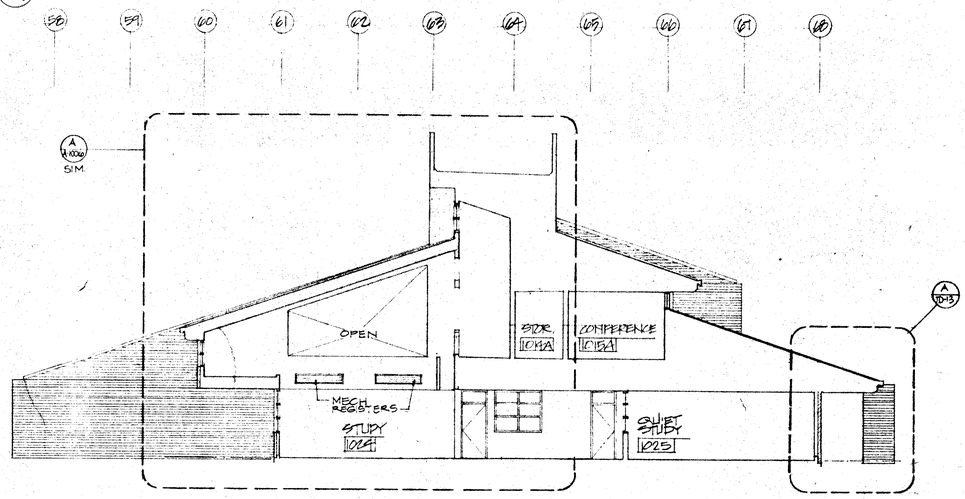

C A1005 SECTION-LIBRARY/GUIDANCE-BLDG. NO. 10

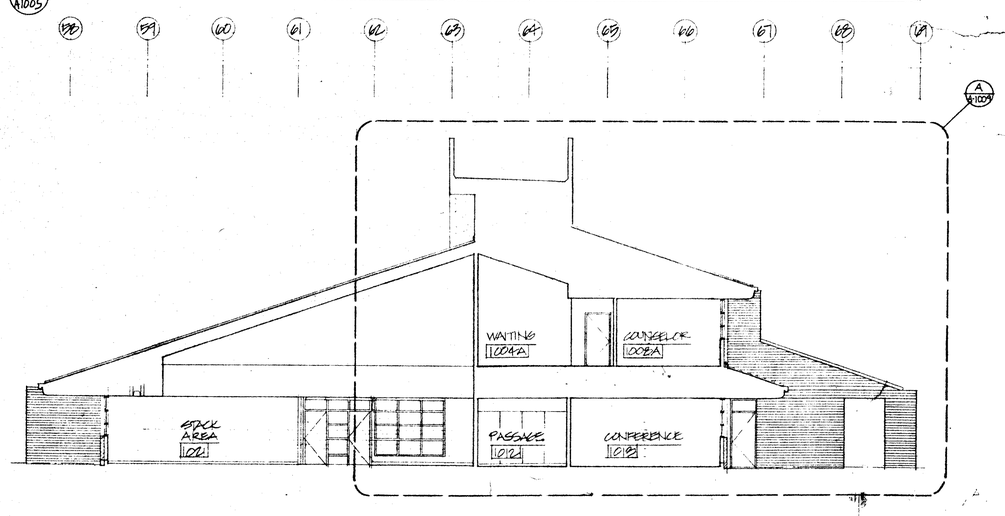

D A1005 SECTION-LIBRARY/GUIDANCE-BLDG NO. 10

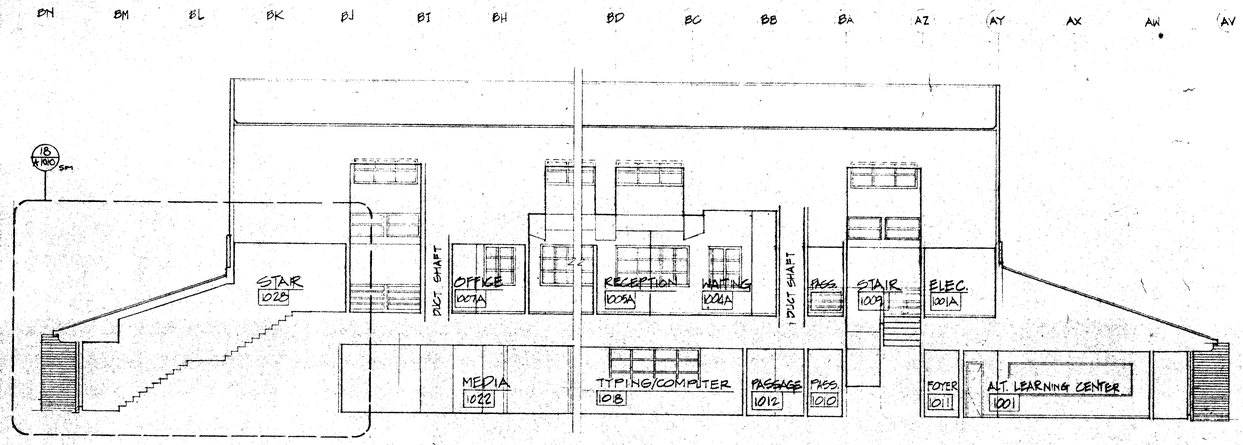

E A1005 SECTION-LIBRARY/GUIDANCE-BLDG. NO. 10

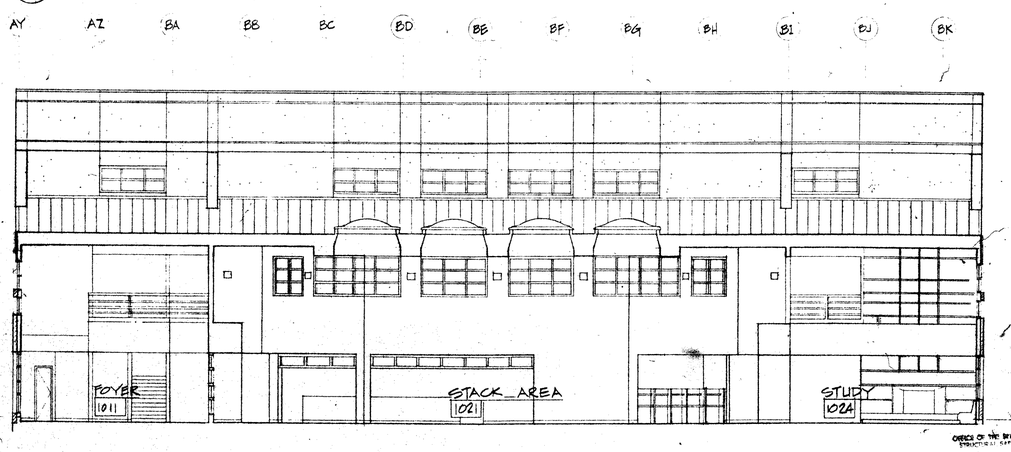

F A1005 SECTION-LIBRARY/GUIDANCE-BLDG. NO. 10

OFFICE OF THE STATE ARCHITECT
A 49275 JUN 7 1988
OFFICE OF THE STATE ARCHITECT
A 49275 MAY 4 '88

Drawn By Checked By Date MAR 1988 Commission No 13002	Revisions 6/29/88 PHASING	RUHNAU McGAVIN RUHNAU/ASSOCIATES Architects Planners 3775 Tenth Street, Riverside, CA 92501-3689, 714/684-4664 5751 Palmer Way, Suite C, Carlsbad, CA 92008-7395, 619/438-5899	ARCHITECT C-6497	West Hills High School Grossmont Union High School District San Diego, Ca — San Diego County	Library/Guidance Center Bldg. No. 10 Building Section S	Sheet Number A-1005 Of Sheets

RECD/O SEPIA 9/16/88

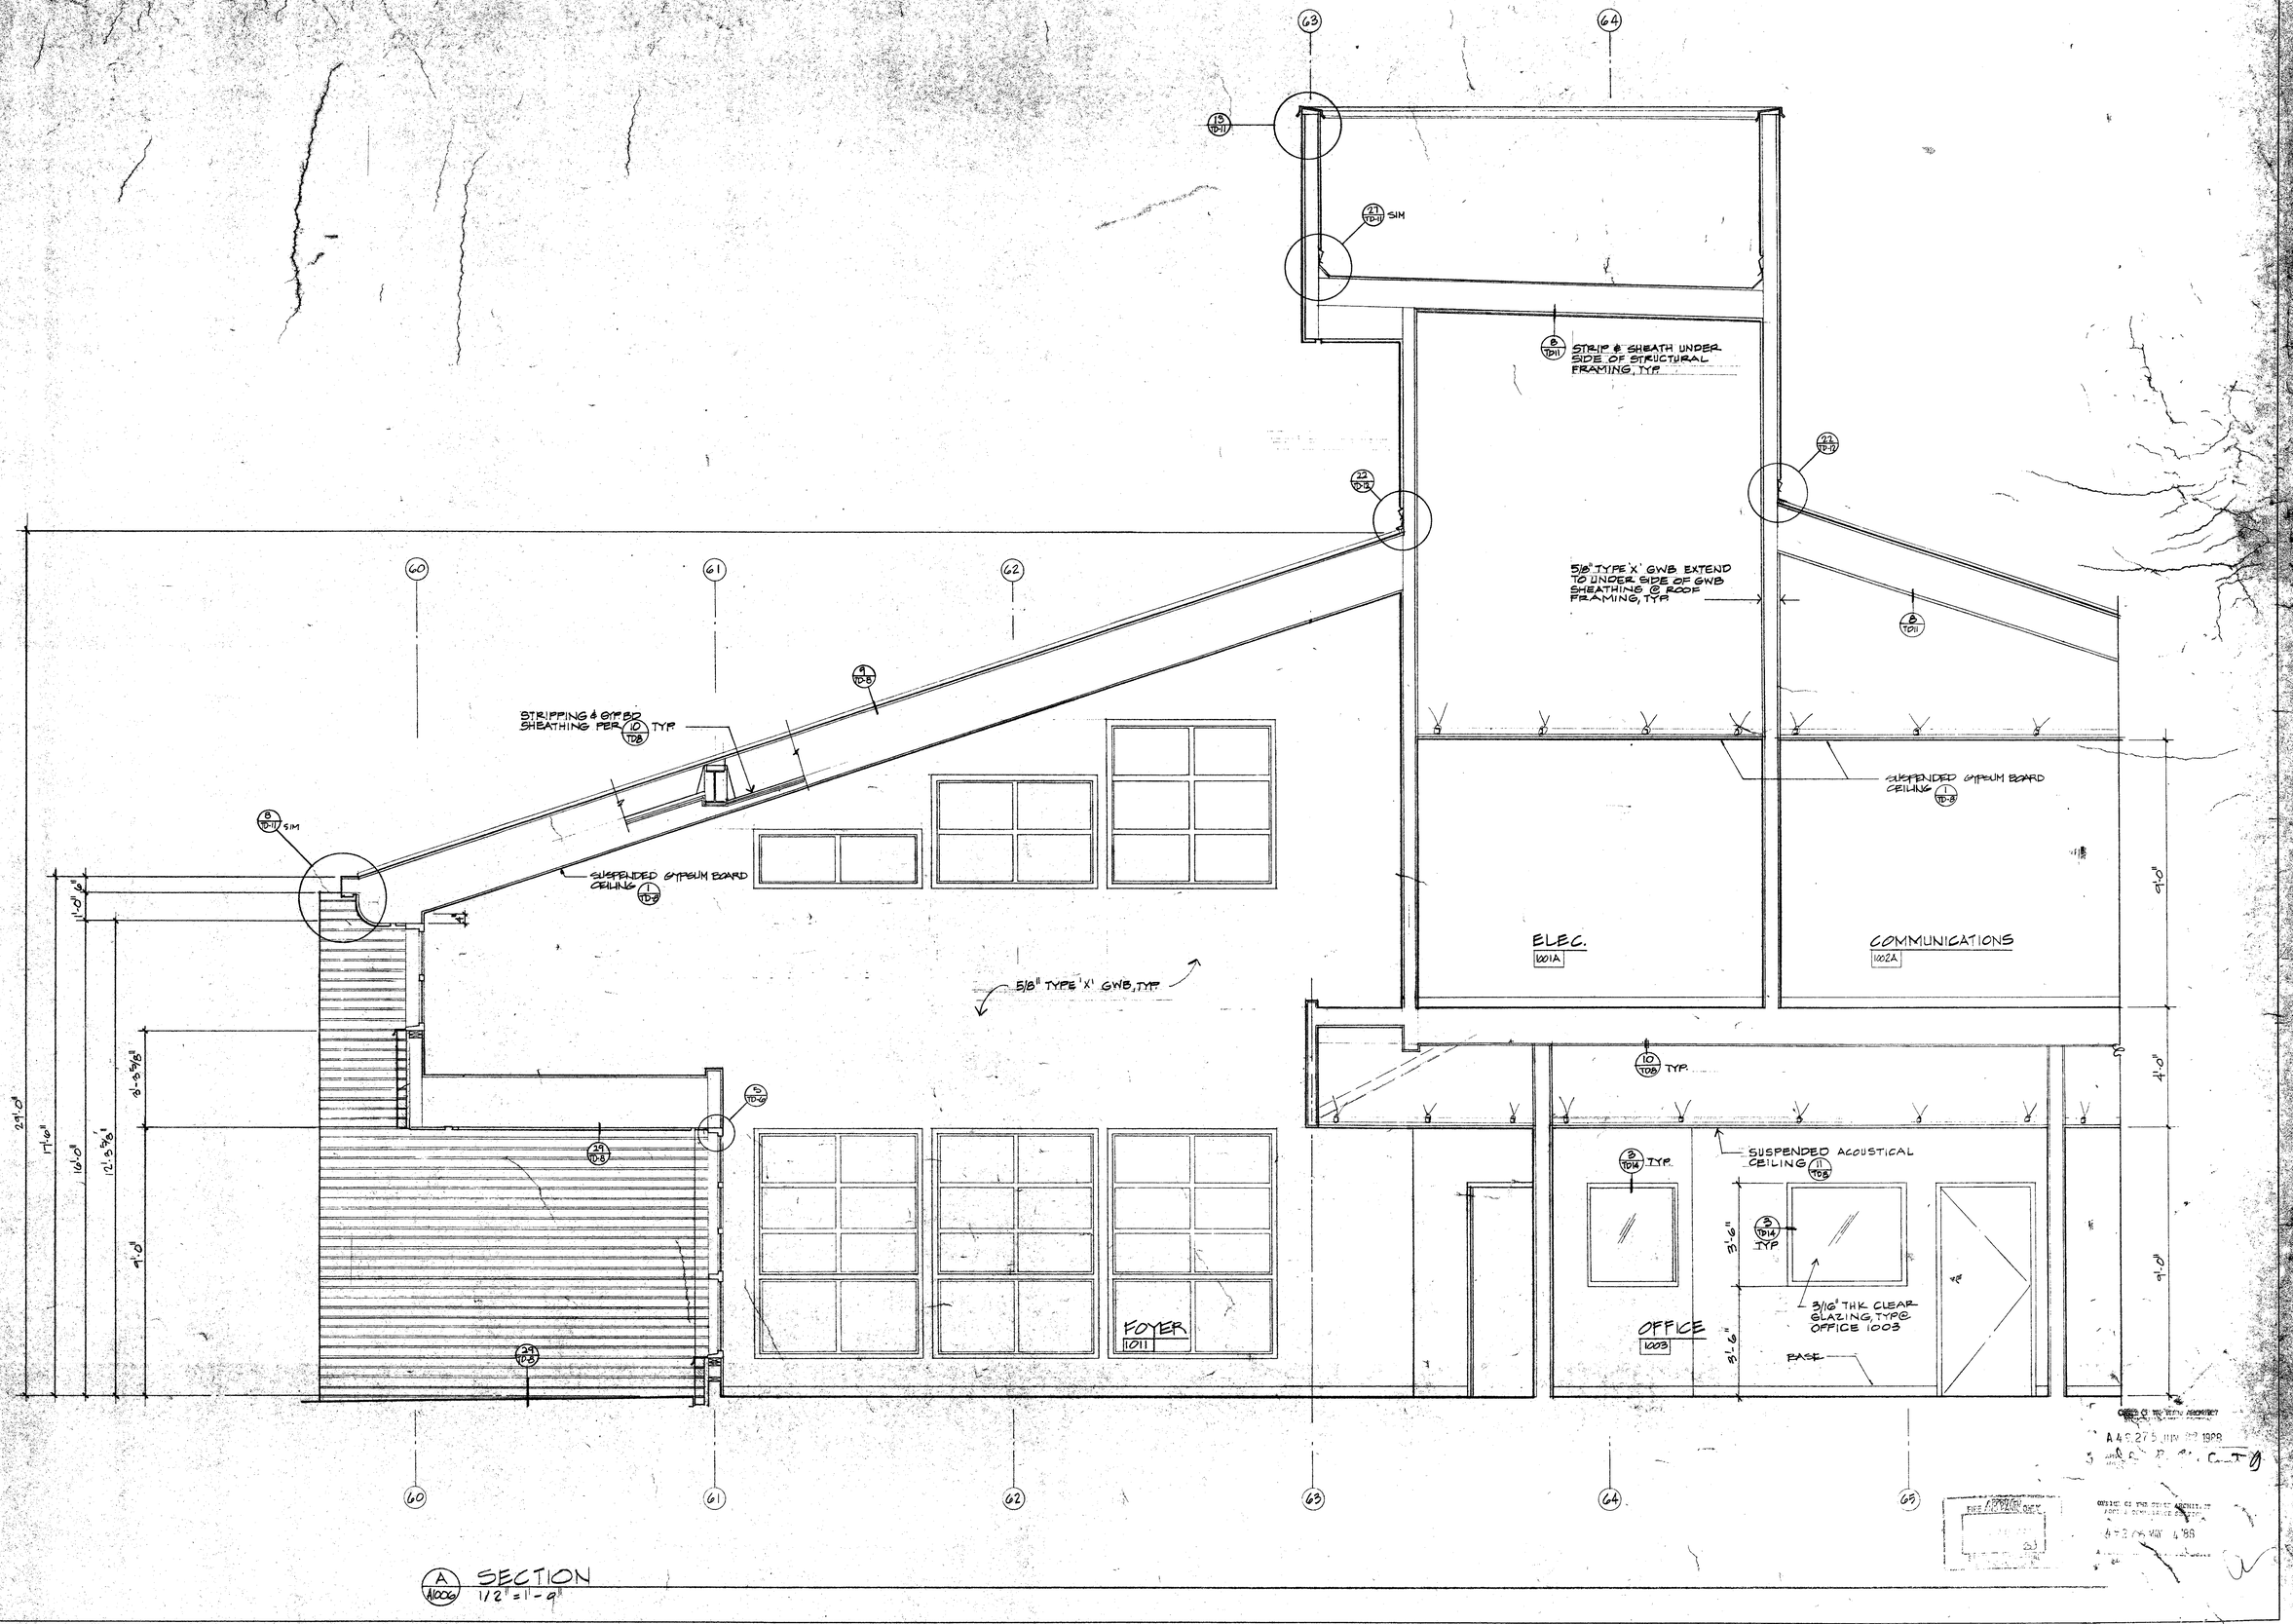

A SECTION
A1006 1/2" = 1'-0"

AA 9 275 JUN 22 1988

Drawn By Checked By Date MAR 1988 Commission No. 13002	Revisions A 6/29/88 PHASING	Architects Planners RUHNAU McGAVIN RUHNAU/ASSOCIATES 3775 Tenth Street, Riverside, CA 92501-3669, 714/684-4864 5751 Palmer Way, Suite C, Carlsbad, CA 92009-1995, 619/438-6699	ARCHITECT C-6497	West Hills High School Grossmont Union High School District San Diego, Ca — San Diego County	Library/Guidance Center Bldg. No. 10 Wall Section	Sheet Number A-1006 01 Sheets

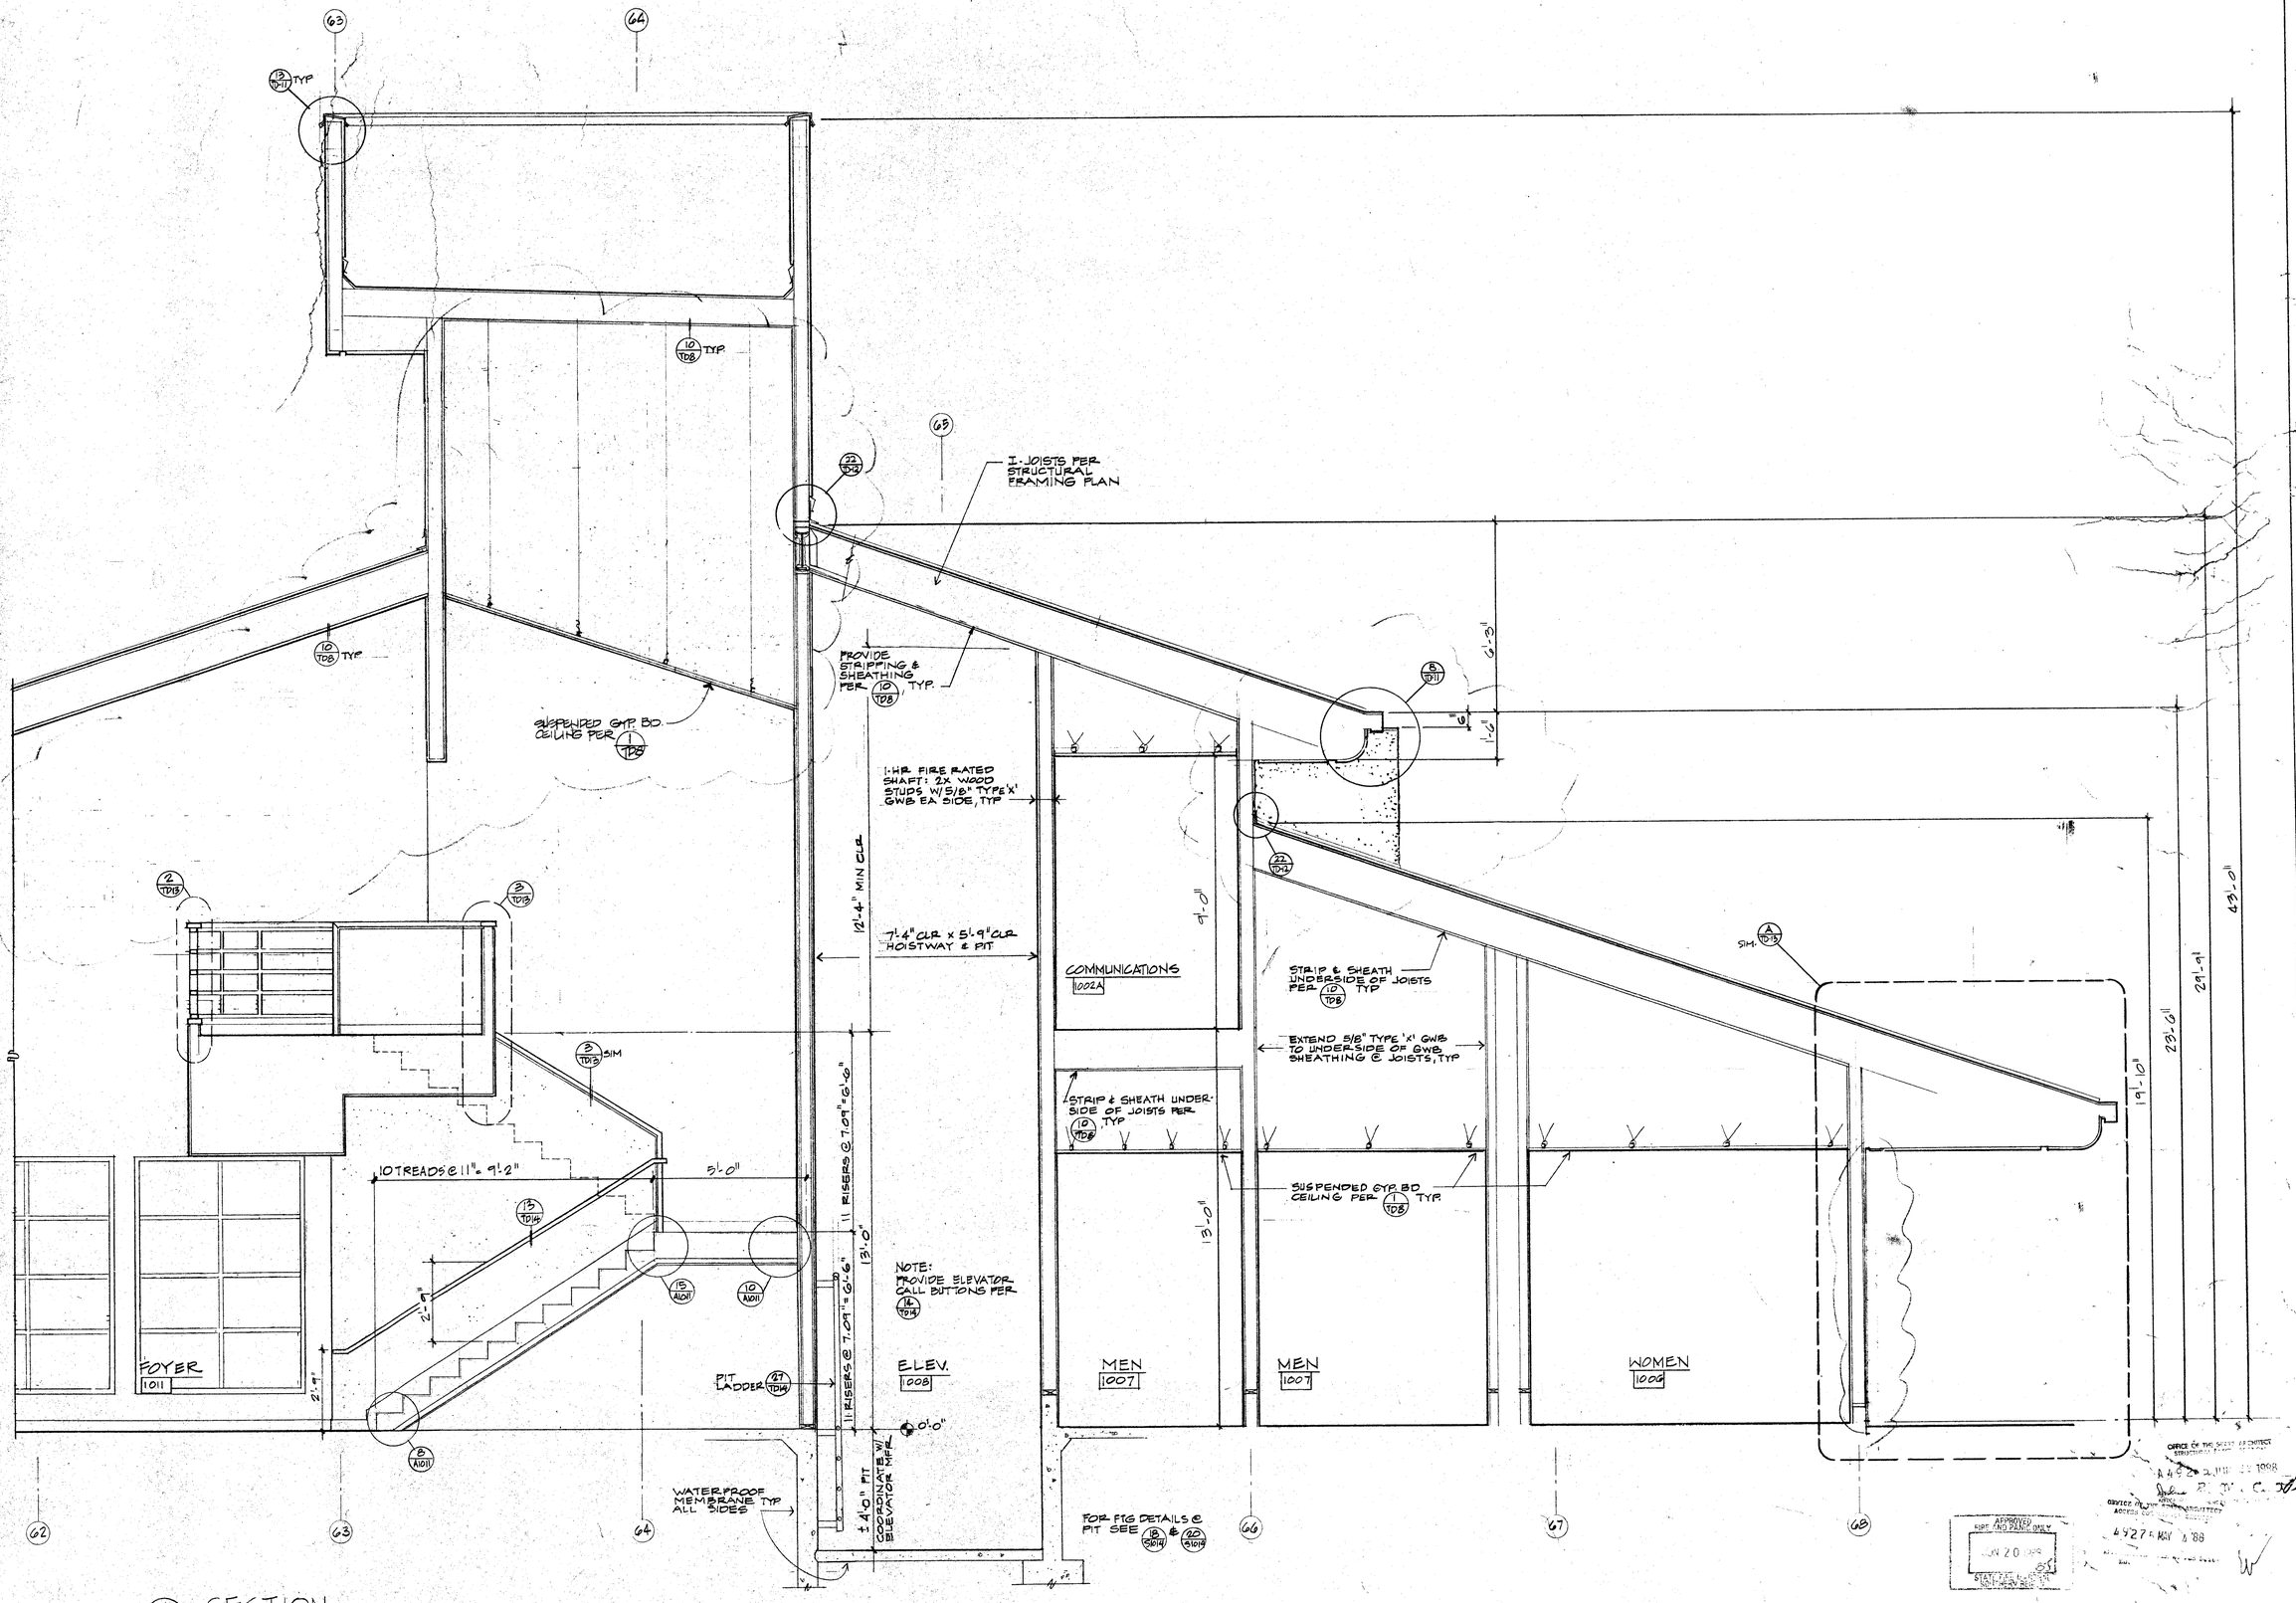

A A1007 SECTION
1/2" = 1'-0"

Drawn By Checked By Date MAR 1988 Commission No 13002	Revisions A 6/27/88 PHASING ADDENDUM 'D' 10/6/88	RUHNAU McGAVIN RUHNAU/ASSOCIATES Architects Planners 3775 Tenth Street, Riverside, CA 92501-3689, 714/684-4864 5751 Palmer Way, Suite C, Carlsbad, CA 92008-1995, 619/438-5999	ARCHITECT C-6497	West Hills High School Grossmont Union High School District San Diego, Ca — San Diego County	Library/Guidance Center Bldg. No. 10 Wall Section	Sheet Number A-1007 Of Sheets

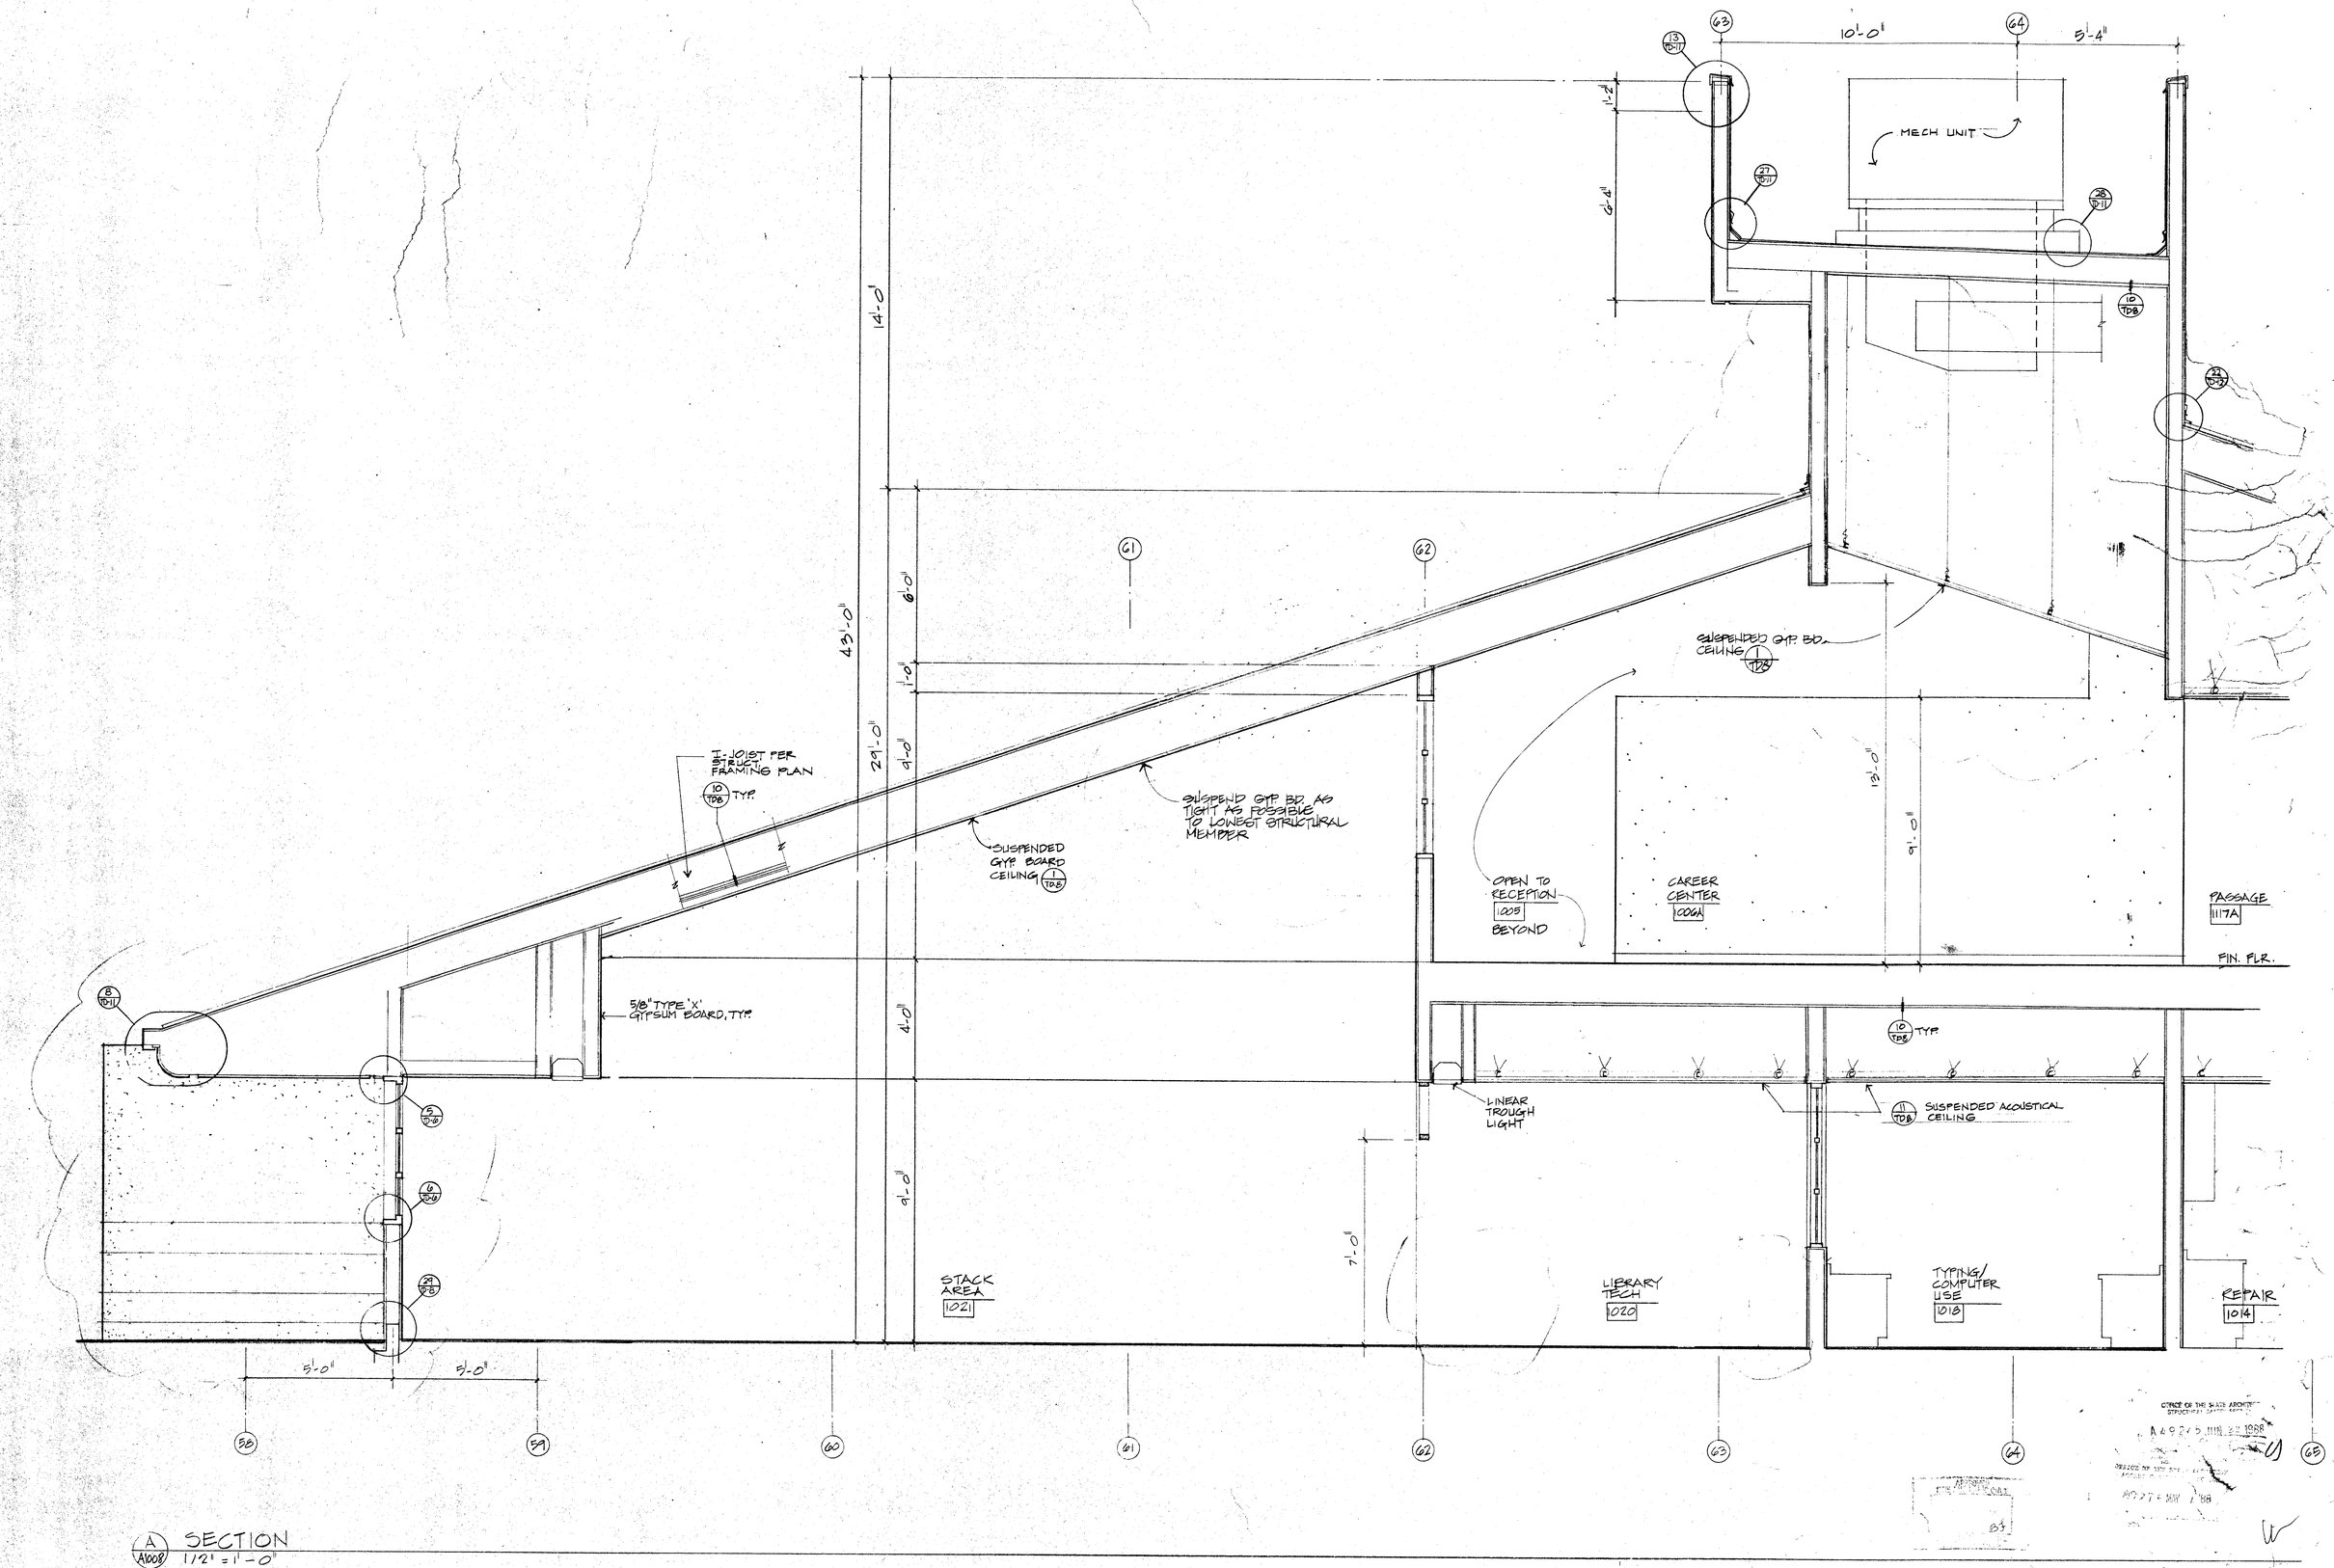

A/A1008 SECTION
1/2" = 1'-0"

Drawn By Checked By Date MAR 1988 Commission No 13002	Revisions 6/27/88 PHASING ADDENDUM 'D' 10/6/88		Architects Planners RUHNAU McGAVIN RUHNAU/ASSOCIATES 3775 Tenth Street, Riverside, CA 92501-3569, 714/684-4564 5751 Palmer Way, Suite C, Carlsbad, CA 92008-1995, 619/438-5999	ARCHITECT C-6497	West Hills High School Grossmont Union High School District San Diego, Ca — San Diego County	Library/Guidance Center Bldg. No. 10 Wall Section	Sheet Number A-1008 Of Sheets

FOR DIMENSIONS REFER TO SHEET A-1008

SIM.

TYP

TYP

SUSPENDED GYP. BD CEILING

SUSPENDED ACOUSTICAL CLG.

REVEAL EDGE

REVEAL EDGE

WAITING
1004A

COUNSELING
1008A

STACK AREA
1021

PASSAGE
1012

CONFERENCE
1013

OPEN

14'-6"
10'-6"
9'-0"
4'-0"
9'-0"
4'-0"
9'-0"
10'-6"
45'-0"
31'-4"
23'-6"
16'-6"
13'-2"
10'-0"

63 64 65 66 67 68 69

A A-1009 SECTION
1/2" = 1'-0"

Drawn By Checked By Date MAR 1988 Commission No. 13002	Revisions A 6/29/88 PHASING	RUHNAU McGAVIN RUHNAU/ASSOCIATES Architects Planners 3775 Tenth Street, Riverside, CA 92501-3669, 714/684-4664 5781 Palmer Way, Suite C, Carlsbad, CA 92008-1995, 619/438-5999	ARCHITECT C-6497	West Hills High School Grossmont Union High School District San Diego, Ca — San Diego County	Library/Guidance Center Bldg. No. 10 Wall Section	Sheet Number A-1009 Of Sheets

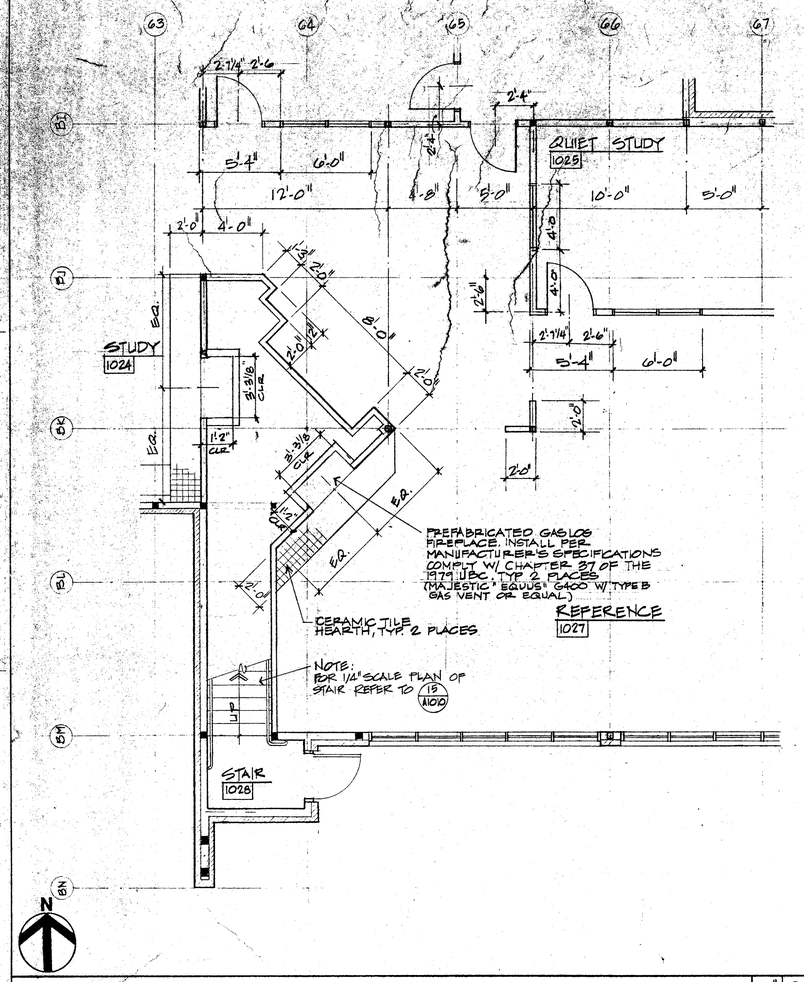

PARTIAL FLOOR PLAN | 1/4" | 14

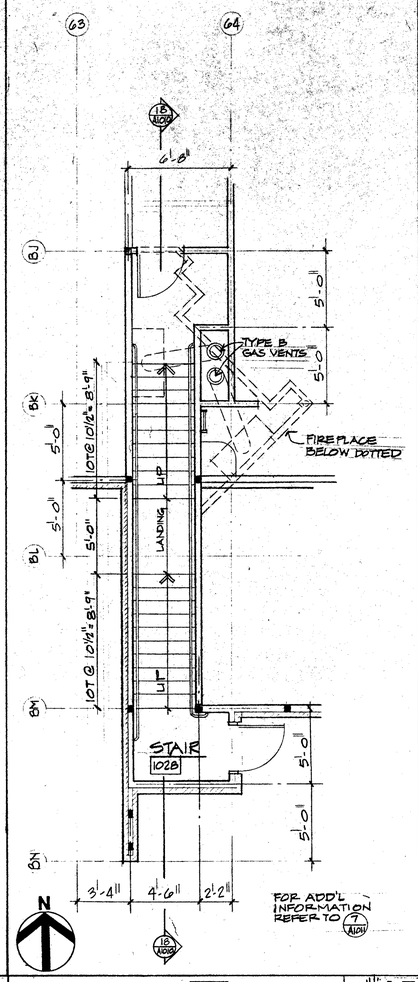

PLAN- STAIR 1028 | 1/4" | 15

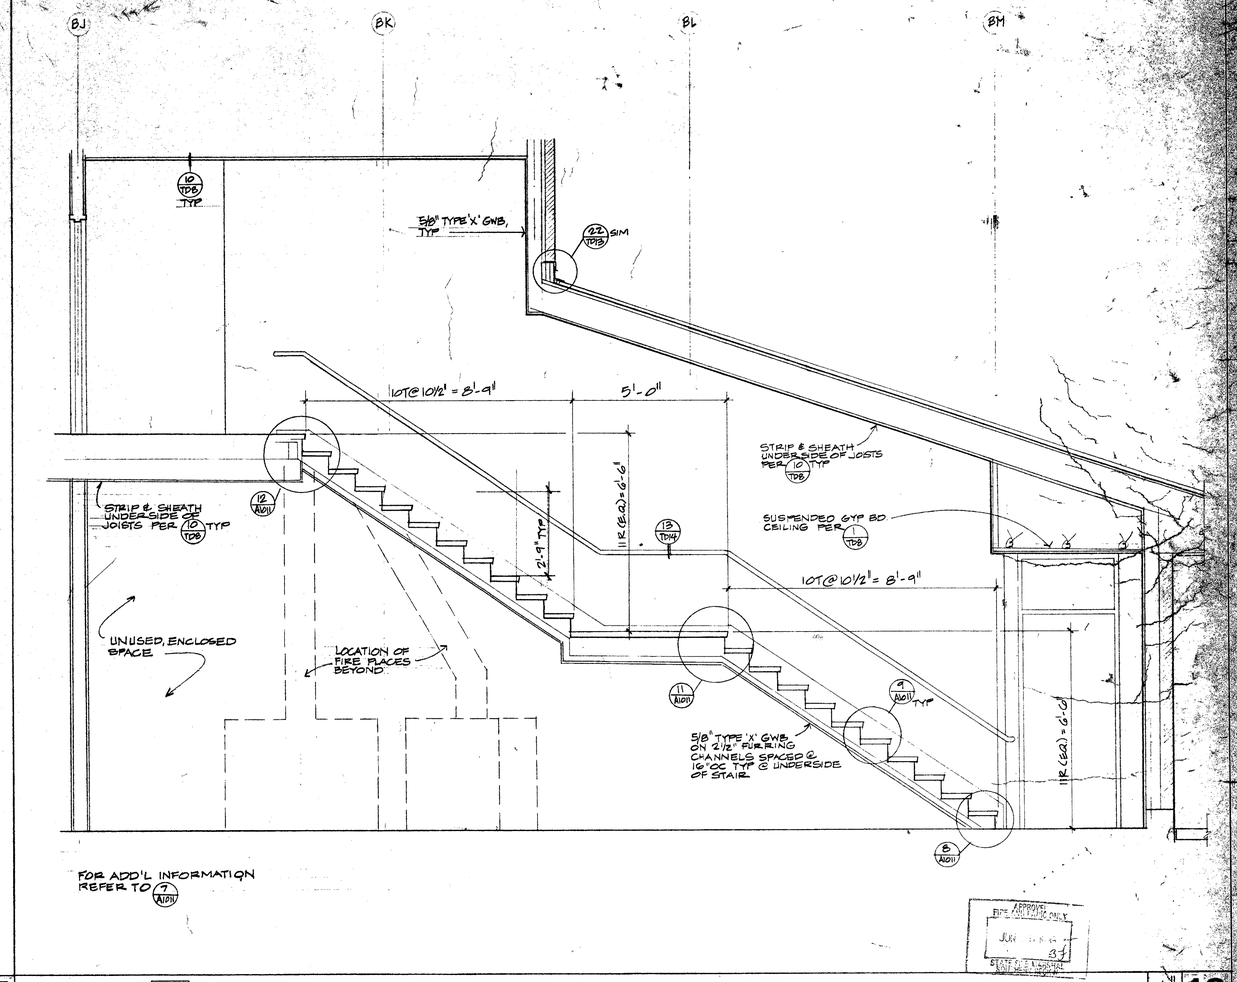

STAIR 1028 SECTION | 1/2" | 18

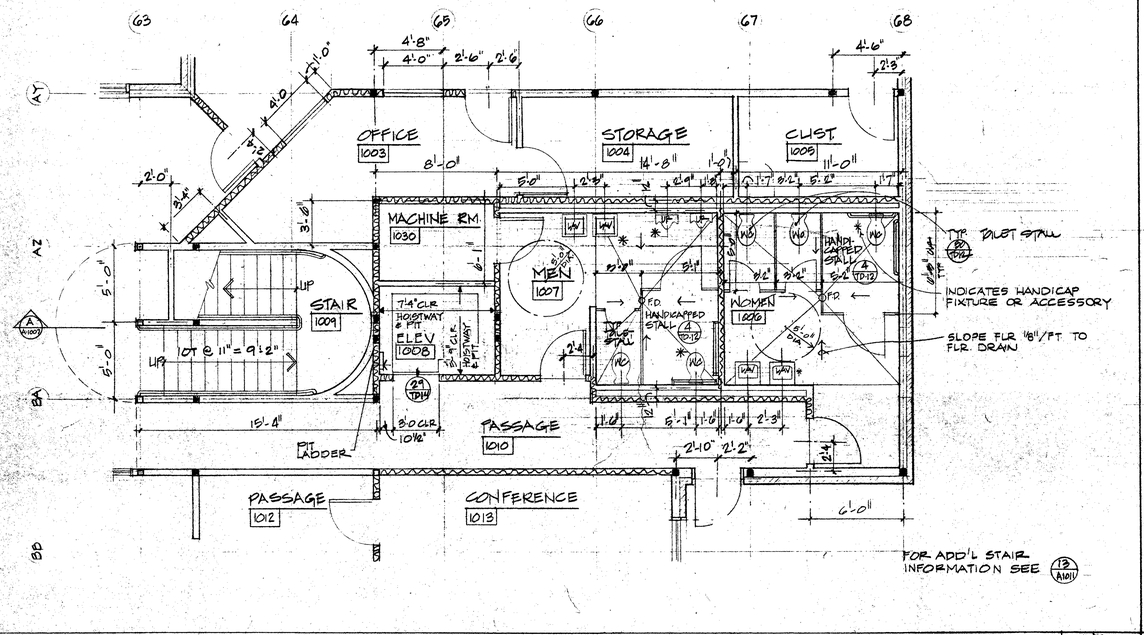

PARTIAL FIRST FLOOR PLAN | 1/4" | 27

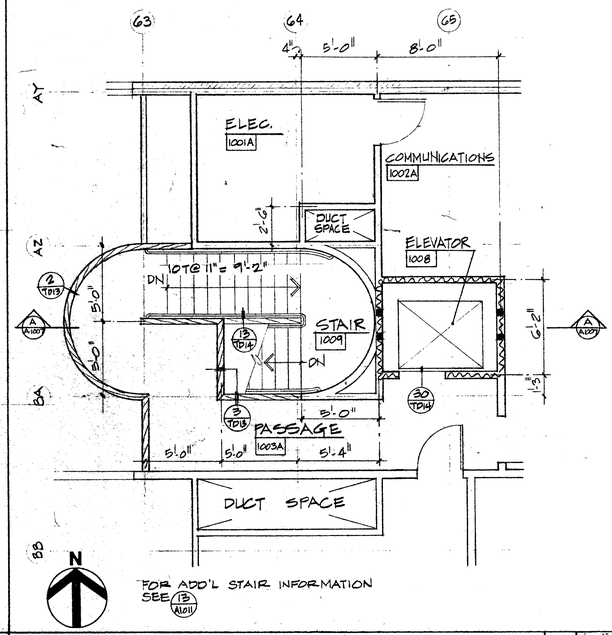

SECOND FLOOR PLAN- STAIR 1009 | 1/4" | 28

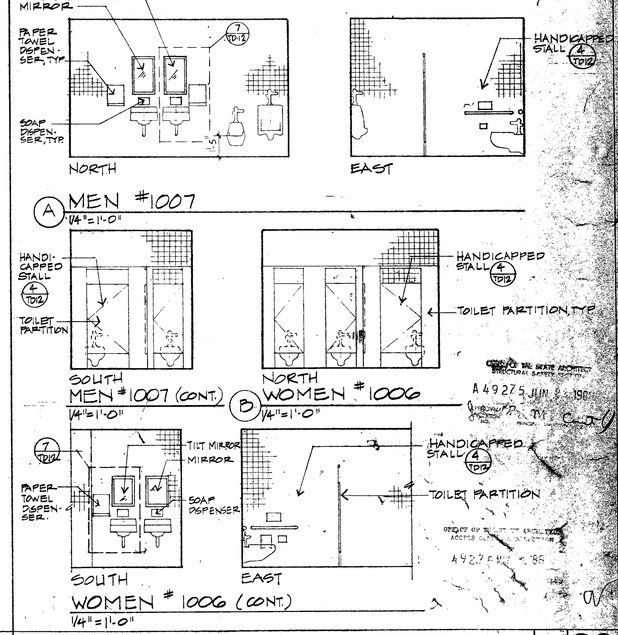

TOILET ELEVATIONS | 30

Drawn By Checked By Date MAR 1988 Commission No 15002	Revisions A 6/29/88 PHASING	Architects Planners RUHNAU McGAVIN RUHNAU/ASSOCIATES 9770 Tenth Street, Riverside, CA 92501-3669, 714/684-4654 5751 Palmer Way, Suite C, Carlsbad, CA 92008-1995, 619/438-5599	ARCHITECT C-6497	West Hills High School Grossmont Union High School District San Diego, Ca — San Diego County	Library/Guidance Center Bldg. No. 10 1/4" Stair/Toilet Plans & Tiolet Elevations	Sheet Number A-1010 Of Sheets

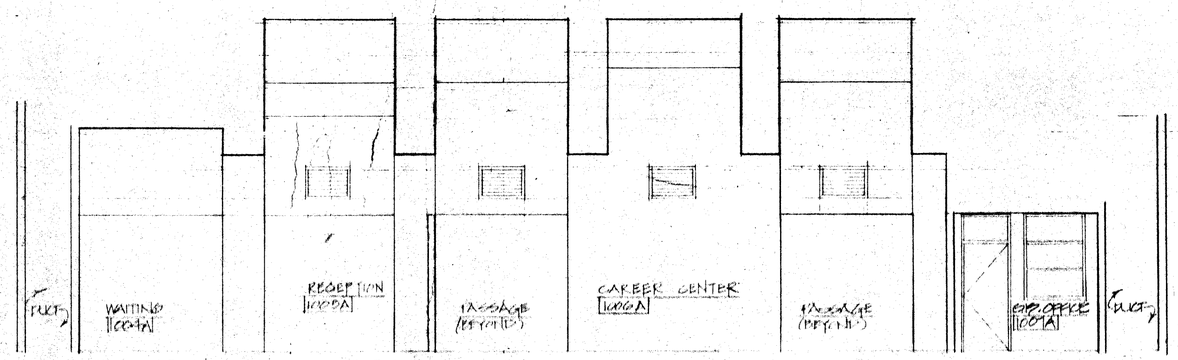

1 A1011 EAST ELEVATION-CAREER CENTER 1006A

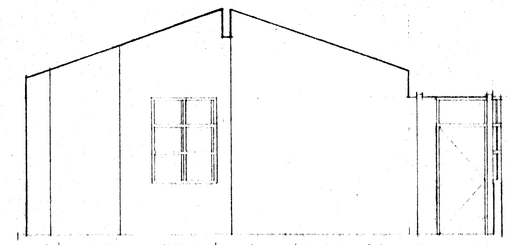

2 A1011 NORTH ELEVATION-WAITING 1004A

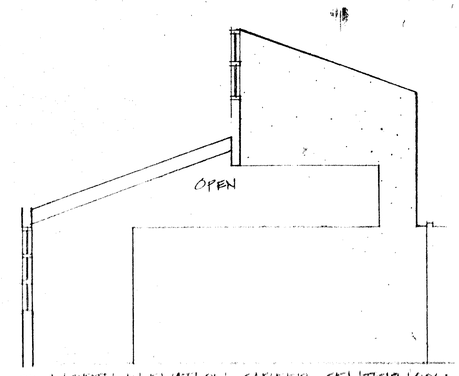

3 A1011 NORTH ELEVATION-CAREER CENTER 1006A

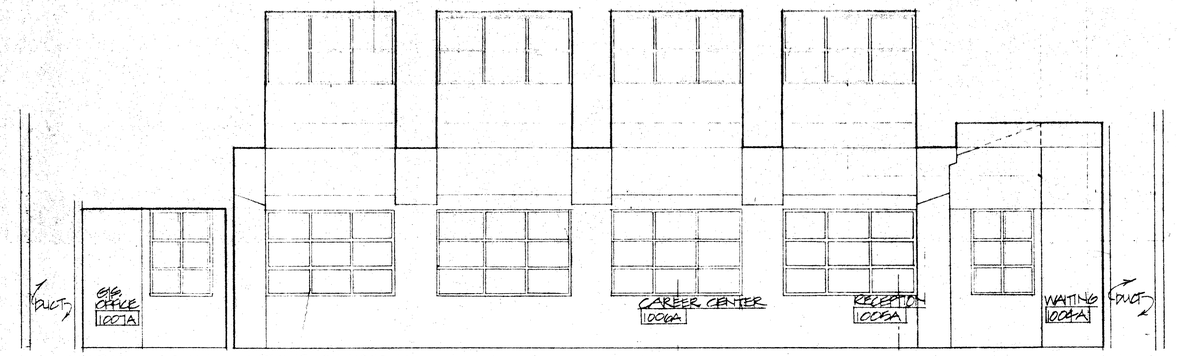

4 A1011 WEST ELEVATION-CAREER CENTER 1006A

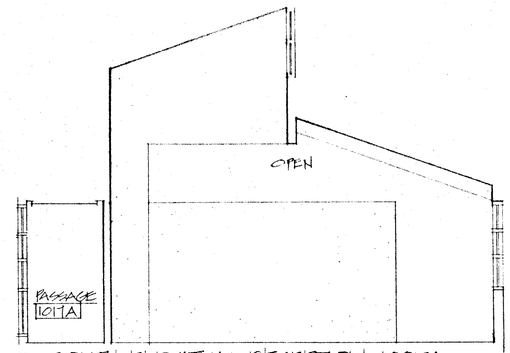

5 A1011 SOUTH ELEVATION-RECEPTION 1005A

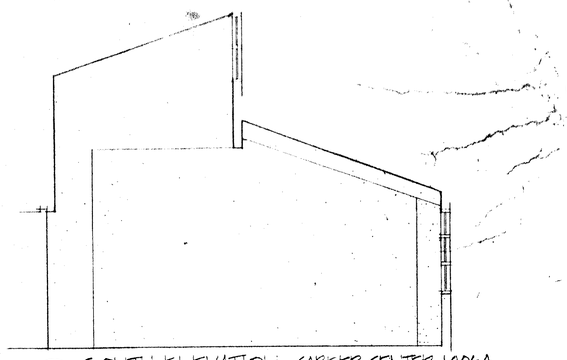

6 A1011 SOUTH ELEVATION-CAREER CENTER 1006A

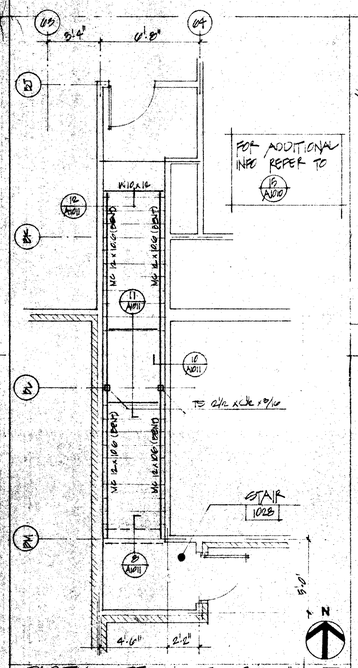

PARTIAL SECOND FLOOR FRAMING PLAN 1/4" 7

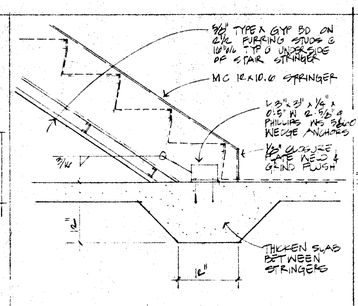

CONNECTION @ SLAB 1" 8

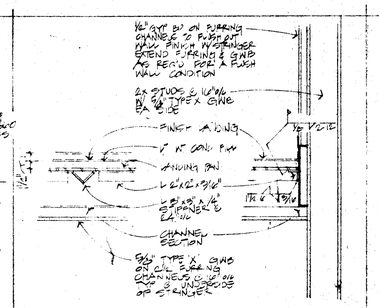

TYP. INTERMEDIATE LANDING 1" 10

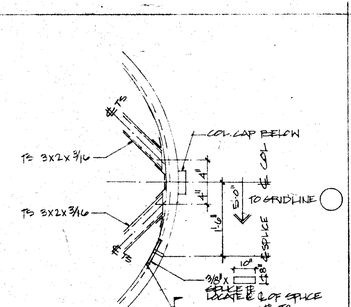

LOWER LANDING FRAMING SPLICE NTS 11

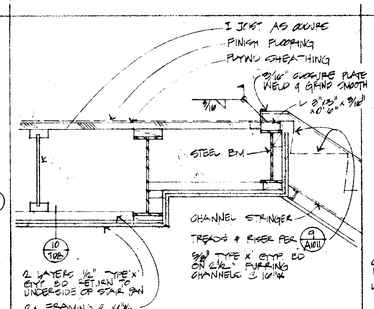

CONNECTION @ TOP LANDING 1" 12

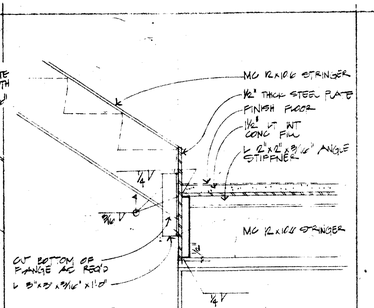

LANDING DETAIL 1" 14

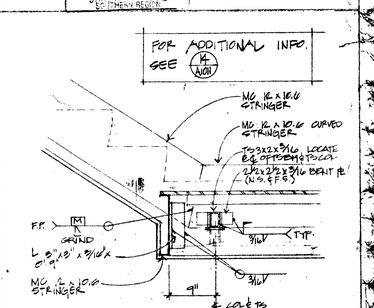

LANDING DETAIL 1" 16

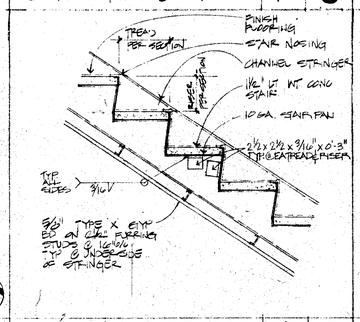

TREADS & RISERS 1" 9

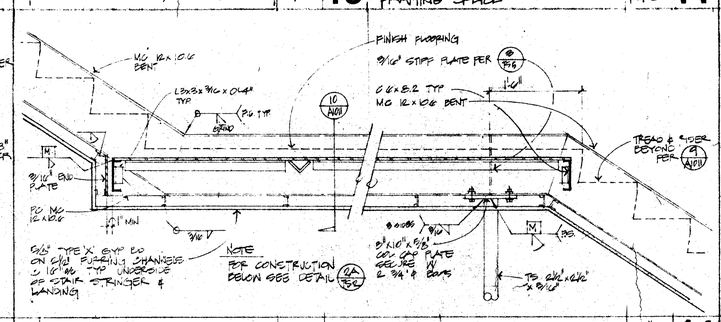

STAIR LANDING 1" 11

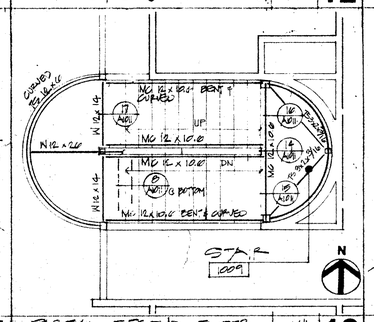

PARTIAL SECOND FLOOR FRAMING PLAN 1/4" 13

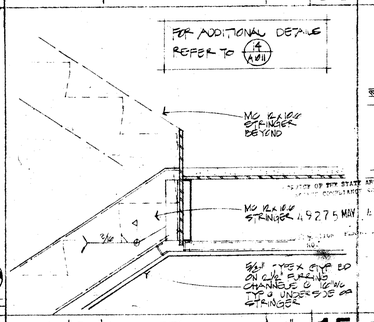

LANDING DETAIL 1" 15

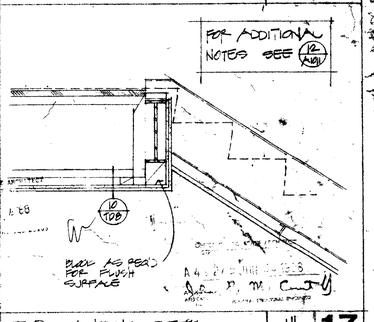

TOP LANDING DETAIL 1" 17

APPROVED FOR ACTION ONLY
DATE 10/31/88
CITY ENGINEER
BUILDING SECTION

Drawn By	Revisions	Architects Planners	ARCHITECT
Checked By	6/29/88 PHASING	RUHNAU McGAVIN RUHNAU/ASSOCIATES	C-6497
Date MAR 1988		3770 Tenth Street, Riverside, CA 92501-3669, 714/684-4664 · 6751 Palmer Way, Suite C, Carlsbad, CA 92009-1565, 619/438-6699	
Commission No. 18002			

West Hills High School
Grossmont Union High School District
San Diego, Ca — San Diego County

Library/Guidance Center
Bldg. No. 10
Interior Elevations

Sheet Number A-1011 of Sheets

RECORD SEPIA 9/10/88

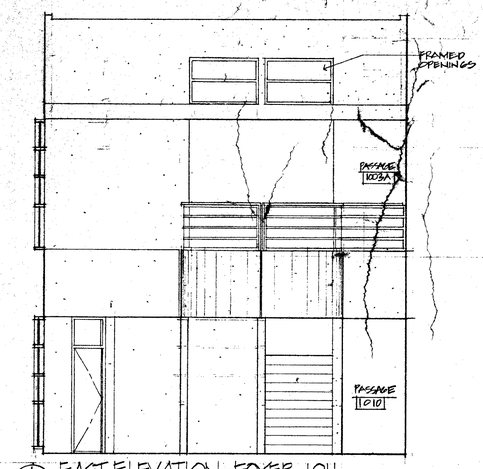

1 A1012 EAST ELEVATION-FOYER 1011
1/4"=1'-0"

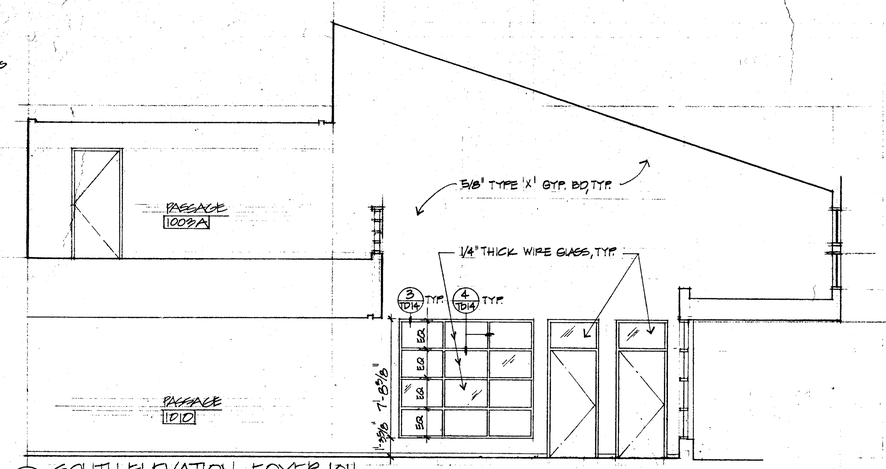

2 A1012 SOUTH ELEVATION-FOYER 1011

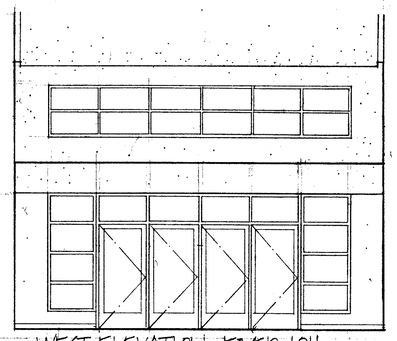

3 A1012 WEST ELEVATION-FOYER 1011

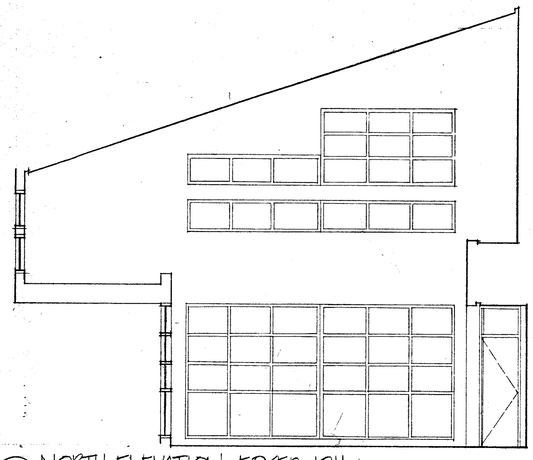

4 A1012 NORTH ELEVATION-FOYER 1011

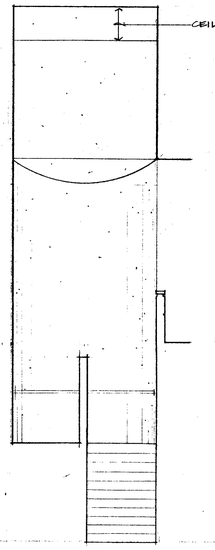

5 A1012 EAST EL-1009

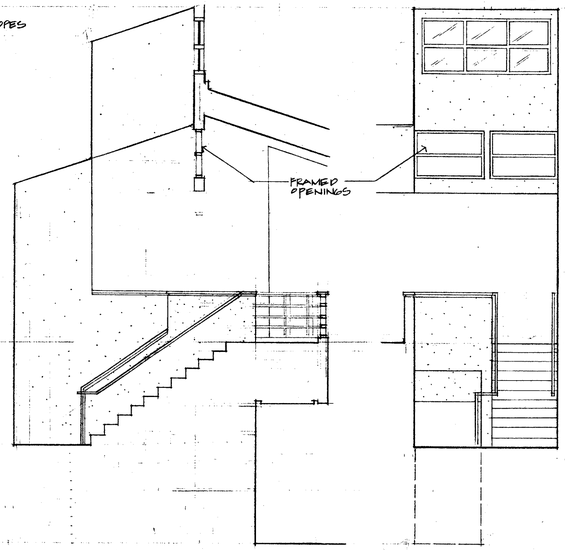

6 A1012 SOUTH ELEVATION-STAIR 1009

7 A1012 WEST EL.-1009

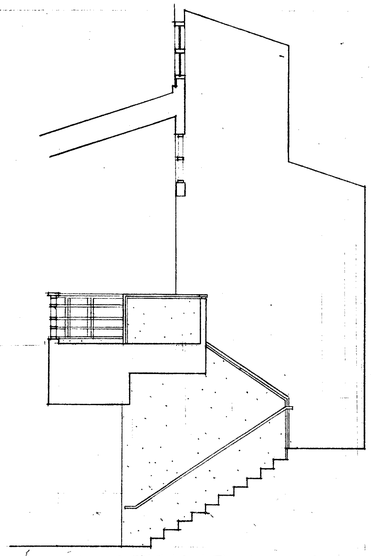

8 A1012 NORTH ELEVATION-STAIR 1009

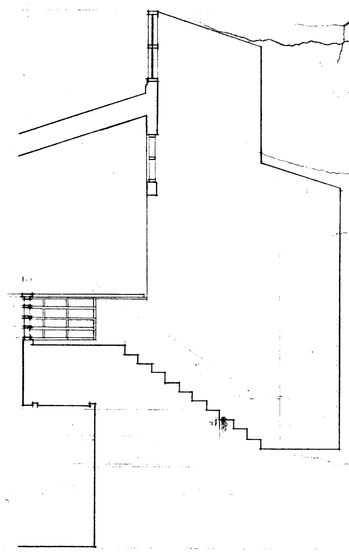

9 A1012 NORTH ELEVATION-STAIR 1009

OFFICE OF THE STATE ARCHITECT
ACCESS COMPLIANCE
A-9275 MAY 1988

Drawn By Checked By Date MARCH 1988 Commission No. 13002	Revisions A 6/29/88 PHASING	Architects Planners RUHNAU McGAVIN RUHNAU/ASSOCIATES 3775 Tenth Street, Riverside, CA 92501-3669, 714/684-4864 5751 Palmer Way, Suite C, Carlsbad, CA 92008-1995, 619/438-5899	ARCHITECT C-6497	West Hills High School Grossmont Union High School District San Diego, Ca San Diego County	Library/Guidance Center Bldg. No. 10 Interior Elevations	Sheet Number A-1012 Of Sheets

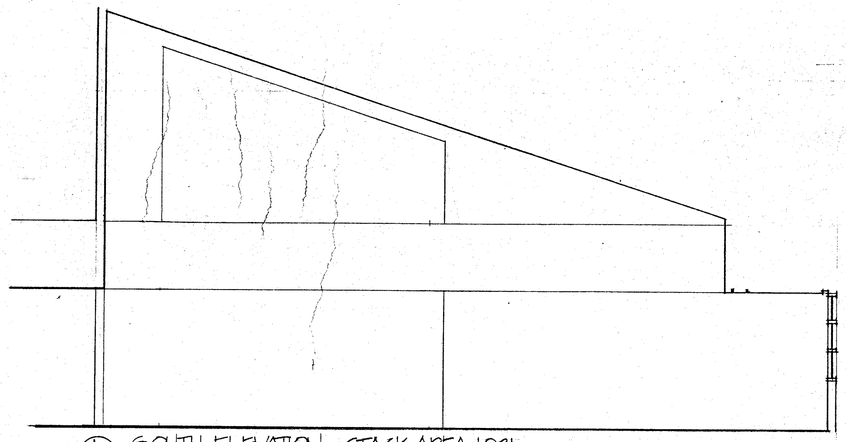

1 A1013 SOUTH ELEVATION - STACK AREA 1021

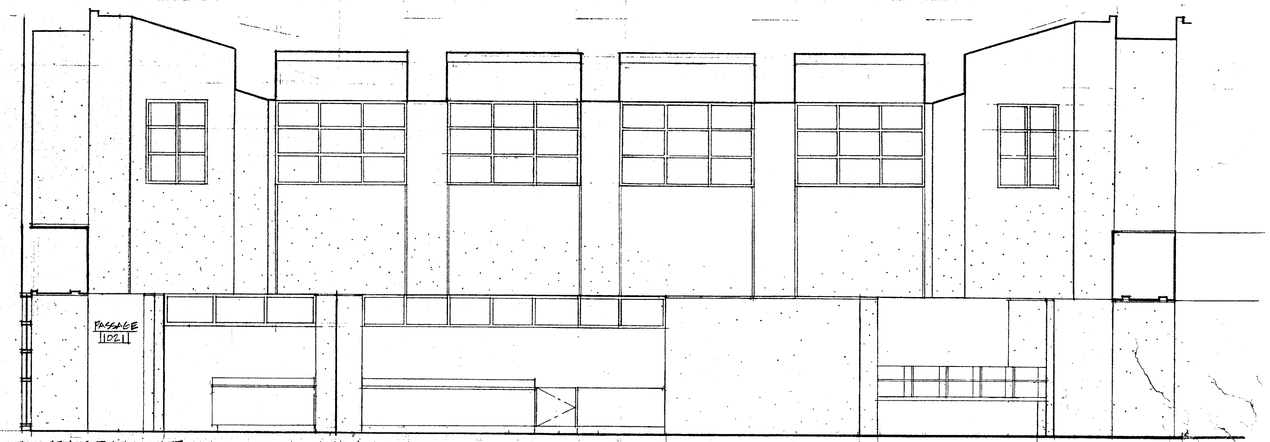

2 A1013 EAST ELEVATION - STACK AREA 1021

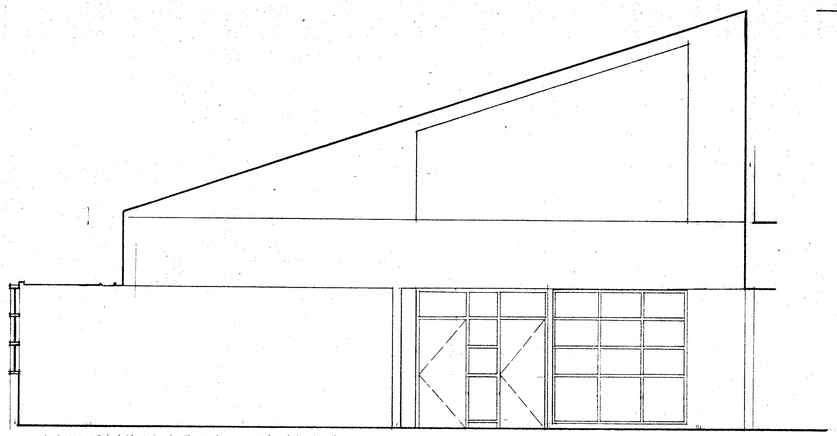

3 A1013 NORTH ELEVATION - STACK AREA 1021

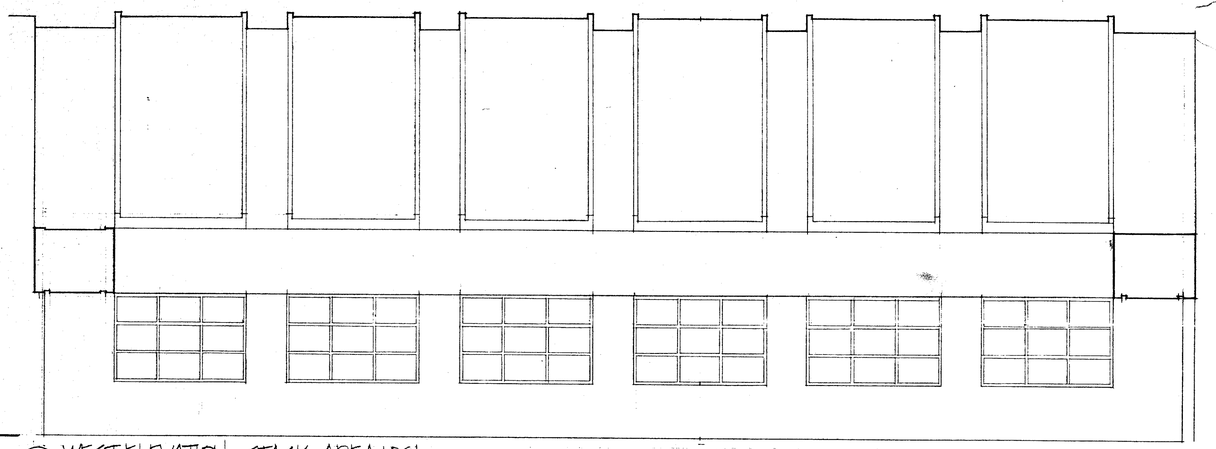

4 A1013 WEST ELEVATION - STACK AREA 1021

OFFICE OF THE STATE ARCHITECT
APPROVED FOR CONSTRUCTION
49275 MAY 2 '88

OFFICE OF THE STATE ARCHITECT
49275 MAY 22 1988
APPROVED
FOR CONSTRUCTION ONLY
CLASS 6-3
OFFICE OF THE STATE ARCHITECT

Drawn By Checked By Date MARCH 1988 Commission No. 13002	Revisions A 6/29/88 PHASING		Architects Planners RUHNAU McGAVIN RUHNAU/ASSOCIATES 3776 Tenth Street, Riverside, CA 92501-3669, 714/684-4664 5751 Palmer Way, Suite C, Carlsbad, CA 92008-1995, 619/438-5999	ARCHITECT C-6497	West Hills High School Grossmont Union High School District San Diego, Ca — San Diego County	Library/Guidance Center Bldg. No. 10 Interior Elevations	Sheet Number A-1013 Of Sheets

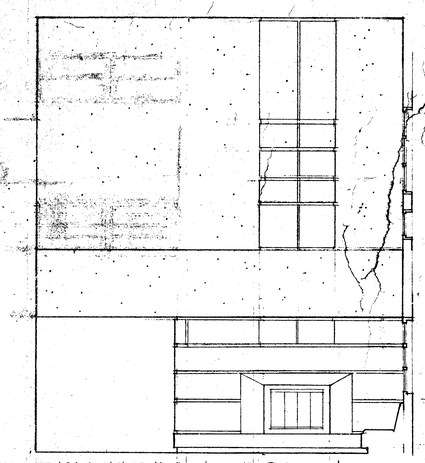

1 A1014 EAST ELEVATION - STUDY 1024

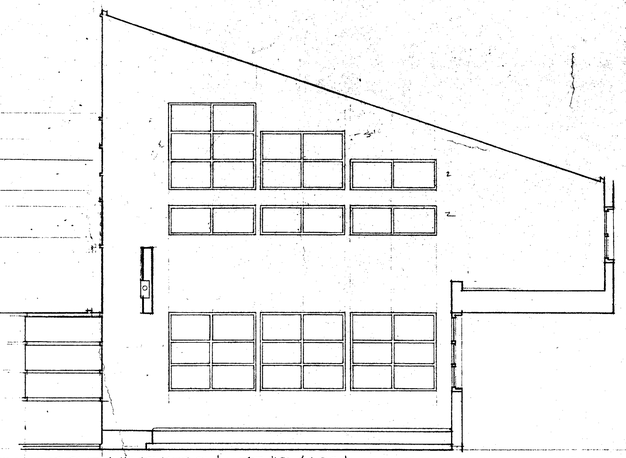

2 A1014 SOUTH ELEVATION - STUDY 1024

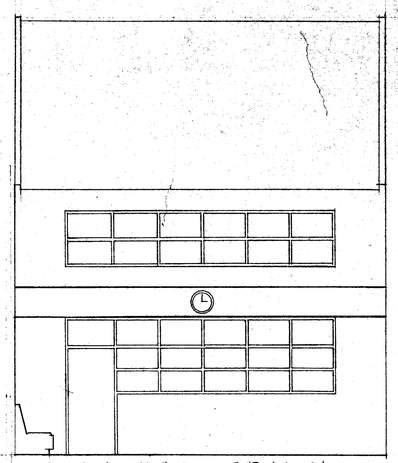

3 A1014 WEST ELEVATION - STUDY 1024

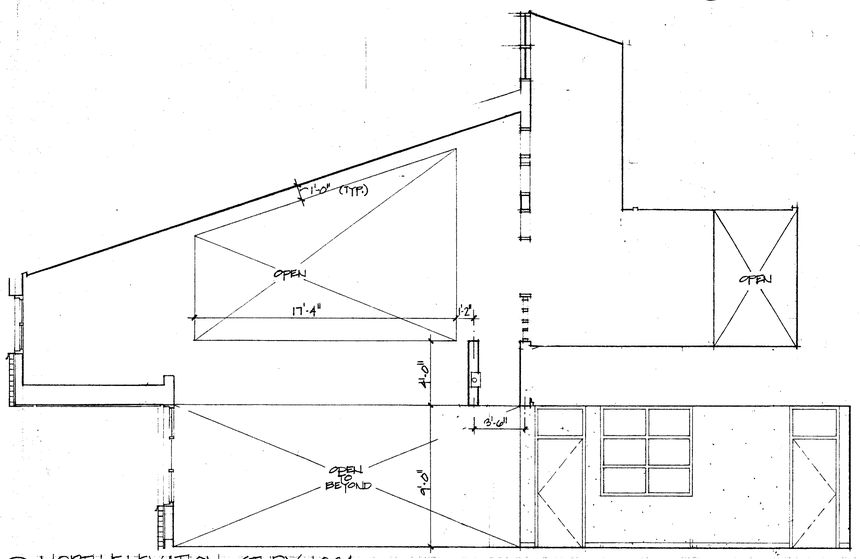

4 A1014 NORTH ELEVATION - STUDY 1024

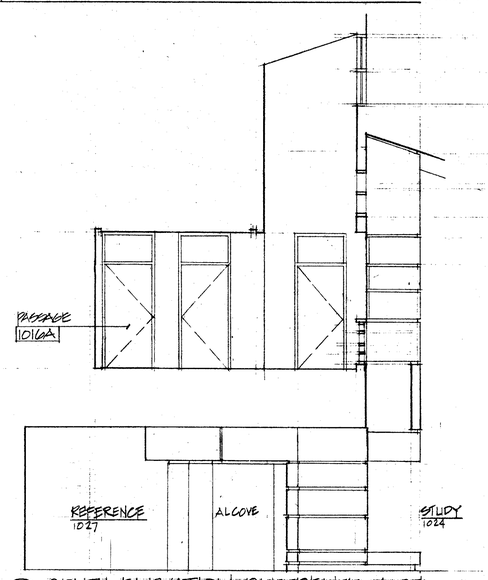

5 A1014 SOUTH ELEVATION - REFERENCE 1027

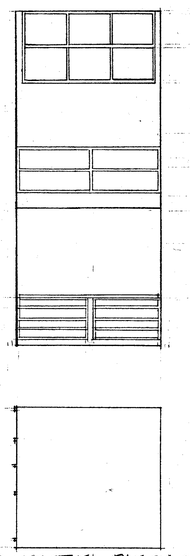

6 A1014 WEST EL. PASSAGE 1016A

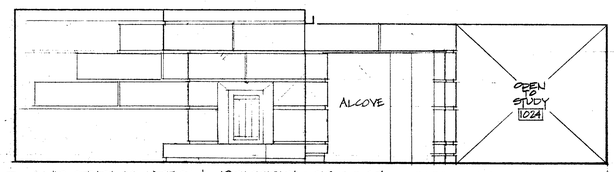

7 A1014 WEST ELEVATION - REFERENCE 1027

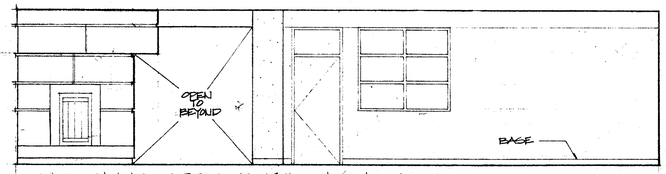

8 A1014 NORTH ELEVATION - REFERENCE 1027

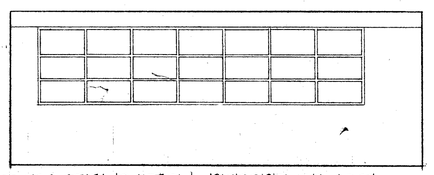

9 A1014 EAST ELEVATION - REFERENCE 1027

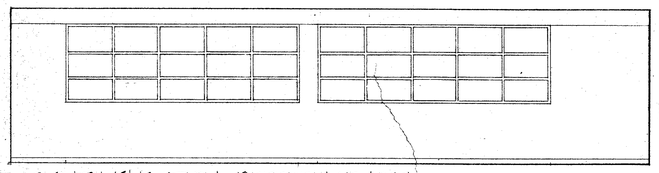

10 A1014 SOUTH ELEVATION - REFERENCE 1027

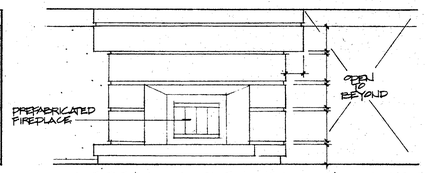

11 A1014 FIREPLACE ELEV. - REFERENCE 1027
FRONTAL ELEV.

OFFICE OF THE STATE ARCHITECT
A-49275 JUN 22 1988
APPROVED
APPROVED FOR FIRE AND PANIC ONLY
JUN 20
STATE FIRE MARSHAL

OFFICE OF THE STATE ARCHITECT
A-49275 MAY 4 '88

Drawn By
Checked By
Date MARCH 1988
Commission No. 13002

Revisions
1 6/29/88 PHASING

Architects Planners
RUHNAU McGAVIN RUHNAU/ASSOCIATES
3775 Tenth Street, Riverside, CA 92501-3668, 714/684-4864
5751 Palmer Way, Suite C, Carlsbad, CA 92008-1965, 619/438-8899

ARCHITECT
C-6497

West Hills High School
Grossmont Union High School District
San Diego, Ca San Diego County

Library/Guidance Center
Bldg. No. 10
Interior Elevations

Sheet Number
A-1014
Of Sheets

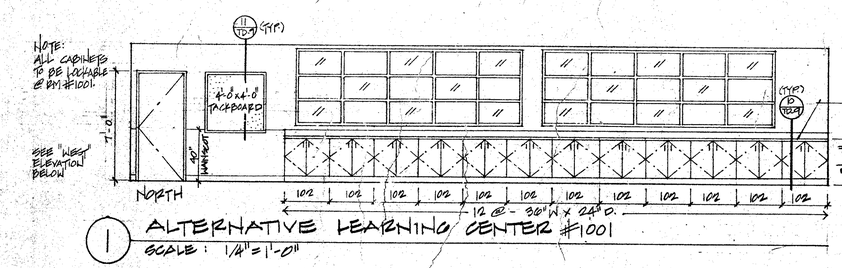

1 ALTERNATIVE LEARNING CENTER #1001
SCALE: 1/4" = 1'-0"

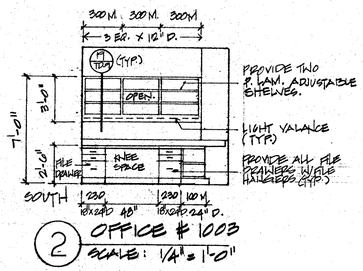

2 OFFICE # 1003
SCALE: 1/4" = 1'-0"

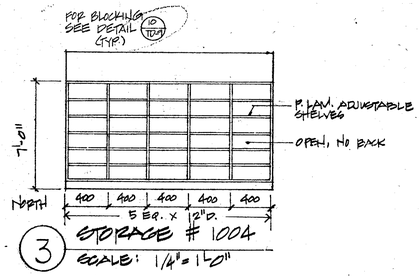

3 STORAGE # 1004
SCALE: 1/4" = 1'-0"

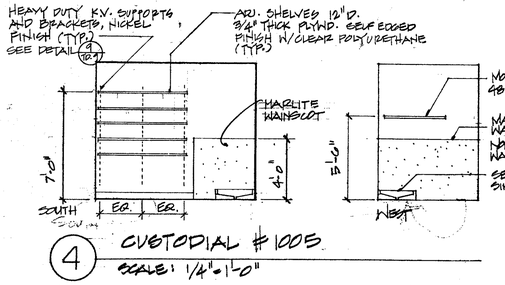

4 CUSTODIAL # 1005
SCALE: 1/4" = 1'-0"

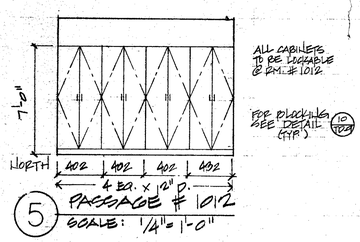

5 PASSAGE # 1012
SCALE: 1/4" = 1'-0"

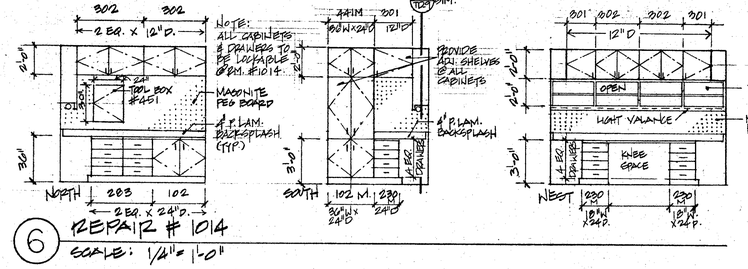

6 REPAIR # 1014
SCALE: 1/4" = 1'-0"

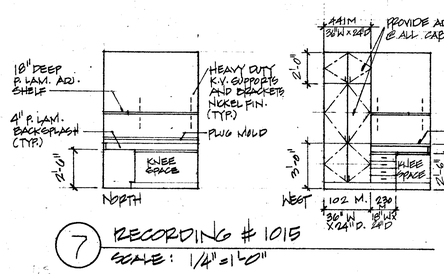

7 RECORDING # 1015
SCALE: 1/4" = 1'-0"

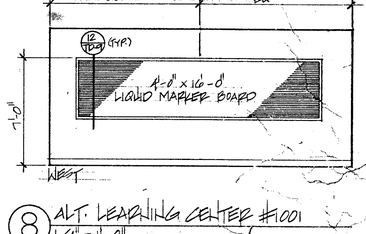

8 ALT. LEARNING CENTER #1001
1/4" = 1'-0"

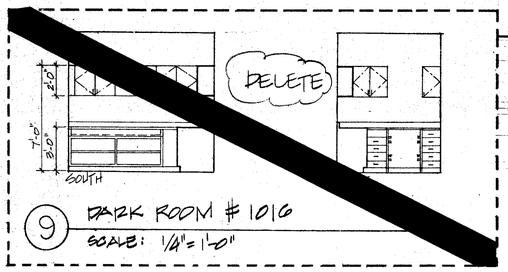

9 DARK ROOM # 1016
SCALE: 1/4" = 1'-0"

NOTE: SEE DARK ROOM #1016 FLOOR PLAN & EQUIPMENT SCHEDULE ON SHEET A-1016

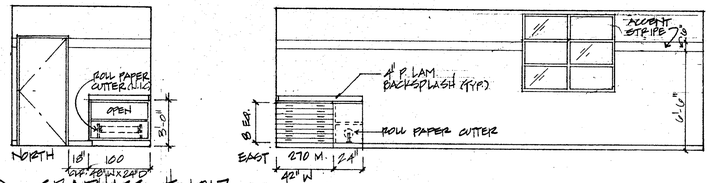

10 GRAPHICS # 1017
SCALE: 1/4" = 1'-0"

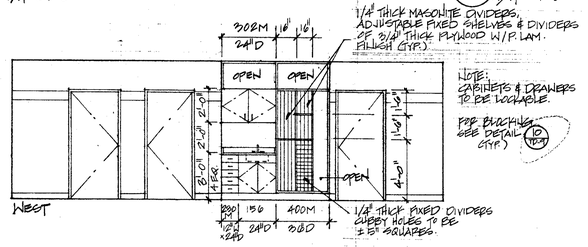

GENERAL NOTES:

1. NUMBER ABOVE DIMENSION LINE REFERS TO W.I.C. MODEL NO. U.N.O.
2. "M" SUFFIX REFERS TO MODIFICATION IN STD. DESIGN.
3. FOR TYPICAL MOUNTING OF CABINETS, REFER TO DETAIL 10/TD-9.
4. FOR FINISH SPECS, REFER TO CASEWORK FINISH SCHEDULE, SHEET TD-6

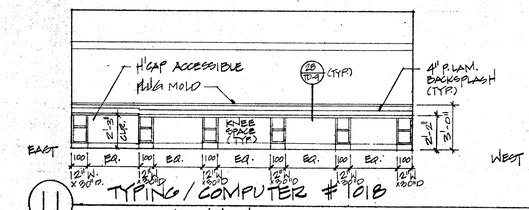

11 TYPING / COMPUTER # 1018
SCALE: 1/4" = 1'-0"

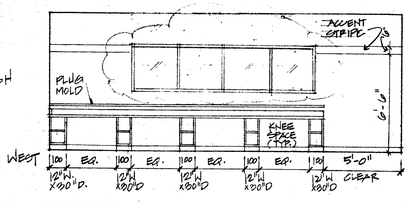

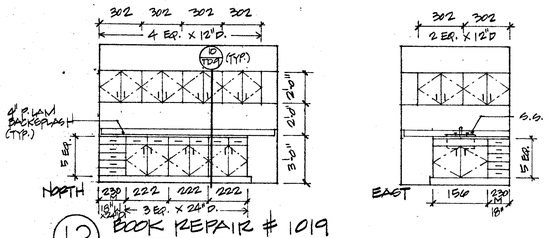

12 BOOK REPAIR # 1019
SCALE: 1/4" = 1'-0"

NOTE: ALL CABINETS AND DRAWERS TO BE LOCKABLE @ RM. #1019

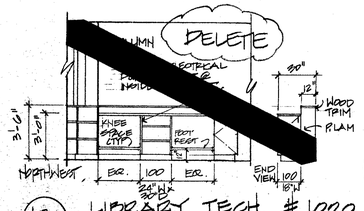

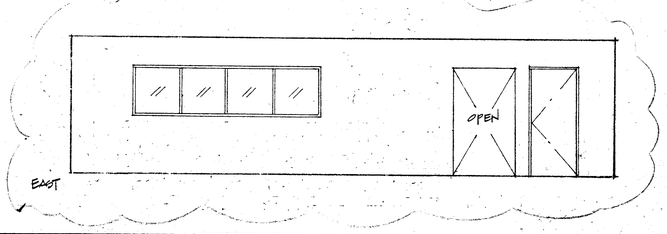

13 LIBRARY TECH. # 1020
SCALE: 1/4" = 1'-0"

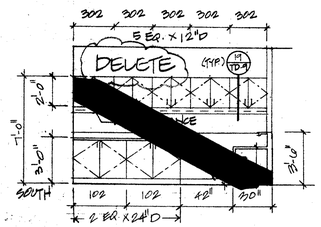

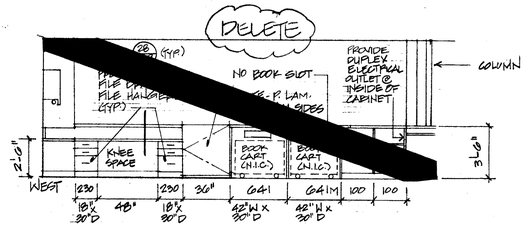

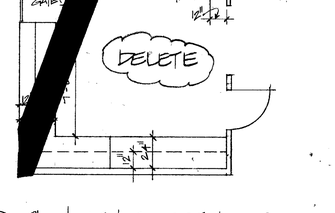

14 PLAN VIEW-RECEPT. #1020
1/4" = 1'-0"

OFFICE OF THE STATE ARCHITECT
STRUCTURAL SAFETY
R 49275 JUN 22 1988

APPROVED FOR FIRE AND PANIC ONLY
JUN 20 1988
STATE FIRE MARSHAL
SOUTHERN REGION

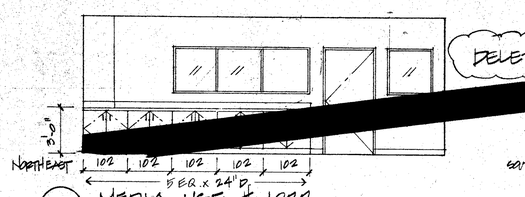

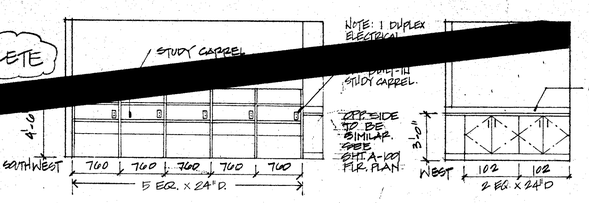

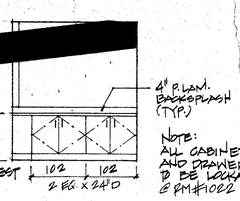

NOTE: ALL CABINETS AND DRAWERS TO BE LOCKABLE @ RM #1022

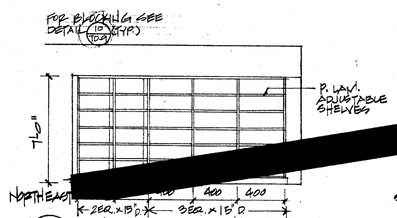

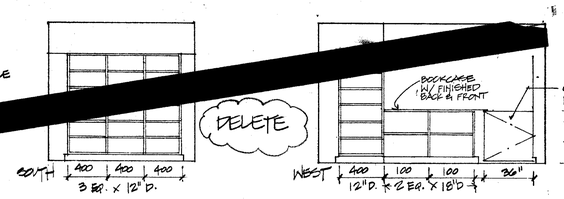

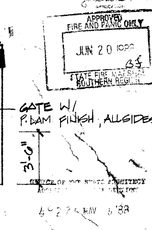

15 MEDIA USE # 1022
SCALE: 1/4" = 1'-0"

16 MAGAZINES # 1029
SCALE: 1/4" = 1'-0"

Drawn By	Revisions	Architects Planners	ARCHITECT	West Hills High School	Sheet Number
Checked By	6/29/88 PHASING ADDENDUM 'D' 10/6/88	RUHNAU McGAVIN RUHNAU / ASSOCIATES	C-6497	Grossmont Union High School District	A-1015
Date MARCH 1988		3775 Tenth Street, Riverside, CA 92501-3669, 714/684-4564 · 5751 Palmer Way Suite C, Carlsbad, CA 92008-1965, 619/438-5899		San Diego, Ca — San Diego County	Library/Guidance Center Bldg. No. 10 Interior Elevations
Commission No. 1.30.02					of Sheets

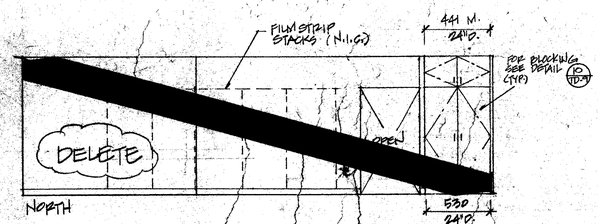

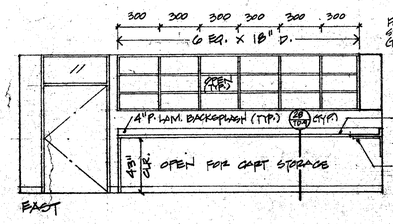

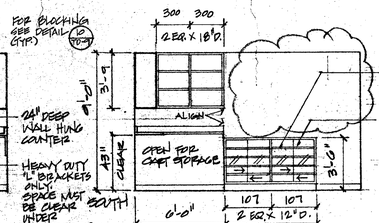

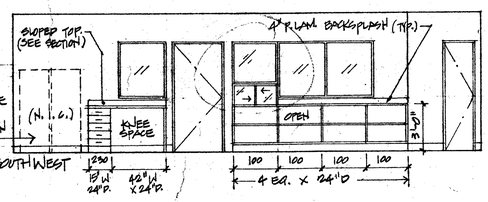

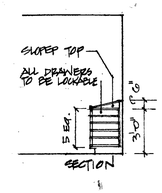

1 MEDIA # 1023
SCALE: 1/4" = 1'-0"

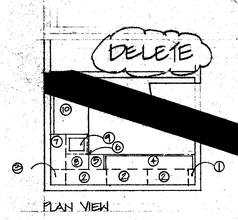

2 DK. ROOM #1016
SCALE: 1/4" = 1'-0"

EQUIPMENT SCHEDULE * FOR DARK ROOM # 1016

ITEM #	QTY.	MODEL #	DESCRIPTION
①	1	W3324	WALL CABINET TO WALL FILLER PANEL
②	3	W332413	WALL CABINET
③	1	WC	WALL CABINET CORNER FILLER PANEL
④	1	1868BCEL/TRW-B	TYPE 316 16 GAUGE S/S PHOTOGRAPHIC PROCESSING SINK ON CABINET BASE W/COMPLETE PHOTOGRAPHIC PLUMBING PACKAGE
⑤	1	STD25/0120EL	BASE CABINET COUNTERTOP 25" x 12" W/ENDSPLASH LEFT
⑥	1	BF1236	BASE CABINET FILLER PANEL
	1	BC	BASE CABINET CORNER FILLER PANEL
	1	W2724½3	WALL CABINET
	1	W2[illegible]13	WALL CABINET
⑦	1	[illegible]/3[illegible]0EL	BASE CABINET COUNTERTOP 30" x 40" W/ENDSPLASH LEFT
	1	KF	COUNTERTOP FIELD JOINT
⑧	1	10125VL	10" x 12" SAFELIGHT NEGATIVE INSPECTION
	1	VIC150624	[illegible] CASE
	1	DK153024	[illegible] CABINET TO ACCEPT VIEWER
	2	LG15	
⑨	1	RW36	ADJUS[illegible] STATION
⑩	1	STD30/0160ER	BASE CABI[illegible] 16" W/ENDSPLASH RIGHT
	1	BF15	BASE CABINET TO WALL FI[illegible]

DELETE

* NOTE: EQUIPMENT TO BE AS SPECIFIED BY PHOTO LAB FABRICATIONS & KREONITE (OR EQUAL).

GENERAL NOTES:

1. NUMBER ABOVE DIMENSION LINE REFERS TO W.I.C. MODEL NO. U.N.O.
2. "M" SUFFIX REFERS TO MODIFICATION IN S.D. DESIGN.
3. FOR TYPICAL MOUNTING OF CABINETS, REFER TO DETAIL 10/TD-9
4. FOR FINISH SPECS, REFER TO CASEWORK FINISH SCHEDULE, SHEET TD-6

OFFICE OF THE STATE ARCHITECT ACCESS COMPLIANCE SEC. 49275 MAY 4 '88

OFFICE OF THE STATE ARCHITECT STRUCTURAL SAFETY SECTION A # 9215 JUN 22 1988

APPROVED FIRE AND BUILDING SAFETY JUL 20 1988 STATE FIRE MARSHAL SOUTHERN REGION

Drawn By Checked By Date MARCH 1988 Commission No. 1.30.02	Revisions 1 6/29/88 PHASING ADDENDUM '2' 10/6/88	Architects Planners RUHNAU McGAVIN RUHNAU/ASSOCIATES 3775 Tenth Street, Riverside, CA 92501-3669, 714/684-4664 5751 Palmer Way, Suite C, Carlsbad, CA 92008-1995, 619/438-5899	ARCHITECT C-6497	West Hills High School Grossmont Union High School District San Diego, Ca — San Diego County	Library/Guidance Center Bldg. No. 10 Interior Elevations	Sheet Number A-1016 Of Sheets

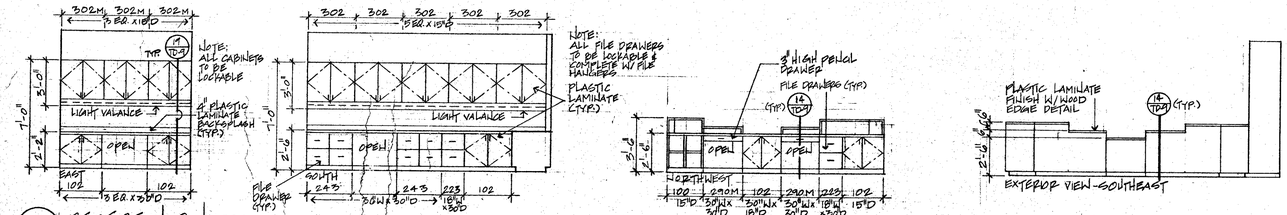

1 RECEPTION @ #1004A
1/4" = 1'-0"

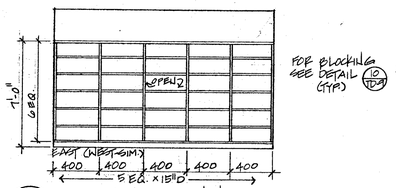

2 STOR./CUSTODIAN #1014A
1/4" = 1'-0"

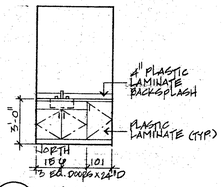

3 STOR. #1009A
1/4" = 1'-0"

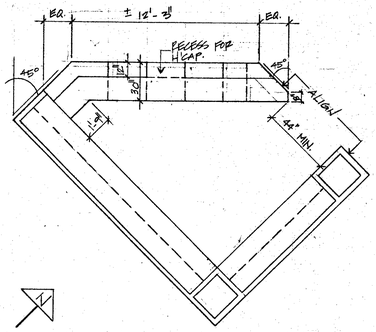

4 PLAN VIEW - RECEPTION #1004A
1/4" = 1'-0"

GENERAL NOTES:

1. NUMBER ABOVE DIMENSION LINE REFERS TO W.J.C. MODEL NO. U.N.O.
2. "M" SUFFIX REFERS TO MODIFICATION IN STD. DESIGN.
3. FOR TYPICAL MOUNTING OF CABINETS, REFER TO DETAIL 10/TD-9.
4. FOR FINISH SPECS, REFER TO CASEWORK FINISH SCHEDULE, SHEET TD-6

OFFICE OF THE STATE ARCHITECT
STRUCTURAL SAFETY SECTION
#49275 JUN 22 1988
P. M. Conroy

OFFICE OF THE STATE ARCHITECT
ACCESS COMPLIANCE SECTION
49275 MAY 4 1988

APPROVED
FIRE AND PANIC ONLY
JUN 20 1988
STATE FIRE MARSHAL
SOUTHERN REGION

Drawn By
Checked By
Date MARCH 1988
Commission No 1.30.02

Revisions
6/29/88 PHASING

Architects Planners
RUHNAU McGAVIN RUHNAU/ASSOCIATES
3775 Tenth Street, Riverside, CA 92501-3669, 714/684-4564
5751 Palmer Way, Suite C, Carlsbad, CA 92008-1995, 619/438-5599

ARCHITECT
C-6497

West Hills High School
Grossmont Union High School District
San Diego, Ca San Diego County

Library/Guidance Center
Bldg. No. 10
Interior Elevations

Sheet Number
A-1017
Of Sheets

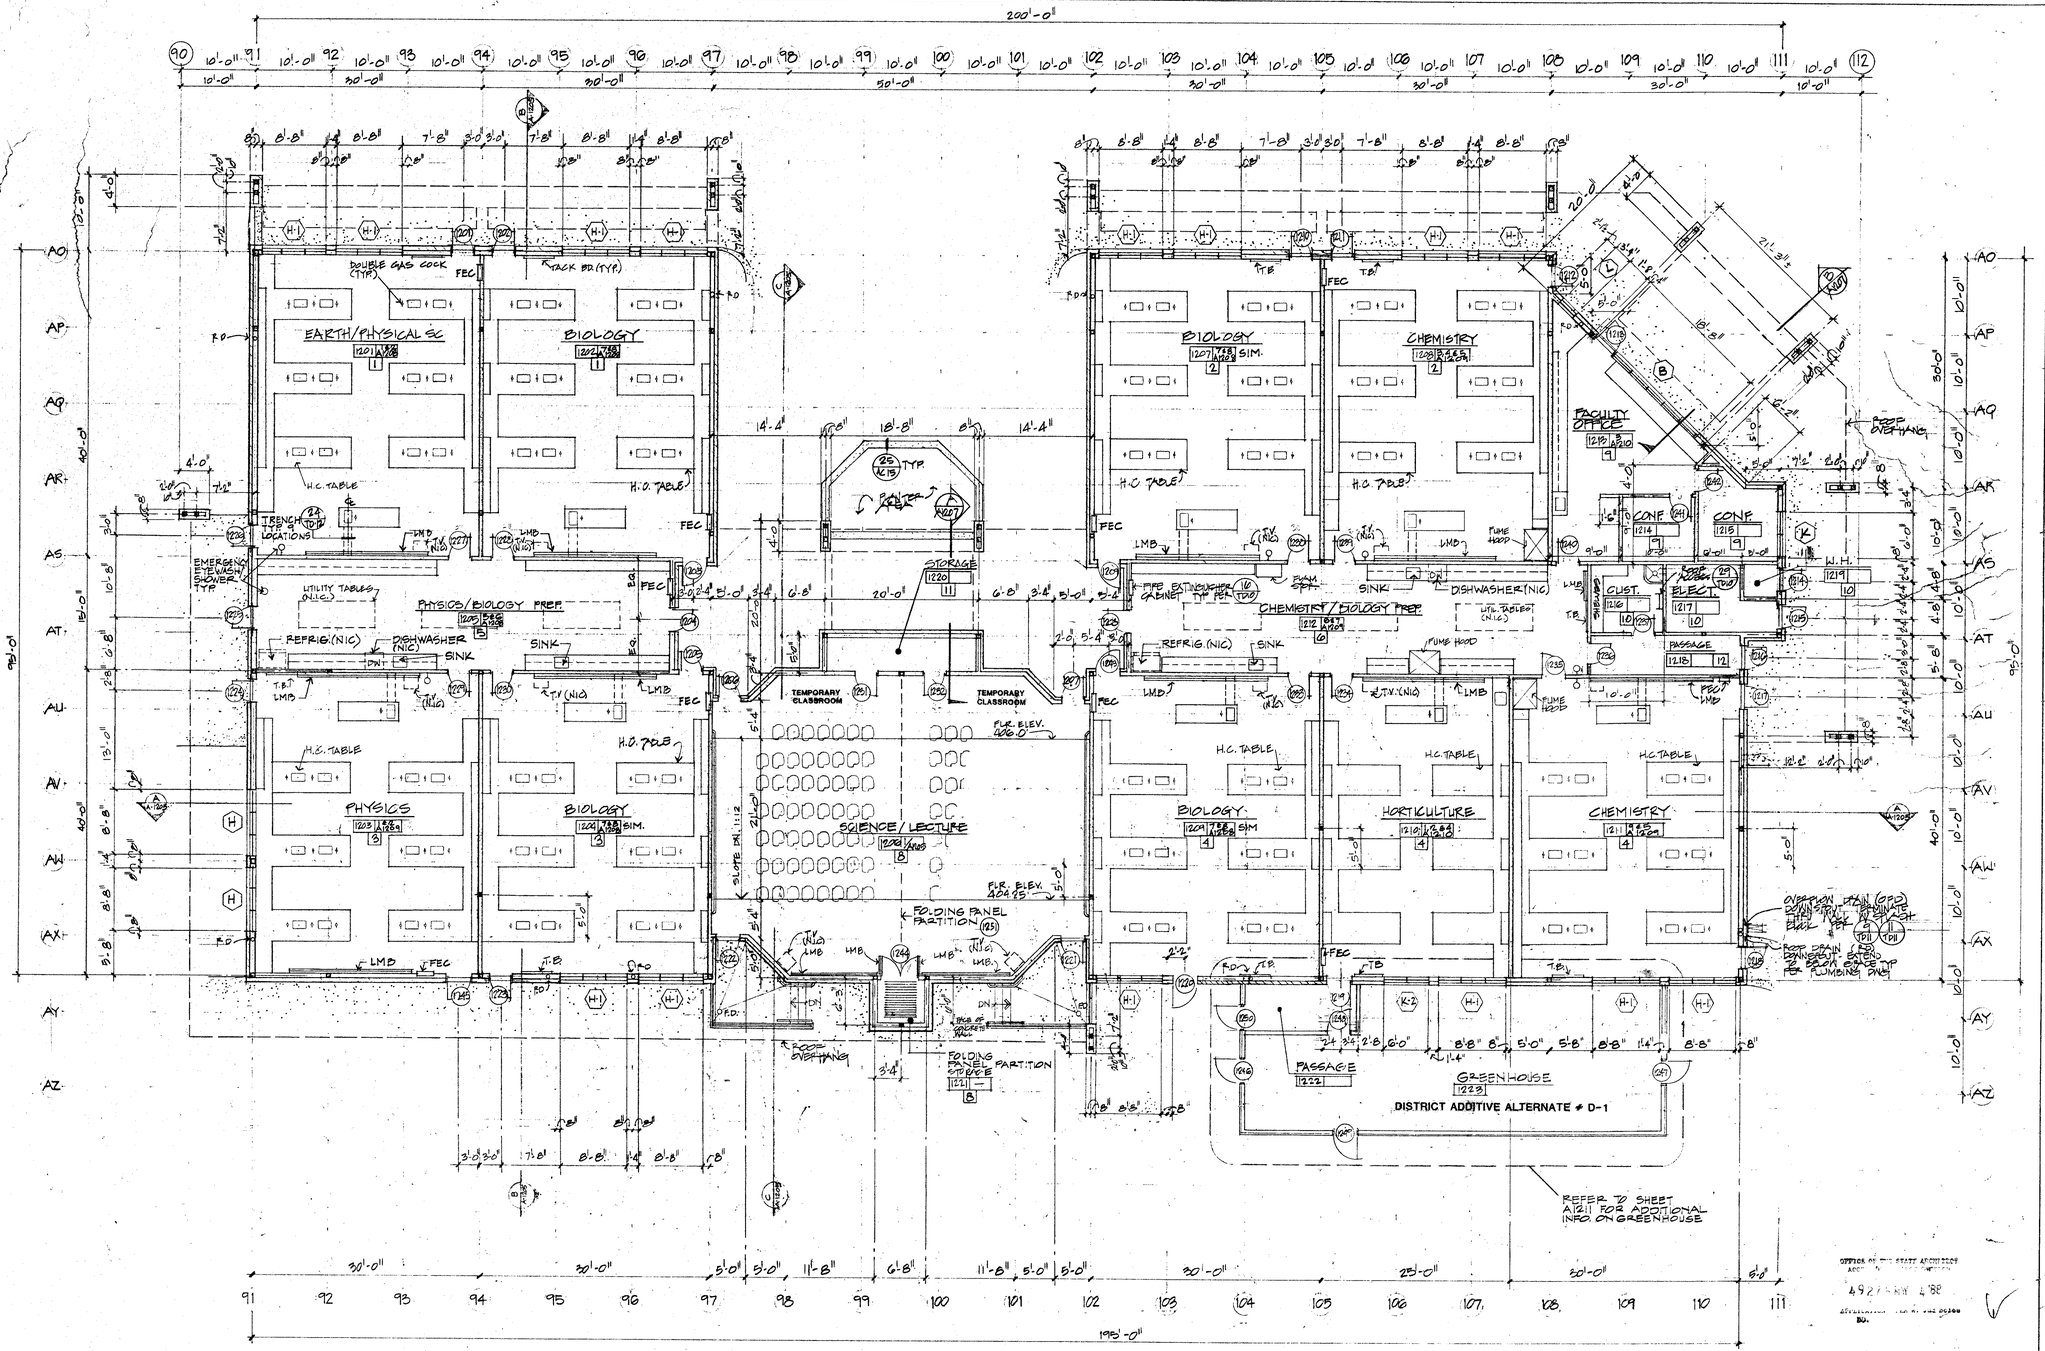

N

SCIENCE - BLDG. NO. 12
FLOOR PLAN
SCALE: 1/8"=1'-0"

NOTES:
1. SEE SPECIFICATIONS SECTION 10652 PAGE 2 FOR FLAME SPREAD AND SMOKE CLASSIFICATION FOR FOLDING PANEL PARTITION

WALL SCHEDULE BLDG NO. 12

- 2x10 WOOD STUDS @ 16" o/c W/ BATT INSULATION AND EXTERIOR CONC. BLOCK VENEER
- 2x6 WOOD STUDS @ 16" o/c BRACED ABOVE CEILING PER DETAIL 10/P11
- 2x6 WOOD STUDS @ 16" o/c EXTEND TO UNDERSIDE OF ROOF PER 4/P11 SEE NOTE #1
- 2x6 WOOD STUDS @ 16" o/c EXTEND TO UNDERSIDE OF ROOF SHEATING. PROVIDE BATT INSULATION IN STUD SPACE FOR SOUND CONTROL PER 10/P11

NOTES
1. REFER TO REFLECTED CEILING PLAN FOR LOCATION & DETAIL REFERENCES OF FIRE RATED WALLS AND A PER SEPERATION MARKS

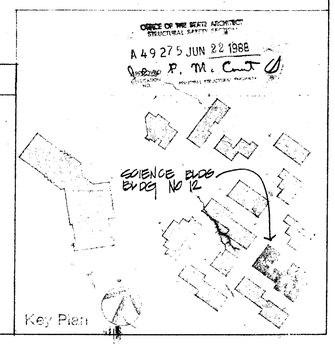

OFFICE OF THE STATE ARCHITECT
A 49275 JUN 22 1988

Drawn By	Revisions	Architects Planners	ARCHITECT	West Hills High School	Science – Bldg. No. 12	Sheet Number
Checked By	A 6/29/88 PHASING	RUHNAU McGAVIN RUHNAU/ASSOCIATES	C-6497	Grossmont Union High School District	Floor Plan	A-1201
Date MAR 1988		3775 Tenth Street Riverside, CA 92501-3669 714/684-4564 · 5751 Palmer Way, Suite C Carlsbad, CA 92008-1993 619/438-5599		San Diego, Ca · San Diego County		01 Sheets
Commission No. 13002						

REFLECTED CEILING LEGEND

- ONE HOUR SEPARATION (14/TDB)
- TWO HOUR SEPARATION (15/TDB)
- FOUR HOUR SEPARATION
- GYPSUM BOARD SOFFIT OR CEILING (1/TDB)
- CPL — CEMENT PLASTER SOFFIT OR CEILING (2/TDB)
- EXPOSED METAL DECKING
- ACOUSTICAL CEILING TILE GLUED TO GYPSUM BOARD
- 2X4 SUSPENDED ACOUSTICAL CEILING PANELS (11/TDB)
- 2X2 SUSPENDED ACOUSTICAL CEILING PANELS (11/TDB)
- RECESSED LIGHT FIXTURE
- SURFACE MOUNTED LIGHT FIXTURE
- RECESSED DOWN LIGHT
- SURFACE MOUNTED STRIP LIGHT
- WALL MOUNTED LIGHT FIXTURE
- PENDANT MOUNTED LIGHT FIXTURE
- FIRE DETECTION DEVICE
- RADIANT HEATER
- SUPPLY DIFFUSER
- RETURN AIR DIFFUSER
- EXHAUST AIR DIFFUSER
- SOFFIT DIFFUSER
- SKYLIGHT
- ROOF HATCH
- EXIT LIGHT
- EJ — EXPANSION JOINT (13B/TDB)
- 100 — ROOM NUMBER

NOTE:

STRIP & SHEATH UNDERSIDE OF STRUCTURAL FRAMING PER (10/TDB) TO COMPLY W/A 1-HR FIRE RATING TYP @ ROOMS 1216 & 1217

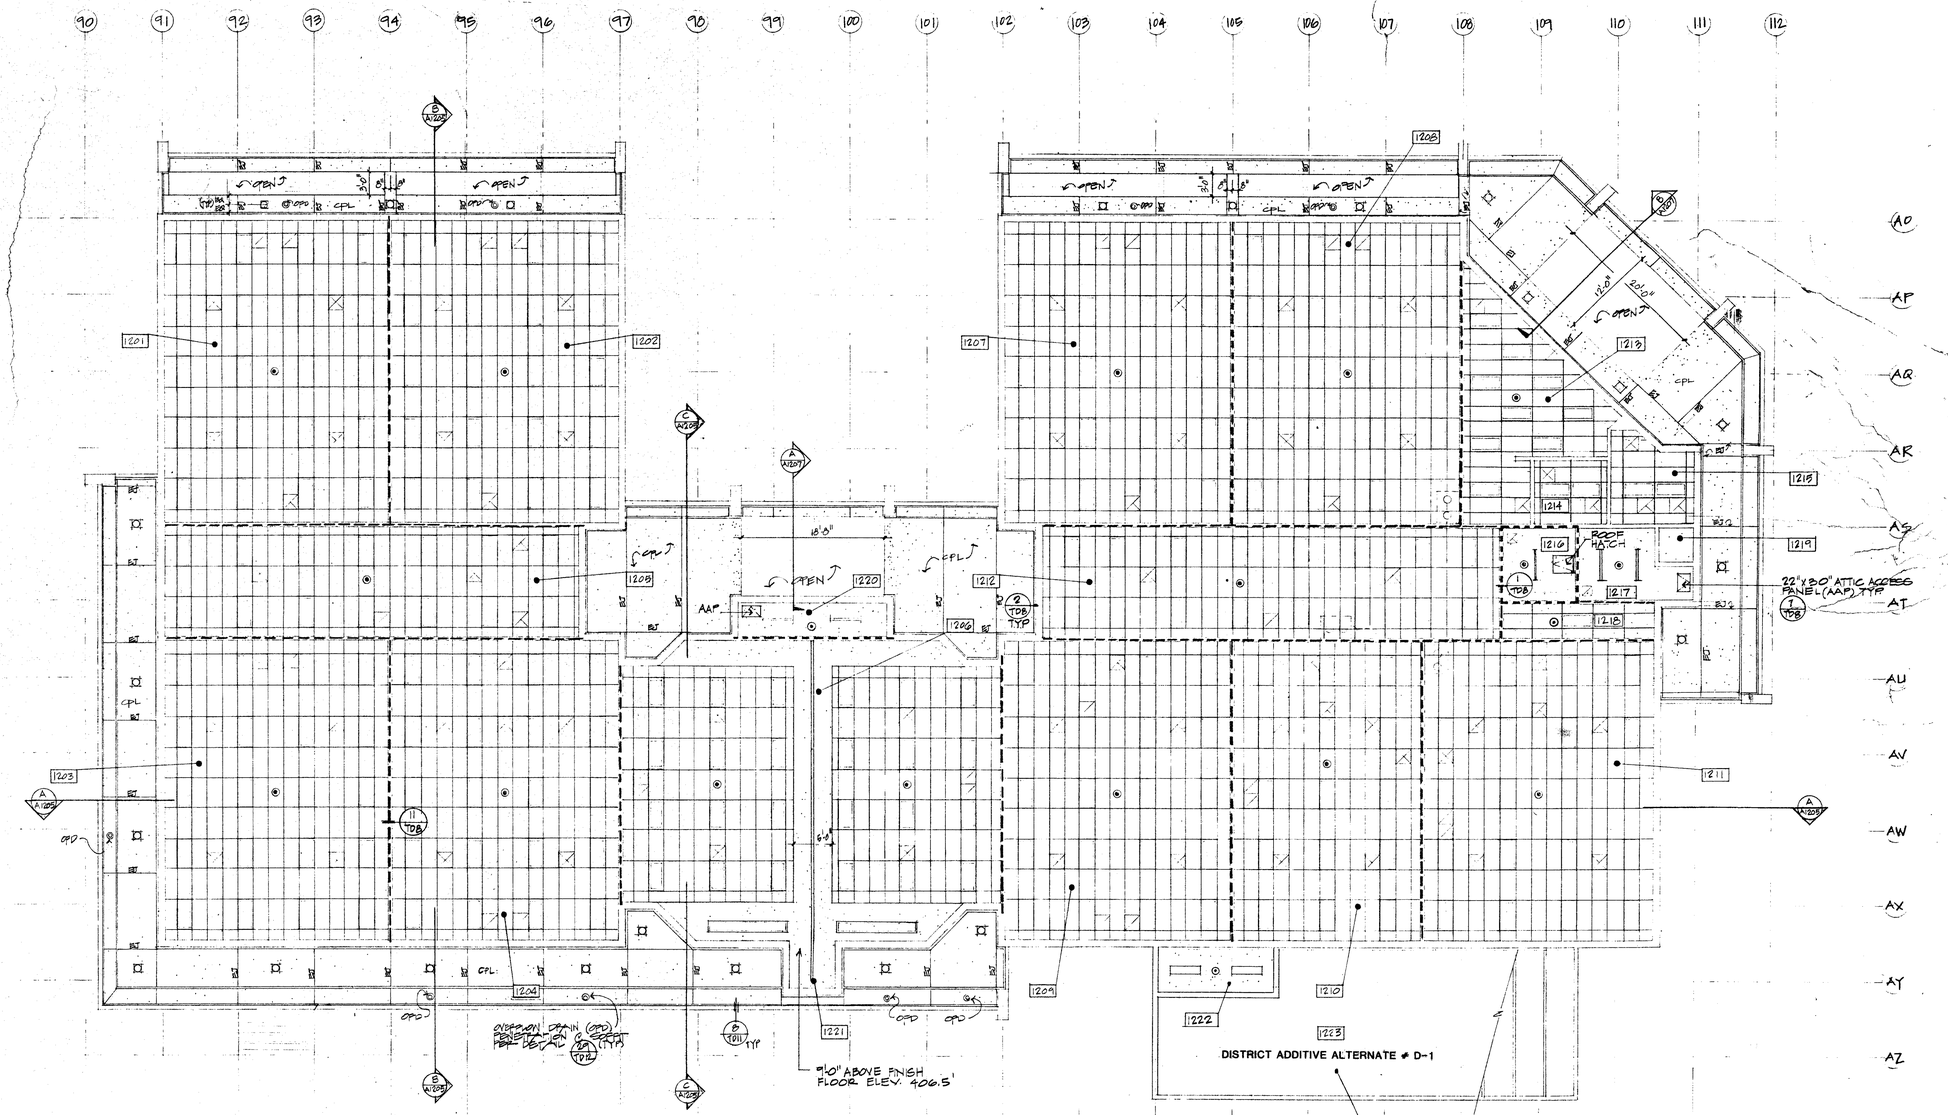

SCIENCE BLDG. NO. 12
REFLECTED CEILING PLAN
1/8" = 1'-0"

OFFICE OF THE STATE ARCHITECT
APPROVED
MAY 4 '88
DSA

OFFICE OF THE STATE ARCHITECT
APPROVED
JUN 22 1988
DSA

APPROVED
FOR CONSTRUCTION ONLY

Drawn By Checked By Date MAR 1988 Commission No. 13002	Revisions A 6/29/88 PHASING		RUHNAU McGAVIN RUHNAU/ASSOCIATES Architects Planners 3775 Tenth Street, Riverside, CA 92501-3669, 714/684-4664 5751 Palmer Way, Suite C, Carlsbad, CA 92008-1995, 619/438-5399	ARCHITECT C-6497	West Hills High School Grossmont Union High School District San Diego, Ca — San Diego County	Science – Bldg. No. 12 Reflected Ceiling Plan	Sheet Number A-1202 01 Sheets

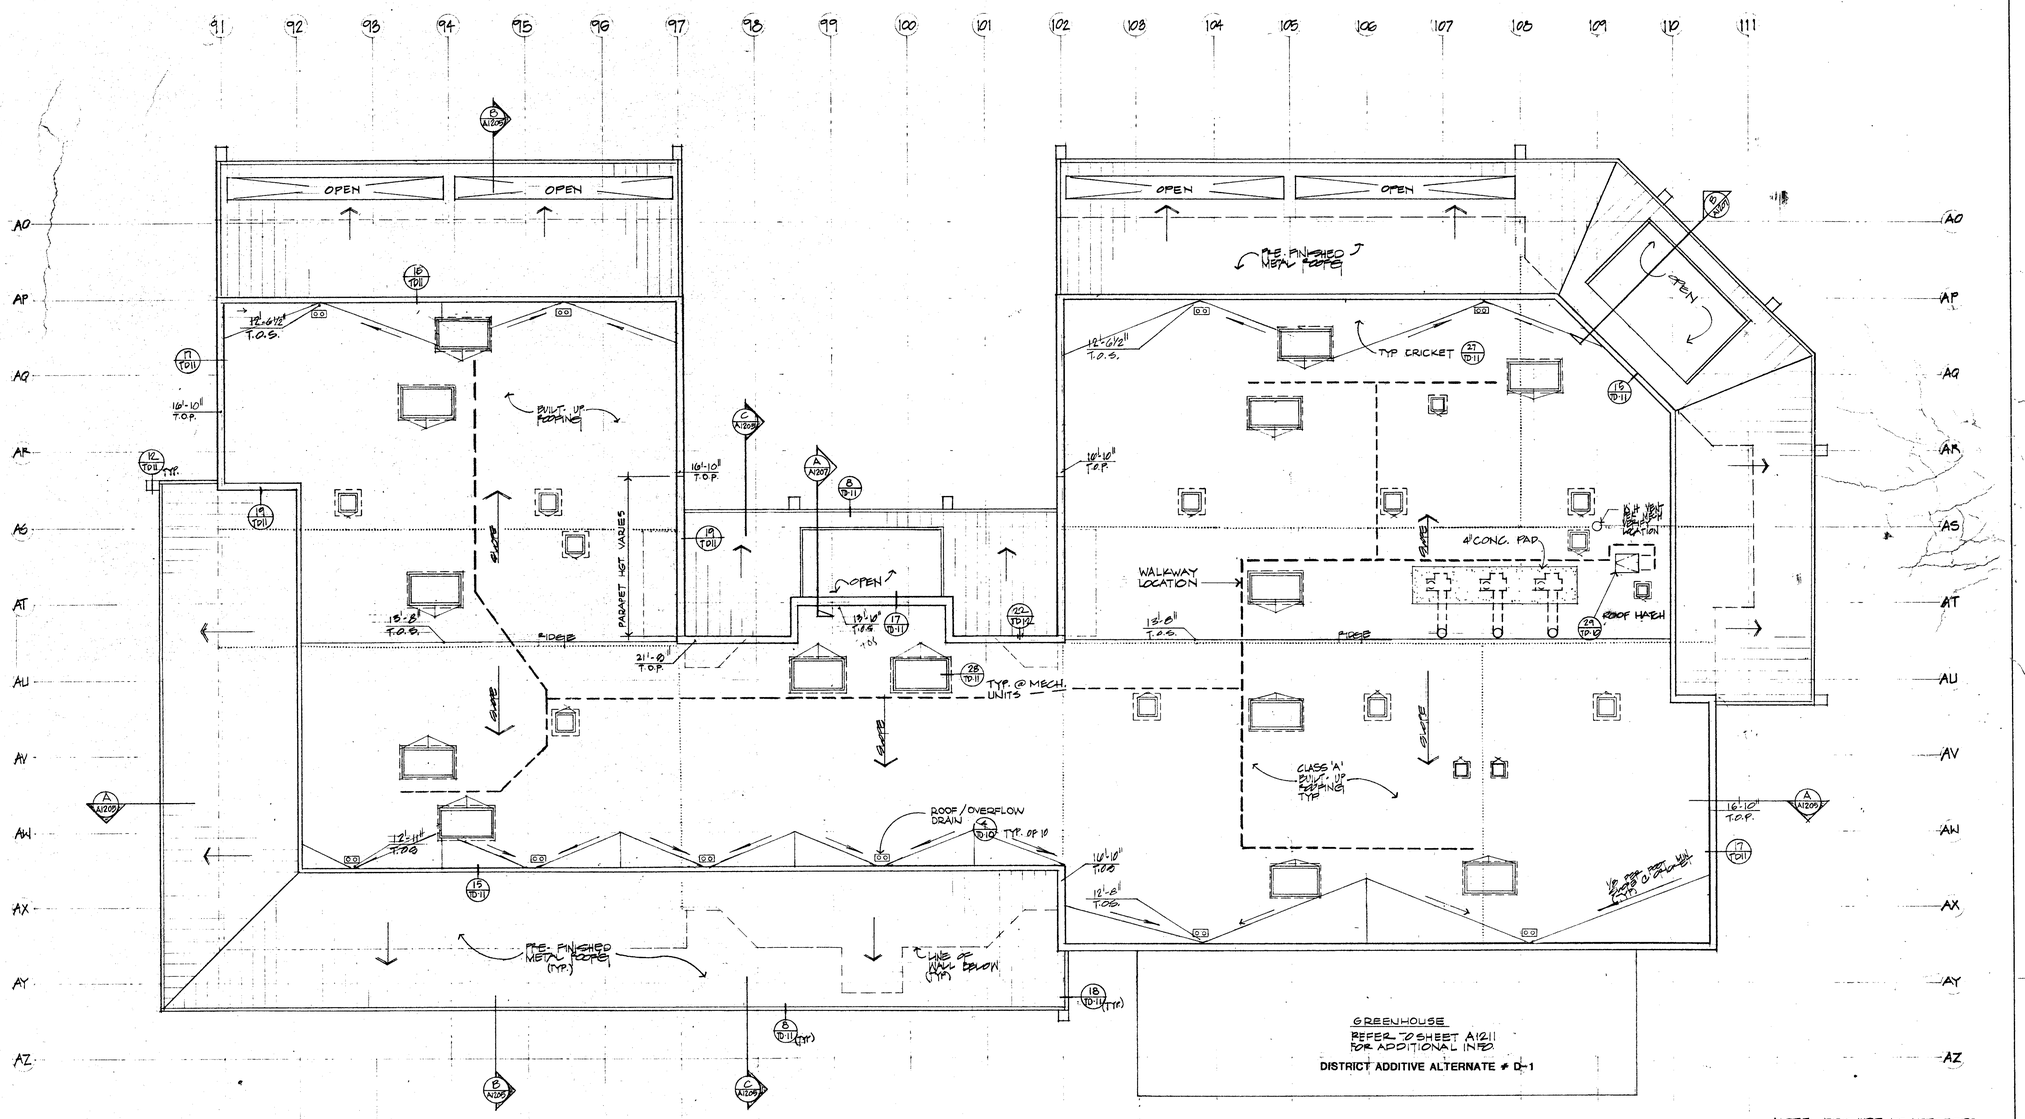

NOTE: PROVIDE DRAFTSTOPS WHERE INDICATED THUS ..... COMPLY W/THE REQUIREMENTS OF THE UBC

SCIENCE - BLDG. NO. 12

ROOF PLAN

1/8" = 1'-0"

OFFICE OF THE STATE ARCHITECT
STRUCTURAL SAFETY
A 49275 JUN 27 1988
OFFICE OF THE STATE ARCHITECT

4927 MAY 4 '88

JUN 28 '88

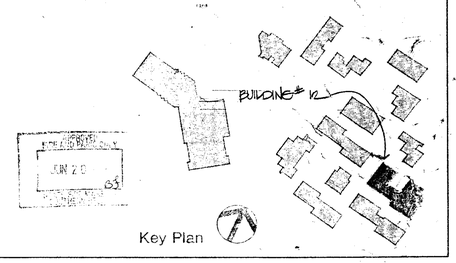

Drawn By Checked By Date MAR. 1988 Commission No. 13002	Revisions 6/29/88 PHASING	RUHNAU McGAVIN RUHNAU/ASSOCIATES Architects Planners 3775 Tenth Street, Riverside, CA 92501-3869, 714/684-4664 5751 Palmer Way, Suite C, Carlsbad, CA 92008-1295, 619/438-5899	ARCHITECT C-6497	West Hills High School Grossmont Union High School District San Diego, Ca — San Diego County	Science – Bldg. No. 12 Roof Plan	Sheet Number A-1203 Of Sheets	

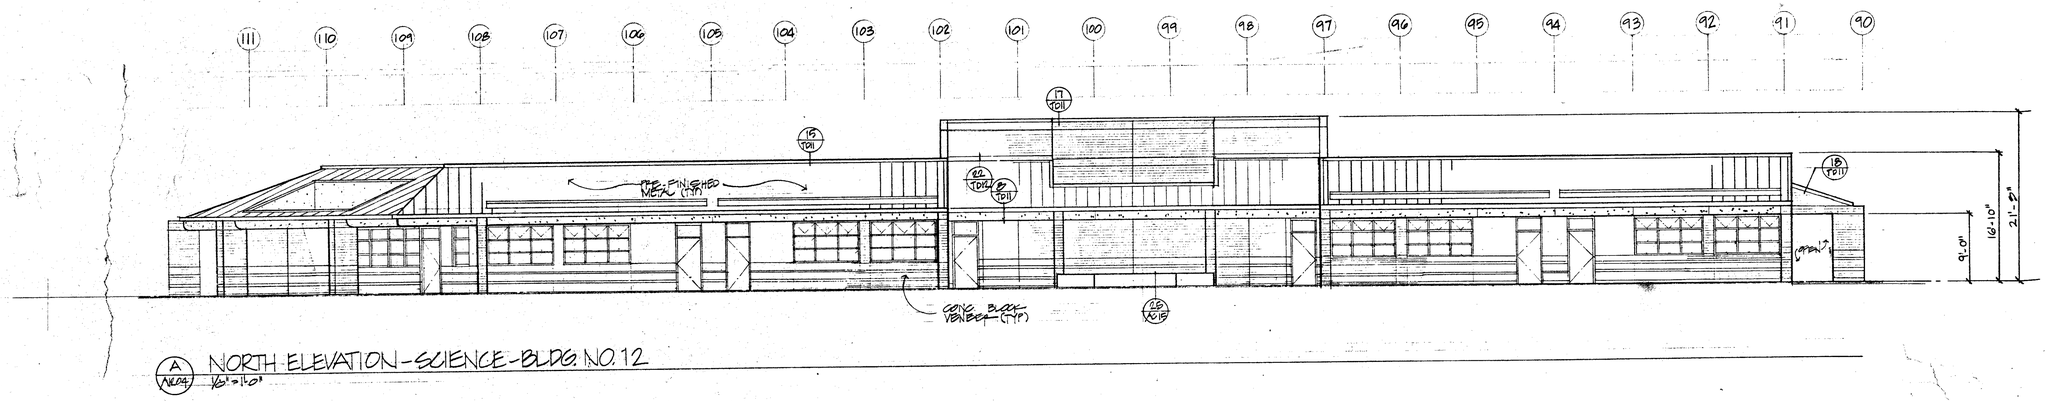

A A/A2.04 NORTH ELEVATION - SCIENCE - BLDG. NO. 12
1/8"=1'-0"

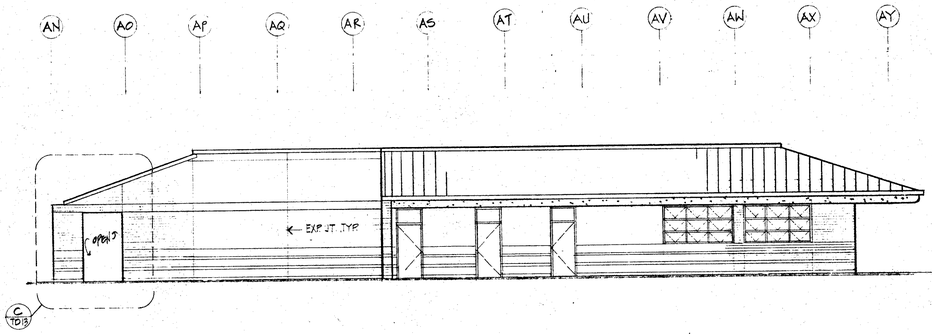

B A/A2.04 WEST ELEVATION - BLDG NO. 12
1/8"=1'-0"

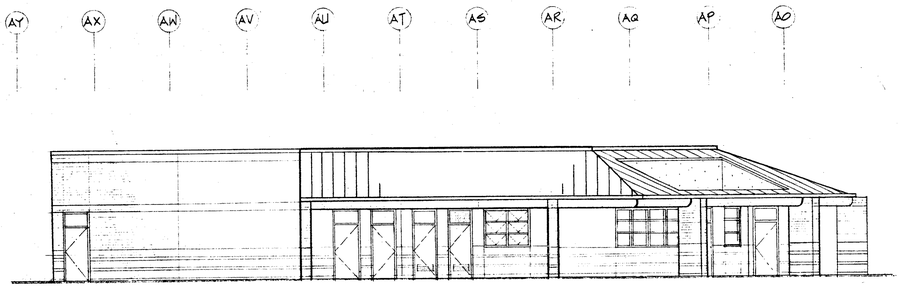

C A/A2.04 EAST ELEVATION - BLDG. 12
1/8"=1'-0"

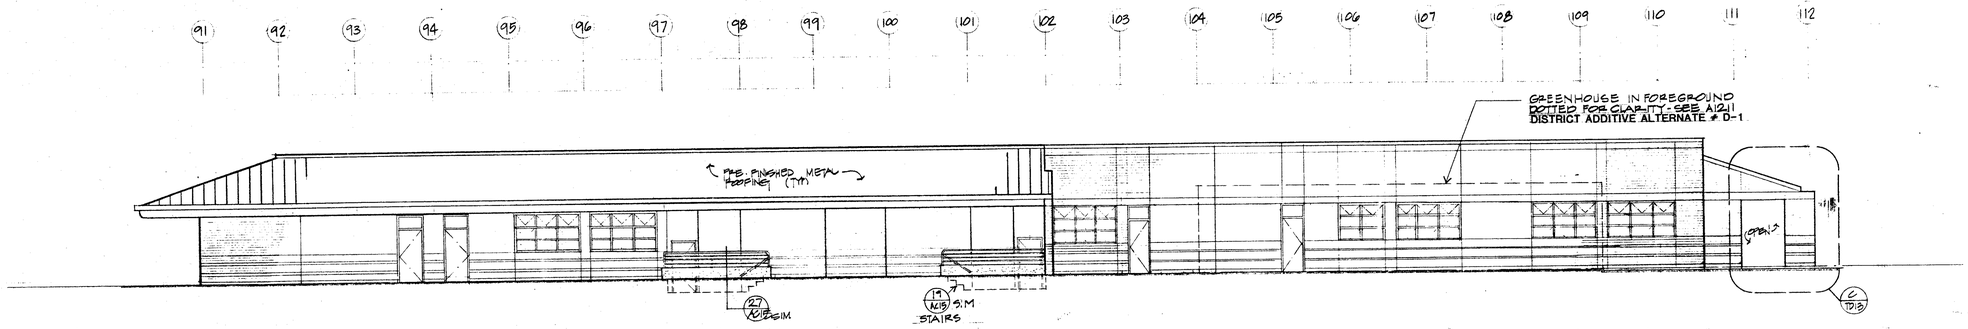

D A/A2.04 SOUTH ELEVATION - BLDG. NO. 12
1/8"=1'-0"

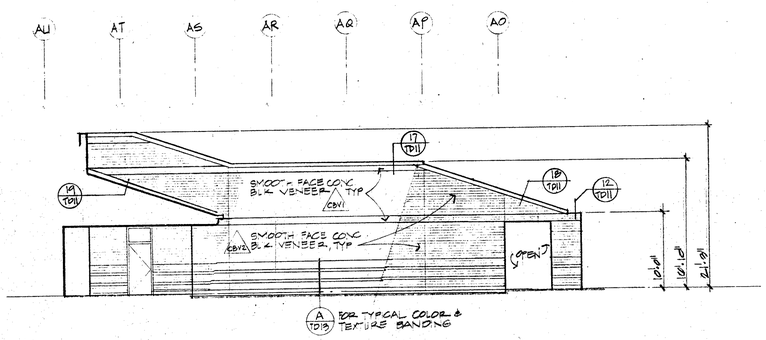

E A/A2.04 WEST ELEVATION - PATIO AREA - BLDG. NO. 12
1/8"=1'-0"

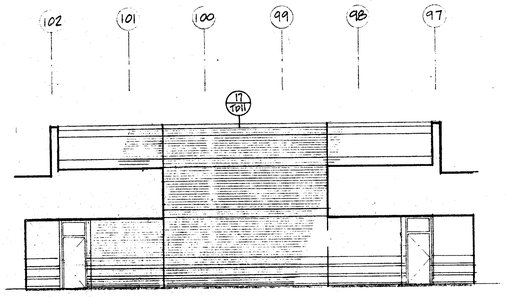

F A/A2.04 SOUTH ELEVATION - PATIO AREA - BLDG. NO. 12
1/8"=1'-0"

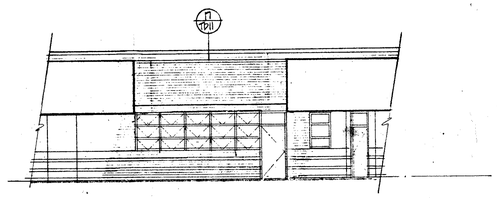

G A/A2.04 NORTHEAST ELEVATION - BLDG. NO. 12
1/8"=1'-0"

OFFICE OF THE STATE ARCHITECT
4927 MAY 4 88

OFFICE OF THE STATE ARCHITECT
4927 JUN 22 1988
APPROVED

FIRE PROTECTION
FILE COPY PLANS ONLY
JAN 5 89
63
STATE FIRE MARSHAL

Drawn By Checked By Date MAR 1988 Commission No. 13002	Revisions A 6/29/88 PHASING	Architects Planners RUHNAU McGAVIN RUHNAU/ASSOCIATES 3775 Tenth Street, Riverside, CA 92501-3669, 714/684-4664 5751 Palmer Way, Suite C, Carlsbad, CA 92008-1995, 619/438-5690	ARCHITECT C-6497	West Hills High School Grossmont Union High School District San Diego, Ca — San Diego County	Science - Bldg. No. 12 Exterior Elevations	Sheet Number A-1204 Of Sheets

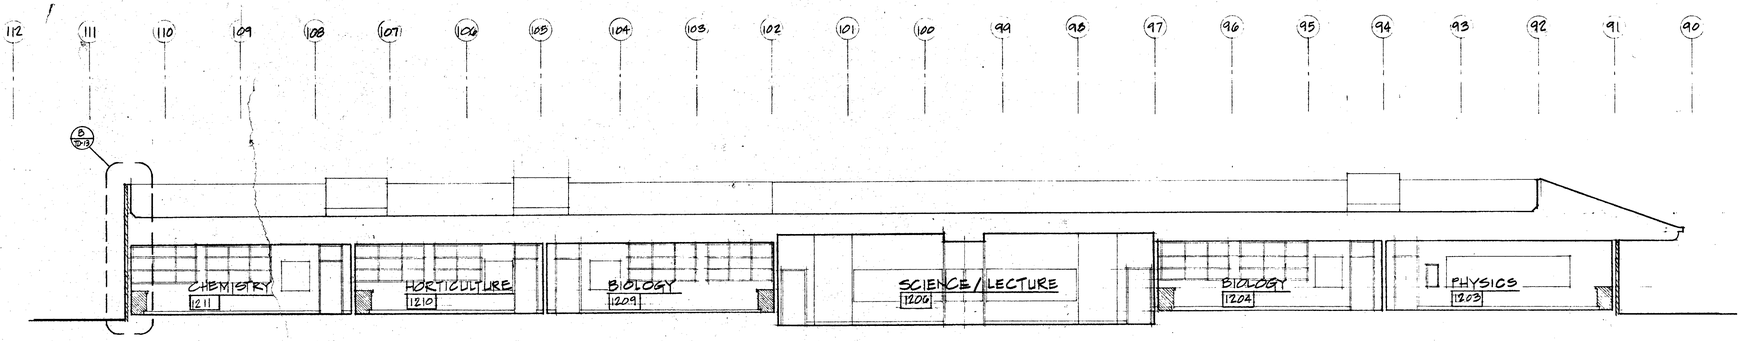

A A4.05 SECTION - BUILDING NO. 12
1/8"=1'-0"

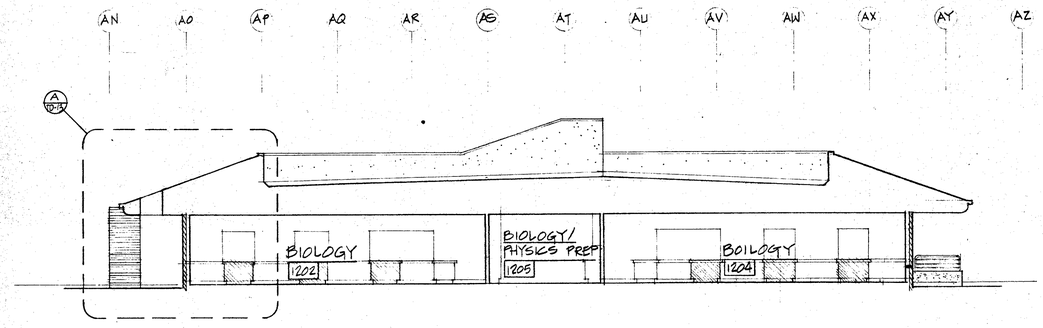

B A4.05 SECTION - BUILDING NO. 12
1/8" = 1'-0"

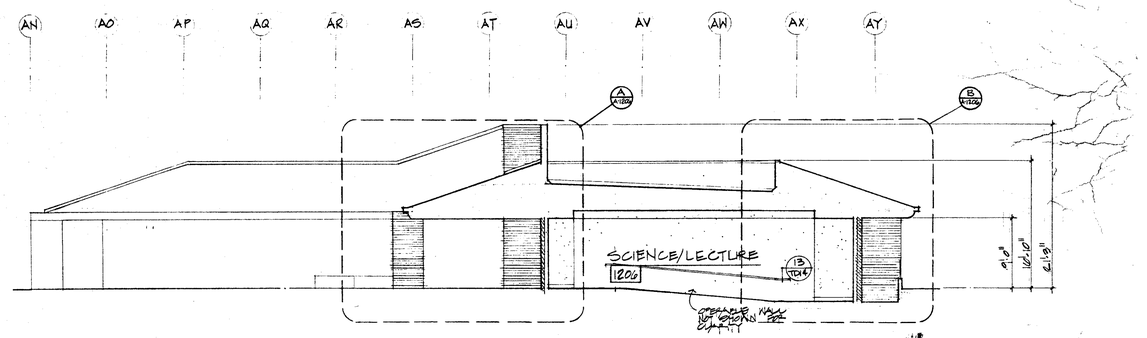

C A4.05 SECTION - BUILDING NO. 12
1/8"=1'-0"

1 A4.05 SCIENCE / LECTURE
1/4"=1'-0"

OFFICE OF THE STATE ARCHITECT
ACCESS COMPLIANCE SECTION
49275 MAY 4 88
APPLICATION FOR PLAN REVIEW
NO.

APPROVED
FIRE AND PANIC ONLY
JUN 20 1988
BY
STATE FIRE MARSHAL
SOUTHERN REGION

OFFICE OF THE STATE ARCHITECT
STRUCTURAL SAFETY SECTION
A-49275 MAY 22 1988

Drawn By Checked By Date MAR 1988 Commission No. 13002	Revisions A 6/29/88 PHASING		Architects Planners RUHNAU McGAVIN RUHNAU/ASSOCIATES 3775 Tenth Street, Riverside, CA 92501-3669, 714/684-4564 5751 Palmer Way, Suite C, Carlsbad, CA 92008-1995, 619/438-5899	ARCHITECT C-6497	West Hills High School Grossmont Union High School District San Diego, Ca — San Diego County	Science Bldg. No. 12 Building Sections	Sheet Number A-1205 Of Sheets

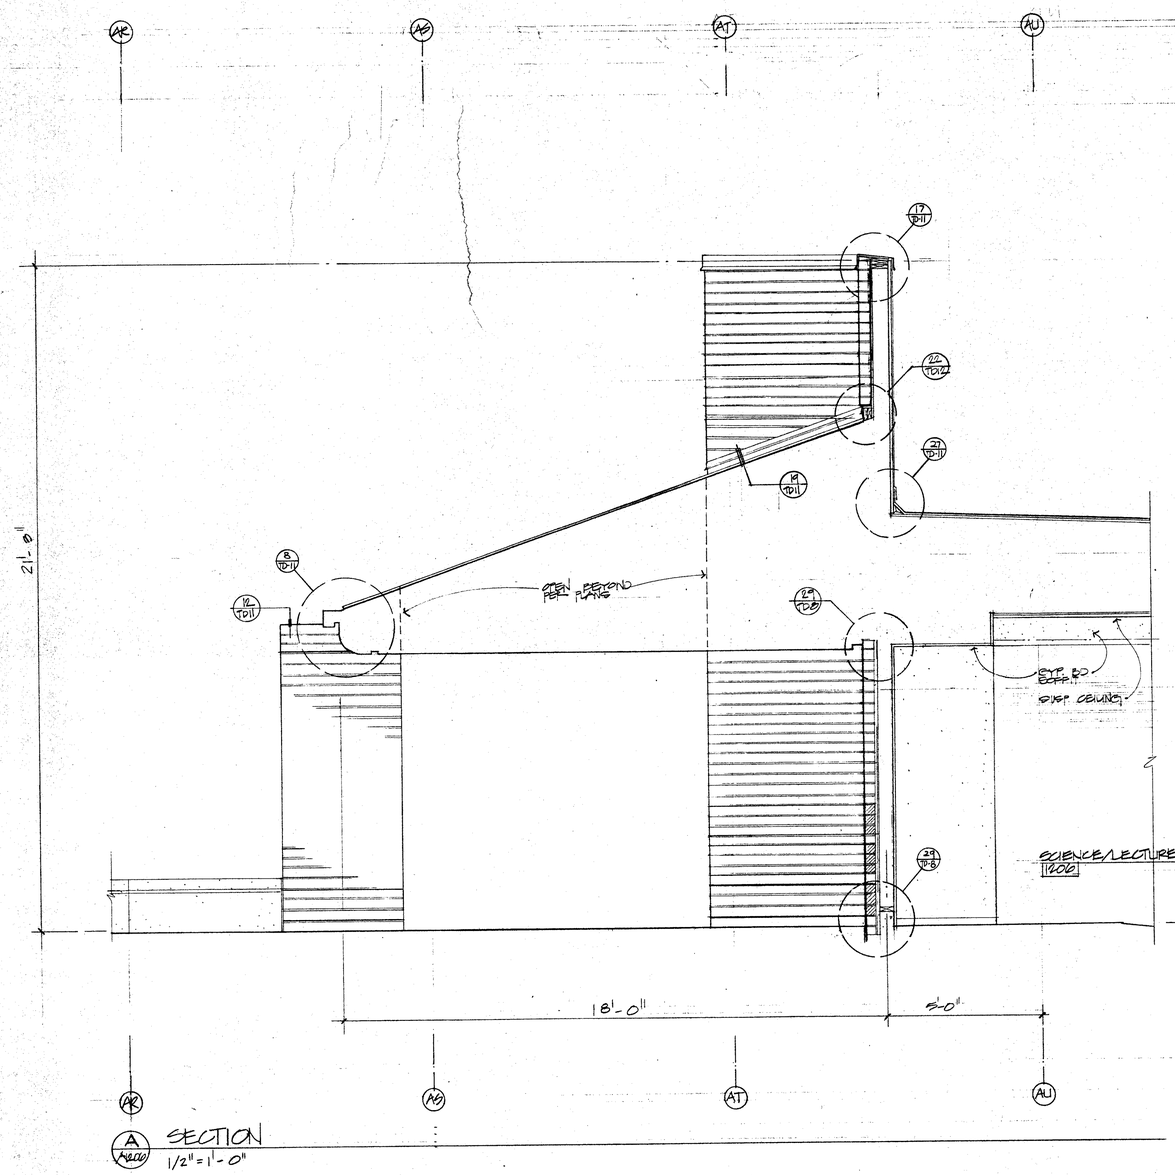

A SECTION
A/A220 1/2" = 1'-0"

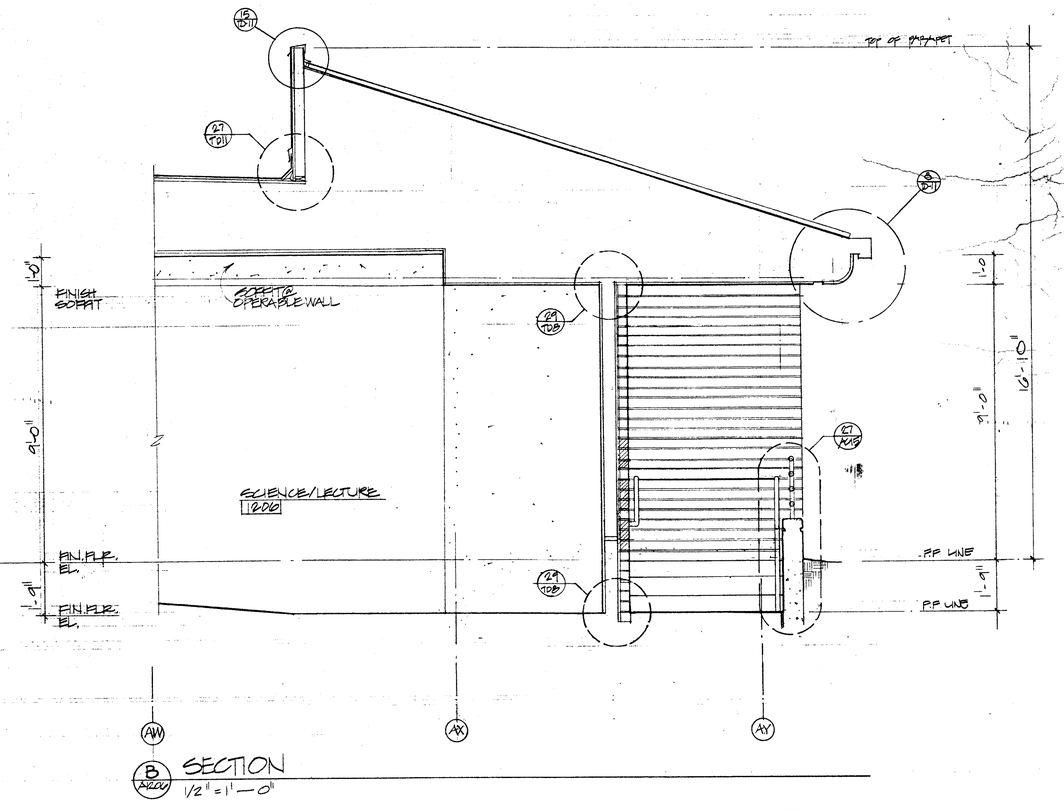

B SECTION
A/A220 1/2" = 1'-0"

OFFICE OF THE STATE ARCHITECT
ACCT. #
49275 MAY 8 88
APPLICATION NO.

APPROVED
FIRE AND PANIC ONLY
JUN 20 1988
STATE FIRE MARSHAL

OFFICE OF THE STATE ARCHITECT
STRUCTURAL SAFETY SECTION
A 49275 JUN 22 1988
APPROVED P. M. C.
APPLICATION NO.

Drawn By Checked By Date MAR 1988 Commission No. 13002	Revisions A 6/29/88 PHASING	RUHNAU McGAVIN RUHNAU/ASSOCIATES Architects Planners 3770 Tenth Street, Riverside, CA 92501-3669, 714/684-4664 5751 Palmer Way, Suite G, Carlsbad, CA 92009-1995, 619/438-5899	ARCHITECT C-6497	West Hills High School Grossmont Union High School District San Diego, Ca — San Diego County	Science Bldg. No. 12 Wall Sections	Sheet Number A1206 Of Sheets

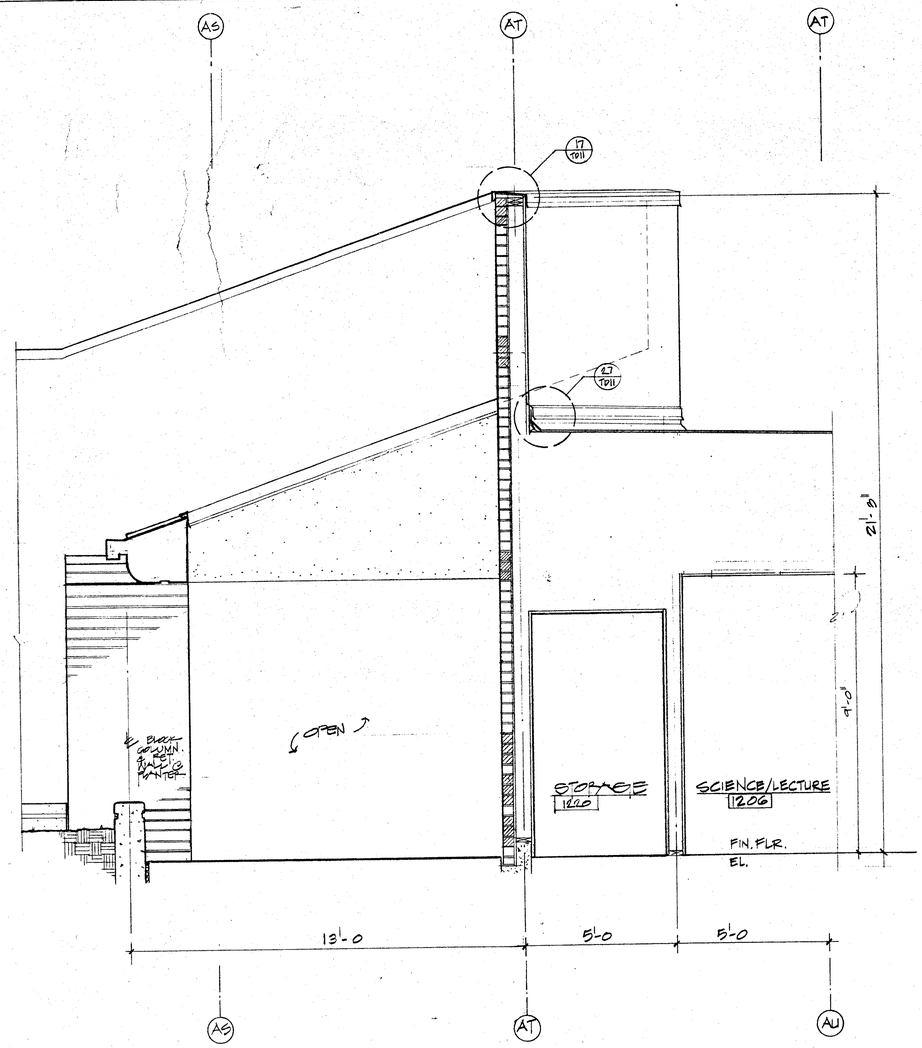

A / A4.07 SECTION
1/2" = 1'-0"

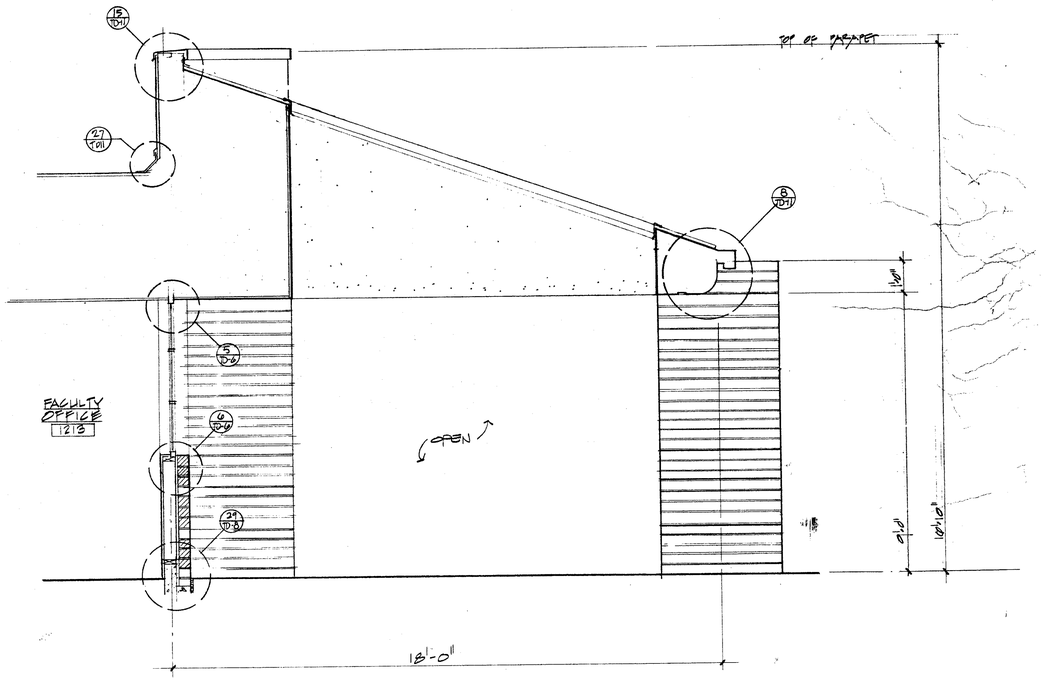

B / A4.07 SECTION
1/2" = 1'-0"

OFFICE OF THE STATE ARCHITECT
ACCESS COMPLIANCE
49275 MAY 4 88
APPLICATION
Bldg.

APPROVED
FIRE AND PANIC ONLY
JUN 20 '88
STATE FIRE MARSHAL
SOUTHERN REGION

OFFICE OF THE STATE ARCHITECT
STRUCTURAL SAFETY SECTION
A 49275 JUN 22 1988
APPROVED
P. M. Cruz
APPLICATION NO.

Drawn By
Checked By
Date MAR. 1988
Commission No. 3002

Revisions
A 6/22/88 PHASING

Architects Planners
RUHNAU McGAVIN RUHNAU/ASSOCIATES
3775 Tenth Street, Riverside, CA 92501-3689, 714/684-4664
5751 Palmer Way, Suite C, Carlsbad, CA 92008-1995, 619/438-5899

ARCHITECT
C-6497

West Hills High School
Grossmont Union High School District
San Diego, Ca — San Diego County

Science
Bldg. No. 12
Wall Sections

Sheet Number
A-1207
Of Sheets

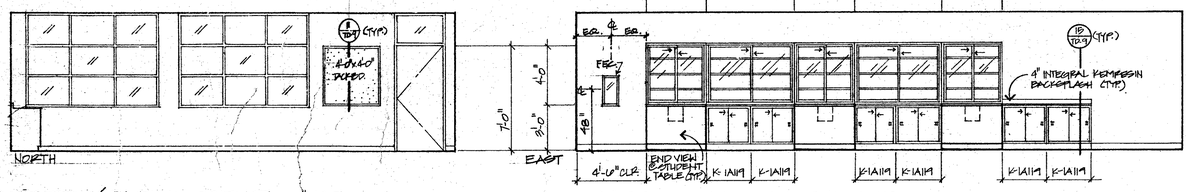

1 EARTH / PHYSICAL SCIENCE #1201

1/4" = 1'-0"

* NOTE: 'K' PREFIX INDICATES KEWAUNEE MODEL NO

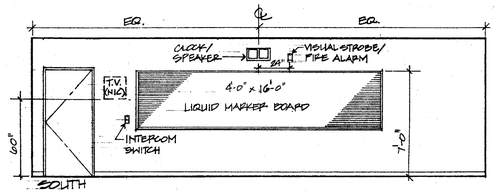

GENERAL NOTES:

1. NUMBER ABOVE DIMENSION LINE REFERS TO W.I.C. MODEL NO. U.N.O.
2. "M" SUFFIX REFERS TO MODIFICATION IN STD. DESIGN.
3. FOR TYPICAL MOUNTING OF CABINETS, REFER TO DETAIL 10/TD-9.
4. FOR FINISH SPECS, REFER TO CASEWORK FINISH SCHEDULE, SHEET TD-6.

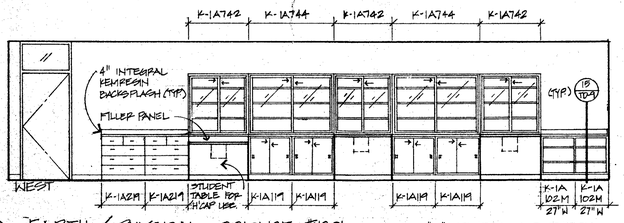

2 EARTH / PHYSICAL SCIENCE #1201

1/4" = 1'-0"

"M" INDICATES MODIFICATION

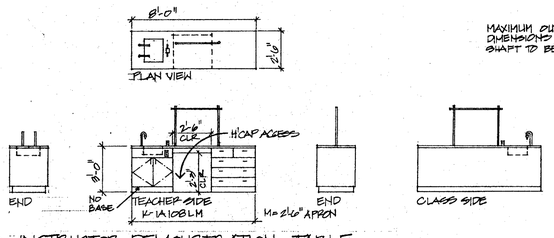

3 INSTRUCTOR DEMONSTRATION TABLE

1/4" = 1'-0"

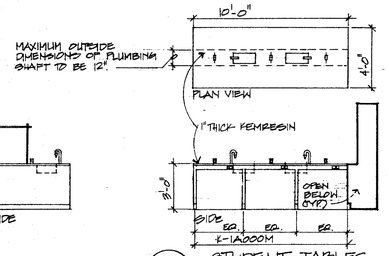

4 STUDENT TABLES

1/4" = 1'-0"

STUDENT TABLES TO INCLUDE:
(8) INTEGRAL TUB SINK (18" x 16½" x 6" D)
(2) SINK OUTLETS
(2) GOOSENECK FAUCET W/ VACUUM BREAKER
(2) DOUBLE GAS FITTING
(6) FLUSH ELECTRICAL OUTLET

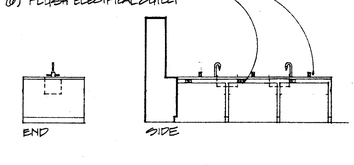

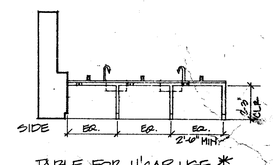

TABLE FOR H'CAP USE *

* AT ROOMS #1201, 1203 & 1209

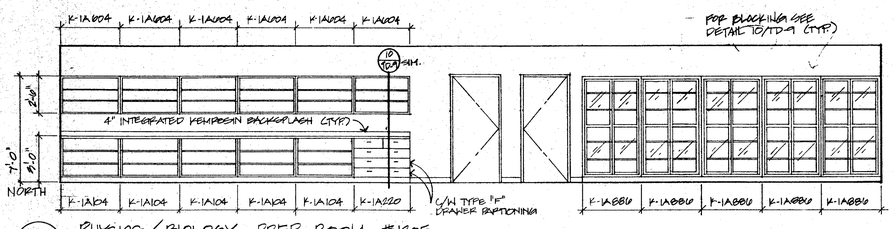

5 PHYSICS / BIOLOGY PREP. ROOM #1205

1/4" = 1'-0"

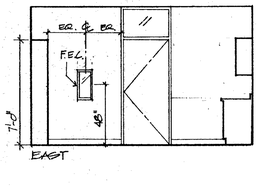

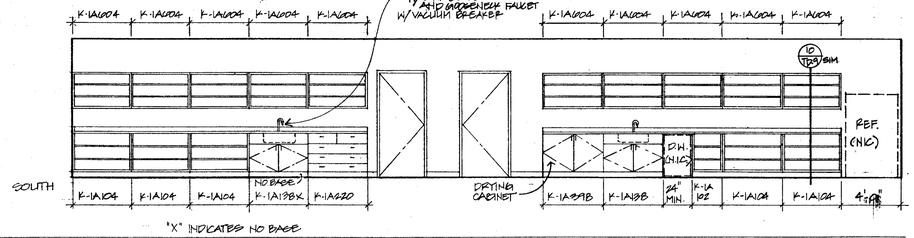

"X" INDICATES NO BASE

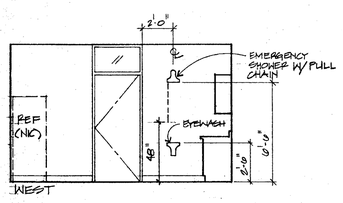

6 PHYSICS / BIO. PREP. #1205

1/4" = 1'-0"

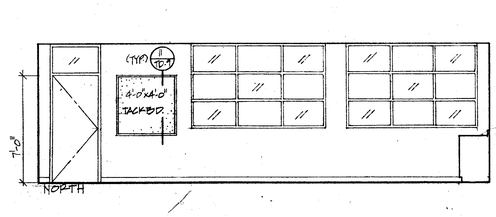

7 BIOLOGY #1202 (RM. # 1204, 1207, & 1209 SIMILAR)

1/4" = 1'-0"

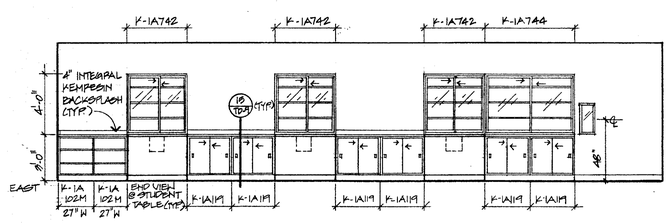

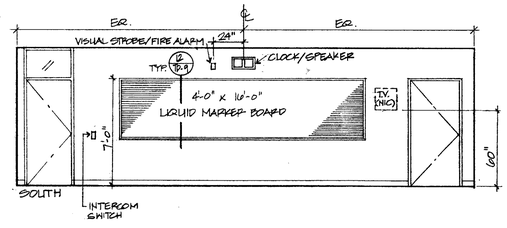

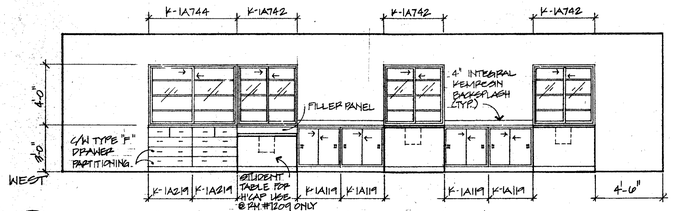

8 BIOLOGY #1202 (RM. # 1204, 1207 & 1209 SIMILAR)

1/4" = 1'-0"

OFFICE OF THE STATE ARCHITECT
ACCESS CONFIRMED CONFORMS
49275 MAY 4 '88
APPLICATION No.:

APPROVED FIRE AND PANIC ONLY
JUN 20 1988
STATE FIRE MARSHAL
OFFICE OF THE STATE ARCHITECT
STRUCTURAL SAFETY SECTION
A 49275 JUN 22 1988
DSA

Drawn By Checked By Date MARCH 1988 Commission No. 1.30.02	Revisions A 2/29/88 PHASING	Architects Planners RUHNAU McGAVIN RUHNAU / ASSOCIATES 3775 Tenth Street, Riverside, CA 92501-3669, 714/684-4564 5751 Palmer Way, Suite C, Carlsbad, CA 92008-1095, 619/438-5899	ARCHITECT C-6497	West Hills High School Grossmont Union High School District San Diego, Ca — San Diego County	Science Bldg. No. 12 Interior Elevations	Sheet Number A-1208 Of Sheets

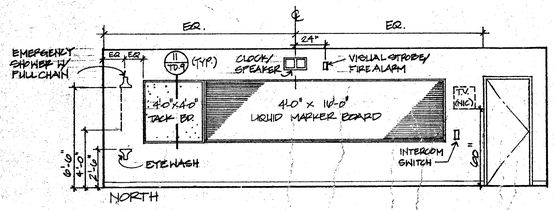

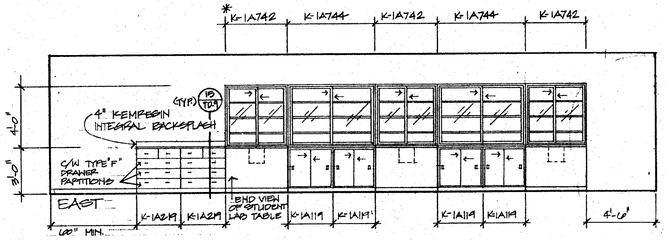

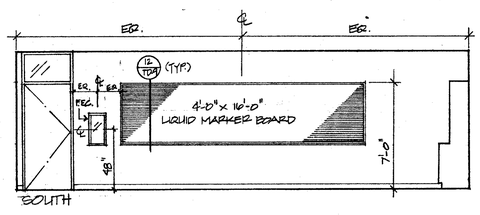

GENERAL NOTES:

1. NUMBER ABOVE DIMENSION LINE REFERS TO W.I.C. MODEL NO. U.N.O.
2. "M" SUFFIX REFERS TO MODIFICATION IN STD. DESIGN.
3. FOR TYPICAL MOUNTING OF CABINETS, REFER TO DETAIL 10/TD-9.
4. FOR FINISH SPECS, REFER TO CASEWORK FINISH SCHEDULE, SHEET TD-6.

1 PHYSICS #1203
1/4" = 1'-0"

* NOTE: "K" PREFIX INDICATES KEWAUNEE MODEL NO.

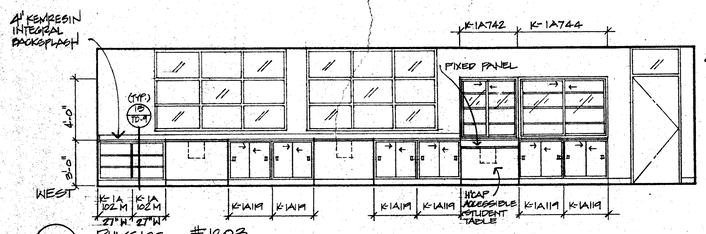

2 PHYSICS #1203
1/4" = 1'-0"

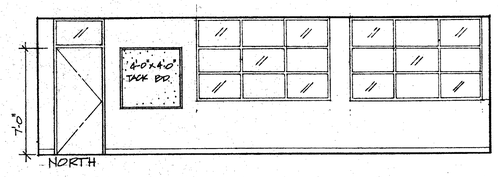

3 CHEMISTRY #1208
1/4" = 1'-0"

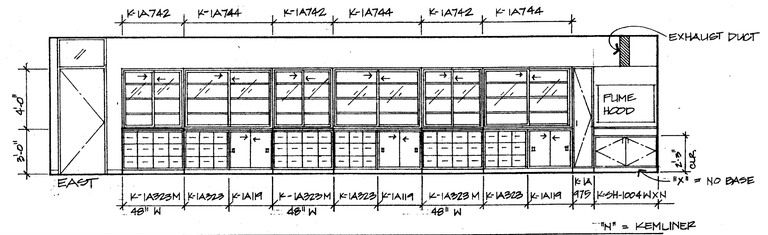

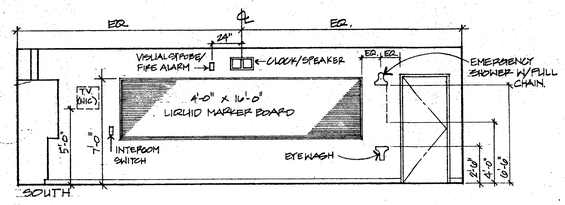

4 CHEMISTRY #1208
1/4" = 1'-0"

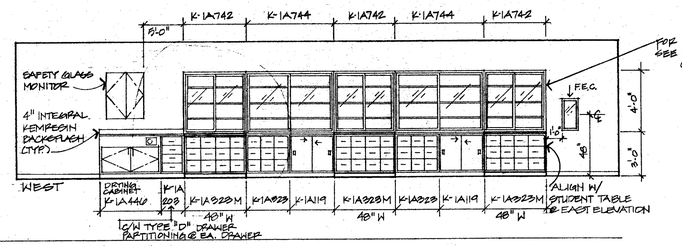

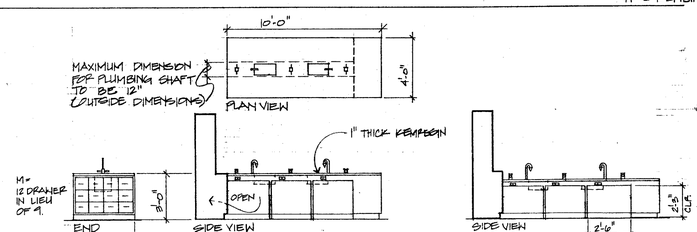

EACH STUDENT TABLE TO INCLUDE:
(2) KEMFOAM TUB SINK (18"x 6½" x 6" D) W/SINK OUTLET.
(2) GOOSENECK WATER FAUCET W/VACUUM BREAKER
(2) DOUBLE GAS FITTINGS
(4) FLUSH ELECTRICAL OUTLETS

5 STUDENT TABLES @ CHEMISTRY CLASSROOMS
1/4" = 1'-0"

TABLE FOR H'CAP USE *
* AT ROOM #1211 ONLY

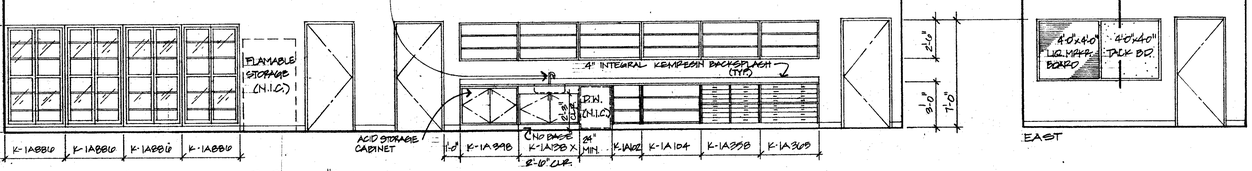

6 CHEMISTRY / BIOLOGY PREP. ROOM #1212
1/4" = 1'-0"

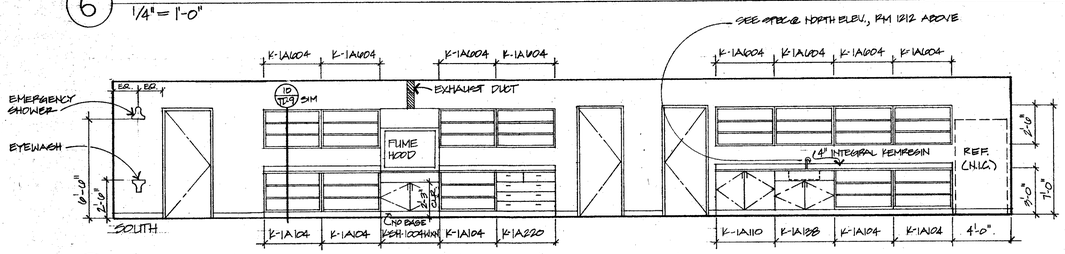

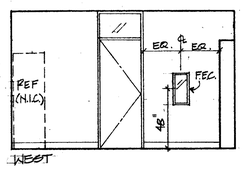

"N" = KEMLINER

7 CHEMISTRY / BIOLOGY PREP. ROOM #1212
1/4" = 1'-0"

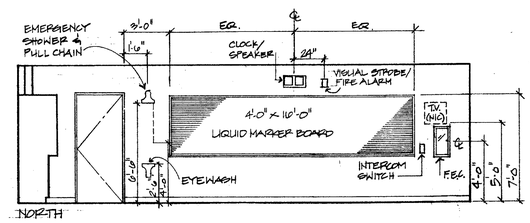

8 CHEMISTRY #1211
1/4" = 1'-0"

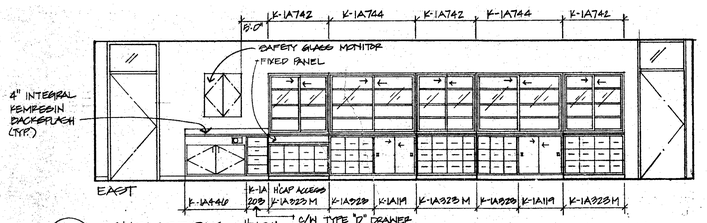

9 CHEMISTRY #1211
1/4" = 1'-0"

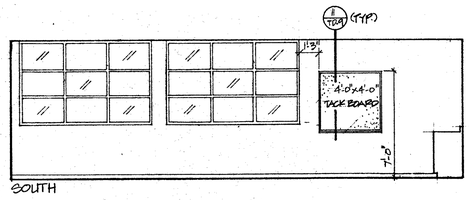

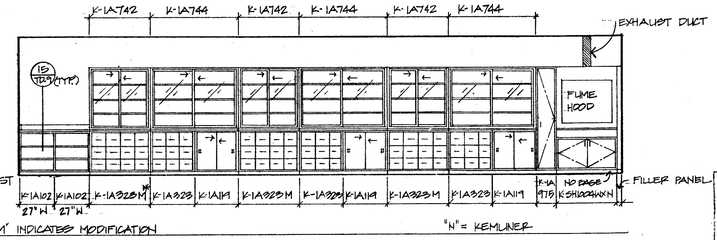

*'M' INDICATES MODIFICATION

"N" = KEMLINER

OFFICE OF THE STATE ARCHITECT
STRUCTURAL SAFETY SECTION
APPROVED UNDER ACCESS COMPLIANCE APPL. #
49275 MAY 4 '88
APPROVED UNDER PLAN & SPEC. DATED
NO.

OFFICE OF THE STATE ARCHITECT
STRUCTURAL SAFETY SECTION
A 49275 JUN 22 1988
APPROVED STRUCTURAL PLANS

FIRE AUTHORITY
JUN
APPROVED

Drawn By	Revisions	Architects Planners	ARCHITECT	West Hills High School	Sheet Number
Checked By	A 6/29/88 FINISHES	RUHNAU McGAVIN RUHNAU/ASSOCIATES	C-6497	Grossmont Union High School District	A-1209
Date MARCH 1988		3775 Tenth Street, Riverside, CA 92501-3669, 714/684-4564 · 5751 Palmer Way, Suite C, Carlsbad, CA 92008-1995, 619/439-5880		San Diego, Ca — San Diego County	Of Sheets
Commission No. 1.3D.02				Science Bldg. No. 12 Interior Elevation	

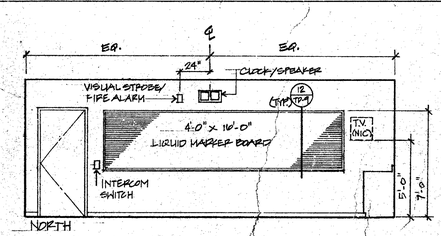

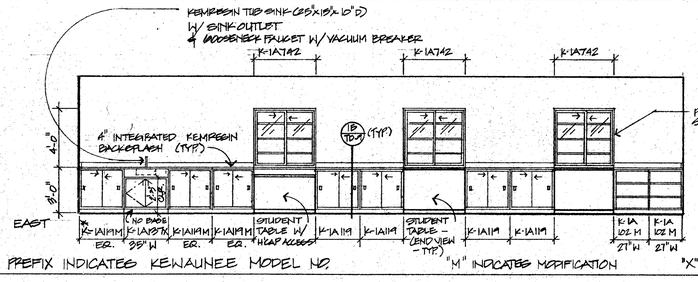

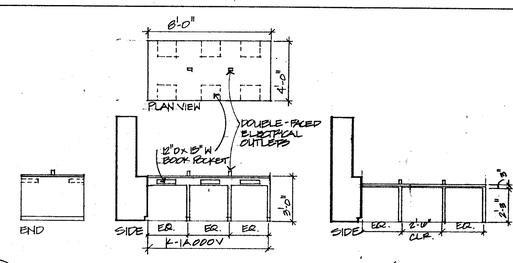

1 HORTICULTURE #1210
1/4" = 1'-0"

2 HORTICULTURE STUDENT TABLES -W/H'CAP ACCESS
1/4" = 1'-0"

*NOTE: 'K' PREFIX INDICATES KEWAUNEE MODEL NO. "M" INDICATES MODIFICATION "X" INDICATES NO BASE

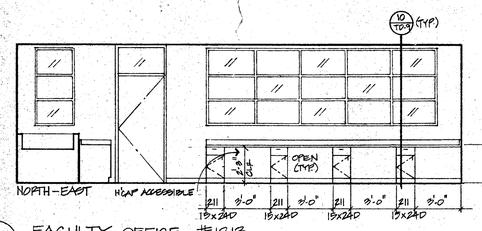

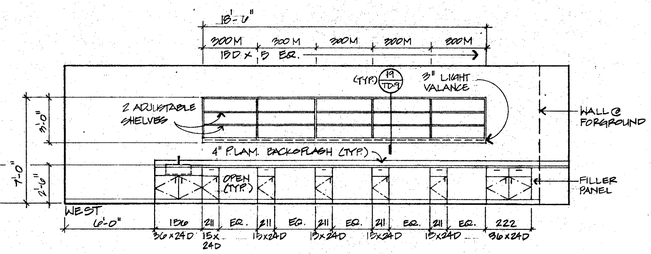

3 FACULTY OFFICE #1213
1/4" = 1'-0"

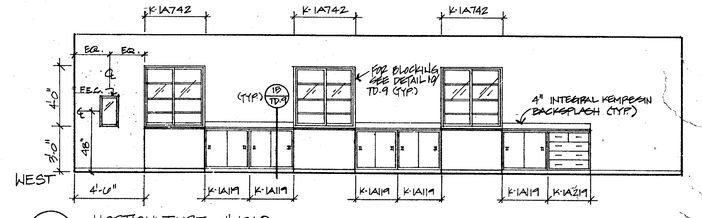

4 HORTICULTURE #1210
1/4" = 1'-0"

GENERAL NOTES:

1. NUMBER ABOVE DIMENSION LINE REFERS TO W.I.C. MODEL NO. U.N.O.
2. "M" SUFFIX REFERS TO MODIFICATION IN STD. DESIGN.
3. FOR TYPICAL MOUNTING OF CABINETS, REFER TO DETAIL 10/TD-9.
4. FOR FINISH SPECS, REFER TO CASEWORK FINISH SCHEDULE, SHEET TD-6.

OFFICE OF THE STATE ARCHITECT
4927 NOV 5 88

OFFICE OF THE STATE ARCHITECT
STRUCTURAL SAFETY SECTION
4927 JUN 22 1988

APPROVED
JUN 08
DSA

Drawn By Checked By Date MARCH 1988 Commission No. 1.30.01	Revisions 1 6/29/88 PHASING		Architects Planners RUHNAU McGAVIN RUHNAU/ASSOCIATES 3770 Tenni Street, Riverside, CA 92501-3669, 714/684-4564 5751 Palmer Way, Suite C, Carlsbad CA 92008-1995, 619/438-5899	ARCHITECT C-6497	West Hills High School Grossmont Union High School District San Diego, Ca San Diego County	Science Bldg. No. 12 Interior Elevation	Sheet Number A-1210 Of Sheets

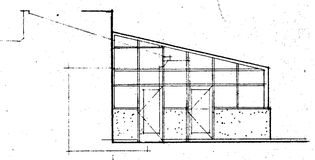

WEST ELEV.
1/8"=1'-0"

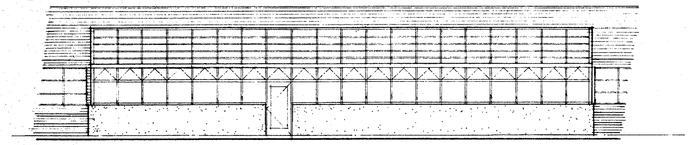

SOUTH ELEVATION
1/8"=1'-0"

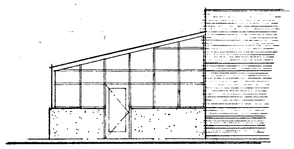

EAST ELEV.
1/8"=1'-0"

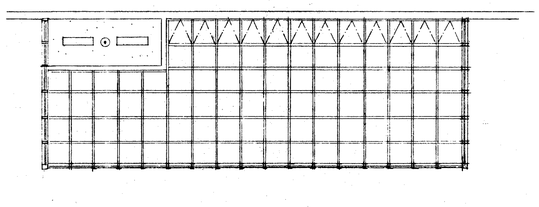

N
REFLECTED CEILING PLAN
1/8"=1'-0"

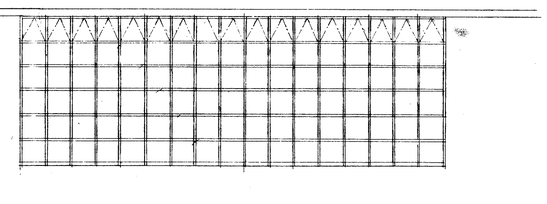

N
ROOF PLAN
1/8"=1'-0"

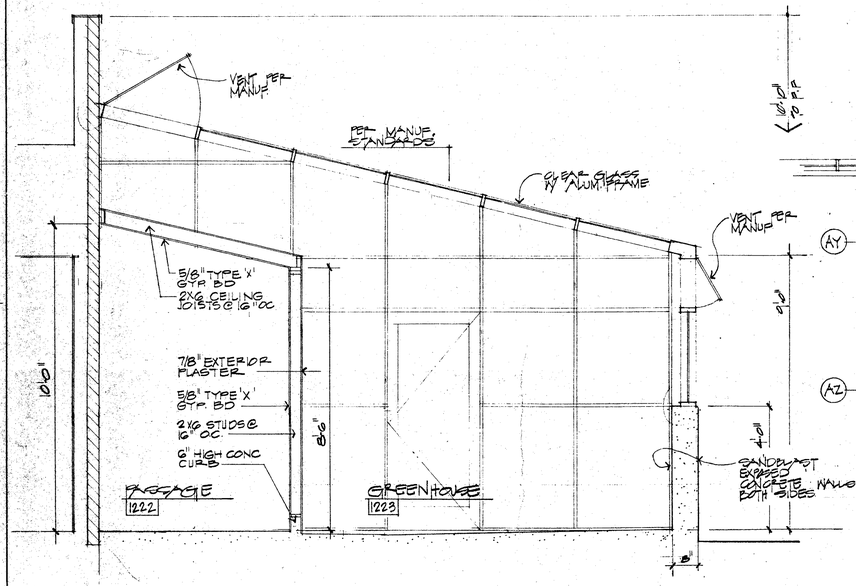

A 12/11
SECTION
1/2"=1'-0"

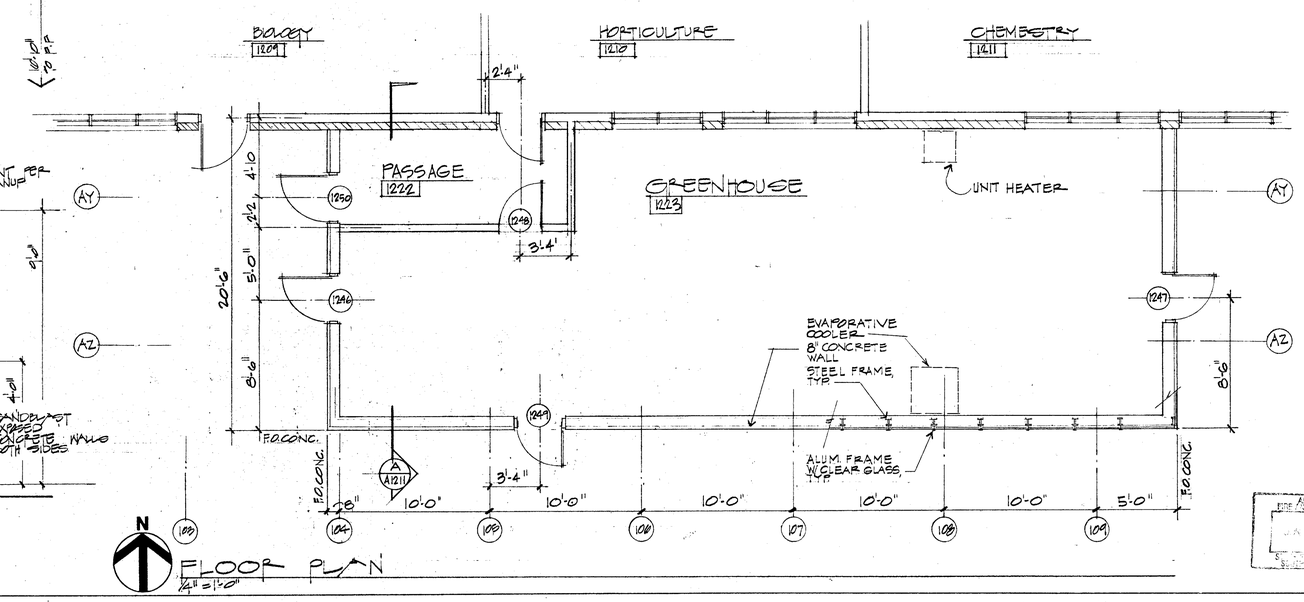

N
FLOOR PLAN
1/4"=1'-0"

OFFICE OF THE STATE ARCHITECT
ACCESS COMPLIANCE SECTION
APPROVED APPLICATION NO. 49275 JUN 4 '88
PLAN REVIEW

OFFICE OF THE STATE ARCHITECT
STRUCTURAL SAFETY SECTION
APPROVED APPLICATION NO. 49275 JUN 22 1988
STRUCTURAL PLAN REVIEW

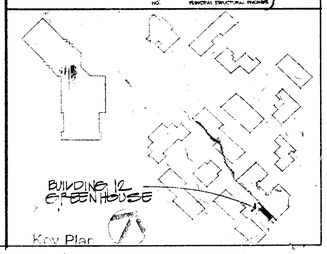

Key Plan

DATE APPROVED FOR CONSTRUCTION ONLY
DSA
STATE OF CALIFORNIA
DEPARTMENT OF GENERAL SERVICES
REGIONAL

Drawn By
Checked By
Date MAR 1988
Commission No 13002

Revisions
6/29/88 PLANNING

RUHNAU McGAVIN RUHNAU/ASSOCIATES
Architects Planners
3775 Tenth Street, Riverside, CA 92501-3669, 714/684-4664
5781 Palmer Way, Suite C, Carlsbad, CA 92008-1996, 619/438-5899

ARCHITECT
C-6497

West Hills High School
Grossmont Union High School District
San Diego, Ca — San Diego County

Greenhouse Building No 12
Floor Plan, Ref. Clg. Plan, Roof Plan, Ext. Elcv., Section
DISTRICT ADDITIVE ALTERNATE # D-1

Sheet Number
A-1211
01 / Sheets

GENERAL NOTES

1. ALL EXTERIOR STUD WALLS TO BE 5½" THICK W/ R-11 BATT INSULATION AND A TEXTURE COATING EXTERIOR FINISH ON PLYWOOD
2. INTERIOR PARTITIONS @ ELECTRICAL ROOMS OR WHERE PANEL BOXES OCCUR ARE TO BE 5½" THICK
3. ALL INTERIOR PARTITIONS TO HAVE SOUND INSULATION BATTS
4. REFER TO REFLECTED CEILING PLAN FOR FIRE RATED WALLS.

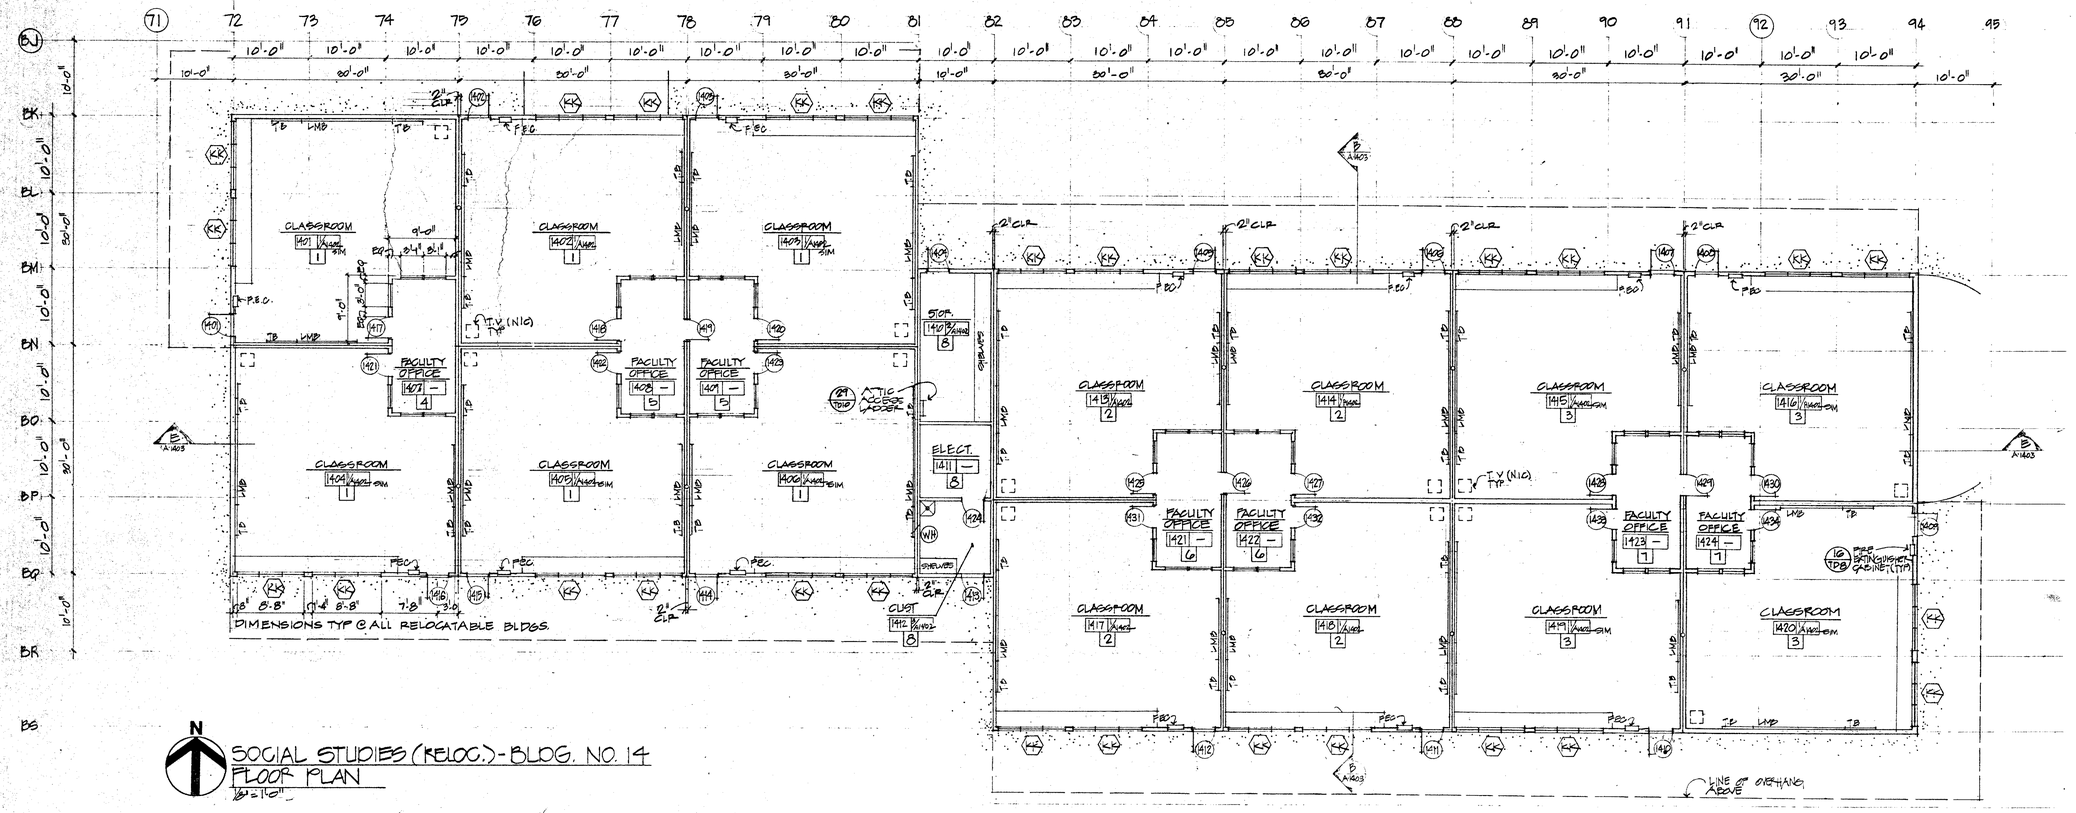

N

SOCIAL STUDIES (RELOC.) - BLDG. NO. 14
FLOOR PLAN
1/8" = 1'-0"

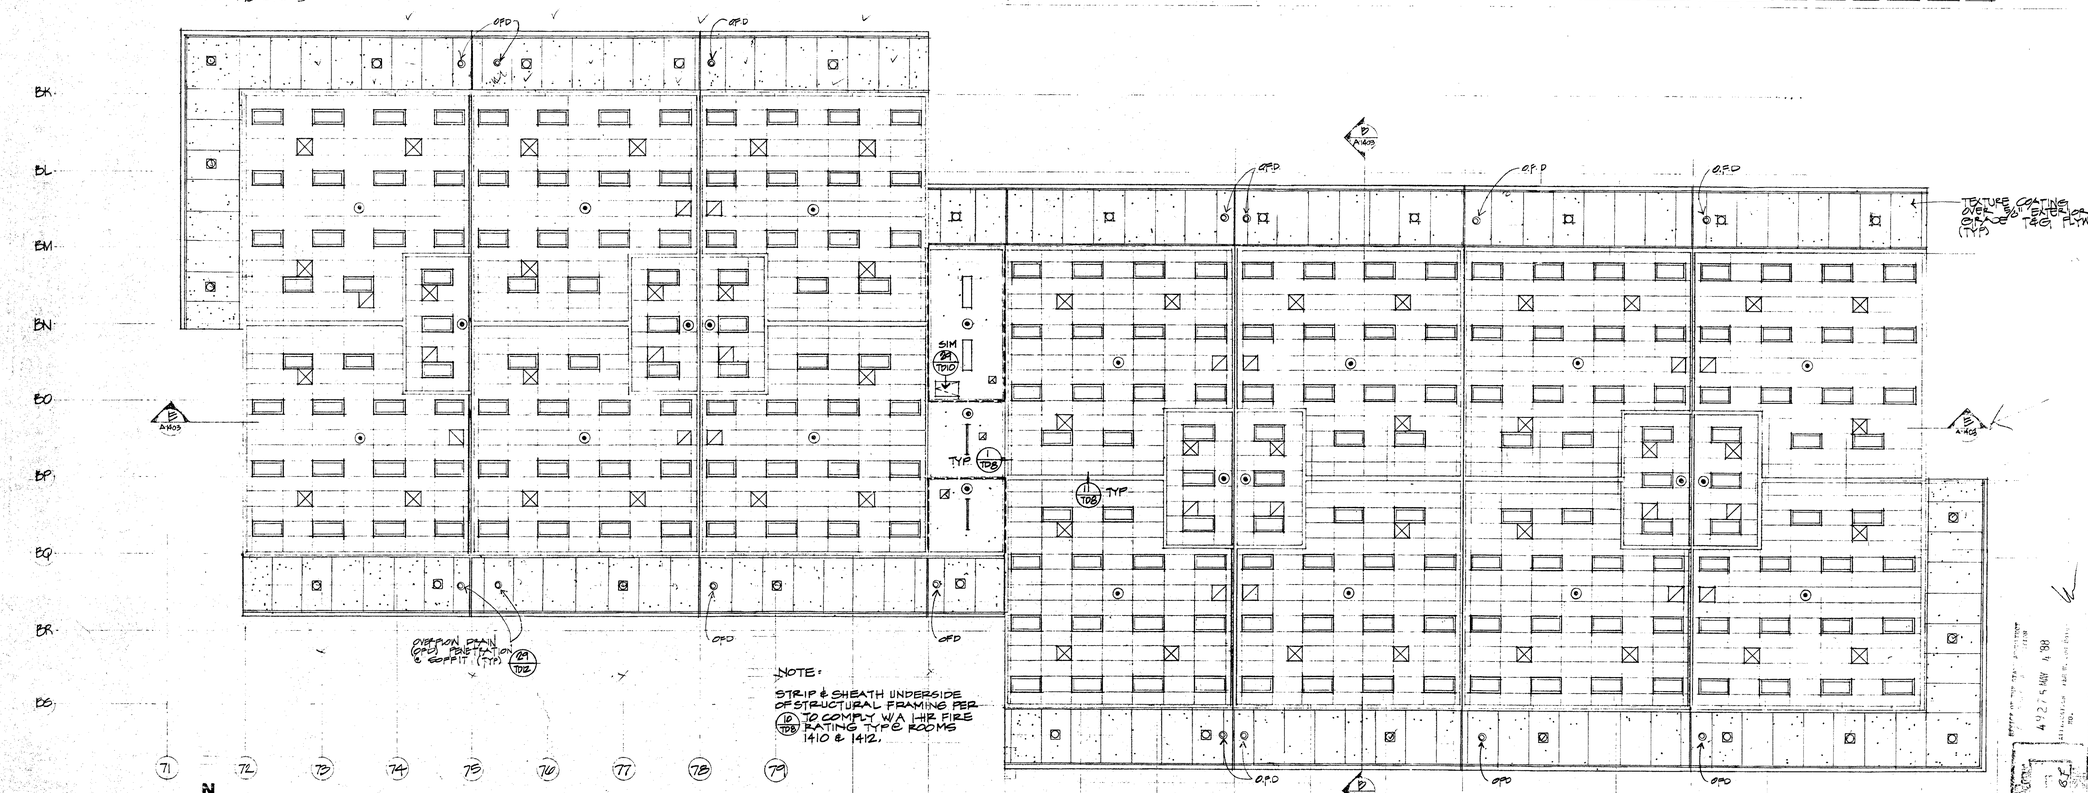

N

SOCIAL STUDIES (RELOC.) BLDG. NO. 14
REFLECTED CEILING PLAN
1/8" = 1'-0"

REFLECTED CEILING LEGEND

- ONE HOUR SEPARATION
- TWO HOUR SEPARATION
- FOUR HOUR SEPARATION
- GYPSUM BOARD SOFFIT OR CEILING
- CPL — CEMENT PLASTER SOFFIT OR CEILING
- EXPOSED METAL DECKING
- ACOUSTICAL CEILING TILE GLUED TO GYPSUM BOARD
- 2X4 SUSPENDED ACOUSTICAL CEILING PANELS
- 2X2 SUSPENDED ACOUSTICAL CEILING PANELS
- RECESSED LIGHT FIXTURE
- SURFACE MOUNTED LIGHT FIXTURE
- RECESSED DOWN LIGHT
- SURFACE MOUNTED STRIP LIGHT
- WALL MOUNTED LIGHT FIXTURE
- PENDANT MOUNTED LIGHT FIXTURE
- FIRE DETECTION DEVICE
- RADIANT HEATER
- SUPPLY DIFFUSER
- RETURN AIR DIFFUSER
- EXHAUST AIR DIFFUSER
- SOFFIT DIFFUSER
- SKYLIGHT
- ROOF HATCH
- EXIT LIGHT
- EJ — EXPANSION JOINT
- 100 — ROOM NUMBER

OFFICE OF THE STATE ARCHITECT
STRUCTURAL SAFETY SECTION
49275 JUN 22 1988
APPLICATION NO.
P. M. C.
PERMIT STRUCTURAL ENGINEER

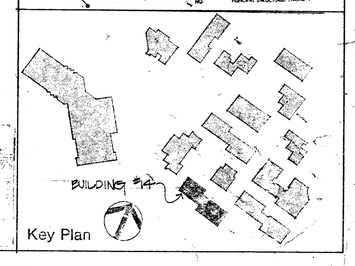

Drawn By	Revisions	Architects Planners	ARCHITECT	West Hills High School	Social Studies (Reloc.) Bldg. No. 14
Checked By	6/29/88 PHASING	RUHNAU McGAVIN RUHNAU/ASSOCIATES	C-6497	Grossmont Union High School District	Floor Plan/Reflected Clg. Plan
Date MAR 1988		3775 Tenth Street, Riverside, CA 92501-3669, 714/684-4664; 5751 Palmer Way, Suite C, Carlsbad, CA 92008-1995, 619/438-5899		San Diego, Ca — San Diego County	Sheet Number A-1401 of Sheets
Commission No. 13002					

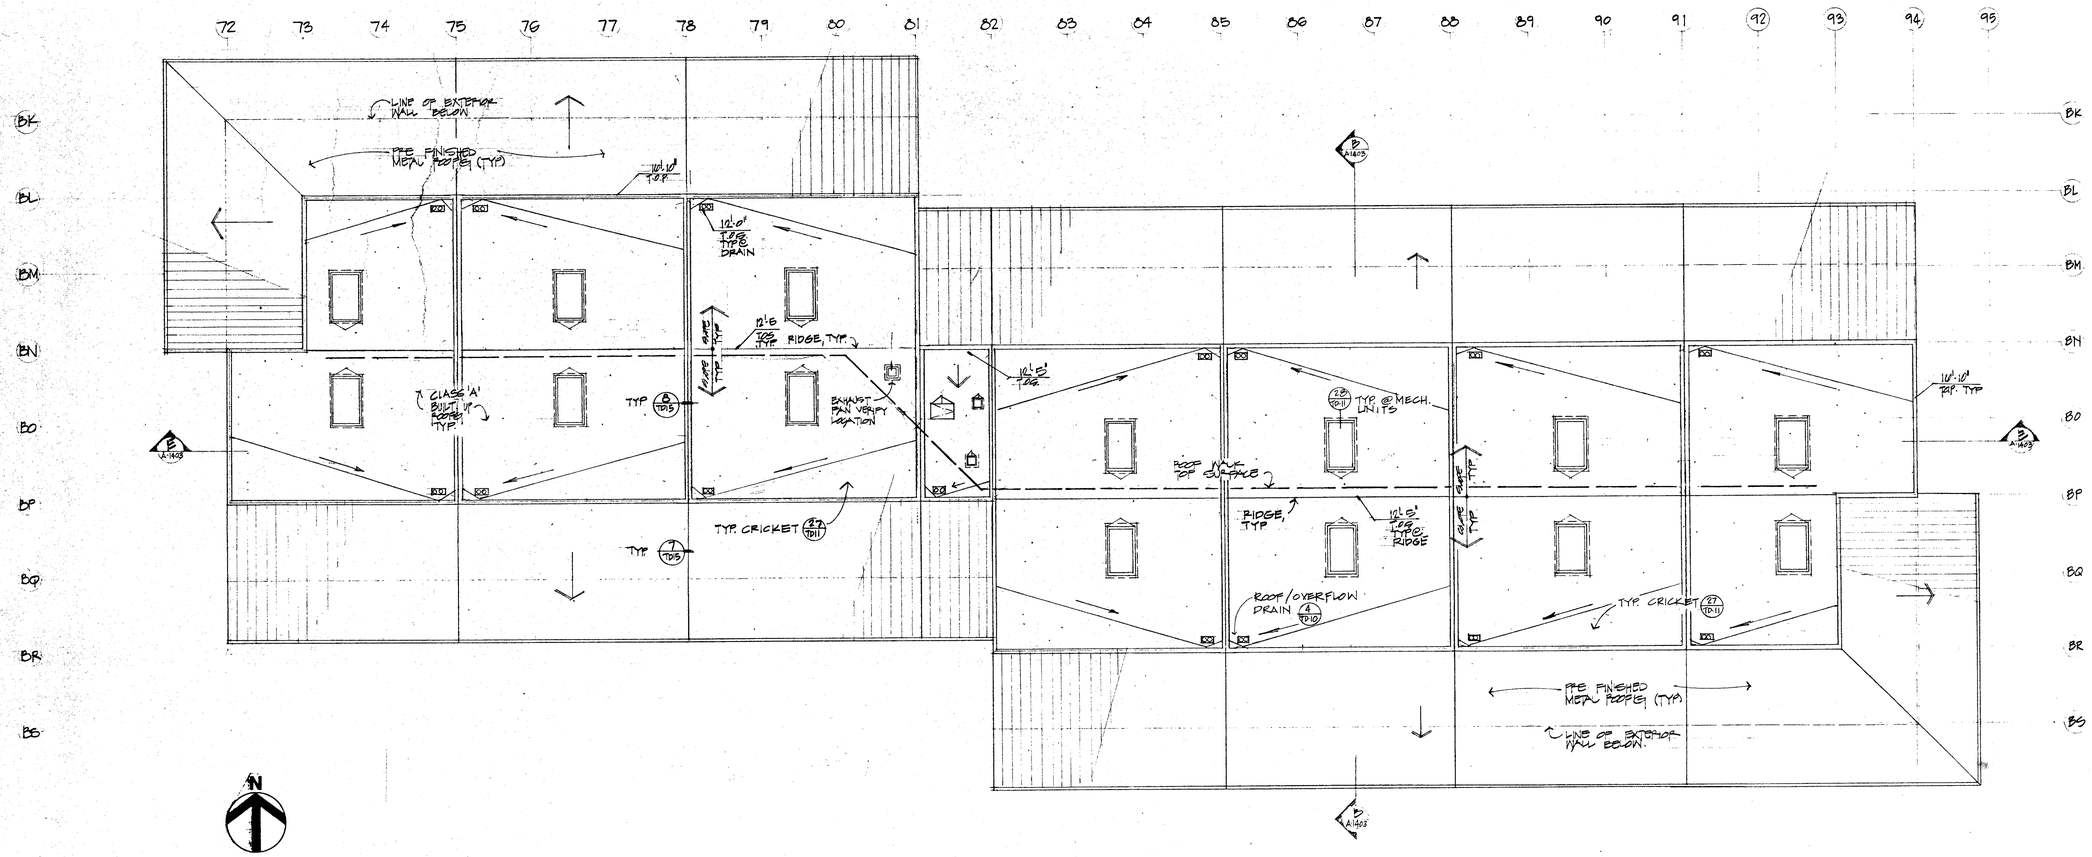

SOCIAL STUDIES - BLDG NO. 14
ROOF PLAN
1/8" = 1'-0"

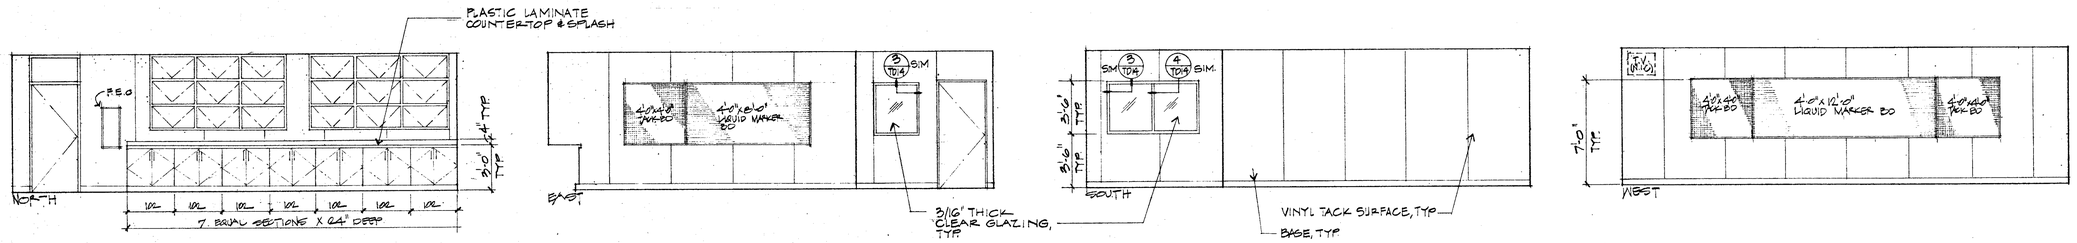

1/A402 CLASSROOM #1402 (1401, 1403, 1404, 1405, 1406 1413, 1414, 1415, 1416, 1417, 1418, 1419, 1420 SIMILAR)
1/4" = 1'-0"

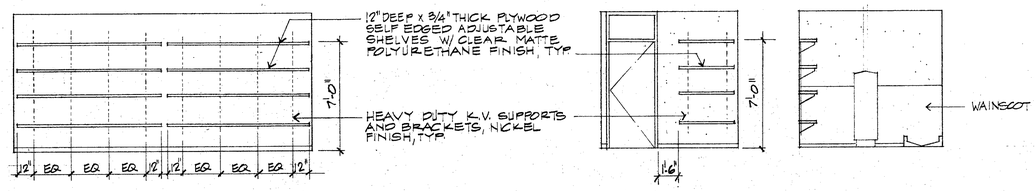

2/A402 STORAGE 1410
1/4" = 1'-0"

3/A402 CUSTODIAN 1412
1/4" = 1'-0"

OFFICE OF THE STATE ARCHITECT
APPROVED AS NOTED
A49215 JUN 22 1988
P. M. Conti

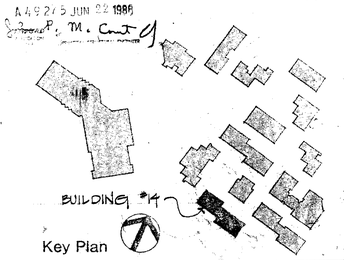

Drawn By Checked By Date MAR 1988 Commission No 13002	Revisions		RUHNAU McGAVIN RUHNAU/ASSOCIATES Architects Planners 3775 Tenth Street, Riverside, CA 92501-3669, 714/684-4864 5751 Palmer Way, Suite C, Carlsbad, CA 92009-1995, 619/438-5899	ARCHITECT C-6497	West Hills High School Grossmont Union High School District San Diego, Ca — San Diego County	Social Studies (Reloc.) Bldg. No. 14 Roof Plan
						Sheet Number A-1402 Of Sheets

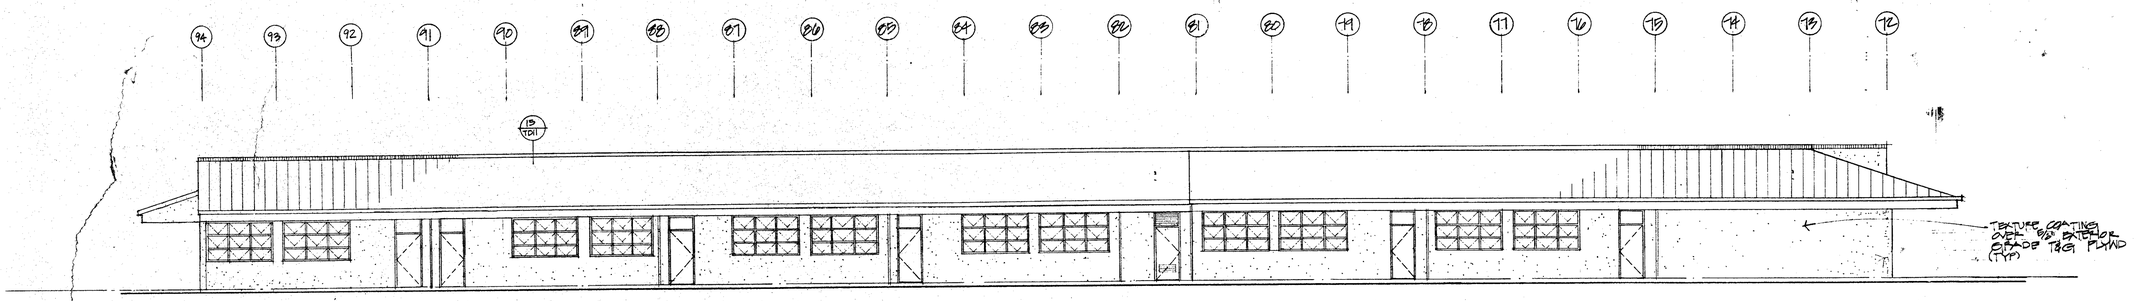

A A1403 NORTH ELEVATION-SOCIAL STUDIES (RELOC.)-BUILDING NO. 14
1/8"=1'-0"

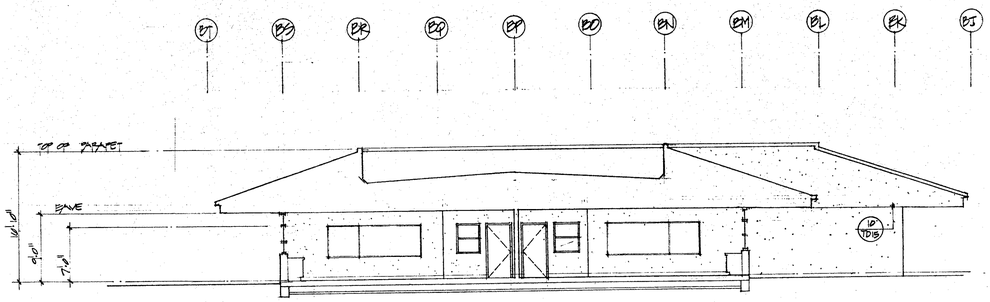

B A1403 SECTION-BLDG NO. 14
1/8"=1'-0

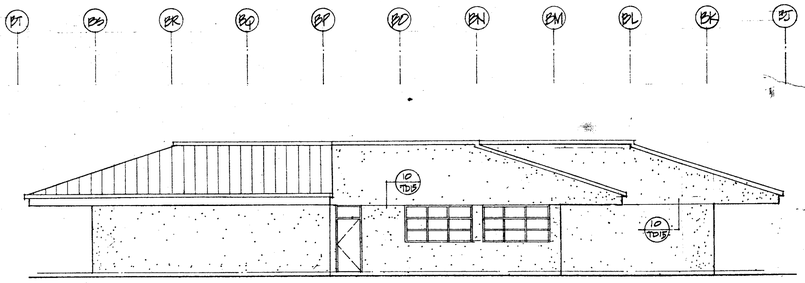

C A1403 EAST ELEVATION-BLDG NO. 14
WEST ELEVATION SIMILAR
1/8"=1'-0"

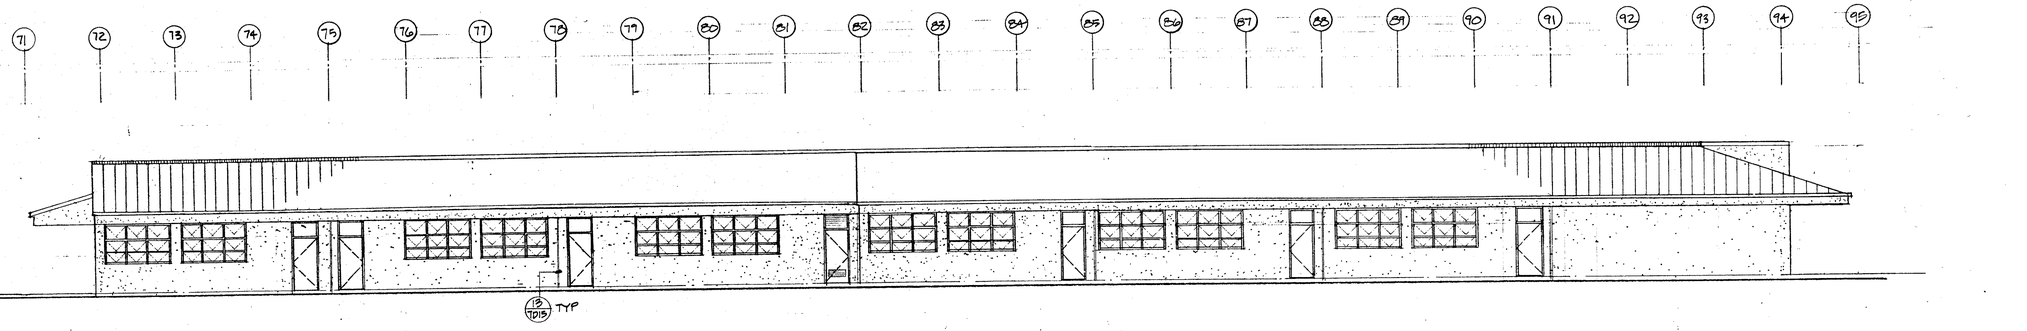

D A1403 SOUTH ELEVATION-BLDG NO. 14
1/8"=1'-0"

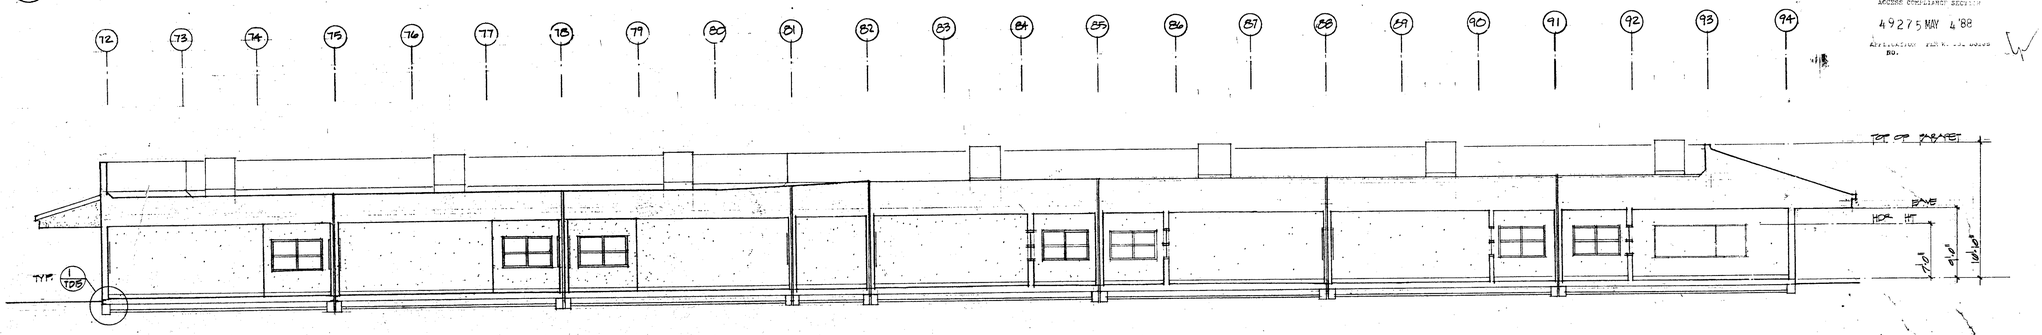

E A1403 SECTION-BLDG NO. 14
1/8"=1'-0"

OFFICE OF THE STATE ARCHITECT
APPROVED STRUCTURAL SAFETY
49275 MAY 4'88
APPLICATION FOR A NEW BLDG

APPROVED FOR CONSTRUCTION ONLY
JUN 0 1988
DSA

OFFICE OF THE STATE ARCHITECT
STRUCTURAL SAFETY SECTION
A 49275 JUN 22 1988

Drawn By Checked By Date MAR 1988 Commission No. 13002	Revisions A 6/29/88 PHASING	RUHNAU McGAVIN RUHNAU/ASSOCIATES Architects Planners 3775 Tenth Street, Riverside, CA 92501-3669, 714/684-4664 5751 Palmer Way, Suite C, Carlsbad, CA 92008-1995, 619/438-5899	ARCHITECT C-6497	West Hills High School Grossmont Union High School District San Diego, Ca — San Diego County	Social Studies (Reloc.) Bldg. No. 14 Exterior Elevations & Sections	Sheet Number A-1403 Of Sheets

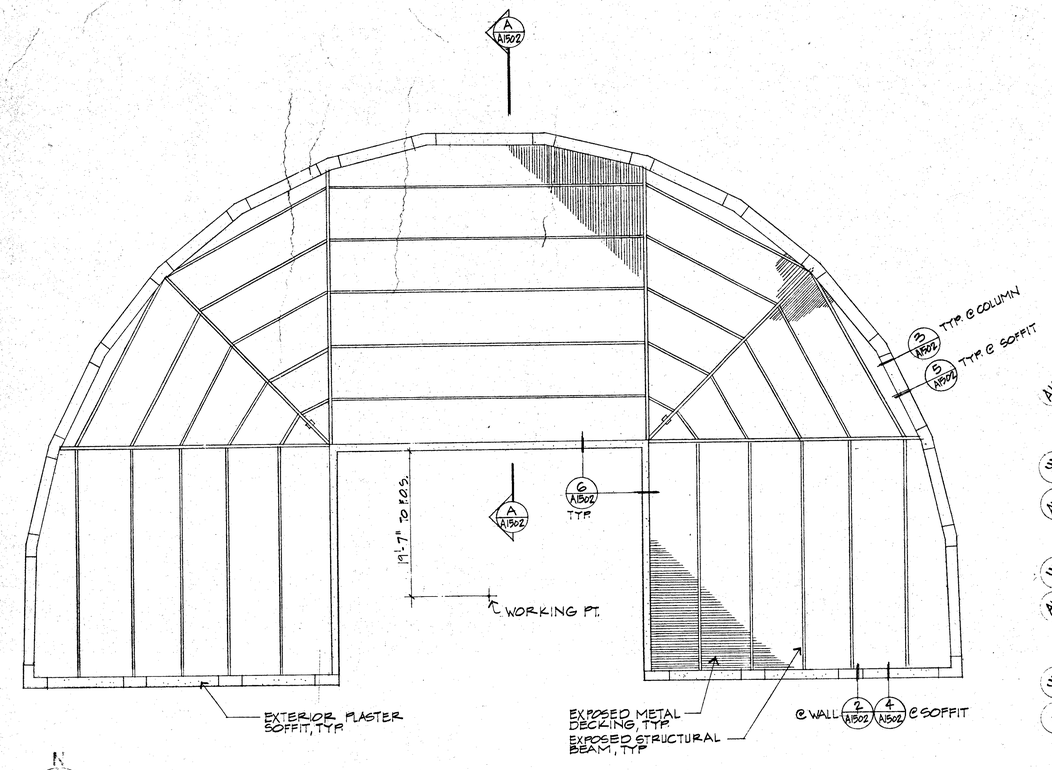

N

REFLECTED CEILING PLAN

1/8" = 1'-0"

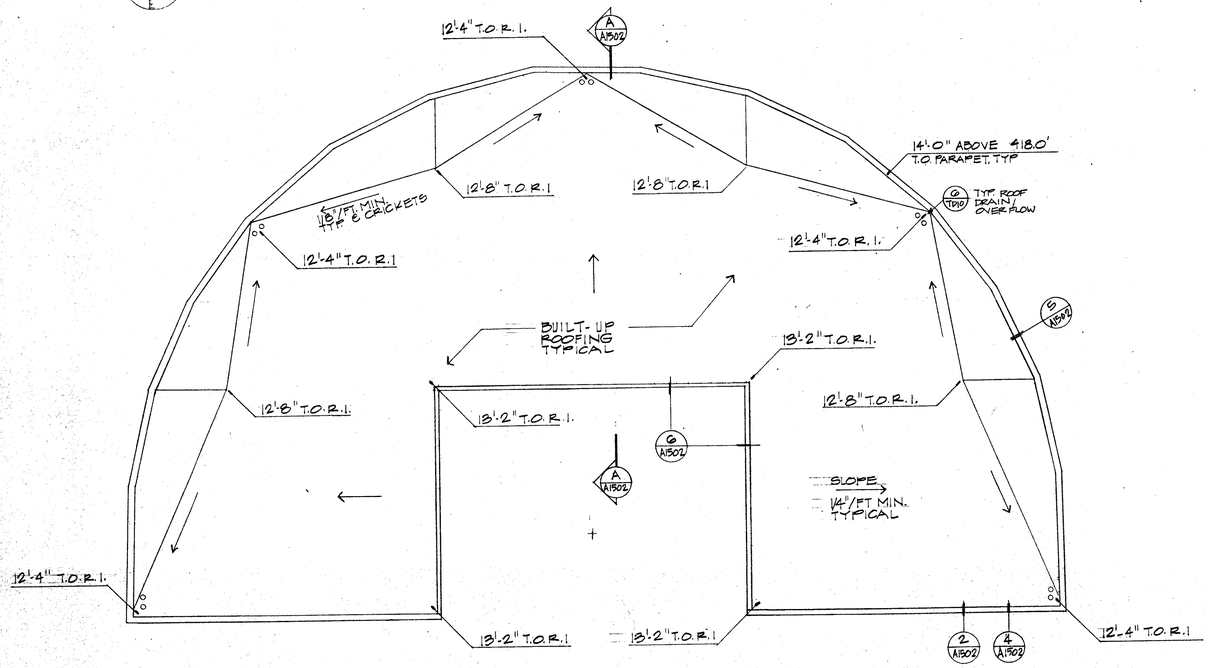

NOTE: ALL TOP OF RIGID INSULATION (R.I.) ELEVATIONS ARE REFERENCED ABOVE FINISH FLOOR ELEVATION 418.0'

N

ROOF PLAN

1/8" = 1'-0"

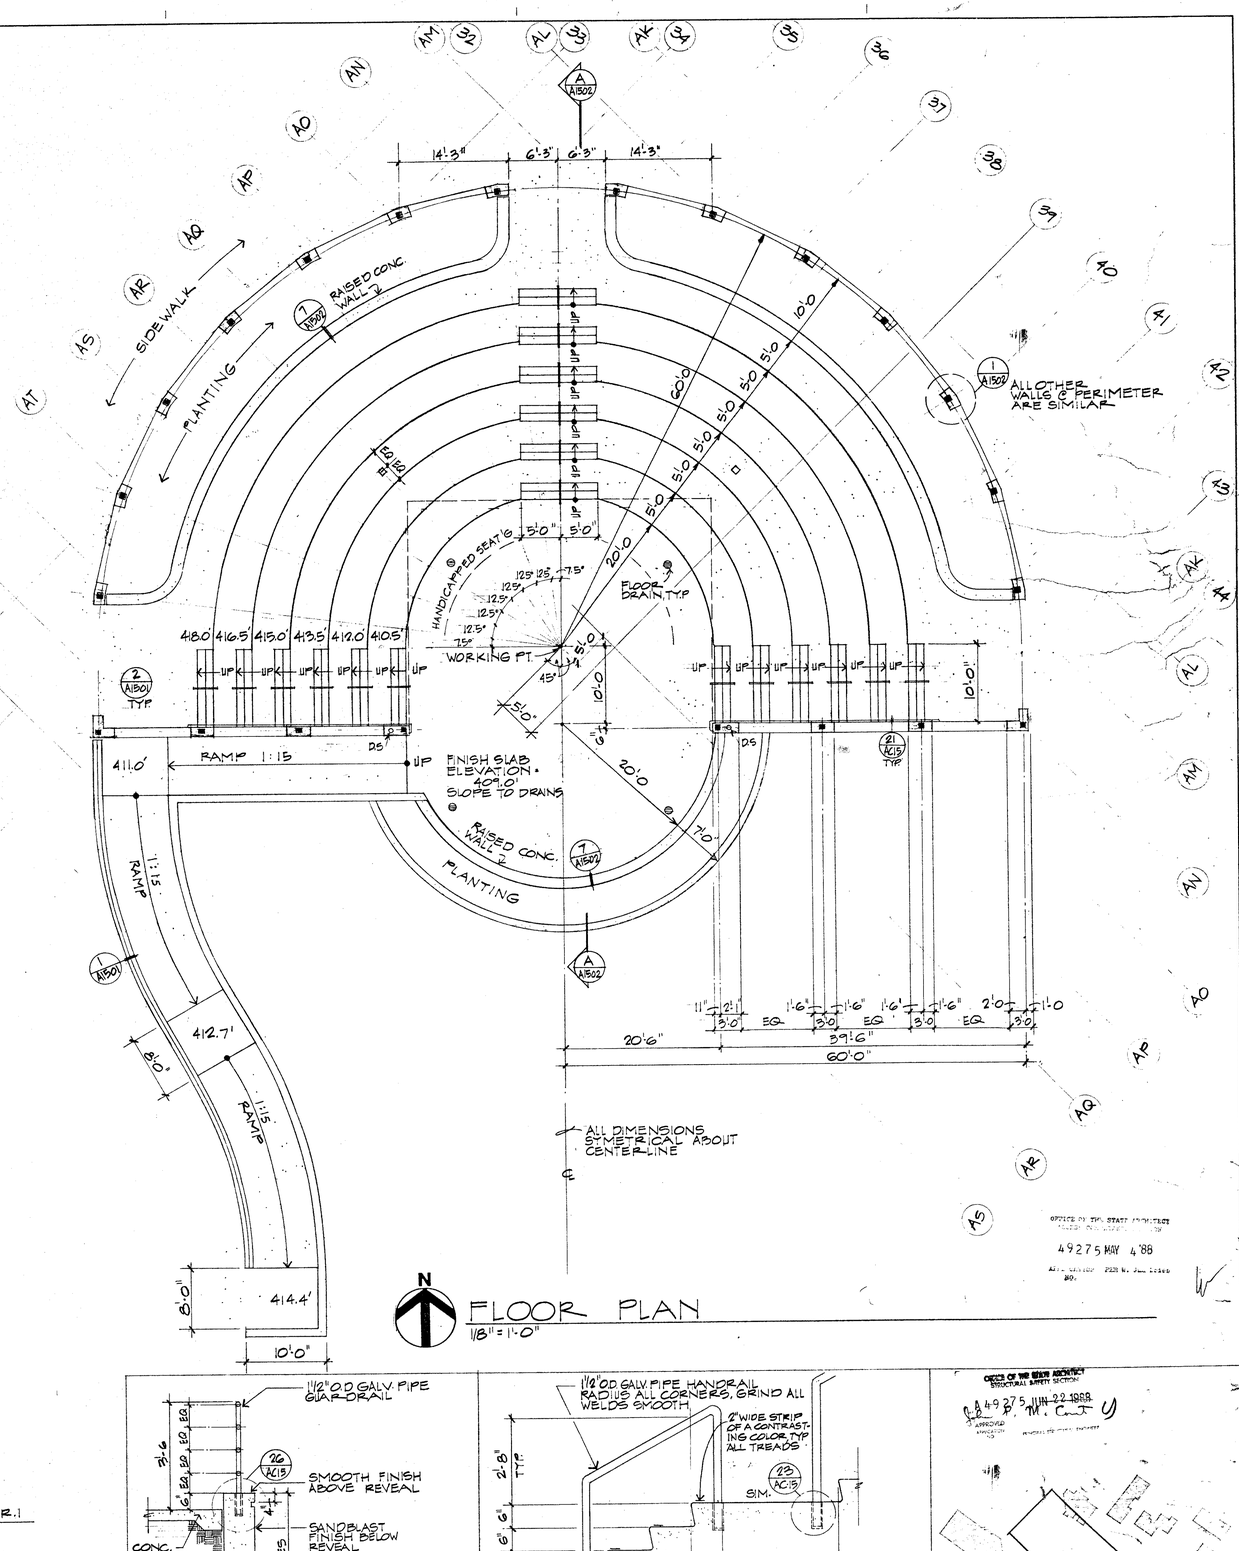

N

FLOOR PLAN

1/8" = 1'-0"

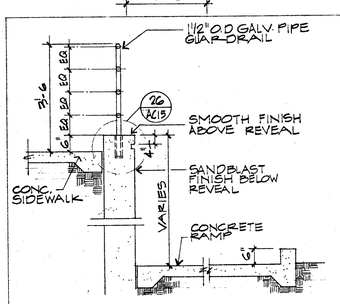

WALL @ RAMP 1/2" 1

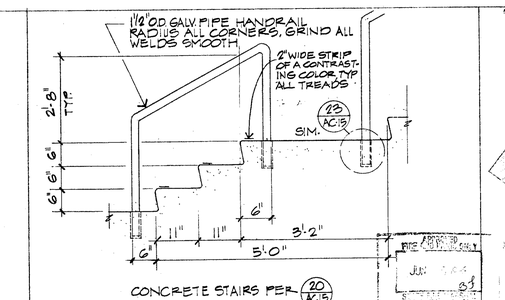

STAIR & HANDRAIL 3/4" 2

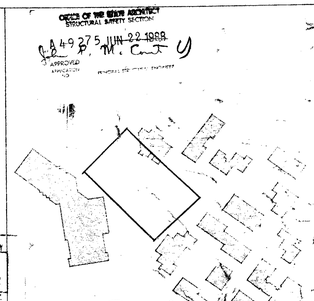

Key Plan

Drawn By	Revisions	Architects Planners	ARCHITECT	West Hills High School	Amphitheater	Sheet Number
Checked By	⚠ 6/29/88, PHASING	RUHNAU McGAVIN RUHNAU/ASSOCIATES		Grossmont Union High School District	Floor Plan, Reflected Ceiling Plan & Roof Plan	A-1501
Date MAR. 1988		3775 Tenth Street, Riverside, CA 92501-3669, 714/684-4664 — 5751 Palmer Way, Suite C, Carlsbad, CA 92008-1995, 619/438-5899	C-6497	San Diego, Ca — San Diego County	DISTRICT ADDITIVE ALTERNATE # D-3	Of Sheets
Commission No. 13002						

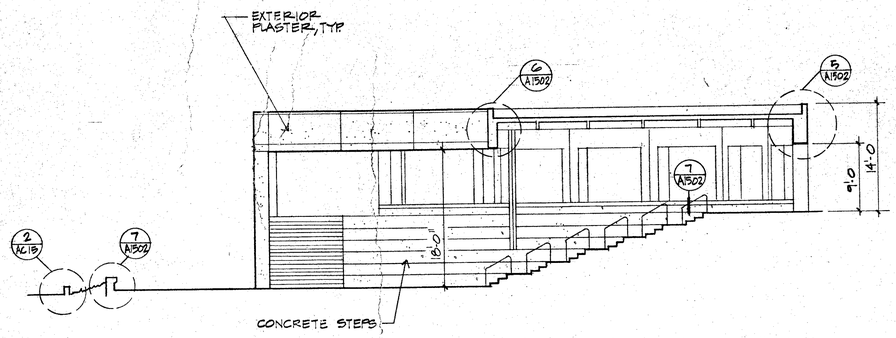

A A1502 SECTION ~ ELEVATION
1/8

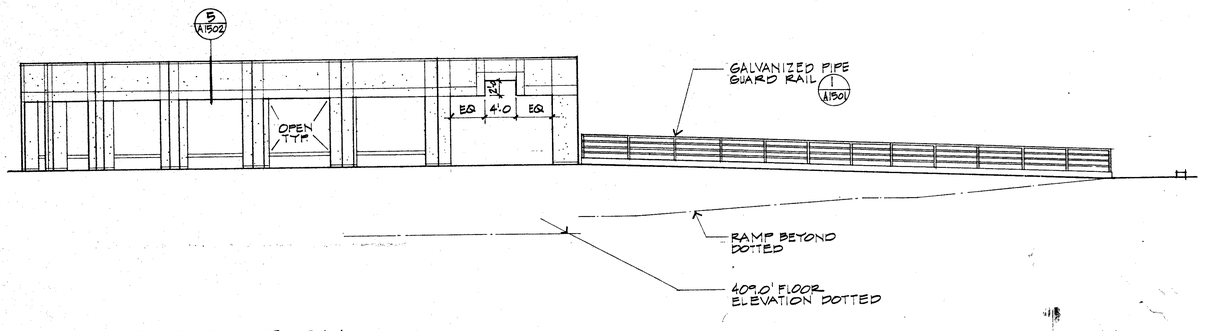

B A1502 WEST ELEVATION
1/8"=1'-0"

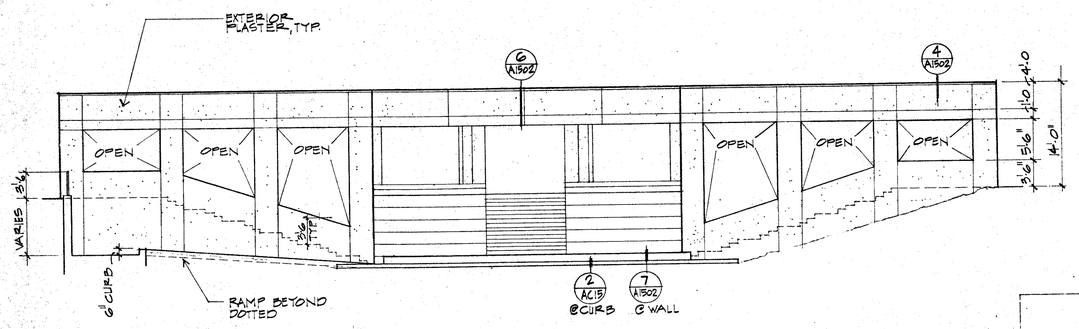

C A1502 SOUTH ELEVATION
1/8"=1'-0"

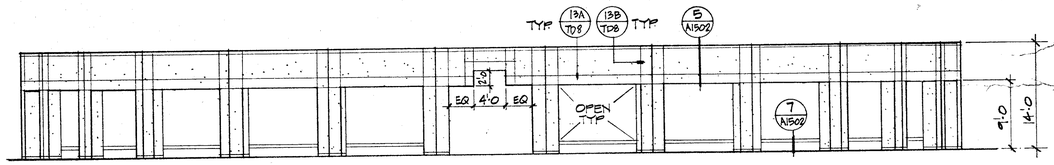

C A1502 NORTH ELEVATION
1/8"=1'-0"

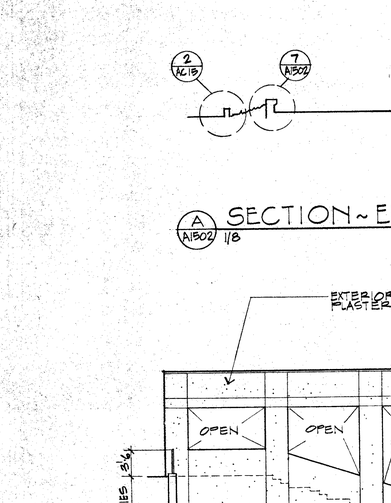

PLAN @ WALL | 1 1/2" | 1

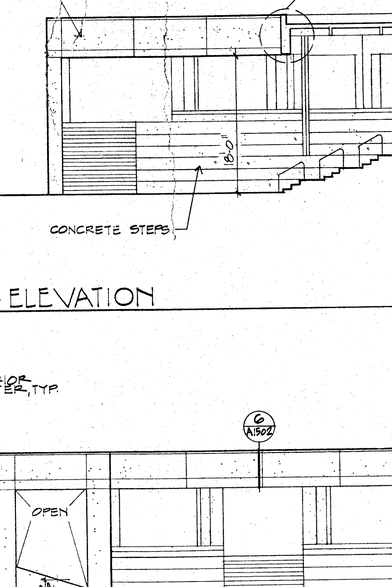

WALL DETAIL | 1 1/2" | 2

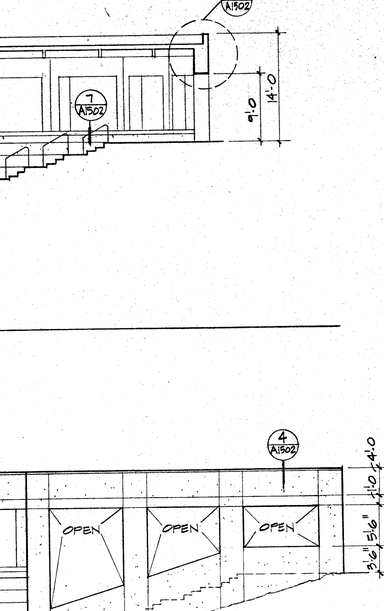

WALL DETAIL | 1 1/2" | 3

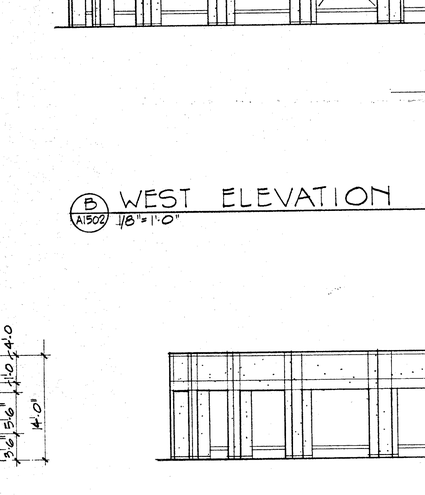

PARAPET / SOFFIT | 1 1/2" | 4

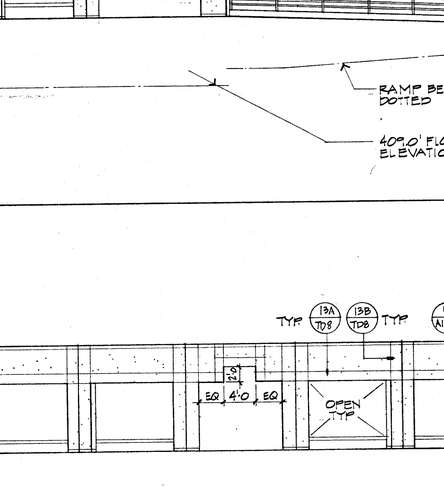

PARAPET / SOFFIT | 1 1/2" | 5

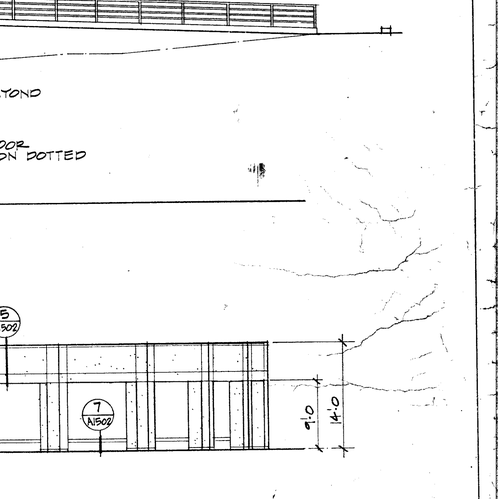

FASCIA DETAIL | 1 1/2" | 6

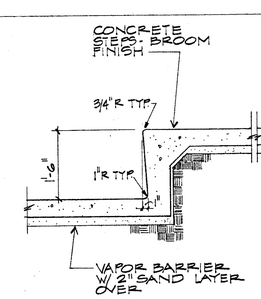

CONCRETE STEPS | 3/4" | 8

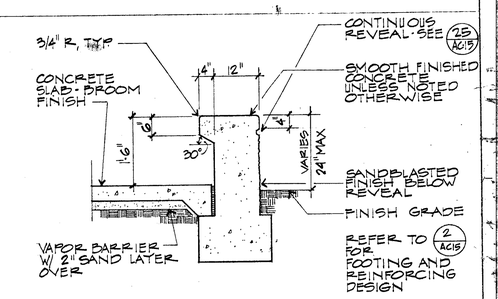

RAISED WALL | 3/4" | 7

Drawn By
Checked By
Date MAR. 1988
Revisions
6/29/88 PHASING

Architects Planners
RUHNAU McGAVIN RUHNAU/ASSOCIATES
3775 Tenth Street, Riverside, CA 92501-3669, 714/684-4664
5751 Palmer Way, Suite C, Carlsbad, CA 92008-1995, 619/438-5899

ARCHITECT
C-6497

West Hills High School
Grossmont Union High School District
San Diego, Ca — San Diego County

Amphitheater
Exterior Elevations, Section & Details
DISTRICT ADDITIVE ALTERNATE # D-3

Sheet Number A-1502 of Sheets

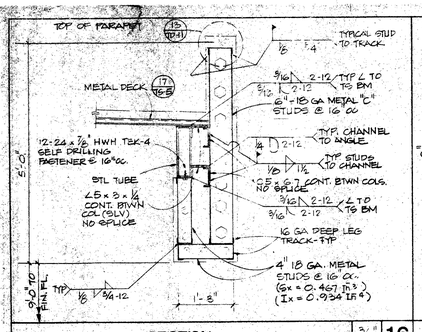

SECTION | 3/4" | 16

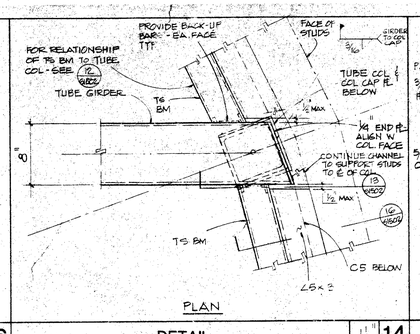

PLAN

DETAIL | 1 1/2" | 14

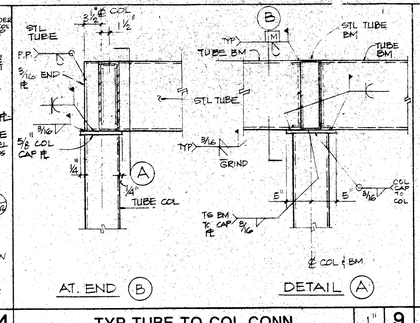

AT END (B) DETAIL (A)

TYP TUBE BM TO COL CONN. | 1" | 9

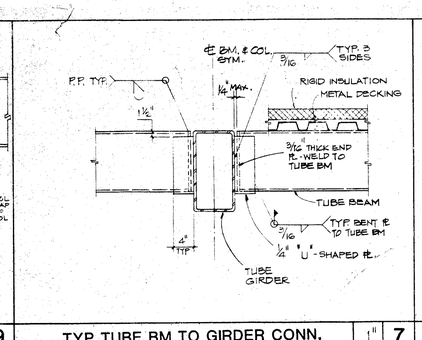

TYP TUBE BM TO GIRDER CONN. | 1" | 7

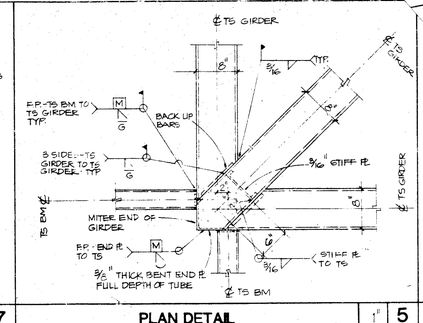

PLAN DETAIL | 1" | 5

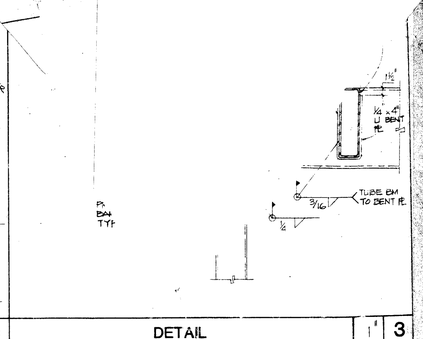

DETAIL | 1" | 3

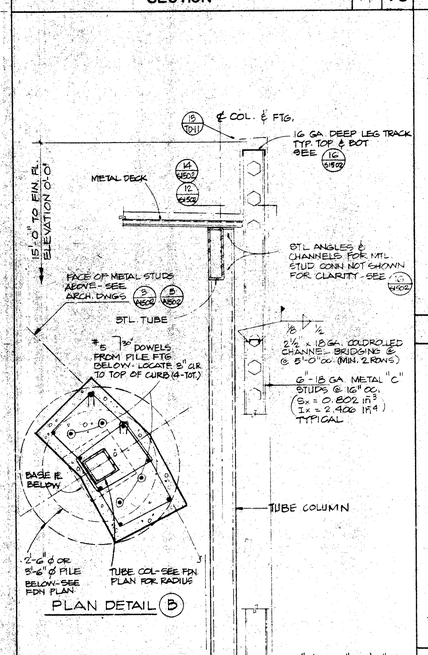

PLAN DETAIL (B)

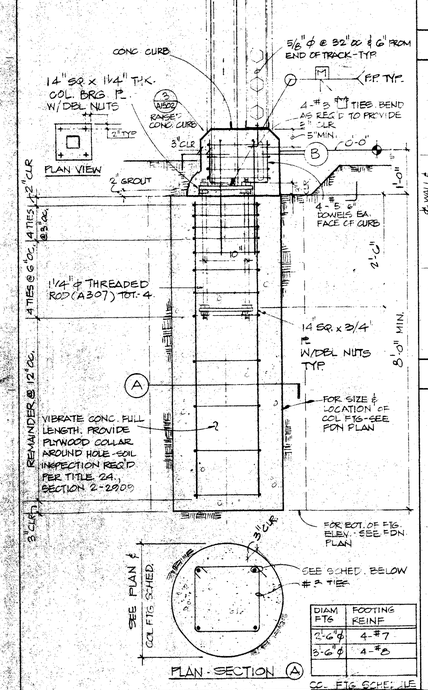

PLAN - SECTION (A)

TYPICAL PERIMETER COLUMN DETAIL | 3/4" | 15

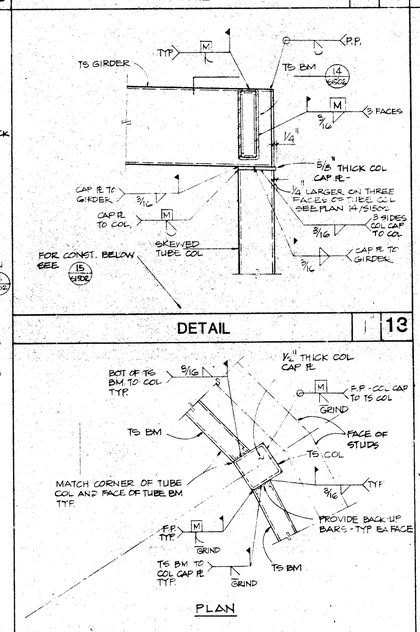

DETAIL | 1" | 13

PLAN

DETAIL | 1" | 12

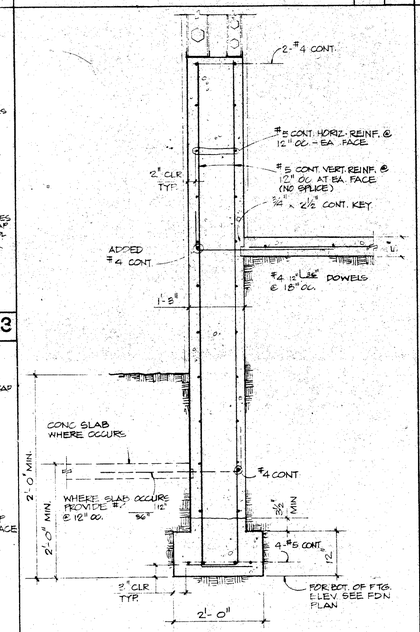

DETAIL | 3/4" | 6

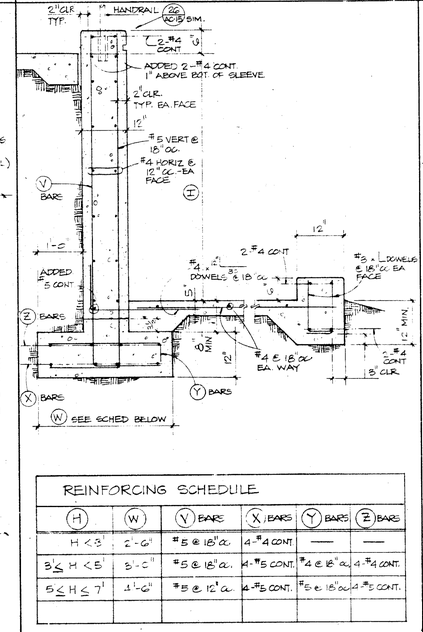

REINFORCING SCHEDULE

H	W	Y BARS	X BARS	Y BARS	Z BARS
H < 3'	2'-6"	#5 @ 18" OC	4-#4 CONT	—	—
3' ≤ H < 5'	3'-0"	#5 @ 18" OC	4-#5 CONT	#4 @ 18" OC	4-#4 CONT.
5' ≤ H ≤ 7'	4'-6"	#5 @ 12" OC	4-#5 CONT	#5 @ 18" OC	4-#5 CONT.

CONC. RETAINING WALL | NO SCALE | 4

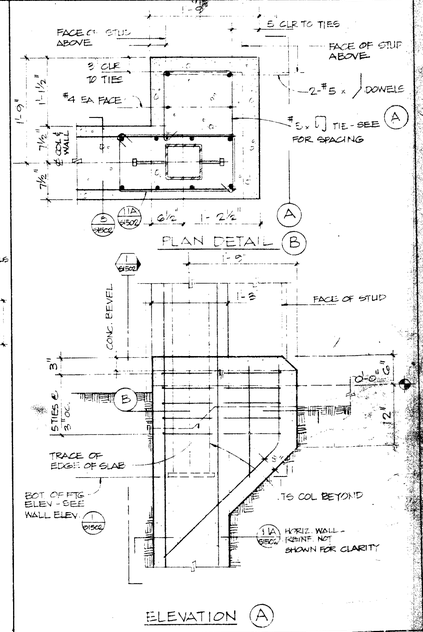

ELEVATION (A)

DETAIL | 1" | 2

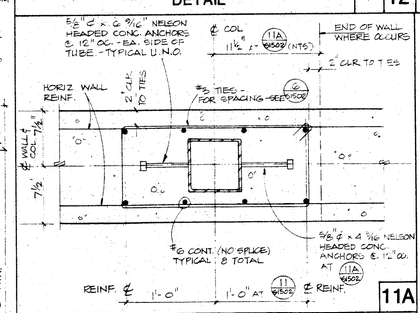

PLAN DETAIL | 11A 11

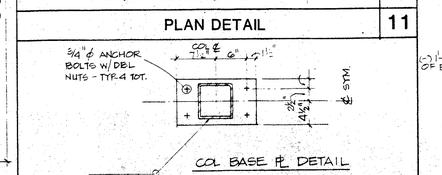

COL BASE PL DETAIL

COL BASE PL DETAIL | 1" | 10

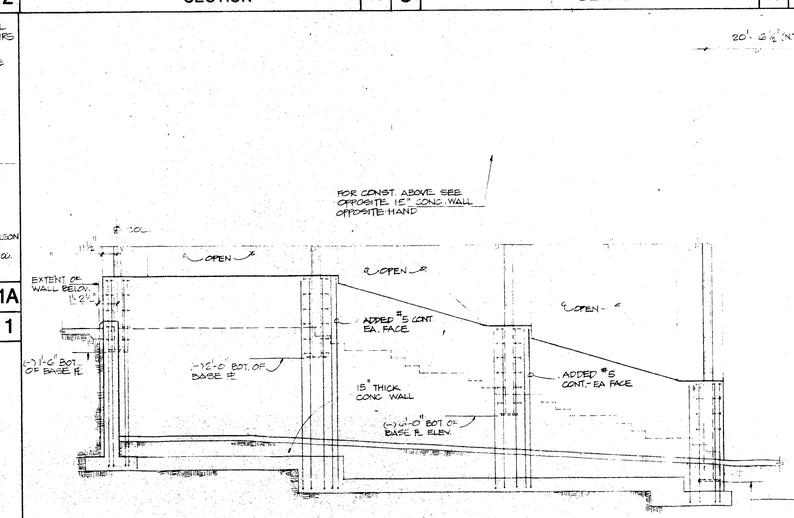

STRUCTURAL ELEVATION

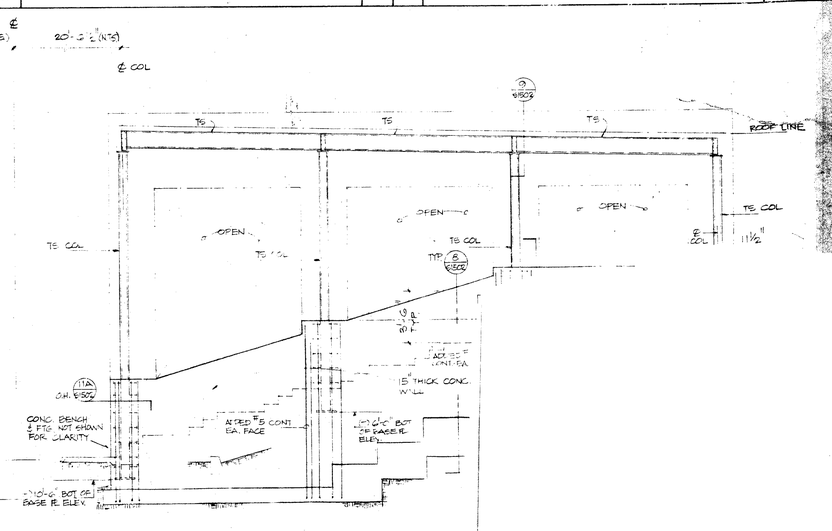

Drawn By M.K.
Checked By S.R.U.
Date MAR. 1988
Commission No. 1.30.02

Revisions

Brandow & Johnston Assoc. Structural Engineers

No. 951 EXP. 12-31-88 REGISTERED PROFESSIONAL ENGINEER STRUCTURAL STATE OF CALIFORNIA

Architects Planners
RUHNAU McGAVIN RUHNAU ASSOCIATES
3776 Tenth Street, Riverside, CA 92501-3669, 714/684-4664
5751 Palmer Way, Suite C, Carlsbad, CA 92008-1995, 619/438-5899

ARCHITECT
C-6497

West Hills High School
Grossmont Union High School District
San Diego, Ca — San Diego County

AMPHIT
AND DE

HVAC ABBREVIATIONS AND SYMBOL LISTS

HVAC ABBREVIATIONS

AAV	AUTOMATIC AIR VENT
AC	AIR CONDITIONING
ACD	AUTOMATIC CONTROL DAMPER
ACU	AIR CONDITIONING UNIT
ACV	AUTOMATIC CONTROL VALVE
AD	ACCESS DOOR
AF	AIR FOIL
AFF	ABOVE FINISHED FLOOR
AFS	AUTOMATIC FIRE SPRINKLER
AHU	AIR HANDLING UNIT
AMB	AMBIENT
AMD	AIR MEASURING DEVICE
AN	PIPE ANCHOR
ANV	ANGLE VALVE
AP	ACCESS PANEL
ARCH	ARCHITECTURAL
AT	AIR TERMINAL
ATC	AUTOMATIC TEMPERATURE CONTROL
BC	BALANCING COCK
BDD	BACK DRAFT DAMPER
BFV	BUTTERFLY VALVE
BHP	BRAKE HORSEPOWER
BI	BACKWARD INCLINED
BIW	BACKWARD INCLINED WHEEL
BLV	BALL VALVES
BTU	BRITISH THERMAL UNIT
BTUH	BTU PER HOUR
BV	BALANCING COCK
CC	COOLING COIL
CD	CEILING DIFFUSER
CFM	CUBIC FEET PER MINET
CHWR	CHILLED WATER RETURN
CHWS	CHILLED WATER SUPPLY
CLG	CEILING
COMP	COMPRESSOR
COND	CONDENSATE
CONN	CONNECTION
CONT	CONTINUATION
COP	COEFFICIENT OF PERFORMANCE
CT	FACTORY-FABRICATED COOLING TOWER
CU	CONDENSING UNIT
CV	CHECK VALVE
C_v	FLOW COEFFICIENT
CWR	CONDENSER WATER RETURN
CWS	CONDENSER WATER SUPPLY
D	DROP
D-D	DOUBLE DEFLECTION (PATTERN)
DAD	DUCT ACCESS DOOR
DB	DRY BULB
DIAM	DIAMETER
DIFF	DIFFUSER
DL	DOOR LOUVER
DR	DRAIN
E (NAME)	EXISTING PIPE
ESP	EXTERNAL STATIC PRESSURE
EA	EXHAUST AIR
EAR	EXHAUST AIR REGISTER
EAT	ENTERING AIR TEMPERATURE
EER	ENERGY EFFICIENCY RATIO
EF	EXHAUST FAN
EJ	EXPANSION JOINT
ELEC	ELECTRICAL
ENT	ENTERING
ER	ECCENTRIC REDUCER
EWT	ENTERING WATER TEMPERATURE
EXH	EXHAUST
F	FILTER
°F	DEGREES FAHRENHEIT
F&BP	FACE AND BYPASS DAMPERS
F&T	FLOAT AND THERMOSTATIC TRAPS
FLA	FULL LOAD AMPERAGE
FA	FREE AREA
FC	FLEXIBLE CONNECTION
FCU	FAN COIL UNIT
FD	FIRE DAMPER
FIN	FINISHED
FLR	FLOOR
FPM	FEET PER MINUTE
FPS	FEET PER SECOND
FS	FLOW SWITCH
FT	FEET
GA	GAUGE
GAL	GALLON
GALV	GALVANIZED
GC	GAS COCK
GLV	GLOBE VALVE
GPM	GALLONS PER MINUTE
GV	GATE VALVE
H	HIGH
HB	HOSE BIBB
HC	HEATING COIL
HEPA-AF	HIGH EFFICIENCY PARTICULATE AIR FILTERS
HP	HORSEPOWER
HPR	HIGH PRESSURE RETURN
HPS	HIGH PRESSURE STEAM
HVAC	HEATING, VENTILATING AND AIR-CONDITIONING
HW	HOT WATER
HWR	HOT WATER RETURN
HWS	HOT WATER SUPPLY
IB	INVERTED BUCKET TRAPS
ID	INSIDE DIAMETER
IPS	IRON PIPE SIZE
KW	KILOWATT
L	LONG
LRA	LOCKED ROTOR (AMPERAGE)
LAT	LEAVING AIR TEMPERATURE
LBS	POUNDS
LD	LINEAR DIFFUSER
LDB	LEAVING DB TEMPERATURE
LIN FT	LINEAR FEET
LPR	LOW-PRESSURE RETURN
LPS	LOW-PRESSURE STEAM
LVG	LEAVING
LWB	LEAVING WB TEMPERATURE
LWT	LEAVING WATER TEMPERATURE
MAV	MANUAL AIR VENT
MAX	MAXIMUM
MB	MIXING BOX
MBH	THOUSAND BTU PER HOUR
MCC	MOTOR CONTROL CENTER
MG	GAS - MEDDIUM PRESSURE
MIN	MINIMUM
MOT	MOTOR
MPR	MEDIUM PRESSURE RETURN
MPS	MEDIUM PRESSURE STEAM
MU	MAKE-UP WATER
MV	MOTOR OPERATED VALVE
MVD	MANUAL VOLUME DAMPER
MZ-AHU	MULTIZONE AIR HANDLING UNITS
NC	NORMALLY CLOSED
NIC	NOT IN CONTRACT
NO	NORMALLY OPEN
NO.	NUMBER
NPSH	NET POSITIVE SUCTION HEAD
NTS	NOT TO SCALE
OBD	OPPOSED BLADE DAMPER
OAI	OUTSIDE AIR INTAKE
OD	OUT SIDE DIAMETER
OPW	OPERATING WEIGHT
OSA	OUTSIDE AIR
OV	OUTLET VELOCITY
PD	PRESSURE DROP
PF	PERFORATED (FACE)
PG	PRESSURE GAUGE
PH	PHASE (ELECTRICAL)
POC	POINT OF CONNECTION
PRSS	PRESSURE
PRV	PRESSURE REDUCING VALVE
PS	PRESSURE SWITCH
PSI	POUNDS PER SQUARE INCH
PSIA	PSI ABSOLUTE
PSIG	PSI GAUGE
PT	PLUGGED TEE
PTR	PRESSURE-TEMPERATURE RELIEF VALVE
PVC	POLYVINAL CLORIDE PIPE
R	RISE
RLA	RATED LOAD (AMPERAGE)
RA	RETURN AIR
RAR	RETURN AIR REGISTER
RCT	RECTANGULAR (FACE)
RD	REFRIGERANT DISCHARGE LINE
RD	ROOF DRAINS
REG	REGISTER
RG	RELIEF GRILL
RHC	REHEATING COIL
RL	REFRIGERANT LIQUID LINE
RPM	REVOLUTIONS PER MINUTE
RS	REFRIGERANT SUCTION LINE
RV	RELIEF VALVE
SA	SUPPLY AIR
SAD	SUPPLY AIR DIFFUSER
SAR	SUPPLY AIR REGISTER
SD	SMOKE DAMPER
SEER	SEASONAL ENERGY-EFFICIENCY RATIO
SENS	SENSIBLE
SF	SUPPLY FAN
SHR	SENSIBLE HEAT RATIO
SMACNA	SHEET METAL & AC NATIONAL ASSOCIATION
SMD	AUTOMATIC SMOKE DAMPER
SOH	SHUT OFF HEAD
SOV	SHUT OFF VALVE
SP	STATIC PRESSURE
SPEC	SPECIFICATION
SQ	SQUARE (FACE)
SQ. FT.	SQUARE FOOT
ST	SOUND TRAP
STR	STRAINER
TA	THROW AWAY (FILTER)
TC	TEMPERATURE CONTROL
TCP	TEMPERATURE CONTROL PANEL
TCV	AUTOMATIC TEMPERATURE CONTROL VALVE
TD	TRANSFER DUCT
TDH	TOTAL DYNAMIC HEAD
TEFC	TOTALLY ENCLOSED FAN-COOLED MOTOR
TEMP	TEMPERATURE
TG	TRANSFER GRILLE
TH	THERMOMETER
TV	TURNING VANES
TW	THERMOMETR WELL
TYP	TYPICAL
UC	UNDERCUT (DOOR)
UH	UNIT HEATER
UL	UNDERWRITERS LABORATORY
UN	UNION
UTR	UP THRU ROOF
UV	UNIT VENTILATOR
V	VENT OR ATMOSPHERIC RELIEF
VAC	VACUUM
VAV	VARIABLE AIR VOLUME
VD	VOLUME DAMPER
VIL	VERTICAL IN-LINE
VTR	VENT THRU ROOF
VVT	VARIABLE VOLUME/VARIABLE TEMPERATURE
W	WIDE
W/	WITH
W-CLR	WATER COOLERS
W C	WATER-COOLED
W G	WATER GAUGE (PRESSURE)
W/O	WITHOUT
WB	WET BULB
WBT	WET-BULB TEMPERATURE
WG	WATER GAUGE
WMS	WIRE MESH SCREEN
WP	WORKING PRESSURE
1-W	ONE WAY (PATTERN)
2-W	TWO WAY (PATTERN)
3-W	THREE WAY (PATTERN)
4-W	FOUR WAY (PATTERN)

GENERAL NOTES:

1. ALL DUCT DIMENSIONS ON DRAWINGS TO BE INSIDE CLEAR.
2. ALL ROOM THERMOSTATS TO BE MOUNTED 5'-0" ABOVE FINISH FLOOR.
3. ALL DUCT BRANCHES FROM MAIN SUPPLY AIR DUCTS TO BE PROVIDED WITH MANUAL VOLUME DAMPERS.
4. ALL SQUARE ELBOWS TO BE PROVIDED WITH TURNING VANES.
5. TO DETERMINE THE EXACT NUMBER AND LOCATION OF FUSIBLE LINK FIRE DAMPERS THAT MAY BE REQUIRED, THE CONTRACTOR SHALL REVIEW THE ARCHITECTURAL DRAWINGS WHICH INDICATE THE LOCATION OF FIRE RATED WALLS, PARTITIONS AND CEILINGS.
6. CO-ORDINATE LOCATION OF CEILING DIFFUSERS, REGISTERS AND GRILLES WITH ARCHITECTURAL REFLECTED CEILING PLAN.
7. FOR BUILDING LOCATIONS, DIMENSIONS AND GRADE ELEVATIONS SEE ARCHITECTURAL AND STRUCTURAL DRAWINGS.
8. ALL EQUIPMENT ANCHORS ON ROOF SHALL BE MADE WATER PROOF.
9. CONTRACTOR SHALL CO-ORDINATE MOUNTING HEIGHT OF ALL DUCTS WITH RECESSED LIGHTING FIXTURES. WHERE NOTED ON DRAWINGS OR REQUIRED, DUCTS SHALL BE RUN BETWEEN LIGHTING FIXTURES.
10. FLASHING AND COUNTERFLASHING FOR MECHANICAL WORK SHALL BE MADE WATER PROOF.
11. THESE DRAWINGS AND SPECIFICATIONS DO NOT INCLUDE NECESSARY COMPONENTS FOR CONSTRUCTION SAFETY.
12. SYMBOLS AND ABBREVIATIONS ARE SHOWN FOR REFERENCE; NOT ALL SYMBOLS AND ABBREVIATIONS MAY BE USED.
13. ALL NOTES ON THIS SHEET REMAIN PART OF THE CONTRACT DOCUMENTS.

SEISMIC RESTRAINT

PROVIDE SEISMIC ANCHORAGE FOR ALL MECHANICAL EQUIPMENT. IN ACCORDANCE WITH TITLE 24, 2-2312(G) AND TABLE NO. 2-23J, PART B DETAILS SHALL BE PROVIDED FOR THE SEISMIC ANCHORAGE OF ALL MECHANICAL AND ELECTRICAL EQUIPMENT. ANCHORAGE DETAIL SHALL BE BASED UPON APPROPRIATE DESIGN CALCULATIONS.

1. EXCEPTION - FOR EQUIPMENT INSTALLED ON A FLOOR OR ROOF AND WEIGHING LESS THAN 500 POUNDS.

   ALL MECHANICAL AND ELECTRICAL EQUIPMENT SHALL BE BRACED OR ANCHORED TO RESIST A HORIZONTAL FORCE ACTING IN ANY DIRECTION USING THE FOLLOWING CRITERIA:

FIXED EQUIPMENT ON GRADE:	22% OF OPERATING WEIGHT
FIXED EQUIPMENT ON STRUCTURE:	33% OF OPERATING WEIGHT
EMERGENCY POWER EQUIPMENT ON GRADE:	33% OF OPERATING WEIGHT
EMERGENCY POWER EQUIPMENT ON STRUCTURE:	50% OF OPERATING WEIGHT

   FOR FLEXIBLY MOUNTED EQUIPMENT USE 2 X THE ABOVE VALUES. SIMULTANEOUS VERTICAL FORCE USE 1/3 X HORIZONTAL FORCE.

   WHERE ANCHORAGE DETAILS ARE NOT SHOWN ON THE DRAWINGS THE FIELD INSTALLATION SHALL BE SUBJECT TO THE APPROVAL OF THE MECHANICAL ENGINEER AND THE FIELD REPRESENTATIVE OF THE OFFICE OF THE STATE ARCHITECT.

2. DUCTWORK PIPING RESTRAINNT SHALL BE IN ACCORDANCE WITH " SMACNA " GUIDELINES FOR RESTRAINT OF MECHANICAL SYSTEMS.
3. FOR BUILDING #1 INCREASE LOADS ABOVE W/ 25%.

PIPING SYMBOLS

- PIPING BRANCH
- PIPE DROP
- PIPE RISE
- R — PITCH OF PIPE RISE
- D — PITCH OF PIPE DROP
- UNION
- CONCENTRIC REDUCER
- ECCENTRIC REDUCER, FLAT TOP
- FLANGED CONNECTION
- DEAD END, SCREWED CAP
- DEAD END, WELDED CAP
- EXPANSION LOOP
- PIPE ALIGNMENT GUIDE
- PIPE ANCHOR
- GATE VALVE
- GLOBE VALVE
- "Y" TYPE STRAINER
- AUTOMATIC AIR VENT
- PRESSURE REDUCING VALVE
- RELIEF VALVE
- AUTOMATIC TEMPERATURE CONTROL VALVE - 2 OR 3 WAY
- BALANCING OR PRESSURE GAUGE COCK
- AUTOMATIC FLOW CONTROL VALVE
- FLOW MEASURING METER
- MANUAL AIR VENT
- CHECK VALVE, SWING OR LIFT
- SILENT CHECK VALVE
- BUTTERFLY VALVE
- BALL VALVE
- S — SOLENOID VALVE
- M — ELECTRIC MOTORIZED VALVE OPERATOR
- PNEUMATIC VALVE OPERATOR
- THERMOMETER AND WELL
- PRESSURE GAUGE
- PUMP
- FLEXIBLE PIPE CONNECTION
- AS — REFRIGERANT SUCTION LINE
- RL — REFRIGERANT LIQUID LINE
- RD — REFRIGERANT DISCHARGE LINE
- CWS — CONDENSER WATER SUPPLY
- CWR — CONDENSER WATER RETURN
- V — VENT OR ATMOSPHERIC RELIEF
- DR — CONDENSATE DRAIN (SLOPED)
- CHWS — CHILLED WATER SUPPLY
- CHWR — CHILLED WATER RETURN
- HWS — HOT WATER SUPPLY
- HWR — HOT WATER RETURN

SPECIAL NOTE:

1. TEMPERATURE THERMOSTAT: TEMPERATURE RANGE 55 °F TO 85 °F SEQUENCE HEATING AND COOLING, ADJUSTABLE TO 10 °F BETWEEN HEATING AND COOLING, CAPABALITY TO TERMINATE ALL HEATING AT NO MORE THAN 70 °F AND TERMINATE ALL COOLING AT NOT LESS THAN 78 °F .

ASBESTOS OR HAZARDOUS WASTE: IT IS UNDERSTOOD AND AGREED THAT THIS CONTRACT DOES NOT CONTEMPLATE THE HANDLING OF ASBESTOS OR ANY HAZARDOUS WASTE MATERIAL. IF ASBESTOS OR ANY HAZARDOUS WASTE MATERIAL IS ENCOUNTERED, NOTIFY THE OWNER IMMEDIATELY. DO NOT DISTURB, HANDLE OR ATTEMPT TO REMOVE.

DUCT WORK SYMBOLS

- RETURN AIR DUCT UP
- SUPPLY AIR DUCT UP
- EXHAUST AIR DUCT UP
- RETURN AIR DUCT DOWN
- SUPPLY AIR DUCT DOWN
- EXHAUST AIR DUCT DOWN
- ELBOWS WITH TURNING VANES OR
- TEE DUCT WITH TURNING VANES OR
- DUCT WITH ACOUSTICAL LINING OR
- D — DUCT DROP OR D
- R — DUCT RISE OR R
- TRANSITION SQUARE TO ROUND OR
- TRANSITION SQUARE TO SQUARE / ROUND TO ROUND OR
- FLEXIBLE DUCT OR
- FLEXIBLE CONNECTION OR
- RADIUS ELBOW OR
- SUPPLY AIR RECTANGULAR CEILING DIFFUSER OR
- RETURN AIR CEILING REGISTER / GRILLE OR
- EXHAUST AIR GRILLE
- VERTICAL DUCT DROP OR C
- VERTICAL DUCT RISE OR
- SIDE WALL REGISTER SUPPLY AIR
- SIDE WALL REGISTER RETURN AIR
- FIRE DAMPER
- AUTOMATIC CONTROL DAMPER
- S — AUTOMATIC SMOKE DAMPER
- MANUAL VOLUME DAMPER
- DOOR LOUVER
- UC — UNDERCUT (DOOR)
- T — THERMOSTAT
- T_3 — THERMOSTAT # CORRESPONDS WITH UNIT NUMBER
- BT — BY-PASS TIMER
- NT — NIGHT THERMOSTAT
- RT — RETURN AIR THERMOSTAT
- SD — SMOKE DETECTOR
- ø — DIAMETER / ROUND
- □ — SQUARE FEET
- ℄ — CFM
- T — VVT SLAVE-STAT
- MT — MONITOR-STAT
- VVT MOTORIZED BY-PASS DAMPER
- VVT DAMPER

COORDINATION:

1. THESE DRAWINGS ARE DIAGRAMATIC AND SHOW IN GENERAL WHERE THE DUCTWORK, PIPING AND OTHER WORK SPECIFIED IN THE 15000 SECTIONS OF THE SPECIFICATIONS IS TO BE LOCATED. THE DRAWINGS DO NOT NECESSARILY INDICATE ANY AND ALL OFFSETS AND CONFIGURATIONS REQUIRED FOR COORDINATION WITH THE SPACE REQUIREMENTS OF OTHER TRADES. THE CONTRACTOR IS RESPONSIBLE FOR THE CORRECT PLACING, LOACTION, AND CONNECTION OF THIS WORK IN RELATION TO THE WORK OF OTHER TRADES.

   THE CONTRACTOR SHALL EXAMINE ALL MECHANICAL, ARCHITECTURAL, STRUCTURAL, ELECTRICAL AND OTHER DRAWINGS THAT HAVE BEEN PREPARED FOR THIS PROJECT, AND ACCEPT SUCH CONDITIONS, AND MAKE ALLOWANCES FOR THEM IN PREPARING THE BID.

ENERGY CONSERVATION STANDARD SECTIONS T20-1500 THRU 120-1525 OF THE CALIFORNIA ADMINISTRATIVE CODE HAVE BEEN REVIEWED AND THE DESIGN OF THE MECHANICAL SYSTEMS SUBMITTED CONFORMS SUBSTANTIALLY WITH DIVISIONS 5 AND 6 OF THESE REGULATIONS.

SIGNATURE — P.E.# 22257 — DATE DEC. 10, 1987

Drawn By D.N.	Revisions	Nack & Sunderland / Engineers — Los Angeles, Calif. Newport Beach, Calif.	RUHNAU-RUHNAU-TODD/ASSOCIATES Architects Planners — 3775 Tenth Street, Riverside, CA 92501-3669, 714/684-4664; 5751 Palmer Way, Suite C, Carlsbad, CA 92008-7389, 619/438-8899
Checked By O M			
Date MARCH, 1988			
Commission No. 1-90-06	BID JANUARY 1991		

ARCHITECT — C20662

West Hills High School — Grossmont Union High School District — San Diego, Ca — San Diego County

ABBREVIATIONS & SYMBOLS

Sheet Number M-1 — 12(61) Sheets

INCREMENT

AIR HANDLER SCHEDULE

		AH-1 (1)	AH-2	AH-3	AH-4	AH-5	AH-6
UNIT SYMBOL							
LOCATION		ROOF BLDG 1.	MECH. PLATFORM BLDG 1	MECH PLATFORM BLDG 1	MECH. PLATFORM BLDG 1	MECH. PLATFORM BLDG 1	MECH PLATFORM BLDG 1
MANUFACTURER		CARRIER	CARRIER	CARRIER	CARRIER	CARRIER	CARRIER
MODEL		39ER 11	39E 17	39B 06	39B 06	39E 11	39E 17
TYPE		DRAW HORIZ.	DRAW VERT.	A	A	DRAW HORIZ.	DRAW VERT.
SUPPLY FAN	TYPE	FORWARD CURVED	FORWARD CURVED	FORWARD CURVED	FORWARD CURVED	FORWARD CURVED	FORWARD CURVED
	CFM	4270	7200	2300	2300	4500	6800
	TOTAL S.P. -"WG	3	2.85	2.8	2.8	2.6	2.7
	HP / RPM	5/1005	7½/820	2 /1350	2 /1350	5/920	7½/795
	CLASS	———	———	———	———	———	———
RETURN FAN	TYPE	NA	FORWARD CURVED	NA	NA	N.A.	FORWARD CURVED
	CFM	NA	6700	NA	NA	N.A.	6000
	TOTAL S.P. -"WG	NA	0.6	NA	NA	N.A.	0.6
	HP / RPM	NA	2/450	NA	NA	N.A.	2/425
	CLASS	NA	N.A	NA	NA	N.A.	———
O.S.A. CFM		640	1900	500	500	1100	2080
HEATING COIL		HC-1	HC-2	HC-3	HC-4	HC-5	HC-6
COOLING COIL		CC-1	CC-2	CC-3	CC-4	CC-5	CC-6
HUMIDIFIER		NA	NA	NA	NA	NA	NA
FILTER	TYPE	LOW VEL.	LOW VEL.	LOW VEL	LOW VEL	LOW VEL.	LOW VEL.
	MIN. FACE AREA -FT²	27.7	41.6	6.9	6.9	27.7	41.6
FILTER BOX		YES	YES	YES	YES	YES	YES
MIXING BOX		YES	YES	YES	YES	YES	YES
COMB. FILTER & MIX. BOX		NA	NA	NA	NA	NA	NA
DRIVE		BELT	BELT	BELT	BELT	BELT	BELT
DISCHARGE LOCATION		NA	NA	NA	NA	NA	NA
INTAKE LOCATION		NA	NA	NA	NA	NA	NA
VOLTS - PHASE		460-3	460-3	460-3	460-3	460-3	460-3
OPERATING WEIGHT - LBS		2100	3300	1100	1100	1700	3300
VIBRATION ISOLATOR		INT.	INT.	INT.	INT.	INT.	INT.

REMARKS: (1) OUT DOOR UNIT COMPLETE WITH DISCHARGE PLENUM AND PREFAB. ROOF CURB.

UNIT HEATER SCHEDULE

UNIT SYMBOL	UH-1	UH-2,3
MANUFACTURER	REZNOR	REZNOR
TYPE	CEBXL	CEBXL
MODEL	105	200
CFM @ 60° F EAT	1195	1970
RPM	1050	500
THROW(MAX FT)	34	68
MAX. MOUNTING HEIGHT	14	14
INPUT MBH	95.9	195
OUTPUT MBH	76.7	156
CONTROL AMPS (24)	.17	.17
SERVICE	ROOM	ROOM 505
FLA	4.1	8.8
HP	1/20	1/2
VOLTS - PHASE	115-1φ	115-1φ
OPERATING WEIGHT - LBS	130	350

REMARKS: 1. UNIT COMPLETE W/ VERTICAL LOUVER, 30° DOWNTURN NOZZLE AND SPECIAL AIR RECIRCULATION KIT.

COIL SCHEDULE (HYDRONIC)

UNIT SYMBOL	CC-1	CC-2	CC-3	CC-4	CC-5	CC-6			HC-1	HC-2	HC-3	HC-4	HC-5	HC-6
LOCATION	AH-1	AH-2	AH-3	AH-4	AH-5	AH-6			AH-1	AH-2	AH-3	AH-4	AH-5	AH-6
MANUFACTURER	CARRIER	CARRIER	CARRIER	CARRIER	CARRIER	CARRIER			CARRIER	CARRIER	CARRIER	CARRIER	CARRIER	CARRIER
MODEL	———	———	———	———	———	———			———	———	———	———	———	———
SERVICE	CHILLED WATER	CHILLED WATER	CHILLED WATER	CHILLED WATER	CHILLED WATER	CHILLED WATER			HOT WATER	HOT WATER	HOT WATER	HOT WATER	HOT WATER	HOT WATER
CFM	4270	7200	2300	2300	4500	6800			4270	7200	2300	2300	4500	6800
EAT - °F - DB	76.5	81	80	80	78	80			65	60	65	65	65	65
EAT - °F - WB	63.5	65	65	65	64	65			———	———	———	———	———	———
LAT - °F - DB	52.5	51.5	53.5	53.5	50.4	54.7			77	92	90	90	108	87
LAT - °F - WB	52	51.2	53	53	50.3	53.7			———	———	———	———	———	———
AIR P.D. - "WG	0.77	0.65	0.88	0.88	0.6	0.6			0.2	0.15	0.1	0.1	0.15	0.17
ENT - °F	45	45	45	45	45	45			180	180	180	180	180	180
LWT - °F	55	55	55	55	55	55			160	160	160	160	160	160
GPM	30	58	16	16	36	42			5	26	8	8	21	17
WATER P.D. - FT WG	1.39	1.65	2	2	5.75	6.9			0.1	1.3	0.43	0.43	0.5	0.17
CAPACITY - MBH	140	290	80	80	176	230			50	250	63	63	208	160
SIZE W" X L"	81x36	91x47	44x45	44x45	81x36	91x47			81x36	91x47	46x43	46x43	81x36	91x47
ROWS	8	8	6	6	6	6			1	1	2	2	2	1
FINS/INCH	8	8	14	14	14	8			8	8	6	6	8	8
OPERATING WEIGHT - LBS	(1)	(1)	(1)	(1)	(1)	(1)			(1)	(1)	(1)	(1)	(1)	(1)

REMARKS: (1) WEIGHT IS INCLUDED IN A/H UNIT SCHEDULE

RADIANT HEATER SCHEDULE

UNIT SYMBOL	RH-1 THRU RH-21		
LOCATION	GYM BLDG 1		
MANUFACTURER	PERFECTION		
MODEL	JK37		
TYPE	GAS		
NATURAL GAS INPUT MBH	37		
ELECTRIC INPUT - KW	N.A.		
HEATER VOLTS - PHASE	N.A.		
CONTROL VOLTS - PHASE	120 - 1		
CONTROL TYPE	ELECT.		
OPERATING WEIGHT - LBS	50		

REMARKS:

DUST ARRESTOR SCHEDULE

UNIT SYMBOL	DC-1		
LOCATION	WOOD SHOP		
MANUFACTURER	AMERICAN AIR FILTER		
MODEL	NO.20		
TYPE	ROTO-CLONE		
UNIT CFM	9000		
STATIC PRESSURE - "WG	9"		
CARTRIDGE - SQ. FT.	N.A.		
HOPPER CAPACITY - FT.³	49.5/61.6 (1)		
FAN MOTOR - HP	25		
DRIVE	BELT		
VOLTS - PHASE	460-3		
OPERATING WEIGHT - LBS	8,000		

REMARKS:
1. ROTO-CLONE HOPPER/SKIMMER HOPPER
2. UNIT COMPLETE WITH 6FT LEGS

MAKEUP AIR / HEATER SCHEDULE

UNIT SYMBOL	MU-1,3	MU-2	MU-4	MU-5 (1)
LOCATION	ROOF BLDG "1"	ROOF BLDG "1"	ROOF BLDG "B"	ROOF BLDG "4"
MANUFACTURER	REZNOR	REZNOR	REZNOR	REZNOR
MODEL	CRXE 250	CRXE 175	CRXE 250	CRXE 400
SERVICE	RM 119, 122, 123	RM 129	FLIGHING ROOM	KITCHEN
BLOWER CFM	3800	1700	3700	5925
TOTAL S.P. - "WG	.6	.6	.6	.6
FAN - HP	1½	3/4	1½	3
HEATING SYSTEM	GAS	GAS	GAS	GAS
HEATING INPUT - MBH	225	200	225	360
OUTSIDE AIR CFM	3800	1700	3700	5925
CURB	PRE-FAB	PRE-FAB	PRE-FAB	PRE-FAB
FILTER SIZE "W X"H X"L	(2) 20X20X1 (2) 20X25X1	20X25X1	(2) 20X20X1 (2) 20X25X1	(3) 16X25X1 (2) 20X25X1
FILTER QUANTITY	NA	2	NA	NA
FILTER TYPE	THROW-AWAY	THROW-AWAY	THROW-AWAY	THROW-AWAY
MIN. THERMAL EFFICIENCY	.80	.80	.80	.80
VOLTS - PHASE	460-3φ	460-3φ	460-3φ	460-3φ
OPERATING WEIGHT - LBS	1200	1000	1200	1500

REMARKS:
(1) PROVIDE ROOFTOP EVAPORATIVE COOLING MODULE MODEL RAM SIZE 55-400, 80% EVAPORATIVE EFF. 5530 CFM, STATIC PRESSURE = .20 IN, 1/15HP, FULL LOAD AMPS 3.2, 115V-1φ, FILTER SIZE (1) 48X27½ & (4) 24½ X32½, 250LBS

FAN COIL SCHEDULE

UNIT SYMBOLE	FC-1		FC-2		FC-3			
LOCATION	RM. 151		RM. 149		RM. 150			
MANUFACTURER	CARRIER		CARRIER		CARRIER			
MODEL	42CE6		42CE6		42CE2			
TYPE	HORIZ. FURRED-IN		HORIZ. FURRED-IN		HORIZ. FURRED-IN			
BLOWER CFM	800		800		200			
EXTERNAL S.P. - "WG	0.10		0.10		0.10			
COIL SERVICE	CLG.	HTG.	CLG.	HTG.	CLG.	HTG.	CLG.	HTG.
CFM	673	750	690	750	653	170		
EAT - °F - DB	78	75	78	75	76	N.A.		
EAT - °F - WB	65	N.A.	65	N.A.	63	N.A.		
EWT - °F	45	160	45	160	45	160		
GPM	3.5	1	3.5	1	1	1		
WATER P.D. - FT WG	10	1	10	1	2	2		
CAPACITY - MBH	17.6	9.1	17.6	9.1	3.4	5		
NUMBER OF ROWS	3	1	3	1	3	3		
OPERATING WEIGHT - LBS	100		100		60			
FILTER SIZE "W X"H X"L	10X40X1		10X40X1		10X40X1			
FILTER QUANTITY	1		1		1			
FILTER TYPE	DISPOSABLE		DISPOSABLE		DISPOSABLE			
HP	NA		NA		NA			
WATTS	270		270		105			
VOLTS - PHASE	115-1		115-1		115-1			
VIBRATION ISOLATION	N.A.		N.A.		N.A.			

REMARKS:

CHILLER SCHEDULE (AIR COOLED)

UNIT SYMBOL	CH-1		
LOCATION	CHILLER YARD		
MANUFACTURER	CARRIER		
MODEL	30GB-075		
TYPE	AIR COOLED		
COND. EAT -°F	105		
CHILLED LWT -°F	45		
CAPACITY - TONS	74		
COMPRESSOR - KW	94.4		
EER	9.5		
GPM	200		
PD - FT - WG	15		
FOULING FACTOR	0.0005		
% UNLOADING (MIN.)	22.2		
HOT GAS BYPASS	NO		
CFM (TOTAL)	58,800		
FANS - QTY.	6		
COMPRESSOR - QTY.	3		
MIN. CIRCUIT AMPACITY	187.3		
VOLTS - PHASE	460-3		
OPERATING WEIGHT - LBS	7000		
VIBRATION ISOLATION	INTERNAL		

REMARKS:

PIPING VIBRATION ISOLATION

SYSTEM	MINIMUM DEFLECTION - IN	ISOLATOR TYPE	SEISMIC RESTRAINT TYPE
CHILLED WATER SUPPLY & RETURN OR CONDENSER WATER SUPPLY & RETURN			
1. SUSPENDED	1.0"	HS	III
2. FLOOR SUPPORTED	1.0"	MSL	---
HOT WATER SUPPLY AND RETURN			
1. SUSPENDED	0.3"	HN	III
2. RISER SUPPORT	0.06"	PN	---

REMARKS:

BOILER SCHEDULE

UNIT SYMBOL	B-1		
LOCATION	BOILER ROOM		
MANUFACTURER	BRYAN		
MODEL	CL120		
TYPE	WATER TUBE		
FUEL	GAS		
INPUT (GAS) MBH	1200		
INPUT (OIL) GPH	N.A		
OUTPUT MBH	960		
MAXIMUM PRESSURE - PSIG	30		
CONTROL VOLTS - PHASE	120-1		
BURNER HP	N.A.		
BURNER VOLTS - PHASE	N.A.		
OPERATING WEIGHT - LBS	2000		

REMARKS:

A4921 Inc 1995

Drawn By G.S. | Checked By Q.M. | Date MARCH. 1988 | Commission No 1-30-05 | Revisions: 1 BID JANUARY 1991

Nack & Sunderland / Engineers — Los Angeles, Calif. Newport Beach, Calif.

RUHNAU RUHNAU TODD/ASSOCIATES — Architects Planners — 3775 Tenth Street, Riverside, CA 92501-3669, 714/684-4664 — 5751 Palmer Way, Suite C, Carlsbad, CA 92008-1993, 619/438-5899

ARCHITECT — C20662

West Hills High School
Grossmont Union High School District
San Diego, Ca — San Diego County

SCHEDULES

Sheet Number M-2
12701 Sheets

INCREMENT 2

AIR CONDITIONER SCHEDULE

UNIT SYMBOL	AC-1	AC-2	AC-3	AC-4	AC-5	AC-6	AC-7	AC-8	AC-9	AC-10	AC-11	AC-12	AC-13	AC-14 ②	AC-15	AC-16	AC-17	AC-18	AC-19	AC-20	AC-21	AC-22	AC-23	AC-24	AC-25	AC-26	AC-27	AC-28	AC-29	AC-30
LOCATION	ROOF BLDG "8"	ROOF BLDG "8"	ROOF BLDG "8"	ROOF BLDG "3"	ROOF BLDG "3"	ROOF BLDG "3"	ROOF BLDG "3"	ROOF BLDG "3"	ROOF BLDG "3"	ROOF BLDG 4	ROOF BLDG "4"	ROOF BLDG "4"	ROOF BLDG "4"	ROOF BLDG "1"	ROOF BLDG "5"	ROOF BLDG "6"	ROOF BLDG "6"	ROOF BLDG "6"	ROOF BLDG "6"	ROOF BLDG "6"	ROOF BLDG "7"	ROOF BLDG "7"	ROOF BLDG "7"	ROOF BLDG "7"	ROOF BLDG "7"	ROOF BLDG "7"	ROOF BLDG 7	ROOF BLDG "8"	ROOF BLDG "8"	ROOF BLDG "8"
MANUFACTURER	CARRIER	CARRIER	CARRIER	CARRIER	CARRIER	CARRIER	CARRIER	CARRIER	CARRIER	CARRIER	CARRIER	CARRIER	CARRIER	CARRIER	CARRIER	CARRIER	CARRIER	CARRIER	CARRIER	CARRIER	CARRIER	CARRIER	CARRIER	CARRIER	CARRIER	CARRIER	CARRIER	CARRIER	ROOF	ROOF
MODEL	48LV 008	48LV 008	48LV 008	48KLA 124	48LV 008	48LV 008	48LV 008	48LDT 005	48LDT 005	48LV 008	48LDT 005	48LDT 006	48LDT 006	50CD 009	48LDT 006	48HD 007	48HD 007	48KLA 144	48HD 007	48LDT 006	48LDT 006	48LDT 006	48LDT 006	48LDT 006	48LDT 006	48LDT 006	48LDT 006	48LDT 005	48LDT 005	48LDT 005
TYPE	PACKAGE	PACKAGE	PACKAGE	PACKAGE	PACKAGE	PACKAGE	PACKAGE	PACKAGE	PACKAGE	PACKAGE	PACKAGE	PACKAGE	PACKAGE	PACKAGE	PACKAGE	PACKAGE	PACKAGE	PACKAGE	PACKAGE	PACKAGE	PACKAGE	PACKAGE	PACKAGE	PACKAGE	PACKAGE	PACKAGE	PACKAGE	PACKAGE	PACKAGE	PACKAGE
BLOWER CFM	3000	2500	2500	725	2300	2300	2500	1500	1500	3100	1200	1600	1600	3200	1500	2000	1900	700	2000	1900	1500	1500	1500	1500	1500	1500	1500	1600	1340	1350
EXTERNAL S.P. - "WG	.70	.70	.70	.40	.70	.70	.70	.62	.62	.60	.50	.70	.70	.40	.70	.68	.70	0.4	.68	.66	.70	.70	.70	.70	.70	.70	.70	.50	.50	.50
FAN - HP	1 1/2 ①	1	1	1/3	1	1	1	3/4	3/4	1 1/2 ①	3/4	3/4	3/4	1 1/2	3/4	1	1	1/3	1	1	3/4	3/4	3/4	3/4	3/4	3/4	3/4	3/4	3/4	3/4
EVAP. EAT - °F - DB	77	77	77	77	77	77	77	78	78	78	78	78	78	80	80	78	78	95	78	78	80	80	80	80	80	80	80	83	78	78
EVAP. EAT - °F - WB	63	63	63	63	63	63	63	63	63	63	63	63	63	65	63	63	63	67	63	63	63	63	63	63	63	63	63	65	63	63
COND. EAT - °F - DB	105	105	105	105	105	105	105	105	105	105	105	105	105	105	105	105	105	105	105	105	105	105	105	105	105	105	105	105	105	105
COOLING CAPACITY - MBH	84.6	79.3	79.3	20.8	78.2	78.2	79.3	42.9	42.9	87.5	33.9	48.9	48.9	110	47.9	60.2	58.8	23.4	60.2	51.8	47.7	47.7	47.7	47.7	47.7	47.7	47.7	43.2	43.6	43.6
SEN. LOAD - MBH	69	64.8	64.8	17.1	62.7	62.7	64.8	35.6	35.6	77.1	31.8	42.2	42.2	90	43.2	51.1	49.9	15.9	51.1	43.1	43.2	43.2	43.2	43.2	43.2	43.2	43.2	41.1	38.2	38.2
HEATING SYSTEM	GAS	GAS	GAS	GAS	GAS	GAS	GAS	GAS	GAS	GAS	GAS	GAS	GAS	N.A.	GAS	GAS	GAS	GAS	GAS	GAS	GAS	GAS	GAS	GAS	GAS	GAS	GAS	GAS	GAS	GAS
HEATING INPUT - MBH	114	114	114	40	114	114	114	80	80	114	80	80	80	N.A.	80	120	120	40	120	80	80	80	80	80	80	80	80	80	80	80
OUTSIDE AIR - CFM	255	370	370	80	350	350	370	300	300	700	300	410	350	0	450	360	360	80	500	300	500	500	500	500	500	500	500	900	360	400
CURB	PRE-FAB	PRE-FAB	PRE-FAB	PRE-FAB	PRE-FAB	PRE-FAB	PRE-FAB	PRE-FAB	PRE-FAB	PRE-FAB	PRE-FAB	PRE-FAB	PRE-FAB	PRE-FAB	PRE-FAB	PRE-FAB	PRE-FAB	PRE-FAB	PRE-FAB	PRE-FAB	PRE-FAB	PRE-FAB	PRE-FAB	PRE-FAB	PRE-FAB	PRE-FAB	PRE-FAB	PRE-FAB	PRE-FAB	PRE-FAB	PRE-FAB
FILTER SIZE "L X"W X"D	20X16X1 20X20X1	20X16X1 20X20X1	20X16X1 20X20X1	576 IN²	20X16X1 20X20X1	20X16X1 20X20X1	20X16X1 20X20X1	25X20X1 25X16X1	25X20X1 25X16X1	20X20X1 20X16X1	25X16X1 25X20X1	25X16X1 25X20X1	25X16X1 25X20X1	20X16X1 20X20X1	25X16X1 25X20X1	25X16X1 25X20X1	25X16X1 25X20X1	570 IN²	25X20X1 25X16X1	25X20X1 25X16X1	25X20X1 25X16X1	25X20X1 25X16X1	25X20X1 25X16X1	25X20X1 25X16X1	25X20X1 25X16X1	25X20X1 25X16X1	25X20X1 25X16X1	25X16X1 25X20X1	25X20X1 25X16X1	25X20X1 25X16X1
FILTER QUANTITY	2	2	2	1	2	2	2	1	1	2	1	1	1	2	1	1	1	1	1	1	1	1	1	1	1	1	1	1	1	1
FILTER TYPE	DIS-POSABLE	DIS-POSABLE	DIS-POSABLE	DIS-POSABLE	DIS-POSABLE	DIS-POSABLE	DIS-POSABLE	DIS-POSABLE	DIS-POSABLE	DIS-POSABLE	DIS-POSABLE	DIS-POSABLE	DIS-POSABLE	DIS-POSABLE	DIS-POSABLE	DIS-POSABLE	DIS-POSABLE	DIS-POSABLE	DIS-POSABLE	DIS-POSABLE	DIS-POSABLE	DIS-POSABLE	DIS-POSABLE	DIS-POSABLE	DIS-POSABLE	DIS-POSABLE	DIS-POSABLE	DIS-POSABLE	DIS-POSABLE	DIS-POSABLE
COMPRESSOR INPUT - KW	NA	NA	NA	NA	NA	NA	NA	NA	NA	NA	NA	NA	NA	NA	NA	NA	NA	NA.	NA	NA	NA	NA	NA	NA	NA	NA	NA	NA	NA	NA
COMP. NO.	1	1	1	1	1	1	1	1	1	1	1	1	1	2	1	1	1	1	1	1	1	1	1	1	1	1	1	1	1	1
TOTAL UNIT / FLA	19.67	19.67	19.67	14.4	19.67	19.67	19.67	14.77	14.77	20.57	14.77	15.97	15.97	24.00	15.97	16.57	16.57	14.4	16.57	16.47	15.97	15.97	15.97	15.97	15.97	15.97	15.97	14.77	14.77	14.77
EER	9.2	9.2	9.2	8.5	9.2	9.2	9.2	7.95	7.95	9.2	7.95	7.45	7.45	8.0	7.45	8.2	8.2	8.5	8.2	7.45	7.45	7.45	7.45	7.45	7.45	7.45	7.45	7.95	7.95	7.95
VOLTS - PHASE	460-3Φ	460-3Φ	460-3Φ	208-1Φ	460-3Φ	460-3Φ	460-3Φ	460-3Φ	460-3Φ	460-3Φ	460-3Φ	460-3Φ	460-3Φ	460-3Φ	460-3Φ	460-3Φ	460-3Φ	208-1Φ	460-3Φ	460-3Φ	460-3Φ	460-3Φ	460-3Φ	460-3Φ	460-3Φ	460-3Φ	460-3Φ	460-3Φ	460-3Φ	460-3Φ	460-3Φ
OPERATING WEIGHT - LBS	1400	1400	1400	500	1400	1400	1400	1000	1000	1400	1000	1000	1000	2200	1000	1000	1000	500	1000	1000	1000	1000	1000	1000	1000	1000	1000	1000	1000	1000
VIBRATION ISOLATION	INT	INT	INT	INT	INT	INT	INT	INT	INT	INT	INT	INT	INT	INT	INT	INT	INT	INT.	INT	INT	INT	INT	INT	INT	INT	INT	INT	INT	INT	INT

REMARKS: ① OPTIONAL MOTOR

② COOLING UNIT ONLY WITH ECONOMIZER.

AIR CONDITIONER SCHEDULE

UNIT SYMBOL	AC-31	AC-32	AC-33	AC-34	AC-35	AC-36	AC-37	AC-38	AC-39	AC-40	AC-41	AC-42	AC-43	AC-44	AC-45	AC-46	AC-47	AC-48	AC-49	AC-50	AC-51	AC-52	AC-53	AC-54	AC-55	AC-56	AC-57	AC-58	AC-59	AC-60
LOCATION	ROOF BLDG "8"	ROOF BLDG "8"	ROOF BLDG "8"	ROOF BLDG "1"	ROOF BLDG "1"	ROOF BLDG "1"	ROOF BLDG "1"	OMITTED	ROOF BLDG	ROOF BLDG "9"	ROOF BLDG "9"	ROOF BLDG "9"	ROOF BLDG "9"	ROOF BLDG "9"	ROOF BLDG "11"	ROOF BLDG "11"	ROOF BLDG "11"	ROOF BLDG "11"	ROOF BLDG "11"	ROOF BLDG "12"	ROOF BLDG "12"	ROOF BLDG "12"	ROOF BLDG "12"	ROOF BLDG "12"	ROOF BLDG "12"	ROOF BLDG "12"	ROOF BLDG "12"	ROOF BLDG "12"	ROOF BLDG "12"
MANUFACTURER	CARRIER	CARRIER	CARRIER	CARRIER	CARRIER	CARRIER	CARRIER		CARRIER	CARRIER	CARRIER	CARRIER	CARRIER	CARRIER	CARRIER	CARRIER	CARRIER	CARRIER	CARRIER	CARRIER	CARRIER	CARRIER	CARRIER	CARRIER	CARRIER	CARRIER	CARRIER	CARRIER	CARRIER	CARRIER
MODEL	48LDT 006	48HD 007	48LDT 005	48LDT 004	48DP 012	48LDD 008	48LV 008		48LDT 006	48LDT 006	48LDT 006	48LDT 006	48LDT 006	48LDT 006	48LDT 006	48LDT 006	48LDT 006	48LDT 006	48LDT 004	48LDT 006	48LDT 005	48LDT 005	48LDT 006	48LDT 006	48LDT 006	48LDT 006	48LDT 006	48LDT 006	48LDT 004	48LDT 004
TYPE	PACKAGE	PACKAGE	PACKAGE	PACKAGE	PACKAGE	PACKAGE	PACKAGE		PACKAGE	PACKAGE	PACKAGE	PACKAGE	PACKAGE	PACKAGE	PACKAGE	PACKAGE	PACKAGE	PACKAGE	PACKAGE	PACKAGE	PACKAGE	PACKAGE	PACKAGE	PACKAGE	PACKAGE	PACKAGE	PACKAGE	PACKAGE	PACKAGE	PACKAGE
BLOWER CFM	2000	2000	1600	900	4000	2500	3000		1500	1500	1500	1500	1500	1500	1500	1500	1500	1500	900	1500	1500	1500	2000	1500	1500	1500	1500	1500	1500	1200
EXTERNAL S.P. - "WG	.68	.68	.50	.50	1.0	1.0	.80		.70	.70	.70	.70	.70	.70	.70	.70	.70	.70	.50	.80	.60	.80	.70	.80	.80	.80	.80	.80	.80	.70
FAN - HP	1 ①	1	3/4	1/3	1 1/2 ①	1 1/2 ①	1 1/2 ①		3/4	3/4	3/4	3/4	3/4	3/4	3/4	3/4	3/4	3/4	1/3	3/4	3/4	3/4	1	3/4	3/4	3/4	3/4	3/4	3/4	3/4 ①
EVAP. EAT - °F - DB	78	78	83	77	76	75	76		80	80	80	80	80	80	80	80	80	80	80	79	79	79	78	79	79	79	79	79	79	78
EVAP. EAT - °F - WB	63	63	65	63	62	62	62		63	63	63	63	63	63	63	63	63	63	64	63	63	63	63	63	63	63	63	63	63	63
COND. EAT - °F - DB	105	105	105	105	105	105	105		105	105	105	105	105	105	105	105	105	105	105	105	105	105	105	105	105	105	105	105	105	105
COOLING CAPACITY - MBH	52.4	60.2	43.2	30.2	100	75.9	83.1		47.7	47.7	47.7	47.7	47.7	47.7	47.7	47.7	47.7	47.7	30.7	48.1	40.7	48.1	47.0	48.1	48.1	48.1	48.1	48.1	48.1	32.3
SEN. LOAD - MBH	45.2	51.1	41.1	25.2	84	66	74.5		43.2	43.2	43.2	43.2	43.2	43.2	43.2	43.2	43.2	43.2	29.3	40.7	36.8	40.7	46.9	40.7	40.7	40.7	40.7	40.7	40.7	26.8
HEATING SYSTEM	GAS	GAS	GAS	GAS	GAS	GAS	GAS		GAS	GAS	GAS	GAS	GAS	GAS	GAS	GAS	GAS	GAS	GAS	GAS	GAS	GAS	GAS	GAS	GAS	GAS	GAS	GAS	GAS	GAS
HEATING INPUT - MBH	80	120	80	80	154	114	114		80	80	80	80	80	80	80	80	80	80	80	80	80	80	80	80	80	80	80	80	80	80
OUTSIDE AIR - CFM	500	360	900	160	450	320	370		430	430	430	430	430	430	430	430	430	430	200	350	300	350	300	350	350	350	350	350	350	230
CURB	PRE-FAB	PRE-FAB	PRE-FAB	PRE-FAB	PRE-FAB	PRE-FAB	PRE-FAB		PRE-FAB	PRE-FAB	PRE-FAB	PRE-FAB	PRE-FAB	PRE-FAB	PRE-FAB	PRE-FAB	PRE-FAB	PRE-FAB	PRE-FAB	PRE-FAB	PRE-FAB	PRE-FAB	PRE-FAB	PRE-FAB	PRE-FAB	PRE-FAB	PRE-FAB	PRE-FAB	PRE-FAB	PRE-FAB
FILTER SIZE "L X"H X"L	25X16X1 25X20X1	25X16X1 25X20X1	25X16X1 25X20X1	25X16X1 25X20X1	(2) 16X20X2 (4) 16X25X2	20X16X1 20X20X1	20X16X1 20X20X1		25X16X1 25X20X1	25X16X1 25X20X1	25X16X1 25X20X1	25X16X1 25X20X1	25X16X1 25X20X1	25X16X1 25X20X1	25X16X1 25X20X1	25X16X1 25X20X1	25X16X1 25X20X1	25X16X1 25X20X1	25X16X1 25X20X1	25X16X1 25X20X1	25X16X1 25X20X1	25X16X1 25X20X1	25X16X1 25X20X1	25X16X1 25X20X1	25X16X1 25X20X1	25X16X1 25X20X1	25X16X1 25X20X1	25X16X1 25X20X1	25X16X1 25X20X1	25X16X1 25X20X1
FILTER QUANTITY	1	1	1	1	1	2	2		1	1	1	1	1	1	1	1	1	1	1	1	1	1	1	1	1	1	1	1	1	1
FILTER TYPE	DIS-POSABLE	DIS-POSABLE	DIS-POSABLE	DIS-POSABLE	DIS-POSABLE	DIS-POSABLE	DIS-POSABLE		DIS-POSABLE	DIS-POSABLE	DIS-POSABLE	DIS-POSABLE	DIS-POSABLE	DIS-POSABLE	DIS-POSABLE	DIS-POSABLE	DIS-POSABLE	DIS-POSABLE	DIS-POSABLE	DIS-POSABLE	DIS-POSABLE	DIS-POSABLE	DIS-POSABLE	DIS-POSABLE	DIS-POSABLE	DIS-POSABLE	DIS-POSABLE	DIS-POSABLE	DIS-POSABLE	DIS-POSABLE
COMPRESSOR INPUT - KW	NA	NA	NA	NA	NA	NA	NA		NA	NA	NA	NA	NA	NA	NA	NA	NA	NA	NA	NA	NA	NA	NA	NA	NA	NA	NA	NA	NA	NA
COMP. NO.	1	1	1	1	2	2	1		1	1	1	1	1	1	1	1	1	1	1	1	1	1	1	1	1	1	1	1	1	1
TOTAL UNIT / FLA	16.47	16.57	14.77	12.77	28.37	19.77	20.57		15.97	15.97	15.97	15.97	15.97	15.97	15.97	15.97	15.97	15.97	11.07	15.97	14.77	15.97	16.47	15.97	15.97	15.97	15.97	15.97	15.97	12.77
EER	7.45	8.2	7.95	7.8	8.3	8.2	9.2		7.45	7.45	7.45	7.45	7.45	7.45	7.45	7.45	7.45	7.45	7.8	7.45	7.95	7.95	7.45	7.45	7.45	7.45	7.45	7.45	7.45	7.45
VOLTS - PHASE	460-3Φ	460-3Φ	460-3Φ	460-3Φ	460-3Φ	460-3Φ	460-3Φ		460-3Φ	460-3Φ	460-3Φ	460-3Φ	460-3Φ	460-3Φ	460-3Φ	460-3Φ	460-3Φ	460-3Φ	460-3Φ	460-3Φ	460-3Φ	460-3Φ	460-3Φ	460-3Φ	460-3Φ	460-3Φ	460-3Φ	460-3Φ	460-3Φ	460-3Φ
OPERATING WEIGHT - LBS	1000	1000	1000	1000	1800	1400	1400		1000	1000	1000	1000	1000	1000	1000	1000	1000	1000	1000	1000	1000	1000	1000	1000	1000	1000	1000	1000	1000	1000
VIBRATION ISOLATION	INT	INT	INT	INT	INT	INT	INT		INT	INT	INT	INT	INT	INT	INT	INT	INT	INT	INT	INT	INT	INT	INT	INT	INT	INT	INT	INT	INT	INT

REMARKS: ① OPTIONAL MOTOR

OFFICE OF THE STATE ARCHITECT
APPROVED
DSA APPLICATION ONLY
Nov 8 '91

AIR CONDITIONER SCHEDULE

UNIT SYMBOL	AC-61	AC-62	AC-63	AC-64	AC-65	AC-66	AC-67	AC-68	AC-69	AC-70	AC-71	AC-72	AC-73	AC-74	AC-75	AC-76	AC-77	AC-78	AC-79	AC-80	AC-81	AC-82	
LOCATION	ROOF BLDG "12"	ROOF BLDG "12"	ROOF BLDG "1"	ROOF BLDG "1"	ROOF BLDG "1"	ROOF BLDG "2"	ROOF BLDG "2"	ROOF BLDG "2"	ROOF BLDG " 2"	ROOF BLDG "7"	ROOF BLDG "2"	ROOF BLDG "10"	ROOF BLDG "10"	ROOF BLDG "10"	ROOF BLDG "10"	ROOF BLDG "10"	ROOF BLDG "10"	ROOF BLDG "10"	ROOF BLDG "10"	ROOF BLDG "10"	ROOF BLDG "10"	ROOF BLDG "10"	
MANUFACTURER	CARRIER	CARRIER	CARRIER	CARRIER	CARRIER	CARRIER	CARRIER	CARRIER	CARRIER	CARRIER	CARRIER	CARRIER	CARRIER	CARRIER	CARRIER	CARRIER	CARRIER	CARRIER	CARRIER	CARRIER	CARRIER	CARRIER	
MODEL	48LDT 004	48LDT 004	48LDT 005	48LDT 005	48LDT 006	48KLA 150	48LV 008	48HD 007	48LV 008	48LDT 006	48LDT 006	48LDT 005	48LDT 005	48KLA 124	48LV 008	48LDT 004	48LDT 006	48LDT 005	48HD 007	48HD 007	48LV 008	48LDT 006	
TYPE	PACKAGE	PACKAGE	PACKAGE	PACKAGE	PACKAGE	PACKAGE	PACKAGE	PACKAGE	PACKAGE	PACKAGE	PACKAGE	PACKAGE	PACKAGE	PACKAGE	PACKAGE	PACKAGE	PACKAGE	PACKAGE	PACKAGE	PACKAGE	PACKAGE	PACKAGE	
BLOWER CFM	900	900	1350	1350	2000	950	3000	2200	3000	2000	1900	1900	1550	780	2500	900	2000	1600	1800	1800	2600	1995	
EXTERNAL S.P. - "WG	.50	.50	.70	.70	.55	.40	.70	.60	.70	.70	.66	0.7	0.62	0.5	1.0	1.0	0.7	0.6	0.7	0.7	0.7	0.6	
FAN - HP	1/3	1/3	3/4	3/4	1 ①	1/2	1 1/2 ①	1	1 1/2 ①	1.0	1.0 ①	1	3/4	3/4	1 1/2	3/4	1	3/4	1	1	1 1/2	1	
EVAP. EAT - °F - DB	78	78	78	78	78	78	78	78	78	78	78	79.6	75.5	83	78	79	79	78	77	77	78	77	
EVAP. EAT - °F - WB	63	63	63	63	63	63	63	63	63	63	63	64	64	64	63	64	64	63	63	63	63	63	
COND. EAT - °F - DB	105	105	105	105	105	105	105	105	105	105	105	105	105	105	105	105	105	105	105	105	105	105	
COOLING CAPACITY - MBH	28.8	28.8	43.6	43.6	56.3	25.5	80.8	59.8	80.5	47.0	51.8	53.5	38.4	20.7	79.3	30.7	53.5	42.9	60.3	60.3	80.1	52.4	
SEN. LOAD - MBH	24.5	24.5	38.2	38.2	50.2	24.1	73.1	55	73.1	46.9	43.1	46	33.2	17.9	64.8	24	46	35.6	48	48	67.8	43	
HEATING SYSTEM	GAS	GAS	GAS	GAS	GAS	GAS	GAS	GAS	GAS	GAS	GAS	GAS	GAS	GAS	GAS	GAS	GAS	GAS	GAS	GAS	GAS	GAS	
HEATING INPUT - MBH	80	80	80	80	80	40	114	120	114	80	80	80	80	80	114	80	80	80	120	120	114	80	
OUTSIDE AIR - CFM	160	160	330	330	1100	170	520	430	385	300	300	550	60	300	560	240	500	60	300	300	600	202	
CURB	PRE-FAB	PRE-FAB	PRE-FAB	PRE-FAB	PRE-FAB	PRE-FAB	PRE-FAB	PRE-FAB	PRE-FAB	PRE-FAB	PRE-FAB	PRE-FAB	PRE-FAB	PRE-FAB	PRE-FAB	PRE-FAB	PRE-FAB	PRE-FAB	PRE-FAB	PRE-FAB	PRE-FAB	PRE-FAB	
FILTER SIZE "L X"H X"L	25X20X1 25X16X1	25X20X1 25X16X1	25X20X1 25X16X1	25X20X1 25X16X1	25X20X1 25X16X1	522 IN²	20X16X1 20X20X1	25X16X1 25X20X1	20X16X1 20X20X1	25X16X1 25X20X1	25X16X1 25X20X1	1X16X25 1X20X25	1X16X25 1X20X25	1X16X25 1X20X25	20X16X1 20X20X1	1X16X25 1X20X25	1X16X25 1X20X25	1X20X20 1X16X25	1X16X25 1X20X25	1X16X25 1X20X25	20X16X1 20X20X1	20X16X1 20X20X1	
FILTER QUANTITY	1	1	1	1	1	1	2	1	2	1	1	1	1	1	1	1	1	1	1	1	2	2	
FILTER TYPE	DIS-POSABLE	DIS-POSABLE	DIS-POSABLE	DIS-POSABLE	DIS-POSABLE	DIS-POSABLE	DIS-POSABLE	DIS-POSABLE	DIS-POSABLE	DIS-POSABLE	DIS-POSABLE	DIS-POSABLE	DIS-POSABLE	DIS-POSABLE	DIS-POSABLE	N.A.	N.A.	N.A.	N.A.	N.A.	DIS-POSABLE	DIS-POSABLE	
COMPRESSOR INPUT - KW	NA	NA	NA	NA	NA	NA	NA	NA	NA	NA	NA	N.A.	N.A.	N.A.	N.A.	N.A.	N.A.	N.A.	N.A.	N.A.	N.A.	N.A.	
COMP. NO.	1	1	1	1	1	1	1	1	1	1	1	1	1	1	1	1	1	1	1	1	1	1	
TOTAL UNIT / FLA	12.77	11.07	14.77	14.77	16.47	17.8	20.57	16.57	20.57	16.47	16.47	16.47	14.77	14.4	19.602	12.77	16.47	14.77	16.57	16.57	16.92	16.47	
EER	7.8	7.8	7.95	7.95	7.45	8.5	9.2	8.2	9.2	7.45	7.45	7.45	7.95	7.8	9.2	7.8	7.45	7.95	8.2	8.2	9.2	7.45	
VOLTS - PHASE	460-3Φ	460-3Φ	460-3Φ	460-3Φ	460-3Φ	208-1Φ	460-3Φ	460-3Φ	460-3Φ	460-3Φ	460-3Φ	460-3Φ	460-3Φ	230-1Φ	460-3Φ	460-3Φ	460-3Φ	460-3Φ	460-3Φ	460-3Φ	460-3Φ	460-3Φ	
OPERATING WEIGHT - LBS	1000	1000	1000	1000	1000	500	1400	1200	1400	1000	1000	1000	800	500	1800	1000	1000	1000	1000	1000	1800	1000	
VIBRATION ISOLATION	INT	INT	INT	INT	INT	INT	INT	INT	INT	INT	INT	INT	INT	INT	INT	INT	INT	INT	INT	INT	INT	INT	

REMARKS:

HEAT PUMP SCHEDULE (AIR TO AIR PACKAGE)

UNIT SYMBOL	HP-1 THRU HP-29	HP-30	
LOCATION	ROOF	ROOF	
MANUFACTURER	CARRIER	CARRIER	
MODEL	50QD 006	50QQ 030	
TYPE	PACKAGE	PACKAGE	
BLOWER CFM	1500	1200	
EXTERNAL S.P. - "WG	0.50	0.50	
FAN - HP	3/4	——	
CAPACITY - MBH	51	26	
SHR %	0.88	0.86	
EAT - °F - DB	80	79	
EAT - °F - WB"	63	63	
AMB. TEMP. - °F	105	105	
EER	7.5	8.9	
CAPACTY MBH	43	29.4	
EAT - °F DB	70	70	
C O P	2.1	3	
FILTER SIZE "L X"H X"L	16x25x1 20x25x1	15x20x1	
FILTER QUANTITY	1	2	
FILTER TYPE	DIS-POSABLE	DIS-POSABLE	
OUTSIDE AIR-CFM	450	220	
COMP. NO.	N.A.	N.A.	
TOTAL UNIT / FLA	31.9	18.9	
M.C.A.	40	22.1	
VOLTS - PHASE	208-3Φ	208-3Φ	
OPERATING WEIGHT - LBS	1000	700	
VIBRATION ISOLATION	INT.	INT	

REMARKS:

SUPPLY AIR DIFFUSER SCHEDULE

SYMBOL	DIFFUSER SIZE	BLOW	REMARKS
A	8 X 8	4W	
B	8 X 8	3W	
C	8 X 8	2W	
D	8 X 8	2WC	
E	10 X 10	4W	
F	10 X 10	3W	
G	10 X 10	2W	
H	10 X 10	2WC	
I	12 X 12	4W	
J	12 X 12	3W	
K	12 X 12	2W	
L	12 X 12	2WC	
M	14 X 14	4W	
N	14 X 14	3W	
O	14 X 14	2W	
P	14 X 14	2WC	
Q	16 X 16	4W	
R	16 X 16	3W	
S	16 X 16	2W	
T	16 X 16	2WC	
U	18 X 18	4W	
V	18 X 18	3W	
W	18 X 18	2W	
X	20 X 20	4W	
Y	20 X 20	3W	
Z	20 X 20	2W	

REMARKS:

RETURN AND EXHAUST AIR REGISTER SCHEDULE

SYMBOL	REGISTER SIZE	REMARKS
1	8 X 8	
2	10 X 10	
3	12 X 12	
4	14 X 14	
5	16 X 16	
6	18 X 18	
7	20 X 20	
8	22 X 22	

REMARKS:

OFFICE OF THE STATE ARCHITECT
SUBMITTED
JUN 92
APPROVED
OFFICE OF THE STATE ARCHITECT
A 49 2/3 JUN-92 1990

Drawn By S.S.
Checked By G.M.
Date MARCH, 1988
Commission No 1-30-05

Revisions
BID JANUARY 1991

Nack & Sunderland / Engineers
Los Angeles, Calif. Newport Beach, Calif.

RUHNAU RUHNAU TODD/ASSOCIATES Architects Planners
3775 Tenth Street, Riverside, CA 92501-3669, 714/684-4564
3751 Palmer Way, Suite C, Carlsbad, CA 92008-1985, 619/438-5899

ARCHITECT
C20662

West Hills High School
Grossmont Union High School District
San Diego, Ca San Diego County

SCHEDULES

Sheet Number M-4
/290 Sheets

INCREMENT 2

FAN SCHEDULE

UNIT SYMBOL	EF-1	EF-2	EF-3	EF-4	EF-5	EF-6	EF-7	EF-8	EF-9	EF-10	EF-11 (w/ 21)	EF-22	EF-23	EF-24	EF-25	EF-26	EF-27	EF-28	EF-29	EF-30	EF-31	EF-32	EF-33	EF-34	EF-35	EF-36	EF-37	EF-38	EF-39	EF-40
LOCATION	ROOF BLDG "1"	CEILING BLDG "10"	CEILING BLDG "10"	CEILING BLDG "10"	CEILING BLDG "10"	CEILING BLDG "10"	ROOF BLDG "1"	ROOF BLDG "1"	ROOF BLDG "1"	ROOF BLDG "1"	ROOF BLDG "11"	ROOF BLDG "1"	ROOF BLDG "1"	ROOF BLDG "11"	ROOF BLDG "3"	ROOF BLDG "7"	ROOF BLDG "7"	ROOF BLDG "4"	ROOF BLDG "4"	ROOF BLDG "5"	ROOF BLDG "5"	ROOF BLDG "5"	ROOF BLDG "5"	ROOF BLDG "5"	ROOF BLDG "5"	ROOF BLDG "6"	ROOF BLDG "6"	ROOF BLDG "6"	ROOF BLDG "6"	ROOF BLDG "6"
MANUFACTURER	COOK	COOK	COOK	COOK	COOK	COOK	COOK	COOK	COOK	COOK	COOK	COOK	COOK	COOK	COOK	COOK	COOK	COOK	COOK	COOK	COOK	COOK	COOK	COOK	COOK	COOK	COOK	COOK	COOK	COOK	COOK
MODEL	90LC 10D	GEMINI 6-15	GEMINI 6-15	GEMINI 4-10	GEMINI 6-15	GEMINI 4-15	402LC 8B	402LC 8B	402LC 8B	402LC 8B	402LC 8B	150LC 2B	150LC 2B	225LC 3B	90LC 10D	210LC 4B	100LC 10D	90LC 15D	100LC 10D	100LC 10D	100LC 2B	150LC 2B	90LC 15D	105LC 3B	245LC 5B	90LC 15D	120LC 2B	90LC 10D	90LC 10D	90LC 10D
TYPE	LCH-B	INLINE	INLINE	INLINE	INLINE	INLINE	②	②	②	②	②	LCH-B	LCH-B	LCH-B	LCH-D	LCH-B	LCH-D	LCH-D	LCH-D	LCH-B	LCH-B	LCH-B	LCH-D	LCH-B	LCH-B	LCH-D	LCH-B	LCH-B	LCH-B	LCH-B
SERVICE	RM 108, 109	RM 1030	RM 1013	RM 1016	RM 1015A	RM 1009A	RM 100 EXH.	RM 100 EXH.	RM 105 EXH.	RM 105 EXH.	RM 103, 114 EXH.	RM 104, 110 EXH.	RM 111	RM 1111, 1112 1113 EXH.	RM	RM 701, 702, 711 EXH.	RM 712 EXH.	RM 417, 418 420 EXH.	RM 419 EXH.	RM 503, 504 EXH.	RM 502 EXH.	RM 513 EXH.	RM 510 EXH.	RM 509 EXH.	RM 505 EXH.	RM 614, 615 EXH.	RM 616 EXH.	RM 613 EXH.	RM 613 EXH.	RM 613 EXH.
CFM	398	658	430	70	430	110	9000	9070	9070	9070	9070	790	600	12360	230	2121	291	398	290	290	6023	1000	145	1400	3000	1495	780	230	230	230
STATIC PRESSURE - "WG	.50	.50	.25	.20	.25	.20	.50	.50	.50	.50	.50	.50	.50	.50	.25	.50	.25	.50	.25	.25	.25	.375	.25	.375	.50	.25	.25	.25	.25	.25
RPM	1550	1625	1100	1050	1100	1550	355	356	355	356	355	1005	1120	585	1050	675	1050	1550	1550	1550	1310	817	1550	792	540	1550	1040	1050	1050	1050
TIP SPEED - FPM	3658	NA	NA	NA	NA	NA	3735	3740	3740	3740	3740	3552	3500	3445	2478	3711	2751	3658	2751	2751	3429	3203	2837	3415	3475	2837	3300	2478	2478	2478
OUTLET VELOCITY - FPM	NA	NA	NA	NA	NA	NA	NA	NA	NA	NA	NA	NA	NA	NA	NA	NA	NA	NA	NA	NA	NA	NA	NA	NA	NA	NA	NA	NA	NA	NA
DRIVE	DIRECT	DIRECT	DIRECT	DIRECT	DIRECT	DIRECT	BELT	BELT	BELT	BELT	BELT	BELT	BELT	BELT	DIRECT	BELT	DIRECT	DIRECT	DIRECT	DIRECT	BELT	BELT	DIRECT	BELT	BELT	DIRECT	BELT	DIRECT	DIRECT	DIRECT
CURB	PRE-FAB	NA	NA	NA	NA	NA	PRE-FAB	PRE-FAB	PRE-FAB	PRE-FAB	PRE-FAB	PRE-FAB	PRE-FAB	PRE-FAB	PRE-FAB	PRE-FAB	PRE-FAB	PRE-FAB	PRE-FAB	PRE-FAB	PRE-FAB	PRE-FAB	PRE-FAB	PRE-FAB	PRE-FAB	PRE-FAB	PRE-FAB	PRE-FAB	PRE-FAB	PRE-FAB	PRE-FAB
FAN CLASS	NA	NA	NA	NA	NA	NA	NA	NA	NA	NA	NA	NA	NA	NA	NA	NA	NA	NA	NA	NA	NA	NA	NA	NA	NA	NA	NA	NA	NA	NA
ARRANGEMENT	NA	NA	NA	NA	NA	NA	NA	NA	NA	NA	NA	NA	NA	NA	NA	NA	NA	NA	NA	NA	NA	NA	NA	NA	NA	NA	NA	NA	NA	NA
DISCHARGE	NA	HORIZ.	HORIZ.	HORIZ.	HORIZ.	HORIZ.	NA	NA	NA	NA	NA	NA	NA	NA	NA	NA	NA	NA	NA	NA	NA	NA	NA	NA	NA	NA	NA	NA	NA	NA
WHEEL TYPE	CENT.	CENT.	CENT.	CENT.	CENT.	CENT.	CENT.	CENT.	CENT.	CENT.	CENT.	CENT.	CENT.	CENT.	CENT.	CENT.	CENT.	CENT.	CENT.	CENT.	CENT.	CENT.	CENT.	CENT.	CENT.	CENT.	CENT.	CENT.	CENT.	CENT.
OPERATING WEIGHT - LBS	150	100	100	50	80	80	400	400	400	400	400	200	150	250	150	250	150	150	150	150	150	280	150	230	360	150	170	150	150	150
HP	149W	1/4	1/4	25W	1/4	35W	1 1/2	1 1/2	1 1/2	1 1/2	1 1/2	1/6	1/6	1/4	95W	1/4	107W	149W	149W	149W	1/6	1/6	103W	1/6	1/2	103W	1/6	95W	95W	95W
VOLTS - PHASE	115-1Φ	115-1Φ	115-1Φ	115-1Φ	115-1Φ	115-1Φ	460-3Φ	460-3Φ	460-3Φ	460-3Φ	460-3Φ	115-1Φ	115-1Φ	115-1Φ	115-1Φ	115-1Φ	115-1Φ	115-1Φ	115-1Φ	115-1Φ	115-1Φ	115-1Φ	115-1Φ	115-1Φ	115-1Φ	115-1Φ	115-1Φ	115-1Φ	115-1Φ	115-1Φ	115-1Φ
VIBRATION ISOLATION	N.A.	SPRING ISOLA.	SPRING ISOLA.	SPRING ISOLA.	SPRING ISOLA.	SPRING ISOLA.	N.A.	N.A.	N.A.	N.A.	N.A.	N.A.	N.A.	N.A.	N.A.	N.A.	N.A.	N.A.	N.A.	N.A.	N.A.	N.A.	N.A.	N.A.	N.A.	N.A.	N.A.	N.A.	N.A.	N.A.

REMARKS:

FAN SCHEDULE

UNIT SYMBOL	EF-41	EF-42	EF-43	EF-44	EF-45	EF-46	EF-47	EF-48	EF-49	EF-50	EF-51 ①	EF-52 ①	EF-53 ①	EF-54	EF-55	EF-56	EF-57	EF-58	EF-59	EF-60	EF-61	EF-62	EF-63	EF-64	EF-65	EF-66	EF-67	EF-68	EF-69	EF-70
LOCATION	ROOF BLDG "12"	ROOF BLDG "12"	ROOF BLDG "12"	ROOF BLDG "12"	ROOF BLDG "12"	ROOF BLDG "12"	ROOF BLDG "12"	ROOF BLDG "12"	ROOF BLDG "12"	ROOF BLDG "12"	ROOF BLDG "12"	ROOF BLDG "12"	ROOF BLDG "12"	ROOF BLDG "1"	ROOF BLDG "1"	ROOF BLDG "1"	ROOF BLDG "1"	ROOF BLDG "1"	ROOF BLDG "1"	ROOF BLDG "8"	ROOF BLDG "8"	ROOF BLDG "8"	ROOF BLDG "13"	ROOF BLDG "14"	ROOF BLDG "14"	ROOF BLDG "4"	ROOF BLDG "4"	ROOF BLDG "4"	ROOF BLDG "4"	ROOF BLDG "2"
MANUFACTURER	COOK	COOK	COOK	COOK	COOK	COOK	COOK	COOK	COOK	COOK	COOK	COOK	COOK	COOK	COOK	COOK	COOK	COOK	COOK	COOK	COOK	COOK	COOK	COOK	COOK	COOK	COOK	COOK	COOK	COOK	COOK
MODEL	150LC 2B	150LC 2B	120LC 2B	150LC 2B	150LC 2B	150LC 2B	100LC 2B	150LC 2B	135LC 2B	150LC 2B	120 SCA-4	120 SCA-4	120 SCA-4	100LC 2B	90LC 10D	100LC 2B	70LC 15D	70LC 15D	120LC LB	70LC 15D	70LC 15D	70LC 15D	90LC 10D	90LC 10D	70LC 15D	180V6B	180V6B	180V6B	70LC 15D	135LC 2B
TYPE	LCH-B	LCH-B	LCH-B	LCH-B	LCH-B	LCH-B	LCH-B	LCH-B	LCH-B	LCH-B	AIRFOIL	AIRFOIL	AIRFOIL	LCH-B	LCH-D	LCH-B	LCH-D	LCH-D	LCH-B	LCH-D	LCH-D	LCH-D	LCH-C	LCH-C	LCH-D	VCR	VCR	VCR	LCH-D	LCH-B
SERVICE	RM 1201	RM 1202	RM 1205	RM 1204	RM 1207	RM 1208	RM 1214 & 1215	RM 1211	RM 1210	RM 1209	RM 1208	RM 1212	RM 1211	RM 147, 148	RM 139	RM 136, 135	RM 126	RM 126	ELECT. RM# 161A	RM 808 EXH.	RM 810 EXH.	RM 805 EXH.	RM 613	RM 613	RM 615, 614	RM 401	RM 401	RM 401	RM 310	RM 231, 232
CFM	1177	1177	755	1177	1177	1177	531	1177	967	1177	747	747	747	430	230	430	145	145	650	190	145	145	230	230	145	2100	2100	2600	200	700
STATIC PRESSURE - "WG	.25	.25	.25	.25	.25	.25	.375	.25	.25	.25	.875	.875	.875	0.25	0.25	0.25	0.25	0.25	0.25	.125	.25	.25	0.25	0.25	0.25	1	1	1	0.125	0.375
RPM	815	815	1020	815	815	815	1310	815	915	815	1487	1487	1487	1090	1050	1090	1550	1550	930	1550	1550	1550	1050	1050	1560	1035	1035	1080	1550	880
TIP SPEED - FPM	3200	3200	3204	3200	3200	3200	3429	3200	3233	3200	4594	4594	4594	2853	2478	2853	2837	2837	2921	2837	2837	2837	2478	2478	2837	4875	4875	5087	2837	3125
OUTLET VELOCITY - FPM	NA	NA	NA	NA	NA	NA	NA	NA	NA	NA	900	900	900	N.A.	N.A.	N.A.	N.A.	N.A.	N.A.	NA	NA	NA	N.A.	N.A.	N.A.	N.A.	N.A.	N.A.	N.A.	N.A.
DRIVE	BELT	BELT	BELT	BELT	BELT	BELT	BELT	BELT	BELT	BELT	BELT	BELT	BELT	BELT	BELT	BELT	DIRECT	DIRECT	BELT	DIRECT	DIRECT	DIRECT	DIRECT	DIRECT	DIRECT	BELT	BELT	BELT	DIRECT	BELT
CURB	PRE-FAB	PRE-FAB	PRE-FAB	PRE-FAB	PRE-FAB	PRE-FAB	PRE-FAB	PRE-FAB	PRE-FAB	PRE-FAB	NA	NA	NA	PRE-FAB	PRE-FAB	PRE-FAB	PRE-FAB	PRE-FAB	PRE-FAB	PRE-FAB	PRE-FAB	PRE-FAB	PRE-FAB	PRE-FAB	PRE-FAB	PRE-FAB	PRE-FAB	PRE-FAB	PRE-FAB	PRE-FAB
FAN CLASS	NA	NA	NA	NA	NA	NA	NA	NA	NA	NA	.1	1	1	N.A.	N.A.	N.A.	N.A.	N.A.	N.A.	NA	NA	NA	N.A.	N.A.	N.A.	N.A.	N.A.	N.A.	N.A.	N.A.
ARRANGEMENT	NA	NA	NA	NA	NA	NA	NA	NA	NA	NA	10SWSI	10SWSI	10SWSI	N.A.	N.A.	N.A.	N.A.	N.A.	N.A.	NA	NA	NA	N.A.	N.A.	N.A.	N.A.	N.A.	N.A.	N.A.	N.A.
DISCHARGE	NA	NA	NA	NA	NA	NA	NA	NA	NA	NA	UP-BLAST	UP-BLAST	UP-BLAST	N.A.	N.A.	N.A.	N.A.	N.A.	N.A.	NA	NA	NA	N.A.	N.A.	N.A.	N.A.	N.A.	N.A.	N.A.	N.A.
WHEEL TYPE	CENT.	CENT.	CENT.	CENT.	CENT.	CENT.	CENT.	CENT.	CENT.	CENT.	CENT.	CENT.	CENT.	CENT.	CENT.	CENT.	CENT.	CENT.	CENT.	CENT.	CENT.	CENT.	CENT.	CENT.	CENT.	CENT	CENT	CENT	CENT.	CENT.
OPERATING WEIGHT - LBS	200	200	160	200	200	200	150	200	150	200	200	200	200	150	150	150	150	150	150	150.	150	150	150	150	150	150	150	150	130	200
HP	1/6	1/6	1/6	1/6	1/6	1/6	1/6	1/6	1/6	1/6	1/3	1/3	1/3	1/6	95W	1/6	103W	95W	1/6	103W	103W	103W	95W	95W	103W	3/4	3/4	3/4	103W	1/6
VOLTS - PHASE	115-1Φ	115-1Φ	115-1Φ	115-1Φ	115-1Φ	115-1Φ	115-1Φ	115-1Φ	115-1Φ	115-1Φ	115-1Φ	115-1Φ	115-1Φ	115-1Φ	115-1Φ	115-1Φ	115-1Φ	115-1Φ	120-1Φ	115-1Φ	115-1Φ	115-1Φ	115-1Φ	115-1Φ	115-1Φ	460-3Φ	460-3Φ	460-3Φ	115-1Φ	115-1Φ
VIBRATION ISOLATION	N.A.	N.A.	N.A.	N.A.	N.A.	N.A.	N.A.	N.A.	N.A.	N.A.	SPRING ISOLATOR	SPRING ISOLATOR	SPRING ISOLATOR	N.A.	N.A.	N.A.	N.A.	N.A.	N.A.	N.A.	N.A.	N.A.	N.A.	N.A.	N.A.	N.A.	N.A.	N.A.	N.A.	N.A.

REMARKS: ① END OF THE FAN'S SHAFT SHALL BE DRILLED FOR INSTALLATION OF ZERO SPEED SWITCH.
② EXHAUST FAN WITHOUT BACK DRAFT DAMPER

APPROVED FOR DSA FILE PURPOSES ONLY

OFFICE OF THE STATE ARCHITECT STRUCTURAL SAFETY
A 49 275 (1991 — 1998)
APPROVED

Drawn By S.S.
Checked By C.M.
Date MARCH, 1988
Commission No. 1-30-05

Revisions
BID JANUARY 1991

Nack & Sunderland / Engineers
Los Angeles, Calif. Newport Beach, Calif.

RUHNAU RUHNAU TODD ASSOCIATES
Architects Planners
2775 Tenth Street, Riverside, CA 92501-3669, 714/684-4864
5751 Palmer Way, Suite C, Carlsbad, CA 92008-1995, 619/438-5899

ARCHITECT
C20662

West Hills High School
Grossmont Union High School District
San Diego, Ca — San Diego County

SCHEDULES

Sheet Number M-5
13001 Sheets

INCREMENT 2

FAN SCHEDULE

UNIT SYMBOL	EF-71	EF-72	EF-73	EF-74	EF-75	EF-76	EF-77	EF-78	EF-79	EF-80	EF-81	EF-82	EF-83	EF-84	EF-85	EF-86	EF-87	EF-88	EF-89	EF-90	EF-91	EF-92	EF-93	EF-94	EF-95	EF-96	EF-97	EF-98	EF-99	EF-100	EF-101
LOCATION	ROOF BLDG "2"	ROOF BLDG "2"	ROOF BLDG "2"	ROOF BLDG "2"	ROOF BLDG "1"	ROOF BLDG "1"	ROOF BLDG "1"	ROOF BLDG "1"	ROOF BLDG "1"	ROOF BLDG "1"	ROOF BLDG "1"	ROOF BLDG "1"	ROOF BLDG "1"	ROOF BLDG "1"	ROOF BLDG "1"	OMITTED	ROOF BLDG "2"	ROOF BLDG "3"	ROOF BLDG "11"	ROOF BLDG "4"	ROOF BLDG "5"	ROOF BLDG "6"	ROOF BLDG "7"	ROOF BLDG "9"	ROOF BLDG "8"	ROOF BLDG "12"	ROOF BLDG "13"	ROOF BLDG "14"	ROOF BLDG "10"	ROOF BLDG "5"	ROOF BLDG "10"
MANUFACTURER	COOK	COOK	COOK	COOK	COOK	COOK	COOK	COOK	COOK	COOK	COOK	COOK	COOK	COOK	COOK		COOK	COOK	COOK	COOK	COOK	COOK	COOK	COOK	COOK	COOK	COOK	COOK	GEMINI 8-10	COOK	COOK
MODEL	90LC 10D	70LC 15D	70LC 15D	100LC 2B	100LC 2B	90LC 10D	225LC 4B	165LC 2B	195LC 2B	225LC 4B	195LC 3B	165LC 2B	70LC 9D	120LC 2B	150LC 2B		90LC 10D	100LC 2B	90LC 10D	120 LC 2B	120LC 2B	100LC 2B	100LC 2B	90LC 10D	100LC 2B	100LC 2B	70LC 15D	70LC 15D	INLINE	245 LC 5B	100LC 2B
TYPE	LCH-D	LCH-D	LCH-D	LCH-B	LCH-B	LCH-D	LCH-B	LCH-B	LCH-B	LCH-B	LCH-B	LCH-B	LCH-D	LCH-B	LCH-B		LCH-D	LCH-B	LCH-D	LCH-B	LCH-B	LCH-B	LCH-B	LCH-B	LCH-B	LCH-B	LCH-D	LCH-D	INLINE	LCH-B	LCH-B
SERVICE	RM 218	RM 213	RM 206	RM 223	RM 112, 113	RM 107	RM 119, 115, 123	RM 122	RM 127	RM	RM 130 128, 126, 128	RM 132	RM 129	RM 116	RM 112A		RM 227	RM 312	RM 1114	RM 408	RM 510	RM 607	RM 710	RM 512	RM 809	RM 1213	RM 1308	RM 1411	RM 1009 1009, 1%	RM 505	RM 1001
CFM	230	145	145	450	530	230	2530	1200	1600	2530	960	1200	145	790	1300		291	454	230	790	790	454	454	230	454	454	145	145	882	3000	454
STATIC PRESSURE - "WG	.25	.25	.25	.25	.375	.25	.375	.375	.375	.375	.50	.375	.25	.25	.25		.25	.25	.25	.25	.25	.25	.25	.25	.25	.25	.25	.25	.50	.50	.25
RPM	1060	1550	1550	1090	1310	1050	595	740	630	595	680	740	1550	1162	875		1050	1090	1050	1102	1102	1090	1090	1050	1090	1090	1550	1550	1075	540	1090
TIP SPEED - FPM	2478	2837	2837	2853	3429	2478	3504	3196	3241	3504	3455	3196	2837	3300	3400		2791	2382	2837	3300	3300	2382	2382	2837	2382	2382	2837	2837	NA	3475	2382
OUTLET VELOCITY - FPM	NA	NA	NA	NA	NA	NA	NA	NA	NA	NA	NA	NA	NA	NA	NA		NA	NA	NA	NA	NA	NA	NA	NA	NA	NA	NA	NA	NA	NA	NA
DRIVE	DIRECT	DIRECT	DIRECT	BELT	BELT	BELT	BELT	BELT	BELT	BELT	BELT	BELT	DIRECT	BELT	BELT		DIRECT	BELT	DIRECT	BELT	BELT	BELT	BELT	BELT	BELT	BELT	DIRECT	DIRECT	DIRECT	BELT	BELT
CURB	PRE-FAB	PRE-FAB	PRE-FAB	PRE-FAB	PRE-FAB	PRE-FAB	PRE-FAB	PRE-FAB	PRE-FAB	PRE-FAB	PRE-FAB	PRE-FAB	PRE-FAB	PRE-FAB	PRE-FAB		PRE-FAB	PRE-FAB	PRE-FAB	PRE-FAB	PRE-FAB	PRE-FAB	PRE-FAB	PRE-FAB	PRE-FAB	PRE-FAB	PRE-FAB	PRE-FAB	NA	PRE-FAB	PRE-FAB
FAN CLASS	NA	NA	NA	NA	NA	NA	NA	NA	NA	NA	NA	NA	NA	NA	NA		NA	NA	NA	NA	NA	NA	NA	NA	NA	NA	NA	NA	NA	NA	NA
ARRANGEMENT	NA	NA	NA	NA	NA	NA	NA	NA	NA	NA	NA	NA	NA	NA	NA		NA	NA	NA	NA	NA	NA	NA	NA	NA	NA	NA	NA	HORIZ.	NA	NA
DISCHARGE	NA	NA	NA	NA	NA	NA	NA	NA	NA	NA	NA	NA	NA	NA	NA		NA	NA	NA	NA	NA	NA	NA	NA	NA	NA	NA	NA	NA	NA	NA
WHEEL TYPE	CENT	CENT	CENT	CENT	CENT	CENT	CENT	CENT	CENT	CENT	CENT	CENT	CENT	CENT	CENT		CENT	CENT	CENT	CENT	CENT	CENT	CENT	CENT	CENT	CENT	CENT	CENT	CENT	CENT	CENT
OPERATING WEIGHT - LBS	150	150	150	150	150	150	350	210	300	350	250	210	130	180	200		150	150	150	180	180	180	150	150	150	150	150	150	100	360	150
HP	95W	103W	103W	1/6	1/6	95W	1/3	1/6	1/6	1/3	1/4	1/6	103W	1/6	1/6		107W	1/6	95W	1/6	1/6	1/6	1/6	95W	1/6	1/6	1/6	103W	103W	1/3	1/2	1/6
VOLTS - PHASE	115-1Φ	115-1Φ	115-1Φ	115-1Φ	115-1Φ	115-1Φ	115-1Φ	115-1Φ	115-1Φ	115-1Φ	115-1Φ	115-1Φ	115-1Φ	115-1Φ	115-1Φ		115-1Φ	115-1Φ	115-1Φ	115-1Φ	115-1Φ	115-1Φ	115-1Φ	115-1Φ	115-1Φ	115-1Φ	115-1Φ	115-1Φ	SPRING ISOLA.	N.A	N.A
VIBRATION ISOLATION	N.A.	N.A	N.A.	N.A.	NA	N.A	N.A.	N.A	N.A.	N.A.	N.A.	N.A	N.A	N.A	N.A		N.A	N.A	N.A	N.A.	N.A	N.A.	N.A	N.A	N.A.	N.A.	N.A.	N.A			

REMARKS:

FAN SCHEDULE

UNIT SYMBOL	EF-102	EF-103	EF-104	EF-105,107	EF-106	SF-1	SF-2	SF-3
LOCATION	ROOF BLDG "1"	ROOF BLDG "1"	ROOF BLDG "2"	ROOF BLDG "2"	CEILING BLDG "10"	CEILING BLDG "12"	CEILING BLDG "12"	CEILING BLDG "12"
MANUFACTURER	COOK	COOK	COOK	COOK	COOK	COOK	COOK	COOK
MODEL	90LC 15D	70LC 15D	100LC 10D	100 LC 10 D	GEMINI 4-15	GEMINI 6-15	GEMINI 6-15	GEMINI 6-15
TYPE	LCH-D	LCH-D	LCH-D	LCH-D	INLINE	INLINE	INLINE	INLINE
SERVICE	RM 115	RM 106	RM 228, 229	RM 216	RM 1014	ROOM 1208	ROOM	ROOM
CFM	477	145	290	290	110	499	499	499
STATIC PRESSURE - "WG	.375	.25	.25	.25	.20	.75	.75	.75
RPM	1550	1550	1550	1550	1550	1625	1625	1625
TIP SPEED - FPM	3658	2837	2751	2751	NA	NA	NA	NA
OUTLET VELOCITY - FPM	NA	NA	NA	NA	NA	NA	NA	NA
DRIVE	DIRECT	DIRECT	DIRECT	DIRECT	DIRECT	DIRECT	DIRECT	DIRECT
CURB	PRE-FAB	PRE-FAB	PRE-FAB	PRE-FAB	NA	NA	NA	NA
FAN CLASS	NA	NA	NA	NA	NA	NA	NA	NA
ARRANGEMENT	NA	NA	NA	NA	NA	NA	NA	NA
DISCHARGE	NA	NA	NA	NA	HORZ.	HORIZ.	HORIZ.	HORIZ.
WHEEL TYPE	CENT	CENT	CENT	CENT	CENT	CENT.	CENT.	CENT.
OPERATING WEIGHT - LBS	150	100	150	150	80	90	90	90
HP	1.49W	103W	1.49W	1.99W	35W	1/4	1/4	1/4
VOLTS - PHASE	115-1Φ	115-1Φ	115-1Φ	115-1Φ	115-1Φ	115-1Φ	115-1Φ	115-1Φ
VIBRATION ISOLATION	N.A.	N.A	N.A	N.A	SPRING ISOLATOR	SPRING ISOLA.	SPRING ISOLA.	SPRING ISOLA.

REMARKS:

PUMP SCHEDULE

UNIT SYMBOL		P-1	P-2
LOCATION		CHILLER YARD	BOILER ROOM
MANUFACTURER		B&G	B&G
MODEL		2BC	2AC
TYPE		1510	1510
SERVICE		CHILLED WATER	HOT WATER
GPM		200	88
HEAD - FT WG		78	84
IMPELLER SIZE - INCH		9 1/4	6 1/4
MINIMUM EFFICIENCY - %		71	62
RPM		1750	1750
HP		7 1/2	2
VOLTS - PHASE		460-3Φ	460-3Φ
OPERATING WEIGHT - LBS		400	200
VIBRATION ISOLATION	BASE TYPE	A	A
	DEFLECTION	NA	1.0
	ISOLATOR TYPE	NA	MS

REMARKS:

EXPANSION TANK SCHEDULE

UNIT SYMBOL	ET-1	ET-2
LOCATION	CHILLER YARD	BOILER ROOM
MANUFACTURER	B&G	B&G
MODEL	15	60
TYPE	CLOSED	CLOSED
TANK VOLUME - GAL	15	60
ACCEPTANCE VOLUME - GAL	NA	NA
TANK SIZE "L X "DIAM.	33 X 12	72 X 16
CHARGE PRESSURE - PSI	NA	NA
PRV SETTING - PSI	16	16
RELIEF PRESSURE - PSI	100	25
OPERATING WEIGHT - LBS	200	680

REMARKS:

FOR CONSTRUCTION ONLY

OFFICE OF THE STATE ARCHITECT
STRUCTURAL SAFETY
A49 275 JUL 26 1988
APPROVED

Drawn By S.S.
Checked By C.M.
Date MARCH, 1988
Commission No. 1-30-05 — BID JANUARY 1991

Revisions

Nack & Sunderland / Engineers
Los Angeles, Calif. Newport Beach, Calif.
M-10770

RUHNAU RUHNAU TODD/ASSOCIATES Architects Planners
3775 Tenth Street, Riverside, CA 92501-3669, 714/684-4664
5751 Palmer Way, Suite C, Carlsbad, CA 92008-1995, 619/438-5999

ARCHITECT
C20662

West Hills High School
Grossmont Union High School District
San Diego, Ca — San Diego County

SCHEDULES

Sheet Number M-6
13 Of Sheets

INCREMENT 2

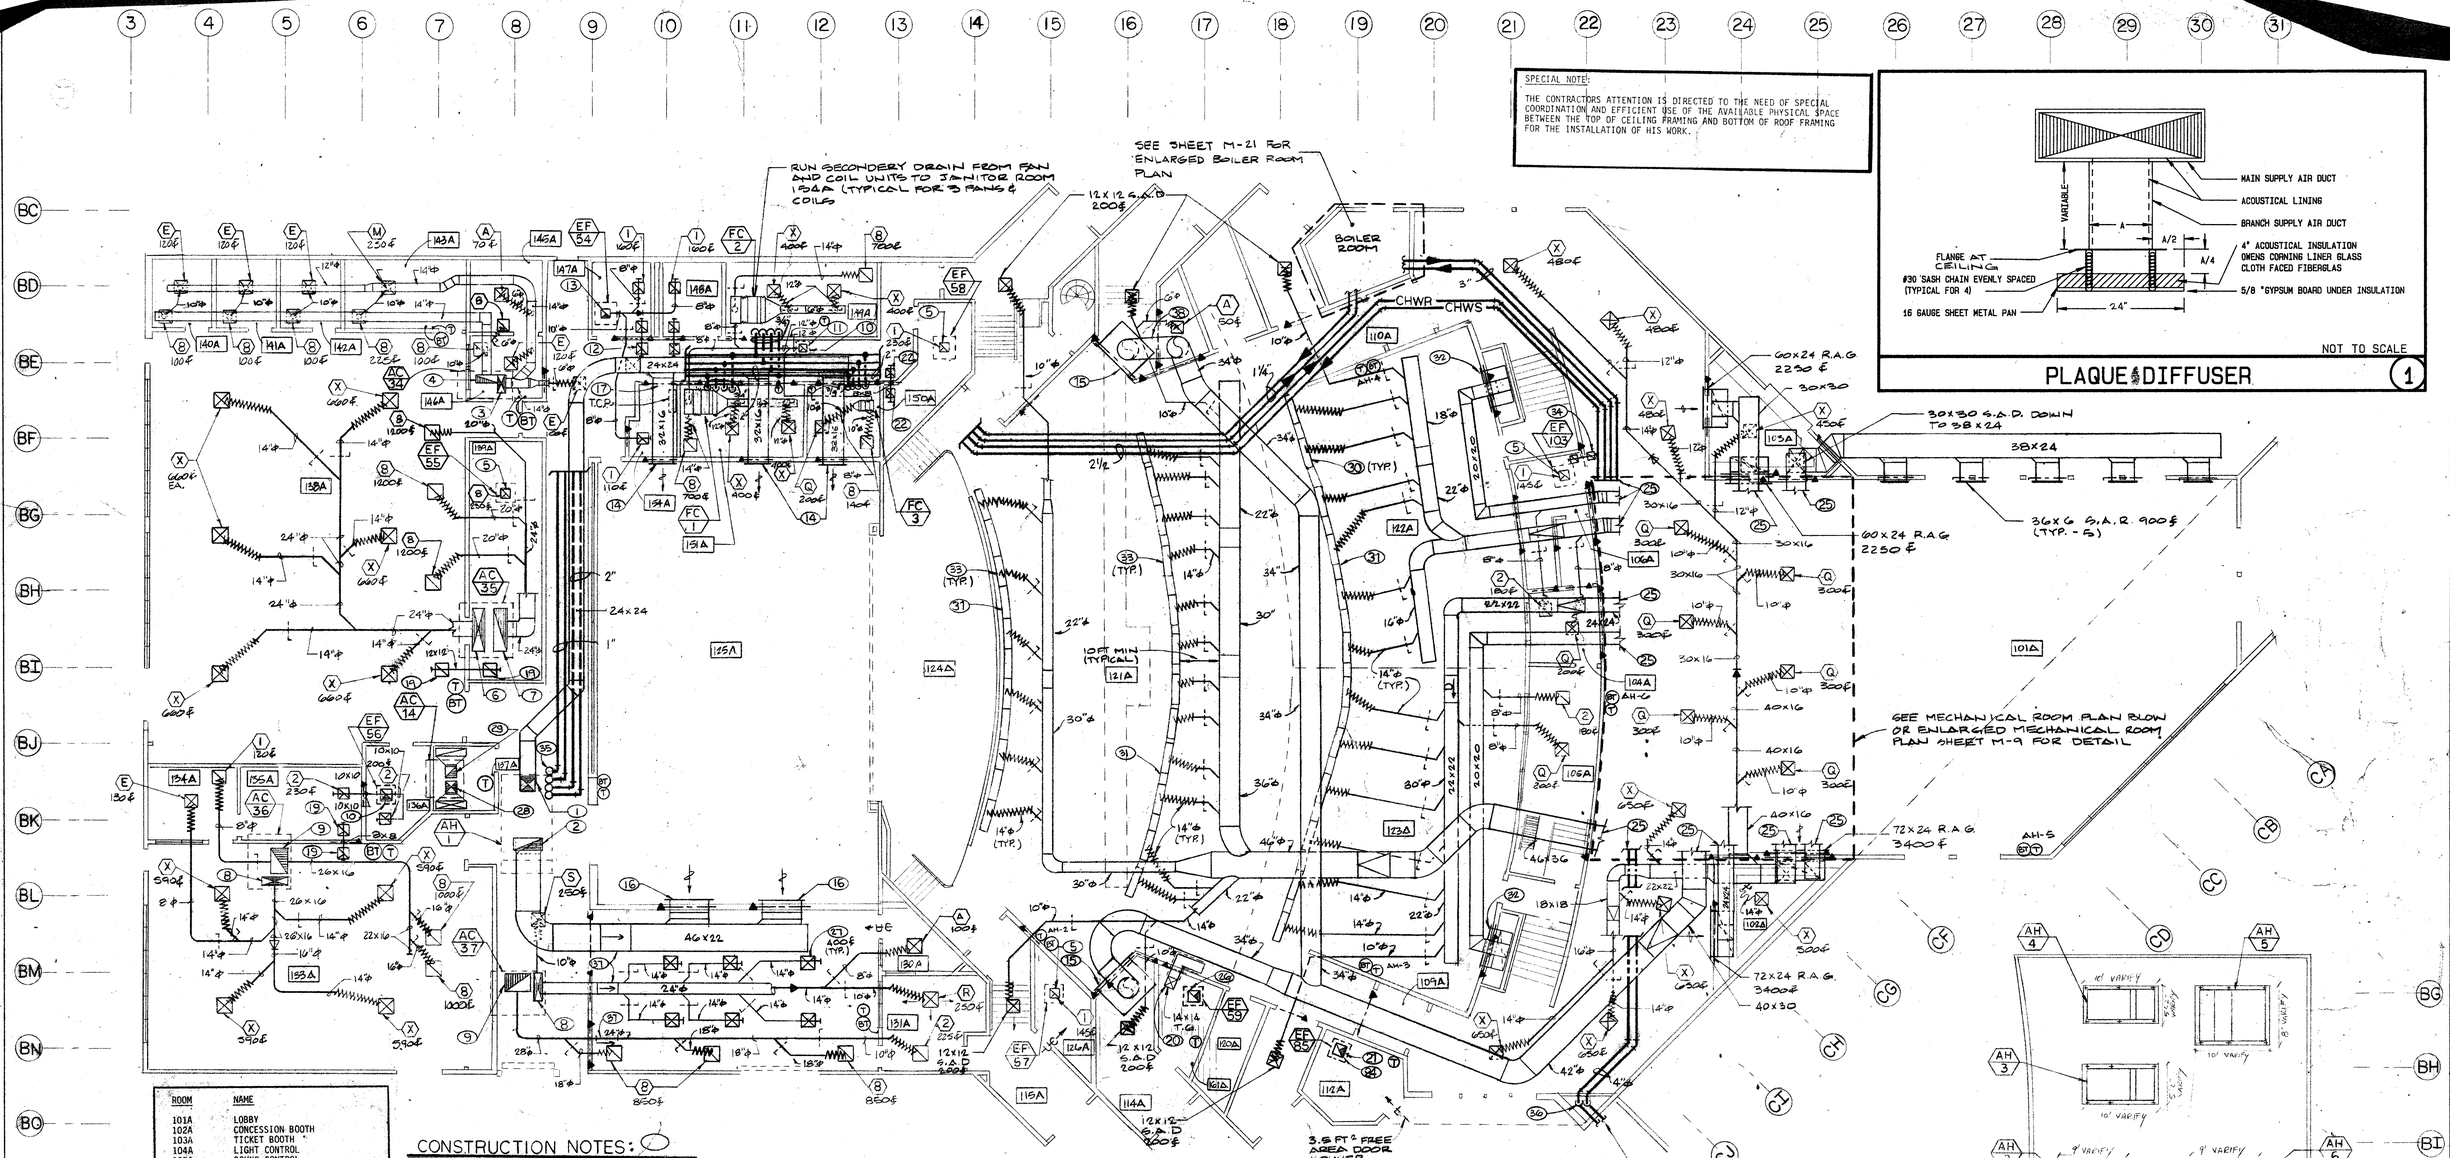

SPECIAL NOTE:

THE CONTRACTORS ATTENTION IS DIRECTED TO THE NEED OF SPECIAL COORDINATION AND EFFICIENT USE OF THE AVAILABLE PHYSICAL SPACE BETWEEN THE TOP OF CEILING FRAMING AND BOTTOM OF ROOF FRAMING FOR THE INSTALLATION OF HIS WORK.

NOT TO SCALE

PLAQUE DIFFUSER (1)

ROOM	NAME
101A	LOBBY
102A	CONCESSION BOOTH
103A	TICKET BOOTH
104A	LIGHT CONTROL
105A	SOUND CONTROL
106A	STORAGE
107A	LANDING
108A	LANDING
109A	VEST.
110A	VEST.
111A	STORAGE
112A	ELECT.
113A	VEST.
114A	VEST.
115A	VEST.
116A	VEST.
117A	VEST.
118A	VEST.
119A	OPERABLE WALL STORAGE
120A	OPERABLE WALL STORAGE
121A	CLASSROOM/THEATER SEATING
122A	CLASSROOM/THEATER SEATING
123A	CLASSROOM/THEATER SEATING
124A	ORCH. PT.
125A	STAGE
126A	TELE./STORAGE
127A	STAIR
128A	PASSAGE
129A	PASSAGE
130A	OFFICE
131A	CONTROL ROOM
132A	TELECOMMUNICATIONS
133A	CHORUS
134A	OFFICE
135A	MUSIC STORAGE
136A	INSTRUMENT STORAGE
137A	DIMMER CONTROL
138A	INSTRUMENTAL MUSIC
139A	INSTRMT. STORAGE
140A	PRACTICE
141A	PRACTICE
142A	PRACTICE
143A	PRACTICE
144A	COSTUME STORAGE
145A	PRACTICE
146A	OFFICE
147A	BOYS
148A	GIRLS
149A	DRESSING ROOM
150A	OFFICE
151A	DRESSING ROOM
152A	WHEEL CHAIR LIFT RM.

CONSTRUCTION NOTES:

1. 22 X 22 ROOF OPENING. 20X20 S.A. DUCT DN. THRU ROOF & TRANSITION TO 24X24 THEN ELBOW
2. 22 x 48 ROOF OPENING. 20 x 46 R.A DUCT DN. THRU ROOF
3. 14 x 32 ROOF OPENING. 12 x 30 S.A DUCT DN FROM UNIT AND FORM PLENUM.
4. 14 x 34 ROOF OPENING. 12 x 32 R.A. DUCT DN. FROM UNIT & FORM PLENUM.
5. 12 X 12 ROOF OPENING. 8X8 EXHAUST DUCT DN. THRU ROOF TO EXHAUST GRILLE
6. 20 x 70 ROOF OPENING. 20 X 68 RA DUCT DN. FROM UNIT AND FORM PLENUM
7. 22 x 70 ROOF OPENING. 20 X 68 R.A. DUCT DN. FROM UNIT AND FORM PLENUM
8. 14 x 44 ROOF OPENING. 12 x 42 S.A. DUCT DN. FROM UNIT AND FORM PLENUM
9. 28 x 40 ROOF OPENING. 26 x 38 R.A. DUCT DN FROM UNIT AND FORM PLENUM
10. 12 x 12 DUCT U.T.R. TO EF-56.
11. 12 x 12 OSA DUCT DN. FROM INTAKE UNIT & TRANSITION TO 12"ϕ, THEN ELBOW
12. 2 - 22 x 22 TRANSFER GRILLES WITH 22 x 8 TRANSFER DUCT. TYP. FOR 2 (RM 147 & 148) 160 CFM EA.
13. 12 x 12 ROOF OPENING. 10X10 EXHAUST DUCT DN. THRU ROOF AND TRANSITION TO 10"ϕ THEN ELBOW
14. 32 X 16 S.A.R., 1400 CFM. BOTTOM OF GRILLE 16'-0" ABOVE FIN. FLOOR
15. 72 x 24 RA.G. 3300 CFM. BOTTOM OF GRILLE SHOULD BE MOUNTED AT A HEIGHT OF 16' FROM + 415' FIN. FLOOR (74"x40"x26" PLENUM AT THE BACK OF RETURN GRILLE)
16. 60 X 20 R.A.G. 1900 CFM BOTTOM OF GRILLE SHALL BE MOUNTED AT A HEIGHT OF 18'-0" FROM FIN. FLOOR
17. UNDER CUT DOOR IN CUSTODIAL ROOM # 154
18. OMIT
19. 8 X 8 TRANSFER GRILLE
20. 16 X 16 TRANSFER DUCT OPENING IN CEILING SPACE W/ FIRE DAMPER & FIRE RATED ENCLOSURE
21. 14 X 14 ROOF OPENING. PROVIDE 16 GA HARDWARE GRADE WIRE CLOTH ON CEILING OPENING
22. 22 X 22 TRANSFER GRILLE
23. OMIT
24. 18X18 ROOF OPENING 16 X 16 EXHAUST DUCT DN. FROM UNIT
25. FOR DUCT WORK CONTINUATION, SEE ENLARGED MECH. ROOM PLAN, SHEET M-9
26. 12 X 12 E.A.G., 12 X 12 DUCT UP TO EXHAUST FAN, 14 X 14 ROOF OPENING
27. DROP 14" ROUND DUCT AND INSTALL PLAQUE DIFFUSER SEE DETAIL 1/M-8 (TYPICAL FOR 6)
28. 20X20" SUPPLY AIR DUCT DOWN TO 20"x48" SUPPLY AIR OUTLET ANEMOSTAT GCS, GCSO, GCSL OR GCSOL
29. 24" x 20" RETURN AIR DUCT DOWN TO 20"x 48" RETURN AIR OUTLET SIMILAR TO THE SUPPLY OUTLET IN THIS ROOM (SEE NOTE 28)
30. SUPPLY AIR LINEAR DIFFUSER ANEMOSTAT SLOD-15 4SLOTS 4 FT LONG (TYP.) 320 CFM EACH
31. BLANK OFF SECTIONS THAT ARE NOT USED. (TYPICAL)
32. 20X20 RETURN AIR DUCT DOWN TO 62 X 24 PLENUM & TO 60X24 RETURN AIR GRILLE
33. SAME AS NOTE 30 BUT 355CFM EACH. (TYPICAL)
34. 12 X 12 TRANSFER DUCT WITH 12 X 12 TRANFER GRILLS
35. CHW AND HW PIPES U.T.R. TO AH-1
36. 4" CWS & CWR DOWN TO CHILLER YARD.
37. RAISE THE DUCT TO CLEAR THE LIGHT FIXTURES.
38. OFF-SET THE RETURN DUCT TO CLEAR CAT WALK LANDING

PERFORMING ARTS MECHANICAL FLOOR PLAN

SCALE 1/8"=1'-0"

NOTE:

1. ENTIRE SUPPLY AND RETURN & TRANSFER DUCTS IN THIS BUILDING SHALL BE LINED. LINING SHALL HAVE FLAME-SPREAD RATING OF MAX 25 AND SMOKE-DEVELOPED RATING OF MAX. 50
2. ENTIRE CHILLED WATER AND HOT WATER IN THIS BUILDING SHALL BE ON SPRING ISOLATOR

GENERAL NOTES:

1. SEE SHEET M-1 FOR ABBREVIATIONS AND SYMBOLS.
2. SEE SHEETS M-2, M-3, M-4, M-5, AND M-6 FOR SCHEDULES.
3. SEE SHEETS M-23, M-24, M-25, AND M-22 FOR DETAILS.
4. SEE SHEETS M-26, M-27, AND M-28 FOR CONTROLS.

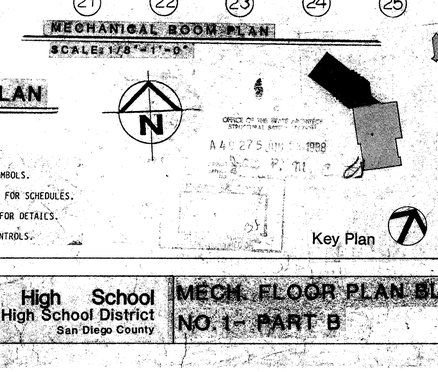

MECHANICAL ROOM PLAN

SCALE: 1/8"=1'-0"

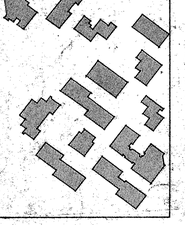

ORIGIN OF THE STATE ARCHITECT STRUCTURAL SAFETY
A4 275 mm 1988
B. P. M. 2

Drawn By S.G.	Revisions	Nack & Sunderland / Engineers Los Angeles, Calif. Newport Beach, Calif.	RUHNAU RUHNAU TODD/ASSOCIATES Architects Planners 3275 Tenth Street, Riverside, CA 92501-3669, 714/684-4864 5751 Palmer Way, Suite C, Carlsbad, CA 92008-1995, 619/459-5599	ARCHITECT C20662	West Hills High School Grossmont Union High School District San Diego, Ca. San Diego County	MECH. FLOOR PLAN BLDG. NO. 1 - PART B
Checked By Q.M.						Sheet Number M-8
Date MARCH, 1988						132 of Sheets
Commission No 1-30-05	BID JANUARY 1991					INCREMENT 2

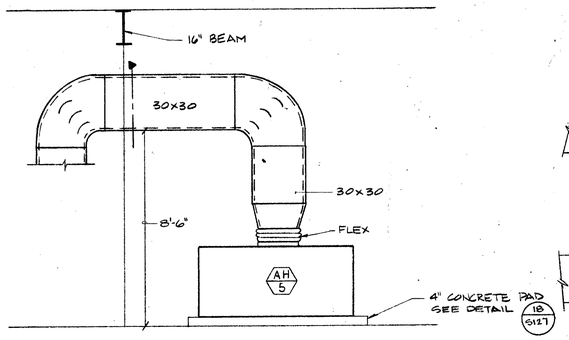

SECTION A-A

SCALE: 3/8"=1'-0"

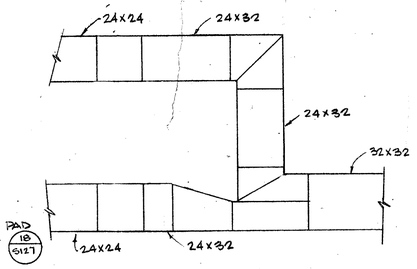

SECTION D-D

SCALE: 3/8"=1'-0"

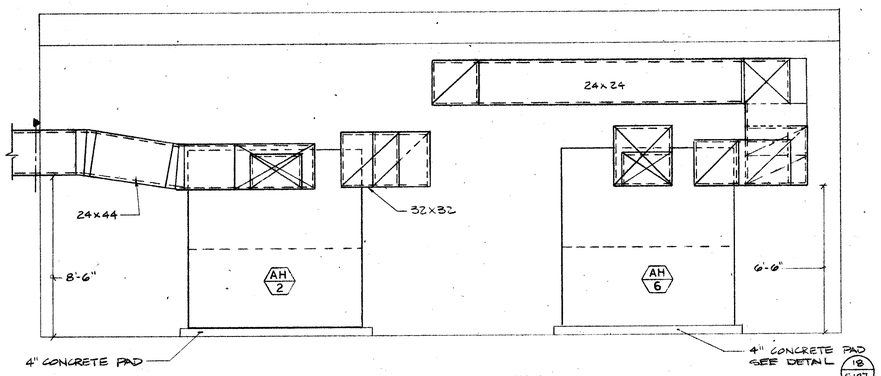

SECTION B-B

SCALE: 3/8"=1'-0"

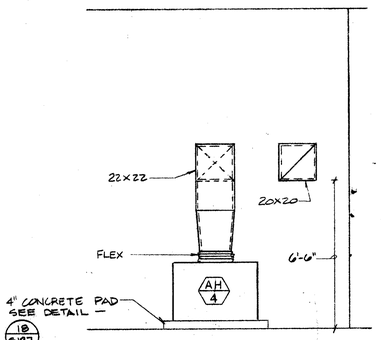

SECTION C-C

SCALE: 3/8"=1'-0"

NOTE: DUCT PENETRATIONS FOR AH-3 ARE AT SAME HEIGHT FROM FIN. FLR.

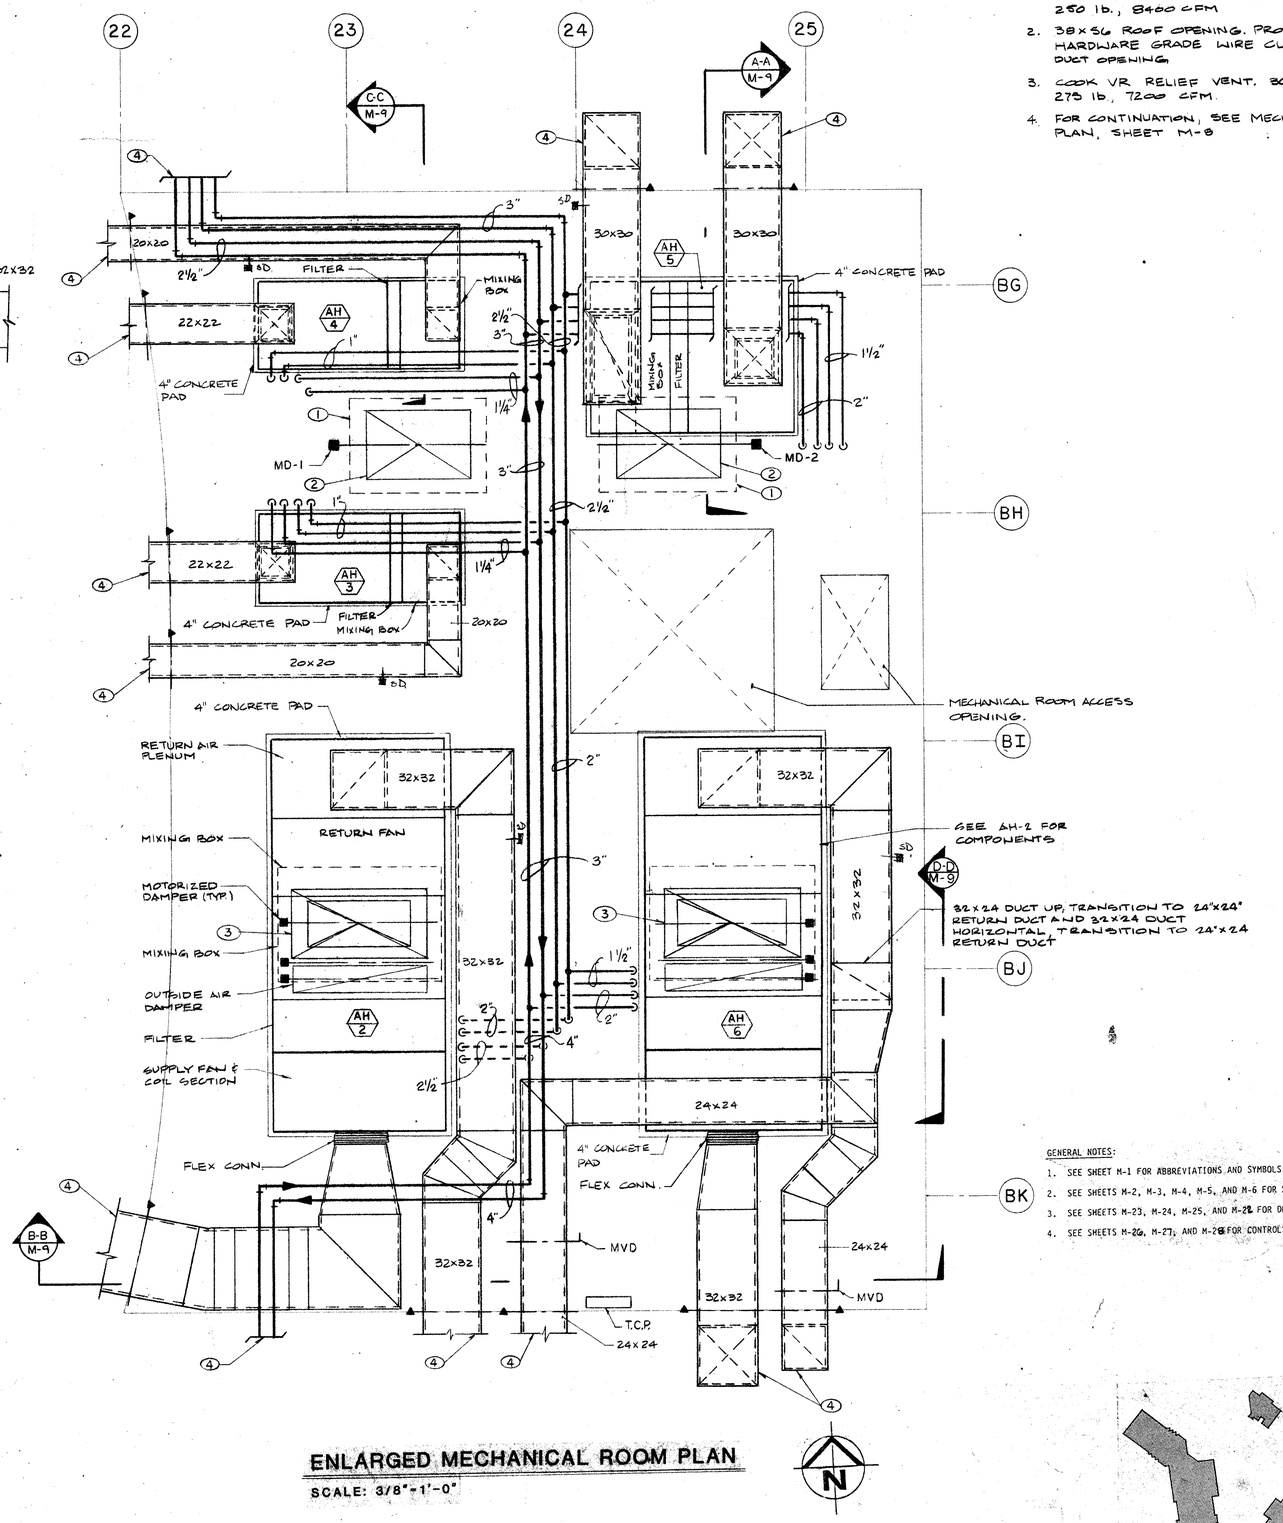

ENLARGED MECHANICAL ROOM PLAN

SCALE: 3/8"=1'-0"

NOTE:
1. ENTIRE PIPING SHALL BE ON SPRING VIBRATION ISOLATORS

CONSTRUCTION NOTES

1. COOK V1 INTAKE UNIT. 36 x 34 THROAT AREA 250 lb., 8400 CFM
2. 38x56 ROOF OPENING. PROVIDE 16 GA. HARDWARE GRADE WIRE CLOTH ON 38x56 DUCT OPENING
3. COOK VR RELIEF VENT. 86 x 72 THROAT AREA 275 lb., 7200 CFM.
4. FOR CONTINUATION, SEE MECHANICAL FLOOR PLAN, SHEET M-8

GENERAL NOTES:
1. SEE SHEET M-1 FOR ABBREVIATIONS AND SYMBOLS.
2. SEE SHEETS M-2, M-3, M-4, M-5, AND M-6 FOR SCHEDULES.
3. SEE SHEETS M-23, M-24, M-25, AND M-26 FOR DETAILS.
4. SEE SHEETS M-26, M-27, AND M-28 FOR CONTROLS.

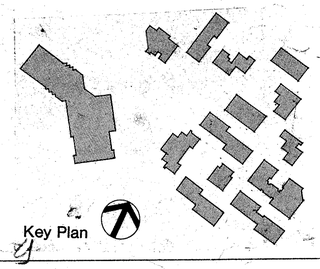

NOT FOR BID OR CONSTRUCTION

Drawn By SG	Revisions
Checked By P.C	
Date MARCH, 1988	
Commission No 1-30-05	BID JANUARY 1991

Nack & Sunderland / Engineers
Los Angeles, Calif. Newport Beach, Calif.

RUHNAU RUHNAU TODD/ASSOCIATES / Architects Planners
3775 Tenth Street, Riverside, CA 92501-3669, 714/684-4554
5751 Palmer Way, Suite C, Carlsbad, CA 92008-1993, 619/438-5999

ARCHITECT
C20662

West Hills High School
Grossmont Union High School District
San Diego, Ca San Diego County

MECHANICAL ROOM FLOOR PLAN

Sheet Number M-9
13301 Sheets
INCREMENT 2

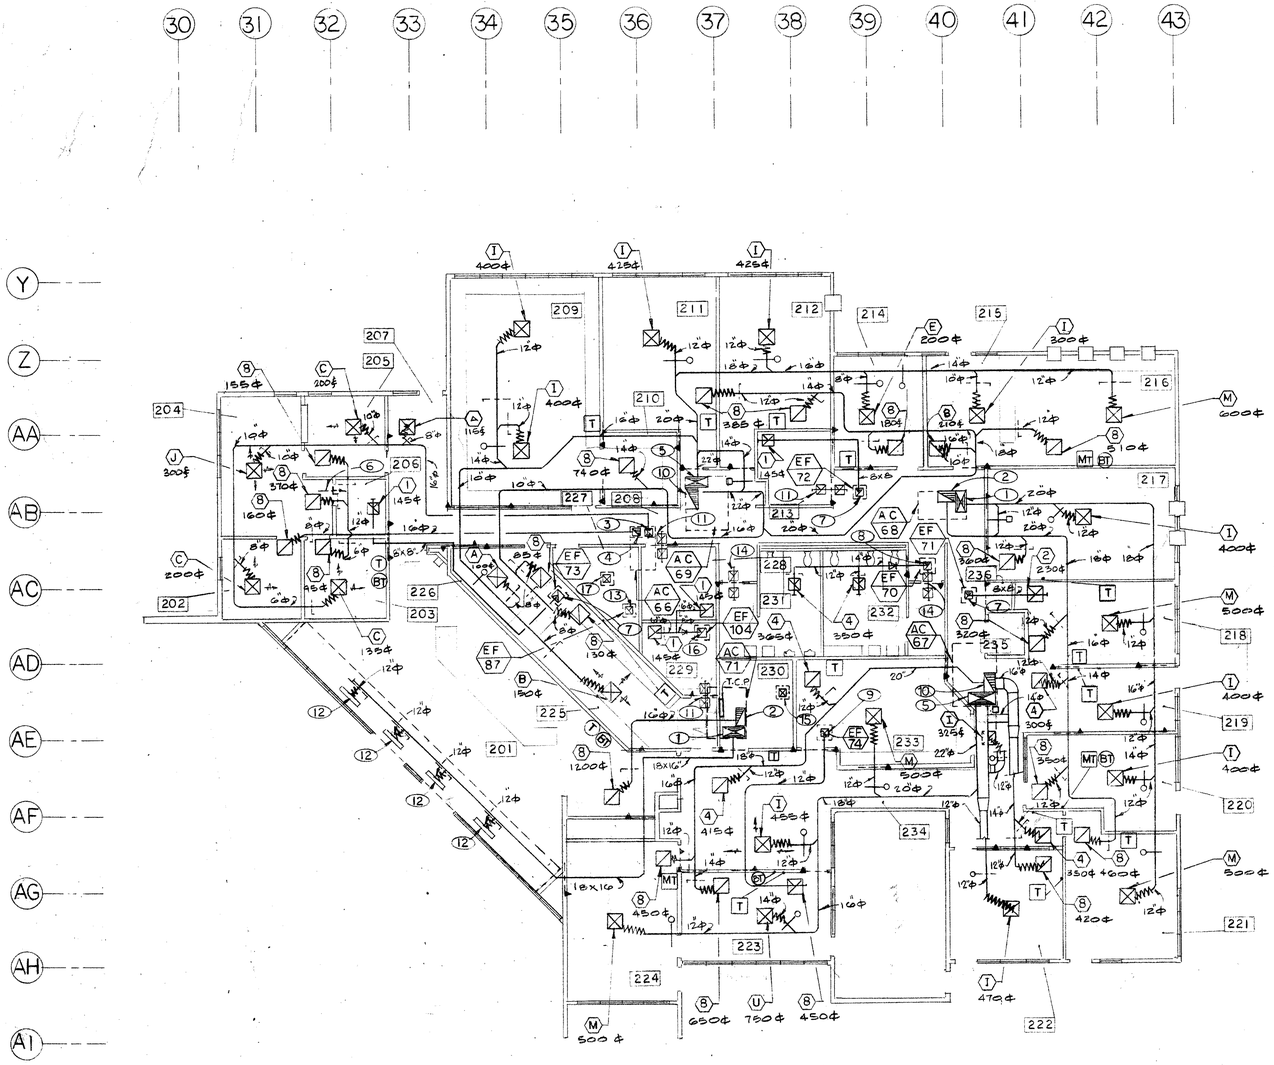

CONSTRUCTION NOTES :

1. 32"x14" S.A DUCT U.T.R, AND DOWN TO FORM A S.A. PLENUM.
2. 32"x14" R.A. DUCT U.T.R, AND DOWN TO FORM A R.A. PLENUM.
3. 12ϕ S.A. DUCT UP TO AC-66 S.A PLENUM.
4. 16ϕ R.A. DUCT UP TO AC-66 R.A. PLENUM.
5. 42"x14" S.A DUCT U.T.R, AND DOWN TO FORM A S.A. PLENUM.
6. 1 FT² FACE AREA DOOR LOUVER.
7. 8"x8" EXHAUST AIR DUCT U.T.R.
8. 14"x14" ROOF OPENING, 12"x12" E.A. DUCT U.T.R AND DOWN TRANSITION TO 14ϕ.
9. 12"x12" ROOF OPENING, 8"x8" E.A. DUCT U.T.R AND DOWN TRANSITION TO 12ϕ.
10. 38"x26" R.A. DUCT U.T.R, AND DOWN TO FORM A R.A. PLENUM.
11. 8"x8" TRANSFER DUCT WITH 8"x8" REGISTER.
12. 4'-0" LINEAR DIFFUSER (475 CFM) SLAD-75, 3/4" SLOT, 4 SLOT.
13. 12"x12" ROOF OPENING, 8"x8" EXH. AIR DUCT DOWN TRANSITION TO 12"x12" E.A. DUCT CONNECTED TO 12"x12" E.A.R.
14. 12"x12" TRANSFER DUCT WITH 12"x12" REGISTER
15. 12"x12" COOK TYPE VI-INTAKE UNIT W/ 12"x12" E.A.R 800 CFM
16. 12"x12" ROOF OPENING, 8"x8" EXH. AIR DUCT.
17. 18"x18" COOK TYPE VI-INTAKE UNIT W/ 18"x18" E.A.R.

ROOM	NAME
201	RECEPTION
202	TREATMENT
203	TREATMENT
204	HEALTH CLERK
205	WAITING
206	TOILET
207	PASSAGE
208	PASSAGE
209	DUPLICATING
210	STORAGE
211	PROGRAM
212	RECORDS
213	CUST.
214	S.P.O.
215	WAITING
216	ATTENDANCE
217	FINANCE
218	CONFERENCE
219	WAITING
220	VICE PRINCIPAL
221	VICE PRINCIPAL
222	VICE PRINCIPAL
223	CONFERENCE
224	PRINCIPAL
225	WORK MAN/STORAGE
226	MAIL
227	ELECT.
228	TELEPHONE
229	COMPUTER
230	MECH.
231	MEN
232	WOMEN
233	VICE PRINCIPAL'S SECRETARY
234	PASSAGE
235	CLOS.
236	CLOS.

SPECIAL NOTE:

THE CONTRACTORS ATTENTION IS DIRECTED TO THE NEED OF SPECIAL COORDINATION AND EFFICIENT USE OF THE AVAILABLE PHYSICAL SPACE BETWEEN THE TOP OF CEILING FRAMING AND BOTTOM OF ROOF FRAMING FOR THE INSTALLATION OF HIS WORK.

ADMINISTRATION BLDG. MECHANICAL FLOOR PLAN

SCALE 1/8"=1'-0".

GENERAL NOTES:

1. SEE SHEET M-1 FOR ABBREVIATIONS AND SYMBOLS.
2. SEE SHEETS M-2, M-3, M-4, M-5, AND M-6 FOR SCHEDULES.
3. SEE SHEETS M-23, M-24, M-25, AND M-22 FOR DETAILS.
4. SEE SHEETS M-26, M-27, AND M-28 FOR CONTROLS.

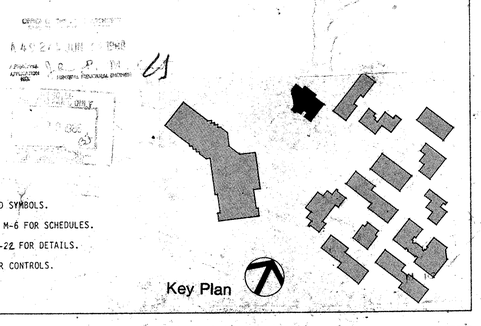

Drawn By G.G.
Checked By O.M.
Date MARCH, 1990
Commission No 1-90-05

Revisions
BID JANUARY 1991

Nack & Sunderland / Engineers
Los Angeles, Calif. Newport Beach, Calif.

RUHNAU RUHNAU TODD/ASSOCIATES Architects Planners
3775 Tenth Street, Riverside, CA 92501-3669, 714/684-4564
5751 Palmer Way, Suite C, Carlsbad, CA 92008-1995, 619/438-5899

ARCHITECT
C20662

West Hills High School
Grossmont Union High School District
San Diego, Ca San Diego County

MECHANICAL FLOOR PLAN BLDG. "2"

Sheet Number M-10
13401 Sheets

INCREMENT 2

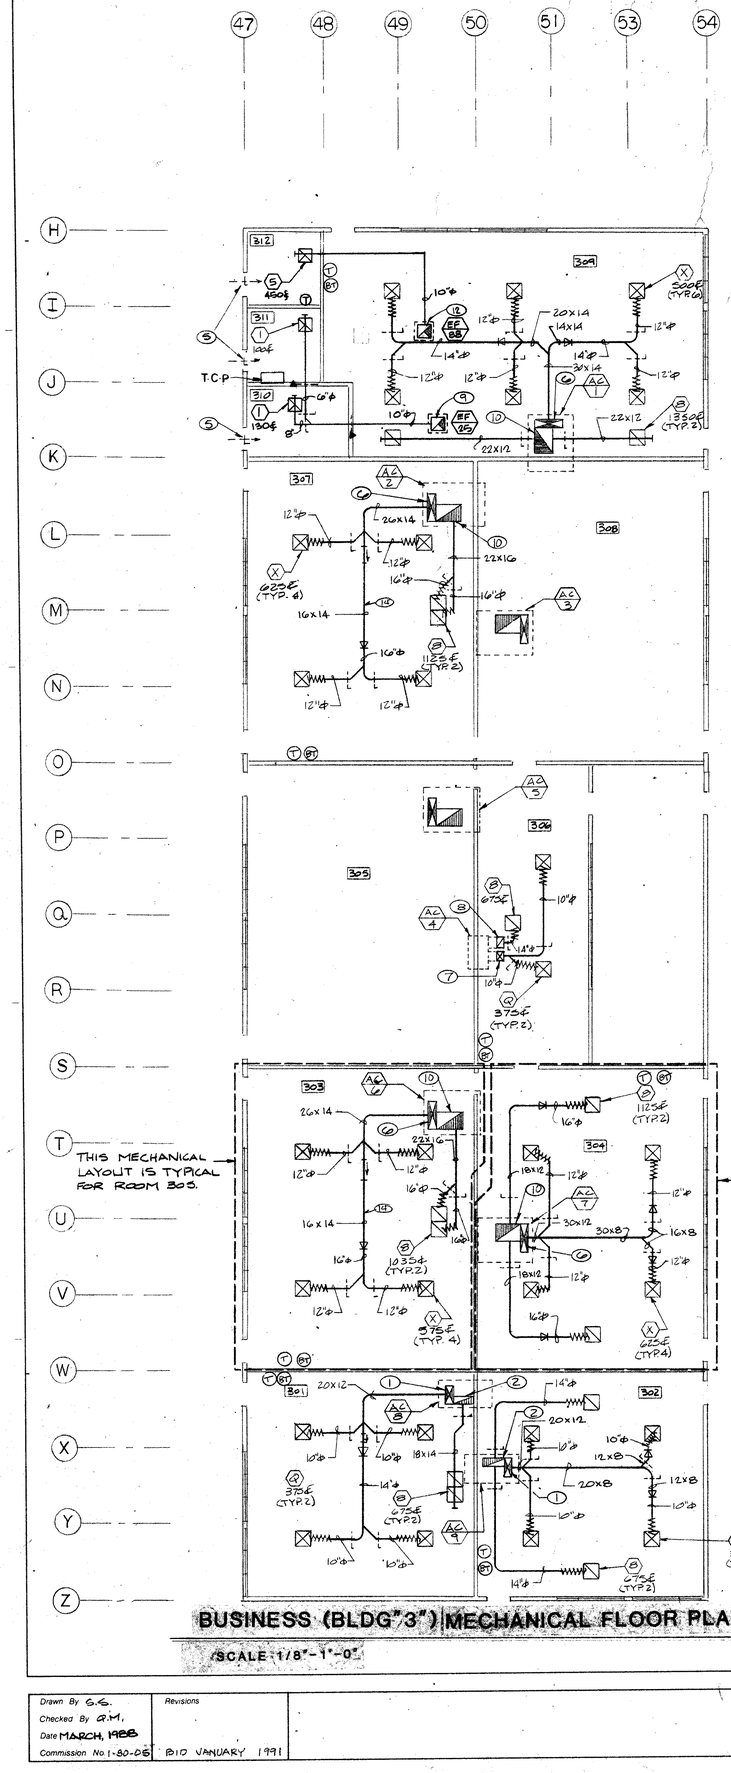

BUSINESS (BLDG"3") MECHANICAL FLOOR PLAN

SCALE 1/8"-1'-0"

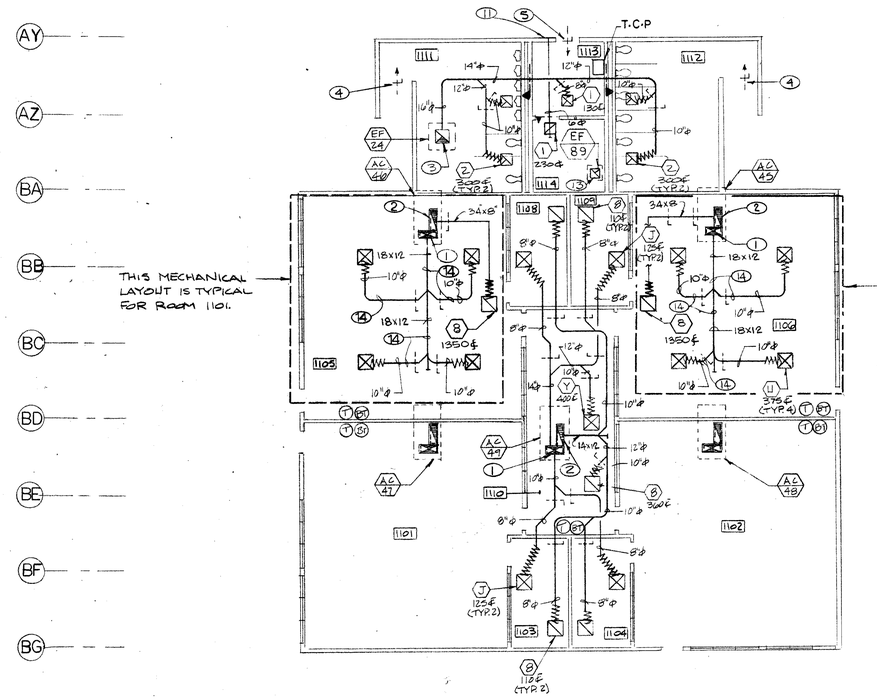

SPECIAL EDUCATION (BLDG"11") MECHANICAL FLOOR PLAN

SCALE 1/8"-1'-0"

CONSTRUCTION NOTES: (BUILDING 3, 11)

1. 32x14 ROOF OPENING. 30x12 SA. DUCT DN FROM UNIT AND FORM PLENUM.
2. 34x15 ROOF OPENING. 32x13 DUCT DN FROM UNIT AND FORM PLENUM.
3. 24x24 ROOF OPENING. 22x22 DUCT DN FROM EXHAUST FAN & TRANSITION TO 16"ϕ, THEN ELBOW.
4. MIN. 3 FT² FACE AREA DOOR LOUVER.
5. MIN. 1 FT² FACE AREA DOOR LOUVER.
6. 44x14 ROOF OPENING. 42x12 DUCT DN FROM UNIT AND FORM PLENUM.
7. 12x18 ROOF OPENING. 10x16 DUCT DN AND TRANSITION TO 14"ϕ, THEN ELBOW.
8. 14x14 ROOF OPENING. 12x12 DUCT DN. AND TRANSITION TO 14"ϕ, THEN ELBOW.
9. 12x12 ROOF OPENING. 10x10 DUCT DN. FROM EXHAUST FAN AND TRANSITION TO 10"ϕ, THEN ELBOW.
10. 34x27 ROOF OPENING. 37x25 DUCT DN. FROM UNIT AND FORM PLENUM.
11. 1 FT² FREE AREA LOUVER.
12. 12" x 12" ROOF OPENING. 8" x 8" EXHAUST AIR DUCTUP
13. 12" x 12" ROOF OPENING. 8" x 8" EXHAUST AIR DUCT DOWN AND CONJECTED TO 14" x 14" E.A.R.
14. RUN THE DUCT IN BETWEEN THE LIGHTS

ROOM	NAME
301	BUSINESS CLASSROOM
302	BUSINESS CLASSROOM
303	TYPING/WORD PROCESSING
304	COMPUTER STUDIES
305	COMPUTER STUDIES
306	FACULTY OFFICE
307	TYPING/WORD PROCESSING
308	COMPUTER STUDIES
309	TYPING/WORD PROCESSING
310	STOR.
311	CUST.
312	ELECT.

ROOM	NAME
1101	CLASSROOM
1102	CLASSROOM
1103	TIME-OUT ROOM
1104	TIME-OUT ROOM
1105	CLASSROOM
1106	CLASSROOM
1108	TIME-OUT ROOM
1109	TIME-OUT ROOM
1110	FACULTY OFFICE
1111	MEN
1112	WOMEN
1113	CUST.
1114	ELECT.

SPECIAL NOTE:

THE CONTRACTORS ATTENTION IS DIRECTED TO THE NEED OF SPECIAL COORDINATION AND EFFICIENT USE OF THE AVAILABLE PHYSICAL SPACE BETWEEN THE TOP OF CEILING FRAMING AND BOTTOM OF ROOF FRAMING FOR THE INSTALLATION OF HIS WORK.

GENERAL NOTES:

1. SEE SHEET M-1 FOR ABBREVIATIONS AND SYMBOLS.
2. SEE SHEETS M-2, M-3, M-4, M-5, AND M-6 FOR SCHEDULES.
3. SEE SHEETS M-23, M-24, M-25, AND M-22 FOR DETAILS.
4. SEE SHEETS M-26, M-27, AND M-28 FOR CONTROLS.

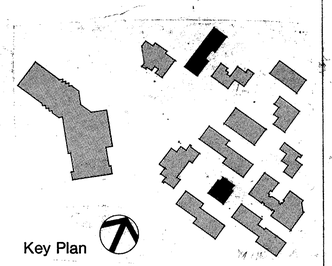

Drawn By G.G.
Checked By R.M.
Date MARCH, 1988
Commission No. 1-80-05

Revisions

BID JANUARY 1991

Nack & Sunderland / Engineers
Los Angeles, Calif. Newport Beach, Calif.

RUHNAU RUHNAU TODD/ASSOCIATES Architects Planners
3775 Tenth Street, Riverside, CA 92501-3669, 714/684-4564
5751 Palmer Way, Suite C, Carlsbad, CA 92008-1995, 619/438-5899

ARCHITECT
C20662

West Hills High School
Grossmont Union High School District
San Diego, Ca San Diego County

MECHANICAL FLOOR PLAN BLDG. "3" & "11"

Sheet Number M-11
13501 Sheets

INCREMENT

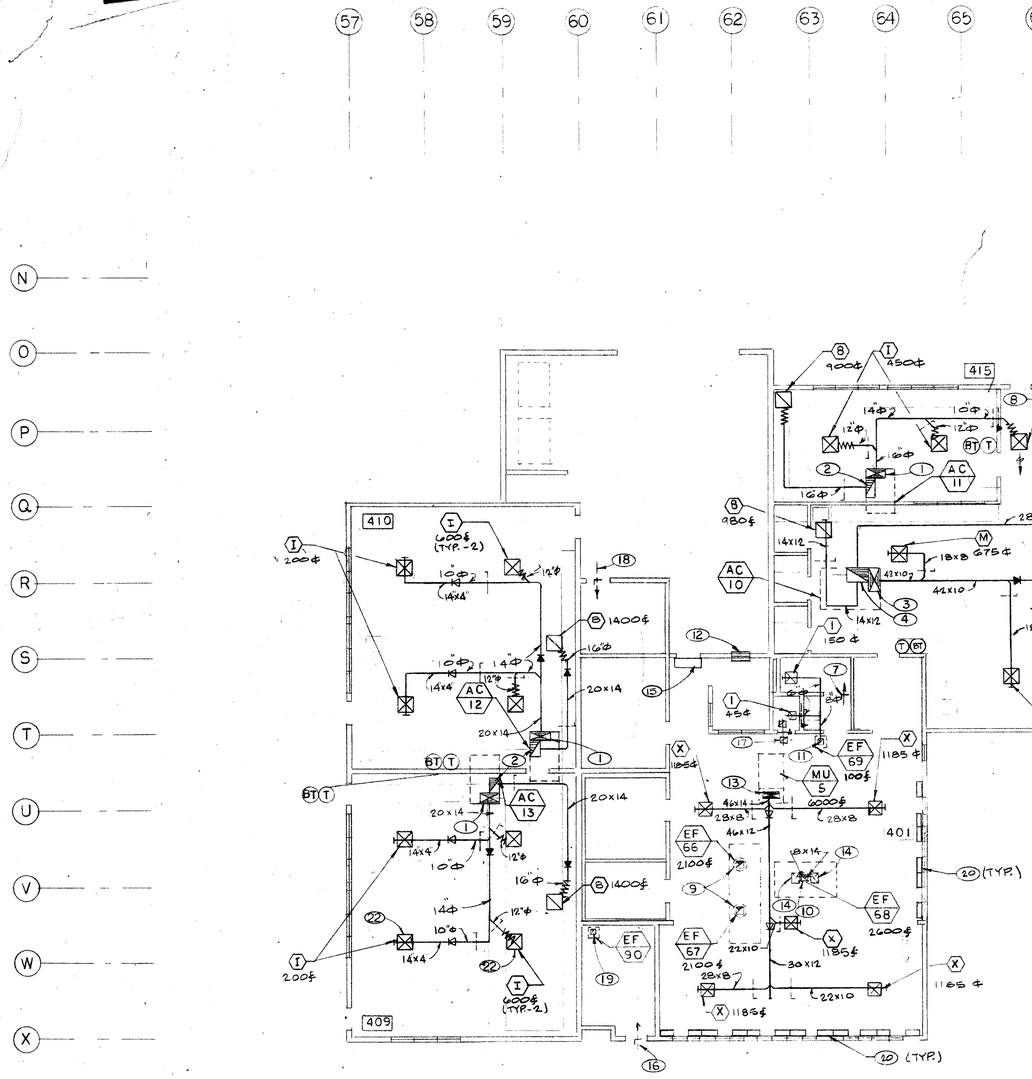

KITCHEN/ASB/FACULTY LOUNGE MECHANICAL FLOOR PLAN

SCALE 1/8"=1'-0"

CONSTRUCTION NOTES : ⬭

1. 32"X14" ROOF OPENING, 30X12 DUCT DN FROM UNIT AND FORM PLENUM.
2. 34X14 ROOF OPENING, 32X12 DUCT DN FROM UNIT AND FORM PLENUM.
3. 44"X14" ROOF OPENING, 42X12 DUCT DN FROM UNIT AND FORM PLENUM.
4. 30"X 27" ROOF OPENING 30"X24" DUCT DN FROM UNIT AND ELBOW TO 48"X10" DUCT
5. 18"X18" ROOF OPENING, 16"X16" DUCT DN AND TRANSITION TO 12"Φ, THEN ELBOW.
6. 18"X18" ROOF OPENING, 12"X12" DUCT DN AND TRANSITION TO 12"Φ, THEN ELBOW.
7. 1 FT² FACE AREA DOOR LOUVER.
8. 8"X12" (2-WAY) SUPPLY AIR REGISTER, 500¢
9. 8"X22" EXHAUST AIR DUCT UP FROM KITCHEN HOOD AND TRANSITION TO 14"X14" DUCT U.T.A.
10. 14"X14" EXHAUST AIR DUCT U.T.A.
11. 18"X18" ROOF OPENING, 10"X10" EXH. AIR DUCT AND TRANSITION TO 10"Φ, THEN ELBOW.
12. CARRIER PACKAGE RIVIERA HEAT PUMP, COOLING CAP. 70000 BTUH, 200 CFM, 7.6 KWATTS, 7.6 AMP. 2 SPEED, 115V-1Φ, 2 FAN SPEED, DIMENSION 16 1/4" X 24 5/8" X 22 1/8", 150 LBS, REQ. WALL OPENING 16 1/4" X 24 5/8"
13. 40"X 14" MAKE UP AIR DUCT DOWN.
14. 8"X14" EXH. AIR DUCT DOWN TO KITCHEN HOOD OPENING.
15. PROVIDE AIR CURTAIN, ILG CABINET MODEL B15FF, 1/3 HP 115V-1Φ, 1700 CFM (MAX AT NOZZLE), 2200 FPM (MAX FPM AT NOZZLE), 100 LBS. PROVIDE DOOR SWITCH CONTROL.
16. 2 FT² FREE AREA DOOR LOUVER.
17. 8"X 8" TRANSFER DUCT WITH 8"X8" TRANSFER GRILLE.
18. PROVIDE TWO OPENING, ONE LOCATED WITHIN THE UPPER 12 INCHES OF THE ROOM AND ONE WITHIN THE LOWER 12 INCHES OF THE ROOM. (1 FT² FREE AREA OF EACH OPENING)
19. 14" X 14" ROOF OPENING 16" X 10" EXHAUST AIR DUCT TRANSITION TO 14"X 14" EXH. AIR DUCT AND CONNECTED TO 16"X 18" E.A.R.
20. AIR CURTAIN ILG CABINET MODEL B15FF, 1/3 HP, 115V 1Φ 2050 CFM, 150 LB. WT. MIN. 400 FPM @ COUNTER
21. 3/8" UNDER CUT
22. INSTALL SUPPLY DIFFUSER NORTH OF STRUCTURAL BEAM (W21)

ROOM	NAME
401	CENTRAL KITCHEN
402	OFFICE
403	CUST.
404	TOILET
405	DRY STORAGE
406	REFRIG.
407	FREEZER
408	CUST./ELEC.
409	A.S.B. STORE
410	A.S.B. CLASSROOM
411	MECH.
412	PHONE BOOTH
413	PHONE BOOTH
414	PHONE BOOTH
415	FACULTY WORKROOM
416	PASSAGE
417	MENS
418	WOMENS
419	FACULTY SMOKING LOUNGE
420	CUST.
421	FACULTY LOUNGE

SPECIAL NOTE:

THE CONTRACTORS ATTENTION IS DIRECTED TO THE NEED OF SPECIAL COORDINATION AND EFFICIENT USE OF THE AVAILABLE PHYSICAL SPACE BETWEEN THE TOP OF CEILING FRAMING AND BOTTOM OF ROOF FRAMING FOR THE INSTALLATION OF HIS WORK.

NOTE:

1. INTERLOCK EF-66, EF-67 AND EF-68 WITH MU-5

GENERAL NOTES:

1. SEE SHEET M-1 FOR ABBREVIATIONS AND SYMBOLS.
2. SEE SHEETS M-2, M-3, M-4, M-5, AND M-6 FOR SCHEDULES.
3. SEE SHEETS M-23, M-24, M-25, AND M-22 FOR DETAILS.
4. SEE SHEETS M-26, M-27, AND M-28 FOR CONTROLS.

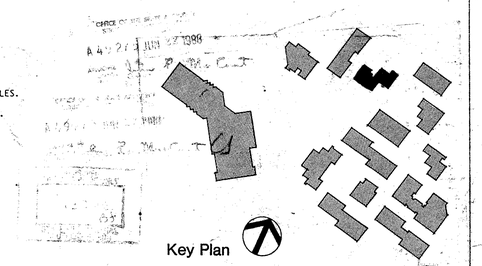

Drawn By A.E.
Checked By G.M
Date MARCH, 1988
Commission No. 1-30505

Revisions
BID JANUARY 1991

Neck & Sunderland / Engineers
Los Angeles, Calif. Newport Beach, Calif.

Architects Planners
RUHNAU McGAVIN RUHNAU/ASSOCIATES
3775 Tenth Street, Riverside, CA 92501-3669, 714/684-4664
5751 Palmer Way Suite C, Carlsbad, CA 92008-1905, 619/438-5899

ARCHITECT
C20662

West Hills High School
Grossmont Union High School District
San Diego, Ca San Diego County

MECHANICAL FLOOR PLAN BLDG "4"

Sheet Number M-12
Sheets

INCREMENT 4

80 81 82 83 84 85 86 87 88 89 90 91 92 93

P Q R S T U V W X Y

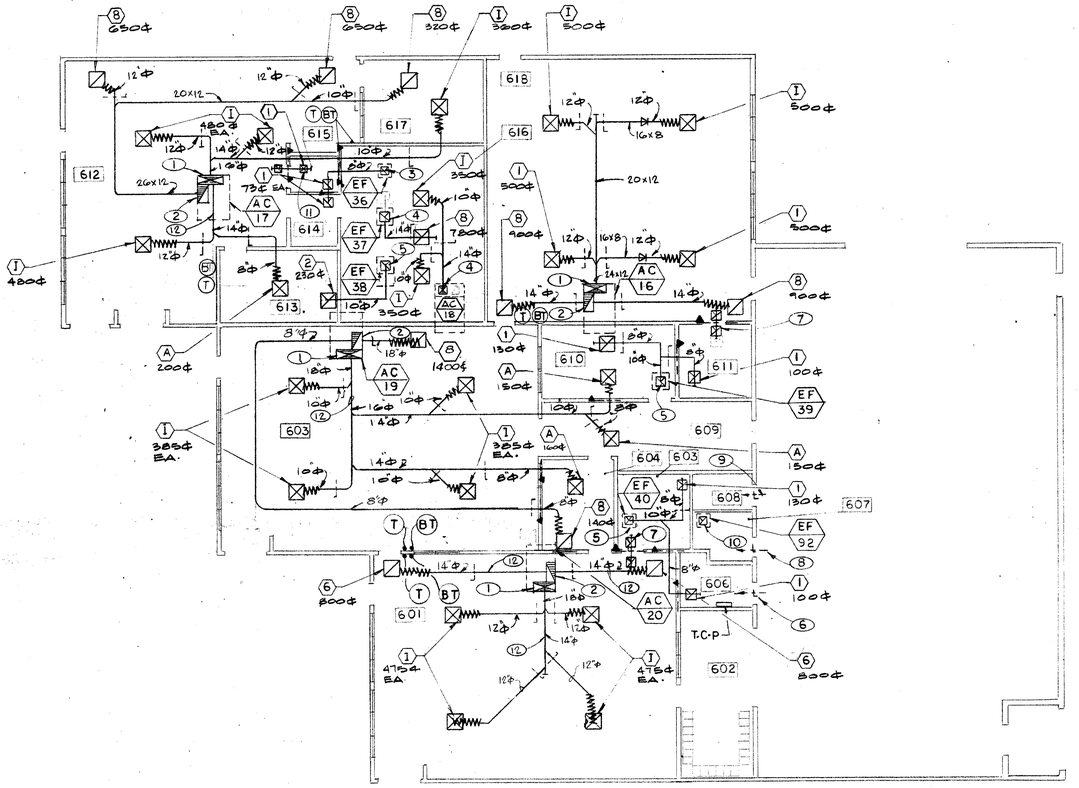

CONSTRUCTION NOTES :

1. 32"X14" ROOF OPENING, 30"X12" DUCT DOWN FROM UNIT AND FORM PLENUM.
2. 34"X14" ROOF OPENING, 32"X12" DUCT DOWN FROM UNIT AND FORM PLENUM.
3. 12"X12" ROOF OPENING, 8"X8" DUCT DOWN AND TRANSITION TO 8"Φ, THEN ELBOW.
4. 14"X14" ROOF OPENING, 10"X10" DUCT DOWN AND TRANSITION TO 14"Φ, THEN ELBOW.
5. 12"X12" ROOF OPENING, 8"X8" DUCT DOWN AND TRANSITION TO 10"Φ, THEN ELBOW.
6. 1 FT² FREE AREA DOOR LOUVER.
7. 8"X8" TRANSFER DUCT. WITH 8"X8" TRANSFER GRILLE.
8. 1 FT² FREE AREA DOOR LOUVER.
9. PROVIDE TWO OPENING ONE LOCATED WITHIN THE UPPER 12 INCHES OF THE ROOM AND ONE WITHIN THE LOWER 12 INCHES OF THE ROOM (1 FT² FREE AREA OF EACH OPENING)
10. 12"X 12" ROOF OPENING, 8"X 8" EXH. AIR DUCT DOWN THEN TRANSITION TO 12"X12" EXH. AIR DUCT AND CONNECTED TO 14" X 14" EXH. AIR. REGISTER.
11. 12X12 TRANSFER DUCT
12. RUN THE DUCT BETWEEN THE LIGHT FIXTURES.

ROOM	NAME
601	CRAFTS
602	LOCKERS
603	ART
604	OFFICE
605	STORAGE
606	CUST.
607	ELECT.
608	MECH.
609	PASSAGE
610	STOR./WORKROOM
611	STOR.
612	PHOTOGRAPHY
613	DARKROOM
614	VEST.
615	STORAGE
616	PRINT ROOM
617	PORTRAIT STUDIO
618	DRAFTING/GRAPHICS

SPECIAL NOTE:

THE CONTRACTORS ATTENTION IS DIRECTED TO THE NEED OF SPECIAL COORDINATION AND EFFICIENT USE OF THE AVAILABLE PHYSICAL SPACE BETWEEN THE TOP OF CEILING FRAMING AND BOTTOM OF ROOF FRAMING FOR THE INSTALLATION OF HIS WORK.

ARTS & CRAFTS BLDG. MECHANICAL FLOOR PLAN

SCALE 1/8"=1'-0"

GENERAL NOTES:

1. SEE SHEET M-1 FOR ABBREVIATIONS AND SYMBOLS.
2. SEE SHEETS M-2, M-3, M-4, M-5, AND M-6 FOR SCHEDULES.
3. SEE SHEETS M-23, M-24, M-25, AND M-22 FOR DETAILS.
4. SEE SHEETS M-26, M-27, AND M-28 FOR CONTROLS.

OFFICE OF THE STATE ARCHITECT
APPROVED
APR 22 1988
P. M. Curtis

Key Plan

Drawn By S.S./DLN
Checked By D.M.
Date MARCH, 1988
Commission No. 1-80-05

Revisions
BID JANUARY 1991

Nack & Sunderland / Engineers
Los Angeles, Calif. Newport Beach, Calif.

RUHNAU RUHNAU TODD/ASSOCIATES Architects Planners
3778 Tenth Street, Riverside, CA 92501-3669, 714/684-4664
5751 Palmer Way, Suite C, Carlsbad, CA 92009-1995, 619/438-5899

ARCHITECT
C20662

West Hills High School
Grossmont Union High School District
San Diego, Ca San Diego County

MECHANICAL FLOOR PLAN BLDG. "8"

Sheet Number M-14
1370 sheets

INCREMENT 2

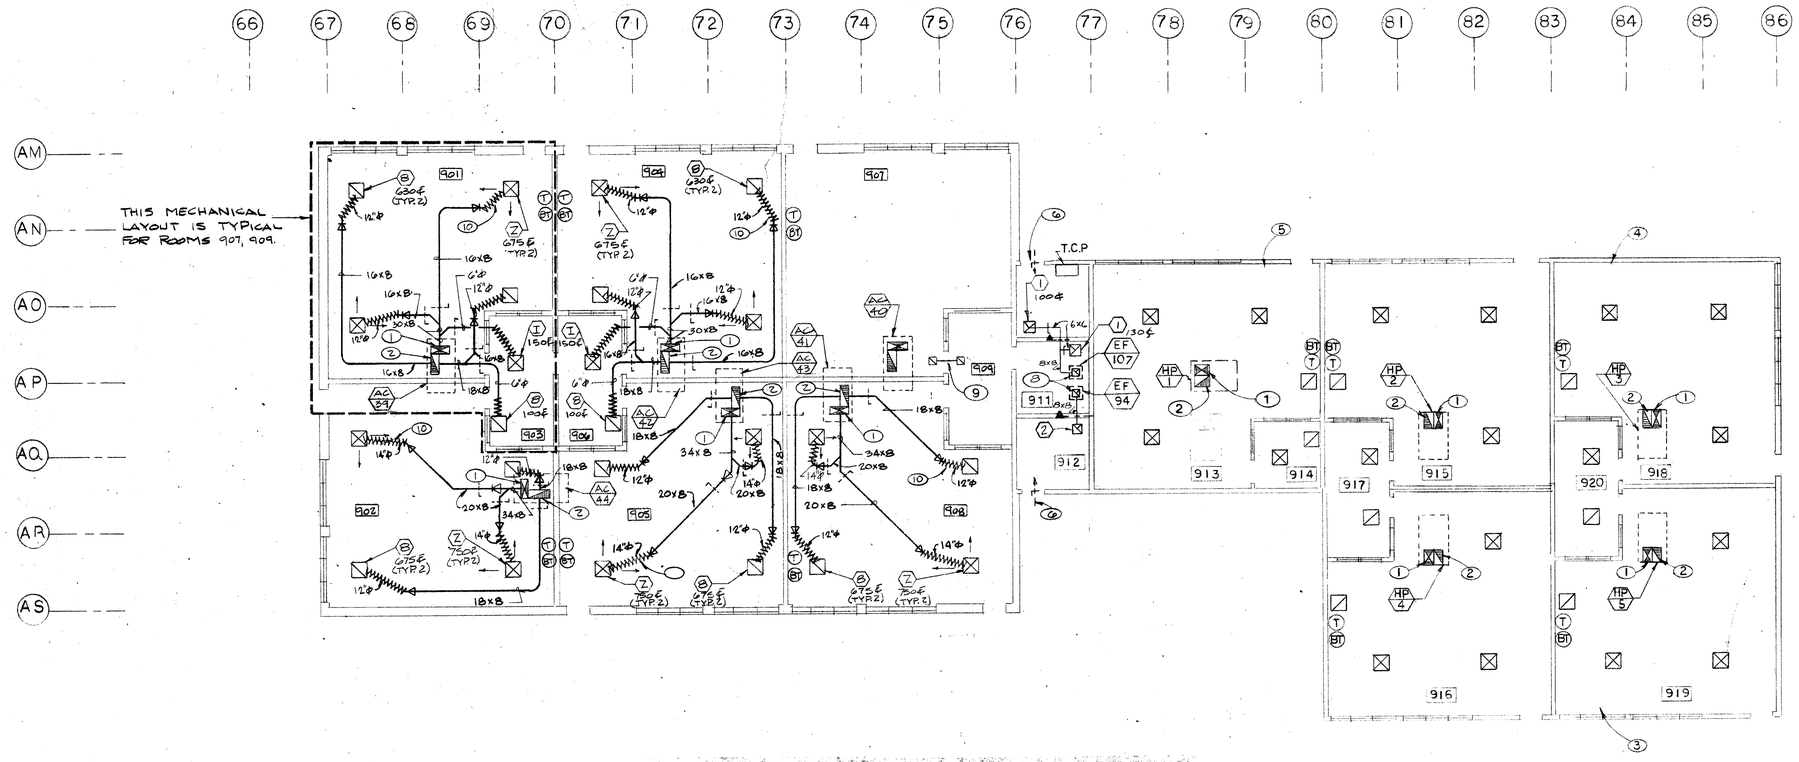

ENGLISH (BLDG "9") MECHANICAL FLOOR PLAN

SCALE 1/8"=1'-0"

CONSTRUCTION NOTES: (BUILDING 9)

1. 34x14 ROOF OPENING 30x12 S.A. DUCT DN. FROM UNIT AND TRANSITION TO DUCT SIZE SHOWN ON THE FLOOR PLAN
2. 34x14 ROOF OPENING. 32x12 RA. DUCT DN FROM UNIT AND FORM PLENUM.
3. HP-5 SHALL SERVE ROOM 919 (1500#). TYPICAL FOR (HP-4 FOR ROOM 916)
4. HP-3 SHALL SERVE ROOM 918 (1350#) & ROOM 920 (1504). TYPICAL FOR (HP-2 FOR ROOM 915 & 917)
5. HP-1 SHALL SERVE ROOM 913 (1402#) & ROOM 914 (1004)
6. 1 FT² FREE AREA DOOR LOUVER.
7. OMIT
8. 12"x12" ROOF OPENING, 8"x8" EXH. AIR DUCT DOWN AND ELBOW.
9. 14x14" TRANSFER DUCT WITH 14x14" TRANSFER GRILLES.
10. RUN FLEXIBLE DUCT BETWEEN THE LIGHTS. (TYPICAL)

(BLDG "9" RELOCATABLE PORTION) GENERAL NOTES :

1. SUPPLY & RETURN AIR DISTRIBUTION SHALL BE DONE BY CONTRACTOR AS TO COMPLY WITH FOLLOWING NOTES:
   - A) SUPPLY DUCTS SHALL BE SIZED FOR 0.08 INW FRICTION PER 100 FEET OF DUCT.
   - B) RETURN DUCTS SHALL BE SIZED FOR 0.07 INW FRICTION PER 100 FEET OF DUCT.
   - C) SUPPLY DIFFUSERS AND RETURN REGISTERS SHALL BE SIZED BASED ON REQUIRED NC LEVEL AND THROW.
   - D) RETURN AIR REGISTER SHALL BE SIZED AT 350 FPM.
   - E) PROVIDE MANUAL VOLUME DAMPER FOR EACH SUPPLY AIR BRANCH.

ROOM	NAME
901	CLASSROOM
902	CLASSROOM
903	FACULTY OFFICE
904	CLASSROOM
905	CLASSROOM
906	OFFICE
907	CLASSROOM
908	CLASSROOM
909	FACULTY OFFICE
910	CUST.
911	STOR.
912	ELECT.
913	CLASSROOM
914	FACULTY OFFICE
915	CLASSROOM
916	CLASSROOM
917	FACULTY OFFICE
918	CLASSROOM
919	CLASSROOM
920	FACULTY OFFICE

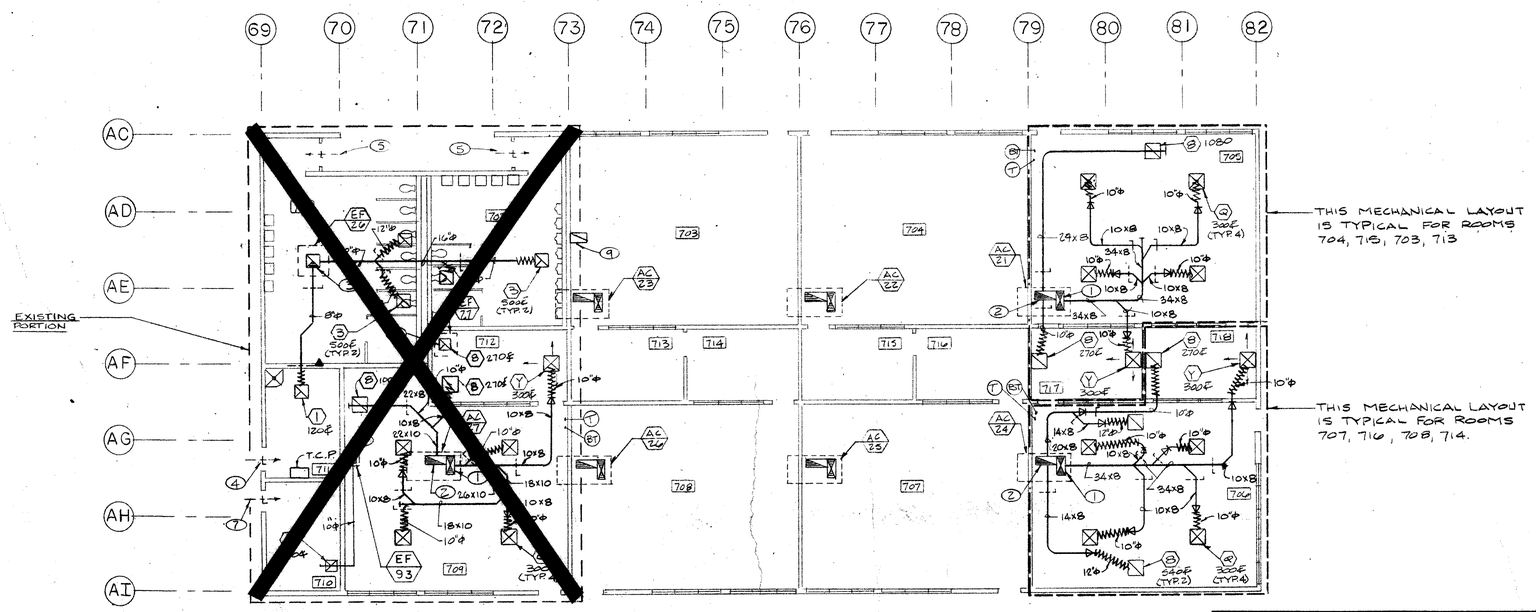

BUSINESS/ [illegible] EDUCATION BLDG. "7") MECHANICAL FLOOR PLAN

SCALE 1/8"=1'-0"

CONSTRUCTION NOTES: (BUILDING 7)

1. 32x14 ROOF OPENING 30x12 S.A. DUCT DN. FROM UNIT AND TRANSITION TO DUCT SIZE SHOWN ON THE FLOOR PLAN
2. 34x14 ROOF OPENING 32x12 S.A. DUCT DN FROM UNIT AND FORM PLENUM.
3. 24x24 ROOF OPENING 20x20 DUCT DN FROM EXHAUST FAN AND FORM PLENUM.
4. MIN. 1 FT² FREE AREA DOOR LOUVER.
5. STEEL TUBE GATE (BY ARCH.)
6. 12x12 ROOF OPENING, 8x8 DUCT DN. FROM EXHAUST FAN TO EXHAUST GRILLE.
7. 1 FT² FREE AREA DOOR LOUVER.
8. 12"x12" ROOF OPENING, 8"x8" EXH. AIR DUCT TRANSITION TO 10"ø AND ELBOW.
9. LOCATE THE RETURN AIR REGISTER IN ROOM 703 AS SHOWN TO MISS THE ROOF DRAIN LINE
10. RUN FLEXIBLE DUCT BETWEEN THE LIGHTS.

GENERAL NOTES:

1. SEE SHEET M-1 FOR ABBREVIATIONS AND SYMBOLS.
2. SEE SHEETS M-2, M-3, M-4, M-5, AND M-6 FOR SCHEDULES.
3. SEE SHEETS M-23, M-24, M-25, AND M-22 FOR DETAILS.
4. SEE SHEETS M-26 M-27 AND M-28 FOR CONTROLS.

ROOM	NAME
701	WOMENS
702	MENS
703	CLASSROOM
704	CLASSROOM
705	CLASSROOM
706	CLASSROOM
707	CLASSROOM
708	CLASSROOM
709	CLASSROOM
710	ELECT.
711	CUST.
712	GROUP STUDY/CONF.
713	GROUP STUDY
714	GROUP STUDY
715	GROUP STUDY
716	GROUP STUDY
717	GROUP STUDY
718	GROUP STUDY

SPECIAL NOTE:

THE CONTRACTORS ATTENTION IS DIRECTED TO THE NEED OF SPECIAL COORDINATION AND EFFICIENT USE OF THE AVAILABLE PHYSICAL SPACE BETWEEN THE TOP OF CEILING FRAMING AND BOTTOM OF ROOF FRAMING FOR THE INSTALLATION OF HIS WORK.

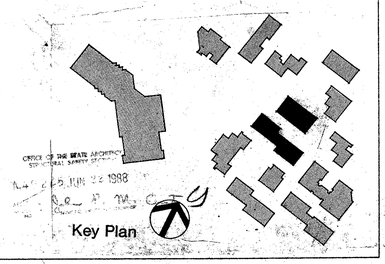

Drawn By S.S.
Checked By A.M.
Date MARCH, 1988
Commission No 1-30-06 BID JANUARY 1991

Revisions

Nack & Sunderland / Engineers
Los Angeles, Calif. Newport Beach, Calif.

RUHNAU RUHNAU TODD/ASSOCIATES Architects Planners
3775 Tenth Street, Riverside, CA 92501-3669, 714/684-4564
5751 Palmer Way, Suite C, Carlsbad, CA 92008-1995, 619/438-5899

ARCHITECT
C20662

West Hills High School
Grossmont Union High School District
San Diego, Ca San Diego County

MECHANICAL FLOOR PLAN BLDG. "7" & "9"

Sheet Number M-15
[illegible] Sheets

INCREMENT 2

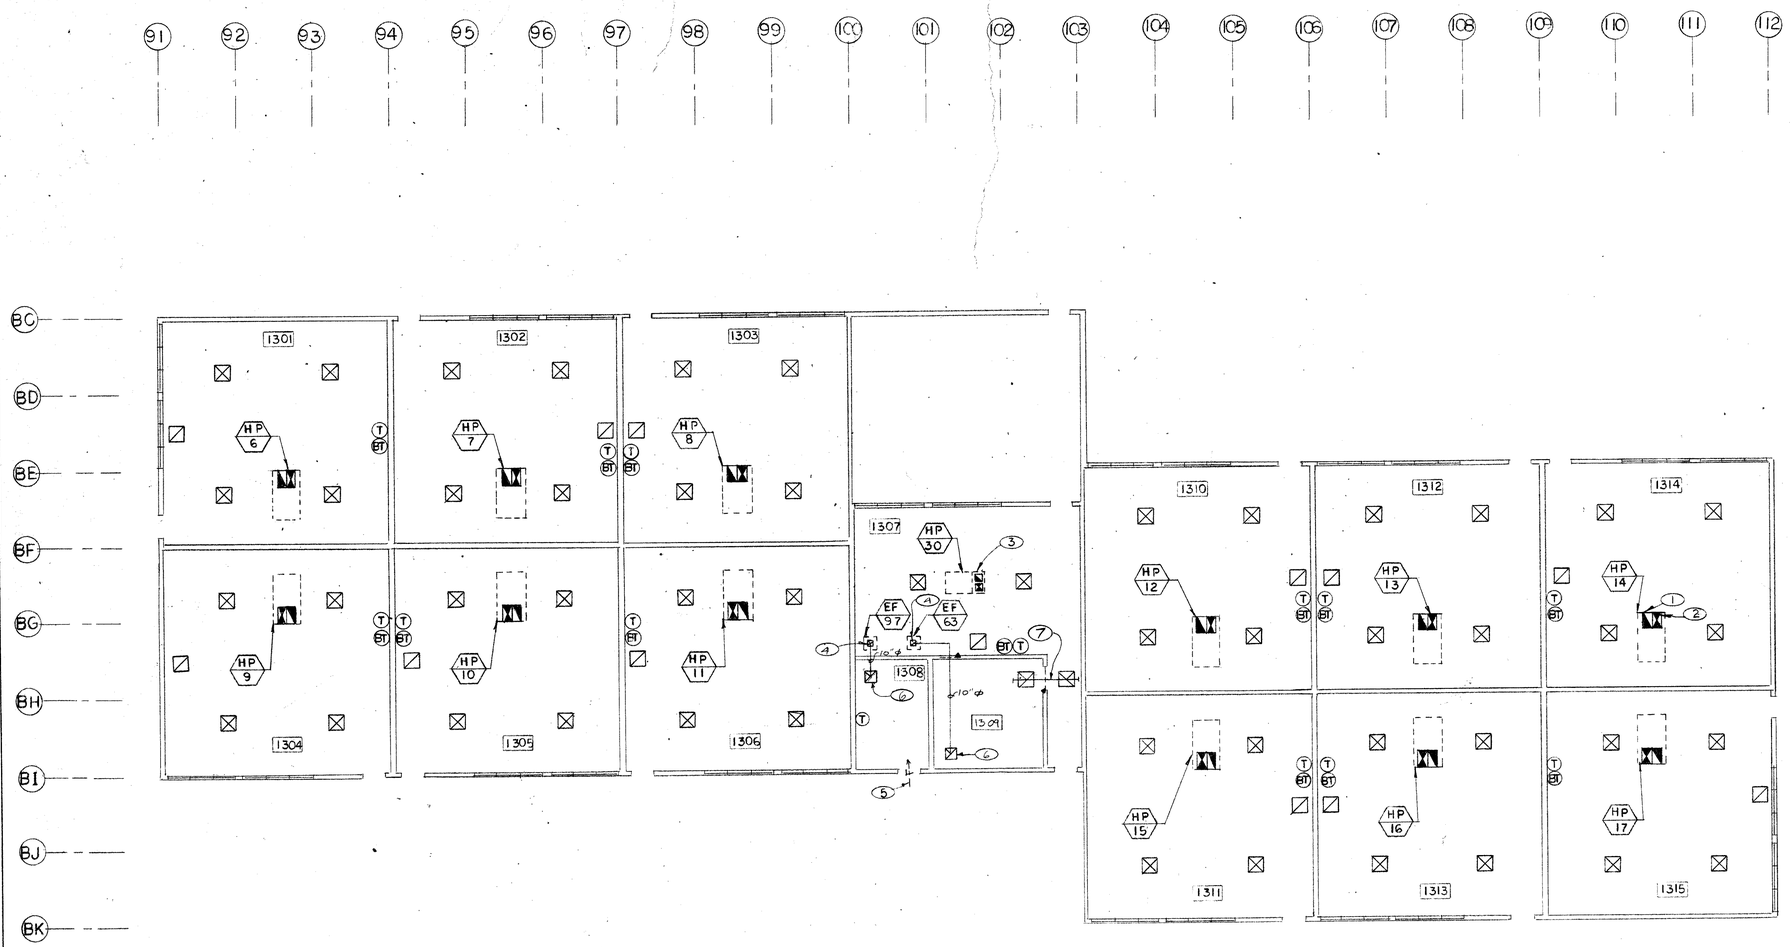

CONSTRUCTION NOTES :

1. 34"x14" ROOF OPENING. 32"x12" RETURN AIR DUCT DOWN FROM UNIT AND FORM PLENUM (TYPICAL HP-6 thru 17)
2. 34"x14" ROOF OPENING. 32"x12" SUPPLY AIR DUCT DOWN FROM UNIT AND FORM PLENUM (TYPICAL HP-6 THRU17)
3. PROVIDE MICRO METL SERIES PLENUM WITH PRE-FAB ROOF CURB WHICH HAS TWO 16"x16" ROOF OPENING FOR RETURN AND SUPPLY DUCT. 14"x14" SUPPLY AIR DUCT DOWN AND FORM PLENUM & 14"x14" RETURN AIR DUCT DOWN AND FORM PLENUM.
4. 12"x12" ROOF OPENING, 8"x8" DUCT DOWN AND TRANSITION TO 10"ø, THEN ELBOW. (EF-63 SERVING ROOM 1309)
5. 1 FT² FREE AREA DOOR LOUVER.
6. 16x16" R.A.G.
7. 18"x18" TRANSFER GRILLE WITH 18"x12" DUCT.

GENERAL NOTES :

1. SUPPLY & RETURN AIR DISTRIBUTION SHALL BE DONE BY CONTRACTOR AS TO COMPLY WITH FOLLOWING NOTES:
   A) SUPPLY DUCTS SHALL BE SIZED FOR 0.08 INW FRICTION PER 100 FEET OF DUCT.
   B) RETURN DUCTS SHALL BE SIZED FOR 0.07 INW FRICTION PER 100 FEET OF DUCT.
   C) SUPPLY DIFFUSERS AND RETURN REGISTERS SHALL BE SIZED BASED ON REQUIRED THROW AND NC LEVEL.
   D) SIZE RETURN AIR REGISTER AT MAX. 350FPM
2. PROVIDE MANUAL VOLUME DAMPER FOR EACH SUPPLY AIR BRANCH
3. PROVIDE FIRE DAMPER WHERE DUCT PENTRATES THROUGH FIRE RATED WALL

ROOM	NAME
1301	CLASSROOM
1302	CLASSROOM
1303	CLASSROOM
1304	CLASSROOM
1305	CLASSROOM
1306	CLASSROOM
1307	FACULTY OFFICE
1308	ELECT.
1309	CUST.
1310	CLASSROOM
1311	CLASSROOM
1312	CLASSROOM
1313	CLASSROOM
1314	CLASSROOM
1315	CLASSROOM

SPECIAL NOTE:

THE CONTRACTORS ATTENTION IS DIRECTED TO THE NEED OF SPECIAL COORDINATION AND EFFICIENT USE OF THE AVAILABLE PHYSICAL SPACE BETWEEN THE TOP OF CEILING FRAMING AND BOTTOM OF ROOF FRAMING FOR THE INSTALLATION OF HIS WORK.

GENERAL NOTES:

1. SEE SHEET M-1 FOR ABBREVIATIONS AND SYMBOLS.
2. SEE SHEETS M-2, M-3, M-4, M-5, AND M-6 FOR SCHEDULES.
3. SEE SHEETS M-23, M-24, M-25, AND M-22 FOR DETAILS.
4. SEE SHEETS M-27, M-28, AND M-26 FOR CONTROLS.

MATH BLDG. MECHANICAL FLOOR PLAN

SCALE 1/8=1'-0"

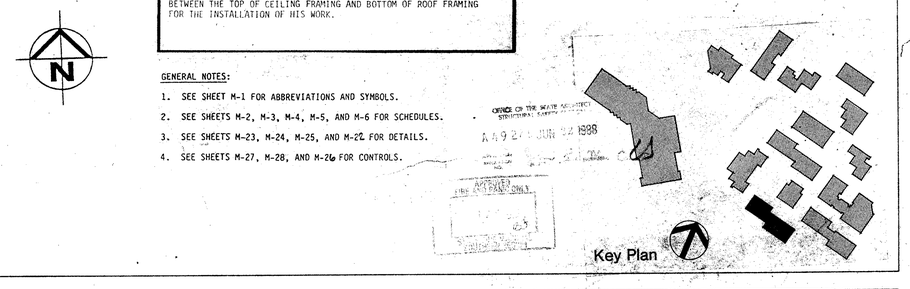

Drawn By SG.
Checked By R.M.
Date MARCH, 1988
Commission No. 1-30-05

Revisions
BID JANUARY 1991

Neck & Sunderland / Engineers
Los Angeles, Calif. □□□□ Newport Beach, Calif.

RUHNAU RUHNAU TODD/ASSOCIATES Architects Planners
3775 Tenth Street, Riverside, CA 92501-3669, 714/684-4564
5751 Palmer Way, Suite C, Carlsbad, CA 92008-1995, 619/438-5890

ARCHITECT
C20662

West Hills High School
Grossmont Union High School District
San Diego, Ca San Diego County

MECHANICAL FLOOR PLAN BLDG. "13"

Sheet Number M-19
13901 Sheets
INCREMENT 2

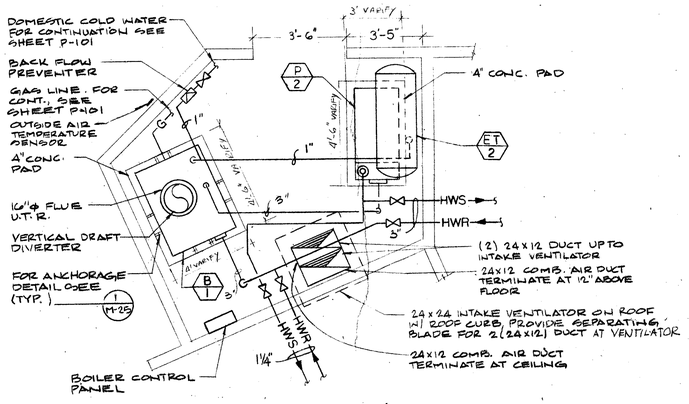

ENLARGED BOILER ROOM PLAN

SCALE: 3/8"=1'-0"

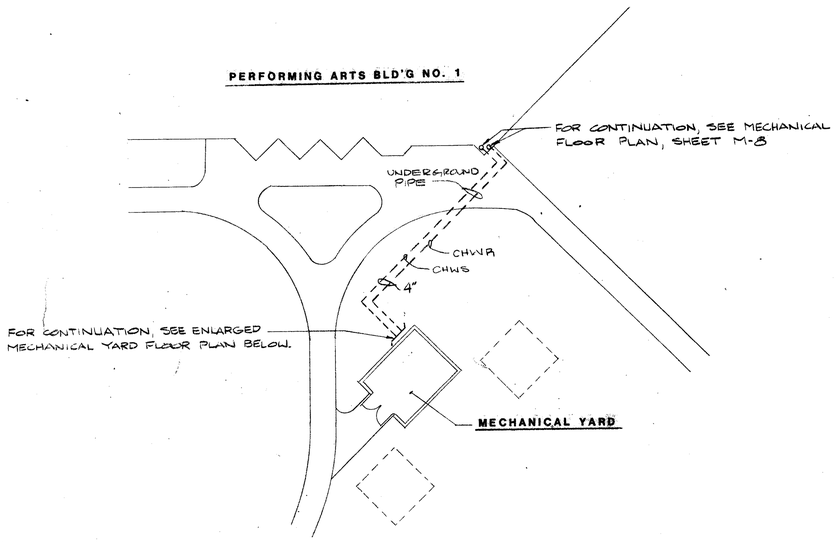

PARTIAL SITE PLAN

SCALE: 1"=20'-0"

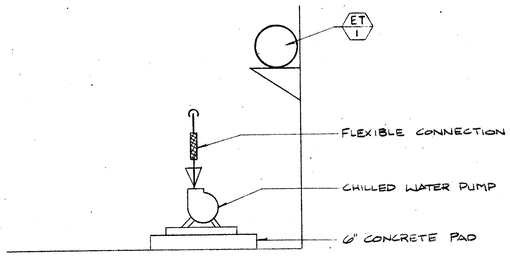

SECTION D-D

SCALE: 1/2"=1'-0"

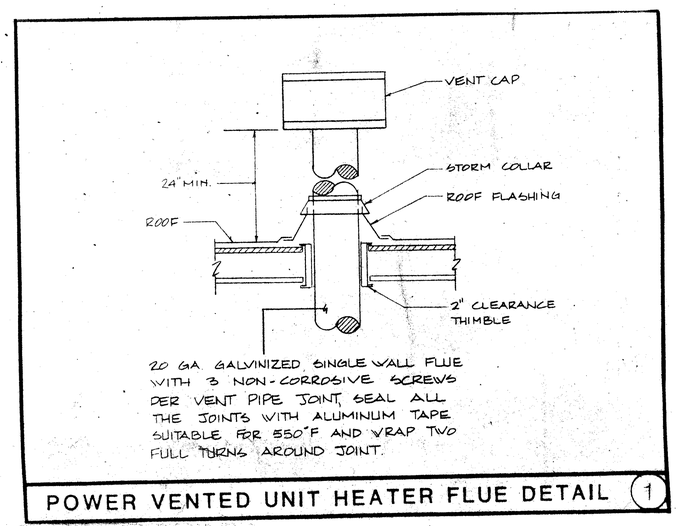

POWER VENTED UNIT HEATER FLUE DETAIL 1

4-½"ø HILTI KWIK BOLTS 4½" EMB IN CONCRETE. INSTALL WITH SPECIAL INSPECTION. INSTALL BOLTS IN MANUF. MOUNTING HOLES.

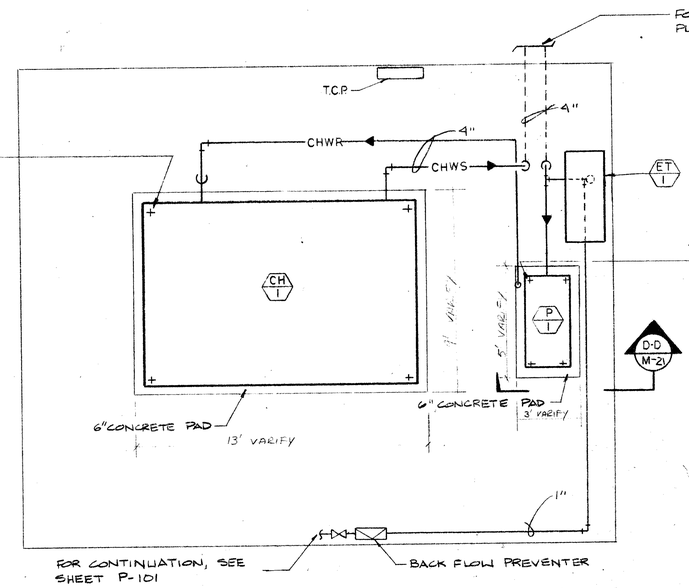

ENLARGED MECHANICAL YARD PLAN

SCALE: 3/8"=1'-0"

GENERAL NOTES:

1. SEE SHEET M-1 FOR ABBREVIATIONS AND SYMBOLS.
2. SEE SHEETS M-2, M-3, M-4, M-5, AND M-6 FOR SCHEDUCES.
3. SEE SHEETS M-23, M-24, M-25, AND M-26 FOR DETAILS.
4. SEE SHEETS M-27, M-28, AND M-29 FOR CONTROLS.

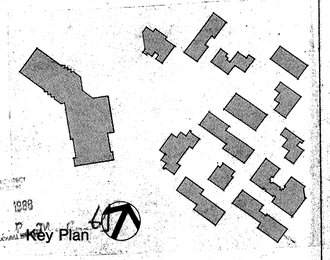

ORDER OF THE STATE ARCHITECT
APPROVED
1998

Drawn By S.S.	Revisions	Nack & Sunderland / Engineers	RUHNAU RUHNAU TODD/ASSOCIATES Architects Planners	ARCHITECT	West Hills High School	MECHANICAL YARD & SITE PLAN	Sheet Number M-21
Checked By R.M.		Los Angeles, Calif. Newport Beach, Calif.	3776 Tenth Street Riverside, CA 92501-3669 714/684-4064	C20662	Grossmont Union High School District		
Date MARCH, 1988		M-10770	5751 Palmer Way, Suite C Carlsbad, CA 92008-1905 619/438-5899		San Diego, Ca San Diego County		1400 Sheets
Commission No. 1-20-05	BID JANUARY 1991						INCREMENT 2

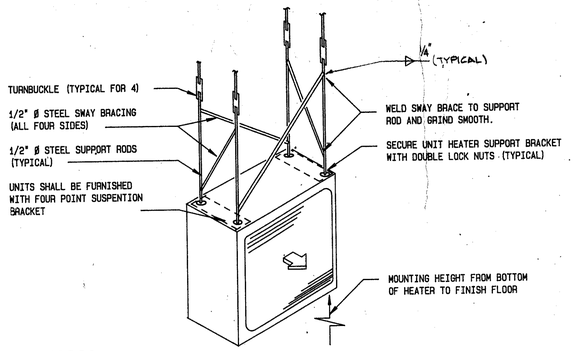

N O T E S :
1. SUSPENSION ROD & SWAY BRACING SIZES SHALL BE CONFIRMED BY STRUCTURAL ENGINEER.
2. SWAY BRACING IS ONLY REQUIRED WHEN SUSPENSION RODS LENGTH EXCEED 6".
3. UPPER ATTACHMENTS (ANCHORS) SHALL BE PER SMACNA & DETAIL 20/15-1

SUSPENDED UNIT HEATER SUPPORT 1

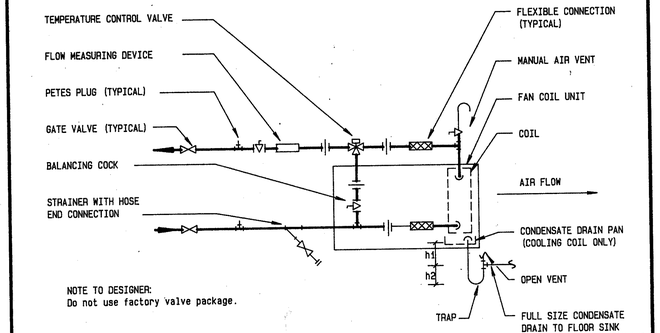

NOTE TO DESIGNER:
Do not use factory valve package.

N O T E :
1. h1 = OPERATING STATIC PRESSURE ON THE PAN + 1/2" . h2 = h1 - 1/2" .

FAN COIL UNIT PIPING DIAGRAM 2

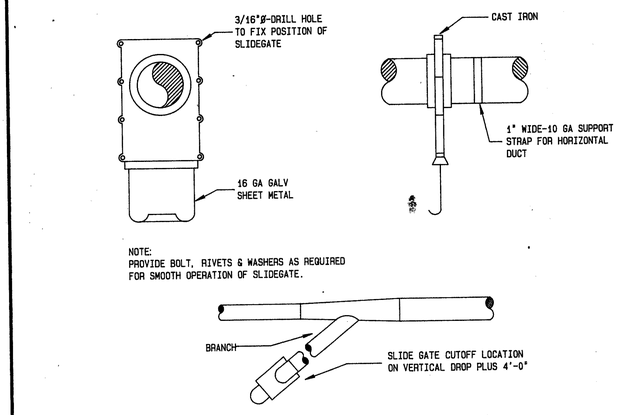

NOTE:
PROVIDE BOLT, RIVETS & WASHERS AS REQUIRED FOR SMOOTH OPERATION OF SLIDEGATE.

SAWDUST SLIDE GATE 3

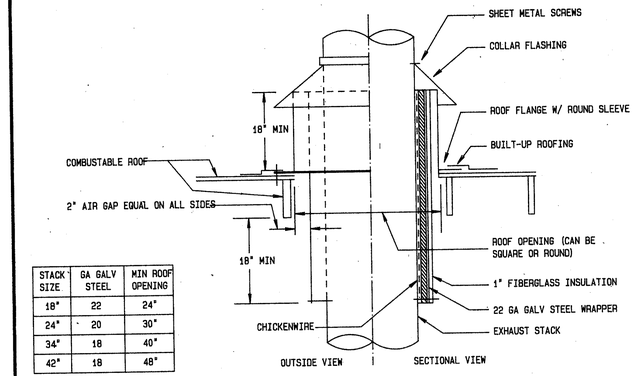

STACK SIZE	GA GALV STEEL	MIN ROOF OPENING
18"	22	24"
24"	20	30"
34"	18	40"
42"	18	48"

SPRAY BOOTH EXHAUST DUCT– PENETRATION THRU ROOF 4

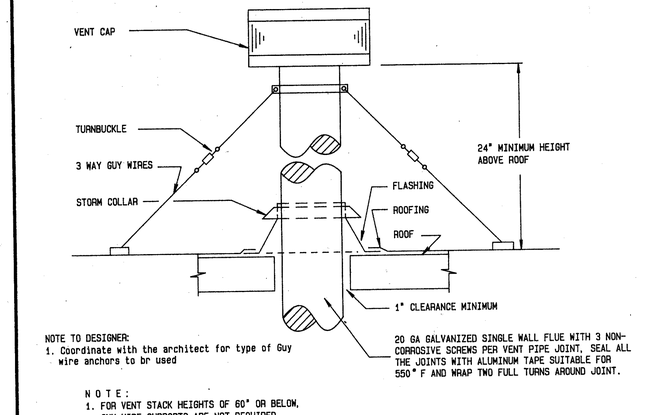

NOTE TO DESIGNER:
1. Coordinate with the architect for type of Guy wire anchors to br used

N O T E :
1. FOR VENT STACK HEIGHTS OF 60" OR BELOW, GUY WIRE SUPPORTS ARE NOT REQUIRED.

20 GA GALVANIZED SINGLE WALL FLUE WITH 3 NON-CORROSIVE SCREWS PER VENT PIPE JOINT, SEAL ALL THE JOINTS WITH ALUMINUM TAPE SUITABLE FOR 550° F AND WRAP TWO FULL TURNS AROUND JOINT.

POWER VENTED UNIT HEATER FLUE DETAIL 5

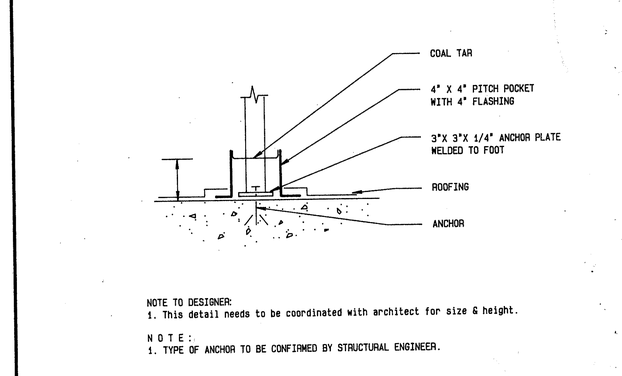

NOTE TO DESIGNER:
1. This detail needs to be coordinated with architect for size & height.

N O T E :
1. TYPE OF ANCHOR TO BE CONFIRMED BY STRUCTURAL ENGINEER.

PITCH POCKET SUPPORT DETAIL 6

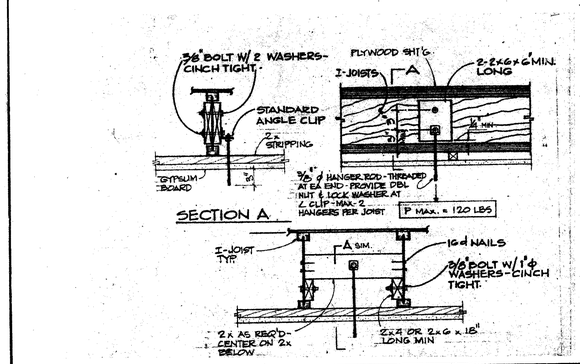

TYP. EQUIPMENT HANGER DETAIL 7

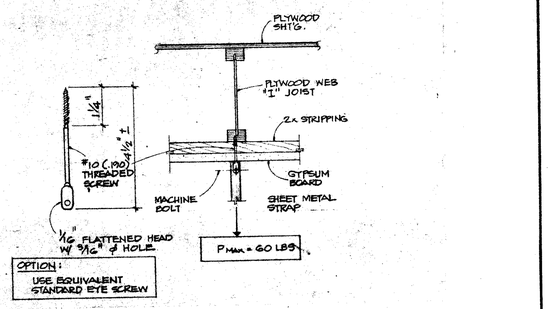

TYP. DUCT HANGER DETAIL 8

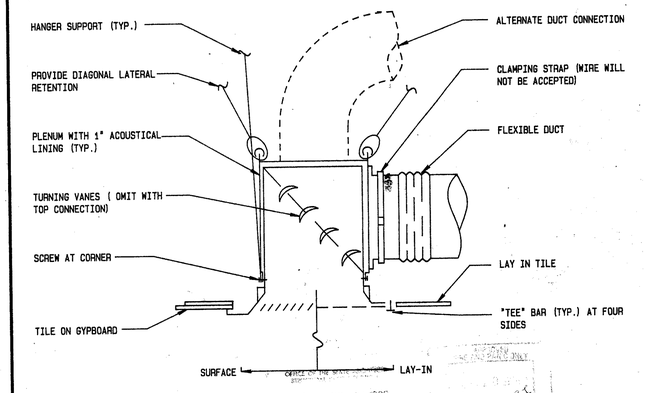

SUPPLY & RETURN AIR GRILLE 9

Drawn By A.E.	Revisions	Nack & Sunderland / Engineers	RUHNAU RUHNAU TODD ASSOCIATES Architects Planners
Checked By C.M.		Los Angeles, Calif. Newport Beach, Calif.	3775 Tenth Street, Riverside, CA 92501-3669, 714/684-4664
Date MARCH, 1988		Ronald H. Nack #C-770	5751 Palmer Way, Suite C, Carlsbad, CA 92008-1995, 619/438-5899
Commission No 1-30-05	BID JANUARY 1991		ARCHITECT C20662

West Hills High School
Grossmont Union High School District
San Diego, Ca San Diego County

DETAILS

Sheet Number M-22
14 Of Sheets

INCREMENT 2

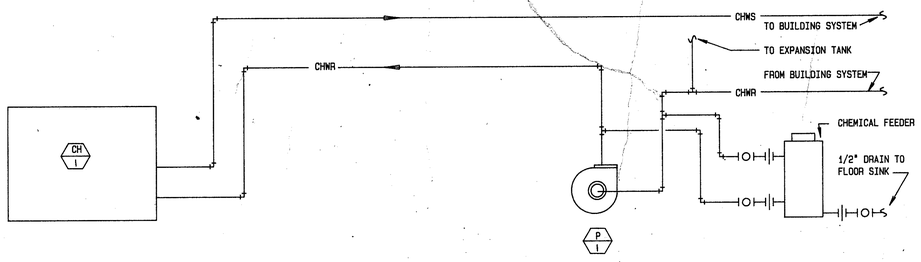

N O T E S :
1. FOR CHILLER PIPING AND INSTALLATION DETAIL SEE 3/M1-23
2. FOR PUMP PIPING AND INSTALLATION DETAIL SEE 9/M1-25
3. FOR EXPANTSION TANK PIPING DIAGRAM SEE 10/M1-25

CHILLED WATER FLOW DIAGRAM 1

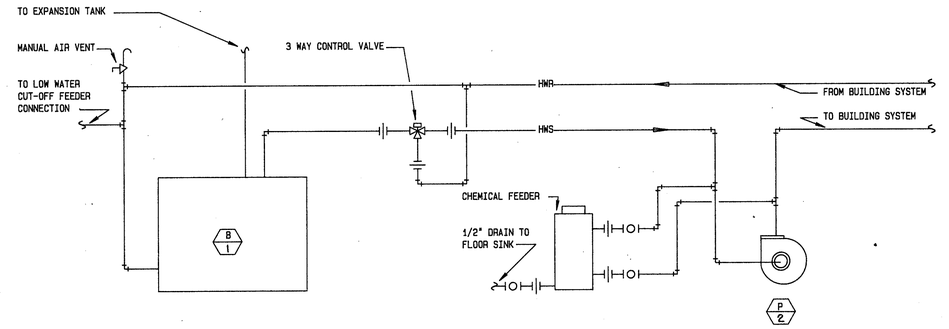

N O T E S :
1. FOR BOILER PIPING AND INSTALLATION DETAIL SEE 4/M1-25
2. FOR PUMP PIPING AND INSTALLATION DETAIL SEE 9/M1-25
3. FOR EXPANTSION TANK PIPING DIAGRAM SEE 10/M1-25

HOT WATER FLOW DIAGRAM 2

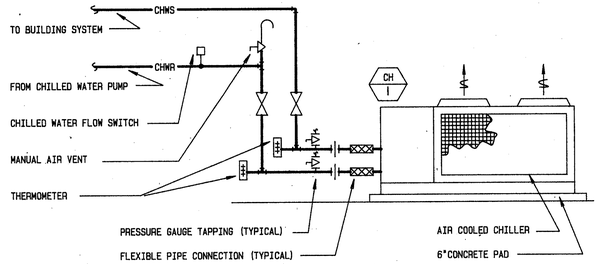

AIR COOLED CHILLER PIPING DIAGRAM 3

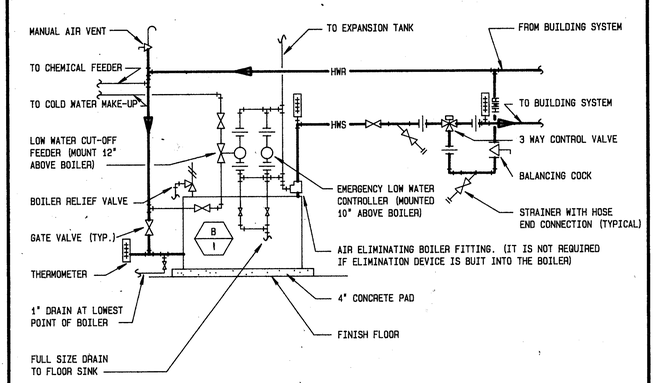

BOILER PIPING DIAGRAM 4

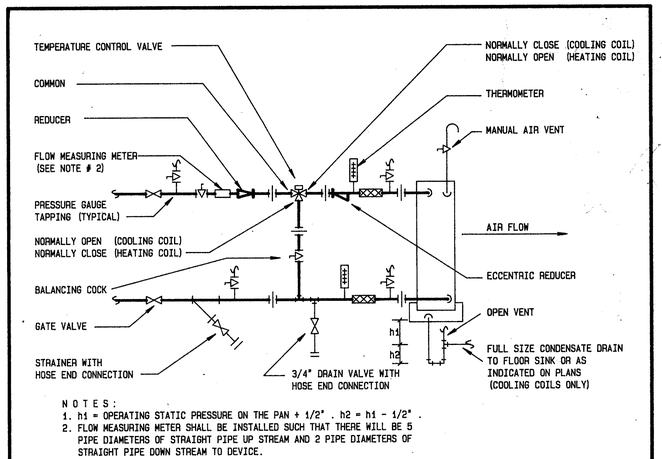

N O T E S :
1. h1 = OPERATING STATIC PRESSURE ON THE PAN + 1/2" . h2 = h1 - 1/2" .
2. FLOW MEASURING METER SHALL BE INSTALLED SUCH THAT THERE WILL BE 5 PIPE DIAMETERS OF STRAIGHT PIPE UP STREAM AND 2 PIPE DIAMETERS OF STRAIGHT PIPE DOWN STREAM TO DEVICE.

AIR HANDLING UNIT PIPING DIAGRAM 5

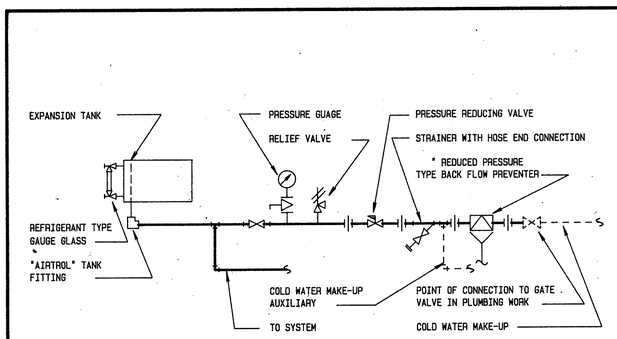

N O T E :
1. SEE EXPANSION TANK SCHEDULE FOR EXPANSION TANK SIZE AND P.R.V SETTING.

CLOSED EXPANSION TANK PIPING DIAGRAM 6

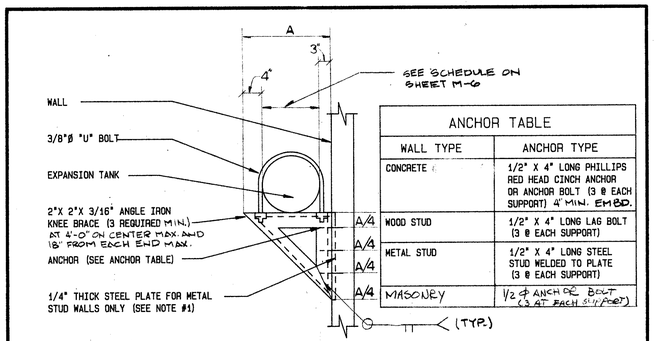

ANCHOR TABLE	
WALL TYPE	ANCHOR TYPE
CONCRETE	1/2" X 4" LONG PHILLIPS RED HEAD CINCH ANCHOR OR ANCHOR BOLT (3 @ EACH SUPPORT) 4" MIN. EMBD.
WOOD STUD	1/2" X 4" LONG LAG BOLT (3 @ EACH SUPPORT)
METAL STUD	1/2" X 4" LONG STEEL STUD WELDED TO PLATE (3 @ EACH SUPPORT)
MASONRY	1/2 ø ANCHOR BOLT (3 AT EACH SUPPORT)

N O T E :
FOR METAL STUD WALLS, 1/4" THICK STEEL PLATE TO BE WELDED TO 2 METAL STUDS MINIMUM PER SUPPORT (1/16" FILLET WELD EACH SIDE)

EXPANSION TANK SUPPORT 7

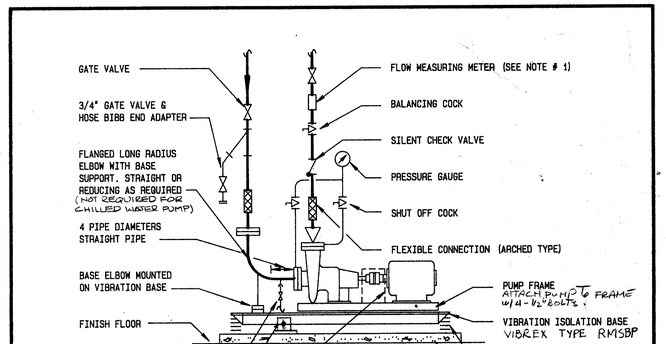

N O T E :
1. FLOW MEASURING METER SHALL BE INSTALLED SUCH THAT THERE WILL BE 5 PIPE DIAMETERS OF STRAIGHT PIPE UP STREAM AND 2 PIPE DIAMETERS OF STRAIGHT PIPE DOWN STREAM TO DEVICE.

FRAME MOUNTED END SUCTION PUMP INSTALLATION 8

Drawn By A.E.
Checked By G.M.
Date MARCH, 1988
Commission No. 1-80-05

Revisions
BID JANUARY 1991

Nack & Sunderland / Engineers
Los Angeles, Calif. Newport Beach, Calif.
Donald H. Nack R.E. 10770

RUHNAU RUHNAU TODD/ASSOCIATES Architects Planners
3775 Tenth Street, Riverside, CA 92501-3659, 714/684-4664
5751 Palmer Way, Suite C, Carlsbad, CA 92008-1995, 619/438-5899

ARCHITECT
C20662

West Hills High School
Grossmont Union High School District
San Diego, Ca San Diego County

DETAILS

Sheet Number M-23
14201 Sheets

INCREMENT 2

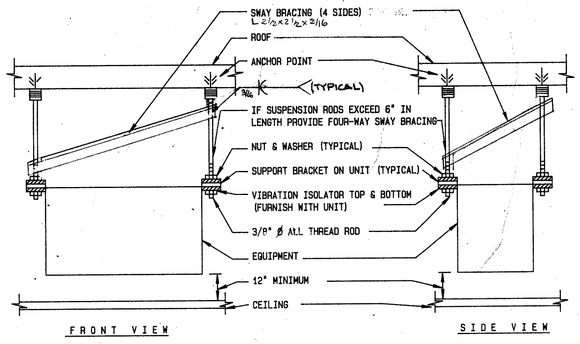

NOTES:
1. SUSPENSION RODS SIZE SHALL BE CONFIRMED BY STRUCTURAL ENGINEER.
2. SWAY BRACING IS ONLY REQUIRED WHEN SUSPENSION RODS LENGTH EXCEEDS 6".
3. UPPER ATTACHMENTS (ANCHORS) SHALL BE PER 1/M-22

SUSPENDED EQUIPMENT SUPPORT (FAN AND COILS AND EXH. FANS) 1

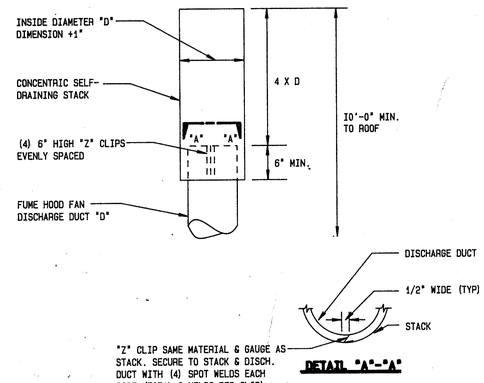

STACK DETAIL 2

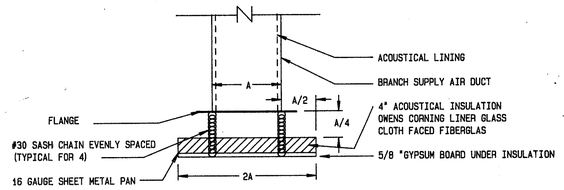

PLAQUE DIFFUSER (GYMNASIUM EXH. SYSTEM) 3

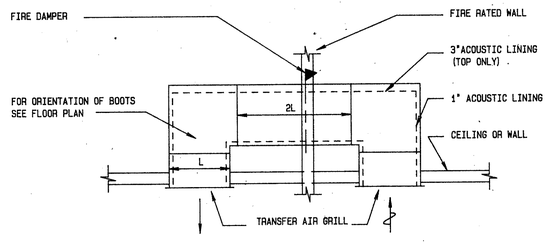

TRANSFER DUCT 4

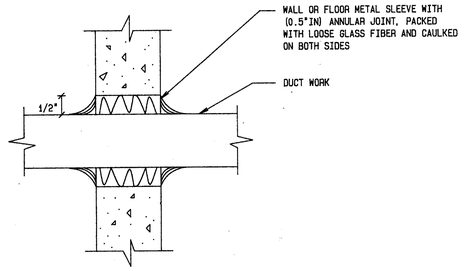

(TYP) DUCT PENETRATION THRU WALL OR FLOOR 5

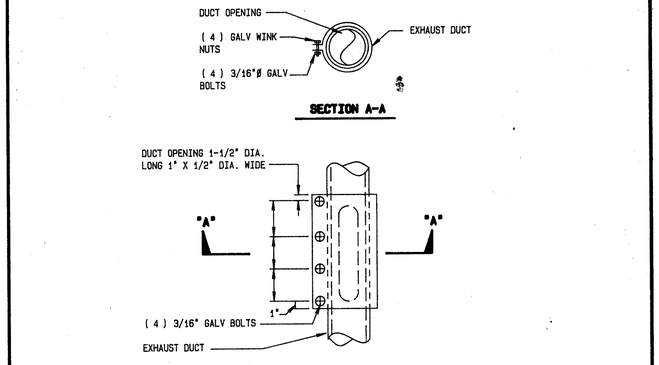

DUST EXHAUST SYSTEM CLEANOUT 6

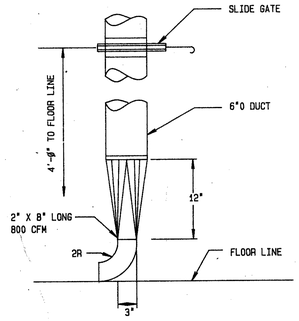

FLOOR SWEEP 7

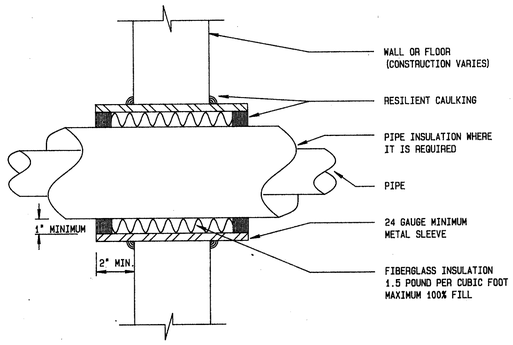

SOUND INSOLATED PIPE PENETRATION 8

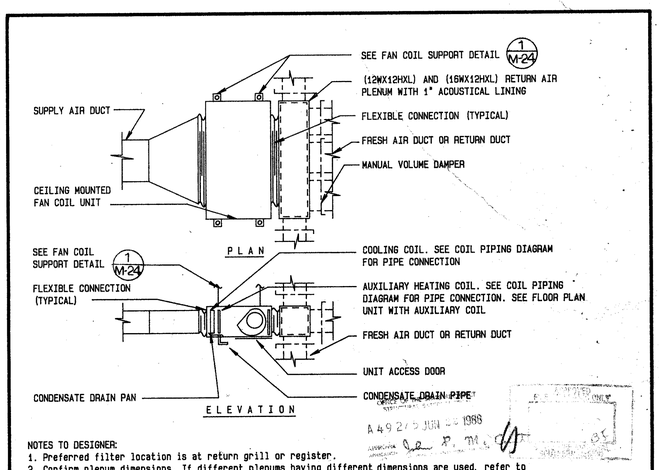

NOTES TO DESIGNER:
1. Preferred filter location is at return grill or register.
2. Confirm plenum dimensions. If different plenums having different dimensions are used, refer to construction notes on floor plans for dimensions.

FAN COIL UNIT 9

Drawn By A.E.	Revisions	Nack & Sunderland / Engineers	RUHNAU RUHNAU TODD/ASSOCIATES Architects Planners	ARCHITECT	West Hills High School	DETAILS	Sheet Number M-24
Checked By R.M.		Los Angeles, Calif. Newport Beach, Calif.	3776 Tenth Street, Riverside, CA 92501-3669, 714/684-4664	C20662	Grossmont Union High School District		14901 Sheets
Date MARCH, 1988		Ronald H. Nack M-10770	5751 Palmer Way, Suite C, Carlsbad CA 92008-1995, 619/438-5899		San Diego, Ca San Diego County		INCREMENT 2
Commission No 1-30-05	BID JANUARY 1991						

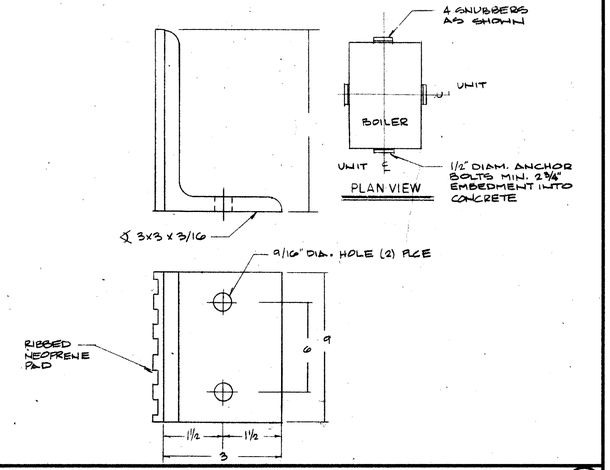

BOILER ANCHOR DETAIL 1

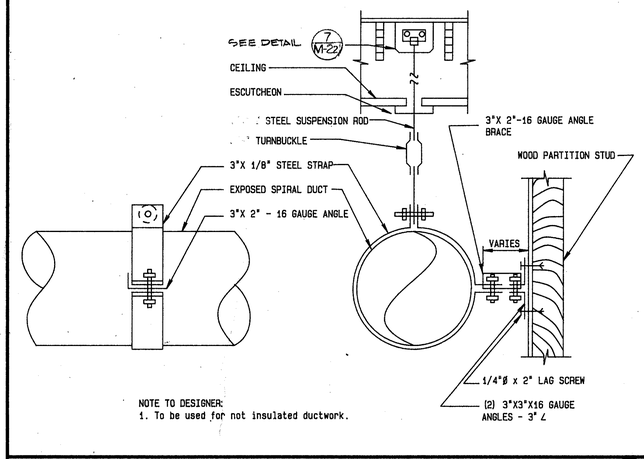

EXPOSED DUCT SUPPORT 2

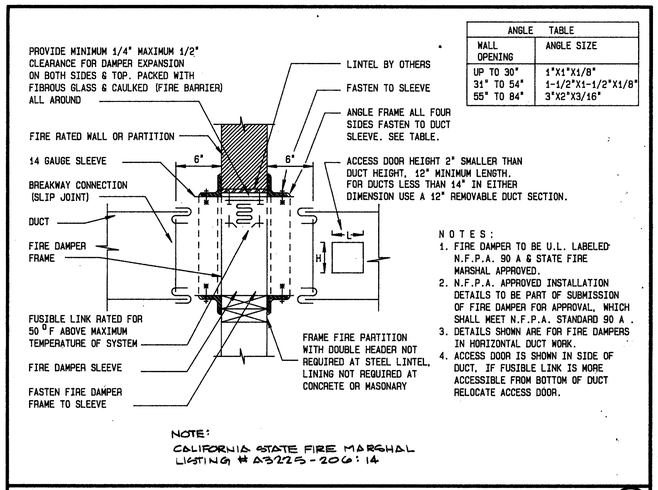

FUSIBLE LINK FIRE DAMPER 3

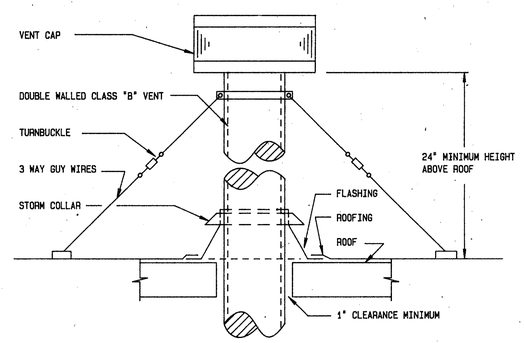

GAS FIRED BOILER VENT STACK 4

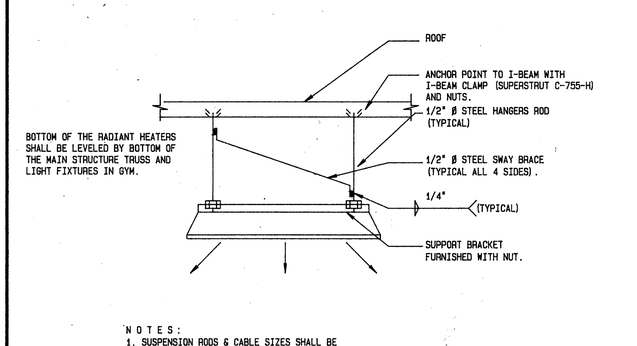

RADIANT HEATER SUPPORT 5

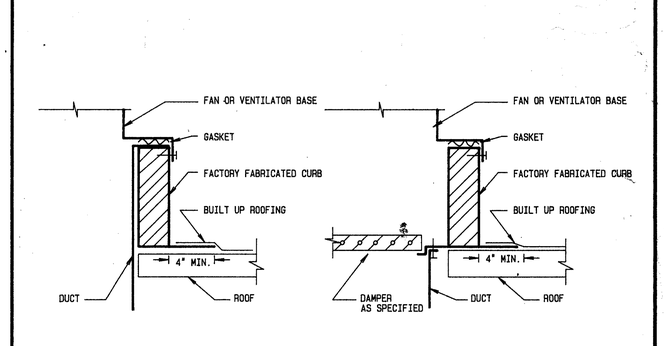

ROOF MOUNTED FAN OR VENTILATOR DETAIL 6

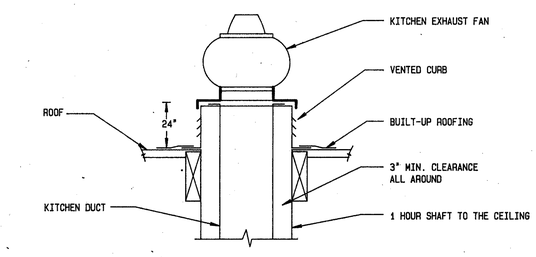

KITCHEN EXHAUST FAN DETAIL 7

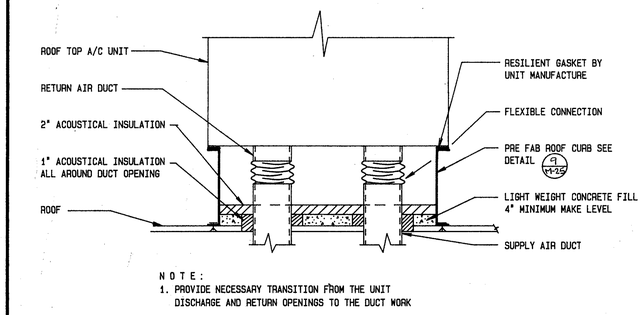

ROOF TOP PACKAGE UNIT 8

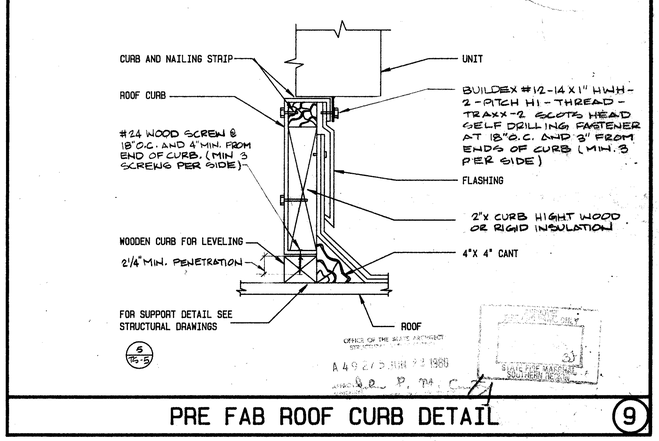

PRE FAB ROOF CURB DETAIL 9

Drawn By A.E.	Revisions	Nack & Sunderland / Engineers	RUHNAU RUHNAU TODD/ASSOCIATES	ARCHITECT	West Hills High School	DETAILS	Sheet Number M-25
Checked By D.M.		Los Angeles, Calif. Newport Beach, Calif.	Architects Planners		Grossmont Union High School District		
Date MARCH, 1988		Donald A. Nack #1077	3775 Tenth Street Riverside, CA 92501-3669 714/684-4864	C20662	San Diego, Ca San Diego County		14401 Sheets
Commission # 1-30-05	BID JANUARY 1991		5751 Palmer Way, Suite C Carlsbad, CA 92008-1995 619/438-5899				INCREMENT 2

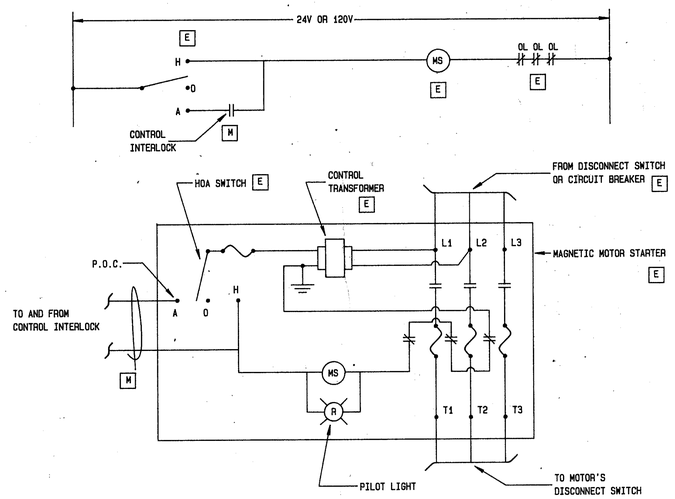

TYPICAL MAGNETIC MOTOR STARTER

NOT TO SCALE

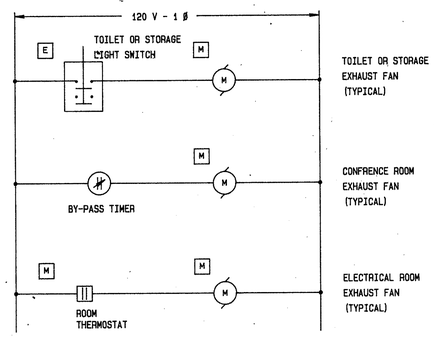

GENERAL EXHAUST FAN

NOT TO SCALE

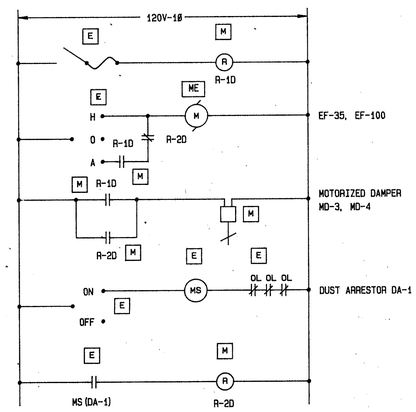

WOOD SHOP DUST COLLECTOR SYTEM CONTROL

NOT TO SCALE

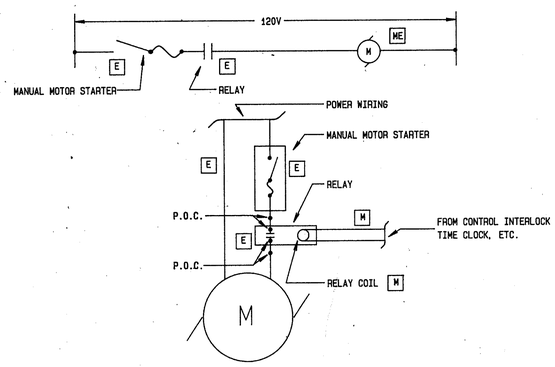

TYPICAL SINGLE PHASE MOTOR WIRING

NOT TO SCALE

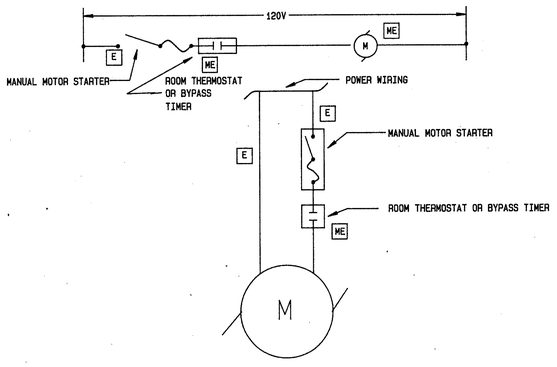

TYPICAL SINGLE PHASE MOTOR WIRING

NOT TO SCALE

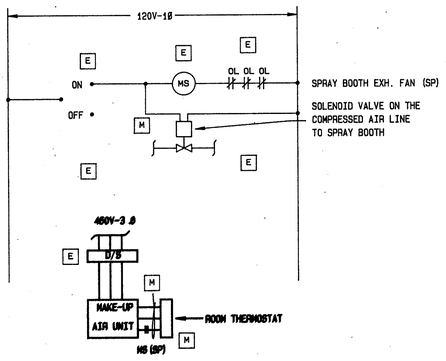

SPRAY BOOTH FAN AND MAKE-UP AIR CONTROL

NOT TO SCALE

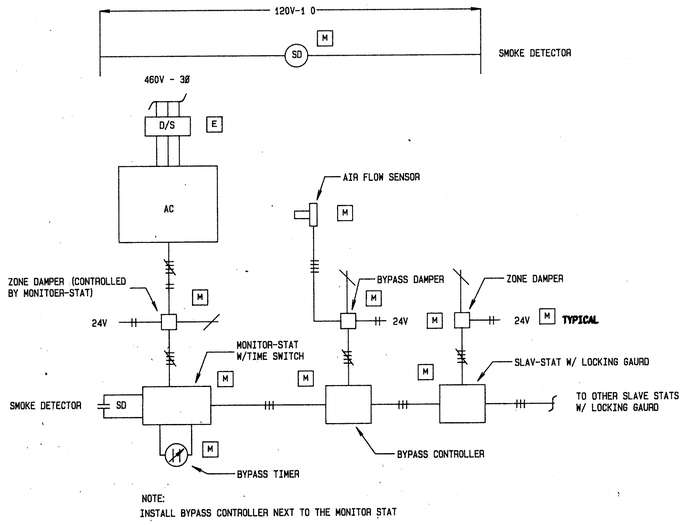

NOTE:
INSTALL BYPASS CONTROLLER NEXT TO THE MONITOR STAT

TYPICAL VVT CONTROL SYSTEM

NOT TO SCALE

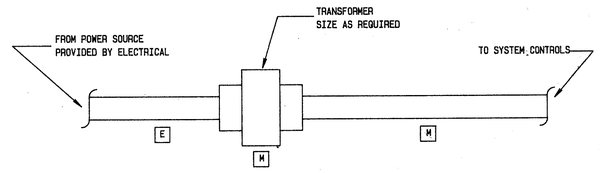

TRANSFORMER WIRING

NOT TO SCALE

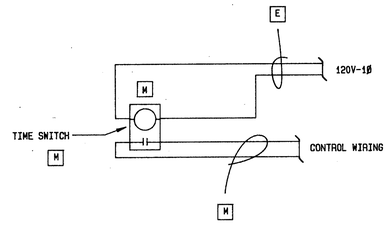

TYPICAL TIME SWITCH WIRING

NOT TO SCALE

CONTROL LEGEND

(M)	MOTOR
(MS)	MOTOR STARTER
(R)	RELAY
[E]	FURNISHED AND INSTALLED IN ELECTRICAL WORK .
[M]	FURNISHED AND INSTALLED IN MECHANICAL WORK .
[ME]	FURNISHED BY MECHANICAL AND INSTALLED BY ELECTRICAL .
H O A	MANUAL (H.O.A.) SWITCH .
OL OL OL	OVERLOAD CONTACTOR .
⋕	NORMALLY CLOSED CONTACTOR .
⫞⫟	NORMALLY OPEN CONTACTOR .
MS (P-1)	AUXILIARY CONTACTORIN MOTOR STARTER P-1
(H)	BY PASS TIMER .

OFFICE OF THE STATE ARCHITECT
A492 2 JUN - 6 1989

Drawn By B.H.,A.E.
Checked By Q.M.
Date MARCH, 1988
Commission No 1-30-05
Revisions
BID JANUARY 1991

Nack & Sunderland / Engineers
Los Angeles, Calif. Newport Beach, Calif.

RUHNAU RUHNAU TODD/ASSOCIATES
Architects Planners
3775 Tenth Street
Riverside, CA 92501-3669
714/684-4664
5751 Palmer Way, Suite C
Carlsbad, CA 92008-1595
619/438-5899

ARCHITECT
C20662

West Hills High School
Grossmont Union High School District
San Diego, Ca San Diego County

CONTROLS

Sheet Number M-26
14501 Sheets
INCREMENT 2

HOT WATER RESET SCHEDULE		
OUTSIDE AIR TEMP. F	32	70
HOT WATER TEMP. F	180	100

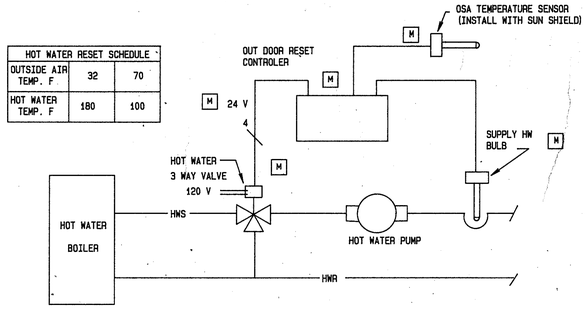

HOT WATER TEMPERATURE RESET CONTROL

NOT TO SCALE

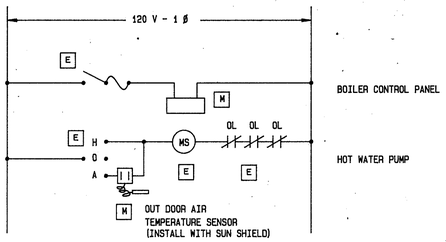

HOT WATER BOILER & PUMP

NOT TO SCALE

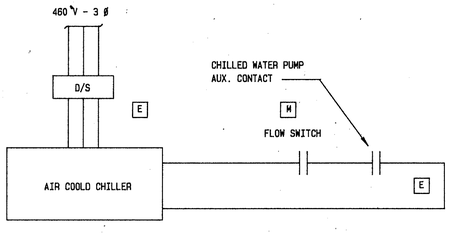

CHILLER CONTROL DIAGRAM

NOT TO SCALE

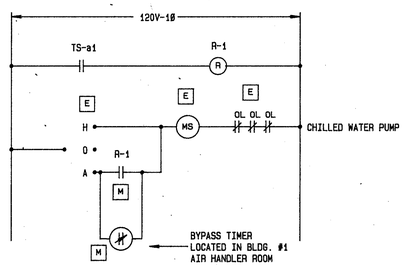

CHILLED WATER PUMP CONTROL

NOT TO SCALE

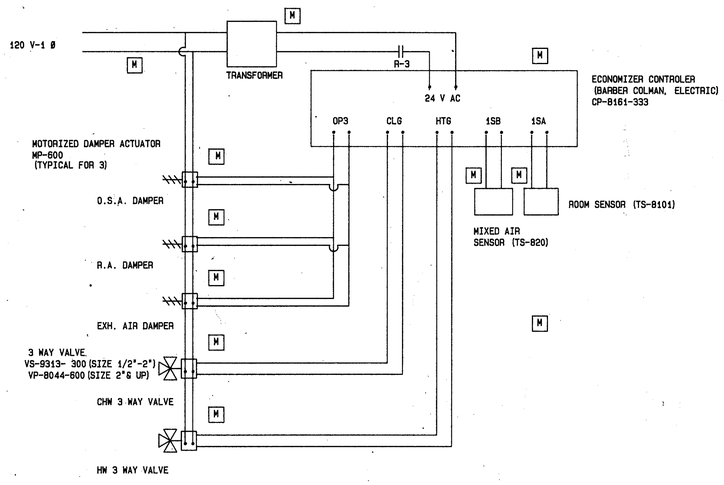

ECONOMIZER CONTROL DIAGRAM

NOT TO SCALE (FOR AIR HANDLER UNITS)

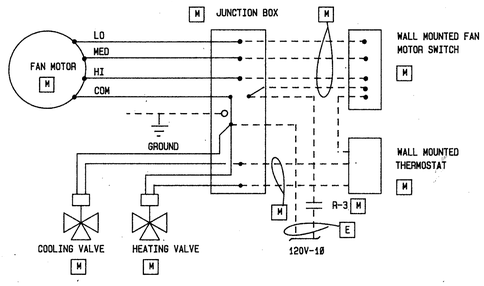

FAN AND COIL UNIT CONTROL

NOT TO SCALE

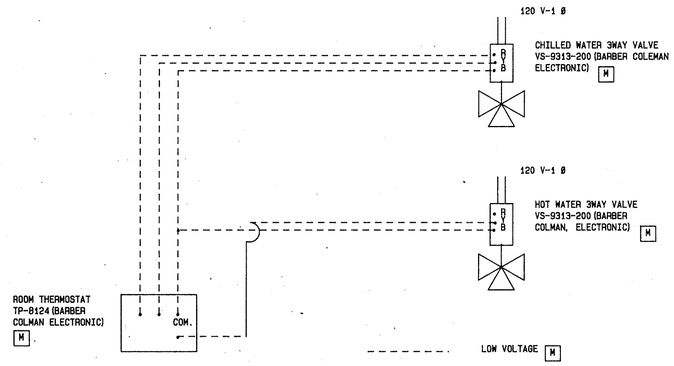

AIR HANDLER UNIT CONTROL DIAGRAM

NOT TO SCALE (WITHOUT ECONOMY CYCLE)

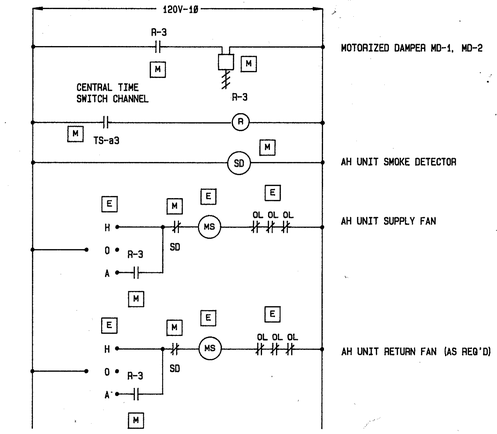

TYPICAL AIR HANDLER UNIT FAN CONTROL

NOT TO SCALE (AH-1, AH-2, AH-3, AH-4, AH-5, AH-6)

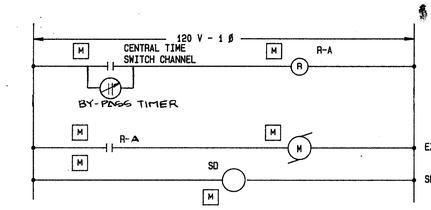

SIMPLEX STATE FIRE MARSHAL APPROVAL # CSFM 3240-0269:123 (TYPICAL)

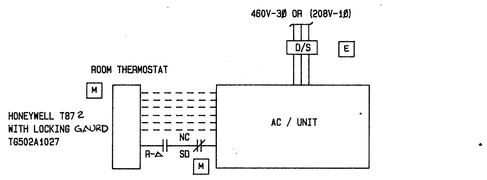

NOTE:
1. PROVIDE HEATING DISCHARGE HIGH LIMIT TEMPERATURE CONTROLLER IN THE SUPPLY AIR DUCT. (WIRING PER UNIT MANUFACTURER RECOMENDATION).

TYPICAL PACKAGE UNIT CONTROL FOR A/C UNIT & EXHAUST FAN INTERLOCK

NOT TO SCALE

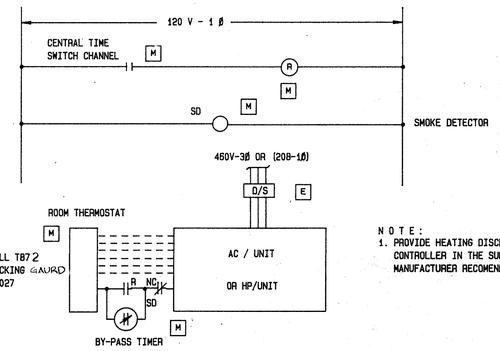

NOTE:
1. PROVIDE HEATING DISCHARGE HIGH LIMIT TEMPERATURE CONTROLLER IN THE SUPPLY AIR DUCT. (WIRING PER UNIT MANUFACTURER RECOMENDATION).

TYPICAL PACKAGE UNIT CONTROL

NOT TO SCALE

OFFICE OF THE STATE ARCHITECT
STRUCTURAL SAFETY
A 49215 111 1991

Drawn By SG
Checked By G.M.
Date MARCH, 1988
Commission No 1-30-05
Revisions: BID JANUARY 1991

Nack & Sunderland / Engineers
Los Angeles, Calif. Newport Beach, Calif.
Ronald H. Nack M-10770

RUHNAU RUHNAU TODD/ASSOCIATES Architects Planners
3775 Tenth Street, Riverside, CA 92501-3669, 714/684-4864
5751 Palmer Way, Suite C, Carlsbad, CA 92008-1995, 619/438-5599

ARCHITECT
C20662

West Hills High School
Grossmont Union High School District
San Diego, Ca San Diego County

CONTROLS

Sheet Number M-27
Sheets

INCREMENT 2

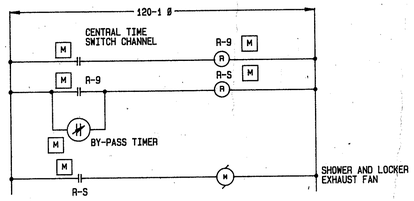

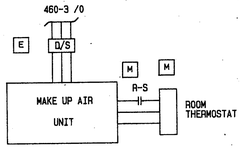

NOTES:

1. MU-1 SHALL BE INTERLOCKED WITH EF-77 AND EF-78.
2. MU-2 SHALL BE INTERLOCKED WITH EF-79.
3. MMU-3 SHALL BE INTERLOCKED WITH EF-80 AND EF-82.

SHOWER AND LOCKER EXHAUST SYSTEM CONTROL

NOT TO SCALE

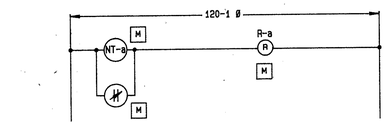

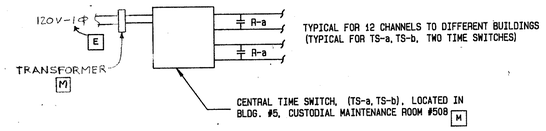

CENTRAL TIME SWITCH CHANNEL	RELAY NO.	RELAY LOCATION IN T.C.P.	UNITS SERVED
TS-a1 (1)	R-1	CHILLER YARD	CHILLED WATER PUMP
TS-a2	R-2	PERFORMING ARTS BLDG. #1, CUST. ROOM #154A	AC-34, AC-35, AC-36, AC-37
TS-a3	R-3	PERFORMING ARTS BLDG. #1, AIR HANDLER ROOM	AH-1, AH-2, AH-3, AH-4, AH-5 AH-6, FC-1, FC-2, FC-3
TS-a4	R-4	ADMINISTRATION BLDG. #2, MECH. ROOM #230	AC-66, AC-71
TS-a5	R-5	BUSINESS BLDG. #3, CUST. ROOM #311	ALL THE AC UNITS SERVING BUSINESS BLDG. #3
TS-a6	R-6	KITCHEN BLDG. #4, CUST. ROOM #420	ALL THE AC UNITS SERVING KITCHEN BLDG. #4
TS-a7	R-7	WOOD SHOP/CUSTODIAL BLDG. #5, CUST./MAINTENANCE ROOM #508	AC-15 (5)
TS-a8	R-8	PHYSICAL EDUCATION BLDG. #1, STORAGE ROOM #118	AC-63, AC-64, AC-65
TS-a9	R-9	PHYSICAL EDUCATION BLDG. #1, STORAGE ROOM #118	MU-1, MU-2, MU-3, EF-77, EF-78, EF-79, EF-80, EF-82
TS-a10	R-10	LIBRARY/GUIDANCE BLDG. #10, STORAGE ROOM #1104	ALL THE AC UNITS IN LIBRARY/ (2) GUIDANCE BLDG. EXCEPT AC-8 AND AC-75
TS-b1	R-11	ARTS AND CRAFTS BLDG. #6, CUST. ROOM #606	ALL THE AC UNITS IN (3) (4) ARTS AND CRAFTS BLDG. #6
TS-b2	R-12	LANGUAGE BLDG. #7, CUST. ROOM #711	ALL THE AC UNITS IN LANGUAGE BLDG. #7
TS-b3	R-13	HOME ECONOMICS BLDG. #8, CUST. ROOM #810	ALL THE AC UNITS IN HOME ECONOMICS BLDG. #8 EXCEPT AC-33(7)
TS-b4	R-14	ENGLISH BLDG. #9, CUST. ROOM #910	ALL THE AC AND HP UNITS IN ENGLISH BLDG. #9
TS-b5	R-15	SPECIAL EDUCATION BLDG. #11, CUST. ROOM #1113	ALL THE AC UNITS IN SPECIAL EDUCATION BLDG. #11
TS-b6	R-16	SCIENCE BLDG. #12, CUST. ROOM #1216	ALL THE AC UNITS IN (5) SCIENCE BLDG. #12
TS-b7	R-17	MATH BLDG. #13, CUST. ROOM #1309	ALL THE HEAT PUMP UNITS IN MATH BLDG. #13
TS-b8	R-18	SOCIAL STUDIES BLDG. #14, CUST. ROOM #1412	ALL THE HEAT PUMP UNITS IN SOCIAL STUDIES BLDG. #14

NOTES:

(1) DO NOT PROVIDE R-a CONTACT FOR TS-a1.

(2) COMMUNICATION, (ROOM #1002), AC UNIT SHALL BE CONTROLLED BY ROOM THERMOSTAT.

(3) AC-18 SHALL BE INTERLOCKED WITH EF-17.

(4) AC-17 SHALL BE INTERLOCKED WITH EF-38.

(5) INTERLOCK EF-51 WITH SF-1. PROVIDE ZERO SPEED SWITCH W/ AUDIBLE ALARM ON EF-51
INTERLOCK EF-52 WITH SF-3. PROVIDE ZERO SPEED SWITCH W/ AUDIBLE ALARM ON EF-52
INTERLOCK EF-53 WITH SF-2. PROVIDE ZERO SPEED SWITCH W/ AUDIBLE ALARM ON EF-53
PROVIDE AN INDIVIDUAL BY-PASS TIMER NEXT TO THE CLASSROOM AC UNIT BY-PASS TIMER FOR EF-41, EF-42, EF-43, EF-44, EF-45, EF-46, EF-48, EF-49, EF-50.

(6) INTERLOCK EF-31 WITH MD-13.
INTERLOCK EF-34 WITH MD-14.
INTERLOCK EF-32 WITH MD-15.

(7) AC-33 ON A BY-PASS TIMER ONLY

(8) ROOM THERMOSTAT SHALL CYCLE THE FAN ON AC-14 FOR DIMMER ROOM

CENTRAL TIME SWITCH CONTROL

NOT TO SCALE

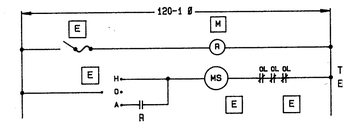

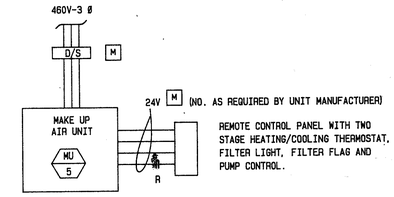

KITCHEN CONTROL DIAGRAM

NOT TO SCALE

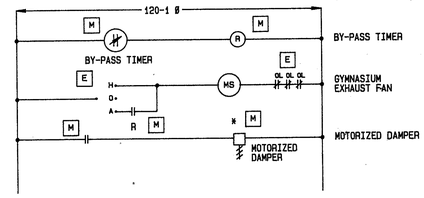

* EXTERIOR LOUVER WITH DAMPER AND OPERATOR FURNISHED UNDER ANOTHER SECTION OF SPECIFICATIONS INTERLOCK WITH INDICATED EXHAUST FAN BY MECH. CONTRACTOR.

EXHAUST FAN	RELAY	MOTORIZED DAMPER	BY-PASS TIMER
EF-7, EF-8	R-61	MD-7	BT-61
EF-9, EF-10	R-62	MD-8	BT-62
EF-21, EF-20	R-63	MD-5	BT-63
EF-14, EF-16	R-64	MD-6	BT-64
EF-17	R-65	MD-9	BT-65
EF-18, EF-19	R-66	MD-10	BT-66
EF-11, EF-12	R-67	MD-11	BT-67
EF-13, EF-15	R-68	MD-12	BT-68

GYMNASIUM FAN CONTROL

NOT TO SCALE

GAS INFRARED HEATER CONTROL

1. RH-1, RH-2, RH-3, AND RH-4 SHALL BE INTERLOCKED AND STARTED AND STOPPED BY BY-PASS TIMER BT-69.
2. RH-5, RH-6, RH-7, AND RH-8 SHALL BE INTERLOCKED AND STARTED AND STOPPED BY BY-PASS TIMER BT-610.
3. RH-9, RH-10, RH-11, RH-12, RH-13, RH-14, RH-15, RH-16 SHALL BE INTERLOCKED AND STARTED AND STOPPED BY BY-PASS TIMER BT-611.
4. RH-17, RH-18, RH-19, AND RH -20 SHALL BE INTERLOCKED AND STARTED AND STOPPED BY BY-PASS TIMER BT-612.
5. RH-21 AND RH-22 SHALL BE INTERLOCKED AND STARTED AND STOPPED BY BY-PASS TIMER BT-613.
6. GAS PRESSURE ACTUATED SOLENOID VALVE SHALL CUT-OFF THE CONTROL POWER FROM ALL THE INFRARED HEATERS IN CASE OF LOW PRESSURE CONDITION, (FURNISHED BY AIR CONDITION CONTRACTOR AND INSTALLED BY PLUMBING CONTRACTOR).

NOTES:

1. EACH UNIT HEATER SHALL BE CONTROLLED BY ITS ROOM THERMOSTAT AND A BY-PASS TIMER.

OFFICE OF THE STATE ARCHITECT
APPROVED
A49275 JUN 1992
BY

Drawn By GG
Checked By D.M.
Date MARCH, 1988
Commission No 1-90-05 BID JANUARY 1991

Revisions

Nack & Sunderland / Engineers
Los Angeles, Calif. □□□□ Newport Beach, Calif.
Dennis Nack M-10770

RUHNAU RUHNAU TODD/ASSOCIATES Architects Planners
3776 Tenth Street, Riverside, CA 92501-3569, 714/684-4684
5751 Palmer Way, Suite C, Carlsbad, CA 92008-7395, 619/438-5899

ARCHITECT
C20862

West Hills High School
Grossmont Union High School District
San Diego, Ca San Diego County

CONTROLS

Sheet Number M-28
14701 Sheets
INCREMENT 2

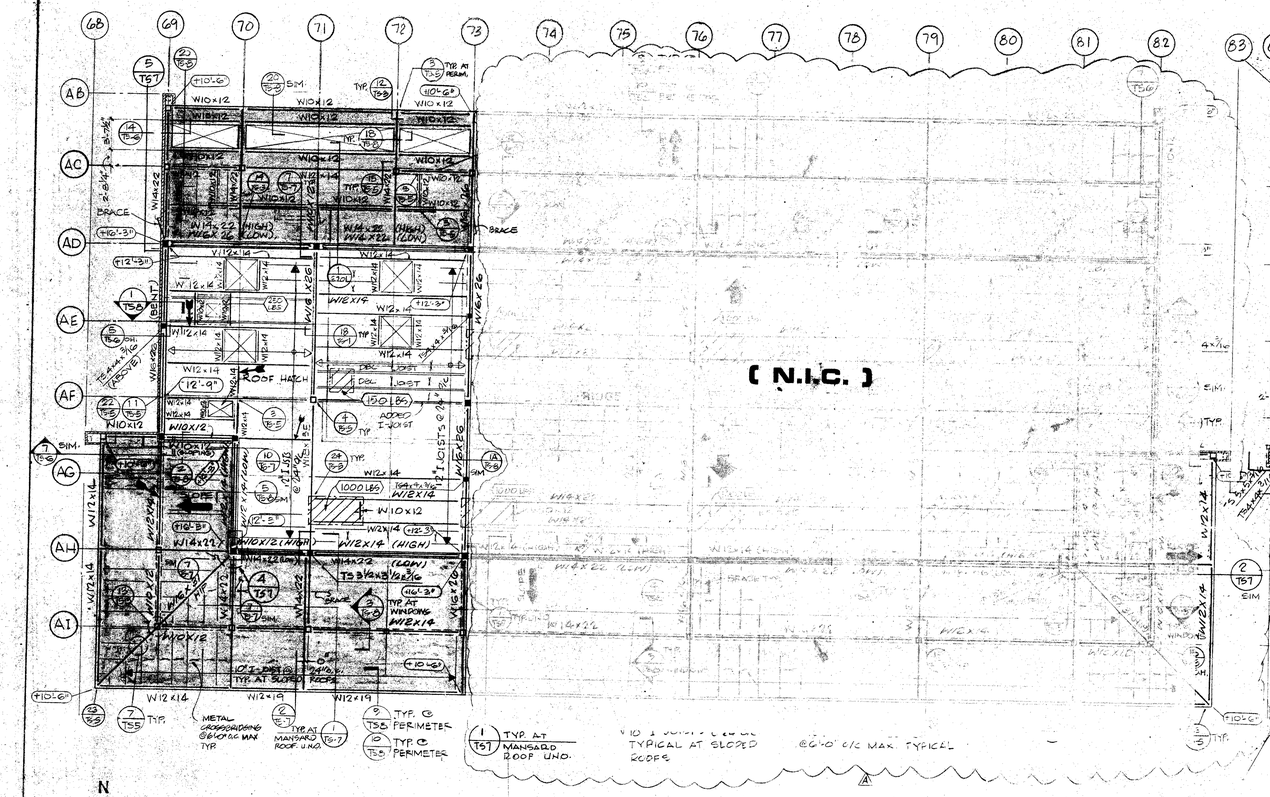

N

ROOF FRAMING PLAN

SCALE 1/8"=1'-0"

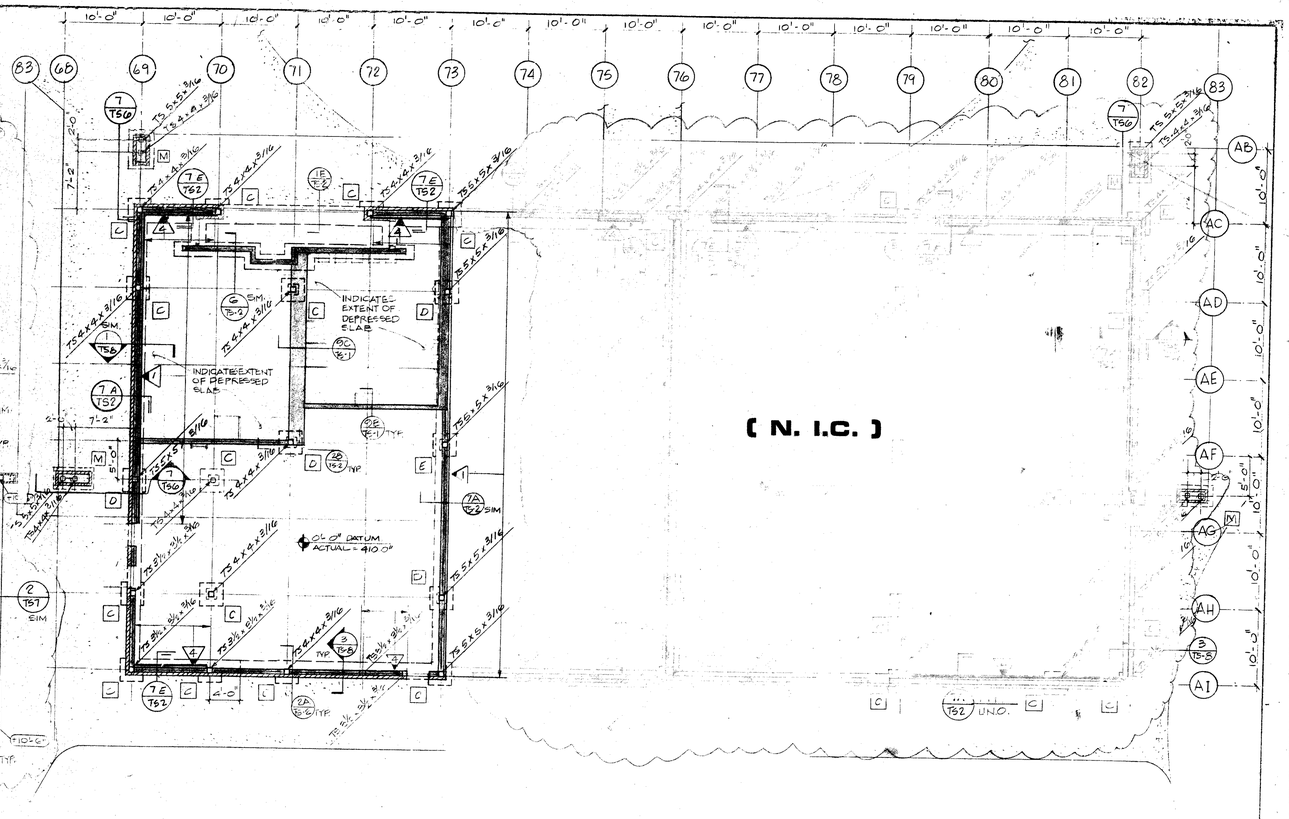

N

FOUNDATION PLAN

SCALE 1/8"=1'-0"

ROOF FRAMING PLAN NOTES

1. TYPICAL ROOF SHEATHING - 1/2" THICK PLYWOOD, U.N.O. - SEE 6/TS-
2. PROVIDE METAL CROSS BRIDGING BETWEEN PLYWOOD WEB JOIST PER 2[illegible], MAXIMUM SPACING AT 6'-0" O.C.
3. INDICATES TOP OF PLYWOOD SHEATHING ELEVATION AT FINISH FLOOR ELEVATION.
4. INDICATES MECHANICAL EQUIPMENT, FOR SUPPORT FRAMING SEE DETAIL 9/TS5.
   INDICATES MAXIMUM OPERATING WEIGHT.
5. INDICATES 2-ROWS OF BOUNDARY NAILING REQUIRED FOR FULL LENGTH OF PLATE.
6. INDICATES STACKED COLUMN, TS3½ x 3½ x 3/16 TYPICAL, U.N.O.
7. INDICATES THRU COLUMN
   INDICATES COLUMN BELOW
   INDICATES COLUMN STOPPING AT ROOF LEVEL
   INDICATES DOWNWARD ROOF SLOPE

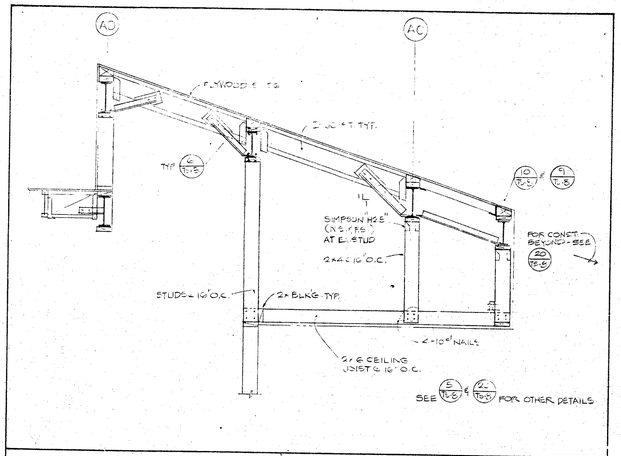

SECTION ½" 1

FOUNDATION PLAN NOTES:

1. TYPICAL INTERIOR CONCRETE SLAB ON GRADE:
   4" CONCRETE SLAB REINFORCED W/ #3 @ 24" O.C. EA. WAY ON
   2" SAND OR IMPERVIOUS SLAB POLYETHYLENE MEMBRANE ON COMPACTED ENGINEERED EARTHFILL.
2. [A] INDICATES FOOTING TYPES - SEE 2/TS-2.
3. B.O.F. (-) INDICATES BOTTOM OF FOOTING ELEVATION BELOW FINISH FLOOR ELEVATION.
   TYPICAL INTERIOR = (-)2'-0" U.N.O.
   TYPICAL EXTERIOR = (-)2'-6" U.N.O.
4. INDICATES PLYWOOD SHEARWALL, SEE SCHEDULE 6/TS4.
   INDICATES EXTENT OF PLYWOOD SHEAR WALL
5. INDICATES CONCRETE CURB, SEE ARCH DETAIL
6. "HD7A" INDICATES HOLDOWN AT 4x6 POST - TYP U.N.O. SEE 12/TS4
7. ALL EXTERIOR STUDS SHALL BE 2"x6" @ 16" O.C., U.N.O., SEE ARCH.
8. TYPICAL BLOCK VENEER ANCHORAGE DETAIL, SEE 4/TS3.
9. "U.N.O." INDICATES UNLESS NOTED OTHERWISE.

INDICATES FOOTING SECTION
INDICATES FOOTING TYPE & REINFORCING SEE
INDICATES SHEET NUMBER

10. DIMENSION AND GRID STATION INDICATES CENTER LINE OF STUD
11. CENTER LINE OF STEEL COLUMN AND STUD WALL CONNECTED
12. SEE FOR TYPICAL STUD WALL CONSTRUCTION

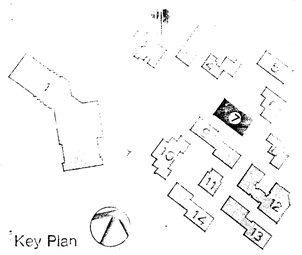

Drawn By KW
Checked By SRJ
Date MAR 1988
Commission No. 130.07

Revisions
6-29-88 PHASING

Brandow & Johnston Assoc.
Structural Engineers

REGISTERED PROFESSIONAL ENGINEER RAMON E. KANDA No. 956 EXP. 12-31-88 STRUCTURAL STATE OF CALIFORNIA

Architects Planners
RUHNAU McGAVIN RUHNAU/ASSOCIATES
3775 Tenth Street, Riverside, CA 92501-3668, 714/684-4884
5751 Palmer Way, Suite C, Carlsbad, CA 92008-1905, 619/438-5899

ARCHITECT
C-6497

West Hills High School
Grossmont Union High School District
San Diego, Ca — San Diego County

Language - Bldg. No.7
Foundation and Roof Framing Plan

Sheet Number S701
Of Sheets

SEE SHT. S-102

MATCH LINE.

NOTES: THE FOLLOWING NOTES GOVERN. EXCEPTIONS ARE NOTED ON THE PLANS

1. CENTERLINE OF STEEL COLUMNS & STUD WALL COINCIDE.
2. [C.J.] BOTTOM OF FOOTING ELEVATION INDICATES DIMENSION FROM FINISH FIRST 0-0 DATUM (ACTUAL: [415'-0"]).
   - TYPICAL EXTERIOR STUD WALL FTG [-3'-0"].
   - TYP. EXT. MASONRY WALL FTG [-3'-0"].
   - TYP. EXT. COL. FTG. (STUD WALL) [-3'-0"].
   - TYP. EXT. COL. FTG. (MASONRY WALL) [-3'-0"].
   - TYP. INT. COL. FTG. [-3'-0"].
3. [A] INDICATES FTG. TYPE.
   - SEE (2/T6.2) TYP. INT.
   - (B/T) SEE (16/S5.1) TYP. EXT. AT STUD WALL.
   - SEE (2/S4.4 SIM.) TYP. EXT. AT MASONRY WALL.
4. INDICATES CONC. CURB WITH WOOD FRAMED WALL.
5. INDICATES PLYWOOD SHEATHED (SHEAR) WALL. SHEAR WALL TYPE SEE (2/T6.4). INDICATES EXTENT OF SHEARWALL.
6. CONCRETE SLAB ON GRADE: 4" THK. REINFORCED WITH #3 @ 18" O.C. EACH WAY PLACED 1" CLR. FROM TOP OF SLAB.

SHADED AREA INDICATES EXTENT OF DEPRESSED CONC. SLAB ON GRADE

6-#10 BOTT BARS
5-#6 TOP BARS

4-#7 BOTT BARS
4-#5 TOP BARS

0'-0" (DATUM)
(ACTUAL ELEV. =415'-0")

0'-0" (DATUM)
(ACTUAL: 415'-0")

SHADED AREA INDICATES EXTENT OF RAISED FLOOR

CONC. LOCKER BASES TYP.

FOLDING PARTITION WHERE OCCURS

4 PLACES

PHYSICAL EDUCATION BLDG. NO. 1 PART A
FOUNDATION PLAN
SCALE: 1/8"=1'-0"

SEE SHT. S102.

MATCH LINE

Key Plan

Drawn By MAI
Checked By SRU
Date MAR 1985
Commission No 1.80.02

Revisions
6-28-88 PHASING

Brandow & Johnston Assoc.
Structural Engineers

REGISTERED PROFESSIONAL ENGINEER RAYMOND E. ARTHUR No. 9511 EXP. 12-31-89 STATE OF CALIFORNIA

Architects Planners
RUHNAU McGAVIN RUHNAU/ASSOCIATES
3775 Tenth Street, Riverside, CA 92501-3688, 714/684-4384
671 Palmer Way, Suite C, Carlsbad, CA 92008-1866, 619/438-5656

ARCHITECT
C-6497

West Hills High School
Grossmont Union High School District
San Diego, Ca San Diego County

GYMNASIUM - BLDG. No. 1 - PART A
Foundation Plan

Sheet Number
S101
Of

NOTES: THE FOLLOWING NOTES GOVERN. EXCEPTIONS ARE NOTED ON THE PLANS.

1. CENTER LINE OF STEEL COLUMNS AND STUD WALLS COINCIDE.
2. TYPICAL BEAM TO GIRDER CONN. SEE 24/5-5
3. TYPICAL BEAM/GIRDER TO COLUMN CONN. SEE 2/5-5, 5/5-5, 12/5-5 & 20/5-5
4. ◄◄ INDICATES BEAMS, GIRDERS & STRUTS WHICH REQUIRE 2-ROWS OF EDGE NAILING FOR THEIR FULL LENGTH.
5. ▰ INDICATES BENT BEAM. SEE 11/5-5
6. ➡ DOWN: INDICATES DIRECTION OF DOWNWARD SLOPE.
7. ▭ INDICATES TOP OF SHEATHING
8. (BT) INDICATES TOP OF STEEL ELEVATION FROM FINISH FIRST FLOOR ELEVATION: 0'-0" DATUM (ACTUAL: 45'-6")
9. (BU) INDICATES TOP OF STEEL ELEVATION FROM FINISH FIRST FLOOR ELEVATION: 0'-0 DATUM (ACTUAL: 45'-2")
9. [X|X|X] INDICATES METAL CROSS BRIDGING SEE 23/5-1 TYP.
9. ⬡ INDICATES WEIGHT OF MECH. EQUIP. FOR EQUIPMENT SUPPORT FRAMING SEE 6/5-1 TYP.

SHADED AREA INDICATES EXTENT OF LOW ROOF.

Key Plan

PHYSICAL EDUCATION BLDG NO 1 - PART A
ROOF FRAMING PLAN

Drawn By MN Checked By SFU Date MAR. 1986 Commission No 1.30.02	Revisions A 6-29-88 PANNING	Brandow & Johnston Assoc. Structural Engineers	RUHNAU McGAVIN RUHNAU/ASSOCIATES Architects Planners 3775 Tenth Street, Riverside, CA 92501-3688, 714/684-4884 8781 Palmer Way, Suite C, Carlsbad, CA 92008-1865, 619/438-5899	ARCHITECT C-6497	West Hills High School Grossmont Union High School District San Diego, Ca — San Diego County	GYMNASIUM - BLDG. No. 1 - PART A Roof Framing Plan	Sheet Number S-103

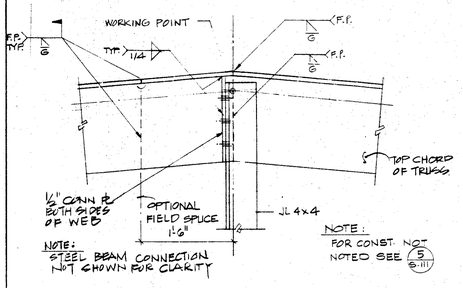

DETAIL 1½" 11

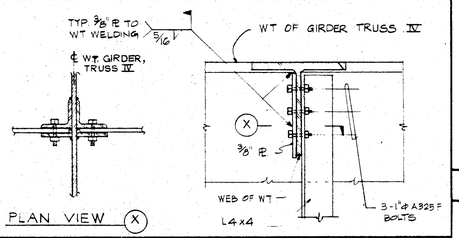

TYP TRUSS TO GIRDER TRUSS CONN. 1½" 10A

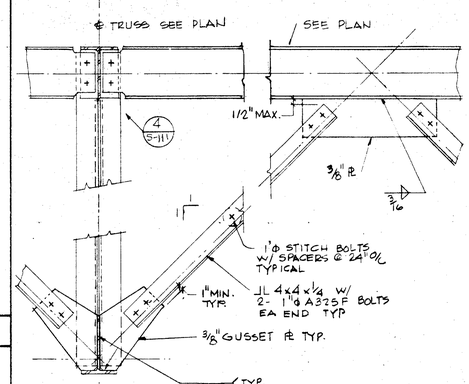

TRUSS BRACING DETAIL SCALE 1"=1'-0" 10

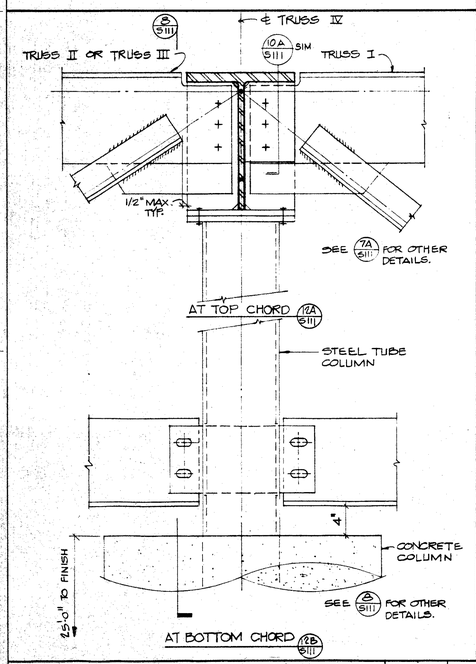

SCALE 1½"=1'-0" 12

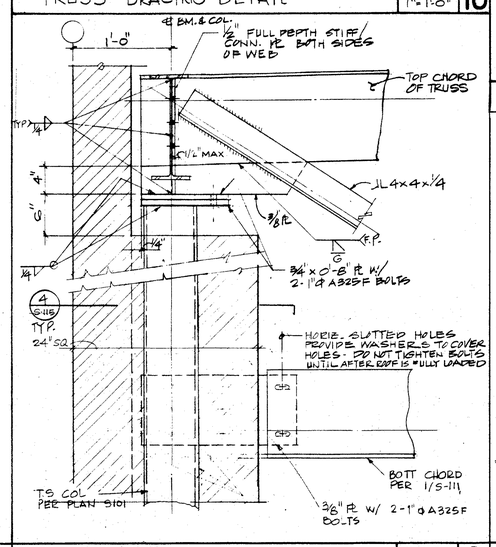

DETAIL SCALE 1½"=1'-0" 9

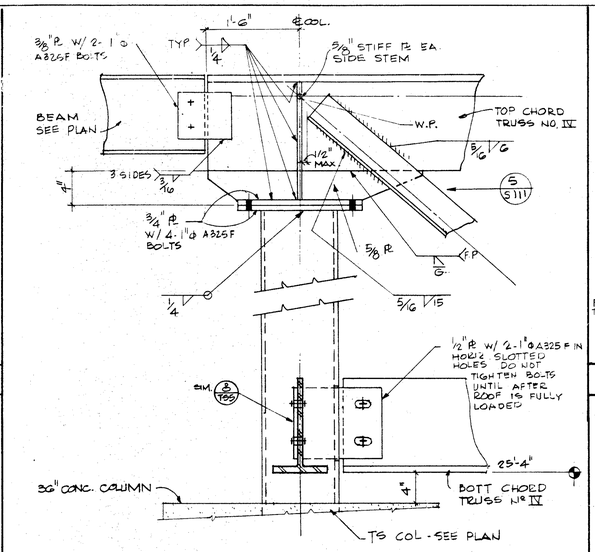

DETAIL SCALE 1½"=1'-0" 8

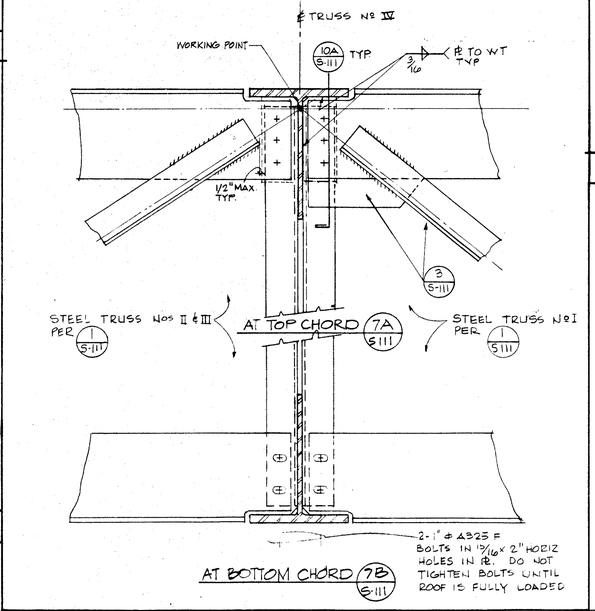

CONNECTION DETAIL SCALE 1½"=1'-0" 7

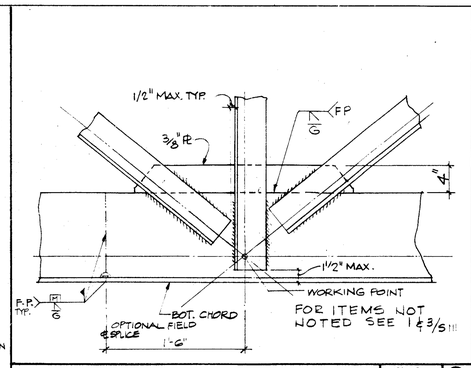

DETAIL SCALE 1½"=1'-0" 6

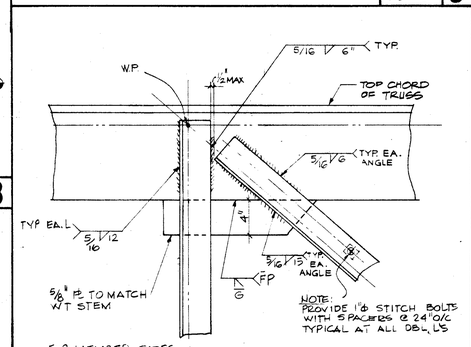

DETAIL SCALE 1½"=1'-0" 5

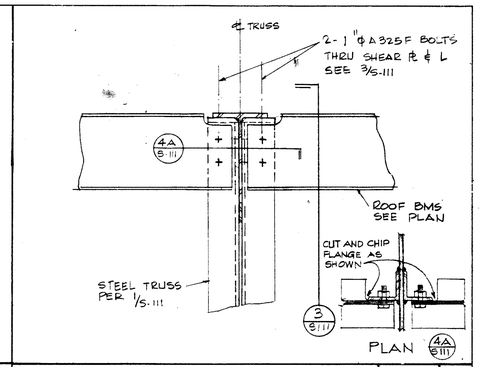

DETAIL SCALE 1½"=1'-0" 4

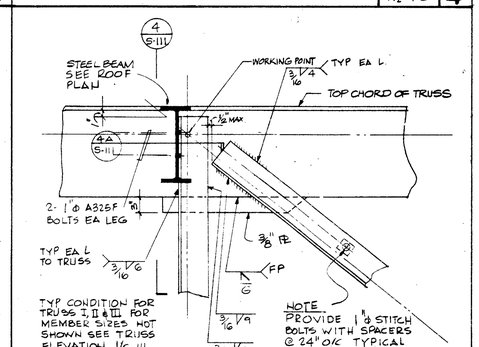

DETAIL SCALE 1½"=1'-0" 3

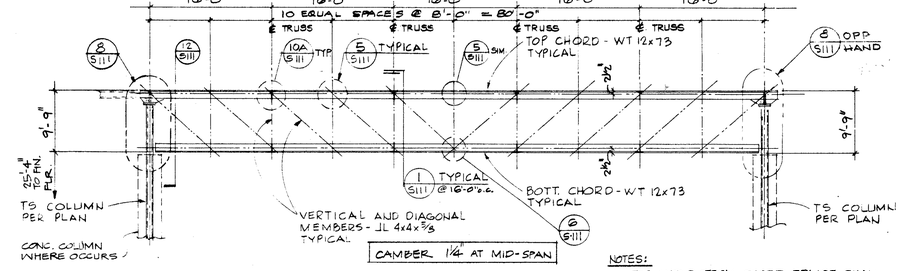

ELEVATION - STEEL TRUSS Nº IV SCALE 1/8"=1'-0" 2

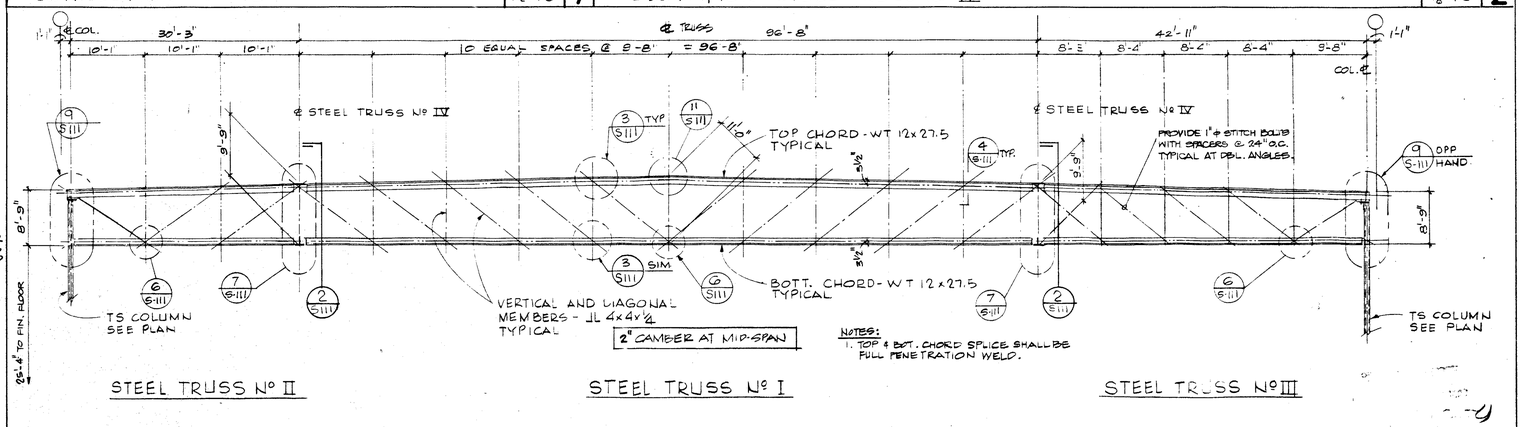

TYP. ELEVATION - STEEL TRUSS NO. I, II & III SCALE 1/8"=1'-0" 1

Drawn By N.N
Checked By S.R.L.
Date MAR 1988
Commission No 1.30.02

Revisions

Brandow & Johnston Assoc. Structural Engineers

REGISTERED PROFESSIONAL ENGINEER No. 951 EXP. 12-31-89 STATE OF CALIFORNIA

Architects Planners
RUHNAU McGAVIN RUHNAU / ASSOCIATES
3775 Tenth Street, Riverside, CA 92501-3669, 714/684-4864
5751 Palmer Way, Suite C, Carlsbad, CA 92008-1995, 619/438-5599

ARCHITECT
C-6497

West Hills High School
Grossmont Union High School District
San Diego, Ca San Diego County

GYMNASIUM - BLDG. No. 1 - PART A
Roof Truss-Elevations and Details

Sheet Number S111
01 Sheets

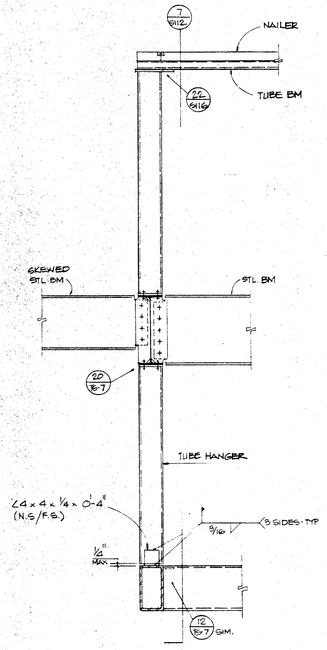

DETAIL — 3/4" = 1'-0" — 14

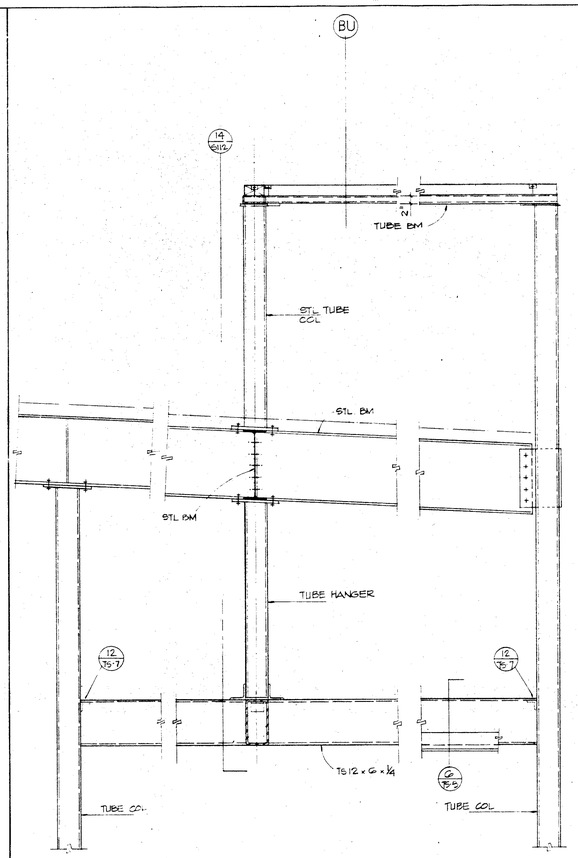

DETAIL — 3/4" = 1'-0" — 7

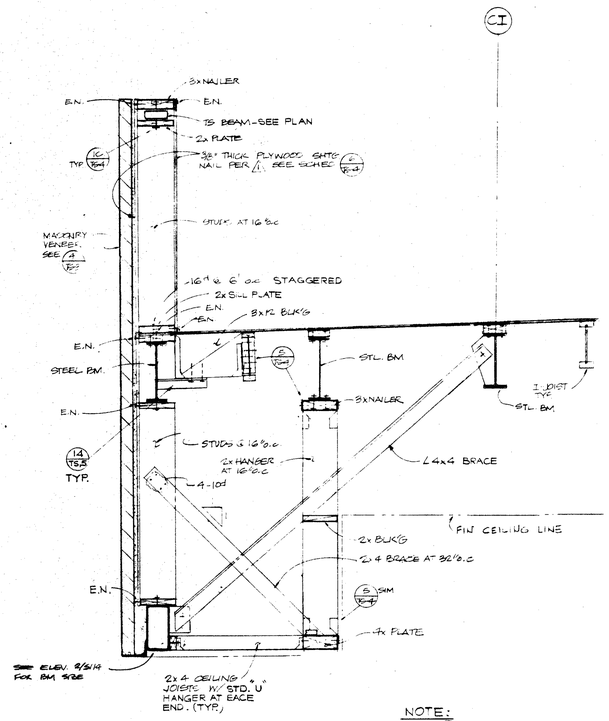

NOTE: SEE 4 S11.2 FOR OTHER DETAILS

SOFFIT DETAIL — SCALE 3/4" = 1'-0" — 5

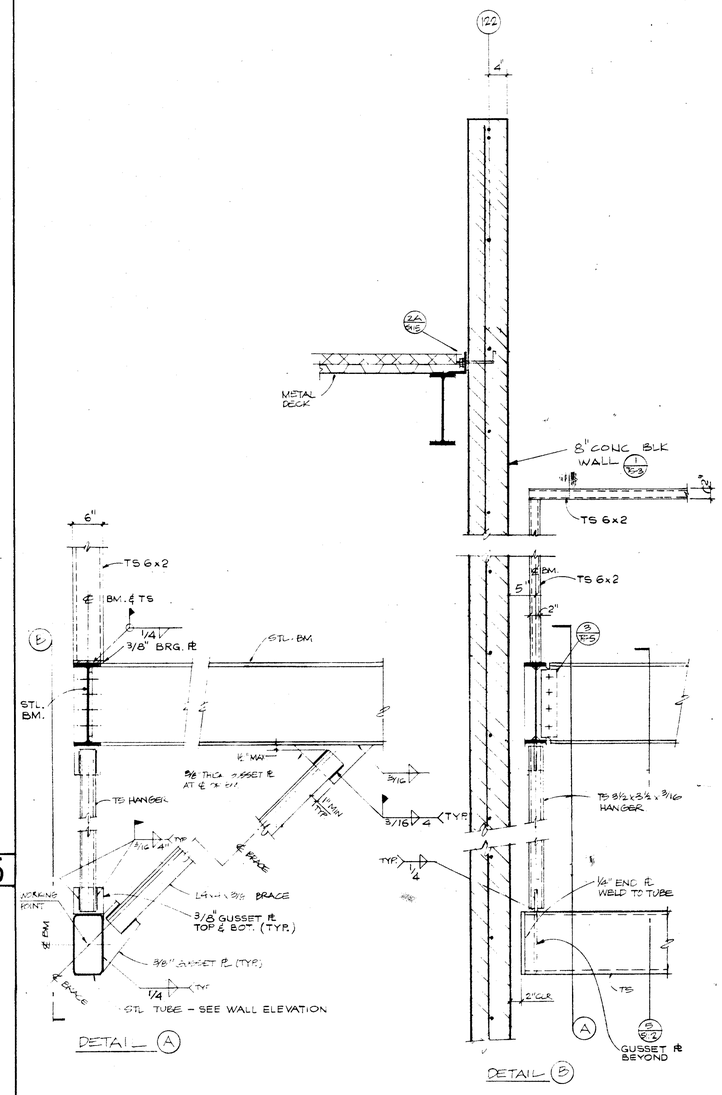

SOFFIT DETAIL — SCALE 3/4" = 1'-0" — 4

BEAM HANGER DETAIL — SCALE 1" = 1'-0" — 2

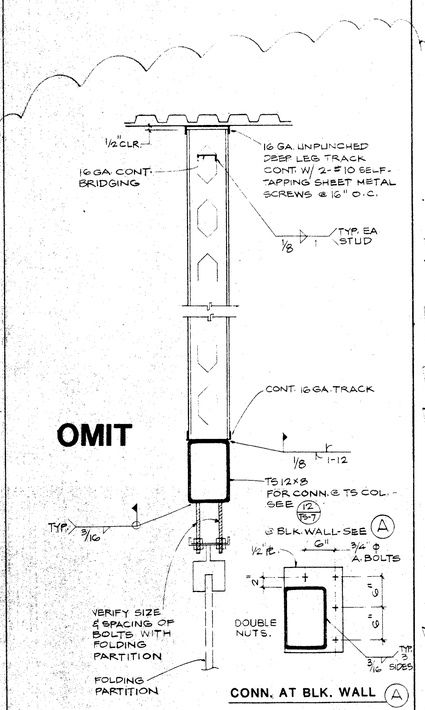

FOLDING PARTITION SUPPORT DETAIL — 1" — 13

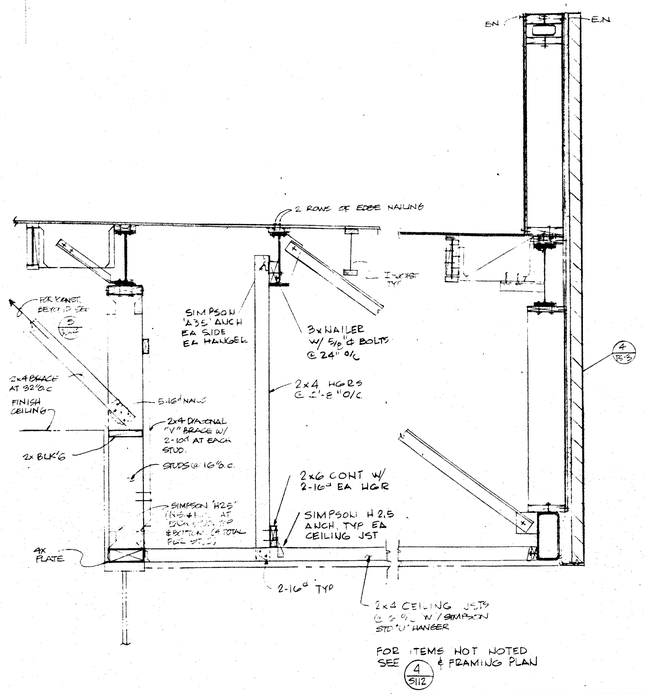

SOFFIT DETAIL — SCALE 3/4" = 1'-0" — 6

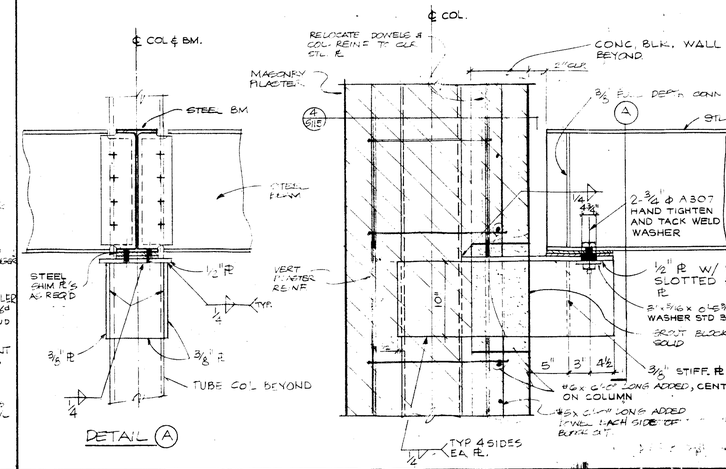

CONNECTION DETAIL — SCALE 1½" = 1'-0" — 1

Drawn By: MN
Checked By: SRU
Date: MAR 1986
Commission No.: 30.02

Revisions
△ 6-29-88 PWGNG

Brandow & Johnston Assoc. Structural Engineers

REGISTERED PROFESSIONAL ENGINEER — STATE OF CALIFORNIA

Architects Planners
RUHNAU McGAVIN RUHNAU / ASSOCIATES
3775 Tenth Street, Riverside, CA 92501-3669, 714/684-4664
5751 Palmer Way, Suite C, Carlsbad, CA 92008-1895, 619/438-5899

ARCHITECT
C-6497

West Hills High School
Grossmont Union High School District
San Diego, Ca — San Diego County

GYMNASIUM - BLDG. No. 1 - PART A
Sections and Details

Sheet Number
S112
01 Sheets

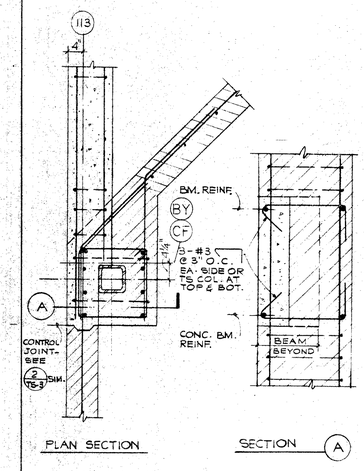

PLAN SECTION | SCALE 3/4"=1'-0" | 8

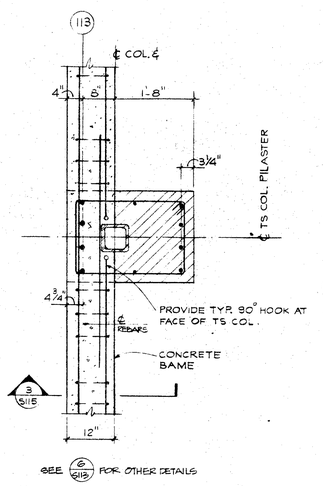

PLAN SECTION | SCALE 3/4"=1'-0" | 7

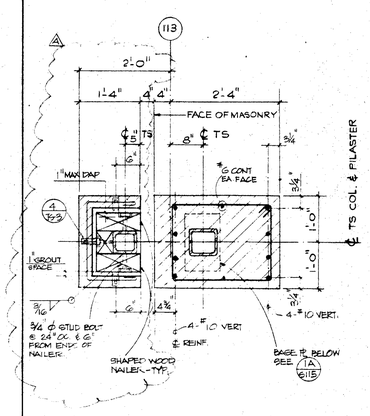

PLAN SECTION | SCALE 3/4"=1'-0" | 6

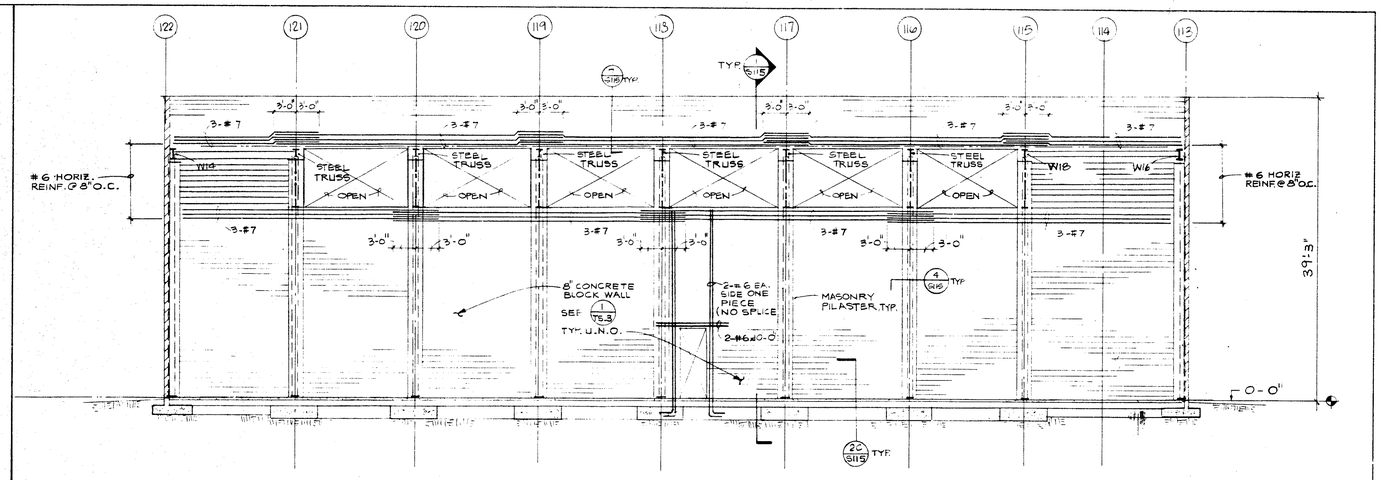

ELEVATION - SOUTH WALL | SCALE 1/8"=1'-0" | 3

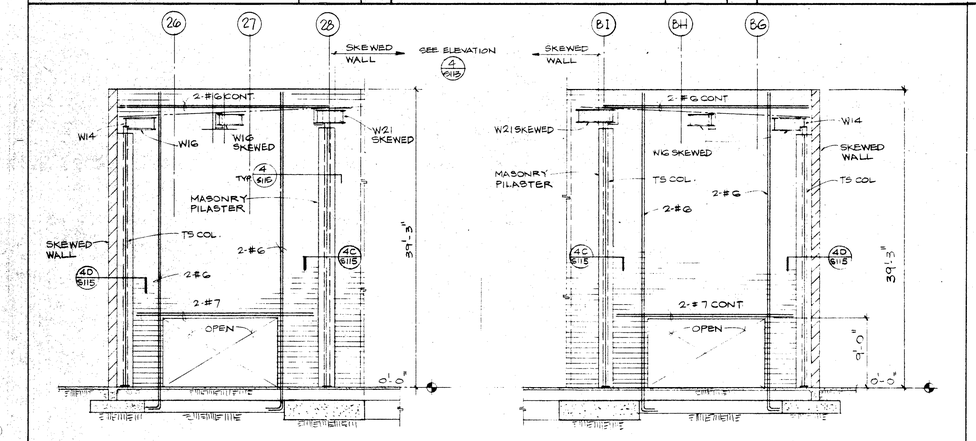

ELEVATION (A)

ELEVATION (B)

NOTE: FOR CONST NOT NOTED-SEE 3/S11B

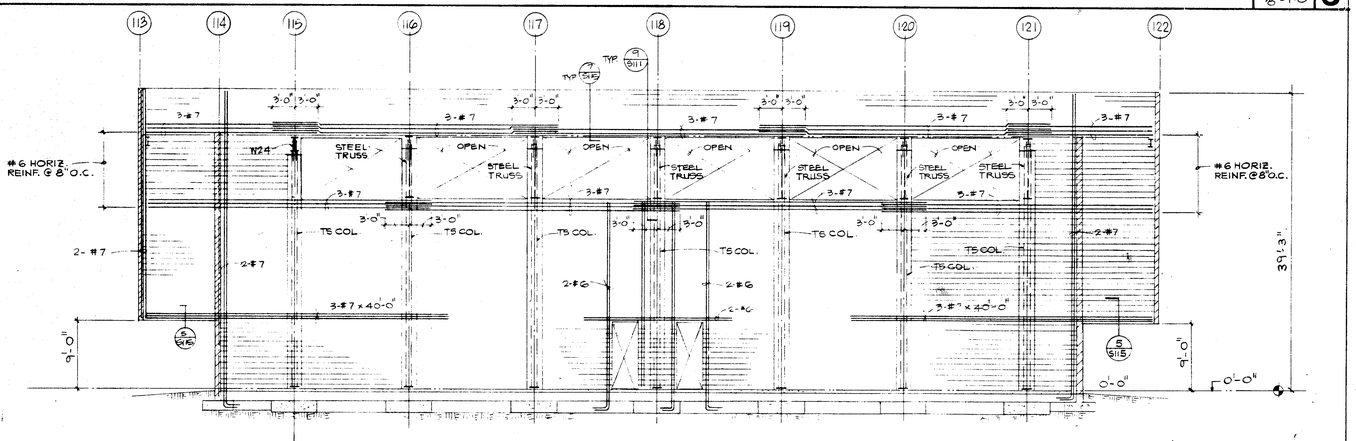

NOTE: FOR CONST. NOT NOTED SEE 3/S11B

ELEVATION - DIAGONAL WALLS AT WEST ENTRANCE | SCALE 1/8"=1'-0" | 5

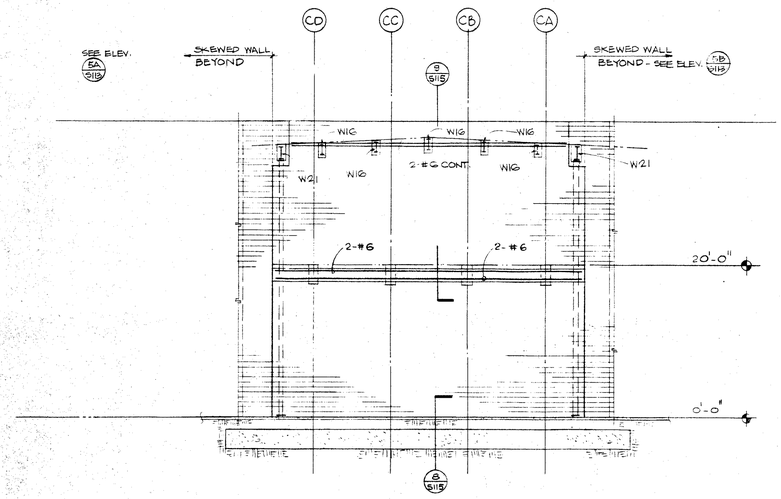

ELEVATION - WALL AT WEST ENTRANCE LINE (11S) | SCALE 1/8"=1'-0" | 4

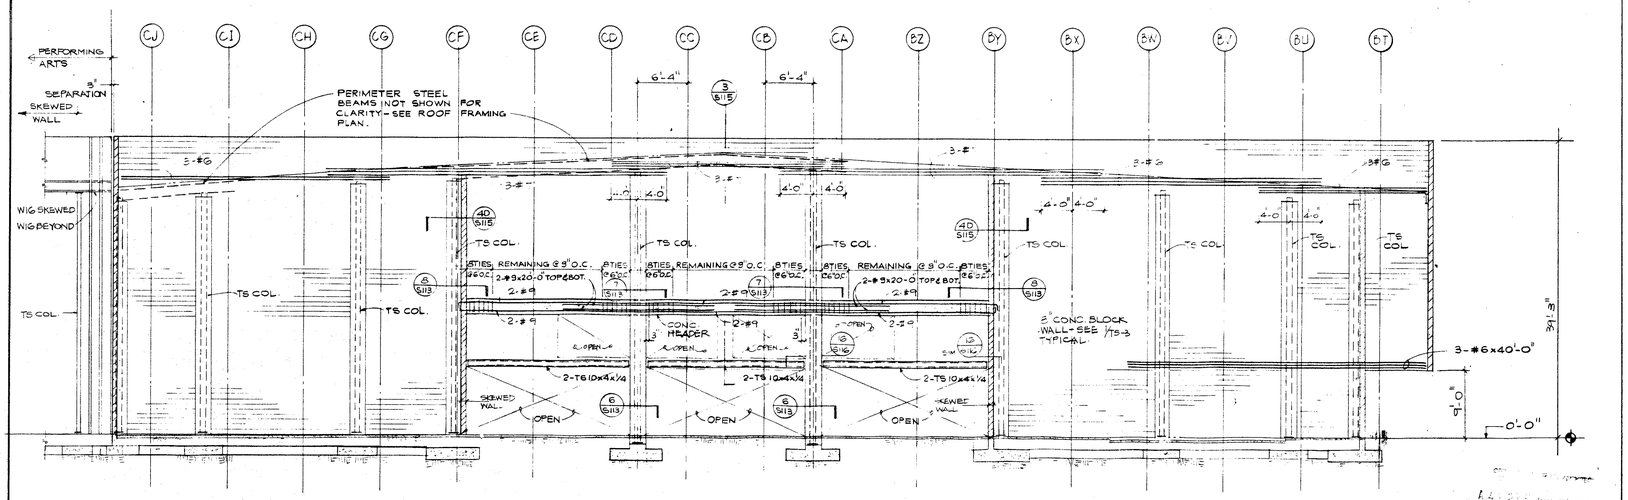

NOTE: FOR CONST. NOT NOTED SEE 3/S11B

ELEVATION - WEST WALL LINE (113) (LOOKING WEST) | SCALE 1/8"=1'-0" | 1

Drawn By MCL Checked By ERJ Date MAR 1988 Commission No 1.30 02	Revisions △ 6-29-88 PHASING	Brandow & Johnston Assoc. Structural Engineers	Architects Planners RUHNAU McGAVIN RUHNAU / ASSOCIATES 3775 Tenth Street, Riverside, CA 92501-3669, 714/684-4564 5751 Palmer Way, Suite C, Carlsbad, CA 92008-1995, 619/438-5899	ARCHITECT C-6497	West Hills High School Grossmont Union High School District San Diego, Ca — San Diego County	GYMNASIUM – BLDG. No. 1 – PART A Wall Elevations	Sheet Number S113 01 Sheets

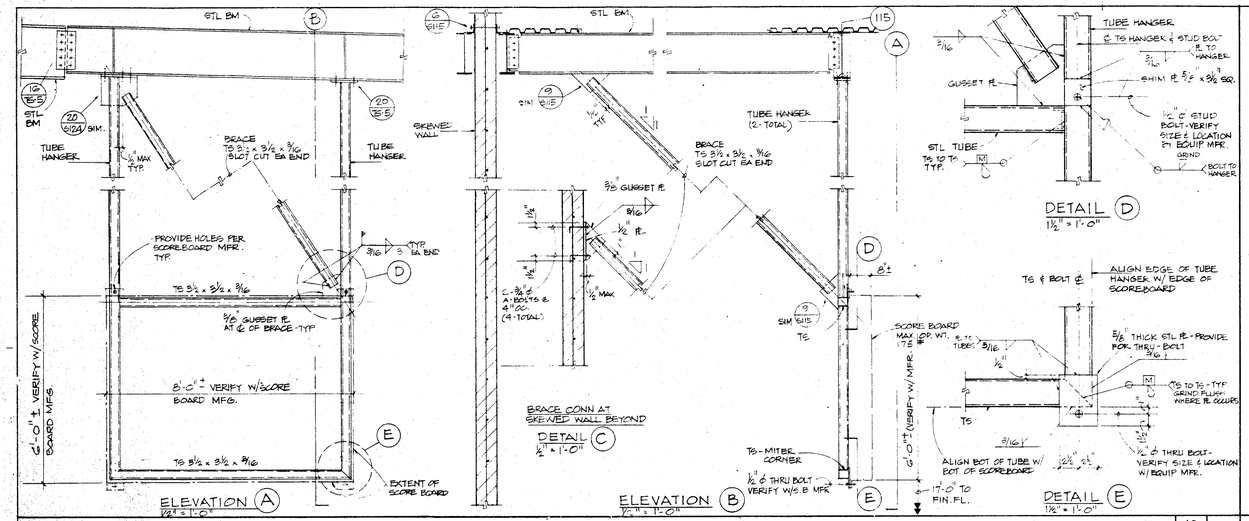

SCOREBOARD SUPPORT DETAILS AND ELEVATIONS

AS NOTED | 7

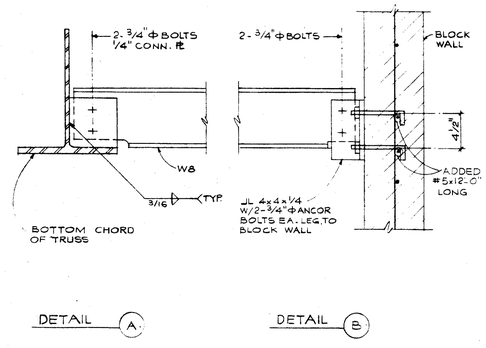

DETAIL

SCALE 1½"=1'-0" | 5

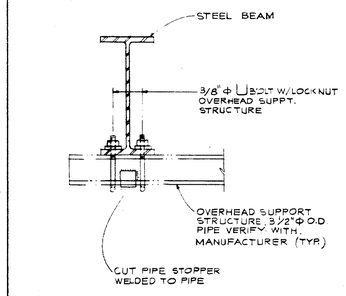

TYP. OVERHEAD SUPPORT STRUCTURE CONNECTION TO STEEL BEAM

DETAIL

SCALE 1½"=1'-0" | 4

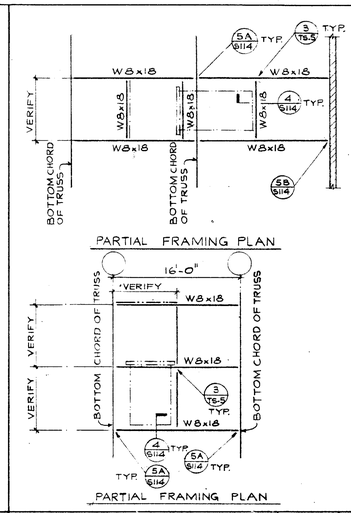

TYP. BSKTBALL BACK BD. SUPPT. DETAIL

SCALE 1/8"=1'-0" | 3

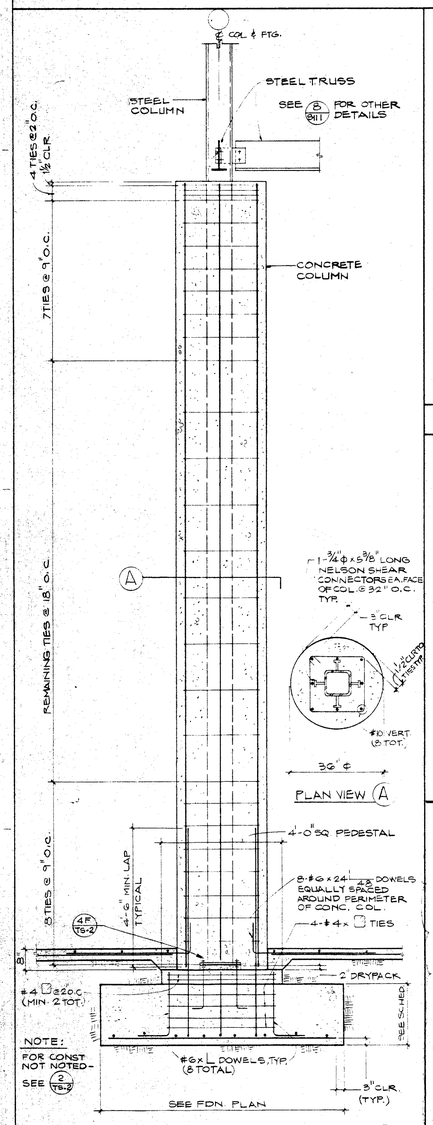

TYP. CONCRETE COLUMN

SCALE: ¾"=1'-0" | 11

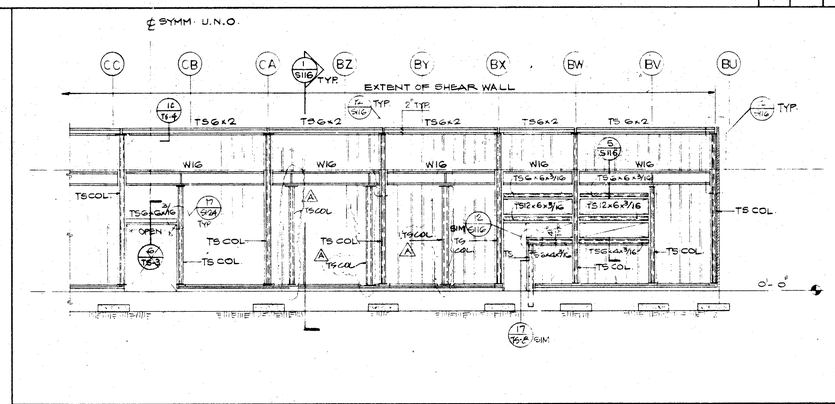

ELEVATION-EAST WALL ALONG GRID (132) (LOOKING WEST)

SCALE: 1/8"=1'-0" | 6

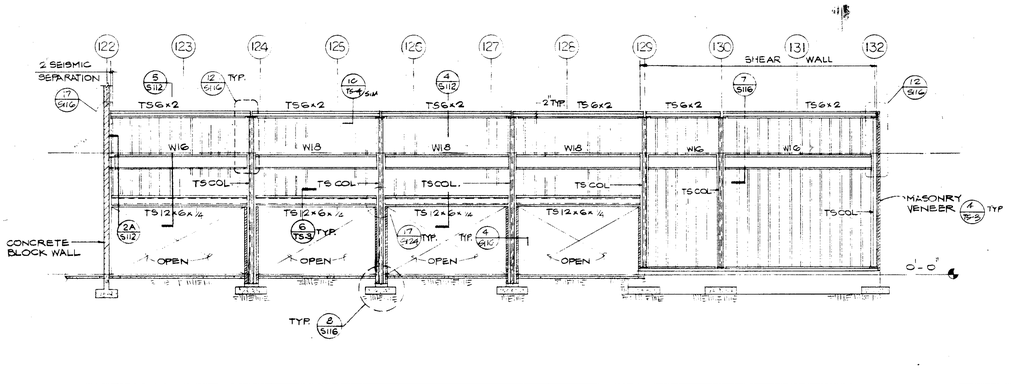

ELEVATION (BETWEEN (CI) & (CJ) LOOKING NORTH)

SCALE: 1/8"=1'-0" | 2

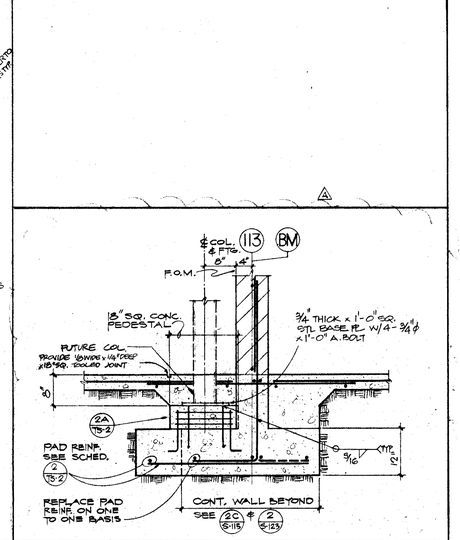

DETAIL

¾" | 8

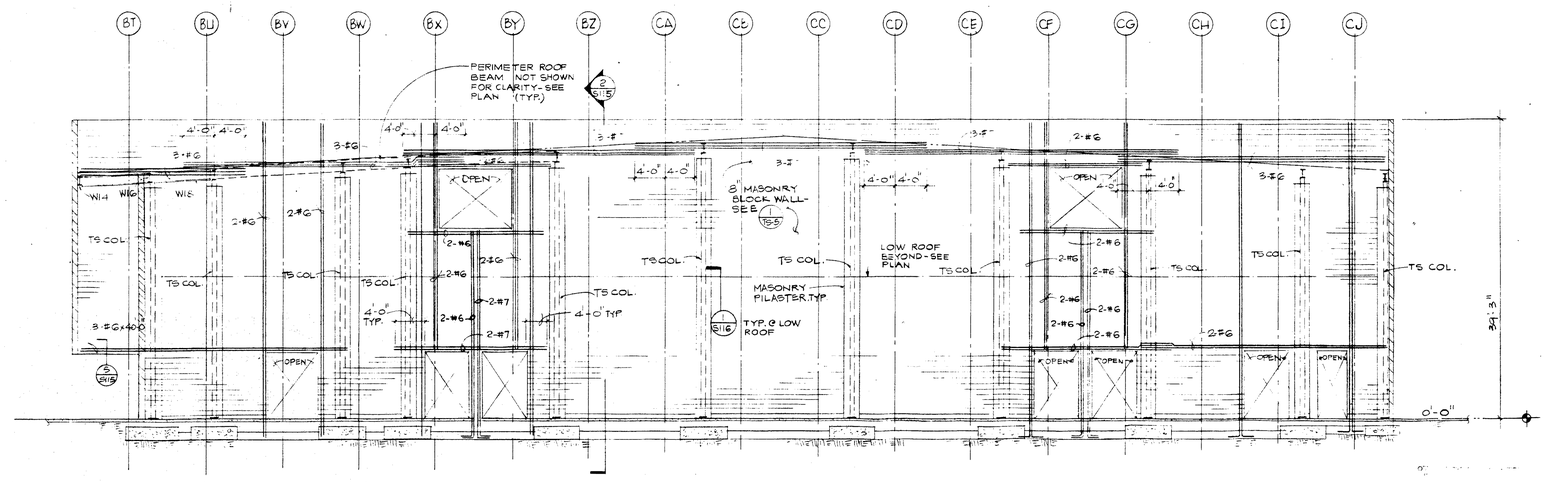

ELEVATION - EAST WALL (LOOKING EAST)

SCALE ⅛"=1'-0" | 1

Drawn By MCL Checked By SRJ Date MAR 1988 Commission No 1.30 02	Revisions A 6-29-88 PHASING	Brandow & Johnston Assoc. Structural Engineers	Architects Planners RUHNAU McGAVIN RUHNAU / ASSOCIATES 3775 Tenth Street, Riverside, CA 92501-3669, 714/684-4664 5751 Palmer Way, Suite C, Carlsbad, CA 92008-1995, 619/438-5699	ARCHITECT C-6497	West Hills High School Grossmont Union High School District San Diego, Ca — San Diego County	GYMNASIUM – BLDG. No. 1 – PART A Wall Elevation - Details	Sheet Number S114 Of Sheets

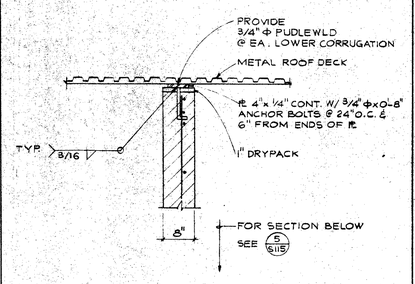

SECTION 3/4" 11

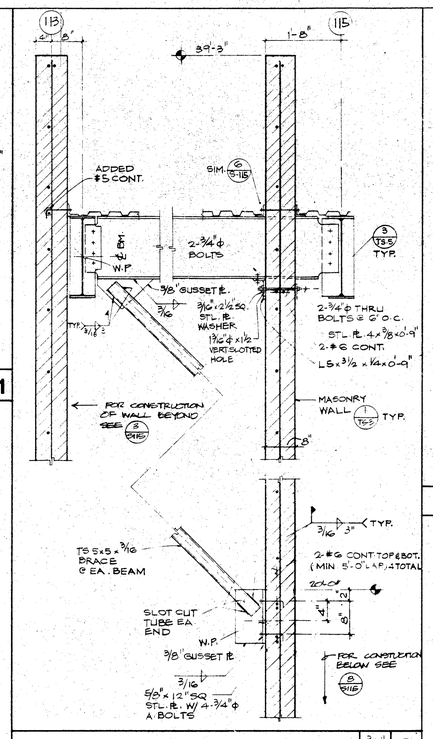

SECTION 3/4" 9

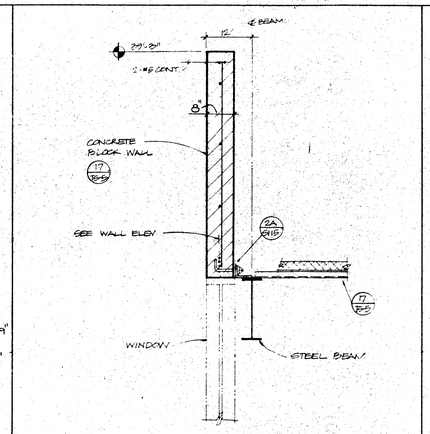

SECTION 3/4" 7

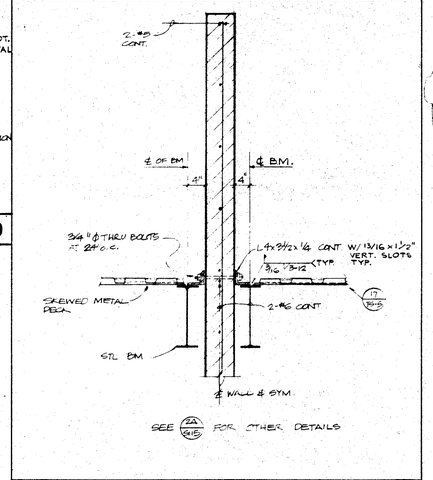

SECTION 3/4" 6

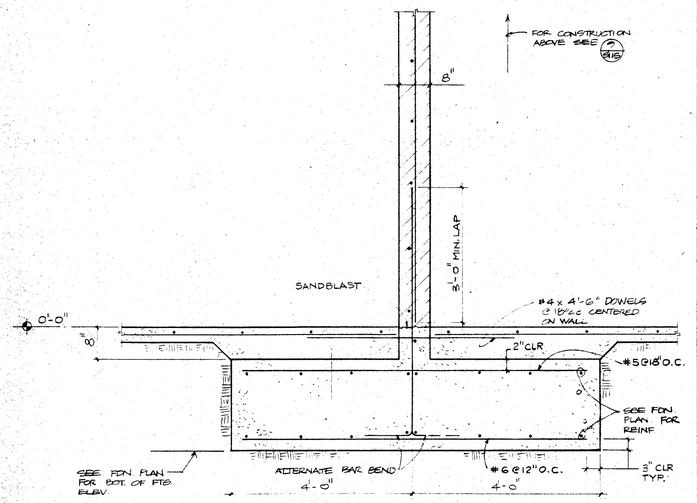

SECTION 3/4" 8

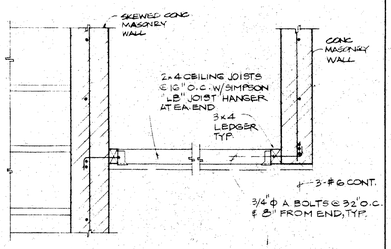

SECTION 3/4" 5

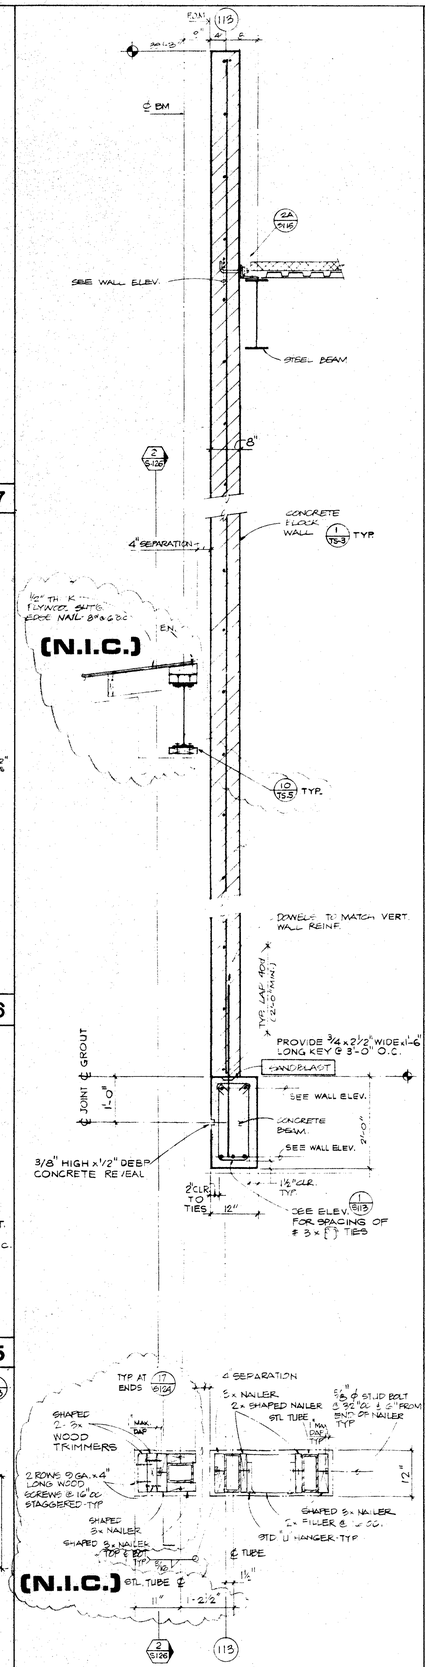

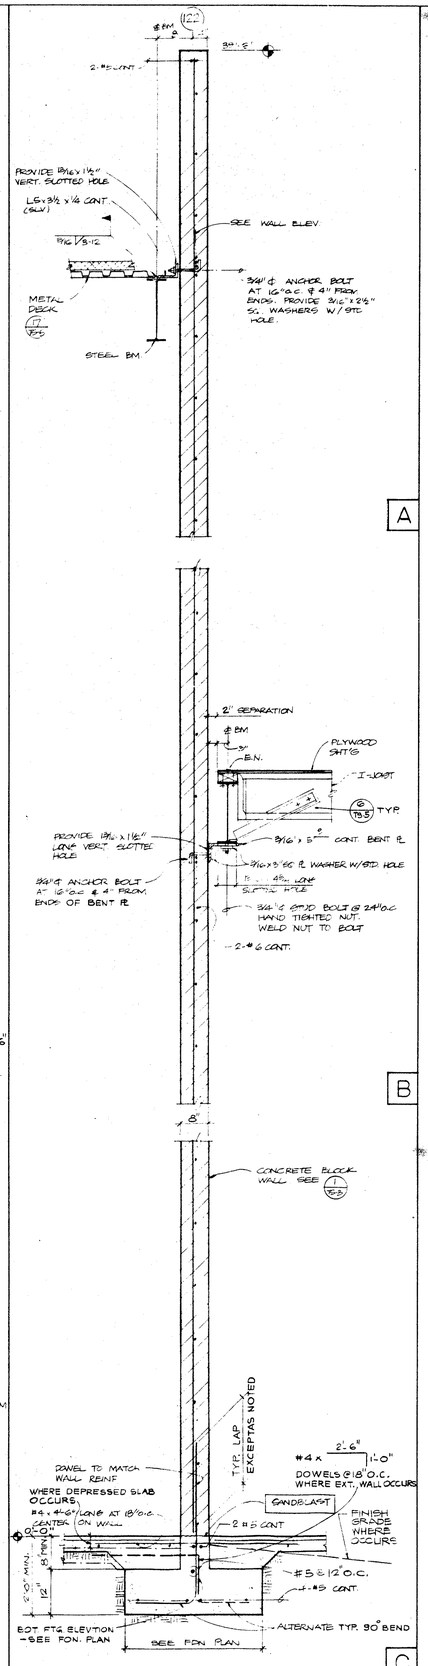

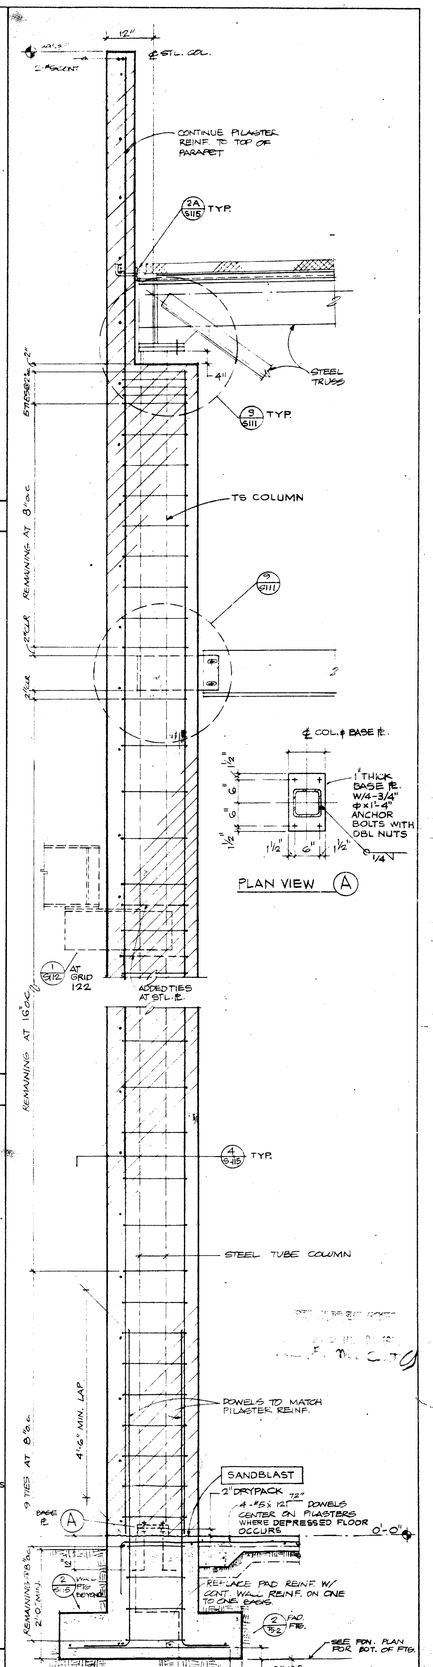

TYP. MASONRY PILASTER ELEV. 3/4" 1

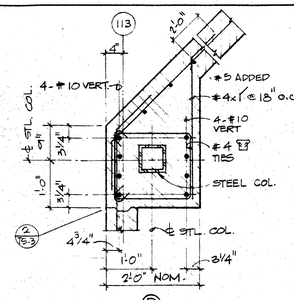

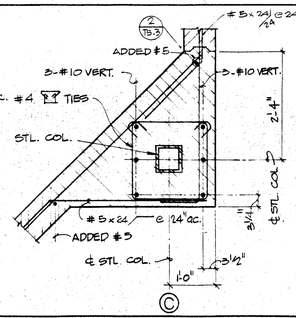

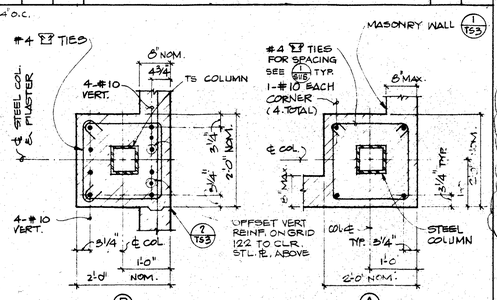

PILASTER PLAN SECTIONS 3/4" 4

SECTION 3/4" 3

SECTION 3/4" 2

TYP. MASONRY PILASTER ELEV. 3/4" 1

Drawn By MCL
Checked By SRU
Date MAR 1988
Commission No. 130.02

Revisions
1 6-23-88 PHASING

Brandow & Johnston Assoc. Structural Engineers
M. Brandow S. Rauch

REGISTERED PROFESSIONAL ENGINEER SHAHRU E. KANGA No. 956 EXP. 12 31 86 STRUCTURAL CALIFORNIA

Architects Planners
RUHNAU McGAVIN RUHNAU ASSOCIATES
3775 Tenth Street, Riverside, CA 92501-3669, 714/684-4964
5751 Palmer Way, Suite C, Carlsbad, CA 92008-1995, 619/438-5899

ARCHITECT
C-6497

West Hills High School
Grossmont Union High School District
San Diego, Ca San Diego County

GYMNASIUM - BLDG. No. 1 - PART A
SECTIONS

Sheet Number
S-115
Of Sheets

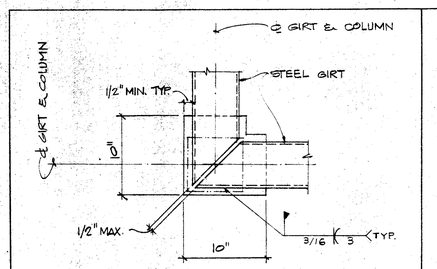

PLAN DETAIL 1 1/2" 22

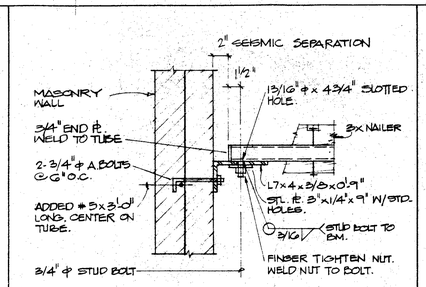

DETAIL 1 1/2" 17

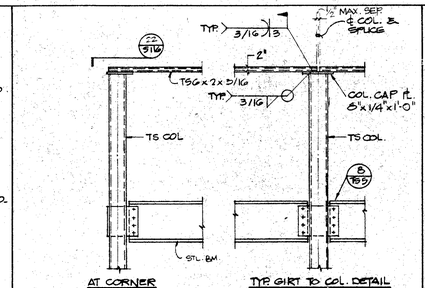

ELEVATION 1/2" 12

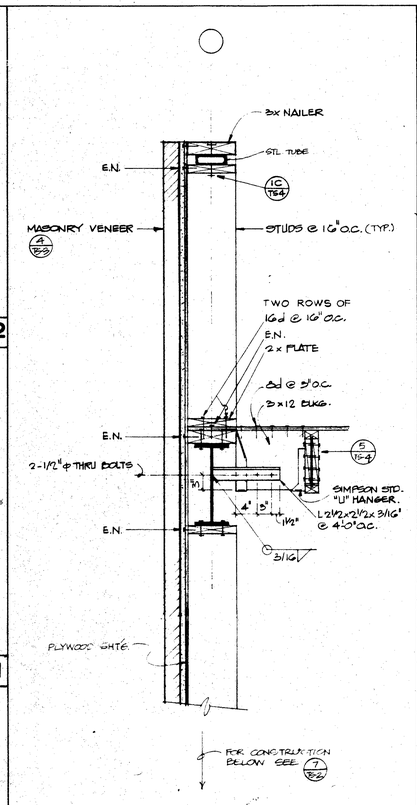

SECTION 1" 7

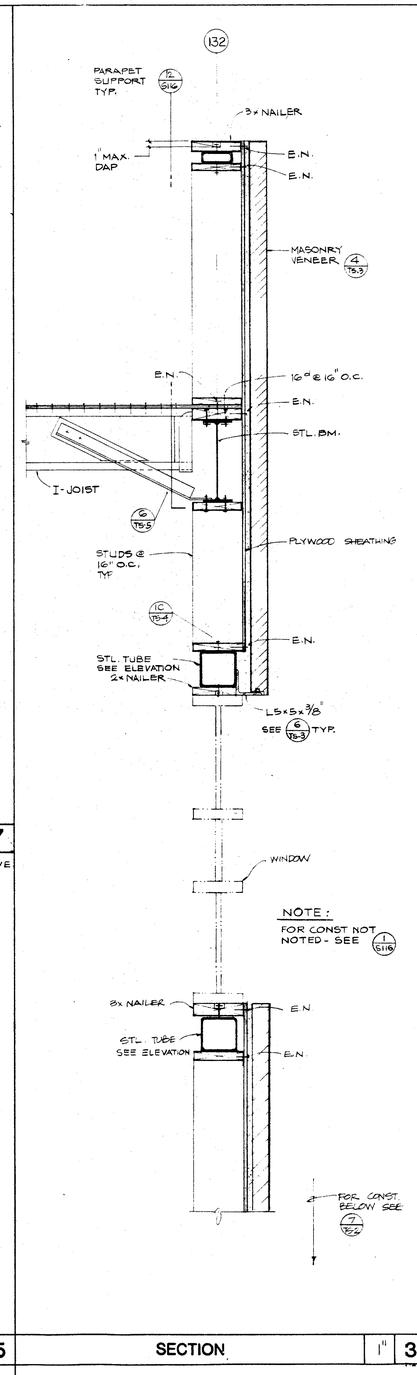

SECTION 1" 3

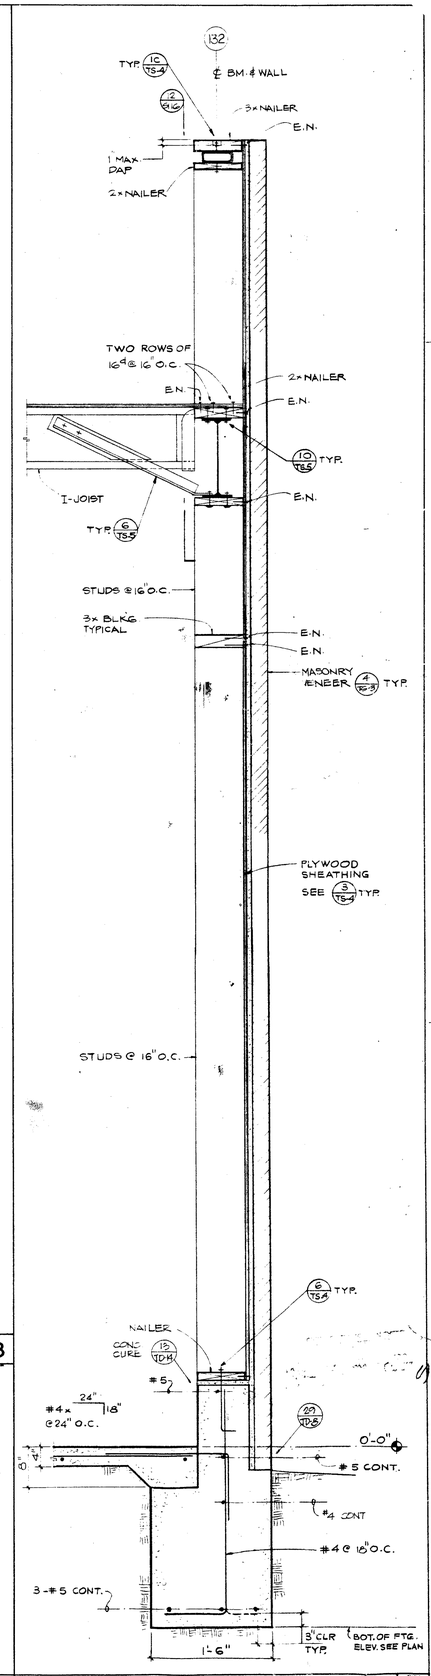

SECTION 1" 1

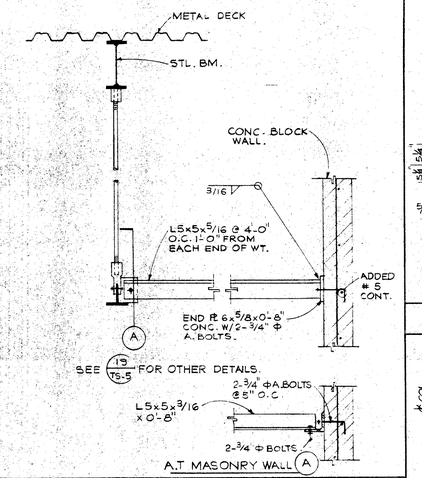

DETAIL 23

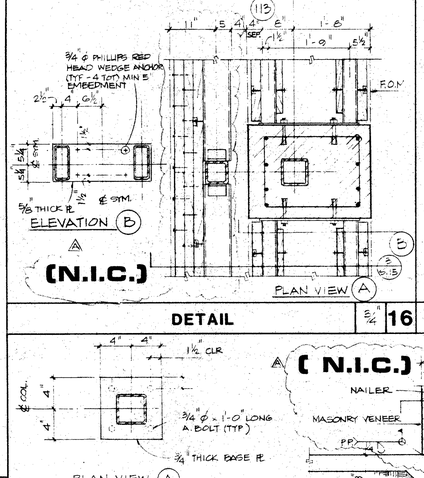

DETAIL 3/4" 16

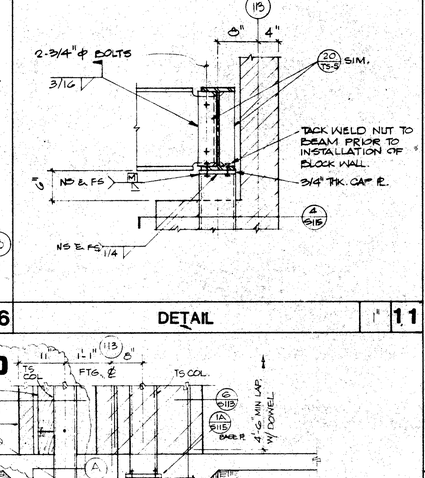

DETAIL 1" 11

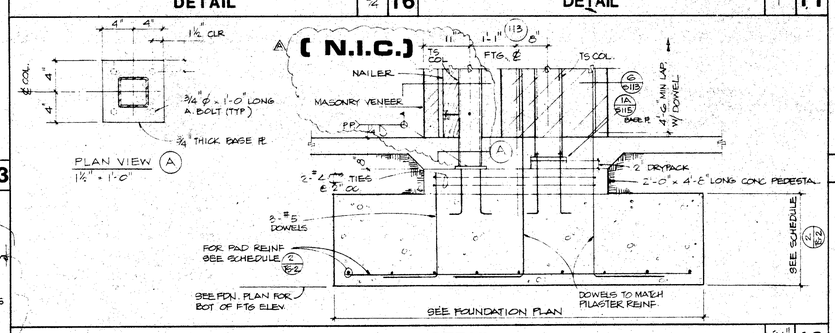

DETAIL 3/4" 10

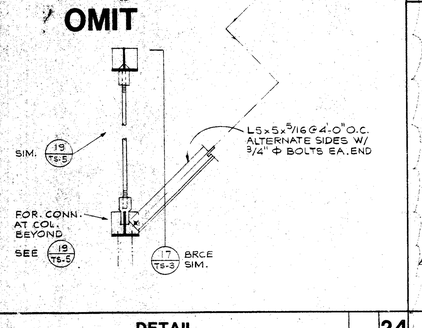

DETAIL 24

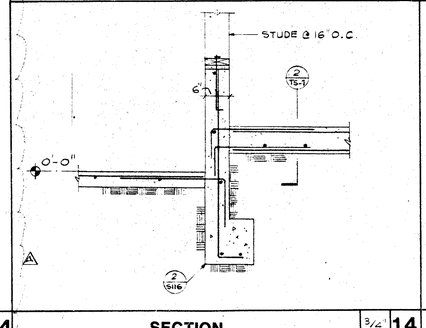

SECTION 3/4" 14

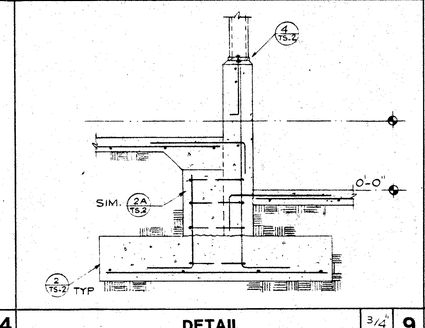

DETAIL 3/4" 9

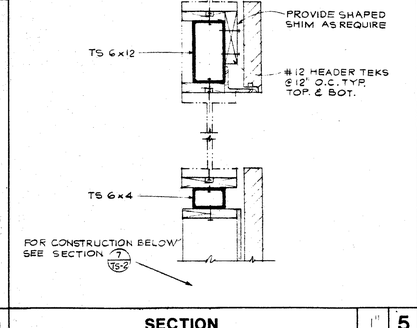

SECTION 1" 5

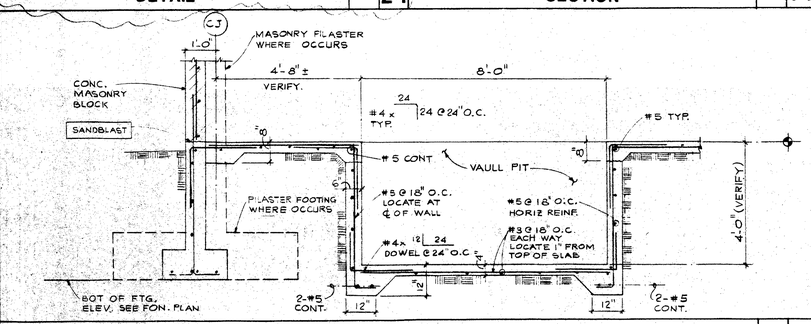

SECTION 1/2" 13

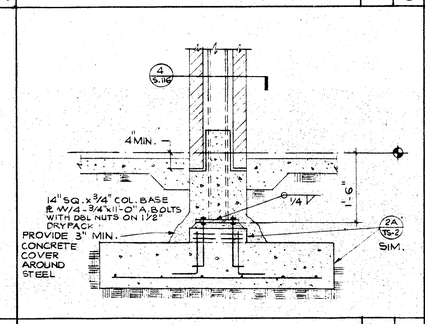

3/4" 8

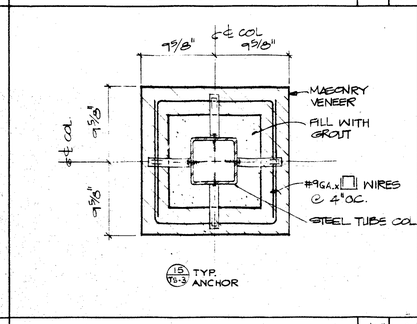

PLAN DETAIL 1 1/2" 4

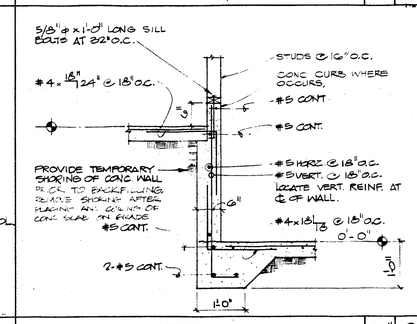

SECTION 3/4" 2

SECTION 1" 1

Drawn By MN	Revisions	Brandow & Johnston Assoc. Structural Engineers	ARCHITECT
Checked By SRU	6-29-88 PLANNING		C-6497
Date MAR. 1988		PROFESSIONAL ENGINEER No. 9501 EXP. 12-31-89 STATE OF CALIFORNIA	
Commission No. 1.30.02			

Architects Planners
RUHNAU McGAVIN RUHNAU / ASSOCIATES
3775 Tenth Street, Riverside, CA 92501-3669, 714/684-4664
5751 Palmer Way, Suite C, Carlsbad, CA 92008-1995, 619/438-5899

West Hills High School
Grossmont Union High School District
San Diego, Ca — San Diego County

GYMNASIUM – BLDG. No. 1 – PART A
SECTIONS AND DETAILS

Sheet Number **S-116** Of Sheets

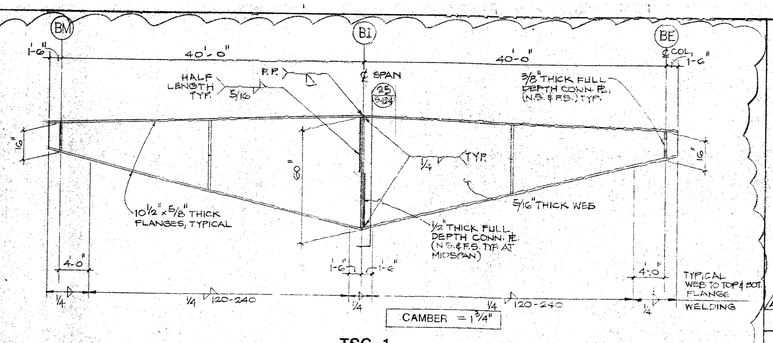

TSG-1

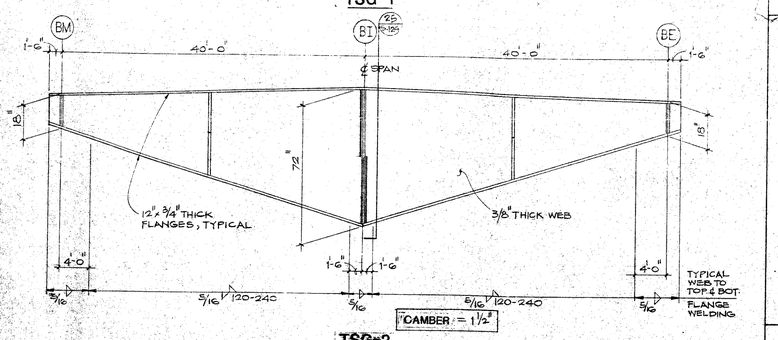

TSG-2

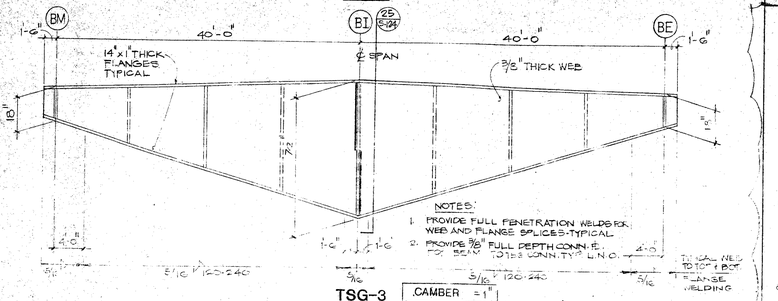

TSG-3

TAPERED STEEL GIRDER ELEVATIONS — NO SCALE — 23

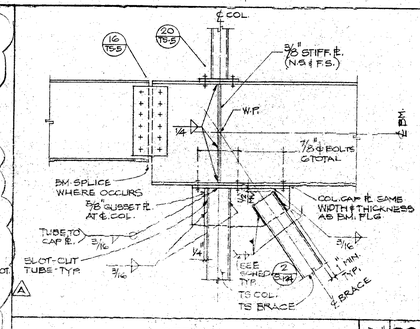

DETAIL — 3/4" — 20

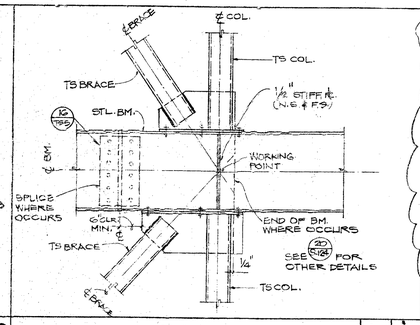

DETAIL — 3/4" — 15

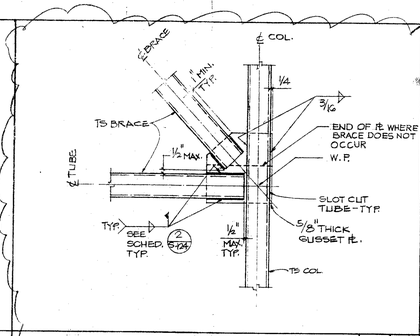

DETAIL — 3/4" — 10

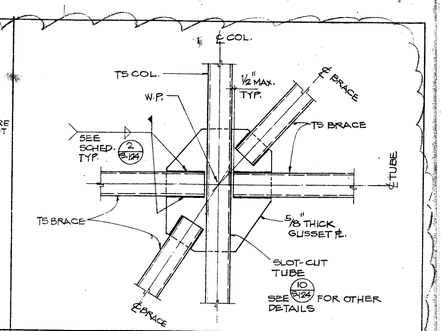

DETAIL — 3/4" — 5

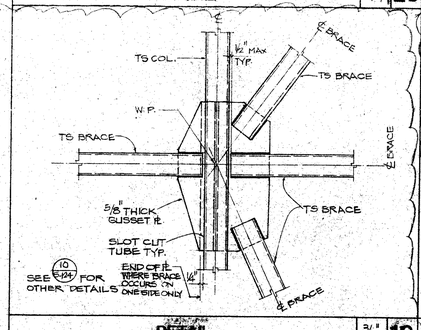

DETAIL — 3/4" — 19

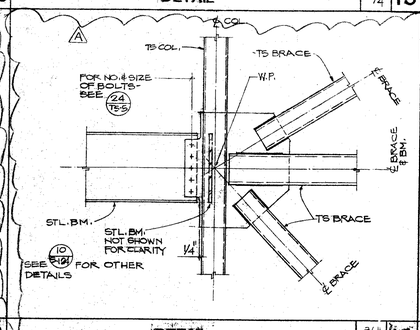

DETAIL — 3/4" — 14

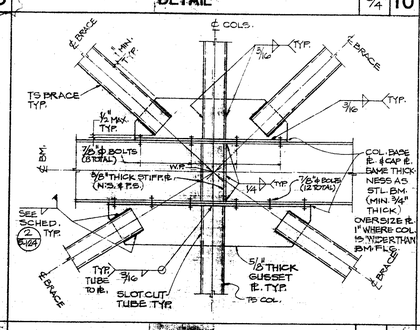

DETAIL — 3/4" — 9

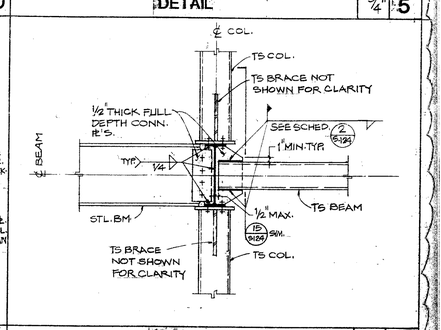

DETAIL — 3/4" — 4

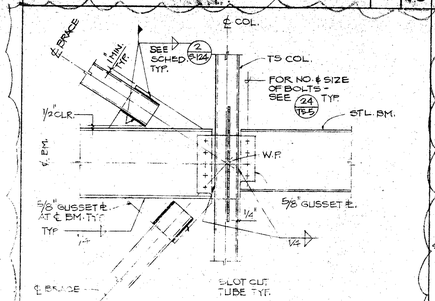

DETAIL — 3/4" — 18

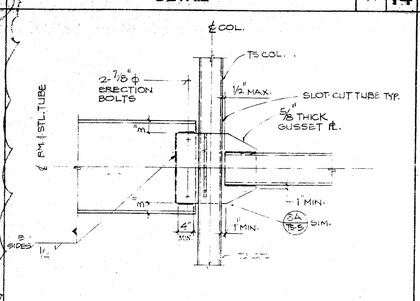

DETAIL — 3/4" — 13

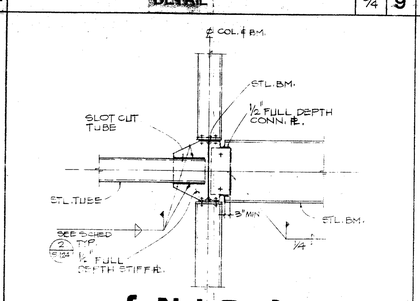

(N.I.C.)

DETAIL — 5/8" — 8

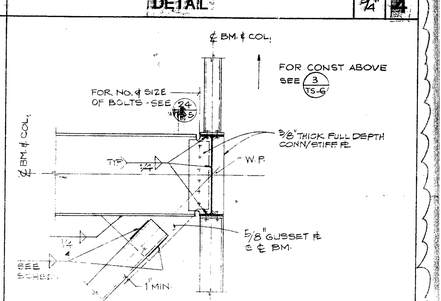

DETAIL — 3/4" — 3

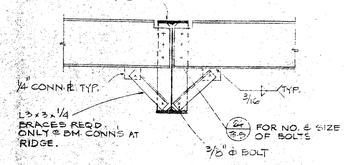

DETAIL — NO SCALE — 25

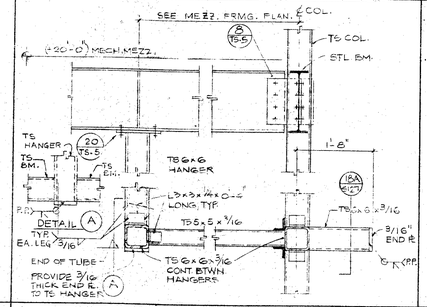

DETAIL — 3/4" — 22

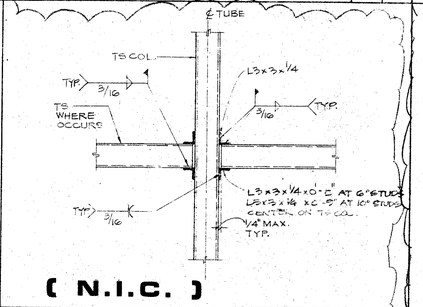

(N.I.C.)

DETAIL — NO SCALE — 17

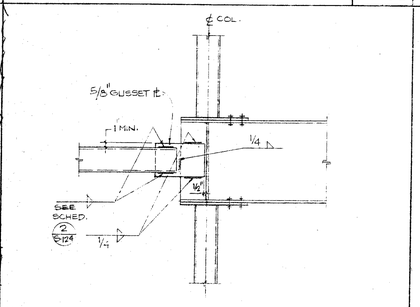

DETAIL — 3/4" — 12

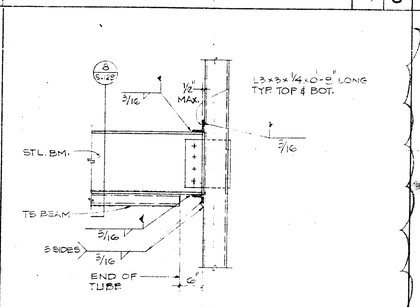

DETAIL — 3/4" — 7

TUBE SIZE	WELD. SIZE	LENGTH
TS 8 x 8	1/4	7"
TS 7 x 7	5/16	7"
TS 6 x 6	5/16	5"
TS 5 x 5	5/16	7"
TS 4 x 4	5/16	4"
TS 3 x 3	5/16	3"
TS 7 x 5	1/4	7"

TYP BRACE WELDING SCHEDULE — 2

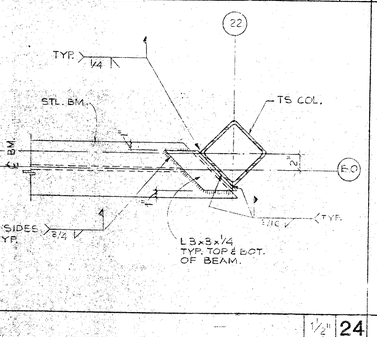

DETAIL — 1/2" — 24

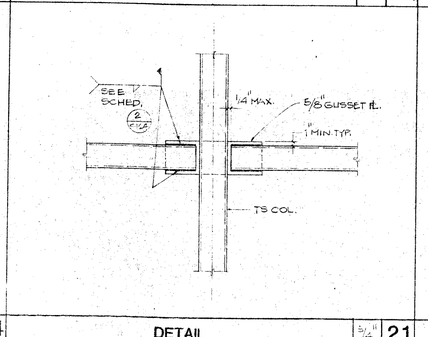

DETAIL — 3/4" — 21

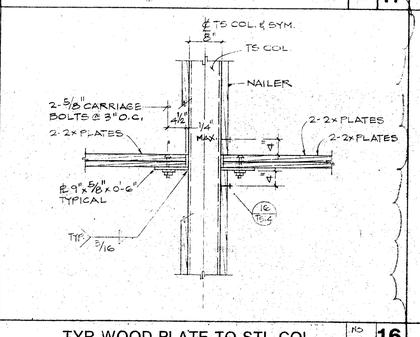

TYP. WOOD PLATE TO STL COL — NO SCALE — 16

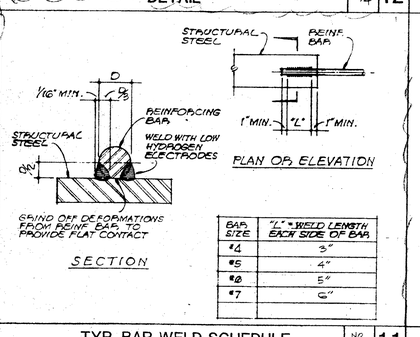

BAR SIZE	"L" WELD LENGTH EACH SIDE OF BAR
#4	3"
#5	4"
#6	5"
#7	6"

TYP. BAR WELD SCHEDULE — NO SCALE — 11

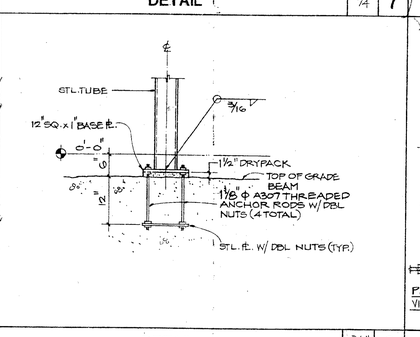

DETAIL — 3/4" — 6

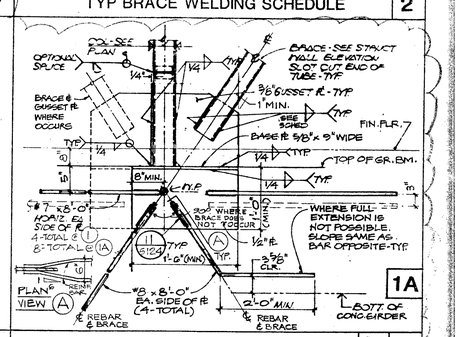

DETAIL — 3/4" — 1

Drawn By MCL
Checked By ERH
Date MAR. 1988
Commission No. 1.3C.02

Revisions
6-29-88 PLAGING

Brandow & Johnston Assoc. Structural Engineers

ARCHITECT
RUHNAU McGAVIN RUHNAU/ASSOCIATES
Associate Partners
3775 Tenth Street, Riverside, CA 92501-3659, 714/684-4564
5781 Palmer Way, Suite C, Carlsbad, CA 92008-1965, 619/438-5899
C-6497

West Hills High School
Grossmont Union High School District
San Diego, Ca — San Diego County

GYMNASIUM - BLDG. No. 1 - PART A
STEEL DETAILS

Sheet Number S-124
Of Sheets

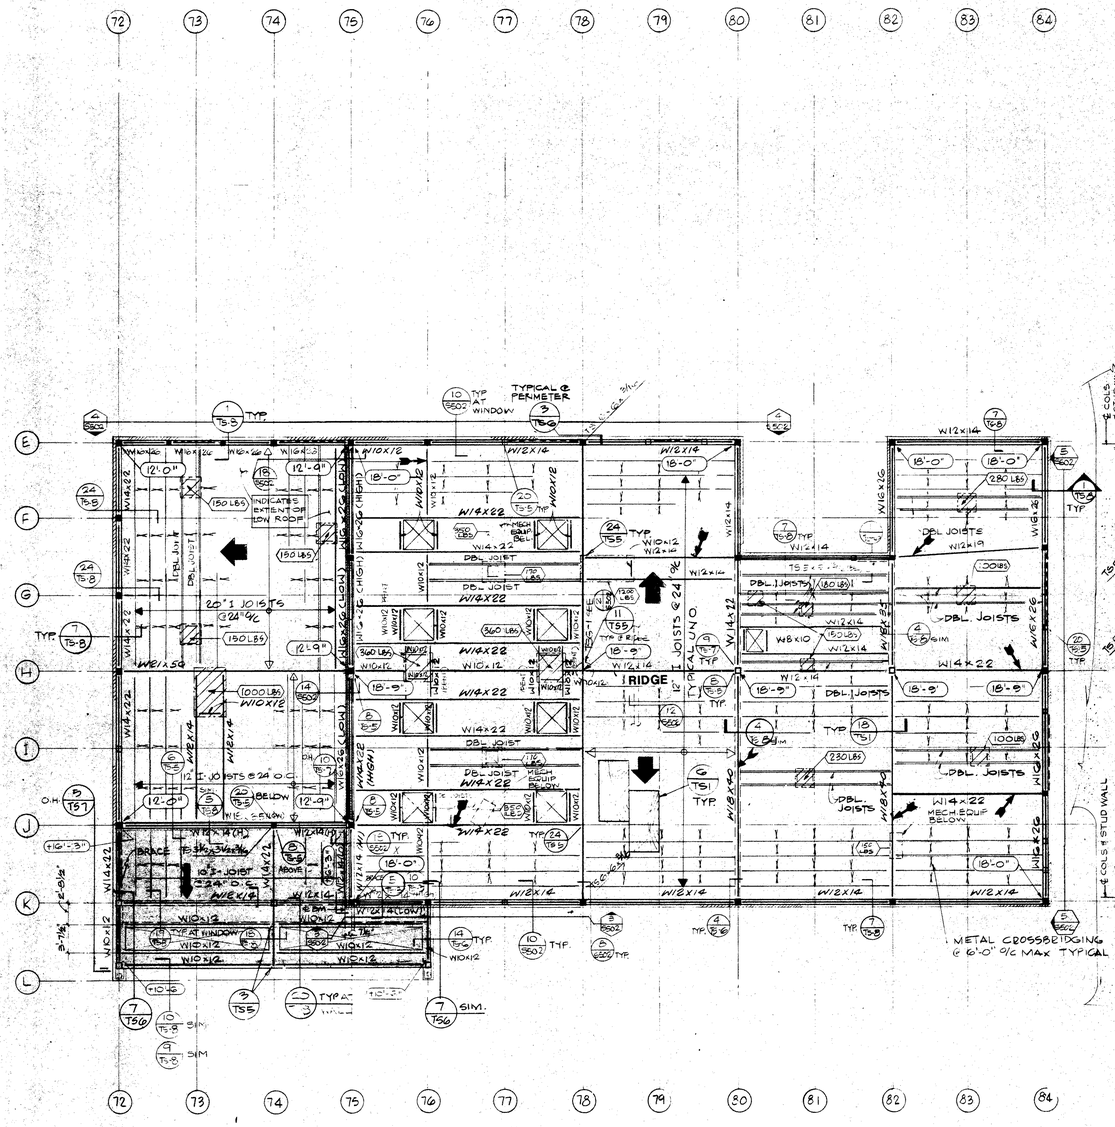

ROOF FRAMING PLAN

SCALE 1/8" = 1'-0"

ROOF FRAMING PLAN NOTES:

1. TYPICAL ROOF SHEATHING - 1/2" THICK PLYWOOD, U.N.O., SEE 6/TS1.
2. PROVIDE METAL CROSS BRIDGING BETWEEN PLYWOOD WEB JOIST PER 2/3/TS1, MAXIMUM SPACING AT 6'-0" O.C.
3. INDICATES TOP OF PLYWOOD SHEATHING ELEVATION ABOVE FINISH FLOOR ELEVATION.
4. INDICATES MECHANICAL EQUIPMENT, FOR SUPPORT FRAMING SEE DETAIL 9/TS5. INDICATES MAXIMUM OPERATING WEIGHT.
5. INDICATES 2-ROWS OF BOUNDARY NAILING REQUIRED. FOR FULL LENGTH OF BLDG.
6. INDICATES STACKED COLUMN, TS3½" x 3½ x 3/16 TYPICAL, U.N.O.
7. INDICATES THRU COLUMN
   INDICATES COLUM BELOW
   INDICATES COLUMN STOPPING AT ROOF OR FLOOR
8. INDICATES DOWNWARD ROOF SLAB.

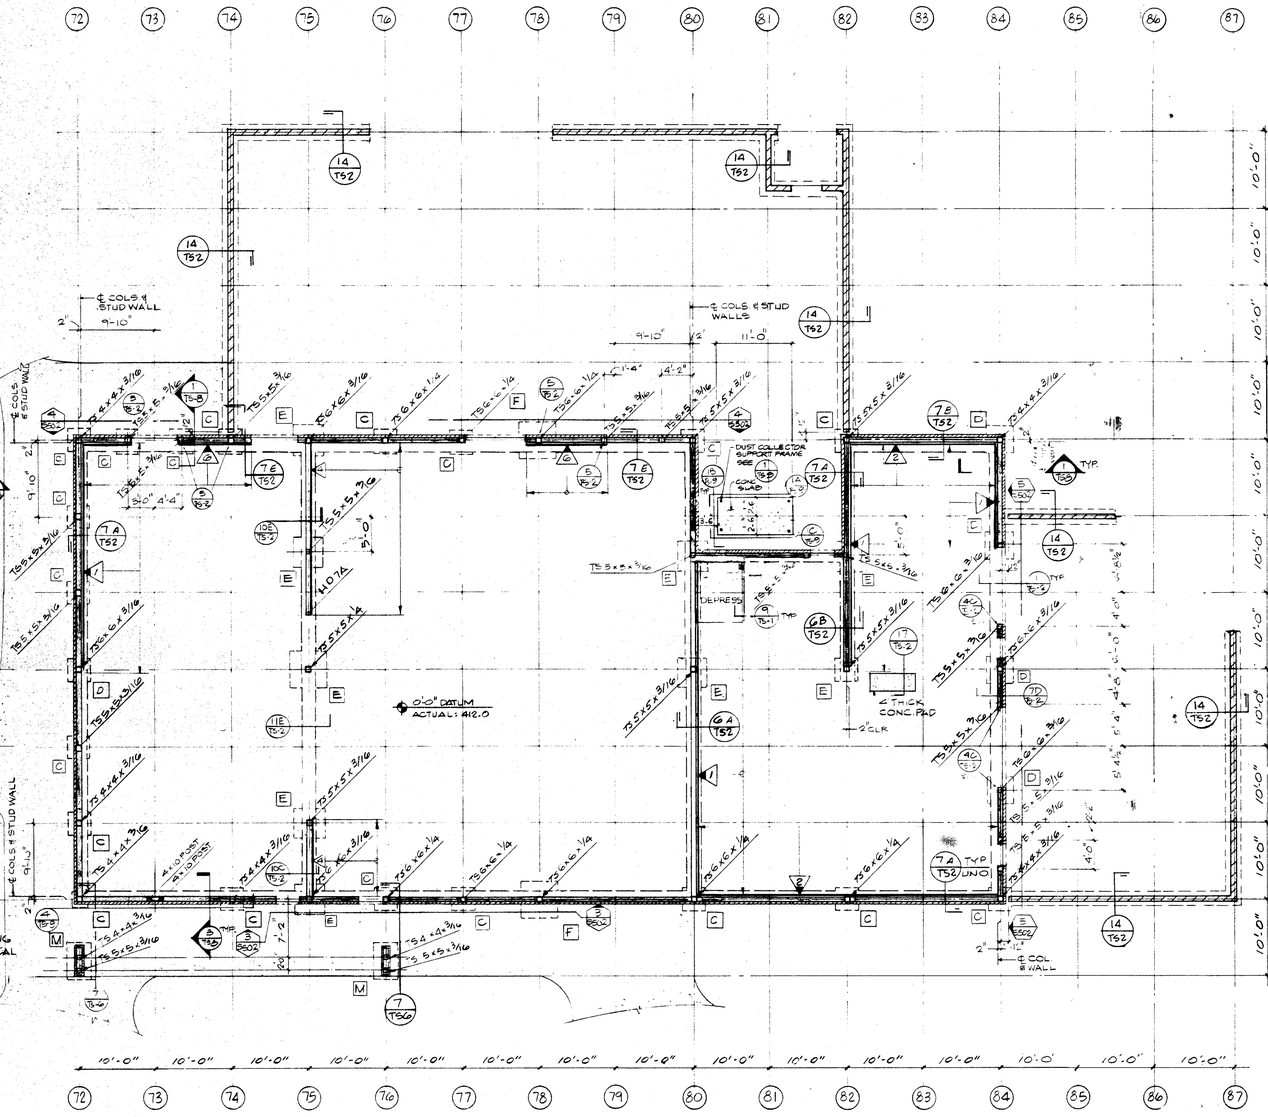

FOUNDATION PLAN

SCALE 1/8" = 1'-0"

FOUNDATION PLAN NOTES:

1. TYPICAL INTERIOR CONCRETE SLAB ON GRADE: 5" CONCRETE SLAB REINFORCED W/ #4 @ 24" O.C. EA. WAY ON 2" SAND ON IMPERMEABLE POLYETHYLENE MEMBRANE ON COMPACTED ENGINEERED EARTHFILL. LOCATE REINFORCING AT ℄ SLAB.
2. [A] INDICATES FOOTING TYPES - SEE 2/TS-2.
3. B.O.F. (-) INDICATES BOTTOM OF FOOTING ELEVATION BELOW FINISH FLOOR ELEVATION.
   TYPICAL INTERIOR = (-)2'-6" U.N.O.
   TYPICAL EXTERIOR = (-)2'-6" U.N.O.
4. INDICATES PLYWOOD SHEARWALL, SEE SCHEDULE 6/TS4.
5. INDICATES EXTENT OF SHEAR WALL
   INDICATES CONCRETE CURB. SEE ARCH. DETAIL 19/TS-2
6. "HD7A" INDICATES HOLDOWN AT 4 x 10 POST-TYP U.N.O., SEE 12/TS4
7. ALL EXTERIOR STUDS SHALL BE 10" STUDS @ 16" O.C., U.N.O., SEE ARCH.
8. TYPICAL BLOCK VENEER ANCHORAGE DETAIL, SEE 4/TS3.
9. "U.N.O." INDICATES UNLESS NOTED OTHERWISE.
10. 7B/TS-2 INDICATES FOOTING SECTION. INDICATES CONT. FTG. TYPE AND REINFORCING. SEE 9/TS-2. INDICATES SHEET NUMBER.
11. CENTER LINE OF STEEL COL. AND STUD WALL COINCIDE.
12. SEE 7/TS4 FOR TYPICAL STUD WALL CONSTRUCTION

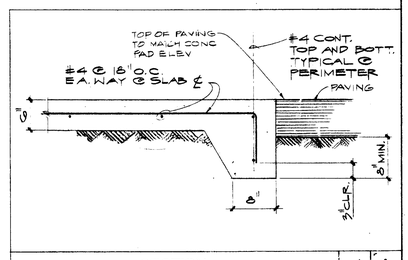

SECTION 1" = 1

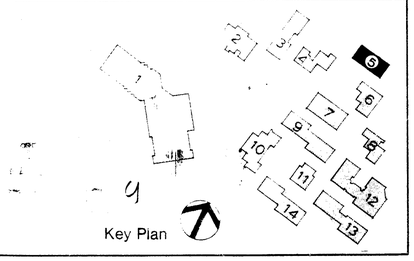

Drawn By KW
Checked By S.R.U.
Date MAR 1988
Commission No 130.02

Revisions

Brandow & Johnston Assoc.
Structural Engineers

REGISTERED PROFESSIONAL ENGINEER — No 995 — EXP 12-31-88 — STATE OF CALIFORNIA

Architects Planners
RUHNAU McGAVIN RUHNAU / ASSOCIATES
3775 Tenth Street, Riverside, CA 92501-3669, 714/684-4864
5751 Palmer Way, Suite C, Carlsbad, CA 92008-7396, 619/438-5886

ARCHITECT
C-6497

West Hills High School
Grossmont Union High School District
San Diego, Ca — San Diego County

Woodshop / Custodial - Bldg. No.5 Foundation and Roof Framing Plan

Sheet Number S501
Of Sheets

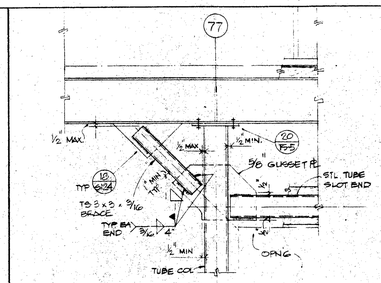

DETAIL | 3/4" | 19

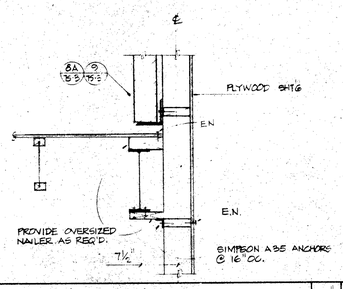

SECTION | | 18

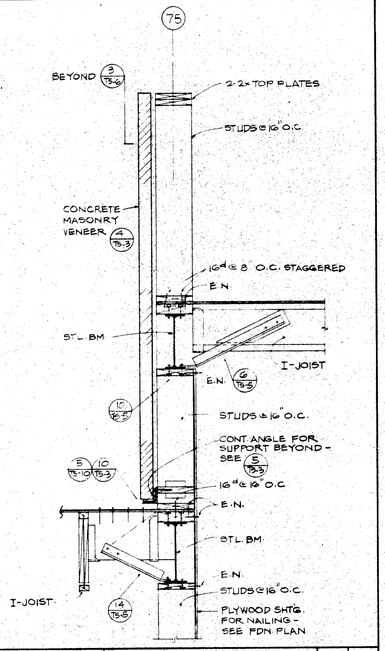

SECTION | 3/4" | 14

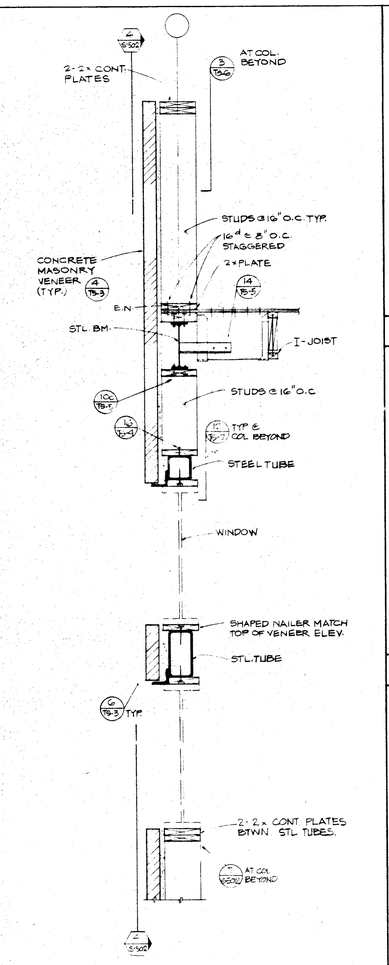

SECTION | 3/4" | 10

DETAIL | 3/4" | 8

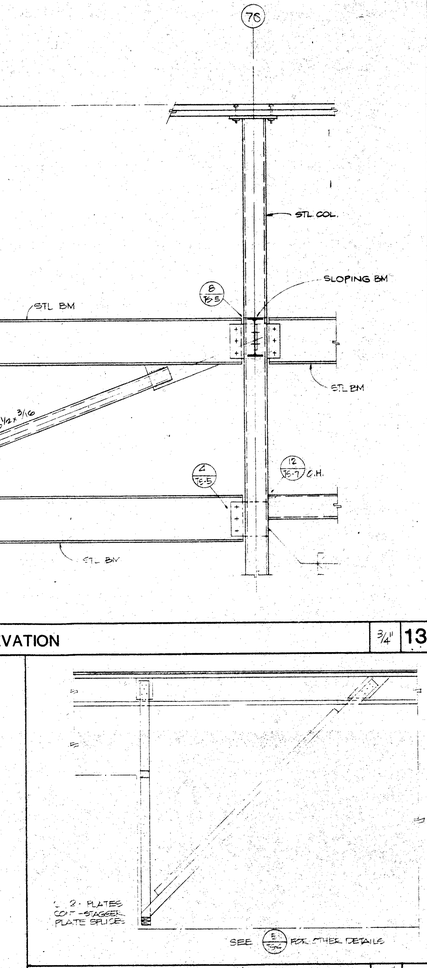

ELEVATION | 3/4" | 13

SECTION | 1½" | 12

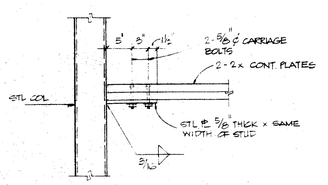

DETAIL | 1" | 7

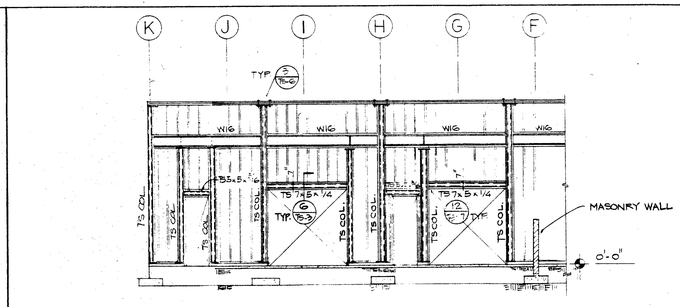

ELEVATION (ON GRID (84) LOOKING WEST) | 1/8" | 5

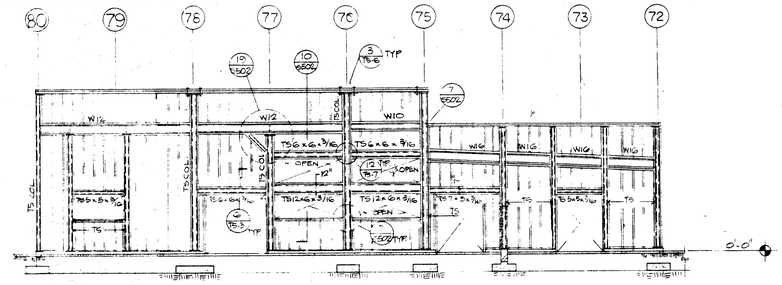

ELEVATION (ON GRID (E) LOOKING SOUTH) | 1/8" | 4

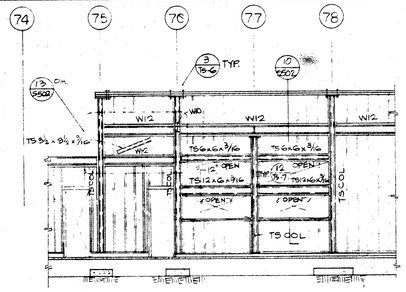

ELEVATION (ON GRID (K) LOOKING NORTH) | 1/8" | 3

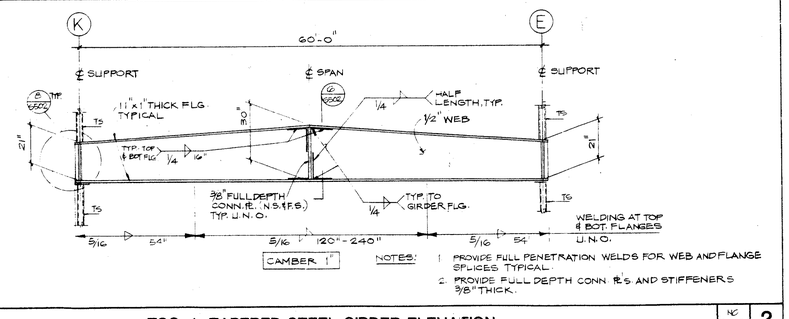

TSG-1 TAPERED STEEL GIRDER ELEVATION | NO SCALE | 2

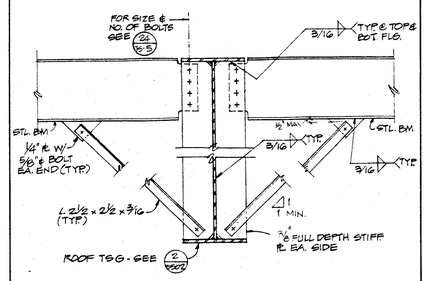

DETAIL | NO SCALE | 6

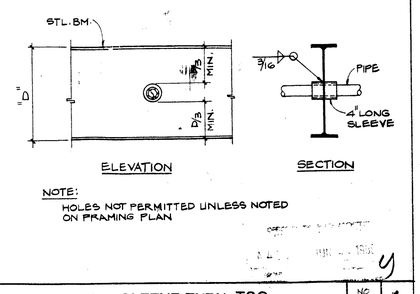

TYP. SLEEVE THRU TSG | NO SCALE | 1

Drawn By: M.N.
Checked By: S.R.U.
Date: MAR. 1986
Commission No: 1.80.02

Revisions

Brandow & Johnston Assoc. Structural Engineers

REGISTERED PROFESSIONAL ENGINEER RAYMOND E. KAMAN No. 955 EXP. 12-31-86 STATE OF CALIFORNIA

Architects Planners
RUHNAU McGAVIN RUHNAU / ASSOCIATES
3775 Tenth Street, Riverside, CA 92501-3689, 714/684-4554
5751 Palmer Way, Suite C, Carlsbad, CA 92008-1995, 619/438-5699

ARCHITECT
C-6497

West Hills High School
Grossmont Union High School District
San Diego, Ca — San Diego County

WOODSHOP/ CUSTODIAL - BUILDING No. 5
ELEVATIONS SECTIONS AND DETAILS

Sheet Number
S502
Of Sheets

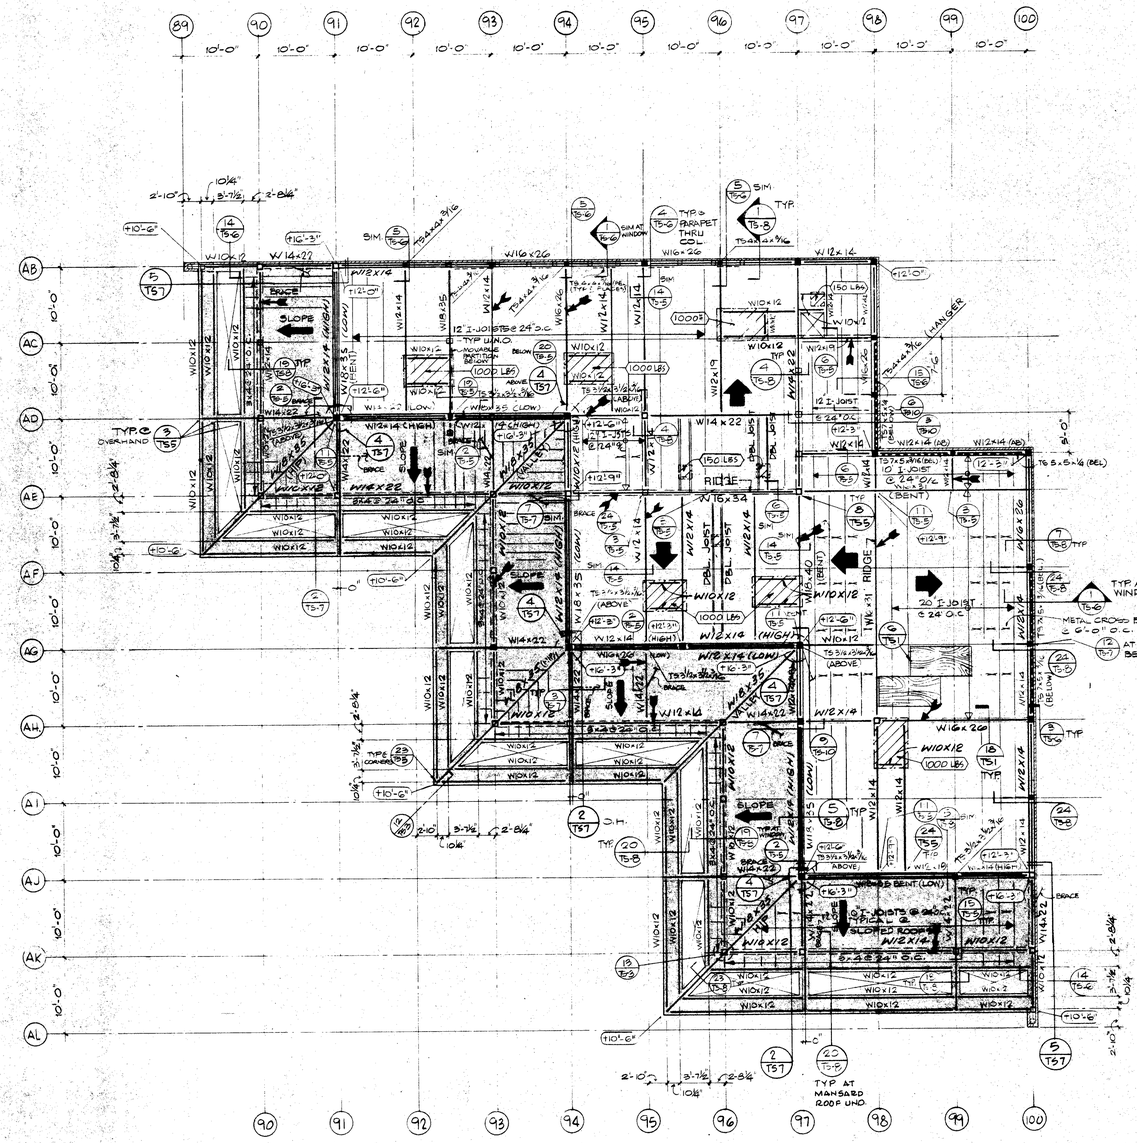
89 90 91 92 93 94 95 96 97 98 99 100
AB AC AD AE AF AG AH A1 AJ AK AL
10'-0"
W16x26
W14x22
W12x14
W10x12
W16x34
W14x22
W12x19
W12x14 (LOW)
W12x14 (HIGH)
W10x12
W18x35
W16x40
W16x31
W16x26
W12x14
W10x12
W14x22
W12x19
W12x14
W10x12
W16x26
W14x22
W12x14
W10x12
W16x26
W14x22
W12x14
W10x12
W16x26
W14x22

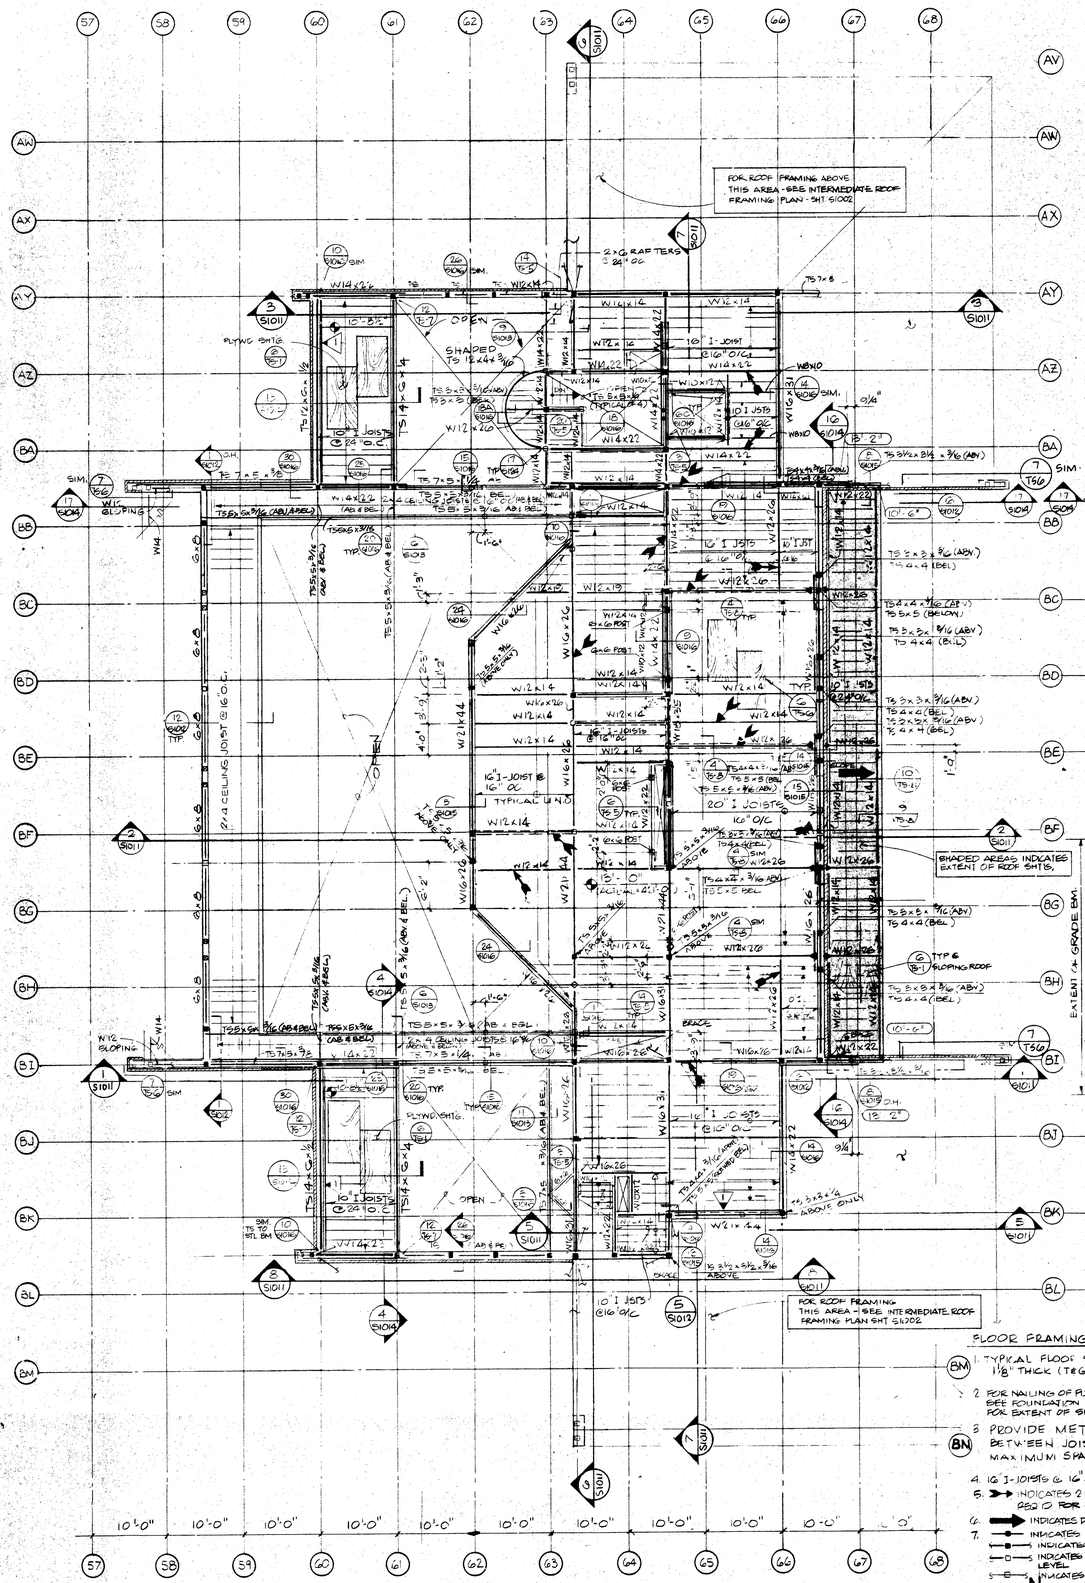

SECOND FLOOR FRAMING PLAN

1/8" = 1'-0"

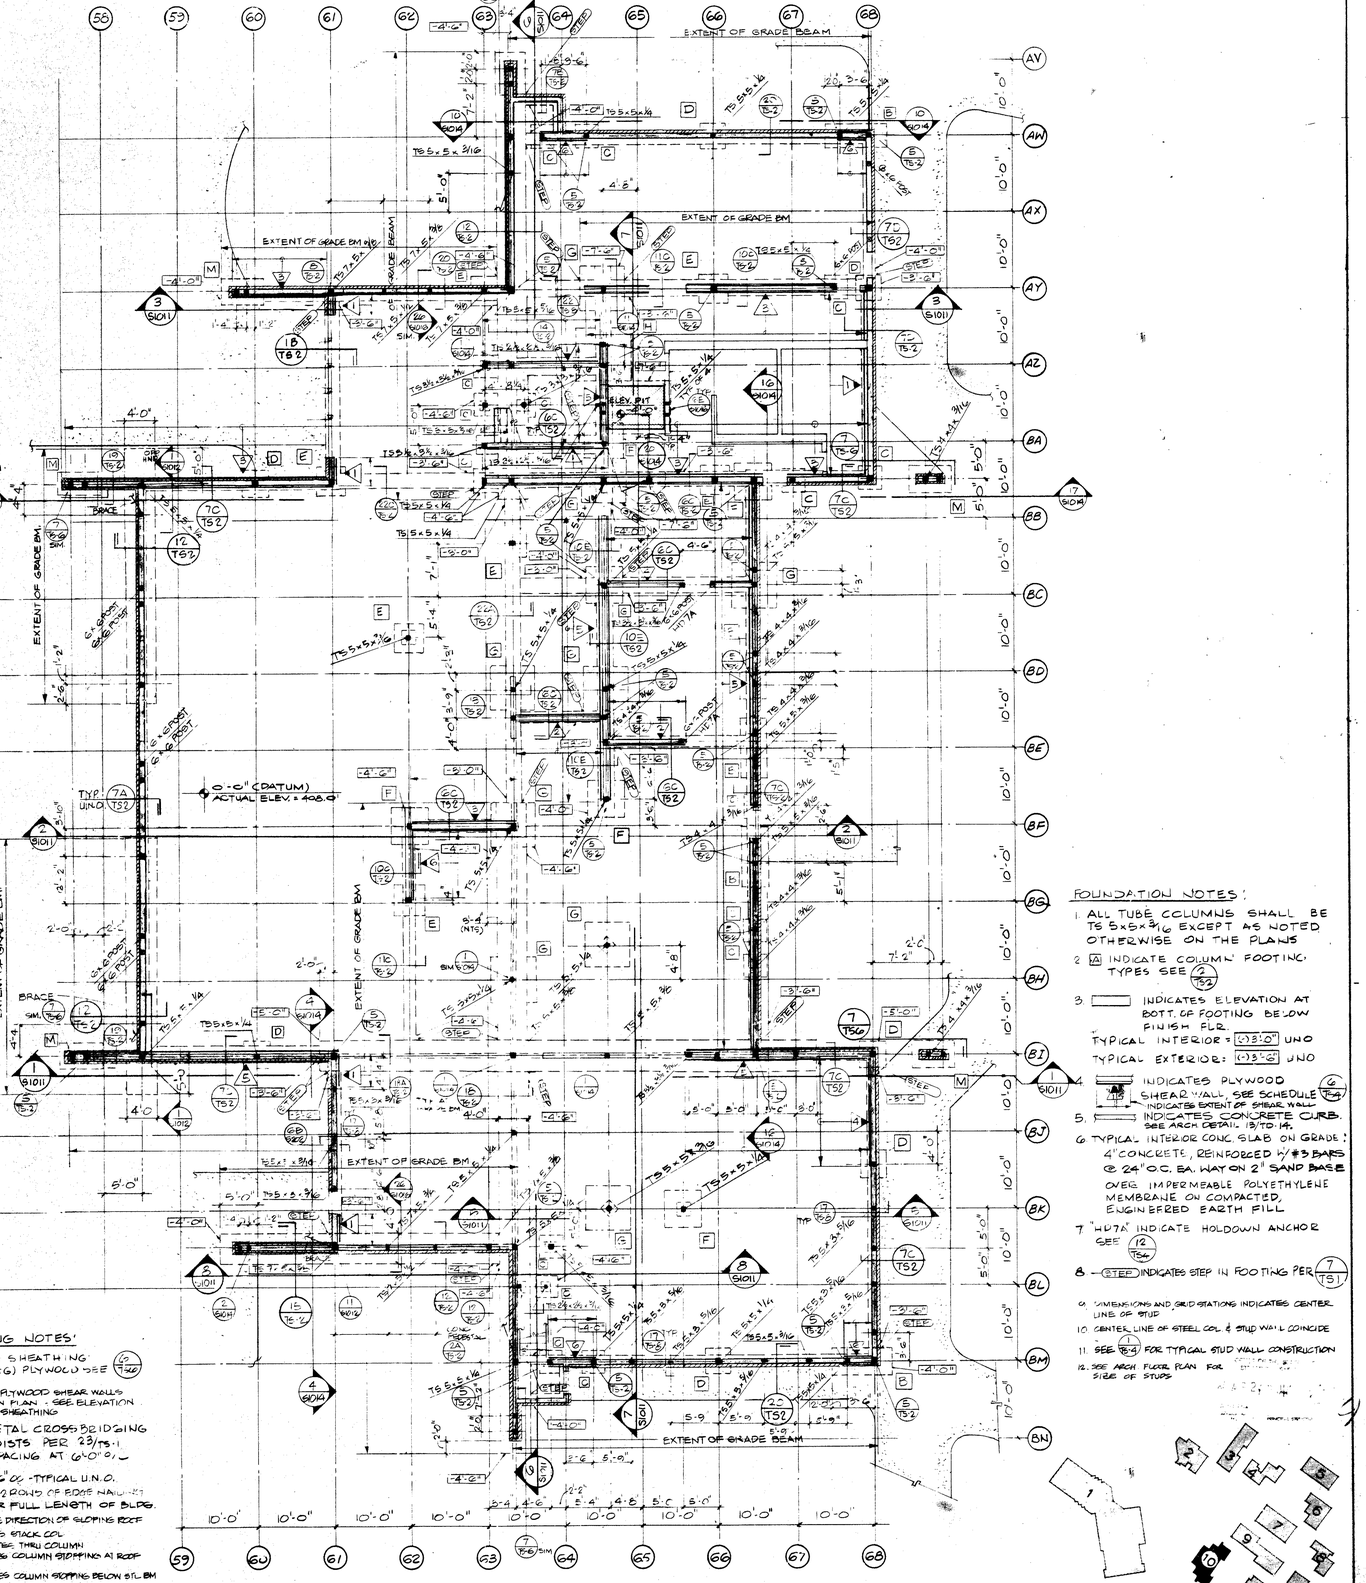

FOUNDATION PLAN

1/8" = 1'-0"

Drawn By MN Checked By SRU Date MAR 1985 Commission No 1130.02	Revisions	Brandow & Johnston Assoc. Structural Engineers M. Lawrence E. Brandow	Architects Planners RUHNAU McGAVIN RUHNAU/ASSOCIATES 2778 Tenth Street, Riverside, CA 92501-3899, 714/682-6884 5761 Palmer Way, Suite C, Carlsbad, CA 92008-7006, 619/438-5999	ARCHITECT C-6497	West Hills High School Grossmont Union High School District San Diego, Ca — San Diego County	Library / Guidance Center – Bldg. No. 10 Foundation and Second Floor Framing Plan	Sheet Number S1001 of Sheets

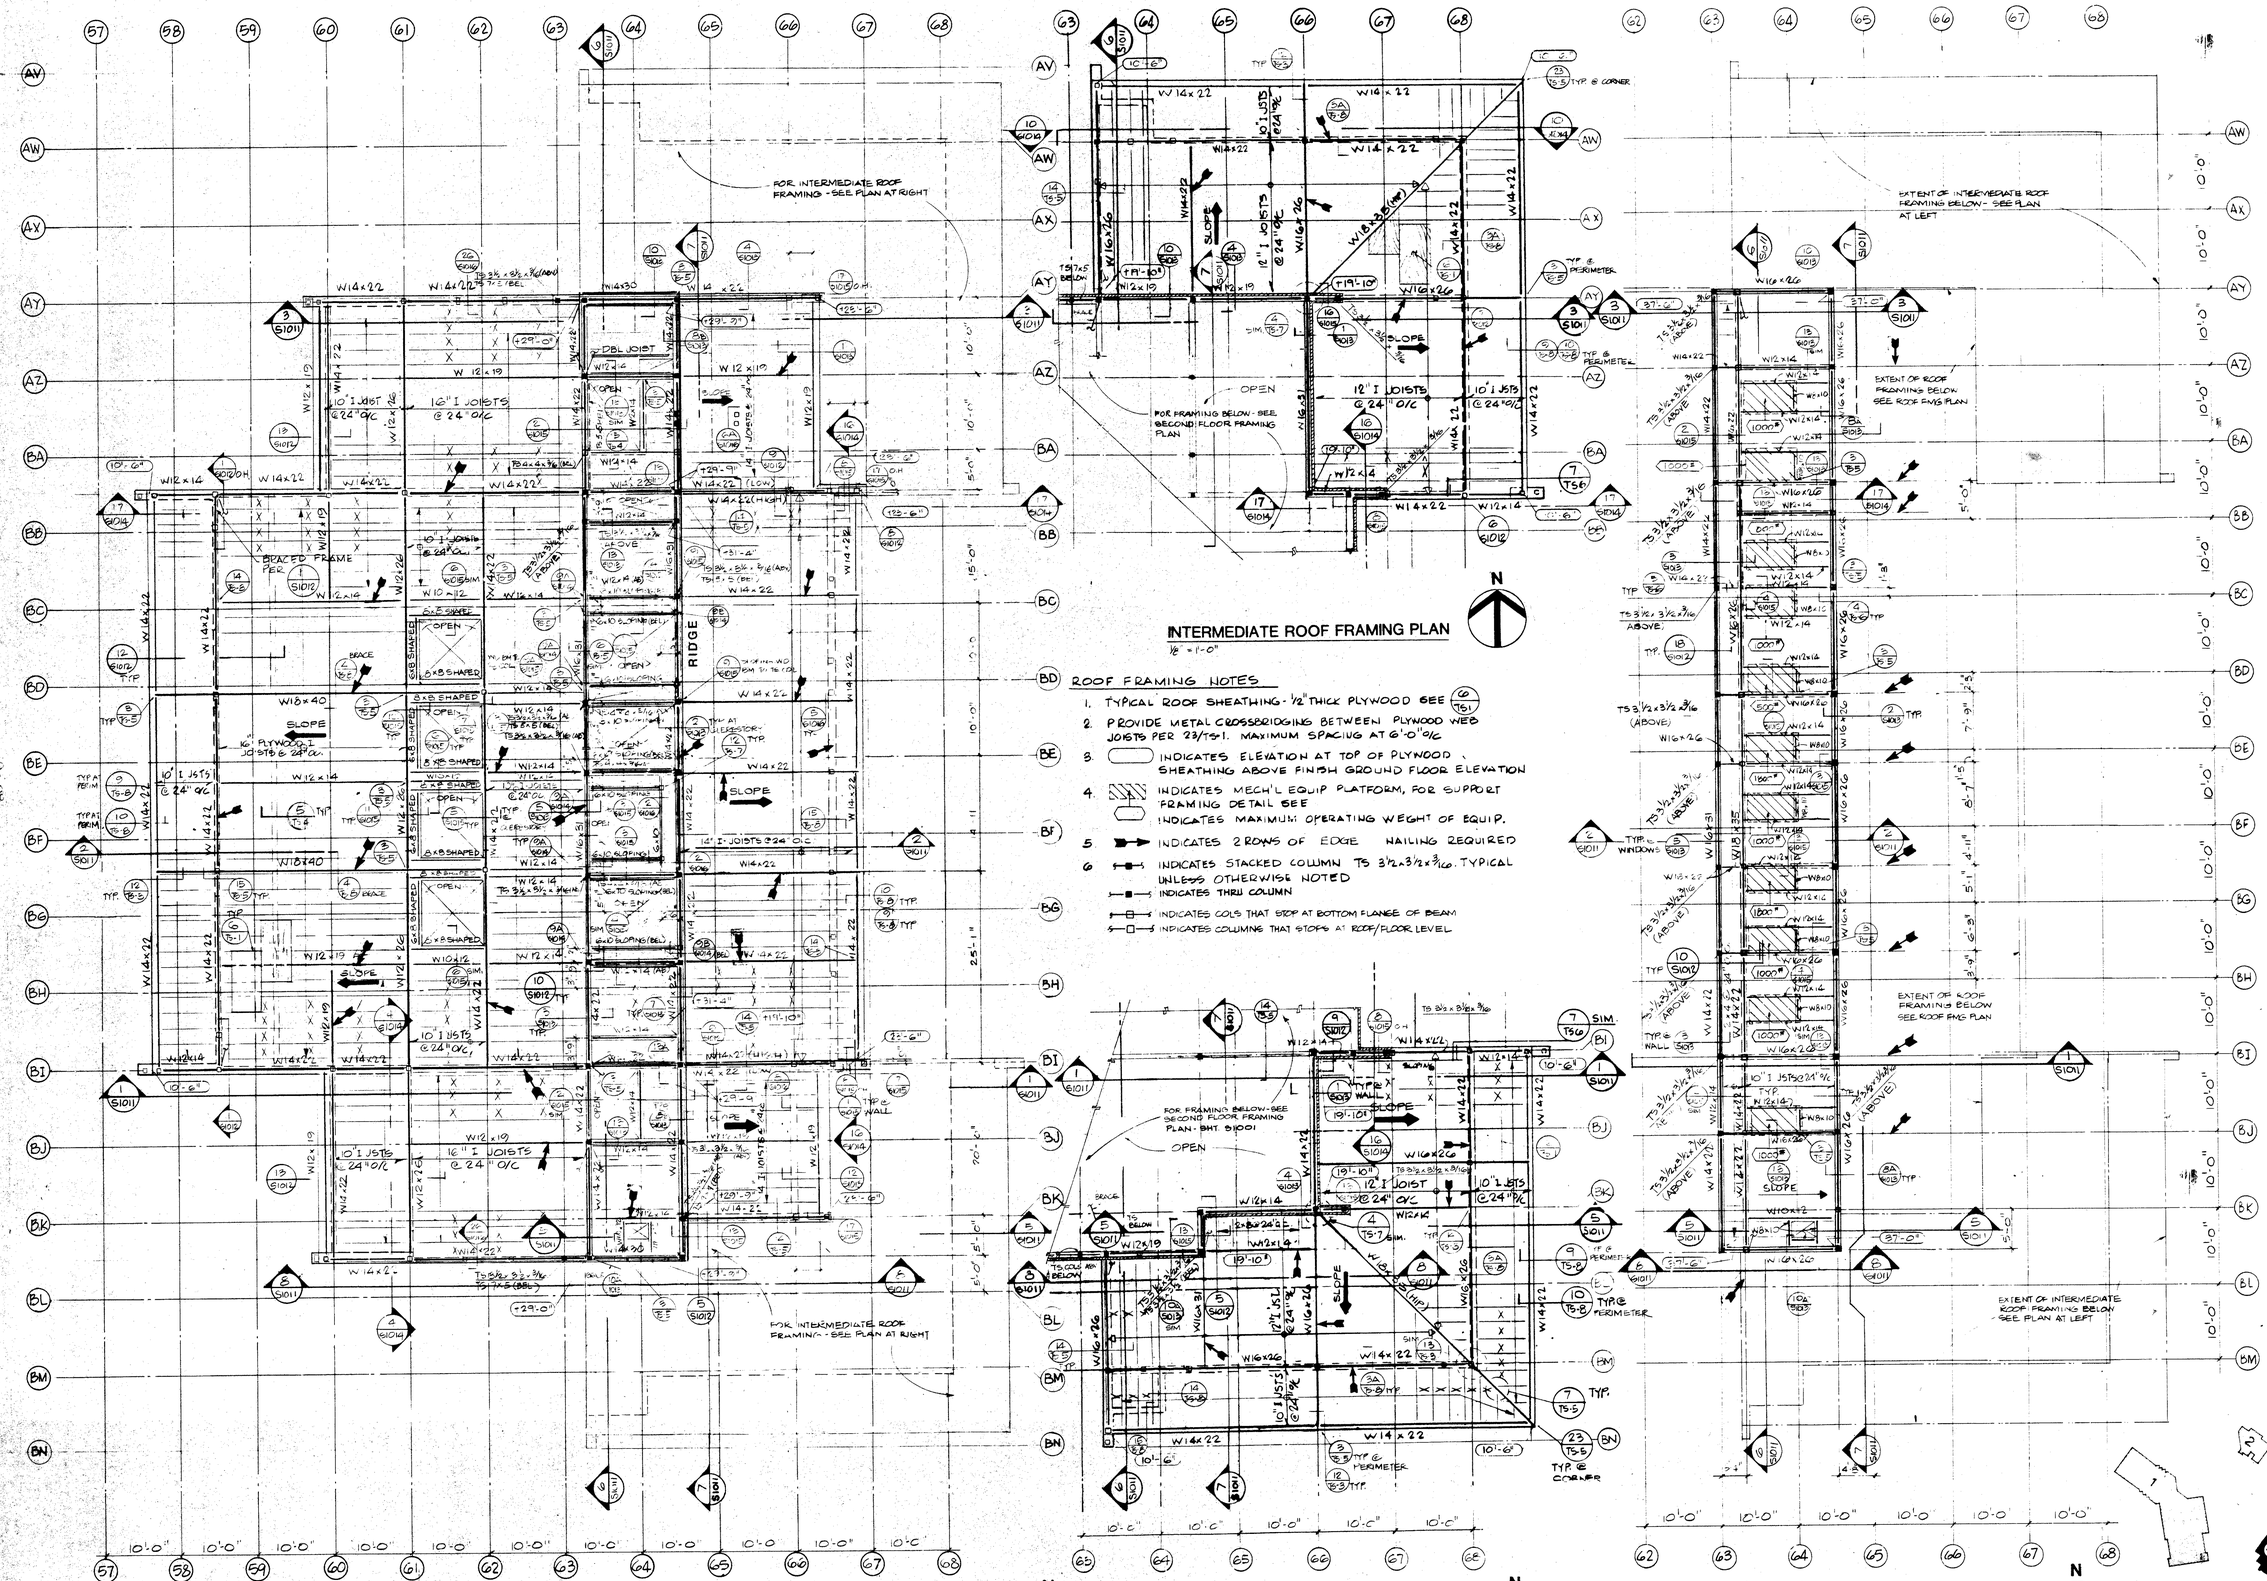

Drawn By M N Checked By S R U Date MAR 1986 Commission No 1.30.02	Revisions	Brandow & Johnston Assoc. Structural Engineers Kenneth E. Kasun No. 955 EXP. 12-31-87 REGISTERED PROFESSIONAL ENGINEER STRUCTURAL STATE OF CALIFORNIA	Architects Planners RUHNAU McGAVIN RUHNAU/ASSOCIATES 3775 Tenth Street Riverside, CA 92501-3688 714/684-4884 5721 Palmer Way, Suite C Carlsbad, CA 92008-7306 619/438-5990	ARCHITECT C-6497	West Hills High School Grossmont Union High School District San Diego, Ca San Diego County	Library / Guidance Center - Bldg. No.10 Roof Plans	Sheet Number S1002 Of Sheets

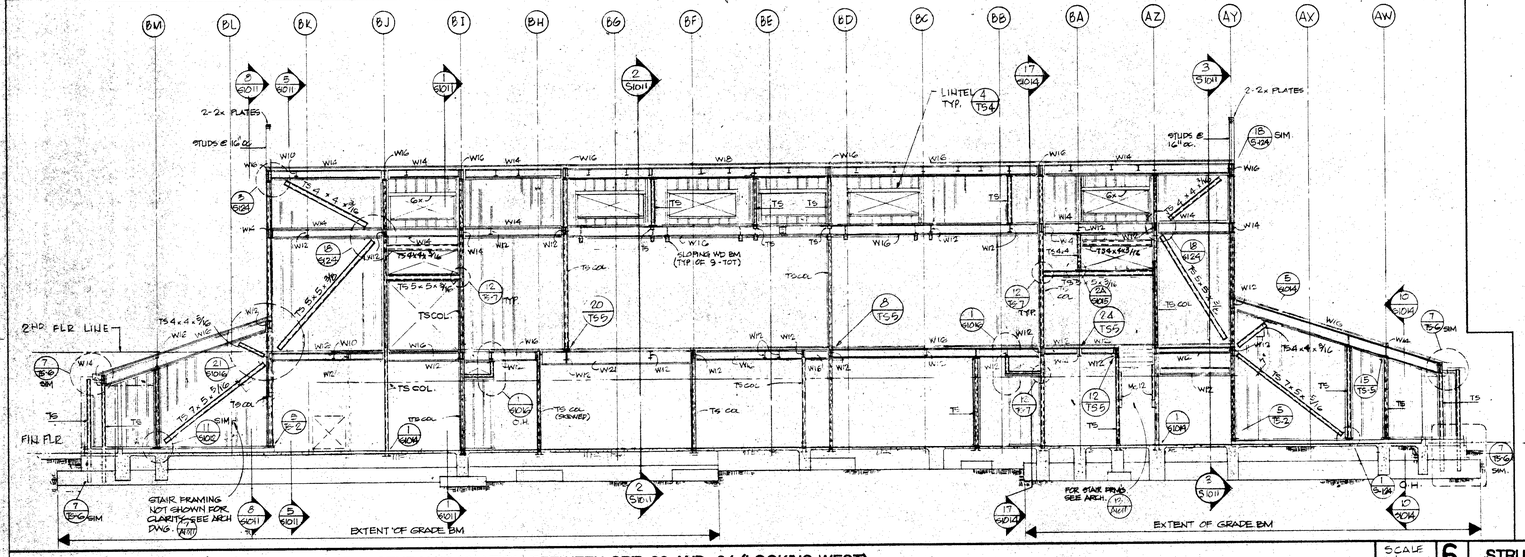

STRUCTURAL ELEVATION BETWEEN GRID 63 AND 64 (LOOKING WEST)

SCALE 1/8"=1'-0" | 6

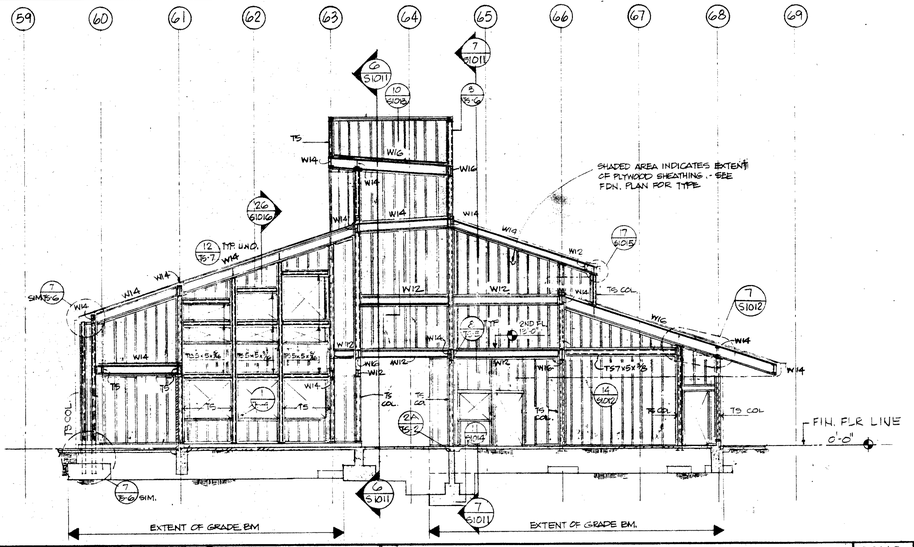

STRUCTURAL ELEVATION ON GRID AY (LOOKING NORTH)

SCALE 1/8"=1'-0" | 3

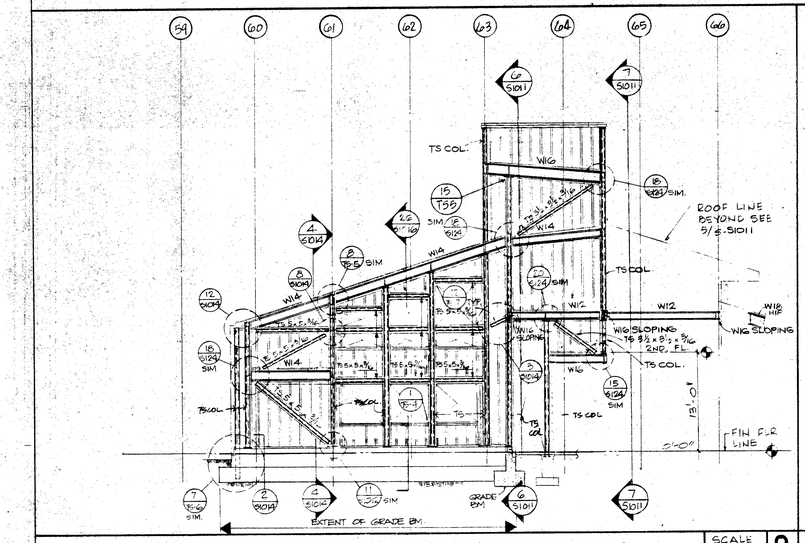

STRUCTURAL ELEVATION BTWN GRID BL & BK (LOOKING NORTH)

SCALE 1/8"=1'-0" | 8

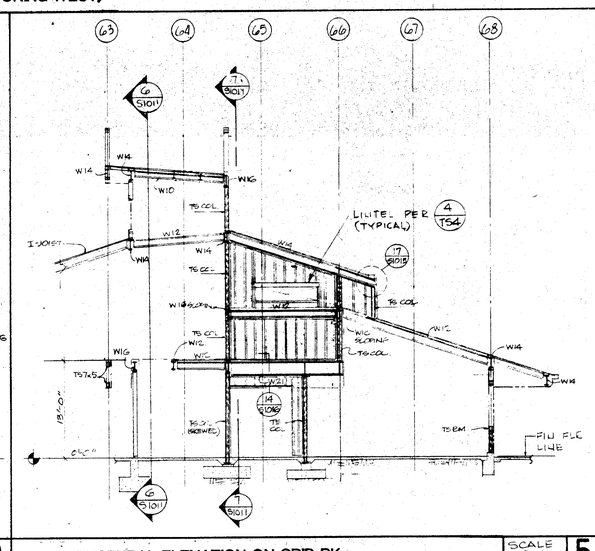

STRUCTURAL ELEVATION ON GRID BK

SCALE 1/8"=1'-0" | 5

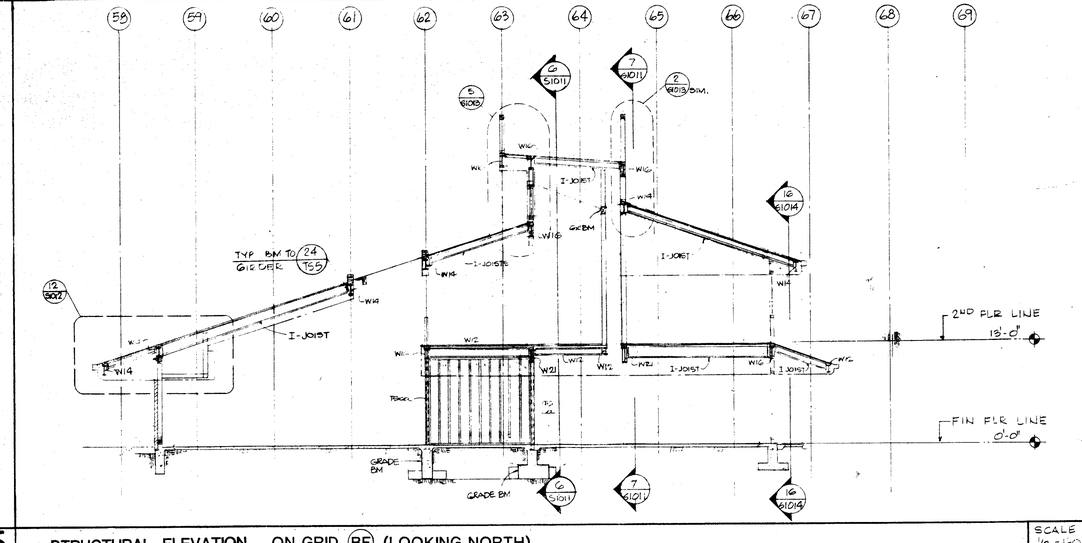

STRUCTURAL ELEVATION ON GRID (BF) (LOOKING NORTH)

SCALE 1/8"=1'-0" | 2

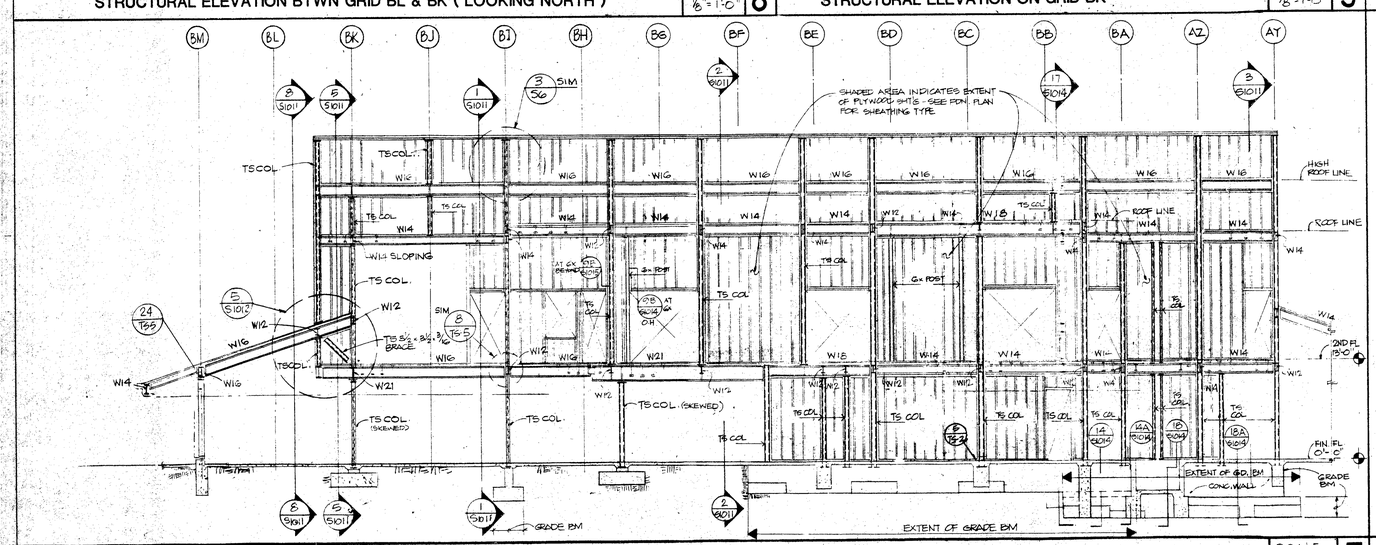

STRUCTURAL ELEVATION BTWN. GRID 64 & 65 (LOOKING WEST)

SCALE 1/8"=1'-0" | 7

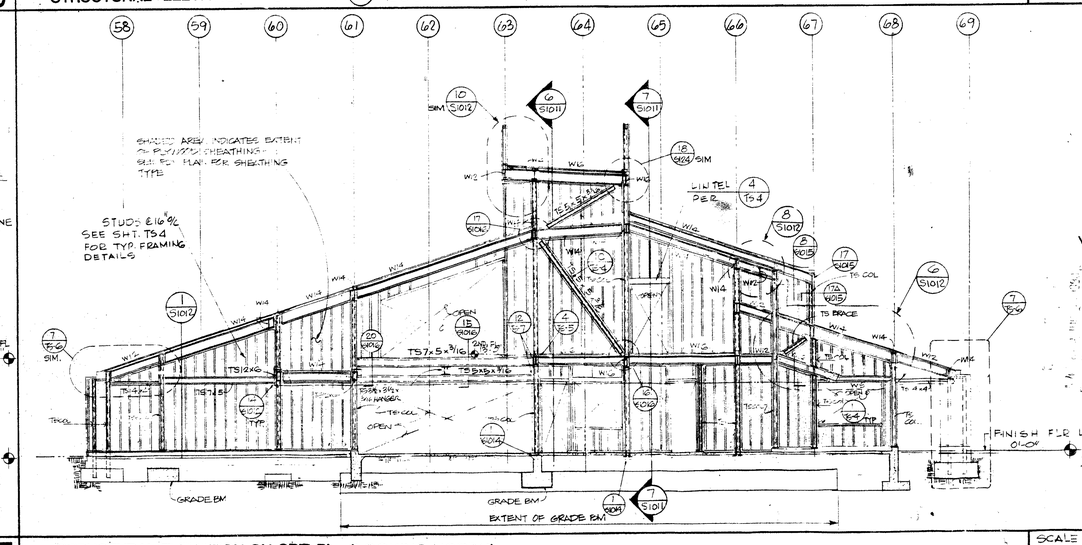

STRUCTURAL ELEVATION ON GRID BI (LOOKING NORTH)

SCALE 1/8"=1'-0" | 1

Drawn By M.N.
Checked By S.R.U.
Date MAR 1985
Commission No 1.30.02

Revisions

Brandow & Johnston Assoc. Structural Engineers

RUHNAU McGAVIN RUHNAU / ASSOCIATES
Architects Planners
3775 Tenth Street, Riverside, CA 92501-3669, 714/684-4664
5751 Palmer Way, Suite C, Carlsbad, CA 92008-1895, 619/437-5899

ARCHITECT
C-6497

West Hills High School
Grossmont Union High School District
San Diego, Ca San Diego County

Library/Guidance Center-Bldg. No.10
Building Sections

Sheet Number S1011
01 Sheets

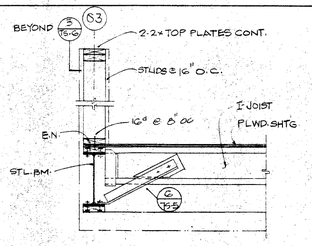

SEE 5/S102 FOR OTHER DETAILS

SECTION — SCALE: 3/4"=1'-0" — 18

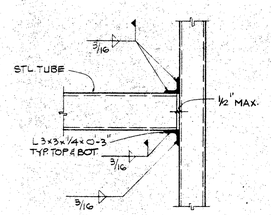

DETAIL — SCALE: 3/4"=1'-0" — 14

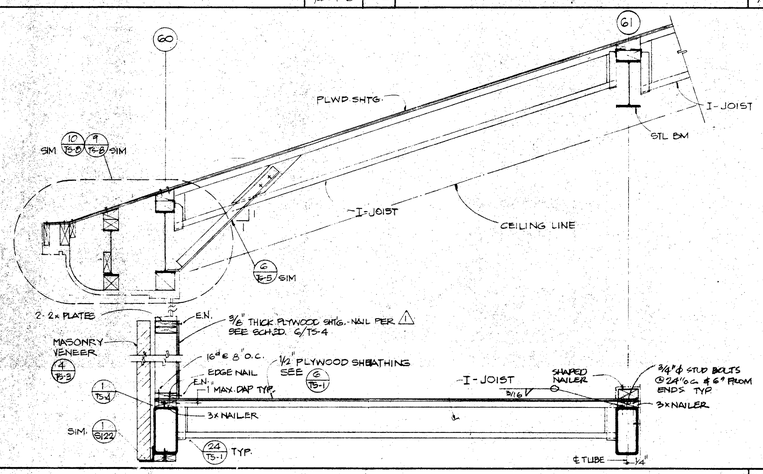

SECTION — SCALE: 3/4"=1'-0" — 13

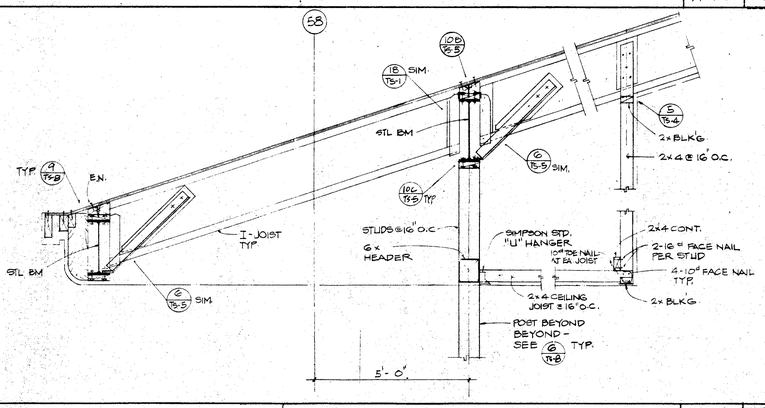

SECTION — SCALE: 3/4"=1'-0" — 12

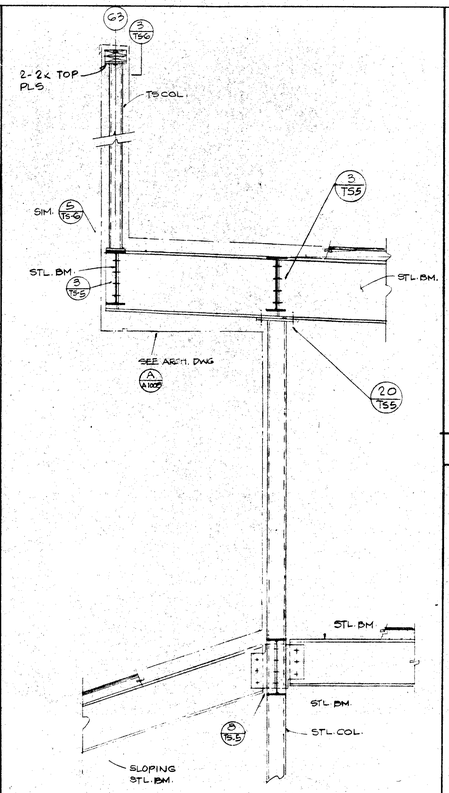

SECTION — SCALE: 3/4"=1'-0" — 10

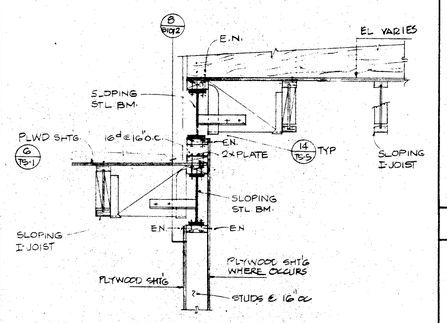

SECTION — SCALE: 3/4"=1'-0" — 9

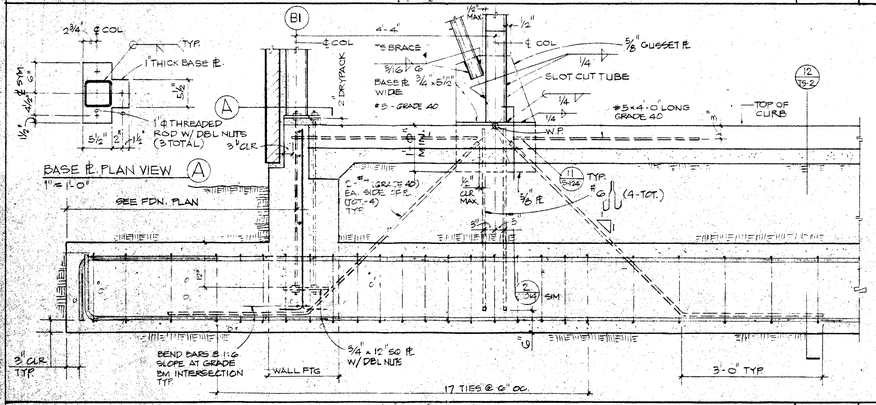

SECTION — SCALE: 3/4"=1'-0" — 11

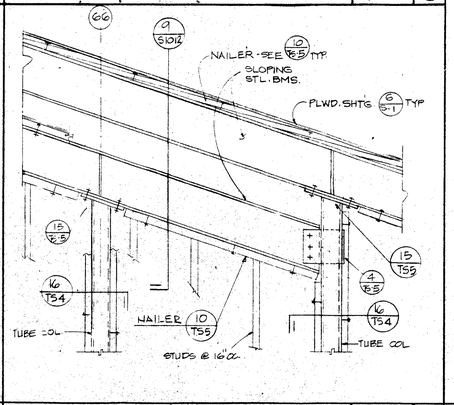

SECTION — SCALE: 3/4"=1'-0" — 8

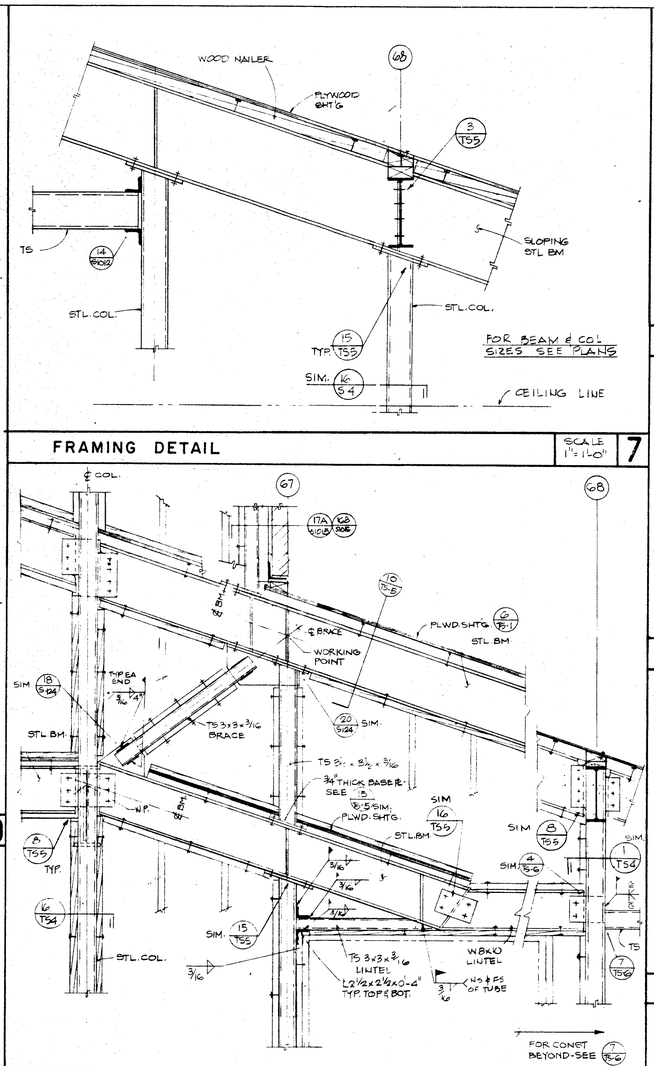

FRAMING DETAIL — SCALE 1"=1'-0" — 7

FRAMING DETAIL — SCALE 3/4"=1'-0" — 6

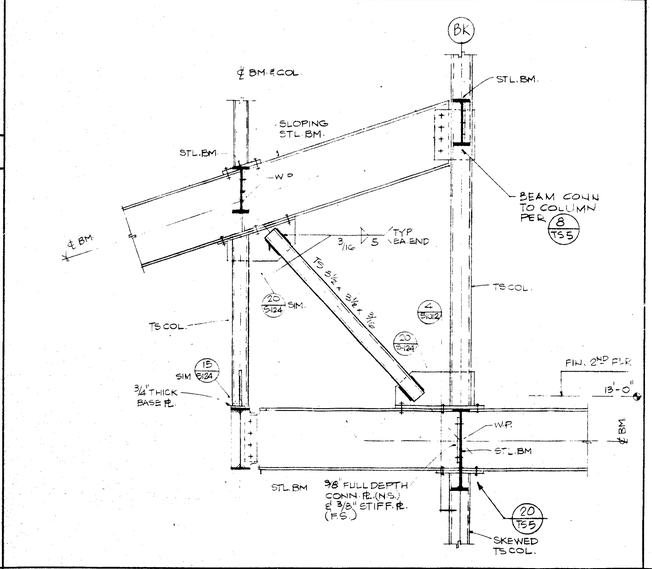

BRACE DETAIL — SCALE 3/4"=1'-0" — 5

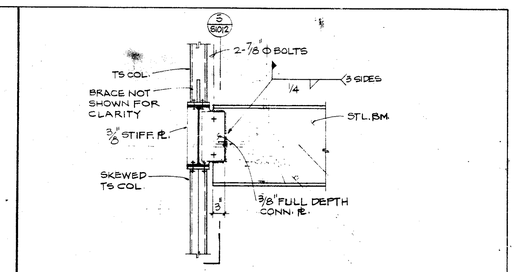

DETAIL — SCALE 3/4"=1'-0" — 4

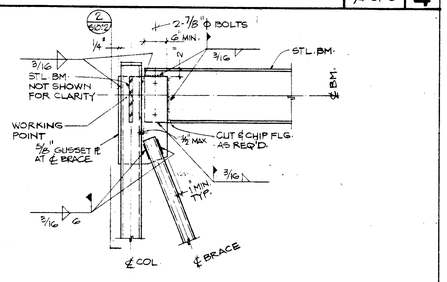

BRACE DETAIL — SCALE: 3/4"=1'-0" — 3

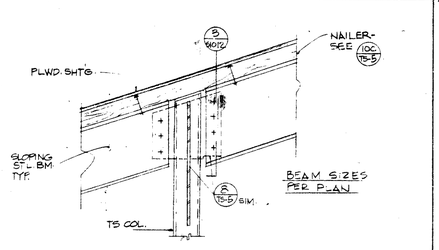

DETAIL — SCALE 1"=1'-0" — 2

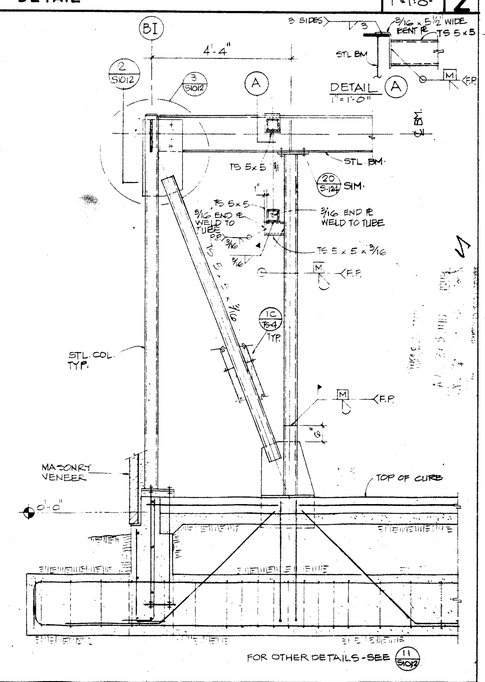

ELEVATION - BRACED FRAME — SCALE 1/2"=1'-0" — 1

Drawn By M.N.
Checked By S.R.U.
Date MAR 1985
Commission No. 1.30.02

Revisions

Brandow & Johnston Assoc. Structural Engineers

REGISTERED PROFESSIONAL ENGINEER — STEPHEN R. UNJOH — No. 9511 — CIVIL — STATE OF CALIFORNIA

Architects Planners
RUHNAU McGAVIN RUHNAU/ASSOCIATES
3775 Tenth Street, Riverside, CA 92501-3669, 714/684-4664
5751 Palmer Way, Suite C, Carlsbad, CA 92008-1995, 619/438-5899

ARCHITECT
C-6497

West Hills High School
Grossmont Union High School District
San Diego, Ca — San Diego County

Library Guidance Center-Bldg. No. 10
Sections and Details

Sheet Number S1012
01 Sheets

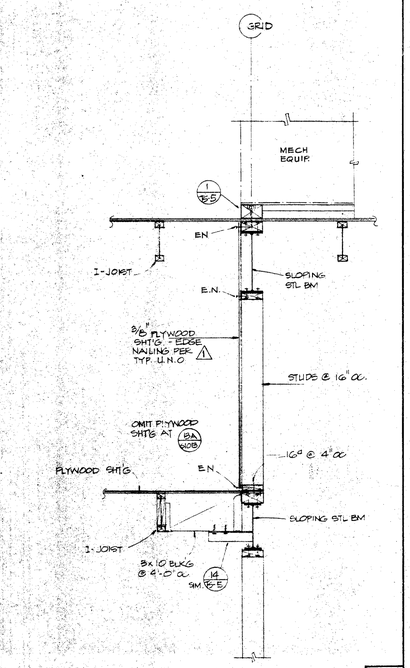

SECTION 3/4" 13A

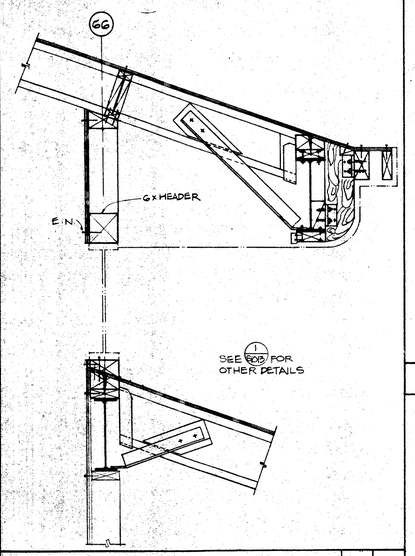

SECTION 12

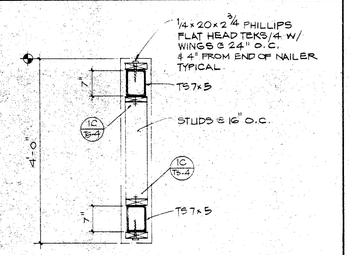

SECTION 3/4" 11

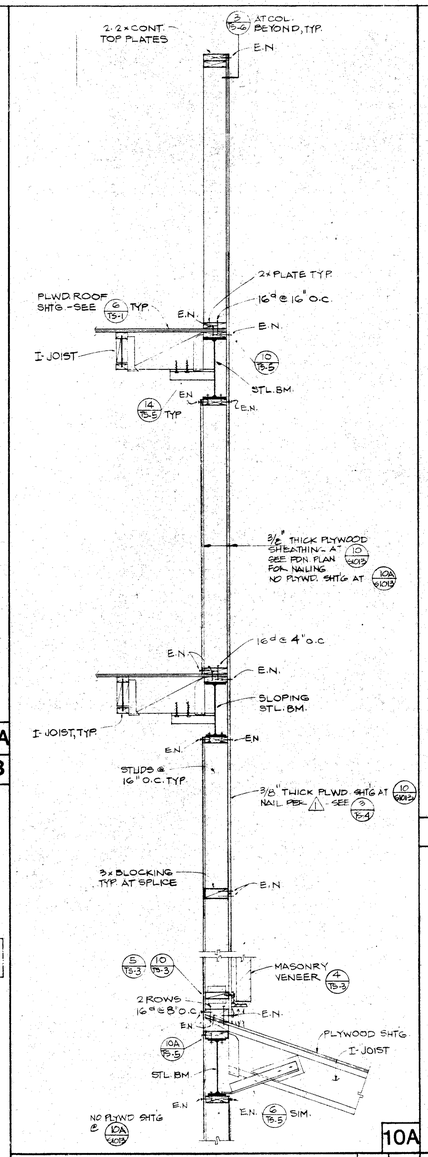

SECTION 3/4" 10

SECTION 3/4" 9

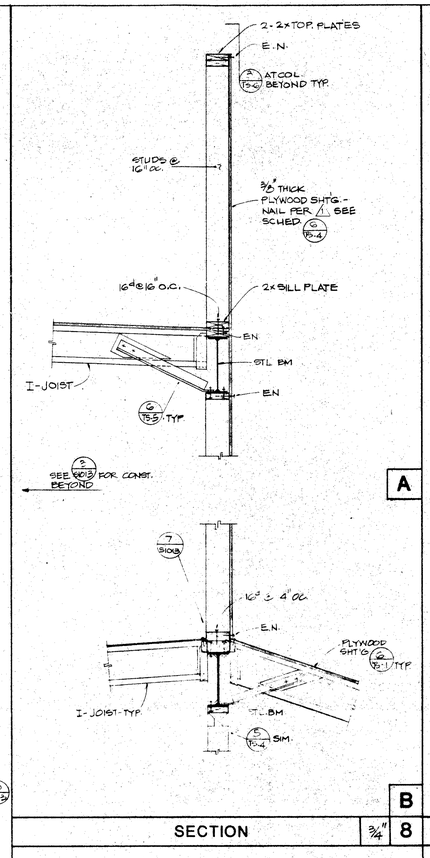

A

B

SECTION 3/4" 8

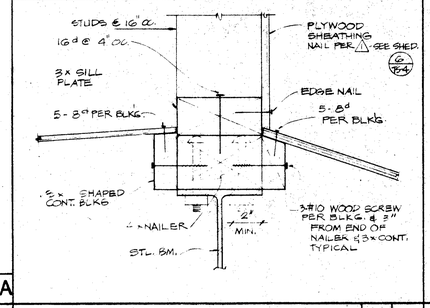

SECTION 3" 7

SECTION 3/4" 6

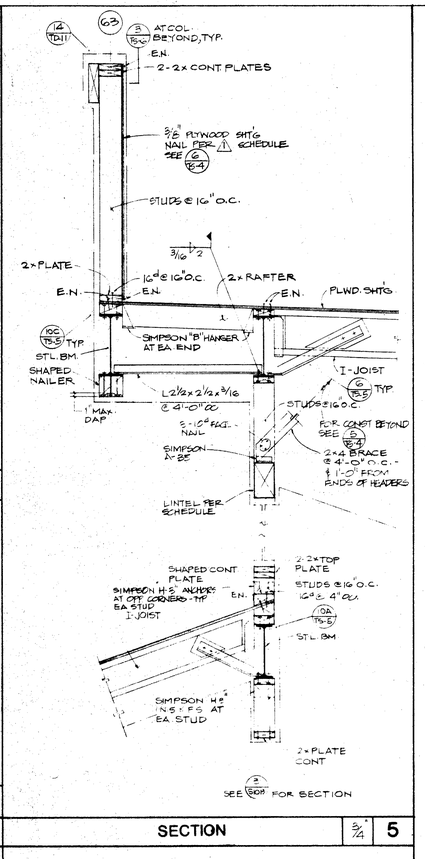

SECTION 3/4" 5

DETAIL 4A

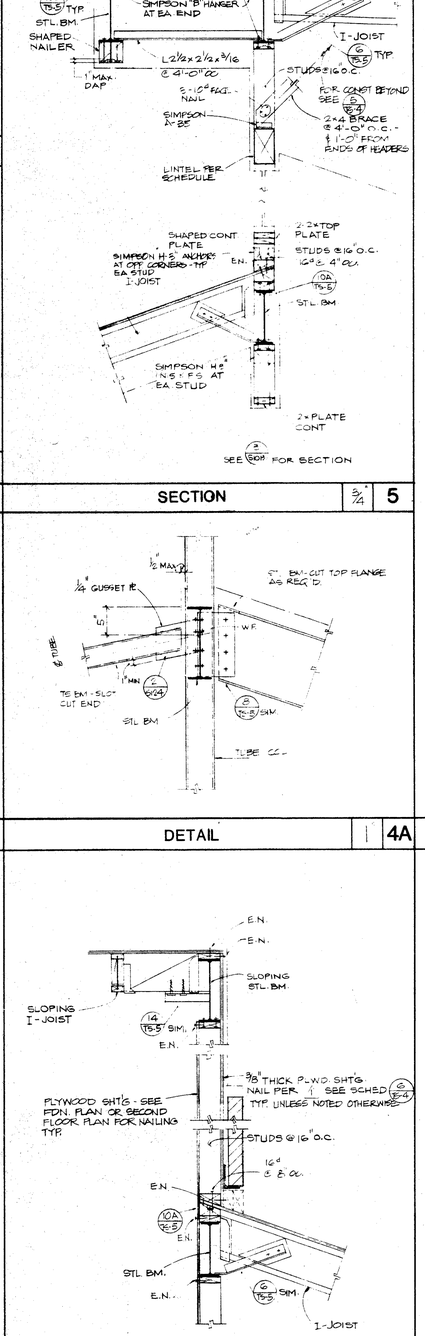

SECTION 3/4" 4

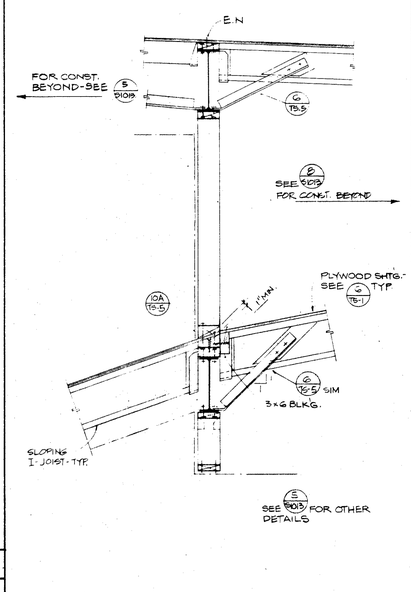

SECTION 3/4" 3

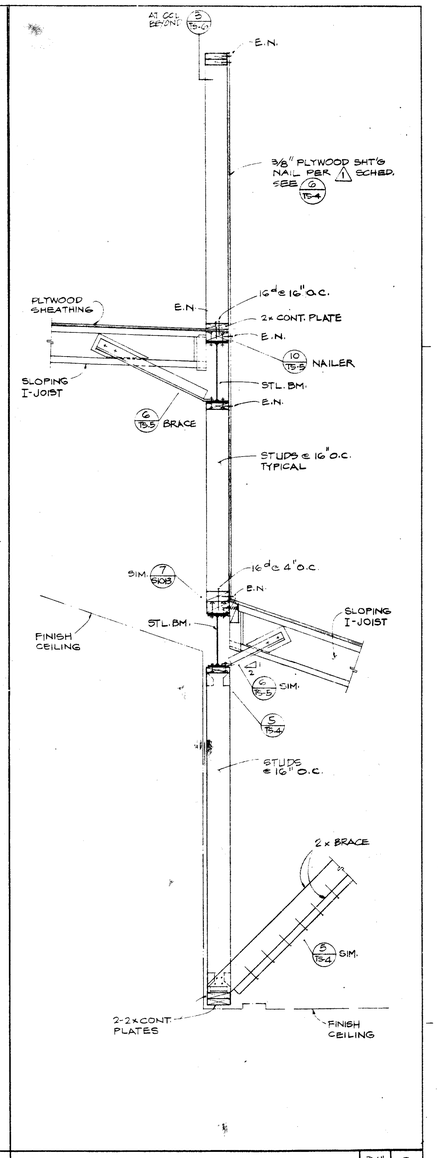

SECTION 3/4" 2

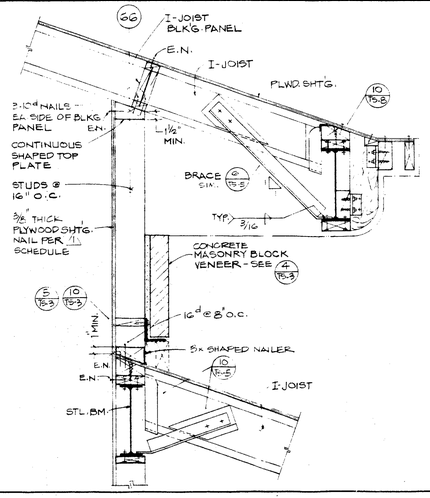

SECTION 1" 1

Drawn By MCL
Checked By S.R.U
Date MAR. 1988
Commission No. 1,30.02

Revisions

Brandow & Johnston Assoc.
Structural Engineers

Architects Planners
RUHNAU McGAVIN RUHNAU / ASSOCIATES
3775 Tenth Street, Riverside, CA 92501-3889, 714/684-4864
5751 Palmer Way, Suite C, Carlsbad, CA 92008-1995, 619/438-5899

ARCHITECT
C-6497

West Hills High School
Grossmont Union High School District
San Diego, Ca · San Diego County

Library / Guidance Center
Bldg. No. 10
Sections

Sheet Number S1013
01 Sheets

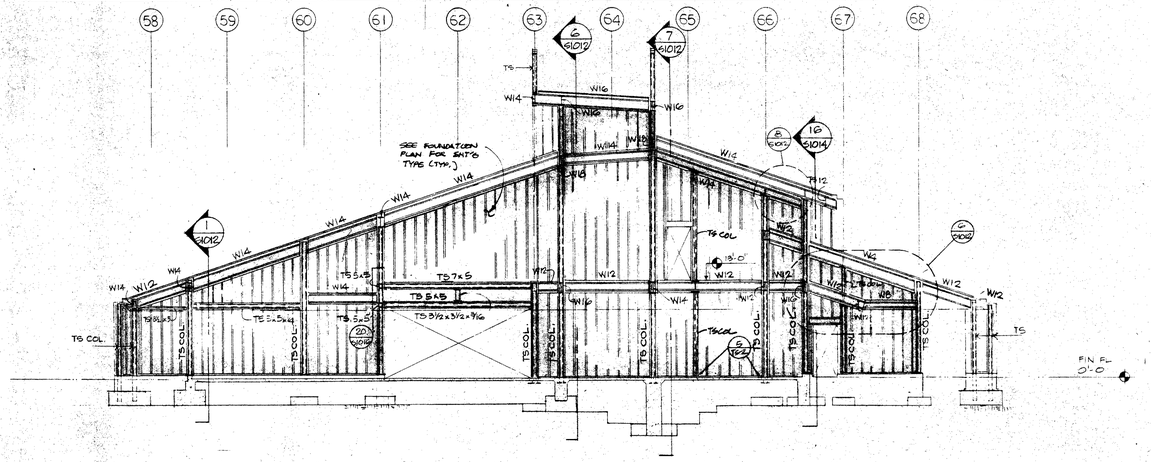

STRUCTURAL ELEVATION BETWEEN GRIDS (BA) & (BB) (LOOKING NORTH) | 1/8" | 17

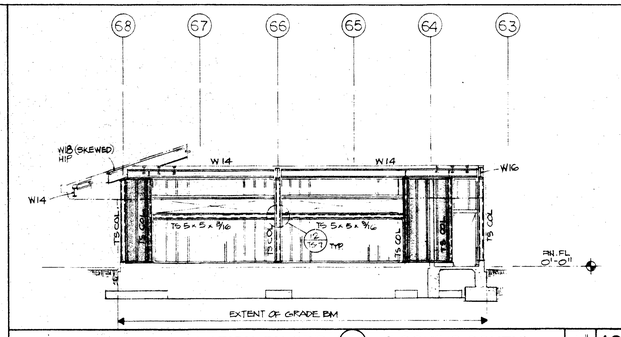

STRUCTURAL ELEVATION ON GRID (AW) (LOOKING SOUTH) | 1/8" | 10

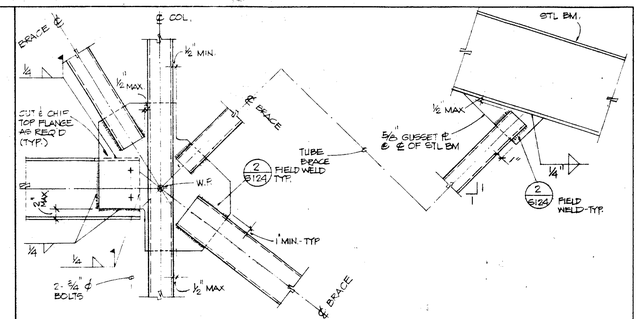

DETAIL | 1" | 5

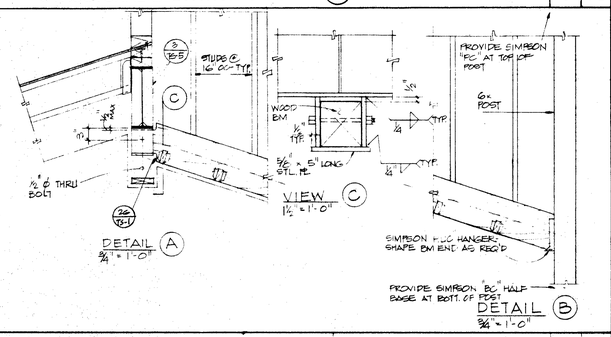

DETAILS | AS NOTED | 9

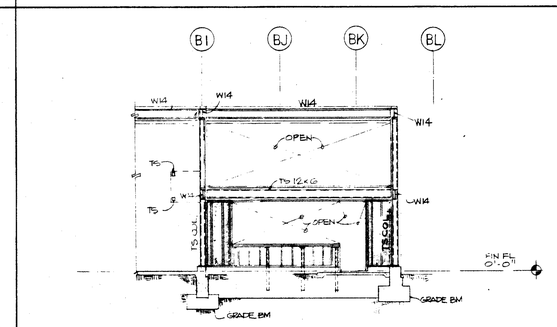

STRUCTURAL ELEVATION ON GRID (61) (LOOKING EAST) | ⅛" | 4

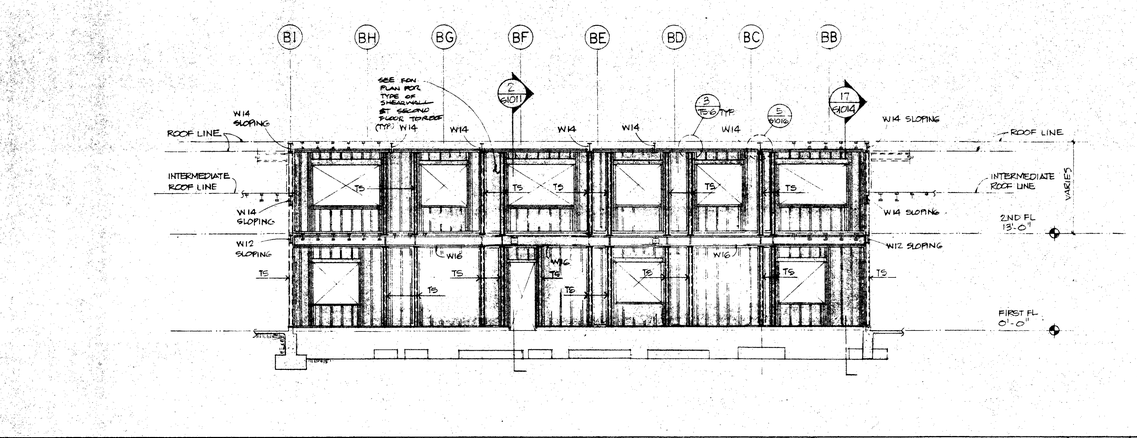

STRUCTURAL ELEVATION AT LINE 66.5 (LOOKING WEST) | ⅛" | 16

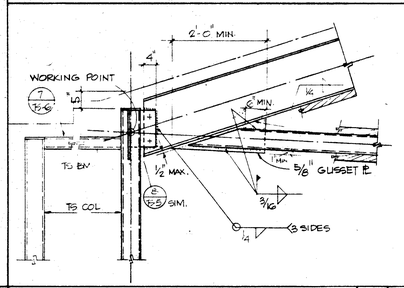

BRACE DETAIL | ¾" | 12

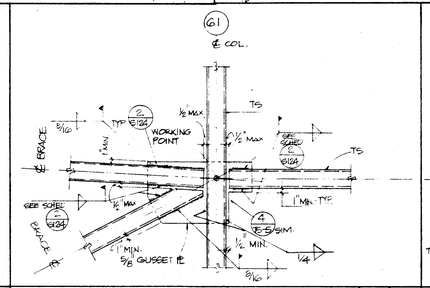

BRACE DETAIL | ¾" | 8

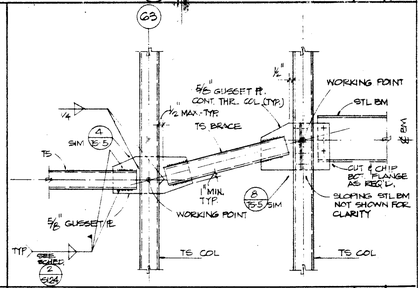

BRACE DETAIL | ¾" | 3

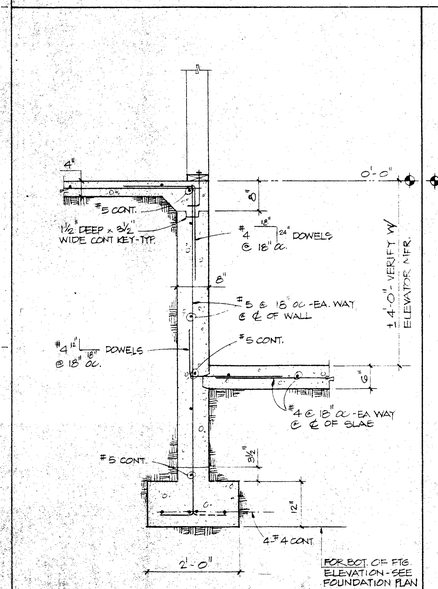

SECTION | ¾" | 20

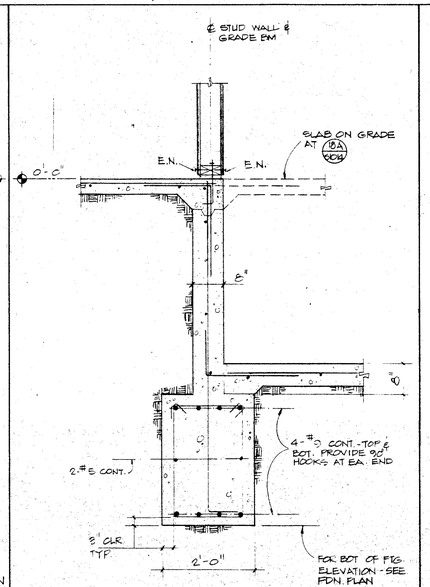

18A

SECTION | ¾" | 18

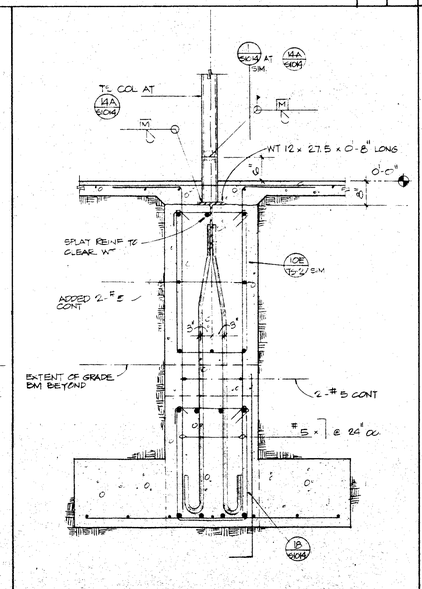

14A

DETAIL | ¾" | 14

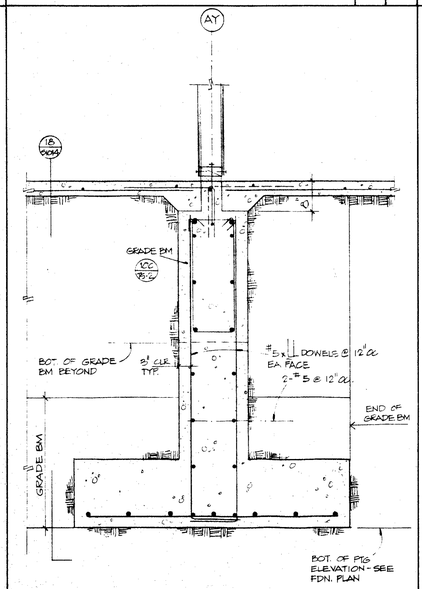

SECTION | ¾" | 11

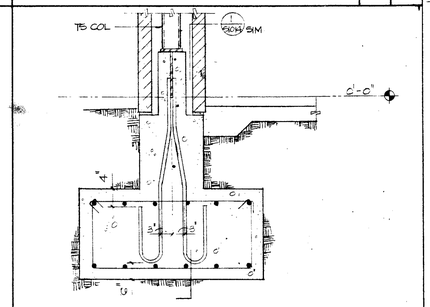

DETAIL | ¾" | 2

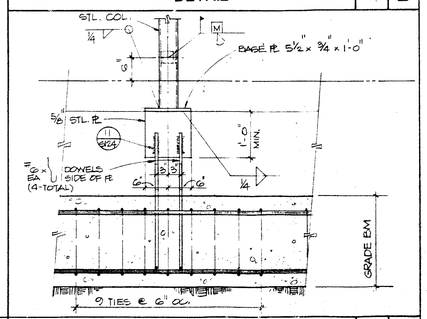

DETAIL | ¾" | 1

OFFICE OF THE STATE ARCHITECT
A 49 [illegible] 198[illegible]

Drawn By M.N.
Checked By S.R.J.
Date MAR 1988
Commission No. 130.02

Revisions

Brandow & Johnston Assoc. Structural Engineers

REGISTERED PROFESSIONAL ENGINEER — MARLOWE E. KAHN — No. 956 EXP. 12-31-88 — STRUCTURAL — STATE OF CALIFORNIA

Architects Planners
RUHNAU McGAVIN RUHNAU/ASSOCIATES
3775 Tenth Street, Riverside, CA 92501-3869, 714/684-4664
5751 Palmer Way Suite C, Carlsbad, CA 92008-1995, 619/438-5899

ARCHITECT
C-6497

West Hills High School
Grossmont Union High School District
San Diego, Ca — San Diego County

Library / Guidance Center - Bldg. No. 10
ELEVATIONS, SECTIONS, AND DETAILS

Sheet Number S1014
01 Sheets

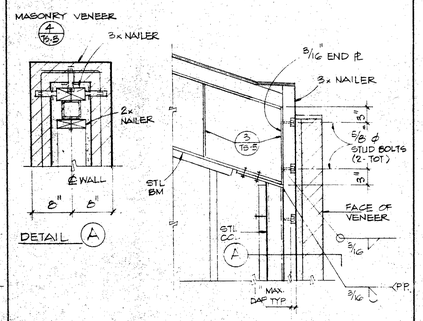

DETAIL | 1" | 17

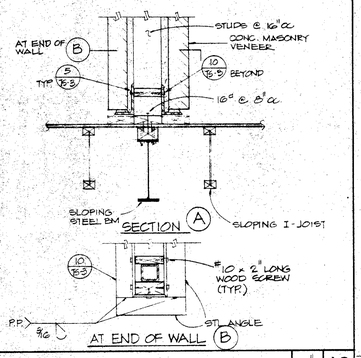

SECTION | 1" | 16

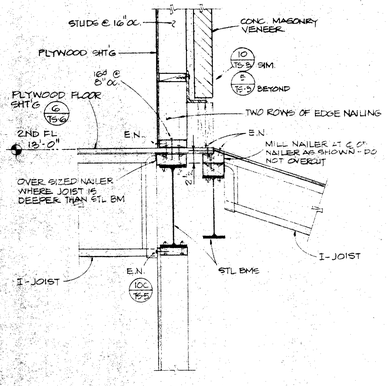

SECTION | 1" | 15

DETAIL | 1" | 14

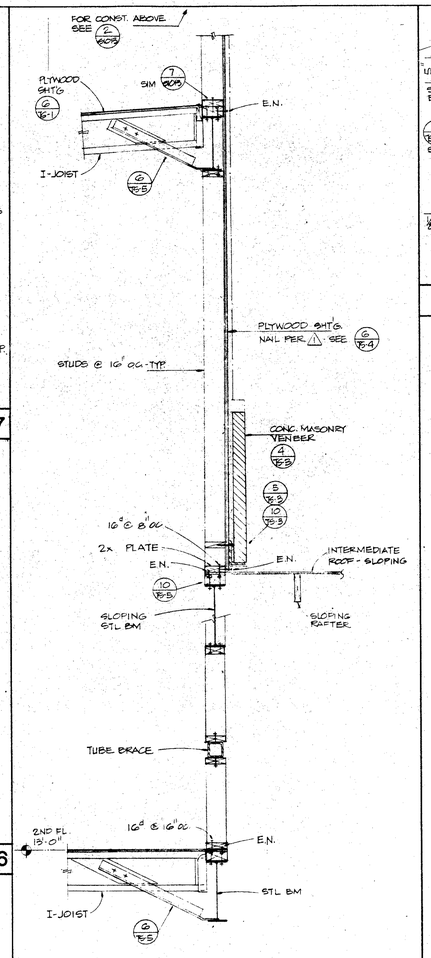

SECTION | 3/4" | 13

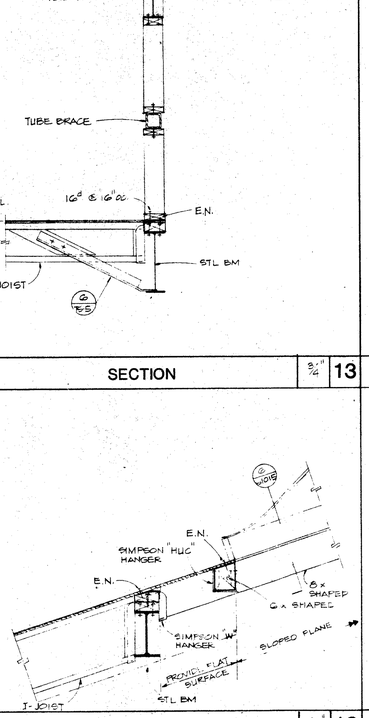

DETAIL | 3/4" | 12

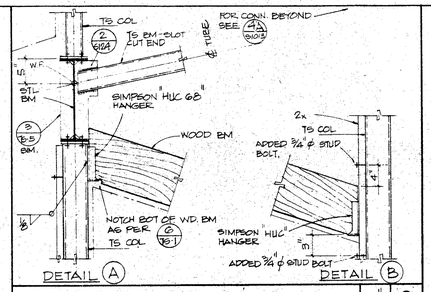

DETAILS | 1" | 9

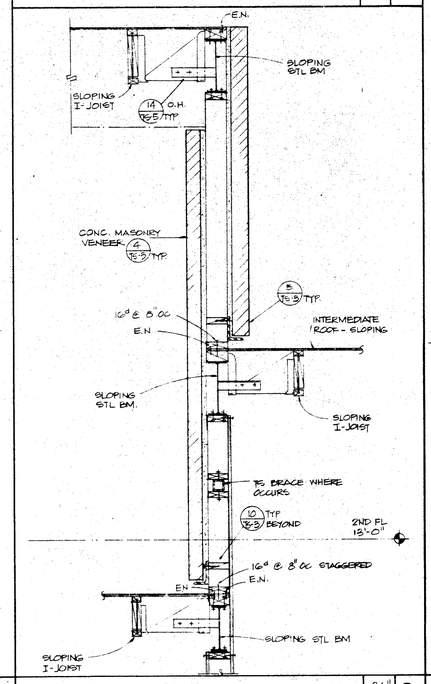

SECTION | 3/4" | 8

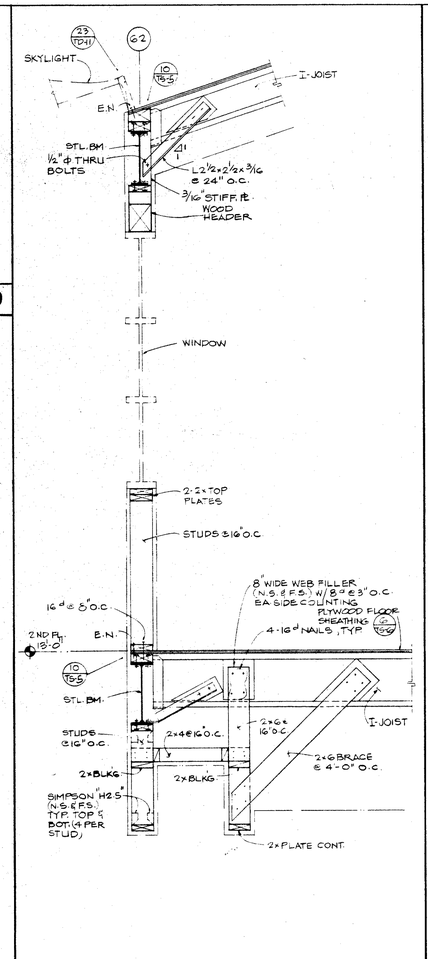

SECTION | 3/4" | 5

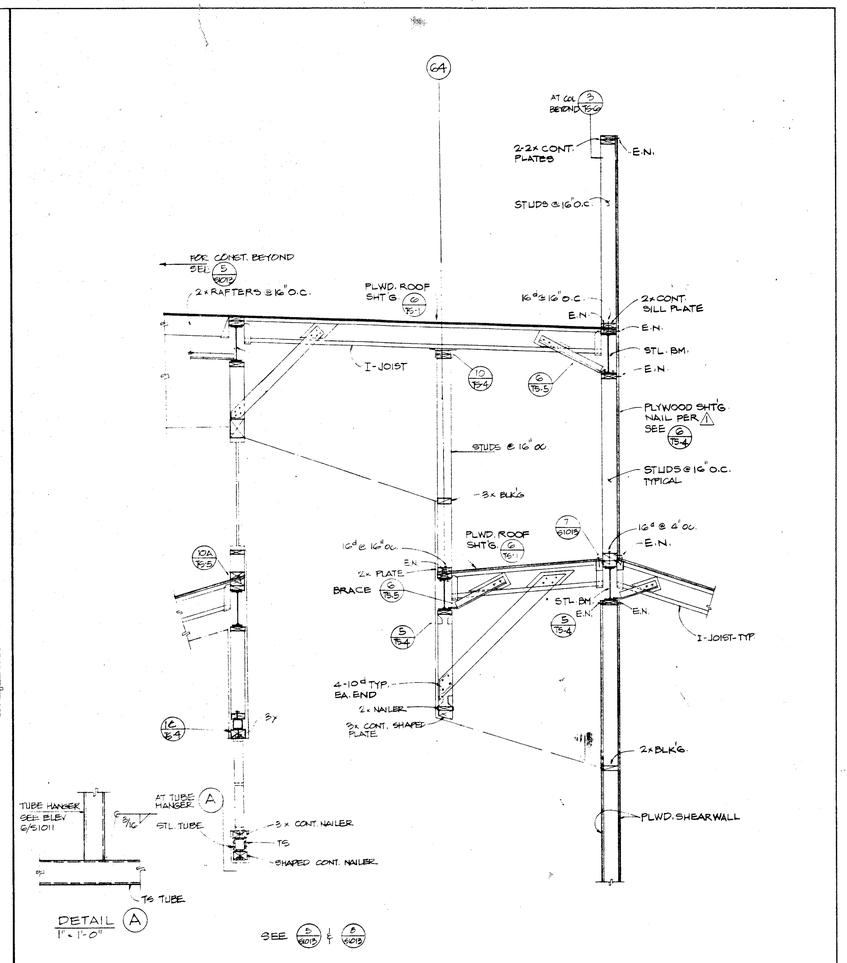

SECTION | 1/2" | 2

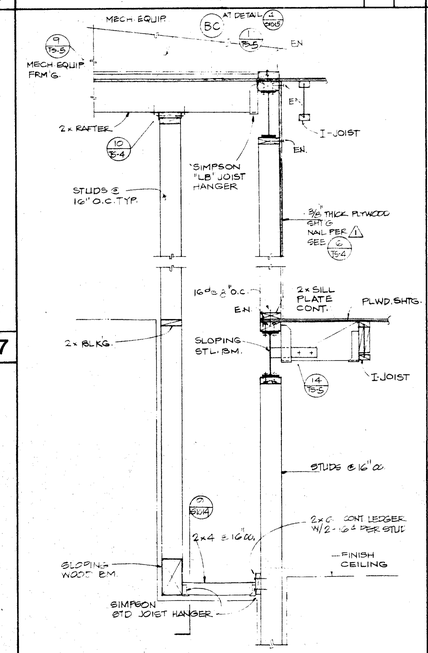

SECTION | 3/4" | 4

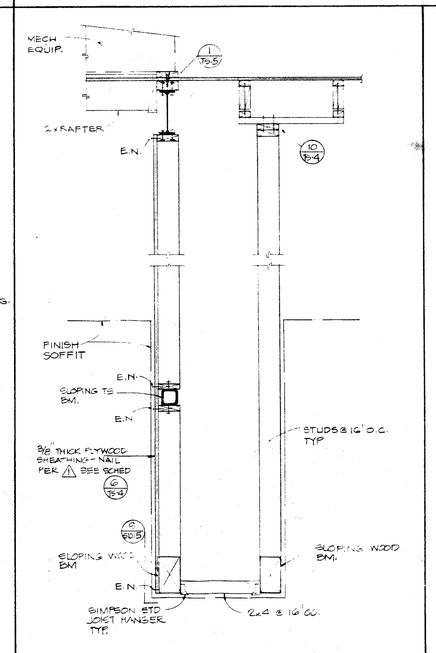

SECTION | 3/4" | 3

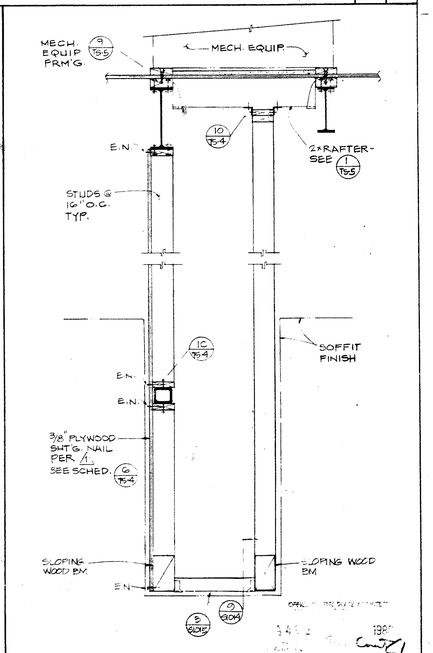

SECTION | 3/4" | 1

Drawn By MCL
Checked By S R U
Date MAR 1985
Commission No 130.52

Revisions

Brandow & Johnston Assoc.
Structural Engineers

Architects Planners
RUHNAU McGAVIN RUHNAU ASSOCIATES
3775 Tenth Street, Riverside, CA 92501-3869, 714/684-4664
5751 Palmer Way, Suite C, Carlsbad CA 92008-1895, 619/438-5899

ARCHITECT
C-6497

West Hills High School
Grossmont Union High School District
San Diego, Ca — San Diego County

Library / Guidance Center
Bldg. No. 10
Sections & Details

Sheet Number S1015
Of Sheets

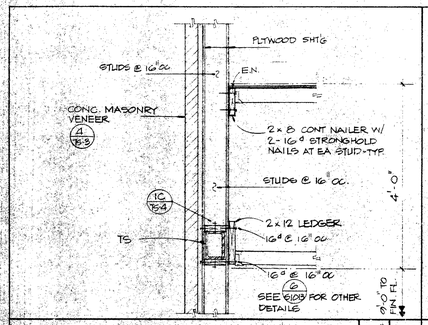

3/4" | 30

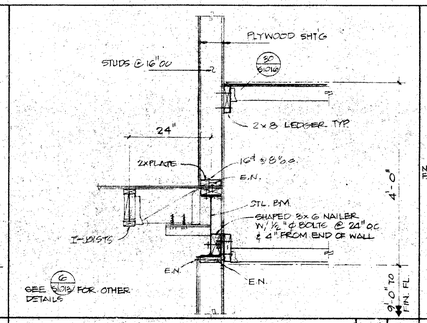

SECTION | 3/4" | 25

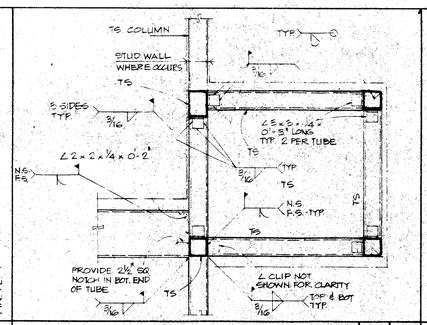

DETAIL | 3/4" | 20

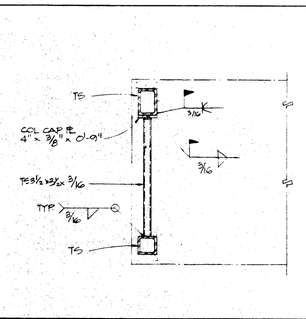

DETAIL | 3/4" | 15

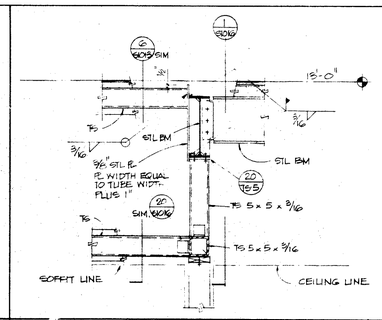

DETAIL | 3/4" | 10

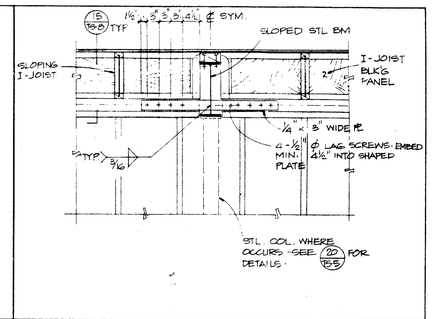

DETAIL | 3/4" | 5

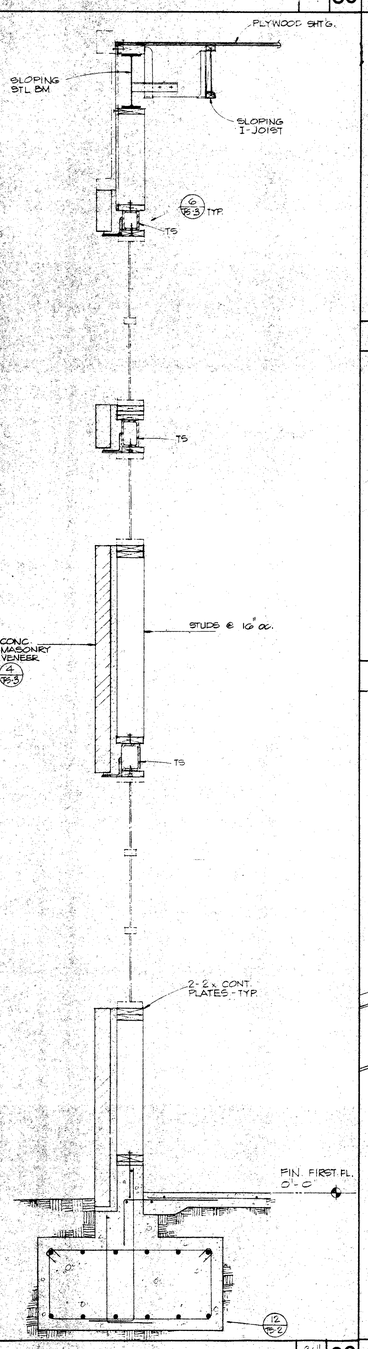

SECTION | 3/4" | 26

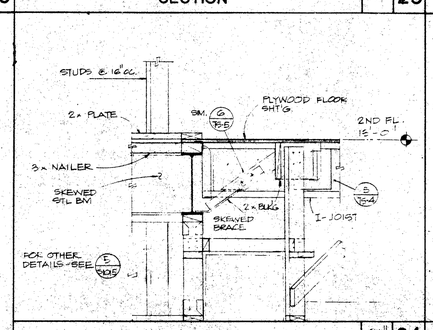

SECTION | 3/4" | 24

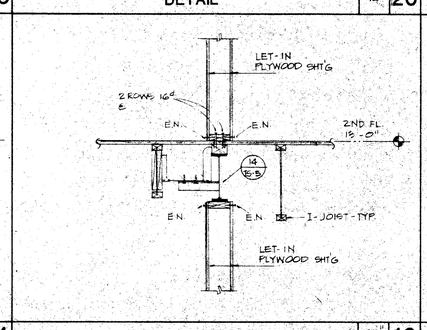

SECTION | 3/4" | 19

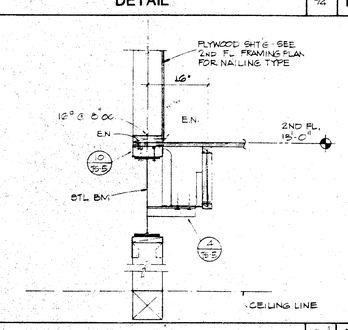

SECTION | 3/4" | 14

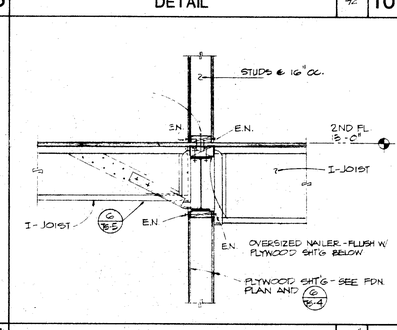

SECTION | 3/4" | 9

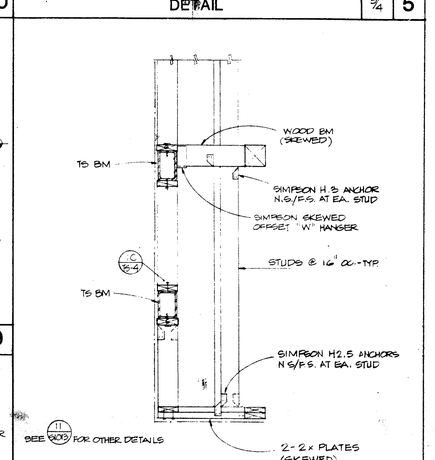

DETAIL | 3/4" | 3

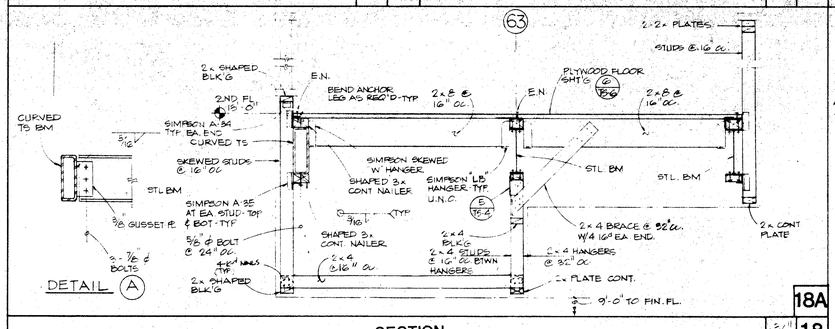

18A

SECTION | 3/4" | 18

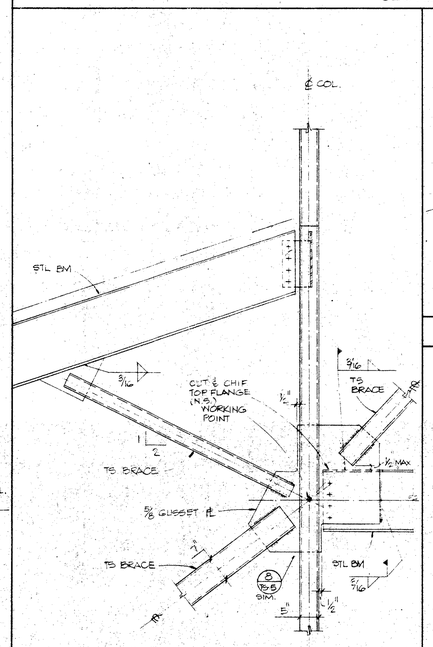

BRACE DETAIL | 3/4" | 21

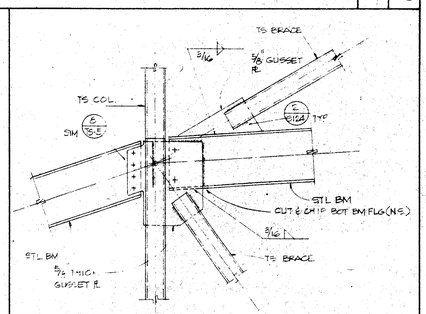

BRACE DETAIL | 3/4" | 17

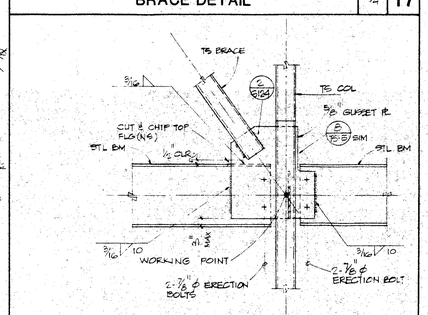

BRACE DETAIL | 3/4" | 16

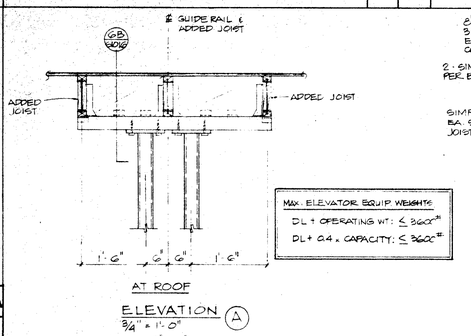

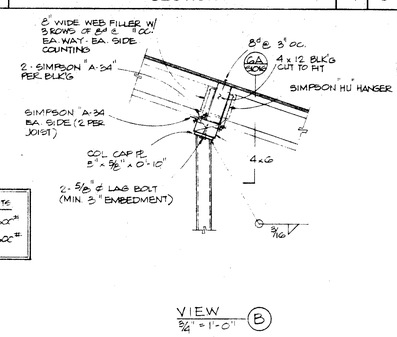

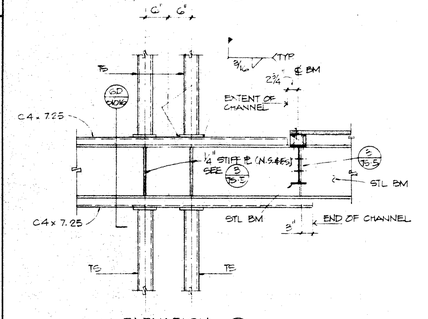

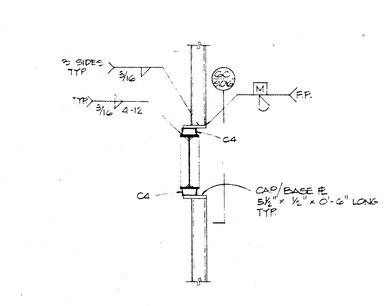

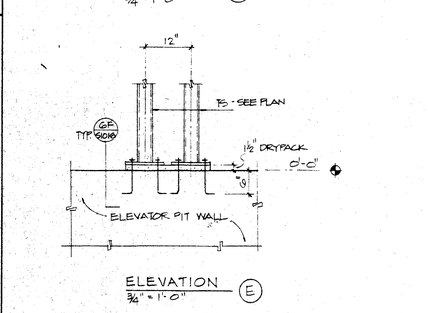

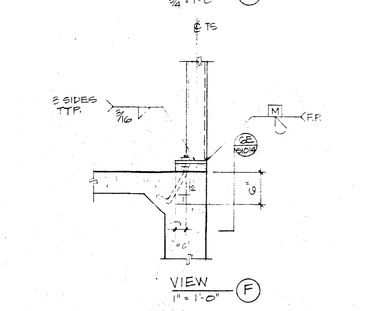

ELEVATOR GUIDERAIL SUPPORT DETAILS | AS NOTED | 6

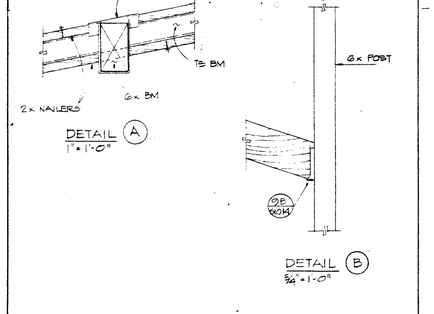

DETAILS | AS NOTED | 2

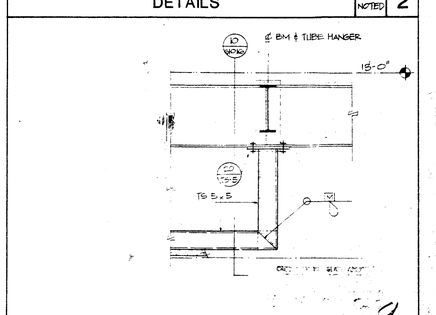

DETAIL | 3/4" | 1

Drawn By M.N.
Checked By S.R.U.
Date MAR. 1986
Commission No. 130.02

Revisions

Brandow & Johnston Assoc. Structural Engineers

REGISTERED PROFESSIONAL ENGINEER MAMDUH E. KARAM No. 956 EXP. 12-31-86 STRUCTURAL STATE OF CALIFORNIA

Architects Planners
RUHNAU McGAVIN RUHNAU/ASSOCIATES
3775 Tenth Street, Riverside, CA 92501-3669, 714/684-4664
5751 Palmer Way, Suite C, Carlsbad, CA 92008-1995, 619/438-5899

ARCHITECT
C-6497

West Hills High School
Grossmont Union High School District
San Diego, Ca — San Diego County

Library / Guidance Center
Bldg. No. 10
Sections and Details

Sheet Number
S1016
01 Sheets

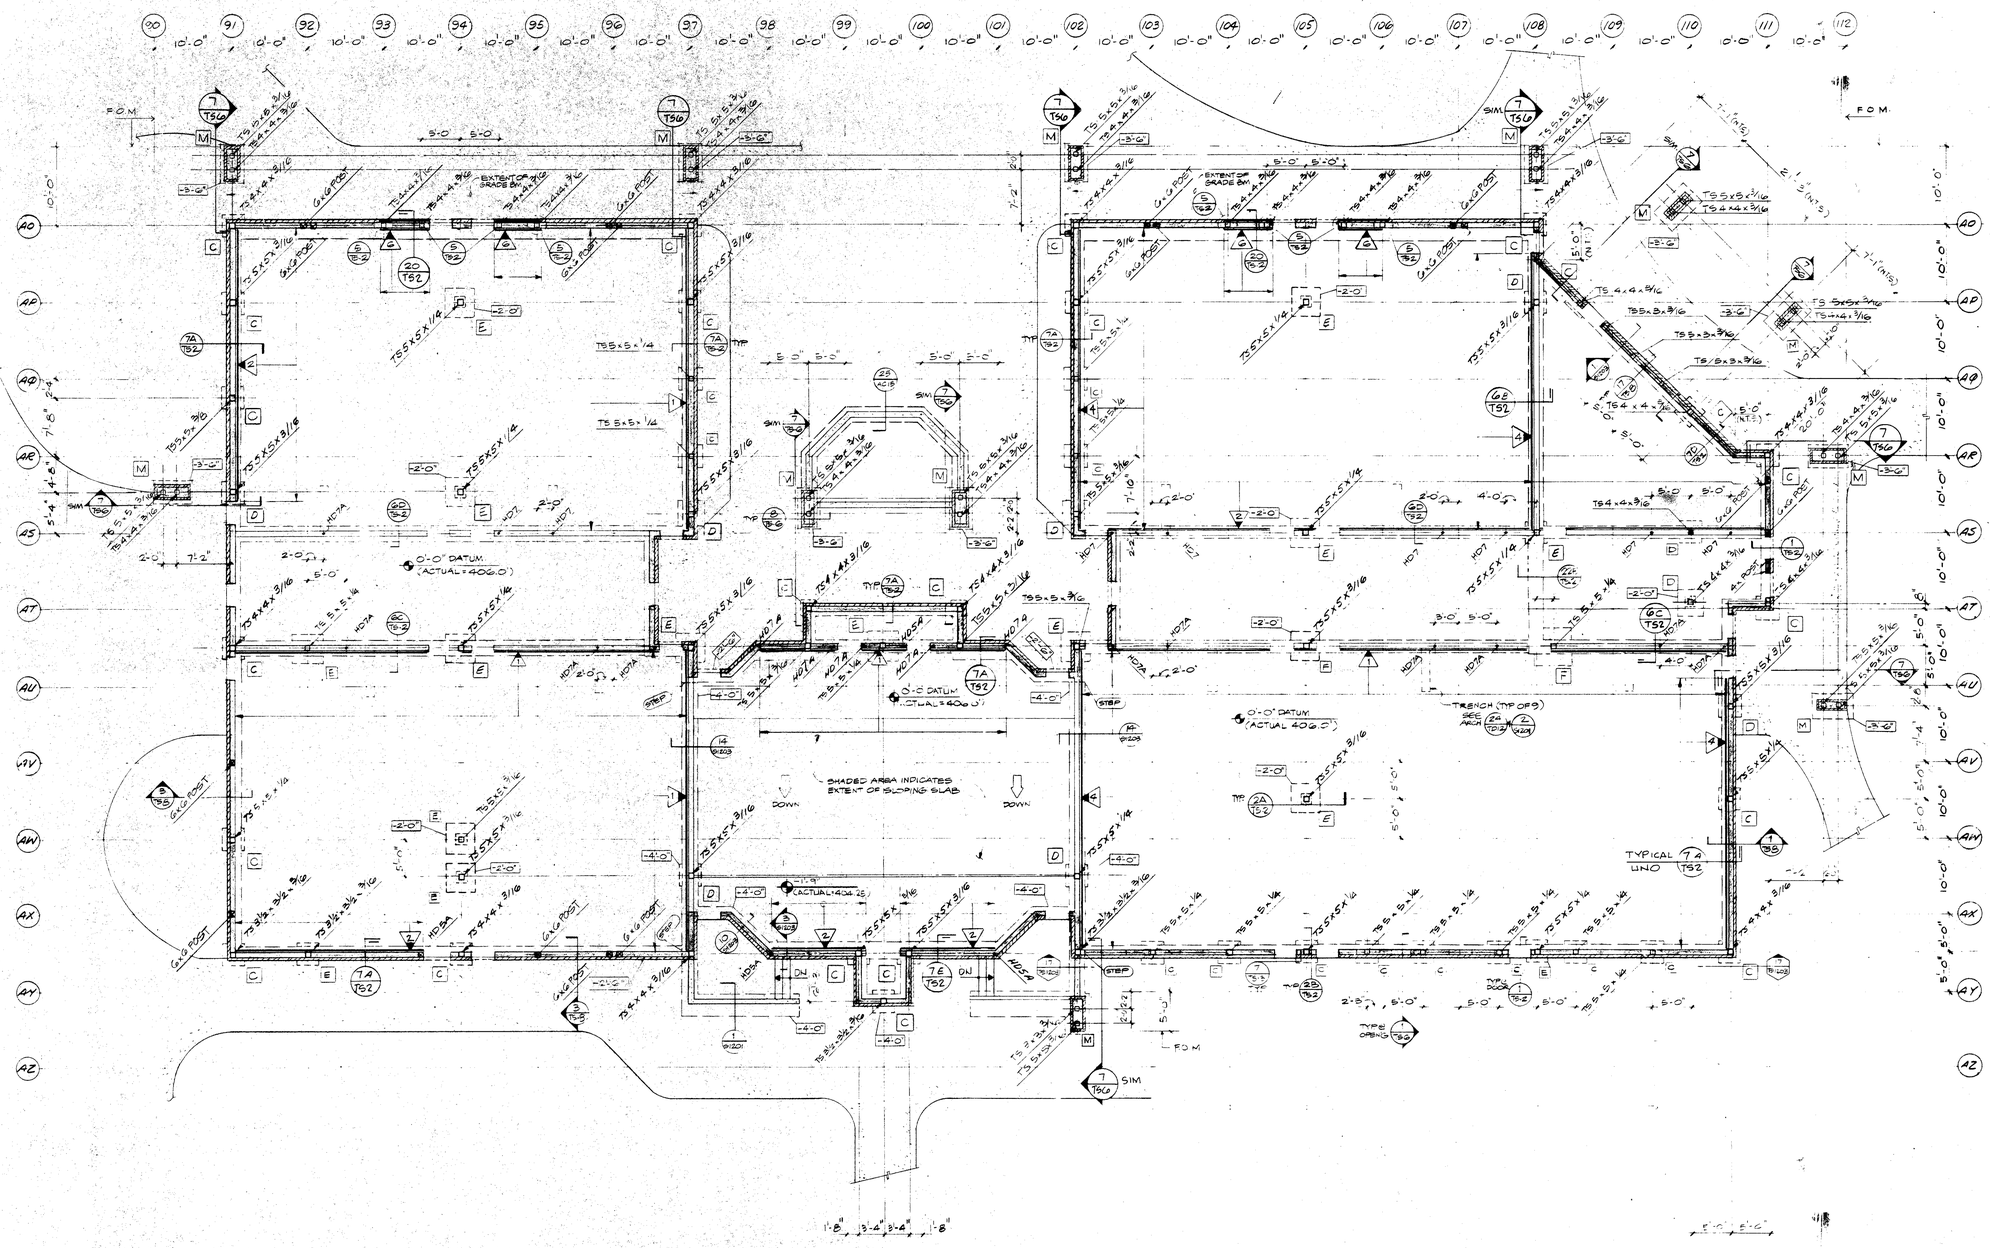

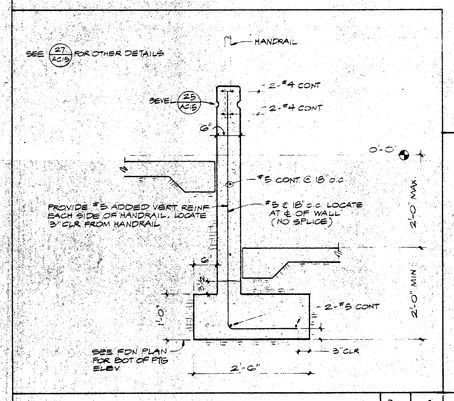

SECTION 3/4" 1

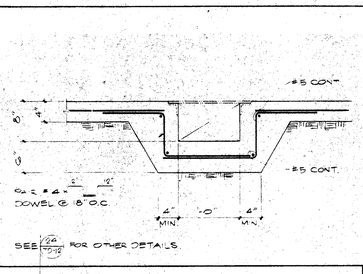

SECTION 1" 2

N

FOUNDATION PLAN

SCALE 1/8" = 1'-0"

10. 5A/TS2 INDICATES FOOTING SECTION INDICATES CONT. FTG. TYPE & REINFORCING. SEE 5/TS2
INDICATES SHEET NO.
11. DIMENSION AND GRID STATION INDICATES CENTER LINE OF STUD
12. CENTER LINE OF STEEL COL. AND STUD WALL COINCIDE
13. SEE 1/TS4 FOR TYPICAL STUD WALL CONSTRUCTION

FOUNDATION PLAN NOTES:

1. TYPICAL INTERIOR CONCRETE SLAB ON GRADE: 4" CONCRETE SLAB REINFORCED W/ #3 @ 24" O.C. EA. WAY ON 2" SAND ON IMPERMEABLE POLYETHYLENE MEMBRANE ON COMPACTED ENGINEERED EARTHFILL.
2. A INDICATES FOOTING TYPES - SEE 2/TS-2.
3. B.O.F.=(-) INDICATES BOTTOM OF FOOTING ELEVATION BELOW FINISH FLOOR ELEVATION.
   TYPICAL INTERIOR = (-)2'-6" U.N.O.
   TYPICAL EXTERIOR = (-)2'-8" U.N.O.
4. INDICATES PLYWOOD SHEARWALL, SEE SCHEDULE 6/TS4. INDICATES EXTENT OF SHEAR WALL
5. INDICATES CONCRETE CURB. SEE ARCH DETAIL 13/TP4.
6. "HD7A" INDICATES HOLDOWN AT 4x6 POST, TYP U.N.O. - SEE 12/TS4
7. ALL EXTERIOR STUDS SHALL BE 2 x6 @ 16" O.C., U.N.O., SEE ARCH
8. TYPICAL BLOCK VENEER ANCHORAGE DETAIL, SEE 4/TS3.
9. "U.N.O." INDICATES UNLESS NOTED OTHERWISE.

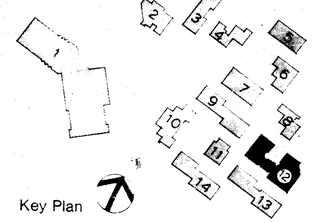

Drawn By KW
Checked By S.R.J.
Date MAR. 1988
Commission No. 1130.02

Revisions

Brandow & Johnston Assoc.
Structural Engineers

RUHNAU McGAVIN RUHNAU ASSOCIATES
3775 Tenth Street, Riverside, CA 92501-3666, 714/684-4884
5751 Palmer Way, Suite C, Carlsbad, CA 92008-1995, 619/438-6880

ARCHITECT C-6497

West Hills High School
Grossmont Union High School District
San Diego, Ca San Diego County

Science - Bldg. No. 12
Foundation Plan

Sheet Number S1201 Of Sheets

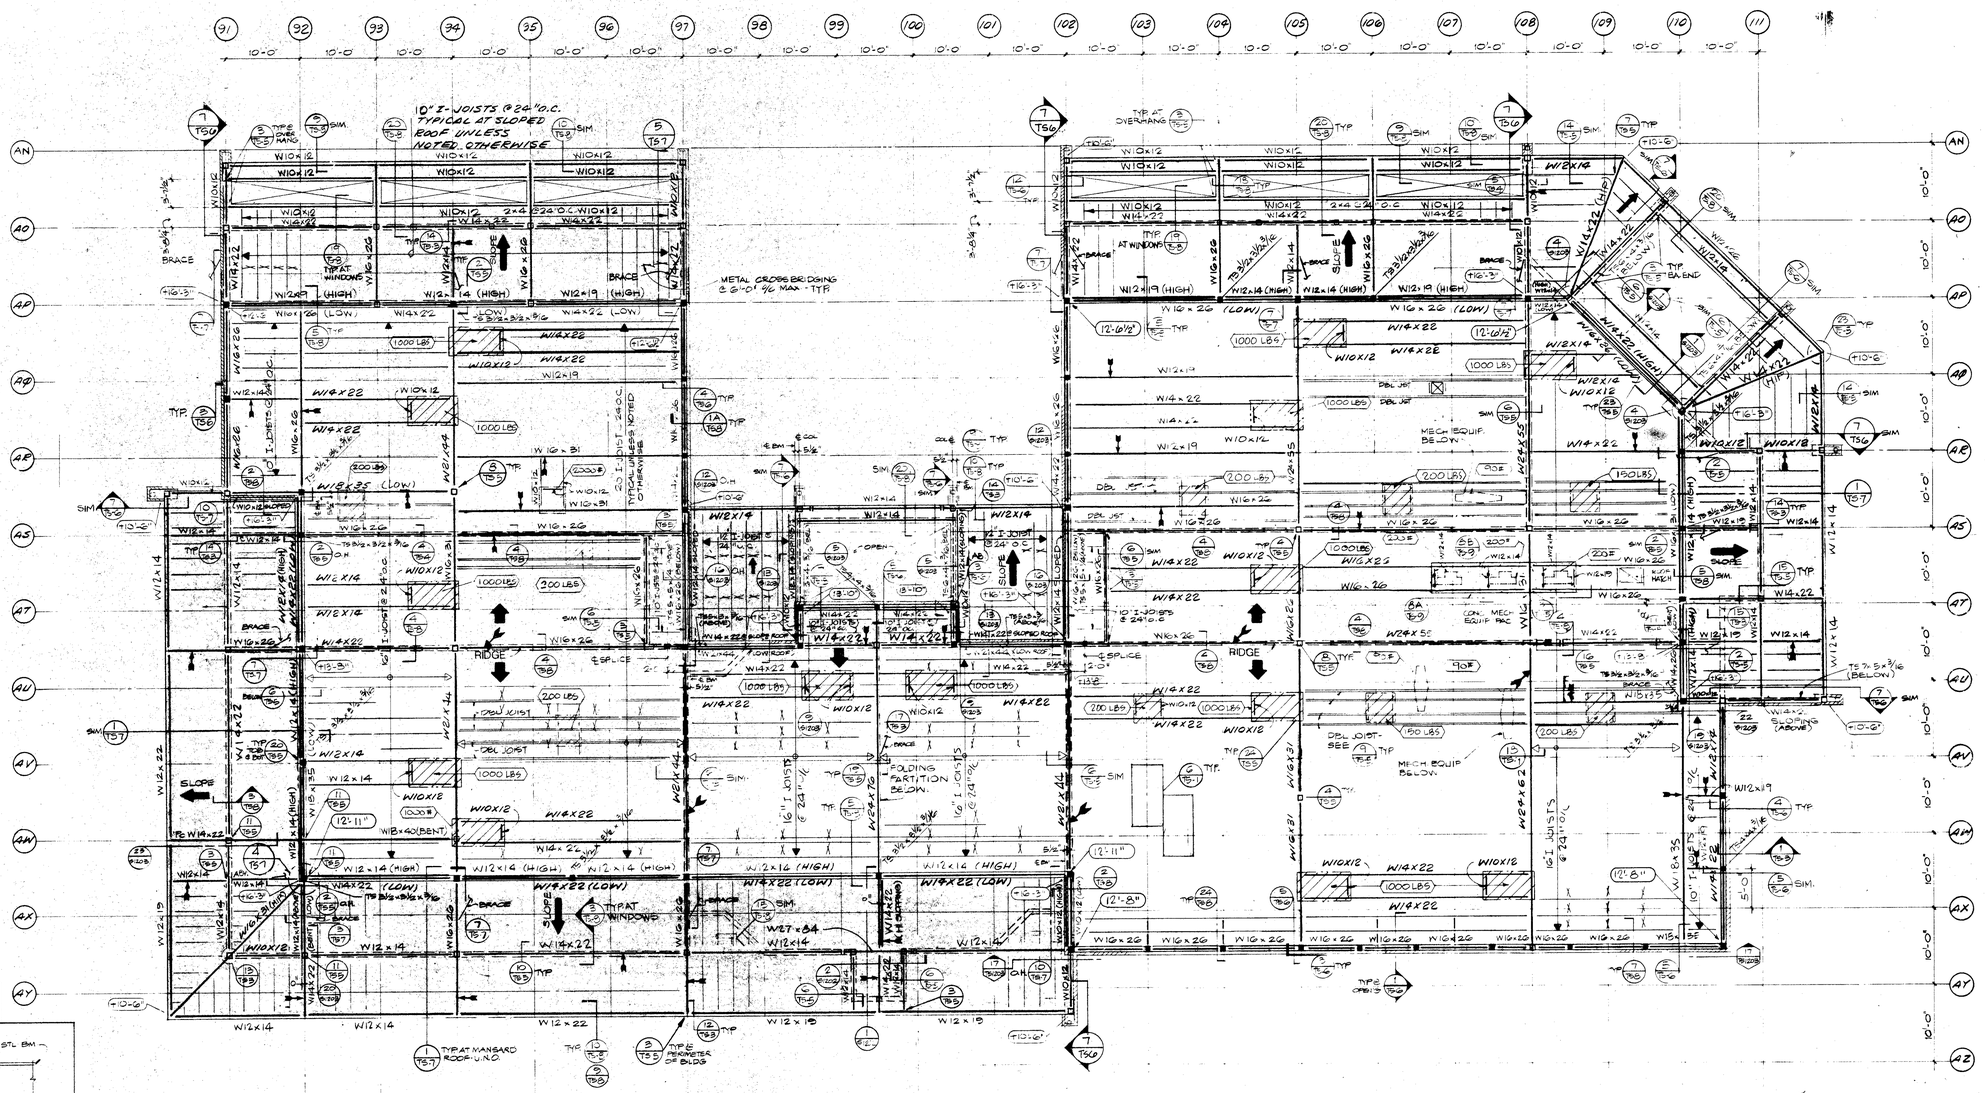

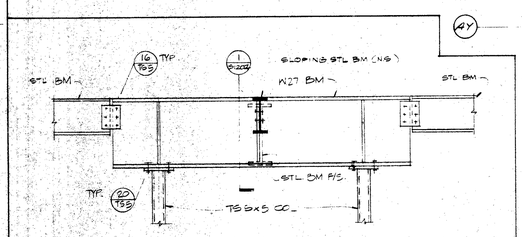

DETAIL 1/2" 2

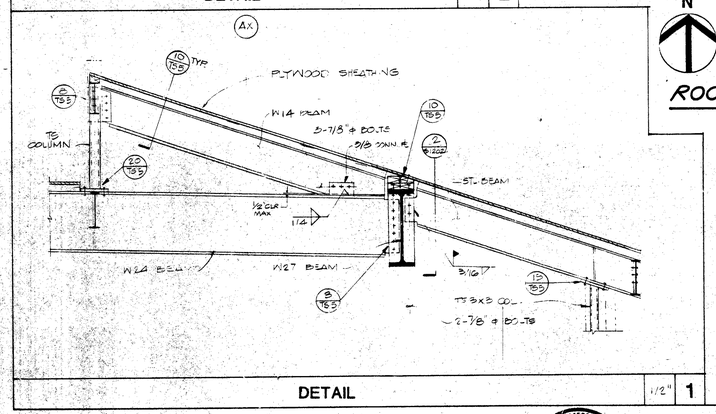

DETAIL 1/2" 1

N

ROOF FRAMING PLAN

SCALE 1/8" = 1'-0"

ROOF FRAMING PLAN NOTES:

1. TYPICAL ROOF SHEATHING - 1/2" THICK PLYWOOD, U.N.O., SEE 6/TS1.
2. PROVIDE METAL CROSS BRIDGING BETWEEN PLYWOOD WEB JOIST PER 23/TS1. MAXIMUM SPACING AT 6'-0" O.C.
3. INDICATES TOP OF PLYWOOD SHEATHING ELEVATION ABOVE FINISH FLOOR ELEVATION.
4. INDICATES MECHANICAL EQUIPMENT, FOR SUPPORT FRAMING SEE DETAIL 9/TS5.
   INDICATES MAXIMUM OPERATING WEIGHT.
5. INDICATES 2-ROWS OF BOUNDARY NAILING REQUIRED.
6. INDICATES STACKED COLUMN. TS3½ x 3½ x 3/16 TYPICAL, U.N.O.
   INDICATES THRU COL.
   INDICATES COL. STOPPING AT BOTTOM OF BEAM.
   INDICATES COL STOPPING AT TOP OF BEAM.

Key Plan

Drawn By KW
Checked By SRH
Date MAR 1988
Commission No. 13062

Revisions

Brandow & Johnston Assoc. Structural Engineers

REGISTERED PROFESSIONAL ENGINEER RAMAMOORTHY RAVINDRA No. 956 EXP. 12-31-89 STRUCTURAL STATE OF CALIFORNIA

Architect / Engineer
RUHNAU McGAVIN RUHNAU ASSOCIATES
3775 Tyler Street, Riverside, CA 92501-3009, 714/684-4884
3751 Palmer Way, Suite C, Carlsbad, CA 92008-1995, 619/438-5995

ARCHITECT
C-6497

West Hills High School
Grossmont Union High School District
San Diego, Ca San Diego County

Science - Bldg. No. 12
Roof Framing Plan

Sheet Number S1202
01 Sheets

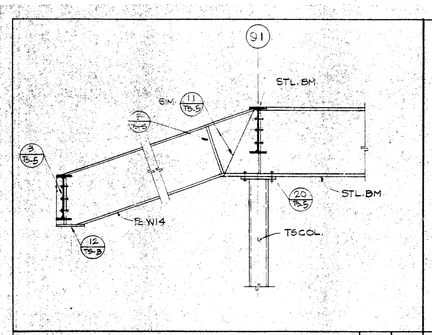

DETAIL | 3/4" | 23

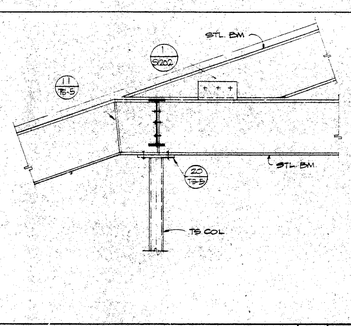

DETAIL | 3/4" | 20

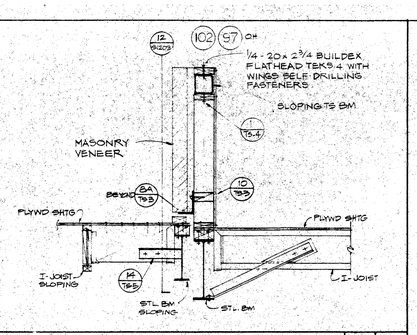

SECTION | 3/4" | 16

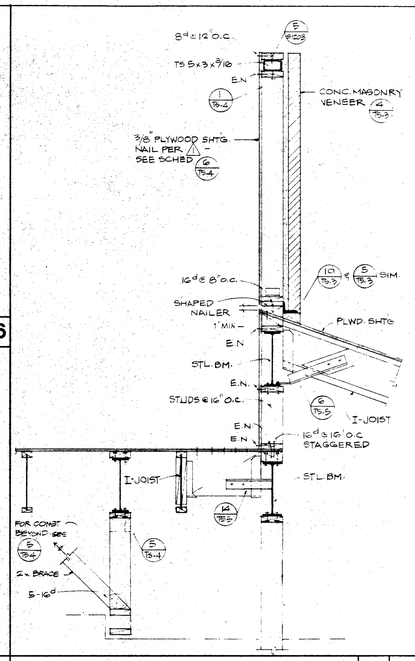

SECTION | 3/4" | 13

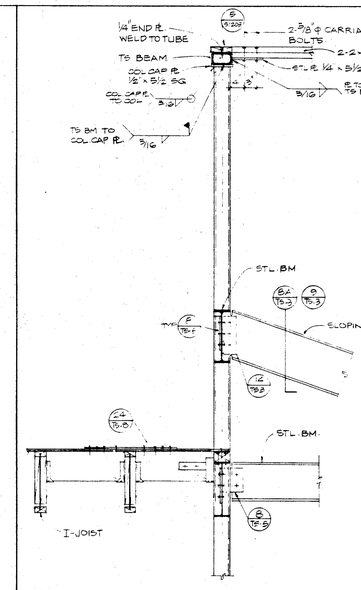

DETAIL | 3/4" | 9

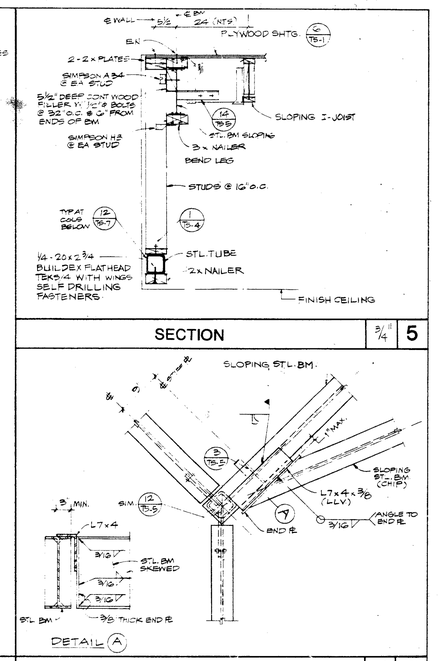

SECTION | 3/4" | 5

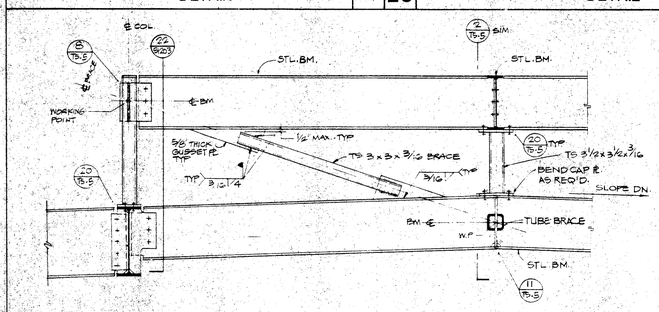

ELEVATION | 3/4" | 19

PLAN DETAIL | 1" | 4

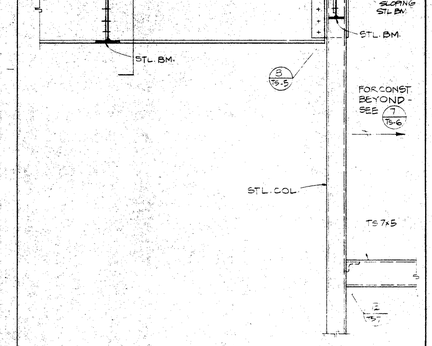

DETAIL | 3/4" | 22

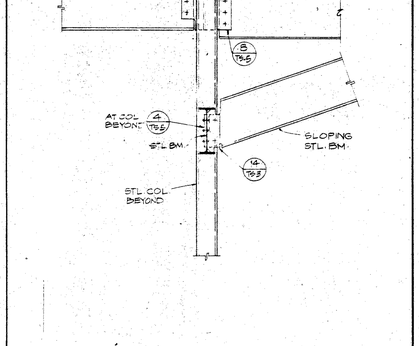

DETAIL | 3/4" | 18

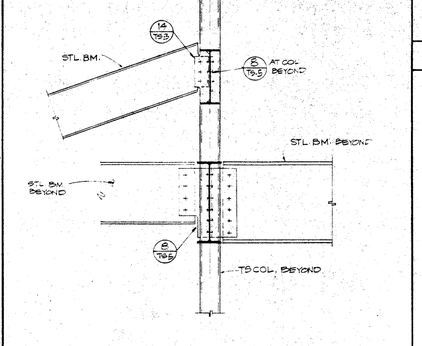

DETAIL | 3/4" | 15

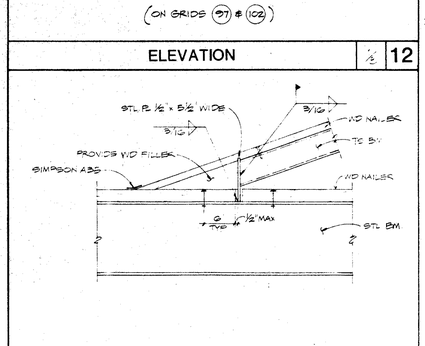

ELEVATION | 1/2" | 12

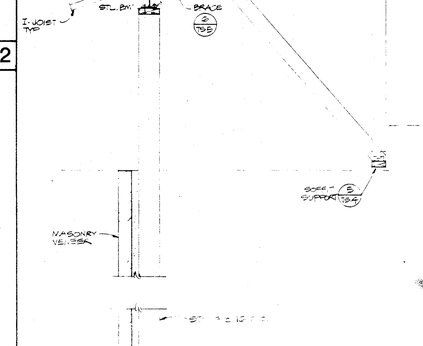

SECTION | 3/32" | 3

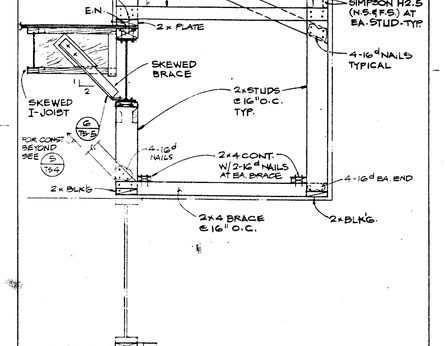

SECTION | 3/4" | 1

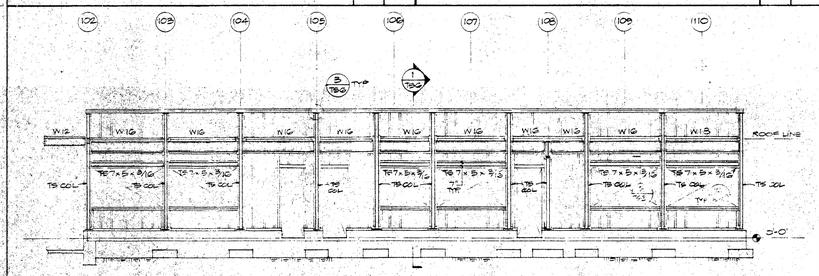

STRUCTURAL ELEVATION (BTWN GRIDS (AX) & (AY)) | 1/8" | 17

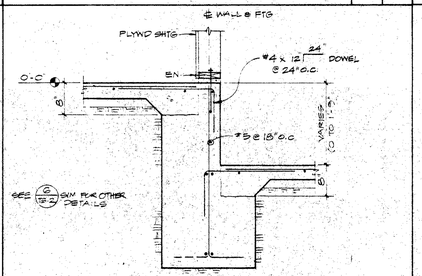

SECTION | 3/4" | 14

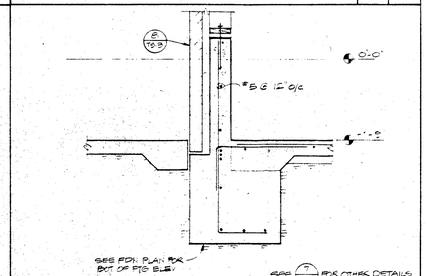

SECTION | 3/4" | 10

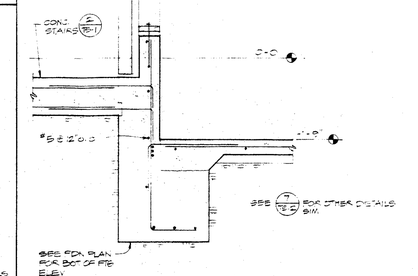

SECTION | 3/4" | 3

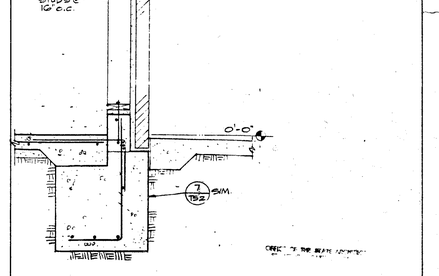

SECTION | 3/4" | 1

Drawn By MN
Checked By SRJ
Date MAR. 1988
Commission No. 1 30 02

Revisions

Brandow & Johnston Assoc.
Structural Engineers

REGISTERED PROFESSIONAL ENGINEER STANLEY R. JOHNSTON No. 956 EXP. 12-31-88 STATE OF CALIFORNIA

Architects Planners
RUHNAU McGAVIN RUHNAU ASSOCIATES
3775 Tenth Street, Riverside, CA 92501-3669, 714/684-4664
5751 Palmer Way, Suite C, Carlsbad, CA 92008-1995, 619/438-5894

ARCHITECT
C-6497

West Hills High School
Grossmont Union High School District
San Diego, Ca — San Diego County

SCIENCE - BUILDING - No. 12
SECTIONS AND DETAILS

Sheet Number
S1203
01 Sheets

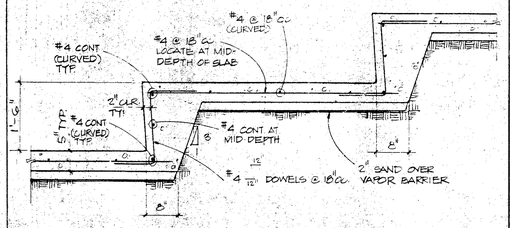

TYP. SEATING SECTION | 3/4" | 5

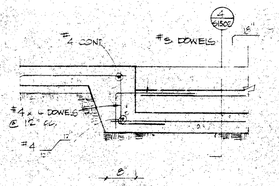

SECTION | | 6

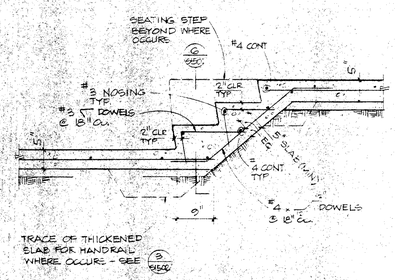

TYP. CONC. STAIR SECTION | 3/4" | 4

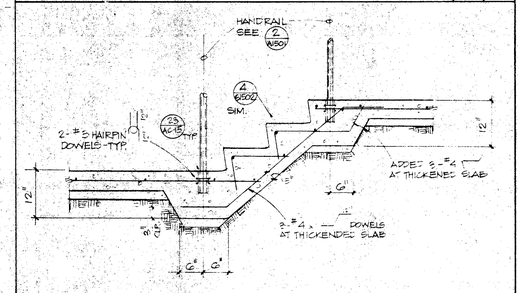

DETAIL | 3/4" | 3

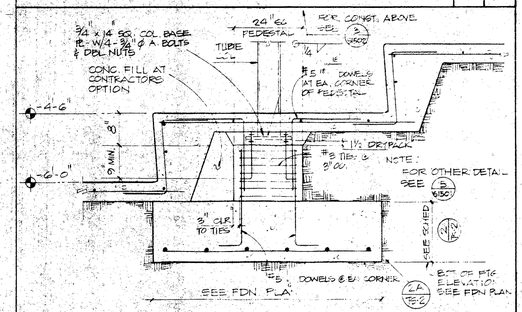

DETAIL | 3/4" | 2

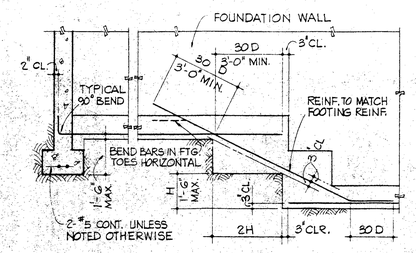

TYP. STEP FOOTING | 1

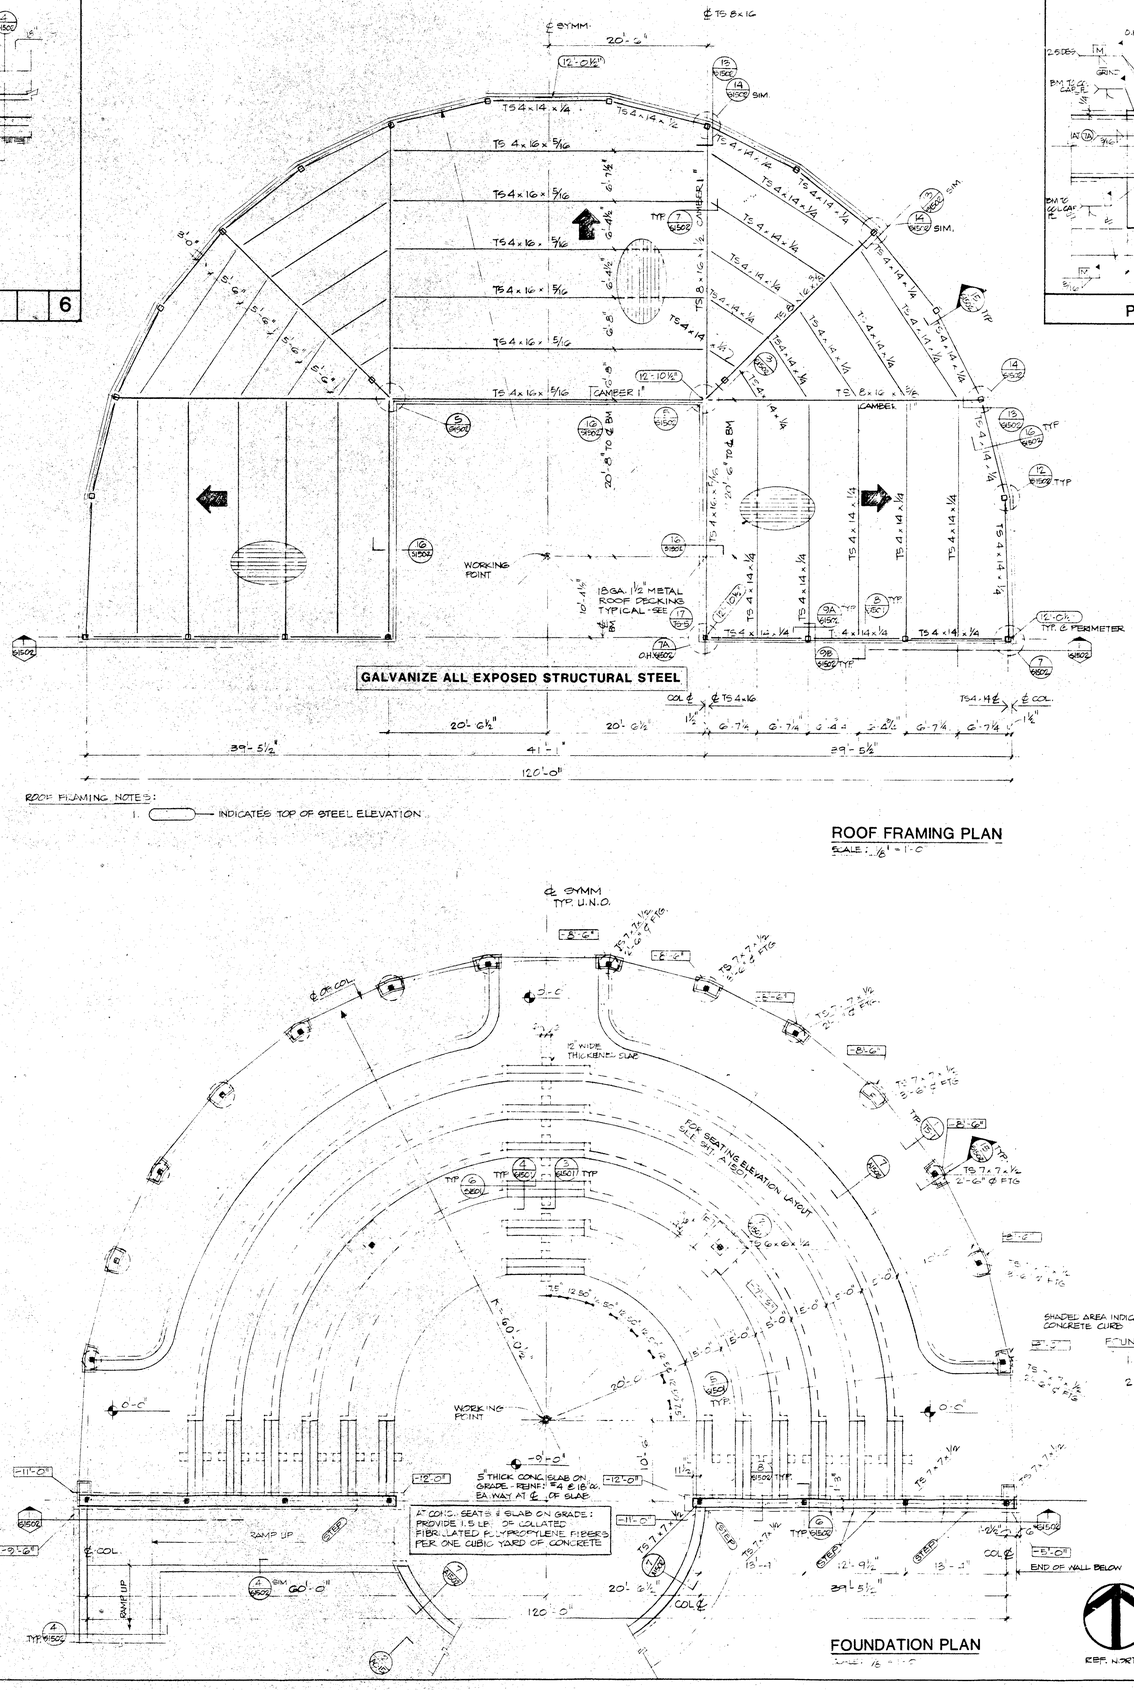

ROOF FRAMING PLAN
SCALE: ⅛" = 1'-0"

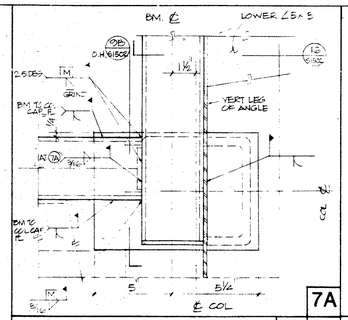

PLAN DETAIL | 1" | 7 | 7A

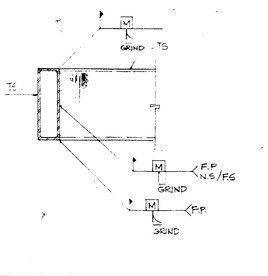

DETAIL | 1" | 8

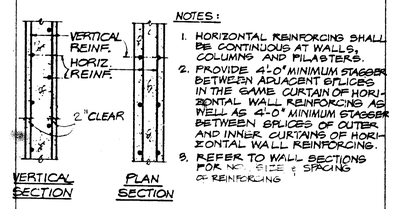

TYP. CONC. WALL CONSTRUCTION | NO SCALE | 9

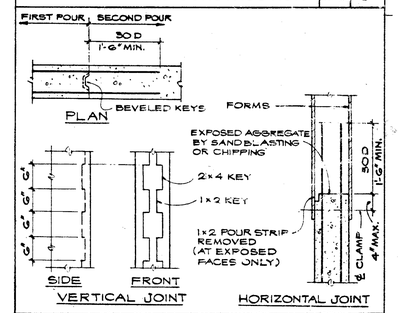

TYP. CONSTRUCTION JOINT | NO SCALE | 10

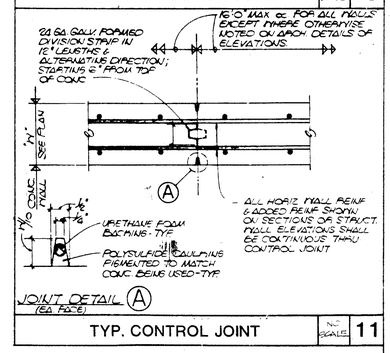

TYP. CONTROL JOINT | NO SCALE | 11

FOUNDATION PLAN

Drawn By MA.	Revisions	Brandow & Johnston Assoc. Structural Engineers	Architects Planners: RUHNAU McGAVIN RUHNAU ASSOCIATES, 3775 Tenth Street, Riverside, CA 92501-3665, 714/684-4564; 5761 Palmer Way, Suite C, Carlsbad, CA 92008-7395, 619/438-5893
Checked By S.R.U.			ARCHITECT C-6497
Date MAR. 1985			West Hills High School, Grossmont Union High School District, San Diego, Ca, San Diego County
Commission No 1.30.02			AMPHITHEATER FOUNDATION AND ROOF FRAMING PLANS
			Sheet Number S-1501, 01 Sheets

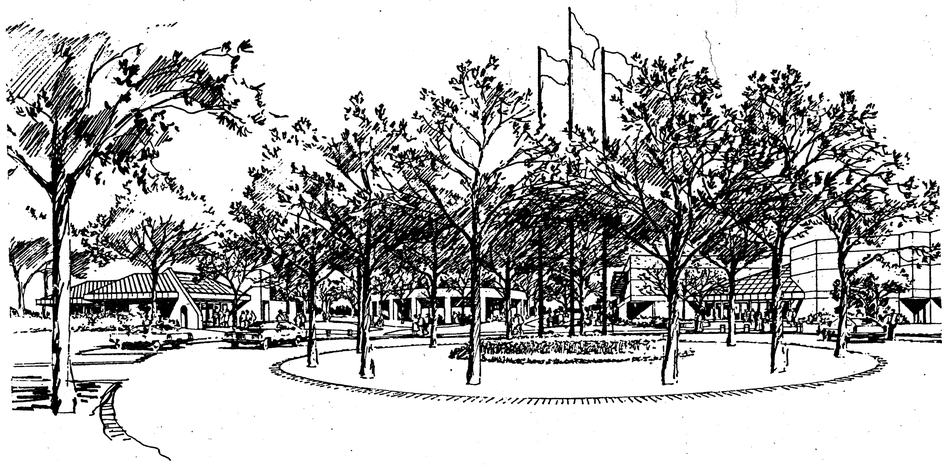

West Hills High School
Grossmont Union High School District
San Diego, California San Diego County
Increment II

Ruhnau Ruhnau Todd/Associates Architects · Planners 5751 Palmer Way Carlsbad, California 92008 619/438-5899 3775 Tenth Street Riverside, California 92501 714/684-4664

CONSULTANTS

Civil Engineer
CM ENGINEERING
550 W. VISTA WAY, SUITE 308
VISTA, CA 92083
619-758-3680

Structural Engineer
BRANDOW & JOHNSTON ASSOC.
1660 W. THIRD STREET
LOS ANGELES, CA 90017
213-484-8950

Mechanical Engineer
NACK & SUNDERLAND
7462 North Figueroa Street
LOS ANGELES, CA 90041
213-254-6775

Electrical Engineer
RANDALL/LAMB/ASSOC.
3323 CARMEL MOUNTAIN ROAD, SUITE 100
SAN DIEGO, CA 92121
619-578-3790

Landscape Architect
FLORIAN/MARTINEZ ASSOC.
13132 NEWPORT AVE., SUITE 110
TUSTIN, CA 92680
714-731-6011

Kitchen Consultant
WATTSCO DESIGN
1355 JOURNEYS END
LA CANADA FLINTRIDGE, CA 91011
818-790-8494

ARCHITECTURAL ABBREVIATIONS

ACP	ACOUSTIC PANEL	FOM	FACE OF MASONRY	OSA	OFFICE OF STATE ARCHITECT
ACPL	ACOUSTIC PLASTER	FOS	FACE OF STUD	OC	ON CENTER
ACT	ACOUSTIC TILE	FIN	FINISH	OPNG	OPENING
AL	ALUMINUM	FC	FINISH CEILING	PTN	PARTITION
AN	ANODIZED	FG	FINISH GRADE	PLAS	PLASTER
ACB	ASBESTOS CEMENT BOARD	FF	FINISH FLOOR	P.LAM	PLASTIC LAMINATE
AC	ASPHALTIC CONCRETE	FEC	FIRE EXTINGUISHER CAB	PL	PLATE/PROPERTY LINE
		FHC	FIRE HOSE CABINET	PLWD	PLYWOOD
BM	BENCH MARK	FRPF	FIREPROOF/FIREPROOFING	PFIN	PREFINISHED
BLKG	BLOCKING	FP	FLAT PAINT		
BD	BOARD	FD	FLOOR DRAIN	QT	QUARRY TILE
BRK	BRICK	FLR	FLOOR		
BUR	BUILT-UP ROOFING	FURN	FURNISH/FURNITURE	R	RADIUS/RISER
BB	BULLETIN BOARD			REINF	REINFORCING
		GA	GAUGE	RSLB	RESILIENT BASE
CAB	CABINET	GALV	GALVANIZED	RD	ROOF DRAIN
CPT	CARPET	GI	GALVANIZED IRON	RO	ROUGH OPENING
CSWK	CASEWORK	GL	GLASS		
CI	CAST IRON	GLULAM	GLUE LAMINATED	SRF	SEAMLESS RESILIENT FLOORING
CLG	CEILING	GB	GRAB BAR	SS	SERVICE SINK/STAINLESS STEEL
CEM	CEMENT	GWX	GRADE X GYPSUM WALLBOARD	SHT	SHEET
CPL	CEMENT PLASTER	GPL	GYPSUM PLASTER	SHTH	SHEATHING
CL	CENTERLINE	GWB	GYPSUM WALLBOARD	SC	SOLID CORE
CT	CERAMIC TILE	GWR	WATER RESISTANT GWB	SB	SPLASH BLOCK
CLF	CHAIN LINK FENCE			STN	STAIN
CB	CHALKBOARD/COMMON BRICK	H	HANDICAPPED	STD	STANDARD
COL	COLUMN	HDW	HARDWARE	STL	STEEL
CONC	CONCRETE	HDWD	HARDWOOD	STR	STRUCTURAL/STRUCTURE
CMU	CONCRETE MASONRY UNIT	HC	HOLLOW CORE	SUSP	SUSPENDED
CJ	CONSTRUCTION/COLD JOINT	HM	HOLLOW METAL		
		HORIZ	HORIZONTAL		TACKBOARD
DP	DEMOUNTABLE PARTITION			TER	TERRAZZO
DET	DETAIL	INSUL	INSULATION	TJ	TOOLED JOINT
DIM	DIMENSION	INT	INTERIOR	TC	TOP OF CONCRETE/CURB
DR	DOOR			TS	TOP OF STEEL
DRF	DOOR FRAME	JT	JOINT	TW	TOP OF WALK
DL	DOOR LOUVER	JST	JOIST	TYP	TYPICAL
DN	DOWN	JH	JOIST HANGER		
DS	DOWNSPOUT			UC	UNDER CUT
DRPT	DRAPERY TRACK	LT	LIGHT		
DF	DRINKING FOUNTAIN	LVR	LOUVER	VERT	VERTICAL
				VAT	VINYL ASBESTOS TILE
EA	EACH	MACH	MACHINE	VT	VINYL TILE
ELEC	ELECTRIC	MH	MANHOLE	VWC	VINYL WALL COVERING
EWC	ELECTRIC WATER COOLER	MFR	MANUFACTURER		
ELEV	ELEVATION	MO	MASONRY OPENING	WWF	WELDED WIRE FABRIC
ENCL	ENCLOSURE	MTL	METAL	WIN	WINDOW
EQ	EQUAL	ML	METAL LATH	WGL	WIRE GLASS
EQPT	EQUIPMENT	MS	METAL STUD	W/	WITH
EXST	EXISTING			WD	WOOD
EXP	EXPANSION/EXPOSED	NIC	NOT IN CONTRACT		
EJ	EXPANSION JOINT	NTS	NOT TO SCALE	X	FACTORY FINISHED/PREFINISHED
EXT	EXTERIOR				

ARCHITECTURAL SYMBOLS

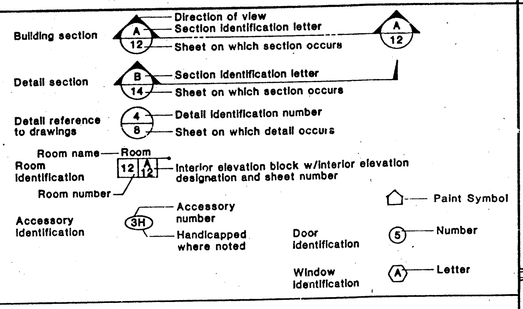

DEFERRED APPROVAL

OFFICE OF THE STATE ARCHITECT DEFERRED APPROVAL:

Installation of ~~Relocatable Building No. 14~~, Relocatable Building No. 13, the relocatable portion of Building 9, the stage rigging, ~~the orchestra pit cover, the elevator guide rails and brackets, the Greenhouse~~, the wire mesh partition, the pre-engineered fire protection systems for the range hoods and grease cooking equipment, the automatic fire sprinkler systems at the Performing Arts Stage, ~~and the Woodshop spray booth~~, shall not be started until detailed plans, specifications and engineering calculations have been accepted and signed by the Architect or Structural Engineer in general in charge of design, and signature of the architect or professional engineer who has been delegated responsibility covering the work shown on a particular plan or specification, and approved by the Office of the State Architect.

ENERGY STANDARDS

The design submitted conforms substantially to the State of California regulations establishing energy conservation standards for non-residential buildings.

VICINITY MAP

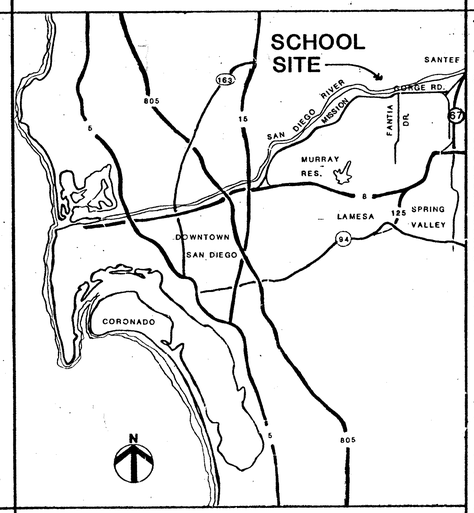

SITE LOCATION MAP

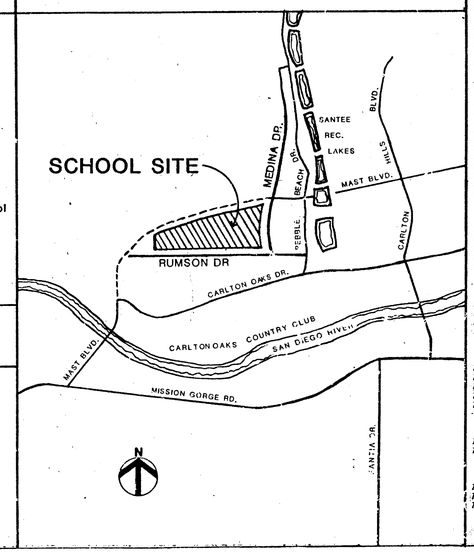

SHEET INDEX

Title Sheet
T-1 Title Sheet

Civil
CR-1 Existing Grading/Site Plan
CR-2 Existing Grading/Site Plan
CR-3 Existing Grading/Site Plan
C-1 Finish Grading & Drainage Plan
C-2 Finish Grading & Drainage Plan
C-3 Finish Grading & Drainage Plan
C-4 Finish Grading & Drainage Plan
C-5 Partial Site Plan
C-6 Partial Site Plan
C-7 Partial Site Plan
C-8 Partial Site Plan
C-9 Partial Site Plan
C-11 Horizontal Control Plan
C-12 Horizontal Control Plan
C-13 Horizontal Control Plan
C-14 Mast Blvd. Improvements
C-15 Mast Blvd. Improvements

Architectural Site
AC-1 Site Plan
AC-2 Building Data & Grid Plan
AC-3 Partial Site Plan
AC-4 Partial Site Plan
AC-5 Partial Site Plan
AC-6 Partial Site Plan
AC-7 Partial Site Plan
AC-8 Partial Site Plan
AC-9 Partial Site Plan
AC-15 Typical Site Details
AC-16 Typical Site Details

Architectural
P.E./Perf.Arts-Bldg.No.1
A-102 Floor Plan - Performing Arts
A-104 Reflected Clg. Plan - Performing Arts
A-106 Roof Plan - Performing Arts
A-108 Exterior Elevations - Performing Arts
A-111 Building Sections - Performing Arts
A-115 Wall Sections - Performing Arts
A-116 Wall Sections - Performing Arts
A-117 Wall Sections - Performing Arts
A-119 Interior Elevations - Performing Arts
A-120 Interior Elevations - Performing Arts
A-121 Interior Elevations - Performing Arts
A-124 1/4 Scale Plans - Performing Arts

Administration-Bldg.No.2
A-201 Floor Plan/Reflected Ceiling Plans
A-202 Roof Plan and Toilet Elevations
A-203 Exterior Elevations
A-204 Building Sections
A-205 Wall Section
A-206 Wall Section
A-207 Wall Section
A-208 Wall Section
A-209 Interior Elevations
A-210 Interior Elevations
A-211 Interior Elevations

Business-Bldg.No.3
A-301 Floor Plan/Reflected Ceiling Plans
A-302 Roof Plan
A-303 Exterior Elevations & Sections
A-304 Interior Elevations
A-305 Interior Elevations

Kit./ASB/Faculty Lounge-Bldg.No.4
A-401 Floor Plan/Reflected Ceiling Plans
A-402 Roof Plan and Toilet Elevations
A-403 Exterior Elevations and Sections
A-404 Interior Elevations

Arts & Crafts-Bldg.No.6
A-601 Floor Plan/Reflected Ceiling Plans
A-602 Roof Plan
A-603 Exterior Elevations and Sections
A-604 Interior Elevations
A-605 Interior Elevations

Language-Bldg.No.7
A-701 Floor Plan/Reflected Clg. & Roof Plan
A-702 Exterior Elevations and Sections

English-Bldg.No.9
A-901 Floor Plan/Reflected Ceiling Plan
A-902 Roof Plan
A-903 Exterior Elevations

Architectural(Cont.)
Special Education-Bldg.No.11
A-1101 Floor Plan/Reflected Clg. & Roof Plan
A-1102 Toilet Elevations, Exterior Elevations & Sections

Math(Reloc.)-Bldg.No.13
A-1301 Floor Plan/Reflected Ceiling Plans
A-1302 Roof Plan
A-1303 Exterior Elevations and Sections

Typical Details
TD-1 Door Schedule
TD-2 Door Schedule
TD-3 Door Schedule, Details
TD-4 Finish Schedule
TD-5 Finish Schedule, Notes, Legends
TD-6 Window Details, Cab. Finish Sch.
TD-7 Door Details
TD-8 General Details
TD-9 General Details
TD-10 Roof Details
TD-11 Roof Details
TD-12 General Details
TD-13 Typical Sections
TD-14 General Details
TD-15 General Details
TD-16 General Details

Structural
TS-1 Typical Details and General Notes
TS-2 Typical Foundations Details
TS-3 Typical Masonry Details
TS-4 Typical Wood Framing Details
TS-5 Typical Details
TS-6 Typical Sections & Details
TS-7 Typical Sections & Details
TS-8 Typical Sections & Details
TS-9 Sections and Details
TS-10 Sections and Details
S-102 Foundation Plan - Bldg. No. 1
S-104 Roof & Mech. Platform Framing Plan - Bldg. No. 1
S-121 Performing Arts Bldg. #1 Elevations
S-122 Performing Arts Bldg. #1 Sections
S-123 Building Sections
S-124 Steel Details
S-125 Catwalk & Loading Bridge Details & Sect.
S-126 Elevations & Details
S-127 Sections & Details
S-128 Loading Bridge Sections & Details
S-129 Sections & Details
S-130 Sections & Details
S-201 Foundation & Roof Framing-Bldg. No. 2
S-202 Sections & Details - Bldg. No. 2
S-203 Sections & Details - Bldg. No. 2
S-301 Foundation & Roof Framing Plan - Bldg. No. 3
S-401 Foundation & Roof Framing Plan - Bldg. No. 4
S-601 Foundation & Roof Framing Plan - Bldg. No. 6
S-701 Foundation & Roof Framing Plan - Bldg. No. 7
S-801 Foundation & Roof Framing Plan - Bldg. No. 8
S-901 Foundation & Roof Framing Plan - Bldg. No. 9
S-1101 Foundation & Roof Framing Plan - Bldg. No. 11

Part B
Mechanical
M-1 Abbreviations & Symbols
M-2 Schedules
M-3 Schedules
M-4 Schedules
M-5 Schedules
M-6 Schedules
M-8 Mech. Floor Plan - Bldg. No. 1
M-9 Mech. Room Floor Plan
M-10 Mech. Floor Plan - Bldg. No. 2
M-11 Mech. Floor Plan - Bldg. No. 3 & No. 11
M-12 Mech. Floor Plan - Bldg. No. 4
M-14 Mech. Floor Plan - Bldg. No. 6
M-15 Mech. Floor Plan - Bldg. No. 7 & No. 9
M-19 Mech. Floor Plan - Bldg. No. 13
M-21 Mech. Yard & Site Plan
M-22 Details
M-23 Details
M-24 Details
M-25 Details
M-26 Controls
M-27 Controls
M-28 Controls

Plumbing
P-001 Abbreviations & Symbols
P-003 Partial Plumbing Plot Plan
P-004 Plumbing Details
P-101 Partial Plumbing Plan - Performing Arts Bldg. No. 1
P-201 Plumbing Floor Plans - Administration Bldg. No. 2
P-301 Plumbing Plan - Business Bldg. No. 3
P-401 Plumbing Plan - Kitchen/ASB/ Faculty Lounge - Bldg. No. 4
P-402 Enlarges Partial Plumbing Plan - Kitchen/ASB/Faculty Lounge - Bldg. No. 4
P-601 Plumbing Plan - Arts & Crafts - Bldg. No. 6
P-701 Plumbing Plan - Language - Bldg. No. 7
P-901 Plumbing Plan - English - Bldg. No. 9
P-1101 Plumbing Plan - Special Education - Bldg. No. 11
P-1301 Plumbing Plan - Math (relo) - Bldg. B

Electrical
ES-1 Partial Site Lighting Plan
ES-2 Partial Site Lighting Plan
ES-3 Partial Site Lighting Plan
ES-4 Partial Site Lighting Plan
ES-5 Partial Site Lighting Plan
ES-6 Partial Site Lighting Plan
ES-7 Partial Site Lighting Plan
ES-10 Electrical Site Plan Details
ES-11 Partial Site Utility Plan
ES-12 Partial Site Utility Plan
ES-13 Partial Site Utility Plan
ES-14 Partial Site Utility Plan
ES-15 Partial Site Utility Plan
ES-16 Partial Site Utility Plan
ES-18 Power Distribution System Raceway Diagram
ES-19 Signal Distribution System Raceway Diagram
E-1 Symbol List, Lighting Fixture Schedule
E-2 Partial Electrical Single-Line Diagram
E-3 Partial Electrical Single-Line Diagram
E-4 Partial Electrical Single-Line Diagram
E-5 Partial Electrical Single-Line Diagram
E-6 Feeder, Transformer Schedule
E-7 Panel Schedules
E-8 Panel Schedules
E-9 Panel Schedules
E-10 Panel Schedules
E-11 Panel Schedules
E-13 Enlarged Electrical Room Plans
E-14 Roof Electrical Plan
E-15 Roof Electrical Schedules
E-16 Roof Electrical Schedules
E-17 Roof Electrical Schedules
E-18 Details
E-19 Details
E-20 Wiring Diagrams
E-21 Wiring Diagrams
E-22 Wiring Diagrams
E-24 TV Systems Diagrams
E-103 Lighting Plan-Bldg. No. 1-Part B
E-104 Power, Signal Plan-Bldg. No. 1-Part B
E-105 Partial Theater Plans-Bldg. No. 1-Part B
E-201 Admin. Lighting/Power/Signal Plan - Bldg. No. 2
E-301 Lighting/Power/Signal Plans - Bldg. No. 3
E-401 Lighting Plan - Bldg. No. 4
E-402 Power/Signal Plan - Bldg. No. 4
E-601 Lighting Plan - Bldg. No. 6
E-602 Power/Signal Plan - Bldg. No. 6
E-701 Lighting/Power/Signal Plan - Bldg. No. 7
E-901 Lighting/Power/Signal Plan - Bldg. No. 9
E-1101 Lighting/Power/Signal Plans - Bldg. No. 11
E-1301 Lighting/Power/Signal Plans - Bldg. No. 13

Food Service
K-1 Equipment Plan
K-2 Equipment Mechanical Plans
K-3 Equipment Mechanical Plans
K-4 Equipment Details
K-5 Equipment Details

Theatre
TH-1 Theater/Classroom Seating Plan
TH-2 Theater Rigging Plan/ Counterweight Section
TH-3 Stage Lighting Layout/ Stage Battens Section
TH-4 Theater Rigging Details

Landscape
L-1 Irrigation Plan
L-2 Irrigation Plan
L-3 Irrigation Plan
L-4 Irrigation Plan
L-5 Irrigation Plan
L-6 Irrigation Plan
L-9 Irrigation Plan
L-12A Irrigation Plan
L-12B Irrigation Details
L-13 Planting Plan
L-14 Planting Plan
L-15 Planting Plan
L-16 Planting Plan
L-17 Planting Plan
L-18 Planting Plan
L-21 Planting Plan
L-24 Planting Plan

OFFICE OF THE STATE ARCHITECT STRUCTURE SAFETY SECTION
A 49275 JUN 22 1988
Approved for P. M. Code

OFFICE OF THE STATE ARCHITECT ACCESS COMPLIANCE SECTION
49275 MAY 4 '88
APPLICATION FILE NO. [illegible]

OFFICE OF THE STATE ARCHITECT
A 49275 JUN 22 1988
Approved for P. M. Code

BID SET #

Drawn By	Revisions	RUHNAU RUHNAU TODD/ASSOCIATES Architects Planners	ARCHITECT
Checked By		3775 Tenth Street Riverside, CA 92501-3668 714/684-4664 · 5751 Palmer Way, Suite C Carlsbad, CA 92008-1995 619/438-5899	C20662
Date MARCH 1988			
Commission No. 130.05	BID JANUARY 1991		

West Hills High School
Grossmont Union High School District
San Diego, Ca San Diego County

Title Sheet
PART B

Sheet Number T-1
1801 Sheets
Increment 2

DOOR SCHEDULE

DOOR NUMBER	SIZE	TYPE	LOUVER	FRAME MATL	FRAME FIN	FRAME COL	DETAILS TYPE	DETAILS HEAD	DETAILS JAMB	DETAILS JAMB	DETAILS THRESH	LABEL	HDWR	DOOR NUMBER	REMARKS
GYMNASIUM - BUILDING NO. 1															
101	3-0 X 7-0	A	---	HM	P	P.B	HM	P.6	1/TD7	1/TD7	19/TD7; 25/TD7;	3 HR	52	101	P2 INTERIOR DOOR FACE & FRAME
102	NUMBER NOT USED	---	---	---	---	---	---	---	---	---	---	---	---	102	
103	NUMBER NOT USED	---	---	---	---	---	---	---	---	---	---	---	---	103	
104	PR 3-0 X 7-0	A	---	HM	P	P.B	HM	P.6	1/TD7	1/TD7	19/TD7; 25/TD7;	3 HR	52	104	P2 INTERIOR DOOR FACE & FRAME
105	PR 3-0 X 7-0	A	---	HM	P	P.B	HM	P.6	1/TD7	1/TD7	19/TD7; 25/TD7;	3 HR	52	105	P2 INTERIOR DOOR FACE & FRAME
106	NUMBER NOT USED	---	---	---	---	---	---	---	---	---	---	---	---	106	
107	NUMBER NOT USED	---	---	---	---	---	---	---	---	---	---	---	---	107	
108	PR 3-0 X 7-0	A	---	HM	P	P.B	HM	P.6	1/TD7	1/TD7	19/TD7; 25/TD7;	3 HR	52	108	P2 INTERIOR DOOR FACE & FRAME
109	3-0 X 7-0	B	---	SC	P	P.B	HM	P.6	7/TD7	1/TD7	--- 25/TD7;	---	8	109	P2 INTERIOR DOOR FACE & FRAME
110	3-0 X 7-0	B	---	SC	P	P.B	HM	P.6	7/TD7	1/TD7	--- 4/TD6	---	6	110	P2 INTERIOR DOOR FACE & FRAME
111	PR 3-0 X 7-0	B	---	SC	P	P.B	HM	P.6	7/TD7	8/TD7	19/TD7 25/TD7;	---	7	111	P2 INTERIOR DOOR FACE & FRAME
112	NUMBER NOT USED	---	---	---	---	---	---	---	---	---	---	---	---	112	
113	NUMBER NOT USED	---	---	---	---	---	---	---	---	---	---	---	---	113	
114	PR 3-0 X 7-0	B	---	SC	P	P.B	HM	P.6	7/TD7	8/TD7	19/TD7 25/TD7;	---	7	114	P2 INTERIOR DOOR FACE & FRAME
115	PR 2-10 X 7-0	B	(2)24X36	SC	P	P.B	HM	P.6	7/TD7	8/TD7	--- 25/TD7;	---	9	115	FULL LOUVERED TRANSOM
116	PR 3-0 X 7-0	B	---	SC	P	P.B	HM	P.6	7/TD7	8/TD7	--- 25/TD7;	---	7	116	P2 INTERIOR DOOR FACE & FRAME
117	NUMBER NOT USED	---	---	---	---	---	---	---	---	---	---	---	---	117	
118	3-0 X 7-0	B	---	SC	P	P.B	HM	P.6	7/TD7	8/TD7	--- 25/TD7;	---	11	118	P2 INTERIOR DOOR FACE & FRAME
119	NUMBER NOT USED	---	---	---	---	---	---	---	---	---	---	---	---	119	
120	PR 3-4 X 7-0	C	---	SC	P	P.B	HM	P.6	7/TD7	8/TD7	--- 25/TD7;	---	28	120	DUTCH DOOR 1 LEAF ONLY - P2 INTERIOR DOOR FACE & FRAME
121	3-0 X 7-0	B	---	SC	P	P.B	HM	P.6	7/TD7	8/TD7	--- 25/TD7;	---	11	121	P2 INTERIOR DOOR FACE & FRAME
122	NUMBER NOT USED	---	---	---	---	---	---	---	---	---	---	---	---	122	
123	PR 3-0 X 7-0	B	---	SC	P	P.B	HM	P.6	7/TD7	8/TD7	--- 25/TD7;	---	7	123	P2 INTERIOR DOOR FACE & FRAME
124	PR 2-10 X 7-0	B	(2)24X36	SC	P	P.B	HM	P.6	7/TD7	8/TD7	--- 25/TD7;	---	9	124	FULL LOUVERED TRANSOM
125	PR 3-0 X 7-0	B	---	SC	P	P.B	HM	P.6	7/TD7	8/TD6	19/TD7 25/TD7;	---	7	125	P2 INTERIOR DOOR FACE & FRAME
126	NUMBER NOT USED	---	---	---	---	---	---	---	---	---	---	---	---	126	
127	NUMBER NOT USED	---	---	---	---	---	---	---	---	---	---	---	---	127	
128	PR 3-0 X 7-0	B	---	SC	P	P.B	HM	P.6	7/TD7	3/TD6	19/TD7 25/TD7;	---	7	128	P2 INTERIOR DOOR FACE & FRAME
129	3-0 X 7-0	B	24X24	SC	P	P.B	HM	P.6	7/TD7	1/TD7	--- 25/TD7;	---	10	129	P2 INTERIOR DOOR FACE & FRAME
130	3-0 X 7-0	B	---	SC	P	P.B	HM	P.6	7/TD7	1/TD7	--- 4/TD6	---	6	130	
131	6-0 X 1-0	F	---	MTL	P	P2	MTL	P2	24/TD7; 30/TD7;		--- ---	45 MIN	12	131	
132	NUMBER NOT USED	---	---	---	---	---	---	---	---		--- ---	---	---	132	
133	3-0 X 7-0	B	---	SC	P	P2	HM	P	P2	2/TD7	2/TD7 ---	---	13	133	
134	PR 3-0 X 7-0	B	24X12	SC	P	P2	HM	P	P2	2/TD7	2/TD7 ---	3/TD6	45 MIN	134	
135	3-0 X 7-0	B	---	SC	P	P2	HM	P	P2	3/TD7	3/TD7 ---	---	20 MIN	15	135 MALE HANDICAPPED SYMBOL PER DETAIL 2/TD-12
136	R 3-0 X 7-0	D	---	GL/HM	P	P2	HM	P	P2	2/TD7	2/TD7	19/TD7	3/TD6	20 MIN	51	136
137	NUMBER NOT USED	---	---	---	---	---	---	---	---	---	---	---	---	---	---	137
138	NUMBER NOT USED	---	---	---	---	---	---	---	---	---	---	---	---	---	---	138
139	PR 3-0 X 7-0	D	---	GL/HM	P	P2	HM	P	P2	2/TD7	2/TD7	19/TD7	3/TD6	20 MIN	51	139
140	PR 3-0 X 7-0	D	---	GL/HM	P	P2	HM	P	P2	2/TD7	2/TD7	19/TD7	3/TD6	20 MIN	51	140
141	NUMBER NOT USED	---	---	---	---	---	---	---	---	---	---	---	---	---	---	141
142	PR 3-0 X 7-0	D	---	GL/HM	P	P2	HM	P	P2	2/TD7	2/TD7	19/TD7	3/TD6	20 MIN	51	142
143	NUMBER NOT USED	---	---	---	---	---	---	---	---	---	---	---	---	---	---	143
144	3-0 X 7-0	B	---	SC	P	P2	HM	P	P2	3/TD7	3/TD7	---	---	20 MIN	15	144 FEMALE HANDICAPPED SYMBOL PER DETAIL 2/TD-12
145	3-0 X 7-0	B	---	SC	P	P2	HM	P	P2	2/TD7	2/TD7	---	---	45 MIN	16	145
146	3-0 X 7-0	B	---	SC	P	P2	HM	P	P2	2/TD7	2/TD7	---	---	20 MIN	17	146
147	6-0 X 1-0	F	---	MTL	P	P2	MTL	P	P2	24/TD7;	30/TD7;	---	---	45 MIN	12	147
148	3-0 X 7-0	B	---	SC	P	P2	HM	P	P2	2/TD7	2/TD7	---	3/TD6	45 MIN	16	148
149	PR 3-0 X 7-0	B	24X12	SC	P	P2	HM	P	P2	2/TD7	2/TD7	---	3/TD6	45 MIN	19	149
150	PR 3-0 X 7-0	A	---	HM	P	P2	HM	P	P2	1/TD7	1/TD7	---	3/TD6	9 HR	52	150
151	PR 2-6 X 7-0	B	---	SC	P	P2	HM	P	P2	2/TD7	2/TD7	---	---	45 MIN	19	151
152	PR 3-0 X 7-0	B	---	SC	P	P2	HM	P	P2	2/TD7	2/TD7	---	---	20 MIN	29	152
153	PR 3-0 X 7-0	B	---	SC	P	P2	HM	P	P2	2/TD7	2/TD7	---	---	20 MIN	65	153
154	3-0 X 7-0	B	---	SC	P	P2	HM	P	P2	2/TD7	2/TD7	---	---	20 MIN	22	154
155	PR 3-0 X 7-0	A	---	HM	P	P2	HM	P	P2	1/TD7	1/TD7	---	3/TD6	9 HR	52	155
156	NUMBER NOT USED	---	---	---	---	---	---	---	---	---	---	---	---	---	---	156
157	NUMBER NOT USED	---	---	---	---	---	---	---	---	---	---	---	---	---	---	157
158	PR 3-0 X 7-0	A	---	HM	P	P2	HM	P	P2	1/TD7	1/TD7	---	3/TD6	9 HR	52	158
159	3-0 X 7-0	B	---	SC	P	P2	HM	P	P2	2/TD7	2/TD7	---	---	45 MIN	16	159
160	3-0 X 7-0	B	---	SC	P	P2	HM	P	P2	3/TD7	3/TD7	---	---	---	23	160
161	3-0 X 7-0	B	---	SC	P	P2	HM	P	P2	2/TD7	2/TD7	---	---	---	20	161
162	3-0 X 7-0	B	---	SC	P	P2	HM	P	P2	2/TD7	2/TD7	---	---	---	20	162
163	3-0 X 7-0	B	---	SC	P	P2	HM	P	P2	3/TD7	3/TD7	---	---	---	23	163
164	3-0 X 7-0	B	---	SC	P	P2	HM	P	P2	2/TD7	2/TD7	---	---	45 MIN	16	164
165	PR 3-0 X 7-0	A	---	HM	P		HM	P	P2	1/TD7	1/TD7	---	3/TD6	9 HR	52	165
166	NUMBER NOT USED	---	---	---	---	---	---	---	---	---	---	---	---	---	---	166
167	NUMBER NOT USED	---	---	---	---	---	---	---	---	---	---	---	---	---	---	167
168	PR 3-0 X 7-0	A	---	HM	P		HM	P	P2	1/TD7	1/TD7	---	3/TD6	9 HR	52	168
169	3-0 X 7-0	B	24X24	SC			HM	P	P2	2/TD7	2/TD7	---	3/TD6	---	25	169
170	PR 3-0 X 7-0	A	---	HM	P		HM	P	P2	1/TD7	1/TD7	---	3/TD6	9 HR	52	170
171	PR 2-6 X 7-0	B	---	SC	P	P2	HM	P	P2	2/TD7	2/TD7	---	---	45 MIN	19	171
172	PR 3-0 X 7-0	B	---	SC	P	P2	HM	P	P2	2/TD7	2/TD7	---	---	20 MIN	29	172
173	3-0 X 7-0	B	---	SC	P	P2	HM	P	P2	2/TD7	2/TD7	---	---	20 MIN	22	173
174	PR 3-0 X 7-0	A	---	SC	P	P2	HM	P	P2	2/TD7	2/TD7	---	---	20 MIN	65	174
175	PR 3-0 X 7-0	B	---	SC	P	P2	HM	P	P2	2/TD7	2/TD7	---	---	20 MIN	65	175
176	3-0 X 7-0	B	---	SC	P	P2	HM	P	P2	2/TD7	2/TD7	---	---	---	26	176
177	3-0 X 7-0	B	---	SC	P	P2	HM	P	P2	2/TD7	2/TD7	---	---	20 MIN	30	177
178	4-0 X 7-0	B	---	SC	P	P2	HM	P	P2	2/TD7	2/TD7	---	---	45 MIN	27	178
179	4-1 X 7-0	B	---	SC	P	P2	HM	P	P2	2/TD7	2/TD7	---	---	45 MIN	27	179
180	3-0 X 7-0		---	SC	P	P2	HM	P	P2	2/TD7	2/TD7	---	---	20 MIN	30	180
181	3-0 X 7-0	B	---	SC	P	P2	HM	P	P2	2/TD7	2/TD7	---	---	---	26	181
182	PR 3-0 X 7-0	B	---	SC	P	P2	HM	P	P2	2/TD7	2/TD7	---	---	20 MIN	65	182
183	14-0 X 23-0	E	---		PWC	WG.GL	X	P	P2	11/07	17/TD7;	23/TD7;	---	12	183	184 RS PER MANUFACTURER
184	5-0 X 1-0	B	---	SC	P	P2	HM	P	P2	2/TD7	2/TD7	---	---	45 MIN	16	184
185	3-0 X 7-0	B	---	SC	P	P2	HM	P	P2	2/TD7	2/TD7	---	---	45 MIN	16	185
PERFORMING ARTS - BUILDING NO. 1															
101A	PR 3-0 X 7-0	D	---	GL/HM	P		HM	P		7/TD7	9/TD7	13/TD7;	25/TD7;	---	51	101A
102A	NUMBER NOT USED	---	---	---	---	---	---	---	---	---	---	---	---	---	---	102A
103A	PR 3-0 X 7-0	D	---	GL/HM	P		HM	P		7/TD7	13/TD7;	---	25/TD7;	---	51	103A
104A	NUMBER NOT USED	---	---	---	---	---	---	---	---	---	---	---	---	---	---	104A
105A	PR 3-0 X 7-0	D	---	GL/HM	P		HM	P		7/TD7	13/TD7;	---	25/TD7;	---	51	105A
106A	NUMBER NOT USED	---	---	---	---	---	---	---	---	---	---	---	---	---	---	106A
107A	PR 3-0 X 7-0	D	---	GL/HM	P		HM	P		7/TD7	13/TD7;	---	25/TD7;	---	51	107A
108A	NUMBER NOT USED	---	---	---	---	---	---	---	---	---	---	---	---	---	---	108A
109A	PR 3-0 X 7-0	D	---	GL/HM	P		HM	P		7/TD7	13/TD7;	---	25/TD7;	---	51	109A
110A	NUMBER NOT USED	---	---	---	---	---	---	---	---	---	---	---	---	---	---	110A
111A	PR 3-0 X 7-0	B	---	SC			HM	P		7/TD7	2/TD6	9/TD7	25/TD7;	---	7	111A
112A	NUMBER NOT USED	---	---	---	---	---	---	---	---	---	---	---	---	---	---	112A
113A	PR 3-0 X 7-0	B	---	SC			HM	P		7/TD7	2/TD6	13/TD7;	---	---	7	113A
114A	NUMBER NOT USED	---	---	---	---	---	---	---	---	---	---	---	---	---	---	114A
115A	3-0 X 7-0	B	(2)24X20	SC			HM	P		7/TD7	8/TD7	---	25/TD7;	---	10	115A
116A	PR 3-0 X 7-0	B	---	SC			HM	P		7/TD7	9/TD7	13/TD7;	25/TD7;	---	53	116A
117A	NUMBER NOT USED	---	---	---	---	---	---	---	---	---	---	---	---	---	---	117A
118A	PR 3-0 X 7-0	B	---	SC			HM	P		7/TD7	9/TD7	13/TD7;	25/TD7;	---	53	118A
119A	3-0 X 7-0	B	---	SC			HM	P		2/TD7	2/TD7	---	---	45 MIN	26	119A
120A	PR 3-0 X 7-0	B	---	SC			HM	P		7/TD7	9/TD7	13/TD7;	25/TD7;	---	54	120A
121A	3-0 X 7-0	B	---	SC			HM	P							18	121A
122A	3-0 X 7-0	B	---	SC			HM	P		7/TD7	8/TD7	---	25/TD7;	---	6	122A
123A	6-8 X 10-0	F	---	MTL			MTL			24/TD7;	30/TD7;	---	---	---	12	123A RS PER MANUFACTURER
124A	3-0 X 7-0	B	---	SC			HM	P		7/TD7	9/TD7	13/TD7;	25/TD7;	---	6	124A
125A	3-0 X 7-0	B	---	SC			HM	P		7/TD7	7/TD7	8/TD7	25/TD7;	---	6	125A
126A	PR 3-0 X 7-0	B	---	SC			HM	P		7/TD7	9/TD7	13/TD7;	25/TD7;	---	54	126A
127A	3-0 X 3-0	N	---	MC			HM	P		---	---	---	---	---	---	127A
128A	3-0 X 7-0	B	---	SC			HM	P		7/TD7	7/TD7	8/TD7	25/TD7;	---	6	128A
129A	3-0 X 7-0	B	---	SC			HM	P		7/TD7	8/TD7	---	25/TD7;	---	6	129A
130A	PR 3-0 X 7-0	B	---	SC			HM	P		7/TD7	9/TD7	13/TD7;	25/TD7;	---	54	130A
131A	NUMBER NOT USED	---	---	---	---	---	---	---	---	---	---	---	---	---	---	131A
132A	PR 3-0 X 7-0	B	---	SC			HM	P		7/TD7	9/TD7	13/TD7;	25/TD7;	---	53	132A
133A	NUMBER NOT USED	---	---	---	---	---	---	---	---	---	---	---	---	---	---	133A
134A	PR 3-0 X 7-0	B	---	SC			HM	P		7/TD7	9/TD7	13/TD7;	25/TD7;	---	53	134A
135A	NUMBER NOT USED	---	---	---	---	---	---	---	---	---	---	---	---	---	---	135A
136A	3-6 X 7-0	B	---	SC			HM	P		2/TD7	8/TD7	---	25/TD7;	---	10	136A
137A	3-0 X 7-0	B	---	SC			HM	P		2/TD7	2/TD7	---	---	20 MIN	36	137A
138A	3-0 X 7-0	B	---	SC			HM	P		2/TD7	2/TD7	---	---	45 MIN	36	138A
139A	PR 3-0 X 7-0	B	---	SC			HM	P		2/TD7	2/TD7	---	---	1 1/2 HR	49	139A
140A	PR 3-0 X 7-0	B	---	SC			HM	P		2/TD7	2/TD7	---	---	20 MIN	50	140A
141A	3-0 X 7-0	B	---	SC			HM	P		2/TD7	2/TD7	---	---	1 1/2 HR	37	141A
142A	3-0 X 7-0	B	---	SC			HM	P		2/TD7	2/TD7	---	---	45 MIN	39	142A
143A	3-0 X 7-0	B	---	SC			HM	P		2/TD7	2/TD7	---	---	1 1/2 HR	38	143A 2 1/2" THICK SOUND DOOR
144A	3-0 X 7-0	B	---	SC			HM	P		2/TD7	2/TD7	---	---	20 MIN	30	144A
145A	3-0 X 7-0	B	---	SC			HM	P		2/TD7	2/TD7	---	---	---	20	145A
146A	3-0 X 7-0	B	---	SC			HM	P		2/TD7	2/TD7	---	---	1 1/2 HR	22	146A
147A	3-0 X 7-0	B	---	SC			HM	P		2/TD7	2/TD7	---	---	1 1/2 HR	37	147A
148A	PR 3-0 X 7-0	B	---	SC			HM	P		2/TD7	2/TD7	---	---	1 1/2 HR	49	148A
149A	PR 3-0 X 7-0	B	---	SC			HM	P		2/TD7	2/TD7	---	---	20 MIN	50	149A
150A	PR 3-0 X 7-0	B	---	SC			HM	P		2/TD7	2/TD7	---	---	20 MIN	50	150A

NOT IN CONTRACT

PERFORMING ARTS - BUILDING NO. 1 CONTINUED

DOOR NUMBER	SIZE	TYPE	LOUVER	FRAME MATL	FRAME FIN	FRAME COL	DETAILS TYPE	DETAILS HEAD	DETAILS JAMB	DETAILS JAMB	DETAILS THRESH	LABEL	HDWR	DOOR NUMBER	REMARKS
151A	4-0 X 23-0	G	---	SC						HM	P	---	---	151A	AS PER MANUFACTURER
152A	PR 3-0 X 7-0	B	---	SC						HM	P	2/TD7	2/TD7	152A	
153A	PR 3-0 X 7-0	B	---	SC						HM	P	2/TD7	2/TD7	153A	
154A	3-0 X 7-0	B	---	SC						HM	P	2/TD7	2/TD7	154A	
155A	3-0 X 7-0	B	---	SC						HM	P	2/TD7	2/TD7	155A	
156A	3-0 X 7-0	B	---	SC						HM	P	---	---	156A	
157A	3-0 X 7-0	B	---	SC						HM	P	---	---	157A	
158A	PR 3-0 X 7-0	B	---	SC						HM	P	2/TD7	2/TD7	158A	
159A	4-0 X 23-0	G	---	SC						HM	P	---	---	159A	AS PER MANUFACTURER
160A	PR 3-0 X 7-0	B	---	SC						HM	P	2/TD7	2/TD7	160A	
161A	PR 3-0 X 7-0	B	---	SC						HM	P	2/TD7	2/TD7	161A	
162A	3-0 X 7-0	B	---	SC						HM	P	2/TD7	2/TD7	162A	
163A	3-0 X 7-0	B	---	SC						HM	P	2/TD7	2/TD7	163A	
164A	3-0 X 7-0	B	---	SC						HM	P	2/TD7	2/TD7	164A	
165A	3-0 X 7-0	B	---	SC						HM	P	2/TD7	2/TD7	165A	
166A	3-0 X 7-0	B	---	SC						HM	P	2/TD7	2/TD7	166A	
167A	3-0 X 7-0	B	---	SC						HM	P	2/TD7	2/TD7	167A	
168A	3-0 X 7-0	B	---	SC						HM	P	3/TD7	3/TD7	168A	
169A	3-0 X 7-0	B	---	SC						HM	P	2/TD7	2/TD7	169A	FEMALE HANDICAPPED SIGN PER DETAIL 2/TD-12
170A	3-0 X 7-0	B	---	SC						HM	P	3/TD7	3/TD7	170A	MALE HANDICAPPED SIGN PER DETAIL 2/TD-12
171A	3-0 X 7-0	B	---	SC						HM	P	2/TD7	2/TD7	171A	2 1/2" THICK SOUND DOOR
172A	3-0 X 7-0	B	---	SC						HM	P	2/TD7	2/TD7	172A	2 1/2" THICK SOUND DOOR
173A	3-0 X 7-0	B	---	SC						HM	P	2/TD7	2/TD7	173A	2 1/2" THICK SOUND DOOR W/ 6" X 24" LAMINATED GLASS VIEW WINDOW, DOUBLE GLAZED
174A	3-0 X 7-0	B	---	SC						HM	P	2/TD7	2/TD7	174A	
175A	3-0 X 7-0	B	---	SC						HM	P	2/TD7	2/TD7	175A	2 1/2" THICK SOUND DOOR W/ 6" X 24" LAMINATED GLASS VIEW WINDOW, DOUBLE GLAZED
176A	3-0 X 7-0	B	---	SC						HM	P	2/TD7	2/TD7	176A	2 1/2" THICK SOUND DOOR W/ 6" X 24" LAMINATED GLASS VIEW WINDOW, DOUBLE GLAZED
177A	3-0 X 7-0	B	---	SC						HM	P	2/TD7	2/TD7	177A	2 1/2" THICK SOUND DOOR W/ 6" X 24" LAMINATED GLASS VIEW WINDOW, DOUBLE GLAZED
178A	3-0 X 7-0	B	---	SC						HM	P	2/TD7	2/TD7	178A	2 1/2" THICK SOUND DOOR W/ 6" X 24" LAMINATED GLASS VIEW WINDOW, DOUBLE GLAZED
179A	4-0 X 7-0	B	---	SC						HM	P	2/TD7	2/TD7	179A	
180A	PR 3-0 X 7-0	B	---	SC						HM	P	2/TD7	2/TD7	180A	2 1/2" THICK SOUND DOOR
181A	3-0 X 7-0	B	---	SC						HM	P	2/TD7	2/TD7	181A	
182A	NUMBER NOT USED	---	---	---	---	---	---	---	---	---	---	---	---	182A	
183A	NUMBER NOT USED	---	---	---	---	---	---	---	---	---	---	---	---	183A	
184A	NUMBER NOT USED	---	---	---	---	---	---	---	---	---	---	---	---	184A	
185A	NUMBER NOT USED	---	---	---	---	---	---	---	---	---	---	---	---	185A	
186A	9-6 X 5-3	F	---	MTL	P					MTL	P			186A	AS PER MANUFACTURER
187A	9-6 X 5-3	F	---	MTL	P					MTL	P			187A	AS PER MANUFACTURER
188A	3-0 X 7-0	B	---	SC						HM	P	2/TD7	2/TD7	188A	2 1/2" THICK SOUND DOOR
189A	3-0 X 7-0	B	---	SC						HM	P	2/TD7	2/TD7	189A	
190A	3-0 X 7-0	B	---	SC						HM	P	2/TD7	2/TD7	190A	
191A	PR 3-0 X 7-0	B	---	SC						HM	P	2/TD7	2/TD7	191A	2 1/2" THICK SOUND DOOR
192A	NUMBER NOT USED	---	---	---	---	---	---	---	---	---	---	---	---	192A	
193A	NUMBER NOT USED	---	---	---	---	---	---	---	---	---	---	---	---	193A	
194A	NUMBER NOT USED	---	---	---	---	---	---	---	---	---	---	---	---	194A	
195A	NUMBER NOT USED	---	---	---	---	---	---	---	---	---	---	---	---	195A	
196A	PR 3-0 X 10-0	B	---	SC						HM	P	2/TD7	2/TD7	196A	2 1/2" THICK SOUND DOOR
197A	PR 4-0 X 10-0	B	---	SC						HM	P	2/TD7	2/TD7	197A	2 1/2" THICK SOUND DOOR
198A	PR 2-6 X 7-0	B	---	SC						HM	P	---	---	198A	
199A	3-0 X 7-0	B	---	SC						HM	P	2/TD7	2/TD7	199A	
100AA	8-0 X 5-6	M	---									15/TD7;	21/TD7;	100AA	AS PER MANUFACTURER
101AA	8-0 X 5-6	M	---									15/TD7;	21/TD7;	101AA	AS PER MANUFACTURER
102AA	8-0 X 5-6	M	---									15/TD7;	21/TD7;	102AA	AS PER MANUFACTURER
103AA	3-0 X 7-0	B	---	SC						HM	P	2/TD7	2/TD7	103AA	2ND LEVEL DOOR @ STAIR LANDING
104AA	3-0 X 7-0	B	---	SC						HM	P	---	---	104AA	ROOF DOOR @ FLYLOFT
105AA	PR 3-0 X 7-0	B	---	SC						HM	P	---	---	105AA	
106AA	PR 3-0 X 7-0	B	---	SC						HM	P	---	---	106AA	
107AA	3-6 X 7-0	B	---	SC						HM	P	---	---	107AA	2ND LEVEL DOOR @ CATWALK LANDING

ADMINISTRATION - BUILDING NO. 2

DOOR NUMBER	SIZE	TYPE	LOUVER	FRAME MATL	FRAME FIN	FRAME COL	DETAILS TYPE	DETAILS HEAD	DETAILS JAMB	DETAILS JAMB	DETAILS THRESH	LABEL	HDWR	DOOR NUMBER	REMARKS
201	PR 3-0 X 7-0	D	---	GL/HM	P					HM	P	7/TD7	8/TD7	201	
202	NUMBER NOT USED	---	---	---	---	---	---	---	---	---	---	---	---	202	
203	3-0 X 7-0	B	---	SC						HM	P	7/TD7	7/TD7	8/TD7	25/TD7;	---	53	203
204	3-0 X 7-0	B	---	SC						HM	P	7/TD7	7/TD7	---	25/TD7;	---	53	204
205	3-0 X 7-0	B	---	SC						HM	P	7/TD7	8/TD7	---	25/TD7;	---	53	205
206	3-0 X 7-0	B	---	SC						HM	P	7/TD7	8/TD7	---	25/TD7;	---	54	206
207	3-0 X 7-0	B	---	SC						HM	P	7/TD7	7/TD7	8/TD7	25/TD7;	---	55	207
208	3-0 X 7-0	B	---	SC						HM	P	7/TD7	7/TD7	8/TD7	25/TD7;	---	55	208
209	3-0 X 7-0	B	---	SC						HM	P	7/TD7	8/TD7	---	25/TD7;	---	54	209
210	3-0 X 7-0	B	---	SC						HM	P	7/TD7	7/TD7	8/TD7	25/TD7;	---	54	210
211	3-0 X 7-0	B	---	SC						HM	P	2/TD7	2/TD7	---	---	20 MIN	36	211
212	3-0 X 7-0	B	---	SC						HM	P	2/TD7	2/TD7	---	---	---	20	212
213	3-0 X 7-0	B	---	SC						HM	P	2/TD7	2/TD7	---	---	20 MIN	36	213
214	3-0 X 7-0	B	---	SC						HM	P	2/TD7	2/TD7	---	---	---	57

DOOR SCHEDULE CONTINUED

DOOR NUMBER	SIZE	TYPE	LOUVER	MATL	FIN	COL	FRAME TYPE	FRAME MATL	FRAME FIN	FRAME COL	DETAILS HEAD	DETAILS JAMB	DETAILS JAMB	DETAILS THRESH	LABEL	HDWR	DOOR NUMBER	REMARKS
KITCHEN / ASB / FACULTY LOUNGE - BUILDING NO. 4																		
401	3-0 X 7-0	B	---	SC				HM	P		7/TD7	8/TD7	--	25/TD7	--	54	401	
402	3-0 X 7-0	B	---	SC				HM	P		7/TD7	8/TD7	--	25/TD7	--	6	402	
403	3-0 X 7-0	B	---	SC				HM	P		7/TD7	8/TD7	--	25/TD7	--	54	403	
404	3-0 X 7-0	B	---	SC				HM	P		7/TD7	8/TD7	--	25/TD7	--	6	404	
405	3-8 X 7-0	B	---	SC				HM	P		7/TD7	9/TD7	--	25/TD7	--	54	405	
406	3-0 X 7-0	B	24X12	SC				HM	P		7/TD7	8/TD7	--	25/TD7	--	55	406	
407	3-0 X 7-0	B	---	SC				HM	P		7/TD7	8/TD7	--	25/TD7	--	53	407	
408	3-0 X 7-0	B	---	SC				HM	P		7/TD7	8/TD7	--	25/TD7	--	53	408	
409	3-0 X 7-0	B	---	SC				HM	P		7/TD7	8/TD7	--	25/TD7	--	53	409	
410	3-0 X 7-0	B	---	SC				HM	P		7/TD7	8/TD7	--	25/TD7	--	53	410	
411	3-0 X 7-0	B	24X24	SC				HM	P		7/TD7	8/TD7	--	25/TD7	--	55	411	
412	3-0 X 7-0	B	---	SC				HM	P		2/TD7	2/TD7	--	--	45 MIN	39	412	
413	3-0 X 7-0	B	---	SC				HM	P		2/TD7	2/TD7	--	--	--	20	413	
414	3-0 X 7-0	B	24X12	SC				HM	P		2/TD7	2/TD7	--	--	--	20	414	UNISEX HANDICAPPED SYMBOL PER DETAIL 7/TD-14
415	2-8 X 7-0	B	---	SC				HM	P		2/TD7	2/TD7	--	--	--	20	415	
416	3-0 X 7-0	B	---	SC				HM	P		2/TD7	2/TD7	--	--	--	57	416	24" X 36" X 1/4" THICK CLEAR TEMPERED GLASS VIEW WINDOW
417	3-0 X 7-0	B	---	SC				HM	P		2/TD7	2/TD7	--	--	--	57	417	24" X 36" X 1/4" THICK CLEAR TEMPERED GLASS VIEW WINDOW
418	3-0 X 7-0	B	---	SC				HM	P		2/TD7	2/TD7	--	--	--	57	418	24" X 36" X 1/4" THICK CLEAR TEMPERED GLASS VIEW WINDOW
419	3-0 X 7-0	B	---	SC				HM	P		2/TD7	2/TD7	--	--	45 MIN	68	419	
420	3-0 X 7-0	B	---	SC				HM	P		2/TD7	2/TD7	--	--	45 MIN	86	420	
421	3-0 X 7-0	B	---	SC				HM	P		2/TD7	2/TD7	--	--	20 MIN	58	421	
422	3-0 X 7-0	B	---	SC				HM	P		3/TD7	3/TD7	--	--	20 MIN	15	422	MALE HANDICAPPED SYMBOL PER DETAIL 2/TD-12
423	3-0 X 7-0	B	---	SC				HM	P		3/TD7	3/TD7	--	--	20 MIN	15	423	FEMALE HANDICAPPED SYMBOL PER DETAIL 2/TD-12
424	3-0 X 7-0	B	---	SC				HM	P		2/TD7	2/TD7	--	--	--	62	424	
425	3-0 X 7-0	B	---	SC				HM	P		2/TD7	2/TD7	--	--	--	63	425	6" X 24" X 1/4" THICK CLEAR TEMPERED GLASS VIEW WINDOW
426	6-0 X 4-0	M	---	SS				SS			15/TD7	21/TD7	--	27/TD7	--	12	426	AS PER MANUFACTURER
427	3-0 X 7-0	B	---	SC				HM	P		2/TD7	2/TD7	--	--	20 MIN	67	427	6" X 24" X 1/4" THICK WIRE GLASS VIEW WINDOW
WOODSHOP / CUSTODIAL - BUILDING NO. 5																		
501	3-0 X 7-0	B	---	SC	P	P.B		HM	P	P6	7/TD7	8/TD7	--	25/TD7	--	6	501	P.2 INTERIOR FACE OF DOOR & FRAME
502	3-0 X 7-0	B	---	SC	P	P.B		HM	P	P6	7/TD7	8/TD7	--	25/TD7	--	53	502	P.2 INTERIOR FACE OF DOOR & FRAME
503	NUMBER NOT USED	--	---	--	--	--		--	--	--	--	--	--	--	--	--	503	P.2 INTERIOR FACE OF DOOR & FRAME
504	PR 3-0 X 7-0	B	---	SC	P	P.B		HM	P	P6	7/TD7	2/TD6	8/TD7	25/TD7	--	66	504	P.2 INTERIOR FACE OF DOOR & FRAME
505	NUMBER NOT USED	--	---	--	--	--		--	--	--	--	--	--	--	--	--	505	P.2 INTERIOR FACE OF DOOR & FRAME
506	PR 3-0 X 7-0	B	24X12	SC	P	P.B		HM	P	P6	7/TD7	2/TD6	8/TD7	25/TD7	--	66	506	P.2 INTERIOR FACE OF DOOR & FRAME
507	NUMBER NOT USED	--	---	--	--	--		--	--	--	--	--	--	--	--	--	507	P.2 INTERIOR FACE OF DOOR & FRAME
508	PR 3-10 X 7-0	B	---	SC	P	P.B		HM	P	P6	7/TD7	2/TD6	8/TD7	25/TD7	--	67	508	P.2 INTERIOR FACE OF DOOR & FRAME
509	3-0 X 7-0	B	2"X24	SC	P	P.B		HM	P	P6	7/TD7	8/TD7	--	25/TD7	--	55	509	P.2 INTERIOR FACE OF DOOR & FRAME
510	10-0 X 10-0	F	---	MTL	P	P.T		MTL		P6	24/TD7	30/TD7	--	--	--	12	510	AS PER MANUFACTURER - P.2 INTERIOR FACE OF DOOR & FRAME
511	3-0 X 7-0	B	---	SC	P	P.B		HM	P	P6	7/TD7	8/TD7	--	25/TD7	--	54	511	P.2 INTERIOR FACE OF DOOR & FRAME
512	10-0 X 10-0	F	---	MTL	P	P.T		MTL		P6	24/TD7	30/TD7	--	--	--	12	512	AS PER MANUFACTURER - P.2 INTERIOR FACE OF DOOR & FRAME
513	3-0 X 7-0	B	---	SC	P	P.B		HM	P	P6	7/TD7	8/TD7	--	25/TD7	--	54	513	P.2 INTERIOR FACE OF DOOR & FRAME
514	3-0 X 7-0	B	---	SC	P	P.2		HM	P	P2	2/TD7	2/TD7	--	--	--	37	514	
515	PR 3-0 X 7-0	B	---	SC	P	P.2		HM	P	P2	2/TD7	2/TD7	--	--	45 MIN	65	515	
516	3-0 X 7-0	B	---	SC	P	P.2		HM	P	P2	2/TD7	2/TD7	--	--	--	59	516	
517	PR 3-0 X 7-0	B	---	SC	P	P.2		HM	P	P2	2/TD7	2/TD7	--	--	45 MIN	48	517	
518	3-0 X 7-0	B	---	SC	P	P.2		HM	P	P2	2/TD7	2/TD7	--	--	--	64	518	
519	3-0 X 7-0	B	---	SC	P	P.2		HM	P	P2	2/TD7	2/TD7	--	--	--	64	519	
520	3-0 X 7-0	B	---	SC	P	P.2		HM	P	P2	3/TD7	3/TD7	--	--	20 MIN	42	520	UNISEX HANDICAPPED SYMBOL PER DETAIL 7/TD-14
ARTS AND CRAFTS - BUILDING NO. 6																		
601	3-0 X 7-0	B	---	SC				HM	P		7/TD7	8/TD7	--	25/TD7	--	6	601	
602	3-0 X 7-0	B	---	SC				HM	P		7/TD7	8/TD7	--	25/TD7	--	6	602	
603	3-0 X 7-0	B	24X12	SC				HM	P		7/TD7	8/TD7	--	25/TD7	--	35	603	
604	3-0 X 7-0	B	24X12	SC				HM	P		7/TD7	8/TD7	--	25/TD7	--	35	604	
605	3-0 X 7-0	B	(2)24X12	SC				HM	P		7/TD7	8/TD7	--	25/TD7	--	35	605	
606	3-0 X 7-0	B	---	SC				HM	P		7/TD7	8/TD7	--	25/TD7	--	6	606	
607	3-0 X 7-0	B	---	SC				HM	P		7/TD7	8/TD7	--	25/TD7	--	6	607	
608	3-0 X 7-0	B	---	SC				HM	P		7/TD7	8/TD7	--	25/TD7	--	6	608	
609	3-0 X 7-0	B	---	SC				HM	P		7/TD7	8/TD7	--	25/TD7	--	6	609	
610	3-0 X 7-0	B	---	SC				HM	P		7/TD7	8/TD7	--	25/TD7	--	6	610	
611	3-0 X 7-0	B	---	SC				HM	P		7/TD7	8/TD7	--	25/TD7	--	6	611	
612	3-0 X 7-0	B	---	SC				HM	P		2/TD7	2/TD7	--	--	--	22	612	
613	3-0 X 7-0	B	---	SC				HM	P		2/TD7	2/TD7	--	--	--	22	613	
614	3-0 X 7-0	B	---	SC				HM	P		2/TD7	2/TD7	--	--	45 MIN	68	614	
615	3-0 X 7-0	B	---	SC				HM	P		2/TD7	2/TD7	--	--	45 MIN	36	615	
616	3-0 X 7-0	B	---	SC				HM	P		2/TD7	2/TD7	--	--	45 MIN	36	616	
617	3-0 X 7-0	B	---	SC				HM	P		2/TD7	2/TD7	--	--	--	63	617	
618	3-0 X 7-0	B	---	SC				HM	P		2/TD7	2/TD7	--	--	45 MIN	68	618	
619	3-0 X 7-0	B	---	SC				HM	P		2/TD7	2/TD7	--	--	--	69	619	
620	3-0 X 7-0	B	---	SC				HM	P		2/TD7	2/TD7	--	--	--	70	620	
621	3-0 X 7-0	B	24X12	SC				HM	P		2/TD7	2/TD7	--	--	45 MIN	16	621	
622	3-0 X 7-0	B	---	SC				HM	P		2/TD7	2/TD7	--	--	--	57	622	
LANGUAGE - BUILDING NO. 7																		
701	3-0 X 7-0	B	---	SC	P	P.B		HM	P	P6	7/TD7	8/TD7	--	25/TD7	--	53	701	P.2 INTERIOR FACE OF DOOR & FRAME
702	3-0 X 7-0	B	---	SC	P	P.B		HM	P	P6	7/TD7	8/TD7	--	25/TD7	--	53	702	P.2 INTERIOR FACE OF DOOR & FRAME
703	3-0 X 7-0	B	---	SC	P	P.B		HM	P	P6	7/TD7	8/TD7	--	25/TD7	--	53	703	P.2 INTERIOR FACE OF DOOR & FRAME
704	3-0 X 7-0	B	---	SC	P	P.B		HM	P	P6	7/TD7	8/TD7	--	25/TD7	--	53	704	P.2 INTERIOR FACE OF DOOR & FRAME
705	3-0 X 7-0	B	---	SC	P	P.B		HM	P	P6	7/TD7	8/TD7	--	25/TD7	--	53	705	P.2 INTERIOR FACE OF DOOR & FRAME
706	3-0 X 7-0	B	---	SC	P	P.B		HM	P	P6	7/TD7	8/TD7	--	25/TD7	--	53	706	P.2 INTERIOR FACE OF DOOR & FRAME
707	3-0 X 7-0	B	---	SC	P	P.B		HM	P	P6	7/TD7	8/TD7	--	25/TD7	--	53	707	P.2 INTERIOR FACE OF DOOR & FRAME
708	3-0 X 7-0	B	24x12	SC	P	P.T		HM	P	P6	7/TD7	8/TD7	--	25/TD7	--	35	708	P.2 INTERIOR FACE OF DOOR & FRAME
709	3-0 X 7-0	B	24x12	SC	P	P.T		HM	P	P6	7/TD7	8/TD7	--	25/TD7	--	35	709	P.2 INTERIOR FACE OF DOOR & FRAME
710	3-0 X 7-0	B	---	SC	WV			HM	P	P2	2/TD7	2/TD7	--	--	--	57	710	
711	3-0 X 7-0	B	---	SC	WV	WV-I		HM	P	P2	2/TD7	2/TD7	--	--	--	57	711	
712	3-0 X 7-0	B	---	SC	WV	WV-I		HM	P	P2	2/TD7	2/TD7	--	--	--	63	712	
713	3-0 X 7-0	B	---	SC	WV	WV-I		HM	P	P2	2/TD7	2/TD7	--	--	--	57	713	
714	3-0 X 7-0	B	---	SC	WV	WV-I		HM	P	P2	2/TD7	2/TD7	--	--	--	57	714	
715	3-0 X 7-0	B	---	SC	WV	WV-I		HM	P	P2	2/TD7	2/TD7	--	--	--	63	715	
716	3-0 X 7-0	B	---	SC	WV	WV-I		HM	P	P2	2/TD7	2/TD7	--	--	--	57	716	
717	3-0 X 7-0	B	---	SC	WV	WV-I		HM	P	P2	2/TD7	2/TD7	--	--	--	57	717	
718	3-0 X 7-0	B	---	SC	WV	WV-I		HM	P	P2	2/TD7	2/TD7	--	--	--	63	718	
719	3-0 X 7-0	B	---	SC	WV	WV-I		HM	P	P2	2/TD7	2/TD7	--	--	--	57	719	
720	3-6 X 7-0	H	---	HM	P	P.B		HM	P	P6	6/TD7	12/TD7	18/TD7	25/TD7	--	71	720	FEMALE HANDICAPPED SYMBOL PER DETAIL 2/TD-12
721	3-6 X 7-0	H	---	HM	P	P.B		HM	P	P6	6/TD7	12/TD7	18/TD7	25/TD7	--	71	721	MALE HANDICAPPED SYMBOL PER DETAIL 2/TD-12
HOME ECONOMICS BUILDING NO. 8																		
801	3-0 X 7-0	B	---	SC	P	P.B		HM	P		7/TD7	8/TD7	--	25/TD7	--	6	801	P.2 INTERIOR FACE OF DOOR & FRAME
802	3-0 X 7-0	B	---	SC	P	P.B		HM	P		7/TD7	8/TD7	--	25/TD7	--	6	802	P.2 INTERIOR FACE OF DOOR & FRAME
803	3-0 X 7-0	B	---	SC	P	P.B		HM	P		7/TD7	8/TD7	--	25/TD7	--	6	803	P.2 INTERIOR FACE OF DOOR & FRAME
804	3-0 X 7-0	B	24X12	SC	P	P.T		HM	P		7/TD7	8/TD7	--	25/TD7	--	73	804	P.2 INTERIOR FACE OF DOOR & FRAME
805	3-8 X 7-0	B	---	SC	P	P.B		HM	P		7/TD7	8/TD7	--	25/TD7	--	6	805	P.2 INTERIOR FACE OF DOOR & FRAME
806	3-0 X 7-0	B	24X12	SC	P	P.T		HM	P		7/TD7	8/TD7	--	25/TD7	45 MIN	72	806	P.2 INTERIOR FACE OF DOOR & FRAME
807	3-0 X 7-0	B	24X12	SC	P	P.T		HM	P		7/TD7	8/TD7	--	25/TD7	--	35	807	P.2 INTERIOR FACE OF DOOR & FRAME - FULL LOUVERED TRANSOM
808	3-0 X 7-0	B	---	SC	P	P.B		HM	P		7/TD7	8/TD7	--	25/TD7	--	6	808	P.2 INTERIOR FACE OF DOOR & FRAME
809	3-0 X 7-0	B	---	SC	P	P.B		HM	P		7/TD7	8/TD7	--	25/TD7	--	53	809	P.2 INTERIOR FACE OF DOOR & FRAME
810	3-0 X 7-0	B	---	SC	WV	WV-I		HM	P	P2	2/TD7	2/TD7	--	--	--	58	810	
811	3-0 X 7-0	B	---	SC	WV	WV-I		HM	P	P2	2/TD7	2/TD7	--	--	--	20	811	
812	3-0 X 7-0	B	24X12	SC	WV	WV-I		HM	P	P2	3/TD7	3/TD7	--	--	--	42	812	UNISEX HANDICAPPED SYMBOL PER DETAIL 7/TD-14
813	3-0 X 7-0	B	---	SC	WV	WV-I		HM	P	P2	2/TD7	2/TD7	--	--	--	58	813	
814	3-0 X 7-0	B	---	SC	WV	WV-I		HM	P	P2	2/TD7	2/TD7	--	--	--	57	814	
815	3-0 X 7-0	B	---	SC	WV	WV-I		HM	P	P2	2/TD7	2/TD7	--	--	--	57	815	
816	10-0 X 8-0	I	---	MTL	VWC			MTL		P2	14/TD7	20/TD7	26/TD7	--	--	12	816	PROVIDE DOOR TO CLOSE OFF ACCORDIAN DOOR STORAGE COMPARTMENT
817	3-0 X 7-0	B	---	SC	F	P.B		HM	P	P6	7/TD7	8/TD7	--	25/TD7	--	87	817	P.2 INTERIOR FACE OF DOOR & FRAME
ENGLISH - BUILDING NO.9																		
901	3-0 X 7-0	B	---	SC				HM	P		7/TD7	8/TD7	--	25/TD7	--	53	901	
902	3-0 X 7-0	B	---	SC				HM	P		7/TD7	8/TD7	--	25/TD7	--	53	902	
903	3-0 X 7-0	B	---	SC				HM	P		7/TD7	8/TD7	--	25/TD7	--	53	903	
904	3-0 X 7-0	B	24X12	SC				HM	P		7/TD7	8/TD7	--	25/TD7	--	74	904	
905	3-0 X 7-0	B	---	SC				HM	P		7/TD7	8/TD7	--	25/TD7	--	53	905	

NOT IN CONTRACT

NOT IN CONTRACT

DOOR NUMBER	SIZE	TYPE	LOUVER	MATL	FIN	COL	FRAME TYPE	FRAME MATL	FRAME FIN	FRAME COL	DETAILS HEAD	DETAILS JAMB	DETAILS JAMB	DETAILS THRESH	LABEL	HDWR	DOOR NUMBER	REMARKS
ENGLISH - BUILDING NO.9 CONTINUED																		
906	3-0 X 7-0	B	---	SC				HM	P		7/TD7	8/TD7	--	25/TD7	--	53	906	
907	3-0 X 7-0	B	---	SC				HM	P		7/TD7	8/TD7	--	25/TD7	--	53	907	
908	3-0 X 7-0	B	---	SC				HM	P		7/TD7	8/TD7	--	25/TD7	--	53	908	
909	3-0 X 7-0	B	---	SC				HM	P		7/TD7	8/TD7	--	25/TD7	--	53	909	
910	3-0 X 7-0	B	24X12	SC				HM	P		7/TD7	8/TD7	--	25/TD7	--	73	910	
911	3-0 X 7-0	B	---	SC				HM	P		7/TD7	8/TD7	--	25/TD7	--	53	911	
912	3-0 X 7-0	B	---	SC				HM	P		7/TD7	8/TD7	--	25/TD7	--	53	912	
913	3-0 X 7-0	B	---	SC				HM	P		7/TD7	8/TD7	--	25/TD7	--	53	913	
914	3-0 X 7-0	B	---	SC				HM	P		2/TD7	2/TD7	--	--	--	62	914	
915	3-0 X 7-0	B	---	SC				HM	P		2/TD7	2/TD7	--	--	--	20	915	
916	3-0 X 7-0	B	---	SC				HM	P		2/TD7	2/TD7	--	--	--	62	916	
917	3-0 X 7-0	B	---	SC				HM	P		2/TD7	2/TD7	--	--	--	20	917	
918	3-0 X 7-0	B	---	SC				HM	P		2/TD7	2/TD7	--	--	--	20	918	
919	3-0 X 7-0	B	---	SC				HM	P		2/TD7	2/TD7	--	--	--	20	919	
920	3-0 X 7-0	B	---	SC				HM	P		2/TD7	2/TD7	--	--	--	20	920	
921	3-0 X 7-0	B	---	SC				HM	P		5/TD7	5/TD7	--	--	45 MIN	22	921	
922	3-0 X 7-0	B	---	SC				HM	P		5/TD7	5/TD7	--	--	--	20	922	
923	3-0 X 7-0	B	---	SC				HM	P		5/TD7	5/TD7	--	--	--	20	923	
924	3-0 X 7-0	B	---	SC				HM	P		5/TD7	5/TD7	--	--	--	20	924	
925	3-0 X 7-0	B	---	SC				HM	P		5/TD7	5/TD7	--	--	--	62	925	
926	3-0 X 7-0	B	---	SC				HM	P		5/TD7	5/TD7	--	--	--	20	926	
927	3-0 X 7-0	B	---	SC				HM	P		5/TD7	5/TD7	--	--	--	20	927	
LIBRARY - BUILDING NO. 10																		
1001	3-0 X 7-0	D	---	GLAM	P	P.B		HM	P	P.B	7/TD7	7/TD7	13/TD7	25/TD7	--	78	1001	
1002	3-0 X 7-0	D	---	GLAM	P	P.B		HM	P	P.B	7/TD7	7/TD7	13/TD7	--	--	79	1002	
1003	3-0 X 7-0	D	---	GLAM	P	P.B		HM	P	P.B	7/TD7	7/TD7	13/TD7	25/TD7	--	79	1003	
1004	3-0 X 7-0	B	---	GLAM	P	P.B		HM	P	P.B	7/TD7	7/TD7	13/TD7	25/TD7	--	79	1004	
1005	3-0 X 7-0	B	---	SC	P	P.B		HM	P	P6	7/TD7	7/TD7	8/TD7	25/TD7	--	6	1005	P.2 INTERIOR FACE OF DOOR & FRAME
1006	3-0 X 7-0	B	---	SC	P	P.B		HM	P	P6	7/TD7	8/TD7	--	25/TD7	--	6	1006	P.2 INTERIOR FACE OF DOOR & FRAME
1007	3-0 X 7-0	B	---	SC	P	P.B		HM	P	P6	7/TD7	8/TD7	--	25/TD7	--	6	1007	P.2 INTERIOR FACE OF DOOR & FRAME
1008	3-0 X 7-0	B	---	SC	P	P.B		HM	P	P6	7/TD7	8/TD7	--	25/TD7	--	6	1008	P.2 INTERIOR FACE OF DOOR & FRAME
1009	3-0 X 7-0	B	---	SC	P	P.2		HM	P	P2	2/TD7	2/TD7	--	--	45 MIN	18	1009	
1010	3-0 X 7-0	B	---	SC	P	P.2		HM	P	P2	2/TD7	2/TD7	--	--	20 MIN	17	1010	
1011	3-0 X 7-0	B	---	SC	P	P.2		HM	P	P2	2/TD7	2/TD7	--	--	--	20	1011	
1012	3-0 X 7-0	B	---	SC	P	P.2		HM	P	P2	2/TD7	2/TD7	--	--	45 MIN	36	1012	
1013	3-0 X 7-0	B	---	SC	P	P.2		HM	P	P2	3/TD7	3/TD7	--	--	45 MIN	22	1013	
1014	3-6 X 7-0	B	---	SC	P	P.2		HM	P	P2	3/TD7	3/TD7	--	--	--	18	1014	
1015	3-0 X 7-0	B	---	SC	P	P.2		HM	P	P2	3/TD7	3/TD7	--	--	20 MIN	41	1015	MALE HANDICAPPED SYMBOL PER DETAIL 2/TD-12
1016	3-0 X 7-0	B	---	SC	P	P.2		HM	P	P2	3/TD7	3/TD7	--	--	20 MIN	41	1016	FEMALE HANDICAPPED SYMBOL PER DETAIL 2/TD-12
1017	---	--	---	MTL	P	P.2		MTL	P	P2	--	--	--	--	20 MIN	12	1017	DOOR BY ELEVATOR MANUFACTURER
1018	3-0 X 7-0	B	---	SC	P	P.B		HM	P	P.B	2/TD7	2/TD7	--	--	20 MIN	76	1018	
1019	3-0 X 7-0	B	---	GLAM	P	P.B		HM	P	P.B	2/TD7	2/TD7	--	--	20 MIN	43	1019	
1020	3-0 X 7-0	B	---	SC	WV	WV2		HM	P	P2	2/TD7	2/TD7	--	--	--	75	1020	
1021	3-0 X 7-0	B	---	SC	WV	WV2		HM	P	P2	2/TD7	2/TD7	--	--	--	22	1021	
1022	3-0 X 7-0	B	---	SC	WV	WV2		HM	P	P2	2/TD7	2/TD7	--	--	--	20	1022	
1023	3-0 X 7-0	B	---	SC	P	P.2		HM	P	P2	2/TD7	2/TD7	--	--	--	20	1023	
1024	3-0 X 7-0	B	---	SC	P	P.2		HM	P	P2	2/TD7	2/TD7	--	--	--	18	1024	
1025	3-0 X 7-0	B	---	SC	P	P.2		HM	P	P2	2/TD7	2/TD7	--	--	--	69	1025	PROVIDE GASKETS FOR LIGHT-TIGHT DOOR
1026	3-0 X 7-0	B	---	SC	WV	WV2		HM	P	P2	2/TD7	2/TD7	--	--	--	41	1026	
1027	3-0 X 7-0	B	---	SC	WV	WV2		HM	P	P2	2/TD7	2/TD7	--	--	--	58	1027	
1028	3-0 X 7-0	B	---	SC	WV	WV2		HM	P	P2	2/TD7	2/TD7	--	--	--	58	1028	
1029	3-0 X 7-0	B	---	SC	WV	WV2		HM	P	P2	2/TD7	2/TD7	--	--	--	20	1029	
1030	3-0 X 7-0	B	---	SC	WV	WV2		HM	P	P2						6	1030	P.2 INTERIOR FACE OF DOOR & FRAME
GUIDANCE CENTER - BUILDING NO. 10																		
1001A	3-0 X 7-0	B	---	SC	P	P.2		HM	P	P2	2/TD7	2/TD7	--	--	--	18	1001A	
1002A	3-0 X 7-0	B	---	SC	P	P.2		HM	P	P2	2/TD7	2/TD7	--	--	20 MIN	59	1002A	
1003A	---	--	---	MTL	P	P.2		MTL	P	P2	--	--	--	--	20 MIN	12	1003A	DOOR BY ELEVATOR MANUFACTURER
1004A	3-0 X 7-0	B	---	SC	P	P.2		HM	P	P2	2/TD7	2/TD7	--	--	20 MIN	87	1004A	
1005A	3-0 X 7-0	B	---	SC	WV	WV2		HM	P	P2	2/TD7	2/TD7	--	--	--	20	1005A	
1006A	3-0 X 7-0	B	---	SC	WV	WV2		HM	P	P2	2/TD7	2/TD7	--	--	45 MIN	16	1006A	
1007A	3-0 X 7-0	B	---	SC	WV	WV2		HM	P	P2	2/TD7	2/TD7	--	--	--	20	1007A	
1008A	3-0 X 7-0	B	---	SC	WV	WV2		HM	P	P2	2/TD7	2/TD7	--	--	--	20	1008A	
1009A	3-0 X 7-0	B	---	SC	WV	WV2		HM	P	P2	2/TD7	2/TD7	--	--	--	20	1009A	
1010A	3-0 X 7-0	B	---	SC	WV	WV2		HM	P	P2	2/TD7	2/TD7	--	--	20 MIN	16	1010A	
1011A	3-0 X 7-0	B	---	SC	WV	WV2		HM	P	P2	2/TD7	2/TD7	--	--	20 MIN	16	1011A	
1012A	3-0 X 7-0	B	---	SC	WV	WV2		HM	P	P2	2/TD7	2/TD7	--	--	20 MIN	16	1012A	
1013A	3-0 X 7-0	B	---	SC	WV	WV2		HM	P	P2	2/TD7	2/TD7	--	--	45 MIN	36	1013A	
1014A	3-0 X 7-0	B	---	SC	P	P2		HM	P	P2	2/TD7

DOOR SCHEDULE CONTINUED

DOOR NUMBER	SIZE	FRAME TYPE	FRAME LOUVER	FRAME MATL	FRAME FIN	FRAME COL	DETAILS TYPE	DETAILS MATL	DETAILS FIN	DETAILS COL	DETAILS HEAD	DETAILS JAMB	DETAILS JAMB	DETAILS THRESH	LABEL	HDWR	DOOR NUMBER	REMARKS
SCIENCE - BUILDING NO. 12 CONTINUED																		
1241	3-0 X 7-0	B	—	SC	WV	WV-1		HM	P	P-2	2/TD7	2/TD7	—	—	—	57	1241	
1242	3-0 X 7-0	B	—	SC	WV	WV-1		HM	P	P-2	2/TD7	2/TD7	—	—	—	57	1242	
1243	3-0 X 7-0	B	—	SC	P	P-8		HM	P	P-6	7/TD7	5/TD7	—	25/TD7	—	53	1243	
1244	PR 2-6 X 10-9	L	—	SC	LMB			HM	P	P-2					45 MIN	12	1244	AS PER MANUFACTURER
1245	3-0 X 7-0	B	—	SC	P	P-8		HM	P	P-2	7/TD7	8/TD7	—	25/TD7	—	53	1245	
1246	3-0 X 7-0	D	—	AL	X	—		AL	X	—	—	—	—	—	—	12	1246	AS PER MANUFACTURER
1247	3-0 X 7-0	D	—	AL	X	—		AL	X	—	—	—	—	—	—	12	1247	AS PER MANUFACTURER
1248	3-0 X 7-0	B	—	SC	P	P-2		HM	P	P-2	2/TD7	2/TD7	—	—	20 MIN	41	1248	
1249	3-0 X 7-0	D	—	AL	X	—		AL	X	—	—	—	—	—	—	12	1249	AS PER MANUFACTURER
1250	3-0 X 7-0	D	—	AL	X	—		AL	X	—	—	—	—	—	—	53	1250	
1251	40'-0" VARIES	E	—	VWC				AL	X	—	11/TD7	17/TD7	23/TD7			12	1251	AS PER MANUFACTURER
MATH (RELOCATABLE) - BUILDING NO. 13																		
1301	3-0 X 7-0	B	—	SC				HM	P		7/TD7	4/TD7	—	25/TD7	—	53	1301	
1302	3-0 X 7-0	B	—	SC				HM	P		7/TD7	4/TD7	—	25/TD7	—	53	1302	
1303	3-0 X 7-0	B	—	SC				HM	P		7/TD7	4/TD7	—	25/TD7	—	53	1303	
1304	3-0 X 7-0	B	—	SC				HM	P		7/TD7	4/TD7	—	25/TD7	—	54	1304	
1305	3-0 X 7-0	B	—	SC				HM	P		7/TD7	4/TD7	—	25/TD7	—	53	1305	
1306	3-0 X 7-0	B	—	SC				HM	P		7/TD7	4/TD7	—	25/TD7	—	53	1306	
1307	3-0 X 7-0	B	—	SC				HM	P		7/TD7	4/TD7	—	25/TD7	—	53	1307	
1308	3-0 X 7-0	B	—	SC				HM	P		7/TD7	4/TD7	—	25/TD7	—	53	1308	
1309	3-0 X 7-0	B	—	SC				HM	P		7/TD7	4/TD7	—	25/TD7	—	53	1309	
1310	3-0 X 7-0	B	—	SC				HM	P		7/TD7	4/TD7	—	25/TD7	—	53	1310	
1311	3-0 X 7-0	B	—	SC				HM	P		7/TD7	4/TD7	—	25/TD7	—	54	1311	
1312	3-0 X 7-0	B	24X12	SC				HM	P		7/TD7	4/TD7	—	25/TD7	—	66	1312	
1313	3-0 X 7-0	B	—	SC				HM	P		7/TD7	4/TD7	—	25/TD7	—	53	1313	
1314	3-0 X 7-0	B	—	SC				HM	P		7/TD7	4/TD7	—	25/TD7	—	53	1314	
1315	3-0 X 7-0	B	—	SC				HM	P		7/TD7	4/TD7	—	25/TD7	—	53	1315	
1316	3-0 X 7-0	B	—	SC				HM	P		5/TD7	5/TD7	—	—	—	16	1316	
1317	3-0 X 7-0	B	—	SC				HM	P		5/TD7	5/TD7	—	—	—	16	1317	
1318	3-0 X 7-0	B	24X12	SC				HM	P		5/TD7	5/TD7	—	—	45 MIN	22	1318	
1319	3-0 X 7-0	B	—	SC				HM	P		5/TD7	5/TD7	—	—	—	16	1319	
1320	3-0 X 7-0	B	—	SC				HM	P		5/TD7	5/TD7	—	—	—	16	1320	

NOT IN CONTRACT

DOOR NUMBER	SIZE	FRAME TYPE	FRAME LOUVER	FRAME MATL	FRAME FIN	FRAME COL	DETAILS TYPE	DETAILS MATL	DETAILS FIN	DETAILS COL	DETAILS HEAD	DETAILS JAMB	DETAILS JAMB	DETAILS THRESH	LABEL	HDWR	DOOR NUMBER	REMARKS
SOCIAL STUDIES (RELOCATABLE) - BUILDING NO. 14																		
1401	3-0 X 7-0	B	—	SC	P	P-8		HM	P	P-6	7/TD7	4/TD7	—	25/TD7	—	53	1401	P-2 INTERIOR DOOR FACE & FRAME
1402	3-0 X 7-0	B	—	SC	P	P-8		HM	P	P-6	7/TD7	4/TD7	—	25/TD7	—	53	1402	P-2 INTERIOR DOOR FACE & FRAME
1403	3-0 X 7-0	B	—	SC	P	P-8		HM	P	P-6	7/TD7	4/TD7	—	25/TD7	—	53	1403	P-2 INTERIOR DOOR FACE & FRAME
1404	3-0 X 7-0	B	24X12	SC	P	P-8		HM	P	P-6	7/TD7	4/TD7	—	25/TD7	—	73	1404	P-2 INTERIOR DOOR FACE & FRAME - FULL LOUVERED TRANSOM
1405	3-0 X 7-0	B	—	SC	P	P-8		HM	P	P-6	7/TD7	4/TD7	—	25/TD7	—	53	1405	P-2 INTERIOR DOOR FACE & FRAME
1406	3-0 X 7-0	B	—	SC	P	P-8		HM	P	P-6	7/TD7	4/TD7	—	25/TD7	—	53	1406	P-2 INTERIOR DOOR FACE & FRAME
1407	3-0 X 7-0	B	—	SC	P	P-8		HM	P	P-6	7/TD7	4/TD7	—	25/TD7	—	53	1407	P-2 INTERIOR DOOR FACE & FRAME
1408	3-0 X 7-0	B	—	SC	P	P-8		HM	P	P-6	7/TD7	4/TD7	—	25/TD7	—	53	1408	P-2 INTERIOR DOOR FACE & FRAME
1409	3-0 X 7-0	B	—	SC	P	P-8		HM	P	P-6	7/TD7	4/TD7	—	25/TD7	—	53	1409	P-2 INTERIOR DOOR FACE & FRAME
1410	3-0 X 7-0	B	—	SC	P	P-8		HM	P	P-6	7/TD7	4/TD7	—	25/TD7	—	53	1410	P-2 INTERIOR DOOR FACE & FRAME
1411	3-0 X 7-0	B	—	SC	P	P-8		HM	P	P-6	7/TD7	4/TD7	—	25/TD7	—	53	1411	P-2 INTERIOR DOOR FACE & FRAME
1412	3-0 X 7-0	B	—	SC	P	P-8		HM	P	P-6	7/TD7	4/TD7	—	25/TD7	—	53	1412	P-2 INTERIOR DOOR FACE & FRAME
1413	3-0 X 7-0	B	24X12	SC	P	P-7		HM	P	P-6	7/TD7	4/TD7	—	25/TD7	—	74	1413	P-2 INTERIOR DOOR FACE & FRAME - FULL LOUVERED TRANSOM
1414	3-0 X 7-0	B	—	SC	P	P-8		HM	P	P-6	7/TD7	4/TD7	—	25/TD7	—	53	1414	P-2 INTERIOR DOOR FACE & FRAME
1415	3-0 X 7-0	B	—	SC	P	P-8		HM	P	P-6	7/TD7	4/TD7	—	25/TD7	—	53	1415	P-2 INTERIOR DOOR FACE & FRAME
1416	3-0 X 7-0	B	—	SC	P	P-8		HM	P	P-6	7/TD7	4/TD7	—	25/TD7	—	53	1416	P-2 INTERIOR DOOR FACE & FRAME
1417	3-0 X 7-0	B	—	SC	WV	WV-1		HM	P	P-2	5/TD7	5/TD7	—	—	—	20	1417	
1418	3-0 X 7-0	B	—	SC	WV	WV-1		HM	P	P-2	5/TD7	5/TD7	—	—	—	20	1418	
1419	3-0 X 7-0	B	—	SC	WV	WV-1		HM	P	P-2	5/TD7	5/TD7	—	—	—	62	1419	
1420	3-0 X 7-0	B	—	SC	WV	WV-1		HM	P	P-2	5/TD7	5/TD7	—	—	—	20	1420	
1421	3-0 X 7-0	B	—	SC	WV	WV-1		HM	P	P-2	5/TD7	5/TD7	—	—	—	20	1421	
1422	3-0 X 7-0	B	—	SC	WV	WV-1		HM	P	P-2	5/TD7	5/TD7	—	—	—	20	1422	
1423	3-0 X 7-0	B	—	SC	WV	WV-1		HM	P	P-2	5/TD7	5/TD7	—	—	—	20	1423	
1424	3-0 X 7-0	B	—	SC	P	P-2		HM	P	P-2	5/TD7	5/TD7	—	—	45 MIN	60	1424	
1425	3-0 X 7-0	B	—	SC	WV	WV-1		HM	P	P-2	5/TD7	5/TD7	—	—	—	20	1425	
1426	3-0 X 7-0	B	—	SC	WV	WV-1		HM	P	P-2	5/TD7	5/TD7	—	—	—	62	1426	
1427	3-0 X 7-0	B	—	SC	WV	WV-1		HM	P	P-2	5/TD7	5/TD7	—	—	—	20	1427	
1428	3-0 X 7-0	B	—	SC	WV	WV-1		HM	P	P-2	5/TD7	5/TD7	—	—	—	20	1428	
1429	3-0 X 7-0	B	—	SC	WV	WV-1		HM	P	P-2	5/TD7	5/TD7	—	—	—	20	1429	
1430	3-0 X 7-0	B	—	SC	WV	WV-1		HM	P	P-2	5/TD7	5/TD7	—	—	—	20	1430	
1431	3-0 X 7-0	B	—	SC	WV	WV-1		HM	P	P-2	5/TD7	5/TD7	—	—	—	20	1431	
1432	3-0 X 7-0	B	—	SC	WV	WV-1		HM	P	P-2	5/TD7	5/TD7	—	—	—	20	1432	
1433	3-0 X 7-0	B	—	SC	WV	WV-1		HM	P	P-2	5/TD7	5/TD7	—	—	—	20	1433	
1434	3-0 X 7-0	B	—	SC	WV	WV-1		HM	P	P-2	5/TD7	5/TD7	—	—	—	20	1434	

DOOR COLOR LEGEND:

- P-2 FRAZEE #5422M "ANTIQUARIAN GRAY"
- P-6 FRAZEE #5535A "ARABIAN NIGHTS"
- P-7 FRAZEE #5304 D "PLAZA"
- P-8 FRAZEE CUSTOM COLOR #C212-598
- P-9 FRAZEE #5313M "HERRINGBONE"
- P-11 FRAZEE #5302M "MANHATTAN"
- P-12 FRAZEE #5305A "MYTH"
- P-16 FRAZEE #5394D "SAGEBRUSH"
- P-17 FRAZEE #5372M "PATE"
- P-18 FRAZEE #5233M "RAMONA"
- VWC-7 WOLF GORDON MULTI-TONE #MTL3-300M "EMBERGLOW"
- WV-1 WHITE OAK VENEER WITH CLEAR MATTE POLYURETHANE FINISH - ARCHITECT AND FINISHED WITH CLEAR MATTE POLYURETHANE
- WV-2 WALNUT VENEER STAINED TO MATCH SAMPLE SUBMITTED BY

1. MAXIMUM DOOR PRESSURE: 8.5 LBS PRESSURE FOR EXTERIOR DOORS 5 LBS PRESSURE FOR INTERIOR DOORS
2. ALL HARDWARE FOR FIRE RESISTIVE LOCATIONS SHALL BE FIRE RATED BY AN APPROVED TESTING LABORATORY.
3. INTERIOR AND EXTERIOR DOOR SIGNAGE: ALLOT 20 VINYL LETTERS AND 4 VINYL NUMBERS FOR EACH DOOR. EXACT DOOR NAME AND NUMBERS SHALL BE DETERMINED BY THE ARCHITECT.
4. ALL FIRE RATED DOORS IN EXIT CORRIDORS AND LOBBIES SHALL BE PROVIDED WITH APPROVED SMOKE GASKETS AT TOP AND SIDES.
5. ALL EXIT DOORS IN SCHOOL BUILDINGS, INCLUDING BUT NOT LIMITED TO, DOORS IN TOILET ROOMS AND STORAGE ROOMS SHALL CONFORM WITH THE REQUIREMENTS OF SECTION 2-3304 TITLE 24 CAC. THE FOLLOWING ARE SOME REQUIREMENTS:
   - A. EXIT DOORS SHALL BE OPERABLE FROM THE INSIDE WITHOUT THE USE OF A KEY OR ANY SPECIAL KNOWLEDGE OR EFFORT. DEAD
   - B. HAND ACTIVATED DOOR OPENING HARDWARE SHALL BE CENTERED BETWEEN 30 INCHES AND 44 INCHES ABOVE THE FLOOR.
   - C. DEAD BOLTS MAYBE USED IF THE OCCUPANCY IS LESS THAN 10 PERSONS. DEAD BOLTS MUST BE MOUNTED BETWEEN 30 INCHES AND 44 INCHES ABOVE THE FLOOR AND MUST BE OPERABLE FROM THE INSIDE WITHOUT SPECIAL KNOWLEDGE OR EFFORT. DEAD BOLTS MUST BE OPERABLE WITH A SINGLE EFFORT BY LEVER TYPE HARDWARE. LEVER SHALL RETRACT THE BOLT BUT WILL NOT RESET OR LOCK. THE BOLT MAY BE KEY OPERABLE FROM THE EXTERIOR SIDE.

Door Types

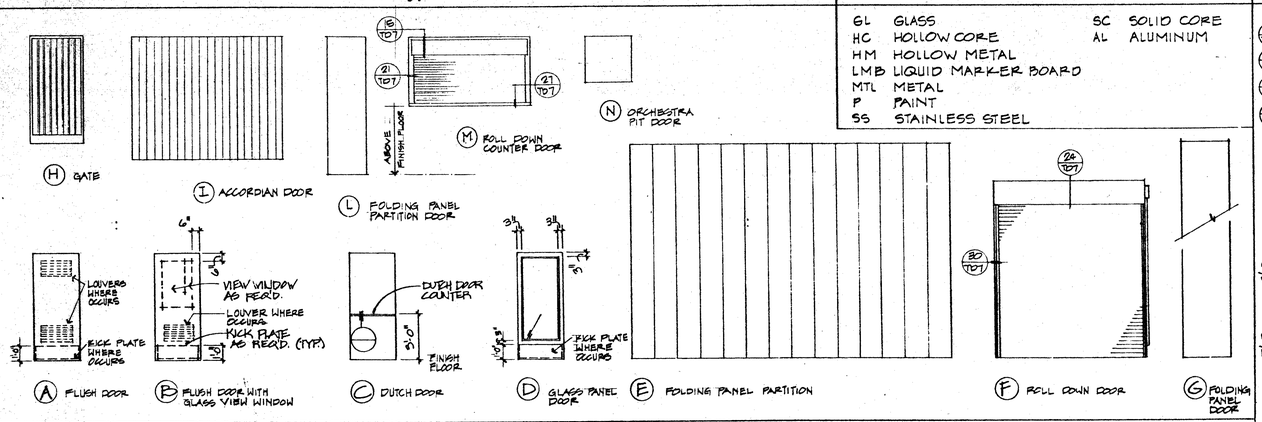

Door Materials/Finishes

GL	GLASS	SC	SOLID CORE
HC	HOLLOW CORE	AL	ALUMINUM
HM	HOLLOW METAL		
LMB	LIQUID MARKER BOARD		
MTL	METAL		
P	PAINT		
SS	STAINLESS STEEL		

Exterior Window Types

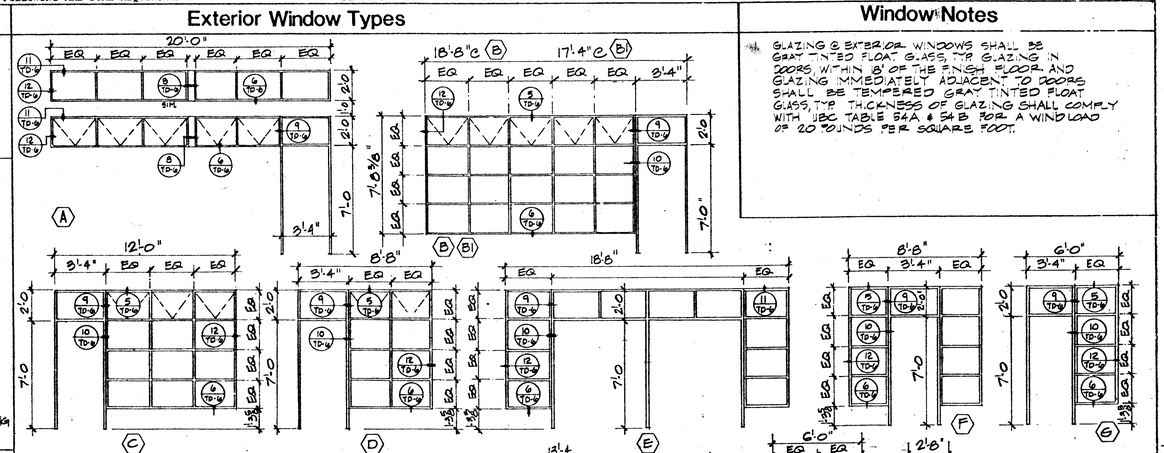

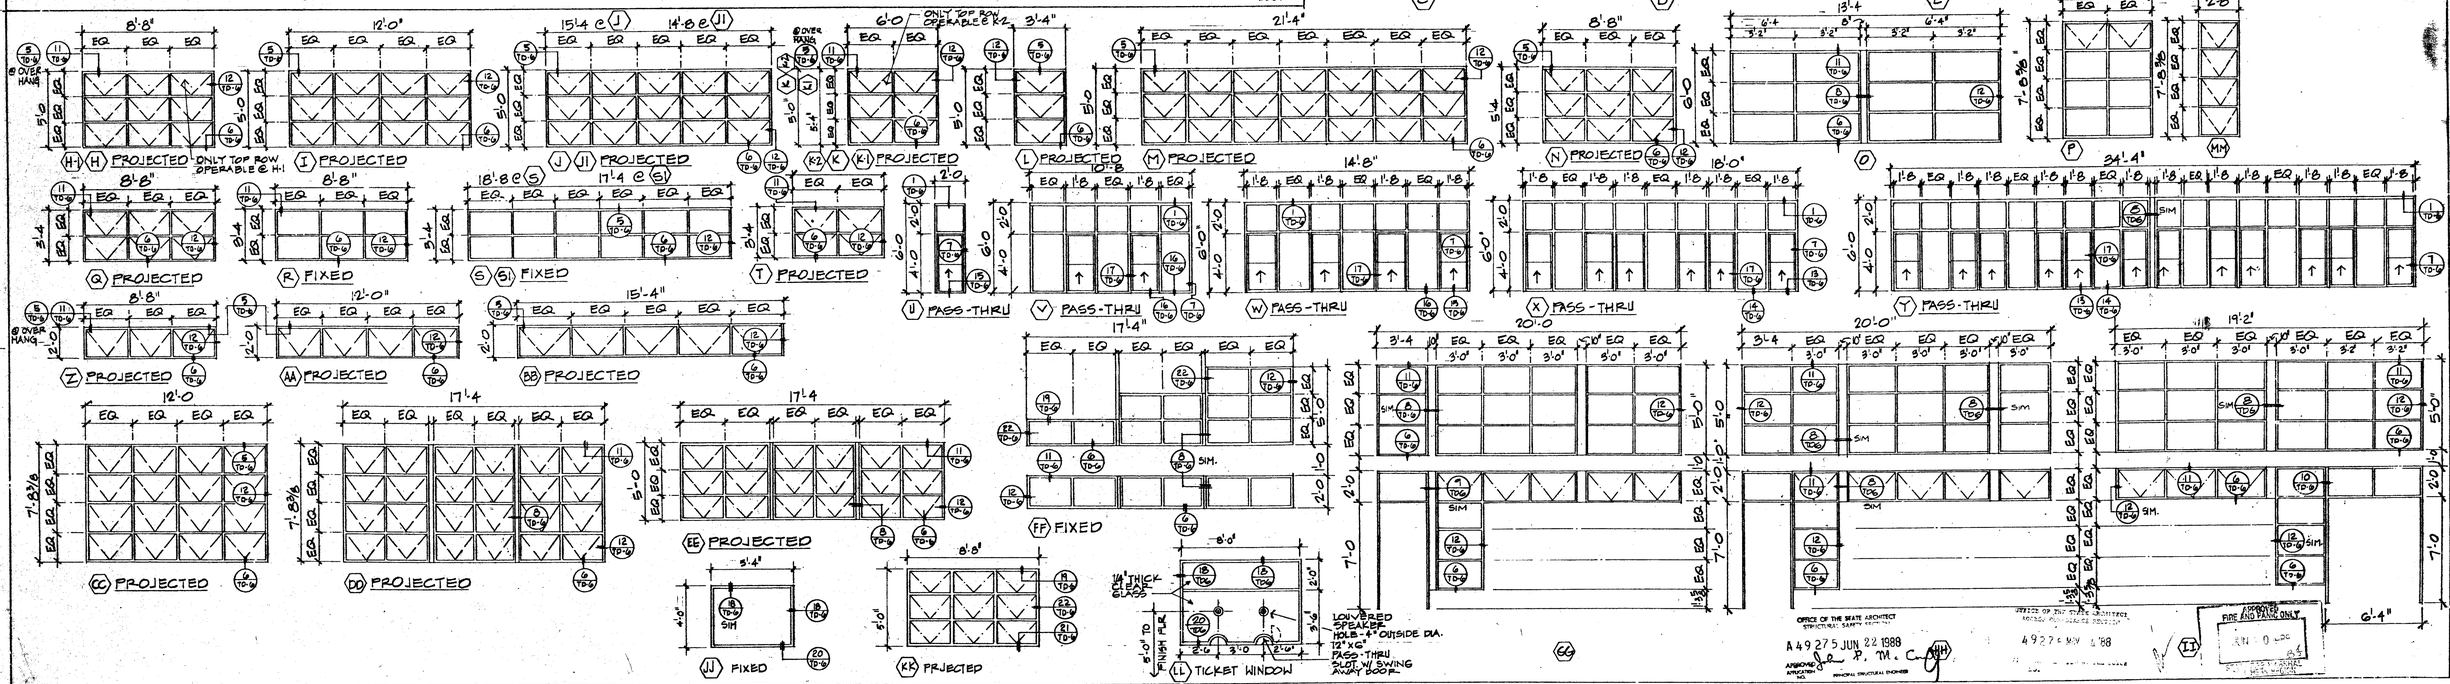

Window Notes

1. GLAZING @ EXTERIOR WINDOWS SHALL BE GRAY TINTED FLOAT GLASS, TYP GLAZING IN DOORS, WITHIN 18" OF THE FINISH FLOOR, AND GLAZING IMMEDIATELY ADJACENT TO DOORS SHALL BE TEMPERED GRAY TINTED FLOAT GLASS, TYP. THICKNESS OF GLAZING SHALL COMPLY WITH UBC TABLE 54A & 54B FOR A WIND LOAD OF 20 POUNDS PER SQUARE FOOT.

OFFICE OF THE STATE ARCHITECT
STRUCTURAL SAFETY SECTION
A 49275 JUN 22 1988
APPROVED
OFFICE OF THE STATE ARCHITECT
DIVISION OF FIELD ADMINISTRATION
4927 MAY 4 '88
APPROVED
FIRE AND PANIC ONLY

Drawn By	Revisions	Architects Planners	ARCHITECT	West Hills High School	Door Schedule	Sheet Number
Checked By	A 6/29/88 PHASING	RUHNAU McGAVIN RUHNAU/ASSOCIATES		Grossmont Union High School District	Door and Window Types	TD-3
Date MARCH 1988		3775 Tenth Street, Riverside, CA 92501-3669, 714/684-4664 — 5751 Palmer Way, Suite C, Carlsbad, CA 92008-1845, 619/438-5899	C-6497	San Diego, Ca — San Diego County		Of Sheets
Commission No. 1.50.02						

ROOM FINISH SCHEDULE

PHYSICAL EDUCATION - BUILDING NO. 1

ROOM NO	ROOM NAME	FLOOR MATL	FLOOR COL	BASE MATL	BASE COL	WAINSCOT MATL	WAINSCOT COL	WAINSCOT HT	NORTH WALL MATL	NORTH WALL FIN	NORTH WALL COL	EAST WALL MATL	EAST WALL FIN	EAST WALL COL	SOUTH WALL MATL	SOUTH WALL FIN	SOUTH WALL COL	WEST WALL MATL	WEST WALL FIN	WEST WALL COL	CEILING MATL	CEILING FIN	CEILING COL	HT	RM FINISH NOTES
101	PASSAGE	C	C-7	RB/CT	RB/CT	GWB/ACT	CT-2	7'-0"	GWB	FP	P-1	GWB	FP	P-1	GWB	FP	P-1	GWB	FP	P-1	GWB	FP	P-1	VARIES	28
102	PASSAGE	C	C-7	RB/CT	RB/CT	GWB/ACT	CT-2	7'-0"	GWB	FP	P-1	GWB	FP	P-1	GWB	FP	P-1	GWB	FP	P-1	GWB	FP	P-1	VARIES	28
103	GYMNASIUM	XD	XD-1	RB	RB-1	--	--	--	GWB	FP	P-1	MB	X	CT-1/CT-3	GWB	CT	CT-1/CT-3	MB/GWB	X/FP	--/P-1	GWB	SP	P-1	9'-0"	12
104	GIRLS	MT	MT-1	CT	CT-1	--	--	--	GWB	FP	CT-1/CT-3	GWB	FP	CT-1/CT-3	GWB	FP	CT-1/CT-3	GWB	FP	CT-1/CT-3	GWB	SP	P-1	9'-0"	12
105	WEIGHT ROOM	VCT/MD	VCT2/XD-1	XB	RB-1	--	--	--	MB	FP	P-1	GWB	FP	P-1	GWB	FP	P-1	GWB	FP	P-1	ES	X	P-1	ES	20
106	DANCE / WRESTLING	VCT/MD	VCT2/XD-1	RB	RB-1	--	--	--	MB	FP	P-1	GWB	FP	P-1	GWB	FP	P-1	GWB	FP	P-1	ES	X	P-1	ES	
107	WRESTLING MATS	VCT	VCT-2	R4	RB-1	--	--	--	GWB	FP	P-1	GWB	FP	P-1	GWB	FP	P-1	GWB	FP	P-1	GWB	FP	P-1	9'-0"	
108	STORAGE	VCT	VCT-2	X8	RB-1	--	--	--	GWB	FP	P-2	GWB	FP	P-2	GWB	FP	P-2	GWB	FP	P-2	GWB	FP	P-1	9'-0"	
109	ATHLETIC EQUIPMENT	VCT	VCT-2	P3	RB-1	--	--	--	GWB	FP	P-2	GWB	FP	P-2	GWB	SP	P-2	GWB	FP	P-2	GWB	SP	P-1	9'-0"	3,29
110	CUSTODIAN	SV	SV-1	X8	RB-1	GWB/PFP	PFP-1	48"	GWB	SP	P-2	GWB	SP	P-2	GWB	SP	P-2	GWB	SP	P-2	GWB	SP	P-1	9'-0"	23,29
111	BOYS	MT	MT-1	CT	CT-1	--	--	--	GWB	CT	CT-1/CT-4	GWB	CT	CT-1/CT-4	GWB	CT	CT-1/CT-4	GWB	CT	CT-1/CT-4	GWB	SP	P-1	9'-0"	12
112	CHAIR STORAGE	VCT	VCT-2	RB	RB-1	--	--	--	GWB	FP	P-2	GWB	FP	P-2	GWB	FP	P-2	GWB	FP	P-2	GWB	FP	P-1	9'-0"	
113	GYMNASTICS EQUIPMENT	VCT	VCT-2	XB	RB-1	--	--	--	GWB	FP	P-2	GWB	FP	P-2	GWB	FP	P-2	GWB	FP	P-2	GWB	FP	P-1	ES	
114	GYMNASTICS	VCT/MD	VCT2/XD-1	XB	RB-1	--	--	--	GWB	FP	P-1	GWB	FP	P-1	GWB	FP	P-1	GWB	FP	P-1	ES	X	P-1	ES	
115	TRAINING	VCT	VCT-2	XB	RB-1	--	--	--	GWB	FP	P-1	GWB	FP	P-1	GWB	FP	P-1	GWB	FP	P-1	GWB	FP	P-1	9'-0"	
116	ELECTRICAL	VCT	VCT-2	X8	RB-1	--	--	--	GWB	FP	P-2	GWB	FP	P-2	GWB	FP	P-2	GWB	FP	P-2	GWB	FP	P-1	10'-0"	
117	PASSAGE	VCT	VCT-1	X8	RB-1	--	--	--	GWB	FP	P-1	GWB	FP	P-1	GWB	FP	P-1	ACP	X	AcP-1	ACP	X	AcP-1	12'-0"	
118	STORAGE	VCT	VCT-1	X8	RB-1	--	--	--	GWB	FP	P-2	GWB	FP	P-2	GWB	FP	P-2	GWB	FP	P-1	GPL	SP	P-1	9'-0"	12
119	GIRLS	MT	MT-1	CT	CT-1	--	--	--	GWB	CT	CT-3	GWB	CT	CT-3	GWB	CT	CT-1	GWB	CT	CT-1	GWB	SP	P-1	10'-0"	
120	MECHANICAL	VCT	VCT-2	RB	RB-1	--	--	--	GWB	FP	P-2	GWB	FP	P-2	GWB	FP	P-2	GWB	FP	P-2	GWB	FP	P-1	9'-0"	
121	TEAM ROOM	VCT	VCT-1	RB	RB-1	--	--	--	GWB	FP	P-1	GWB	FP	P-1	GWB	FP	P-1	ACP	X	AcP-4	GPL	SP	P-1	12'-0"	
122	SHOWERS	MT	MT-1	CT	CT-1	--	--	--	GWB	CT	CT-1	GWB	CT	CT-3	GWB	CT	CT-1	GWB	SP	P-1	GPL	SP	P-1	12'-0"	
123	LOCKERS	VCT	VCT-1	RB	RB-1	--	--	--	GWB	SP	P-1	GWB	SP	P-1	GWB	SP	P-1	GWB	SP	P-1	ACP	X	AcP-4	12'-0"	
124	COACHES OFFICE	C	C-7	RB	RB-1	--	--	--	GWB	FP	P-1	GWB	FP	P-1	GWB	FP	P-1	GWB	FP	P-1	ACP	X	AcP-1	10'-0"	
125	ELECTRICAL	VCT	VCT-2	RB	RB-1	--	--	--	GWB	FP	P-2	GWB	FP	P-2	GWB	FP	P-2	GWB	FP	P-2	GWB	FP	P-1	9'-0"	
126	WOMEN	MT	MT-1	--	--	--	--	--	GWB	CT	CT-1	GWB	CT	CT-1	GWB	CT	CT-1	GWB	CT	CT-1	GPL	SP	P-1	9'-0"	11
127	ATHLETIC EQUIPMENT	VCT	VCT-1	RB	RB-1	--	--	--	GWB	CT	P-1	GWB	CT	P-1	GWB	CT	P-1	GWB	FP	P-1	GWB	FP	P-1	12'-0"	10
128	MEN	MT	MT-1	--	--	--	--	--	GWB	CT	CT-1	GWB	CT	CT-1	GWB	CT	CT-1	GWB	FP	P-1	GPL	SP	P-1	9'-0"	
129	CONFERENCE	C	C-7	RB	RB-1	GWB/PFP	PFP-1	48"	GWB	FP	P-1	GWB	FP	P-1	GWB	SP	P-2	GWB	SP	P-1	ACP	X	AcP-1	9'-0"	21
130	CUSTODIAN	SV	SV-1	RB	RB-1	GWB/PFP	PFP-1	48"	GWB	SP	P-2	GWB	SP	P-2	GWB	SP	P-2	GWB	SP	P-1	ACP	X	AcP-1	9'-0"	
131	COACHES OFFICE	C	C-7	RB	RB-1	--	--	--	GWB	FP	P-1	GWB	FP	P-1	GWB	FP	P-1	GWB	FP	P-1	ACP	X	AcP-1	10'-0"	
132	LOCKERS	VCT	VCT-1	RB	RB-1	--	--	--	GWB	SP	P-1	GWB	SP	P-1	GWB	SP	P-1	ACP	X	AcP-4	GPL	SP	P-1	12'-0"	
133	SHOWERS	MT	MT-1	CT	CT-1	--	--	--	GWB	CT	CT-1	GWB	CT	CT-4	GWB	CT	CT-1	GWB	SP	P-1	GPL	SP	P-1	9'-0"	
134	PASSAGE	VCT	VCT-2	RB	RB-1	--	--	--	GWB	FP	P-1	GWB	FP	P-1	GWB	FP	P-1	GWB	FP	P-1	ACP	X	AcP-1	10'-0"	
135	STORAGE	VCT	VCT-2	RB	RB-1	--	--	--	GWB	FP	P-2	GWB	FP	P-2	GWB	FP	P-2	GWB	FP	P-2	GWB	FP	P-1	9'-0"	
136	BOYS	MT	MT-1	--	--	--	--	--	GWB	CT	CT-1	GWB	CT	CT-1	GWB	CT	CT.4	GWB	CT	CT-1	GPL	SP	P-1	9'-0"	
137	MECHANICAL	VCT	VCT-2	RB	RB-1	--	--	--	GWB	FP	P-2	GWB	FP	P-2	GWB	FP	P-2	GWB	FP	P-2	GWB	FP	P-1	10'-0"	
138	PASSAGE	VCT	VCT-2	RB	RB-1	--	--	--	GWB	FP	P-1	GWB	FP	P-1	GWB	FP	P-1	ACP	X	AcP-1	ACP	X	AcP-1	10'-0"	
139	TE'M ROOM	VCT	VCT-1	RB	RB-1	--	--	--	GWB	FP	P-1	GWB	FP	P-1	GWB	FP	P-1	ACP	X	AcP-4	12'-0"	
140	PASSAGE	VCT	VCT-2	RB	RB-1	--	--	--	GWB	FP	P-1	GWB	FP	P-1	GWB	FP	P-1	ACP	X	AcP-1	10'-0"	
141	PASSAGE	VCT	VCT-2	RB	RB-1	--	--	--	GWB	FP	P-1	GWB	FP	P-1	GWB	FP	P-1	GWB	FP	P-1	ACP	X	AcP-1	10'-0"	

PREFORMING ARTS - BUILDING NO. 1

ROOM NO	ROOM NAME	FLOOR MATL	FLOOR COL	BASE MATL	BASE COL	WAINSCOT MATL	WAINSCOT COL	WAINSCOT HT	NORTH WALL MATL	NORTH WALL FIN	NORTH WALL COL	EAST WALL MATL	EAST WALL FIN	EAST WALL COL	SOUTH WALL MATL	SOUTH WALL FIN	SOUTH WALL COL	WEST WALL MATL	WEST WALL FIN	WEST WALL COL	CEILING MATL	CEILING FIN	CEILING COL	HT	RM FINISH NOTES
101A	LOBBY	C	C-7	RB	RB-1	--	--	--	GWB	FP	--	GWB	FP	--	GWB	FP	--	GWB	SP	--	GWB	FP	P-2	16'-0"	
102A	CONCESSION BOOTH	SV	SV-1	RB	RB-1	--	--	--	GWB	SP	--	GWB	SP	--	GWB	FP	--	GWB	SP	--	GWB	FP	P-1	9'-0"	
103A	TICKET BOOTH	VCT	VCT-2	RB	RB-1	--	--	--	GWB	FP	--	GWB	FP	--	GWB	FP	--	GWB	FP	--	GWB	FP	P-1	9'-0"	
104A	LIGHT CONTROL	VCT	VCT-2	RB	RB-1	--	--	--	GWB	FP	--	GWB	FP	--	GWB	FP	--	GWB	FP	--	GWB	FP	P-1	9'-0"	
105A	SOUND CONTROL	VCT	VCT-2	RB	RB-1	--	--	--	GWB	FP	--	GWB	FP	--	GWB	FP	--	GWB	FP	--	GWB	FP	P-1	9'-0"	
106A	STORAGE	VCT	VCT-2	RB	RB-1	--	--	--	GWB	FP	P-2	GWB	FP	P-2	GWB	FP	P-2	GWB	FP	P-2	GWB	FP	P-1	16'-6"	
107A	LANDING	C	C-7	RB	RB-1	--	--	--	GWB	FP	--	GWB	FP	--	GWB	FP	--	GWB	FP	--	GWB	FP	--	9'-0"	
108A	LANDING	C	C-7	RB	RB-1	--	--	--	GWB	FP	--	GWB	FP	--	GWB	FP	--	GWB	FP	--	GWB	FP	--	9'-0"	
109A	VESTIBULE	C	C-7	RB	RB-1	--	--	--	GWB	FP	--	GWB	FP	--	GWB	FP	--	GWB	FP	--	GWB	FP	--	9'-0"	
110A	VESTIBULE	C	C-7	RB	RB-1	--	--	--	GWB	FP	--	GWB	FP	--	GWB	FP	--	GWB	FP	--	GWB	FP	--	9'-0"	
111A	STORAGE	VCT	VCT-2	RB	RB-1	--	--	--	GWB	FP	P-2	GWB	FP	P-2	GWB	FP	P-2	GWB	FP	P-2	GWB	FP	P-1	9'-0"	
112A	ELECTRICAL	CONC	--	RB	RB-1	--	--	--	GWB	FP	P-2	GWB	FP	P-2	GWB	FP	P-2	GWB	FP	P-2	GWB	FP	P-1	15'-0"	
113A	VESTIBULE	VCT	VCT-2	RB	RB-1	--	--	--	GWB	FP	--	GWB	FP	--	GWB	FP	--	GWB	FP	--	GWB	FP	--	VARIES	19
114A	VESTIBULE	VCT	VCT-2	RB	RB-1	--	--	--	GWB	FP	--	GWB	FP	--	GWB	FP	--	GWB	FP	--	GWB	FP	--	VARIES	19
115A	VESTIBULE	VCT	VCT-2	RB	RB-1	--	--	--	GWB	FP	--	GWB	FP	--	GWB	FP	--	GWB	FP	--	GWB	FP	--	VARIES	19
116A	VESTIBULE	VCT	VCT-2	RB	RB-1	--	--	--	GWB	FP	--	GWB	FP	--	GWB	FP	--	GWB	FP	--	GWB	FP	--	VARIES	19
117A	VESTIBULE	VCT	VCT-2	RB	RB-1	--	--	--	GWB	FP	--	GWB	FP	--	GWB	FP	--	GWB	FP	--	GWB	FP	--	VARIES	19
118A	VESTIBULE	VCT	VCT-2	RB	RB-1	--	--	--	GWB	FP	--	GWB	FP	--	GWB	FP	--	GWB	FP	--	GWB	FP	--	VARIES	19
119A	OPERABLE WALL STORAGE	VCT	VCT-2	RB	RB-1	--	--	--	GWB	FP	--	GWB	FP	--	GWB	FP	--	GWB	FP	--	GWB	FP	P-1	--	20
120A	OPERABLE WALL STORAGE	VCT	VCT-2	--	--	--	--	--	GWB	FP	--	GWB	FP	--	GWB	FP	--	GWB	FP	--	GWB	FP	P-1	--	20
121A	CLASSROOM / THEATER SEATING	C/VCT	C-7/VCT-2	RB		--	--	--	GWB/FHC	FP/X	--	--	--	--	GWB/FHC	FP/X	--	GWB	FP	--	GWB	FP	--	VARIES	1
122A	CLASSROOM / THEATER SEATING	C/VCT	C-7/VCT-2	RB		--	--	--	OPN	FP	--	GWB/FHC	FP/X	--	OPN	X	--	--	--	--	GWB	FP	--	VARIES	
123A	CLASSROOM / THEATER SEATING	C/VCT	C-7/VCT-2	RB		--	--	--	OPN	FP	--	GWB/FHC	FP/X	--	GWB/FHC	FP/X	--	--	--	--	--	--	--	VARIES	
124A	ORCHESTRA PIT	C	C-7	RB		--	--	--	CONC	FP	P-15	CONC	FP	P-15	CONC	FP	P-15	CONC	FP	P-15	ES	X	--	30'-0"	
125A	STAGE	MD	P-15	RB		--	--	--	GWB	FP	P-15	GWB	FP	P-15	GWB	FP	P-15	GWB	FP	P-15	ES	X	--		
126A	TELECOMMUNICATIONS STORAGE	VCT	VCT-2	RB	RB-1	--	--	--	GWB	FP	P-2	GWB	FP	P-2	GWB	FP	P-2	GWB	FP	P-2	GWB	FP	P-1	9'-0"	
127A	STAIR	VCT	VCT-2	RB	RB-1	--	--	--	GWB	FP	P-2	GWB	FP	P-2	GWB	FP	P-2	GWB	FP	P-2	ES/GWB	FP	P-1	VARIES	
128A	PASSAGE	VCT	VCT-2	RB	RB-1	--	--	--	GWB	FP	--	GWB	FP	--	GWB	FP	--	GWB	FP	--	GWB	FP	P-1	14'-0"	
129A	PASSAGE	VCT	VCT-2	RB	RB-1	--	--	--	GWB	FP	--	GWB	FP	--	GWB	FP	--	GWB	FP	P-1	ACP	X	--	9'-0"	
130A	FACULTY OFFICE	C	C-5	RB	RB-1	--	--	--	GWB	FP	P-1	GWB	FP	P-1	GWB	FP	P-1	GWB	FP	P-1	ACP	X	--	9'-0"	
131A	CONTROL ROOM	C	C-6	RB	RB-1	--	--	--	GWB	FP	P-1	GWB	FP	P-1	GWB	FP	P-1	GWB	FP	P-1	ACP	X	--	9'-0"	
132A	TELECOMMUNICATIONS	SV	SV-1	RB	RB-1	--	--	--	GWB	FP	P-2	GWB	FP	P-2	GWB	FP	P-2	GWB	FP	P-2	ACP	X	--	16'-6"	7
133A	CHORUS	C	C-6	RB	RB-2	--	--	--	GWB	FP	--	GWB	FP	--	GWB	FP	--	GWB	FP	--	ACP	X	--	16'-6"	
134A	FACULTY OFFICE	C	C-6	RB	RB-2	--	--	--	GWB	FP	--	GWB	FP	--	GWB	FP	--	GWB	FP	--	ACP	X	--	9'-0"	
135A	MUSIC LIBRARY	C	C-6	RB	RB-2	--	--	--	GWB	FP	--	GWB	FP	--	GWB	FP	--	GWB	FP	--	ACP	X	--	9'-0"	
136A	INSTRUMENT STORAGE	VCT	VCT-2	RB	RB-1	--	--	--	GWB	FP	P-2	GWB	FP	P-2	GWB	FP	P-2	GWB	FP	P-2	GWB	FP	P-1	12'-0"	
137A	DIMMER CONTROL ROOM	VCT	VCT-2	RB	RB-1	--	--	--	GWB	FP	P-2	GWB	FP	P-2	GWB	FP	P-2	GWB	FP	P-2	GWB	FP	P-1	12'-0"	
138A	INSTRUMENTAL MUSIC	C	C-6	RB	RB-1	--	--	--	GWB	FP	--	GWB	FP	--	GWB	FP	--	GWB	FP	--	ACP	X	--	16'-6"	7
139A	INSTRUMENT STORAGE	VCT	VCT-2	RB	RB-1	--	--	--	GWB	FP	P-1	GWB	FP	P-1	GWB	FP	P-1	GWB	FP	P-1	ACP	X	--	12'-0"	
140A	PRACTICE ROOM	C	C-6	RB	RB-2	--	--	--	GWB	FP	--	GWB	FP	--	GWB	FP	--	GWB	FP	--	ACP	X	--	12'-0"	
141A	PRACTICE ROOM	C	C-6	RB	RB-2	--	--	--	GWB	FP	P-1	GWB	FP	P-1	GWB	FP	P-1	GWB	FP	P-1	ACP	X	--	12'-0"	
142A	PRACTICE ROOM	C	C-6	RB	RB-2	--	--	--	GWB	FP	P-1	GWB	FP	P-1	GWB	FP	P-1	GWB	FP	P-1	ACP	X	--	12'-0"	
143A	PRACTICE ROOM	C	C-6	RB	RB-2	--	--	--	GWB	FP	P-1	GWB	FP	P-1	GWB	FP	P-1	GWB	FP	P-1	ACP	X	--	12'-0"	
144A	COSTUME STORAGE	VCT	VCT-2	RB	RB-1	--	--	--	GWB	FP	P-2	GWB	FP	P-2	GWB	FP	P-2	GWB	FP	P-1	ACP	X	--	9'-0"	
145A	MUSIC LIBRARY	C	C-6	RB	RB-2	--	--	--	GWB	FP	P-1	GWB	FP	P-1	GWB	FP	P-1	GWB	FP	P-1	ACP	X	--	9'-0"	
146A	FACULTY OFFICE	C	C-6	RB	RB-2	--	--	--	GWB	FP	P-1	GWB	FP	P-1	GWB	FP	P-1	GWB	FP	P-1	ACP	X	--	9'-0"	
147A	BOYS	MT	MT-1	MT	MT-1	CT	CT-4	--	GWB	FP	P-1	GWB	FP	P-1	GWB	SP	P-1	GWB	SP	P-1	GWB	SP	P-1	9'-0"	2
148A	GIRLS	MT	MT-1	MT	MT-1	CT	CT-4	--	GWB	FP	P-1	GWB	FP	P-1	GWB	SP	P-1	GWB	SP	P-1	GWB	SP	P-1	9'-0"	3
149A	DRESSING ROOM	VCT	VCT-2	RB	RB-1	--	--	--	GWB	FP	P-1	GWB	FP	P-1	GWB	FP	P-1	GWB	FP	P-1	ACP	X	--	9'-0"	
150A	FACULTY OFFICE	VCT	VCT-2	RB	RB-1	--	--	--	GWB	FP	P-1	GWB	FP	P-1	GWB	FP	P-1	GWB	FP	P-1	ACP	X	--	9'-0"	
151A	DRESSING ROOM	VCT	VCT-2	RB	RB-1	--	--	--	GWB	FP	P-1	GWB	FP	P-1	GWB	FP	P-1	GWB	FP	P-1	ACP	X	--	9'-0"	
152A	WHEEL CHAIR LIFT	VCT	VCT-2	RB	RB-1	--	--	--	GWB	CONC	FP	P-15	CONC	FP	P-15	CONC	FP	P-15	CONC	FP	P-15	CONC	FP	P-15	16'-6"	
153A	ORCHESTRA PIT STORAGE	CONC	--	RB	RB-1	--	--	--	GWB	CONC	FP	P-15	CONC	FP	P-15	CONC	FP	P-15	CONC	FP	P-15	CONC	FP	P-15	6'-3"	
154A	CUSTUDIAN	SV	SV-1	RB	RB-1	GWB/PFP	PFP-1	48"	GWB	SP	P-2	GWB	SP	P-2	GWB	SP	P-2	GWB	SP	P-2	GWB	SP	P-1	9'-0"	4
155A	BOILER ROOM	CONC	--	RB	RB-1	--	--	--	GWB	SP	P-2	GWB	SP	P-2	GWB	SP	P-2	GWB	SP	P-2	GWB	SP	P-1	16'-6"	
156A	LADDER LANDING	ES	X						GWB	FP	P-2	GWB	FP	P-2	GWB	FP	P-2	GWB	FP	P-2	GWB	FP	P-1	--	20
157A	MECHANICAL LANDING	VCT	VCT-2	RB	RB-1	--	--	--	GWB	FP	P-2	GWB	FP	P-2	GWB	FP	P-2	GWB	FP	P-2	GWB	FP	P-1	13'-0"	
158A	MECHANICAL PLATFORM	CONC	X	RB	RB-1	--	--	--	GWB	FP	P-2	GWB	FP	P-2	GWB	FP	P-2	GWB	FP	P-2	GWB	FP	P-1	--	20
159A	CATWALK LANDING	ES	X						GWB	FP	P-2	GWB	FP	P-2	GWB	FP	P-2	GWB	FP	P-2	GWB	FP	P-1	--	20
160A	FIRE RISER ROOM	VCT	VCT-2	RB	RB-1	--	--	--	GWB	FP	P-2	GWB	FP	P-2	GWB	FP	P-2	GWB	FP	P-2	GWB	FP	P-1	--	20
161A	ELECTRICAL	VCT	VCT-2	RB	RB-1	--	--	--	GWB	FP	P-2	GWB	FP	P-2	GWB	FP	P-2	GWB	FP	P-2	GWB	FP	P-1	15'-0"	

ADMINISTRATION - BUILDING NO. 2

ROOM NO	ROOM NAME	FLOOR MATL	FLOOR COL	BASE MATL	BASE COL	WAINSCOT MATL	WAINSCOT COL	WAINSCOT HT	NORTH WALL MATL	NORTH WALL FIN	NORTH WALL COL	EAST WALL MATL	EAST WALL FIN	EAST WALL COL	SOUTH WALL MATL	SOUTH WALL FIN	SOUTH WALL COL	WEST WALL MATL	WEST WALL FIN	WEST WALL COL	CEILING MATL	CEILING FIN	CEILING COL	HT	RM FINISH NOTES
201	RECEPTION	C	C-2	RB	RB-2	--	--	--	CBV	--	--	GWB/CBV	FP	P-1	GWB/CBV	FP	P-1	GWB/CBV	FP	P-1	GWB/CBV	FP	P-2	VARIES	
202	TREATMENT ROOM	SV	SV-1	RB	RB-1	--	--	--	GWB	FP	P-1	GWB	FP	P-1	GWB	FP	P-1	GWB	FP	P-1	GWB	FP	P-2	9'-0"	
203	TREATMENT ROOM	SV	SV-1	RB	RB-1	--	--	--	GWB	FP	P-1	GWB	FP	P-1	GWB	FP	P-1	GWB	FP	P-1	ACP	X	ACP-1	9'-0"	
204	HEALTH CLERK	SV	SV-1	RB	RB-1	--	--	--	GWB	VHC	VHC-2	GWB	VHC	VHC-2	GWB	VHC	VHC-2	GWB			ACP	X	ACP-1	9'-0"	
205	WAITING	SV	SV-1	RB	RB-1	--	--	--	GWB	FP	P-2	GWB	FP	P-2	GWB	FP	P-2	GWB	FP	P-2	GWB	FP	P-1	9'-0"	
206	HANDICAP TOILET	MT	MT-1	MT	MT-1	CT	CT-1	48"	GWB	SP	P-1	GWB	SP	P-1	GWB	SP	P-1	GWB	SP	P-1	GWB	SP	P-1	8'-0"	
207	PASSAGE	C	C-2	RB	RB-2	GWB/VHC	VHC-4	42"	GWB	VHC	VHC-3	GWB	VHC	VHC-3	GWB	VHC	VHC-3	GWB	VHC	VHC-3	GWB	FP	P-2	12'-0"	5,9
208	PASSAGE	C	C-2	RB	RB-2	GWB/VHC	VHC-4	42"	GWB	VHC	VHC-3	GWB	VHC	VHC-3	GWB	VHC	VHC-3	GWB	VHC	VHC-3	ACP	X	ACP-2	9'-0"	6,9
209	DUPLICATING	C	C-5	RB	RB-2	--	--	--	GWB	FP	P-1	GWB	FP	P-1	GWB	FP	P-1	GWB	FP	P-1	ACP	X	ACP-1	9'-0"	
210	STORAGE	C	C-5	RB	RB-2	--	--	--	GWB	FP	P-1	GWB	FP	P-1	GWB	FP	P-1	GWB	FP	P-1	GWB	FP	P-1	9'-0"	
211	PROGRAM	C	C-5	RB	RB-1	--	--	--	GWB	FP	P-1	GWB	FP	P-9	GWB	FP	P-1	GWB	FP	P-1	ACP	X	ACP-1	9'-0"	
212	RECORDS	C	C-5	RB	RB-1	--	--	--	GWB	FP	P-1	GWB	FP	P-1	GWB	FP	P-1	GWB	FP	P-3	ACP	X	ACP-1	9'-0"	
213	CUSTODIAN	SV	SV-1	RB	RB-1	GWB/PFP	PFP-1	48"	GWB	SP	P-2	GWB	SP	P-2	GWB	SP	P-2	GWB	SP	P-3	ACP	X	ACP-1	9'-0"	4
214	S.P.O.	C	C-5	RB	RB-1	--	--	--	GWB	FP	P-1	GWB	FP	P-1	GWB	FP	P-1	GWB	FP	P-1	ACP	X	ACP-1	9'-0"	
215	WAITING	C	C-2	RB	RB-2	--	--	--	GWB	FP	P-2	--	--	--	GWB	VHC	VHC-7	GWB	VHC	VHC-7	ACP	X	ACP-1	9'-0"	
216	ATTENDANCE	RF	RF-1	RB	RB-2	--	--	--	GWB	FP	P-2	GWB	FP	P-2	GWB	VHC	VHC-7	--	--	--	ACP	X	ACP-1	9'-0"	7
217	FINANCE	C	C-5	RB	RB-1	--	--	--	GWB	FP	P-1	GWB	FP	P-1	GWB	FP	P-1	GWB	FP	P-1	ACP	X	ACP-1	9'-0"	
218	CONFERENCE	C	C-3	RB	RB-1	--	--	--	GWB	VHC	VHC-1	GWB	FP	P-1	GWB	VHC	VHC-7	--	--	--	ACP	X	ACP-1	9'-0"	
219	WAITING	C	C-5	RB	RB-2	GWB/VHC	VHC-4	42"	GWB	VHC	VHC-3	GWB	VHC	VHC-3	GWB	VHC	VHC-7	--	--	--	ACP	X	ACP-2	9'-0"	
220	VICE PRINCIPAL	C	C-3	RB	RB-1	--	--	--	GWB	VHC	VHC-2	GWB	FP	P-1	GWB	FP	P-1	GWB	FP	P-1	ACP	X	ACP-1	9'-0"	
221	VICE PRINCIPAL	C	C-3	RB	RB-1	--	--	--	GWB	FP	P-1	GWB	VHC	VHC-2	GWB	FP	P-1	GWB	FP	P-1	ACP	X	ACP-1	9'-0"	
222	VICE PRINCIPAL	C	C-3	RB	RB-1	--	--	--	GWB	VHC	VHC-1	GWB	FP	P-1	GWB	FP	P-1	GWB	FP	P-1	ACP	X	ACP-1	9'-0"	
223	CONFERENCE	C	C-3	RB	RB-1	--	--	--	GWB	VHC	VHC-1	GWB	VHC	VHC-9	GWB	VHC	VHC-9	GWB	VHC	VHC-9	ACP	X	ACP-1	9'-0"	
224	PRINCIPAL	C	C-3	RB	RB-1	--	--	--	GWB	VHC	VHC-9	GWB	VHC	VHC-9	GWB	VHC	VHC-9	GWB	VHC	VHC-9	ACP	X	ACP-1	9'-0"	
225	WORKROOM / STORAGE	RF	RF-1	RB	RB-2	--	--	--	GWB	FP	P-1	GWB	FP	P-1	GWB	FP	P-1	GWB	FP	P-1	ACP	X	ACP-1	9'-0"	

ADMINISTRATION - BUILDING NO. 2 CONTINUED

ROOM NO	ROOM NAME	FLOOR MATL	FLOOR COL	BASE MATL	BASE COL	WAINSCOT MATL	WAINSCOT COL	WAINSCOT HT	NORTH WALL MATL	NORTH WALL FIN	NORTH WALL COL	EAST WALL MATL	EAST WALL FIN	EAST WALL COL	SOUTH WALL MATL	SOUTH WALL FIN	SOUTH WALL COL	WEST WALL MATL	WEST WALL FIN	WEST WALL COL	CEILING MATL	CEILING FIN	CEILING COL	HT	RM FINISH NOTES
226	MAIL	RF	RF-1	RB	RB-2	--	--	--	GWB	FP	P-1	GWB	FP	P-1	GWB	FP	P-1	GWB	FP	P-1	ACP	X	ACP-1	9'-0"	
227	ELECTRICAL	SV	SV-1	RB	RB-1	--	--	--	GWB	FP	P-2	GWB	FP	P-2	GWB	FP	P-2	GWB	FP	P-2	GWB	FP	P-1	VARIES	
228	TELEPHONE	SV	SV-1	RB	RB-1	--	--	--	GWB	FP	P-2	GWB	FP	P-2	GWB	FP	P-2	GWB	FP	P-2	GWB	FP	P-1	9'-0"	
229	COMPUTER	SV	SV-1	RB	RB-1	--	--	--	GWB	FP	P-2	GWB	FP	P-2	GWB	FP	P-2	GWB	FP	P-2	GWB	FP	P-1	9'-0"	
230	MECHANICAL	SV	SV-1	RB	RB-1	--	--	--	GWB	FP	P-2	GWB	FP	P-2	GWB	FP	P-2	GWB	FP	P-2	GWB	FP	P-1	9'-0"	20
231	MEN	MT	MT-1	CT	CT-1	--	--	--	GWB	CT	CT-1/CT-2	GWB	CT	CT-1/CT-2	GWB	CT	CT-1

ROOM FINISH SCHEDULE CONTINUED

ROOM NO	ROOM NAME	FLOOR MATL	FLOOR COL	BASE MATL	BASE COL	WAINSCOT MATL	WAINSCOT COL	WAINSCOT HT	NORTH WALL MATL	NORTH WALL FIN	NORTH WALL COL	EAST WALL MATL	EAST WALL FIN	EAST WALL COL	SOUTH WALL MATL	SOUTH WALL FIN	SOUTH WALL COL	WEST WALL MATL	WEST WALL FIN	WEST WALL COL	CEILING MATL	CEILING FIN	CEILING COL	CEILING HT	IRM FINH NOTES
ENGLISH - BUILDING NO. 9																									
901	CLASSROOM	C	C-6	RB	RB-2	GWB/FP:	P-2	40"	GWB	FP	P-1	GWB	FP	P-1	GWB	FP	P-1	GWB	FP	P-1	ACP	X	ACP-1	9'-0"	7
902	CLASSROOM	C	C-6	RB	RB-2	GWB/FP:	P-2	40"	GWB	FP	P-1	GWB	FP	P-1	GWB	FP	P-1	GWB	FP	P-1	ACP	X	ACP-1	9'-0"	7
903	FACULTY OFFICE	C	C-6	RB	RB-2	--	--	--	GWB	FP	P-1	GWB	FP	P-2	GWB	FP	P-1	GWB	FP	P-1	ACP	X	ACP-1	9'-0"	7
904	CLASSROOM	C	C-6	RB	RB-2	GWB/FP:	P-2	40"	GWB	FP	P-1	GWB	FP	P-1	GWB	FP	P-1	GWB	FP	P-1	ACP	X	ACP-1	9'-0"	7
905	CLASSROOM	C	C-6	RB	RB-2	GWB/FP:	P-2	40"	GWB	FP	P-1	GWB	FP	P-1	GWB	FP	P-1	GWB	FP	P-1	ACP	X	ACP-1	9'-0"	7
906	FACULTY OFFICE	C	C-6	RB	RB-2	--	--	--	GWB	FP	P-1	GWB	FP	P-1	GWB	FP	P-1	GWB	FP	P-2	ACP	X	ACP-1	9'-0"	7
907	CLASSROOM	C	C-6	RB	RB-2	LHS/FP:	P-2	40"	GWB	FP	P-1	GWB	FP	P-1	GWB	FP	P-1	GWB	FP	P-1	ACP	X	ACP-1	9'-0"	7
908	CLASSROOM	C	C-6	RB	RB-2	GWB/FP:	P-2	40"	GWB	FP	P-1	GWB	FP	P-1	GWB	FP	P-1	GWB	FP	P-1	ACP	X	ACP-1	9'-0"	7
909	FACULTY OFFICE	C	C-6	RB	RB-2	--	--	--	GWB	FP	P-1	GWB	FP	P-2	GWB	FP	P-1	GWB	FP	P-1	ACP	X	ACP-1	9'-0"	7
910	CUSTODIAN	SV	SV-1	RB	RB-1	GWB/PFP:	PFP-1	48"	GWB	SP	P-2	GWB	SP	P-2	GWB	SP	P-2	GWB	SP	P-2	GWB	SP	P-1	9'-0"	4
911	STORAGE	SV	SV-1	RB	RB-1	--	--	--	GWB	FP	P-2	GWB	FP	P-2	GWB	FP	P-2	GWB	FP	P-2	GWB	FP	P-1	9'-0"	
912	ELECTRICAL	CONC	--	RB	RB-1	--	--	--	GWB	FP	P-1	GWB	FP	P-1	GWB	FP	P-1	GWB	FP	P-1	GWB	FP	P-1	9'-0"	
913	CLASSROOM	C	C-6	RB	RB-2	GWB/FP:	P-2	--	GWB	FP	P-1	GWB	FP	P-1	GWB	FP	P-1	GWB	FP	P-1	ACP	X	ACP-1	9'-0"	7
914	FACULTY OFFICE	C	C-6	RB	RB-2	--	--	--	GWB	FP	P-1	GWB	FP	P-1	GWB	FP	P-1	GWB	FP	P-1	ACP	X	ACP-1	9'-0"	
915	CLASSROOM	C	C-6	RB	RB-2	GWB/FP:	P-2	40"	GWB	FP	P-1	GWB	FP	P-1	GWB	FP	P-1	GWB	FP	P-1	ACP	X	ACP-1	9'-0"	7
916	CLASSROOM	C	C-6	RB	RB-2	GWB/FP:	P-2	40"	GWB	FP	P-1	GWB	FP	P-1	GWB	FP	P-1	GWB	FP	P-1	ACP	X	ACP-1	9'-0"	7
917	FACULTY OFFICE	C	C-6	RB	RB-2	--	--	--	GWB	FP	P-1	GWB	FP	P-2	GWB	FP	P-1	GWB	FP	P-1	ACP	X	ACP-1	9'-0"	
918	CLASSROOM	C	C-6	RB	RB-2	GWB/FP:	P-2	40"	GWB	FP	P-1	GWB	FP	P-2	GWB	FP	P-1	GWB	FP	P-1	ACP	X	ACP-1	9'-0"	7
919	CLASSROOM	C	C-6	RB	RB-2	GWB/FP:	P-2	40"	GWB	FP	P-1	GWB	FP	P-1	GWB	FP	P-1	GWB	FP	P-1	ACP	X	ACP-1	9'-0"	7
920	FACULTY OFFICE	C	C-6	RB	RB-2	--	--	--	GWB	FP	P-1	GWB	FP	P-1	GWB	FP	P-1	GWB	FP	P-2	ACP	X	ACP-1	9'-0"	
LIBRARY - BUILDING NO. 10																									
1001	ALTERNATIVE LEARNING CENTER	C	C-6	RB	RB-2	GWB/FP:	P-2	40"	GWB	FP	P-1	GWB	FP	P-1	GWB	FP	P-1	GWB	FP	P-1	ACP	X	ACP-1	9'-0"	7
1002	CLOSET	VCT	VCT-2	RB	RB-1	--	--	--	GWB	FP	P-2	GWB	FP	P-2	GWB	FP	P-2	GWB	FP	P-2	GWB	FP	P-1	8'-0"	
1003	FACULTY OFFICE	C	C-6	RB	RB-2	--	--	--	GWB	FP	P-1	GWB	FP	P-1	GWB	FP	P-1	GWB	FP	P-1	ACP	X	ACP-1	9'-0"	
1004	STORAGE	VCT	VCT-2	RB	RB-1	--	--	--	GWB	FP	P-2	GWB	FP	P-2	GWB	FP	P-2	GWB	FP	P-2	GWB	FP	P-1	9'-0"	
1005	CUSTODIAN	SV	SV-1	RB	RB-1	GWB/PFP:	PFP-1	48"	GWB	SP	P-2	GWB	SP	P-2	GWB	SP	P-2	GWB	SP	P-2	GWB	SP	P-1	9'-0"	4
1006	FACULTY WOMEN	MT	MT-1	--	--	--	--	--	GWB	CT	CT-1/CT-2	GWB	CT	CT-1/CT-2	GWB	CT	CT-1/CT-2	GWB	CT	CT-1/CT-2	GWB	SP	P-1	9'-0"	11
1007	FACULTY MEN	MT	MT-1	--	--	--	--	--	GWB	CT	CT-1/CT-2	GWB	CT	CT-1/CT-2	GWB	CT	CT-1/CT-2	GWB	CT	CT-1/CT-2	GWB	SP	P-1	9'-0"	10
1008	ELEVATOR SHAFT	CONC	--	--	--	--	--	--	GWB	CT	CT-1/CT-2	GWB	CT	CT-1/CT-2	GWB	CT	CT-1/CT-2	GWB	CT	CT-1/CT-2	GWB	FP	P-1	VARIES:	20
1009	STAIRS	RF	RF-1	RB	RB-2	--	--	--	GWB	FP	P-2	GWB	FP	P-2	GWB	FP	P-2	GWB	FP	P-2	GWB	FP	P-1	VARIES:	
1010	PASSAGE	RF	RF-1	RB	RB-2	--	--	--	GWB	FP	P-2	GWB	FP	P-2	GWB	FP	P-2	GWB	FP	P-2	ACP	X	ACP-1	9'-0"	
1011	FOYER	RF	RF-1	RB	RB-2				GWB	FP	P-2	GWB	FP	P-2	GWB	FP	P-2	GWB	FP	P-2	GWB	FP	P-1	VARIES:	
1012	PASSAGE	C	C-1	RB	RB-2	--	--	--	GWB	FP	P-1	GWB	FP	P-1	GWB	FP	P-1	GWB	FP	P-1	ACP	X	ACP-3	9'-0"	
1013	CONFERENCE / FILM PREVIEW	C	C-4	RB	RB-2	--	--	--	GWB	VWC	VWC-6	GWB	FP	P-1	GWB	FP	P-1	GWB	FP	P-1	ACP	X	ACP-3	9'-0"	
1014	REPAIR	RF	RF-1	RB	RB-2	--	--	--	GWB	FP	P-1	GWB	FP	P-1	GWB	FP	P-1	GWB	FP	P-1	ACP	X	ACP-1	9'-0"	
1015	REC.	RF	RF-1	RB	RB-2	--	--	--	GWB	FP	P-1	GWB	FP	P-1	GWB	FP	P-1	GWB	FP	P-1	ACP	X	ACP-1	9'-0"	
1016	DARK ROOM	SV	SV-1	RB	RB-1	--	--	--	GWB	FP	P-2	GWB	FP	P-2	GWB	FP	P-2	GWB	FP	P-2	ACP	X	ACP-1	9'-0"	
1017	GRAPHICS	C	C-5	RB	RB-2	--	--	--	GWB	FP	P-1	GWB	FP	P-1/P-4	GWB	FP	P-1	GWB	FP	P-1/P-4	ACP	X	ACP-1	9'-0"	
1018	TYPING / COMPUTER USE	C	C-1	RB	RB-2	--	--	--	GWB	FP	P-1	GWB	FP	P-1/P-4	GWB	FP	P-1	GWB	FP	P-1/P-4	ACP	X	ACP-3	9'-0"	13
1019	BOOK REPAIR	C	C-1	RB	RB-2	--	--	--	GWB	FP	P-1	GWB	FP	P-1	GWB	FP	P-1	GWB	FP	P-1	ACP	X	ACP-3	9'-0"	
1020	LIBRARY TECH.	C	C-1	RB	RB-2	--	--	--	GWB	FP	P-1	GWB	FP	P-1	GWB	FP	P-1	GWB	FP	P-1	ACP	X	ACP-3	9'-0"	14,7
1021	STACKS	C	C-1	RB	RB-2	--	--	--	GWB	FP	P-1	GWB	FP	P-1	GWB	FP	P-1	GWB	FP	P-1	GWB	FP	P-1	VARIES:	7
1022	MEDIA USE	C	C-1	RB	RB-2	--	--	--	GWB	FP	P-1	GWB	FP	P-1	GWB	FP	P-1	GWB	FP	P-1	ACP	X	ACP-3	9'-0"	
1023	MEDIA	C	C-5	RB	RB-2	--	--	--	GWB	FP	P-1	GWB	FP	P-3	GWB	FP	P-1	GWB	FP	P-1	ACP	X	ACP-1	9'-0"	
1024	STUDY	C	C-1	RB	RB-2	--	--	--	--	FP	--	GWB	FP	P-1	GWB	FP	P-1	GWB	FP	P-1	ACP	X	ACP-3	VARIES:	7
1025	QUIET STUDY	C	C-5	RB	RB-2	--	--	--	GWB	FP	P-1	GWB	FP	P-1	GWB	FP	P-1	GWB	FP	P-1	ACP	X	ACP-1	9'-0"	13
1026	LIBRARIAN OFFICE	C	C-5	RB	RB-2	--	--	--	GWB	FP	P-2	GWB	FP	P-1	GWB	FP	P-1	GWB	FP	P-1	ACP	X	ACP-3	9'-0"	
1027	REFERENCE	C	C-1	RB	RB-2	--	--	--	GWB	FP	P-2	GWB	FP	P-1	GWB	FP	P-1	GWB	FP	P-1	ACP	X	ACP-3	9'-0"	
1028	STAIRS	RF	RF-1	RB	RB-2	--	--	--	GWB	FP	P-1	GWB	FP	P-2	GWB	FP	P-2	GWB	FP	P-2	GWB	FP	P-1	VARIES:	
1029	MAGAZINES	C	C-1	RB	RB-2	--	--	--	GWB	FP	P-1	GWB	FP	P-1	GWB	FP	P-1	GWB	FP	P-1	ACP	X	ACP-1	9'-0"	
1030	ELEVATOR MACHINE ROOM	VCT	VCT-2	RB	RB-1	--	--	--	GWB	FP	P-2	GWB	FP	P-2	GWB	FP	P-2	GWB	FP	P-2	GWB	FP	P-1	9'-0"	
GUIDANCE CENTER - BUILDING NO. 10																									
1001A	ELECTRICAL	VCT	VCT-2	RB	RB-1	--	--	--	GWB	FP	P-2	GWB	FP	P-2	GWB	FP	P-2	GWB	FP	P-2	GWB	FP	P-1	9'-0"	
1002A	COMMUNICATIONS	VCT	VCT-2	RB	RB-1	--	--	--	GWB	FP	P-1	GWB	FP	P-1	GWB	FP	P-1	GWB	FP	P-1	GWB	FP	P-1	9'-0"	
1003A	PASSAGE	RF	RF-1	RB	RB-1	--	--	--	GWB	FP	P-2	GWB	FP	P-2	GWB	FP	P-2	GWB	FP	P-2	ACP	X	ACP-1	9'-0"	
1004A	WAITING	C	C-2	RB	RB-1	--	--	--	GWB	FP	P-1	GWB	FP	P-1	GWB	FP	P-1	GWB	FP	P-1	GWB	FP	P-1	VARIES:	
1005A	RECEPTION	C	C-2	RB	RB-1	--	--	--	GWB	FP	P-2	GWB	FP	P-2	GWB	FP	P-2	GWB	FP	P-1	GWB	FP	P-1	VARIES:	
1006A	CAREER CENTER	C	C-2	RB	RB-1	--	--	--	GWB	FP	P-1	GWB	FP	P-1	GWB	FP	P-1	GWB	FP	P-1	GWB/ACP:	FP/X :	P-1/ACP-3	VARIES:	15,8
1007A	G.I.S. OFFICE	C	C-5	RB	RB-1	--	--	--	GWB	FP	P-1	GWB	FP	P-1	GWB	FP	P-3	GWB	FP	P-1	ACP	X	ACP-1	9'-0"	
1008A	COUNSELOR	C	C-5	RB	RB-1	--	--	--	GWB	FP	P-1	GWB	FP	P-1	GWB	FP	P-2	GWB	FP	P-1	ACP	X	ACP-1	9'-0"	
1009A	STORAGE	SV	SV-1	RB	RB-1	--	--	--	GWB	FP	P-4	GWB	FP	P-2	GWB	FP	P-2	GWB	FP	P-2	ACP	X	ACP-1	9'-0"	
1010A	G.I.S. OFFICE	C	C-5	RB	RB-1	--	--	--	GWB	FP	P-1	GWB	FP	P-1	GWB	FP	P-1	GWB	FP	P-1	ACP	X	ACP-1	9'-0"	
1011A	COUNSELOR	C	C-5	RB	RB-1	--	--	--	GWB	FP	P-1	GWB	FP	P-1	GWB	FP	P-1	GWB	FP	P-2	ACP	X	ACP-1	9'-0"	
1012A	G.I.S. OFFICE	C	C-5	RB	RB-1	--	--	--	GWB	FP	P-1	GWB	FP	P-1	GWB	FP	P-1	GWB	FP	P-3	ACP	X	ACP-1	9'-0"	
1013A	COUNSELOR	C	C-5	RB	RB-1	--	--	--	GWB	FP	P-1	GWB	FP	P-1	GWB	FP	P-1	GWB	FP	P-2	ACP	X	ACP-1	9'-0"	
1014A	STORAGE / CUSTODIAN	SV	SV-1	RB	RB-1	GWB/PFP:	PFP-1	48"	GWB	SP	P-2	GWB	SP	P-2	GWB	SP	P-2	GWB	SP	P-2	GWB	SP	P-1	9'-0"	4
1015A	CONFERENCE	C	C-3	RB	RB-1	--	--	--	GWB	FP	P-1	GWB	FP	P-1	GWB	FP	P-1	GWB	VWC	VWC-2	ACP	X	ACP-3	9'-0"	
1016A	PASSAGE	C	C-2	RB	RB-1	--	--	--	GWB	FP	P-1	GWB	FP	P-1	GWB	FP	P-1	GWB	FP	P-1	GWB/ACP:	FP/X :	P-1/ACP-3	9'-0"	
1017A	PASSAGE	C	C-2	RB	RB-1	--	--	--	GWB	FP	P-1	GWB	FP	P-1	GWB	FP	P-1	GWB	FP	P-1	ACP	X	ACP-3	9'-0"	
SPECIAL EDUCATION - BUILDING NO. 11																									
1101	CLASSROOM	C	C-6	RB	RB-2	GWB/FP:	P-2	40"	GWB	FP	P-1	GWB	FP	P-1	GWB	FP	P-1	GWB	FP	P-1	ACP	X	ACP-1	9'-0"	7
1102	CLASSROOM	C	C-6	RB	RB-2	GWB/FP:	P-2	40"	GWB	FP	P-1	GWB	FP	P-1	GWB	FP	P-1	GWB	FP	P-1	ACP	X	ACP-1	9'-0"	7
1103	TIME-OUT ROOM	C	C-6	RB	RB-2	--	--	--	GWB	FP	P-1	GWB	FP	P-1	GWB	FP	P-1	GWB	FP	P-1	ACP	X	ACP-1	9'-0"	
1104	TIME-OUT ROOM	C	C-6	RB	RB-2	--	--	--	GWB	FP	P-1	GWB	FP	P-1	GWB	FP	P-1	GWB	FP	P-1	ACP	X	ACP-1	9'-0"	
1105	CLASSROOM	C	C-6	RB	RB-2	GWB/FP:	P-2	40"	GWB	FP	P-1	GWB	FP	P-1	GWB	FP	P-1	GWB	FP	P-1	ACP	X	ACP-1	9'-0"	7
1106	CLASSROOM	C	C-6	RB	RB-2	GWB/FP:	P-2	40"	GWB	FP	P-1	GWB	FP	P-1	GWB	FP	P-1	GWB	FP	P-1	ACP	X	ACP-1	9'-0"	7
1107	--	--	--	--	--	--	--	--	GWB	FP	P-1	GWB	FP	P-1	GWB	FP	P-1	GWB	FP	P-1	--	--	--	--	
1108	TIME-OUT ROOM	C	C-6	RB	RB-2	--	--	--	GWB	FP	P-1	GWB	FP	P-1	GWB	FP	P-1	GWB	FP	P-1	ACP	X	ACP-1	9'-0"	
1109	TIME-OUT ROOM	C	C-6	RB	RB-2	--	--	--	GWB	FP	P-1	GWB	FP	P-1	GWB	FP	P-1	GWB	FP	P-1	ACP	X	ACP-1	9'-0"	
1110	FACULTY OFFICE	C	C-6	RB	RB-2	--	--	--	GWB	FP	P-1	GWB	FP	P-1	GWB	FP	P-1	GWB	FP	P-1	ACP	X	ACP-1	9'-0"	
1111	MEN	MT	MT-1	--	--	--	--	--	GWB	CT		GWB	CT		GWB	CT		GWB	CT		CPL	SP	P-1	9'-0"	12
1112	WOMEN	MT	MT-1	--	--	--	--	--	GWB	CT		GWB	CT		GWB	CT		GWB	CT		CPL	SP	P-1	9'-0"	12
1113	CUSTODIAL	CONC	--	RB	RB-1	GWB/FP:	PFP-1	48"	GWB	SP	P-2	GWB	SP	P-2	GWB	SP	P-2	GWB	SP	P-2	GWB	SP	P-1	9'-0"	26
1114	ELECTRICAL	CONC	--	RB	RB-1	--	--	--	GWB	FP	P-2	GWB	FP	P-2	GWB	FP	P-2	GWB	FP	P-2	GWB	FP	P-1	9'-0"	
SCIENCE - BUILDING NO. 12																									
1201	EARTH / PHYSICAL SCIENCE	SV	SV-1	RB	RB-1	--	--	--	GWB	FP	P-1	GWB	FP	P-1	GWB	FP	P-1	GWB	FP	P-14	ACP	X	ACP-1	9'-0"	8
1202	BIOLOGY	SV	SV-1	RB	RB-1	--	--	--	GWB	FP	P-1	GWB	FP	P-1	GWB	FP	P-1	GWB	FP	P-14	ACP	X	ACP-1	9'-0"	8
1203	PHYSICS	SV	SV-1	RB	RB-1	--	--	--	GWB	FP	P-14	GWB	FP	P-1	GWB	FP	P-1	GWB	FP	P-1	ACP	X	ACP-1	9'-0"	8
1204	BIOLOGY	SV	SV-1	RB	RB-1	--	--	--	GWB	FP	P-14	GWB	FP	P-1	GWB	FP	P-1	GWB	FP	P-1	ACP	X	ACP-1	9'-0"	8
1205	PHYSICS / BIOLOGY PREP.	SV	SV-1	RB	RB-1	--	--	--	GWB	FP	P-1	GWB	FP	P-1	GWB	FP	P-1	GWB	FP	P-1	ACP	X	ACP-1	9'-0"	8
1206	SCIENCE / LECTURE	C	C-6	RB	RB-1	GWB/FP:	P-2	36"	GWB	FP	P-1	GWB	FP	P-1	GWB	FP	P-1	GWB	FP	P-1	GWB/ACP:	FP/X :	P/ACP-1	10'-0"	16,27
1207	BIOLOGY	SV	SV-1	RB	RB-1	--	--	--	GWB	FP	P-1	GWB	FP	P-1	GWB	FP	P-1	GWB	FP	P-3	ACP	X	ACP-1	9'-0"	
1208	CHEMISTRY	SV	SV-1	RB	RB-1	--	--	--	GWB	FP	P-1	GWB	FP	P-1	GWB	FP	P-1	GWB	FP	P-2	ACP	X	ACP-1	9'-0"	
1209	BIOLOGY	SV	SV-1	RB	RB-1	--	--	--	GWB	FP	P-3	GWB	FP	P-1	GWB	FP	P-1	GWB	FP	P-1	ACP	X	ACP-1	9'-0"	
1210	HORTICULTURE	SV	SV-1	RB	RB-1	--	--	--	GWB	FP	P-3	GWB	FP	P-1	GWB	FP	P-1	GWB	FP	P-1	ACP	X	ACP-1	9'-0"	
1211	CHEMISTRY	SV	SV-1	RB	RB-1	--	--	--	GWB	FP	P-3	GWB	FP	P-1	GWB	FP	P-1	GWB	FP	P-1	ACP	X	ACP-1	9'-0"	8
1212	CHEMISTRY / BIOLOGY PREP.	SV	SV-1	RB	RB-1	--	--	--	GWB	FP	P-1	GWB	FP	P-1	GWB	FP	P-1	GWB	FP	P-1	ACP	X	ACP-1	9'-0"	8
1213	FACULTY OFFICE	C	C-6	RB	RB-2	--	--	--	GWB	FP	P-1	GWB	FP	P-1	GWB	FP	P-1	GWB	FP	P-1	ACP	X	ACP-1	9'-0"	
1214	CONFERENCE	C	C-6	RB	RB-2	--	--	--	GWB	FP	P-1	GWB	FP	P-2	GWB	FP	P-1	GWB	FP	P-1	ACP	X	ACP-1	9'-0"	
1215	CONFERENCE	C	C-6	RB	RB-2	--	--	--	GWB	FP	P-1	GWB	FP	P-2	GWB	FP	P-1	GWB	FP	P-1	ACP	X	ACP-1	9'-0"	
1216	CUSTODIAN	SV	SV-1	RB	RB-1	GWB/PFP:	PFP-1	48"	GWB	SP	P-2	GWB	SP	P-2	GWB	SP	P-2	GWB	SP	P-2	GWB	SP	P-1	9'-0"	2
1217	ELECTRICAL	VCT	VCT-2	RB	RB-1	--	--	--	GWB	FP	P-2	GWB	FP	P-2	GWB	FP	P-2	GWB	FP	P-2	GWB	FP	P-1	9'-0"	
1218	PASSAGE	SV	SV-1	RB	RB-1	--	--	--	GWB	FP	P-1	GWB	FP	P-1	GWB	FP	P-1	GWB	FP	P-1	ACP	X	ACP-1	9'-0"	
1219	WATER HEATER	VCT	VCT-2	RB	RB-1	--	--	--	GWB	SP	P-2	GWB	SP	P-2	GWB	SP	P-2	GWB	SP	P-2	GWB	SP	P-1	9'-0"	
1220	STORAGE	SV	SV-1	RB	RB-1	--	--	--	GWB	FP	P-2	GWB	FP	P-2	GWB	FP	P-2	GWB	FP	P-2	GWB	FP	P-1	9'-0"	
1221	OPERABLE WALL STORAGE	SV	SV-1	RB	RB-1	--	--	--	GWB	FP	P-2	GWB	FP	P-2	GWB	FP	P-2	GWB	FP	P-2	GWB	FP	P-1	9'-0"	27
1222	PASSAGE	SV	SV-1	RB	RB-1	--	--	--	CBV	X	--	GWB	FP	P-2	GWB	FP	P-2	GWB:	FP	P-2	GWB	FP	P-1	VARIES:	
1223	GREENHOUSE	CONC	X	--	--	--	--	--	CBV/CPL:	X/SP :	--/P-2 :	GL	X	--	GL	X	--	GL/CPL:	X/SP	-/P-2	GL	X	--	VARIES:	30
MATH (RELOCATABLE) - BUILDING NO. 13																									
1301	CLASSROOM	C	C-6	RB	RB-2	--	--	--	VTS	X	VWC-10	VTS	X	VWC-10	VTS	X	VWC-10	VTS	X	VWC-10	ACP	X	ACP-1	9'-0"	7
1302	CLASSROOM	C	C-6	RB	RB-2	--	--	--	VTS	X	VWC-10	VTS	X	VWC-10	VTS	X	VWC-10	VTS	X	VWC-10	ACP	X	ACP-1	9'-0"	7
1303	CLASSROOM	C	C-6	RB	RB-2	--	--	--	VTS	X	VWC-10	VTS	X	VWC-10	VTS	X	VWC-10	VTS	X	VWC-10	ACP	X	ACP-1	9'-0"	7
1304	CLASSROOM	C	C-6	RB	RB-2	--	--	--	VTS	X	VWC-10	VTS	X	VWC-10	VTS	X	VWC-10	VTS	X	VWC-10	ACP	X	ACP-1	9'-0"	7
1305	CLASSROOM	C	C-6	RB	RB-2	--	--	--	VTS	X	VWC-10	VTS	X	VWC-10	VTS	X	VWC-10	VTS	X	VWC-10	ACP	X	ACP-1	9'-0"	7
1306	CLASSROOM	C	C-6	RB	RB-2	--	--	--	VTS	X	VWC-10	VTS	X	VWC-10	VTS	X	VWC-10	VTS	X	VWC-10	ACP	X	ACP-1	9'-0"	7
1307	FACULTY OFFICE	C	C-6	RB	RB-1	--	--	--	VTS	X	VWC-10	VTS	X	VWC-10	VTS	X	VWC-10	VTS	X	VWC-10	ACP	X	ACP-1	9'-0"	
1308	ELECTRICAL	CONC	--	RB	RB-1	--	--	--	GWB	FP	P-2	GWB	FP	P-2	GWB	FP	P-2	GWB	FP	P-2	GWB	FP	P-1	9'-0"	
1309	CUSTODIAN	SV	SV-1	RB	RB-1	GWB/PFP:	PFP-1	48"	GWB	SP	P-2	GWB	SP	P-2	GWB	SP	P-2	GWB	SP	P-2	GWB	SP	P-1	9'-0"	9
1310	CLASSROOM	C	C-6	RB	RB-2	--	--	--	VTS	X	VWC-10	VTS	X	VWC-10	VTS	X	VWC-10	VTS	X	VWC-10	ACP	X	ACP-1	9'-0"	7

NOT IN CONTRACT

MATH (RELOCATABLE) - BUILDING NO. 13 CONTINUED

ROOM NO	ROOM NAME	FLOOR MATL	FLOOR COL	BASE MATL	BASE COL	WAINSCOT MATL	WAINSCOT COL	WAINSCOT HT	NORTH WALL MATL	NORTH WALL FIN	NORTH WALL COL	EAST WALL MATL	EAST WALL FIN	EAST WALL COL	SOUTH WALL MATL	SOUTH WALL FIN	SOUTH WALL COL	WEST WALL MATL	WEST WALL FIN	WEST WALL COL	CEILING MATL	CEILING FIN	CEILING COL	CEILING HT	IRM FINH NOTES
1311	CLASSROOM	C	C-6	RB	RB-2	--	--	--	VTS	X	VWC-10	VTS	X	VWC-10	VTS	X	VWC-10	VTS	X	VWC-10	ACP	X	ACP-1	9'-0"	7
1312	CLASSROOM	C	C-6	RB	RB-2	--	--	--	VTS	X	VWC-10	VTS	X	VWC-10	VTS	X	VWC-10	VTS	X	VWC-10	ACP	X	ACP-1	9'-0"	7
1313	CLASSROOM	C	C-6	RB	RB-2	--	--	--	VTS	X	VWC-10	VTS	X	VWC-10	VTS	X	VWC-10	VTS	X	VWC-10	ACP	X	ACP-1	9'-0"	7
1314	CLASSROOM	C	C-6	RB	RB-2	--	--	--	VTS	X	VWC-10	VTS	X	VWC-10	VTS	X	VWC-10	VTS	X	VWC-10	ACP	X	ACP-1	9'-0"	7
1315	CLASSROOM	C	C-6	RB	RB-2	--	--	--	VTS	X	VWC-10	VTS	X	VWC-10	VTS	X	VWC-10	VTS	X	VWC-10	ACP	X	ACP-1	9'-0"	7

NOT IN CONTRACT

SOCIAL STUDIES (RELOCATABLE) - BUILDING NO. 14

ROOM NO	ROOM NAME	FLOOR MATL	FLOOR COL	BASE MATL	BASE COL	WAINSCOT MATL	WAINSCOT COL	WAINSCOT HT	NORTH WALL MATL	NORTH WALL FIN	NORTH WALL COL	EAST WALL MATL	EAST WALL FIN	EAST WALL COL	SOUTH WALL MATL	SOUTH WALL FIN	SOUTH WALL COL	WEST WALL MATL	WEST WALL FIN	WEST WALL COL	CEILING MATL	CEILING FIN	CEILING COL	CEILING HT	IRM FINH NOTES
1401	CLASSROOM	C	C-6	RB	RB-2	--	--	--	VTS	X	VWC-10	VTS	X	VWC-10	VTS	X	VWC-10	VTS	X	VWC-10	ACP	X	ACP-1	9'-0"	
1402	CLASSROOM	C	C-6	RB	RB-2	--	--	--	VTS	X	VWC-10	VTS	X	VWC-10	VTS	X	VWC-10	VTS	X	VWC-10	ACP	X	ACP-1	9'-0"	
1403	CLASSROOM	C	C-6	RB	RB-2	--	--	--	VTS	X	VWC-10	VTS	X	VWC-10	VTS	X	VWC-10	VTS	X	VWC-10	ACP	X	ACP-1	9'-0"	
1404	CLASSROOM	C	C-6	RB	RB-2	--	--	--	VTS	X	VWC-10	VTS	X	VWC-10	VTS	X	VWC-10	VTS	X	VWC-10	ACP	X	ACP-1	9'-0"	
1405	CLASSROOM	C	C-6	RB	RB-2	--	--	--	VTS	X	VWC-10	VTS	X	VWC-10	VTS	X	VWC-10	VTS	X	VWC-10	ACP	X	ACP-1	9'-0"	
1406	CLASSROOM	C	C-6	RB	RB-2	--	--	--	VTS	X	VWC-10	VTS	X	VWC-10	VTS	X	VWC-10	VTS	X	VWC-10	ACP	X	ACP-1	9'-0"	
1407	FACULTY OFFICE	C	C-6	RB	RB-1	--	--	--	VTS	X	VWC-10	VTS	X	VWC-10	VTS	X	VWC-10	VTS	X	VWC-10	ACP	X	ACP-1	9'-0"	
1408	FACULTY OFFICE	C	C-6	RB	RB-1	--	--	--	VTS	X	VWC-10	VTS	X	VWC-10	VTS	X	VWC-10	VTS	X	VWC-10	ACP	X	ACP-1	9'-0"	
1409	FACULTY OFFICE	C	C-6	RB	RB-1	--	--	--	VTS	X	VWC-10	VTS	X	VWC-10	VTS	X	VWC-10	VTS	X	VWC-10	ACP	X	ACP-1	9'-0"	
1410	STORAGE	SV	SV-1	RB	RB-1	--	--	--	GWB

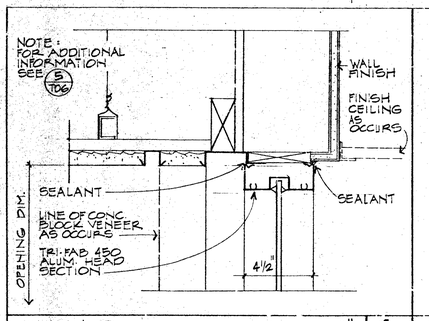

HEAD 3" | 1

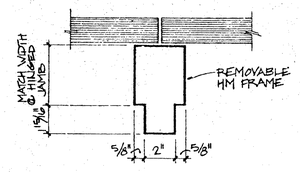

REMOVABLE MULLION 3" | 2

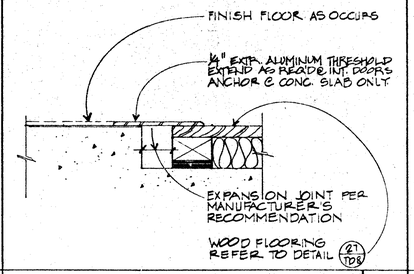

THRESHOLD 3" | 3

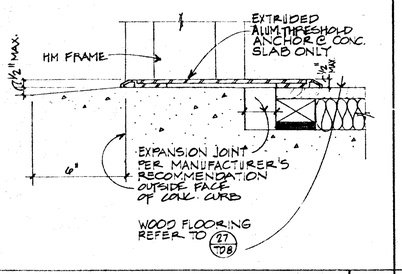

THRESHOLD 3" | 4

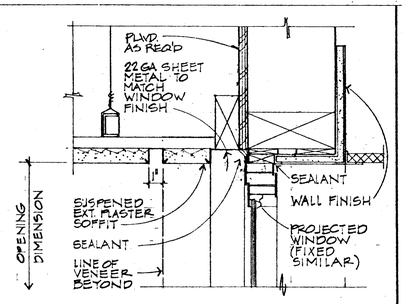

WINDOW HEAD 3" | 5

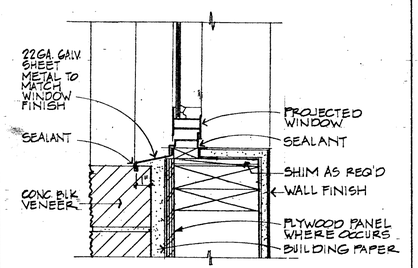

WINDOW SILL 3" | 6

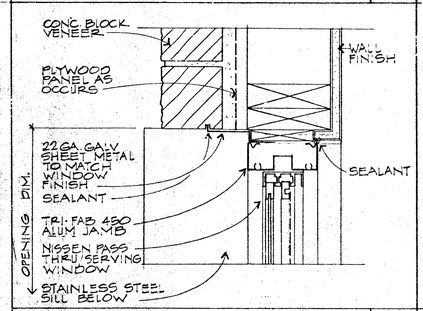

JAMB 3" | 7

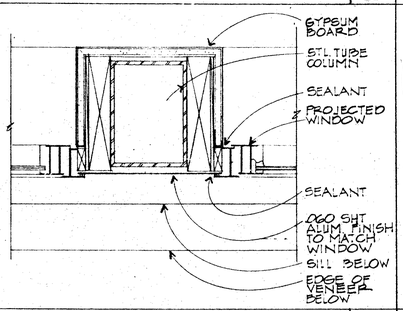

JAMB 3" | 8

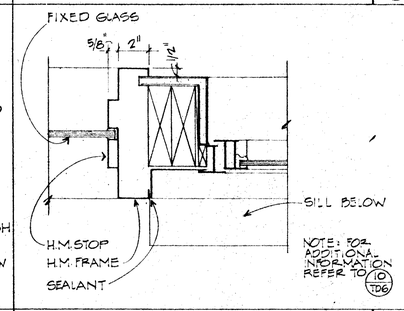

JAMB 3" | 9

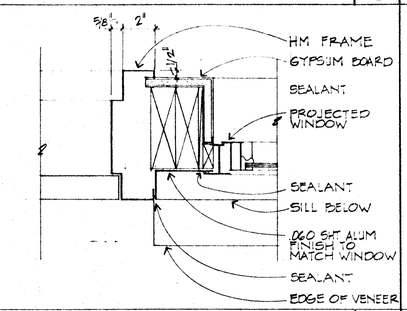

JAMB 3" | 10

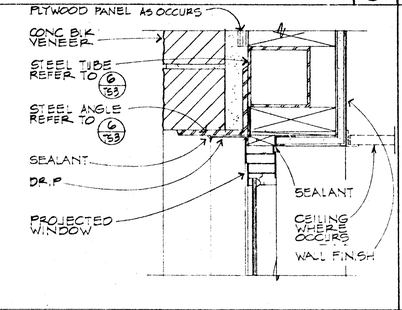

HEAD 3" | 11

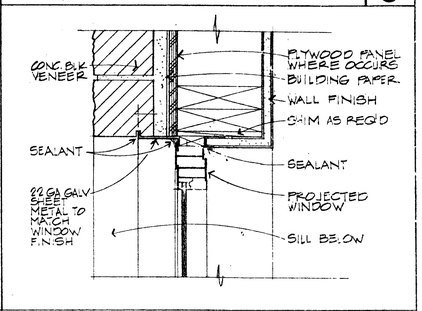

JAMB 3" | 12

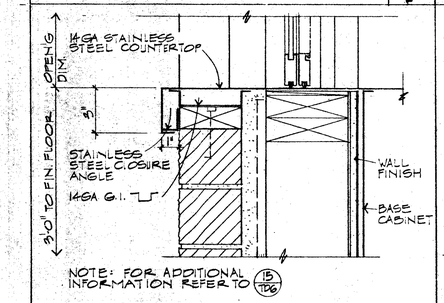

SILL & COUNTERTOP 3" | 13

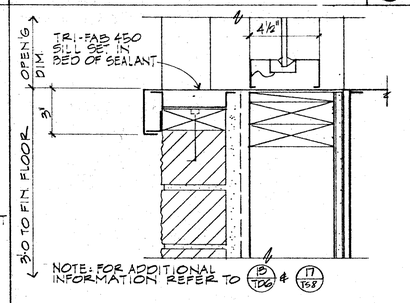

SILL & COUNTERTOP 3" | 14

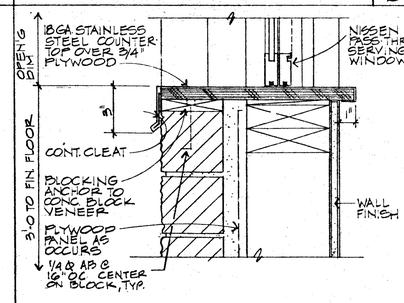

SILL & PASS THRU 3" | 15

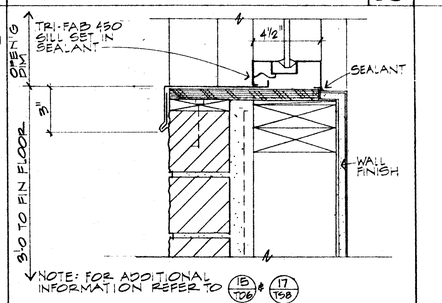

SILL & PASS THRU 3" | 16

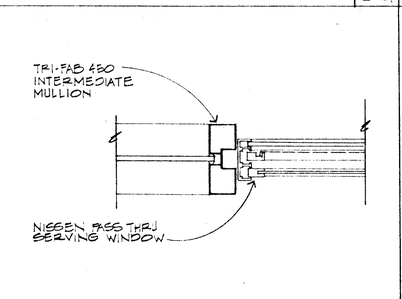

MULLION 3" | 17

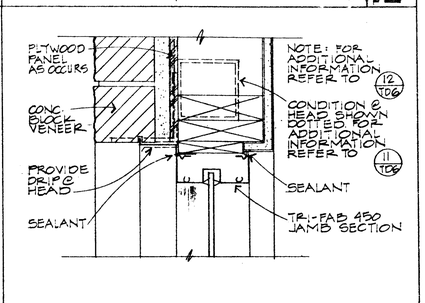

JAMB (HEAD SIM.) 3" | 18

ROOM #	DESCRIPTION	COUNTER/ BACKSPLASH	BASE	OPEN SHELVING	CABINET FRONT
108	SHELVING	-	-	PLYWD	-
110	SHELVING	-	-	PLYWD	-
127	SHELVING	-	-	PLYWD	-
127	CASEWORK	PL 2	X	-	PL 2
135	SHELVING	-	-	PLYWD	-
501	CASEWORK	PL 1	X	PL 1	-
503	SHELVING	-	-	PLYWD	-
504	CASEWORK	PL 2	X	-	PL 2
506	CASEWORK	GM 1	X	PLYWD	-
507	CASEWORK	-	PLYWD	PLYWD	-
703	CASEWORK	PL 1	X	-	PL 1
704	CASEWORK	PL 1	X	-	PL 1
705	CASEWORK	PL 1	X	-	PL 1
706	CASEWORK	PL 1	X	-	PL 1
707	CASEWORK	PL 1	X	-	PL 1
708	CASEWORK	PL 1	X	-	PL 1
709	CASEWORK	PL 1	X	-	PL 1
711	CASEWORK	-	-	PLYWD	-
801	CASEWORK	PL 4	X	PL 2	PL 2
802	CASEWORK	PL 1	X	-	PL 1
806	CASEWORK	-	X	-	PL 1
807	CASEWORK	PL 4	X	PL 2	PL 2
808	CASEWORK	PL 2	X	PL 2	PL 2
810	SHELVING	-	-	PLYWD	-
1001	CASEWORK	PL 1	X	-	PL 1
1003	CASEWORK	PL 3	X	PL 3	PL 3
1004	SHELVING	-	-	PLYWD	-
1005	SHELVING	-	-	PLYWD	-
1005A	CASEWORK	PL 2/WD 1	X	PL 2	PL 2
1009A	CASEWORK	PL 2	X	-	PL 2
1012	CASEWORK	-	X	-	PL 3
1014	CASEWORK	PL 1	X	PL 1	PL 1
1014A	SHELVING	-	X	PLYWD	-
1015	CASEWORK	PL 1	X	PL 1	PL 1
1016	CASEWORK	PL 5	X	PL 6	PL 6
1017	CASEWORK	PL 1	X	PLYWD	PL 1
1018	CASEWORK	PL 2	X	PL 2	-
1019	CASEWORK	PL 1	X	-	PL 1
1020	CASEWORK	PL 1/WD 1	X	PL 2	PL 2
1022	CASEWORK	PL 1	X	PL 1	PL 1
1023	CASEWORK	PL 1	X	PL 1	PL 1
1029	SHELVING	PL 1	X	PL 1	PL 1

ROOM #	DESCRIPTION	COUNTER/ BACKSPLASH	BASE	OPEN SHELVING	CABINET FRONT
1201	CASEWORK	K 1	-	WD 2	WD 2
1202	CASEWORK	K 1	-	WD 2	WD 2
1203	CASEWORK	K 1	-	WD 2	WD 2
1204	CASEWORK	K 1	-	WD 2	WD 2
1205	CASEWORK	K 1	-	WD 2	WD 2
1207	CASEWORK	K 1	-	WD 2	WD 2
1208	CASEWORK	K 1	-	WD 2	WD 2
1209	CASEWORK	K 1	-	WD 2	WD 2
1210	CASEWORK	K 1	-	WD 2	WD 2
1211	CASEWORK	K 1	-	WD 2	WD 2
1212	CASEWORK	K 1	-	WD 2	WD 2
1213	CASEWORK	PL 3	X	PL 3	PL 3
1216	SHELVING	-	-	PLYWD	-
1401	CASEWORK	PL 1	X	-	PL 1
1402	CASEWORK	PL 1	X	-	PL 1
1403	CASEWORK	PL 1	X	-	PL 1
1404	CASEWORK	PL 1	X	-	PL 1
1405	CASEWORK	PL 1	X	-	PL 1
1406	CASEWORK	PL 1	X	-	PL 1
1410	SHELVING	-	-	PLYWD	-
1412	SHELVING	-	-	PLYWD	-
1413	CASEWORK	PL 1	X	-	PL 1
1414	CASEWORK	PL 1	X	-	PL 1
1415	CASEWORK	PL 1	X	-	PL 1
1416	CASEWORK	PL 1	X	-	PL 1
1417	CASEWORK	PL 1	X	-	PL 1
1418	CASEWORK	PL 1	X	-	PL 1
1419	CASEWORK	PL 1	X	-	PL 1
1420	CASEWORK	PL 1	X	-	PL I

CABINETRY FINISH SCHEDULE 28

LEGEND

GM	GALVANIZED METAL
K 1	KEWAUNEE KEMRESIN TOP, BLACK (OR EQUAL)
PL 1	NEVAMAR #S-1-21T CLARET
PL 2	NEVAMAR #S-3-33T KABUKI TEAL
PL 3	NEVAMAR #S-6-18T CHINCHILLA
PL 4	WILSONART SOLICOR #D72-13 FEATHERSTONE
PL 5	PHOTO LAB FABRICATIONS NORTH SEA #D-90-6 (OR EQUAL)
PL 6	PHOTO LAB FABRICATIONS QUICKSILVER #10516 (OR EQUAL)
PLYWD	PLYWOOD, SELF EDGED W/ CLEAR MATTE POLYURETHANE FINISH.
T 1	WINONA INDUSTRIES #342 SOLID RED OAK TAMBOUR, STAIN TO MATCH SAMPLE SUBMITTED BY ARCHITECT.
VTS 1	VINYL TACK SURFACE COVERED W/ WOLF GORDON MULTITONE #MLT3-300M EMBERGLOW
WD 1	WOOD EDGE TRIM, STAIN TO MATCH COLOR SUBMITTED BY AFCHITECT.
WD 2	KEWAUNEE LIGHT GOLDEN OAK (OR EQUAL)
X	BASE TO BE UNFINISHED

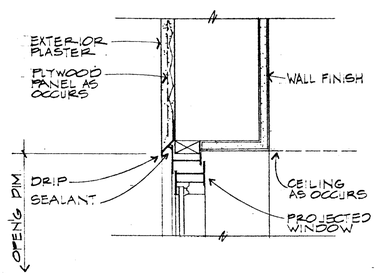

HEAD 19

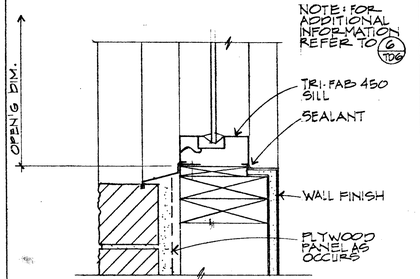

SILL 3" | 20

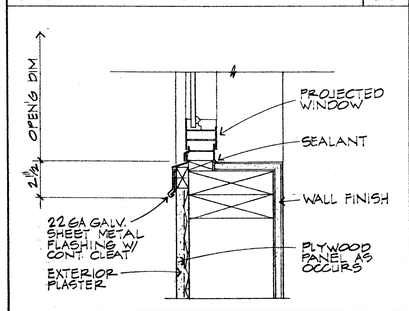

SILL 21

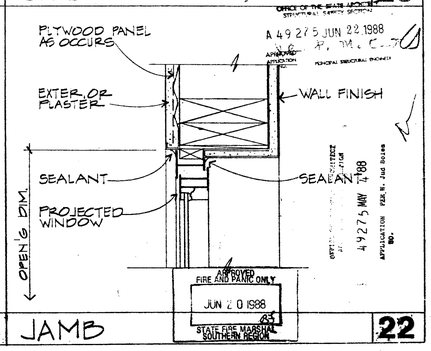

JAMB 22

Drawn By	Revisions	Architects Planners	ARCHITECT
Checked By	⚠ 6/29/88 PHASING	RUHNAU McGAVIN RUHNAU/ASSOCIATES	C-6497
Date MAR 1988		3775 Tenth Street, Riverside, CA 92501-3668, 714/684-4564 · 5751 Palmer Way, Suite C, Carlsbad, CA 92008-1995, 619/438-5399	
Commission No 3002			

West Hills High School
Grossmont Union High School District
San Diego, Ca — San Diego County

Window Details & Cabinet Finish Schedule

Sheet Number TD-6 Of Sheets

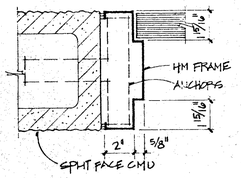

JAMB/HEAD 3" 1

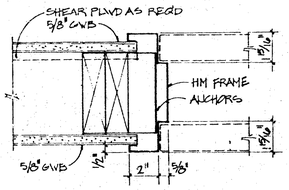

JAMB/HEAD 3" 2

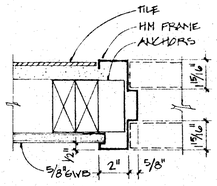

JAMB/HEAD 3" 3

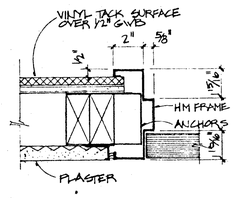

JAMB/HEAD 3" 4

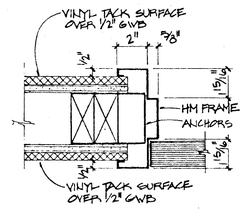

JAMB/HEAD 3" 5

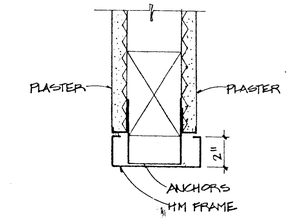

HEAD 3" 6

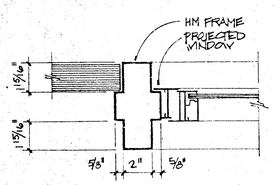

JAMB/HEAD 3" 7

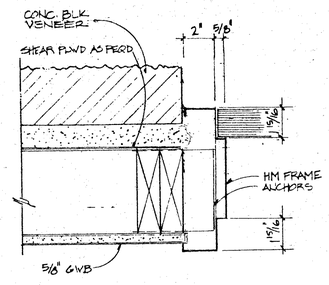

JAMB 3" 8

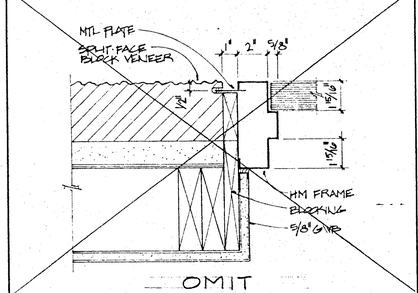

OMIT

JAMB 3" 9

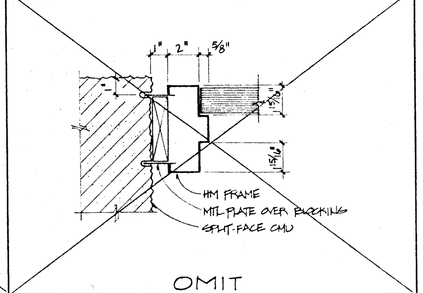

OMIT

JAMB 3" 10

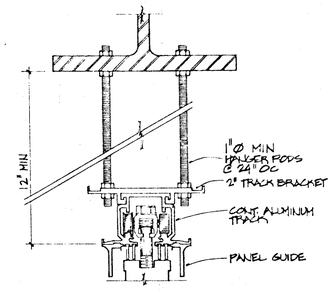

HEAD 3" 11

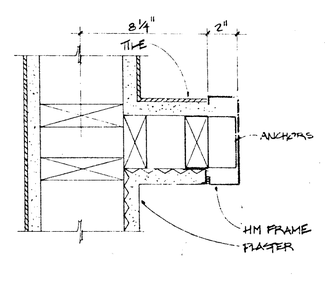

JAMB 3" 12

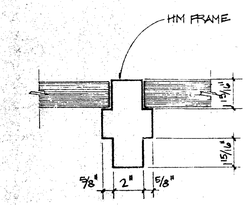

JAMB 3" 13

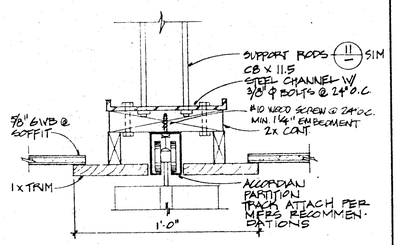

HEAD 3" 14

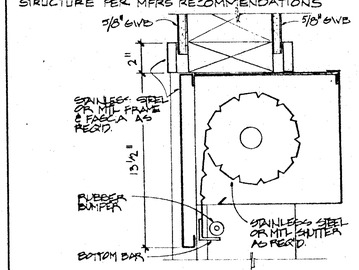

HEAD - COUNTER DOOR 3" 15

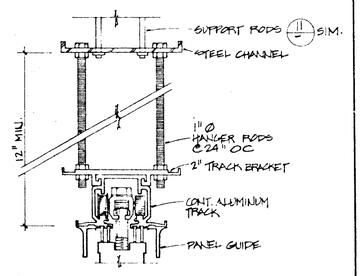

HEAD 3" 16

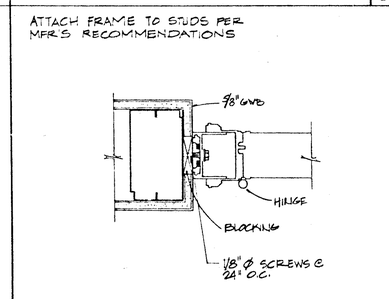

JAMB 3" 17

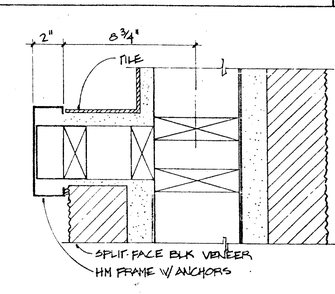

JAMB 3" 18

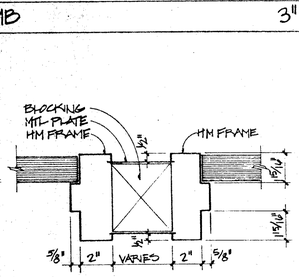

JAMB 3" 19

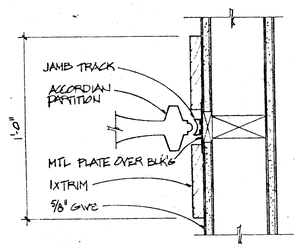

JAMB 3" 20

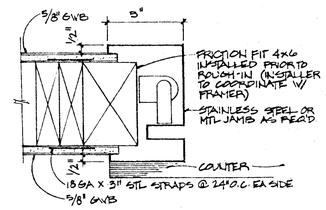

JAMB - COUNTER DOOR 3" 21

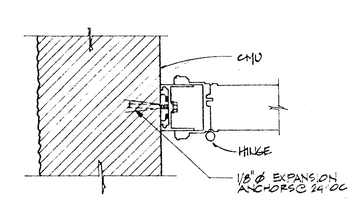

JAMB 3" 22

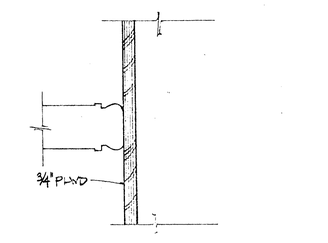

JAMB 3" 23

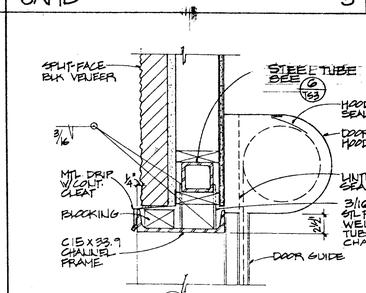

HEAD - O'HEAD COILING DOOR 1½" 24

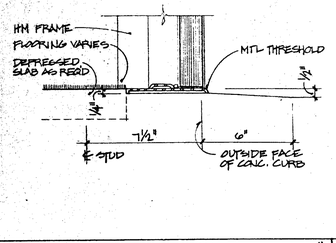

THRESHOLD 3" 25

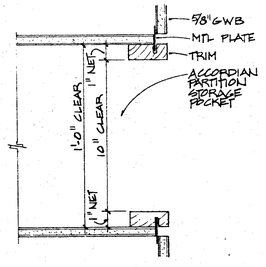

JAMB 3" 26

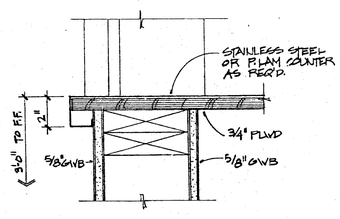

SILL - COUNTER DOOR 3" 27

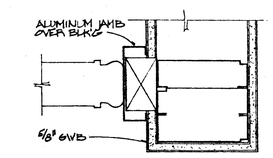

JAMB 3" 28

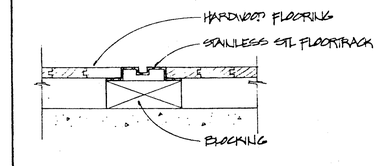

THRESHOLD 3" 29

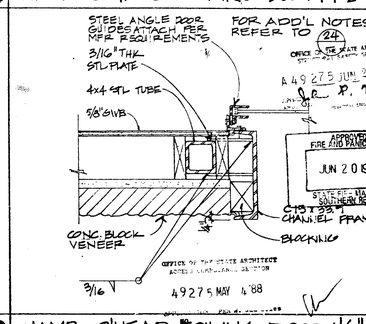

JAMB - O'HEAD COILING DOOR, 1½" 30

Drawn By	Revisions	Architects Planners	ARCHITECT	West Hills High School	Door Details
Checked By	⚠ 6/29/88 PHASING	RUHNAU McGAVIN RUHNAU/ASSOCIATES	C-6497	Grossmont Union High School District	Sheet Number TD-7
Date MAR 1988		3775 Tenth Street, Riverside, CA 92501-3669, 714/684-4564 · 5751 Palmer Way, Suite C, Carlsbad, CA 92008-1995, 619/438-5999		San Diego, Ca — San Diego County	Of Sheets
Commission No. 13002					

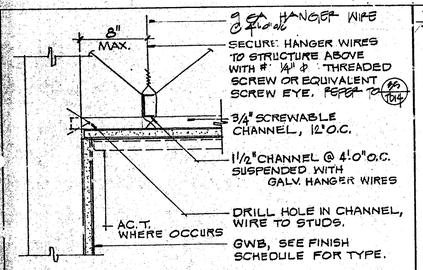

GYPSUM BOARD CEILING 3" | 1

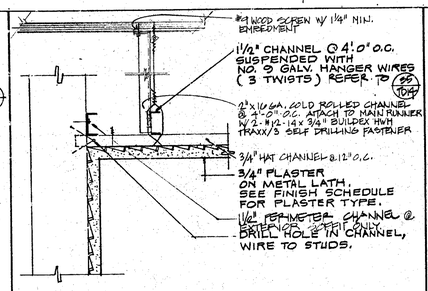

PLASTER CEILING & WALL 3" | 2

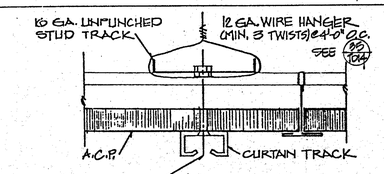

NOTE:
SEE REFLECTED CEILING PLAN, SHEET FOR TRACK LOCATIONS.

CUBICLE CURTAIN TRACK 6" | 3

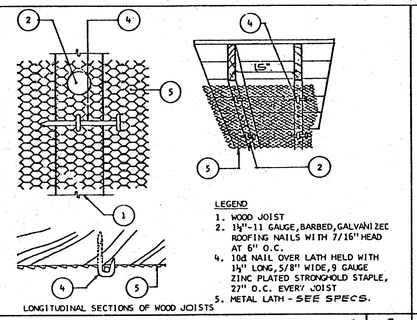

PLASTER LATH & CEILINGS NTS 4

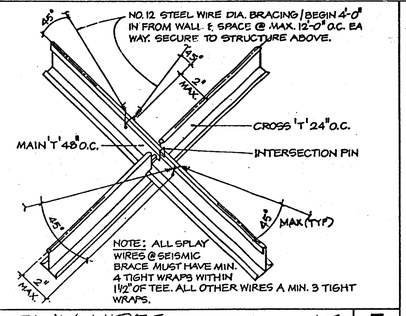

SPLAY WIRES NTS 5

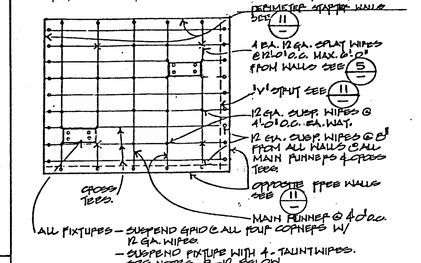

LAY-IN CLG. REQUIREMENTS NTS 18

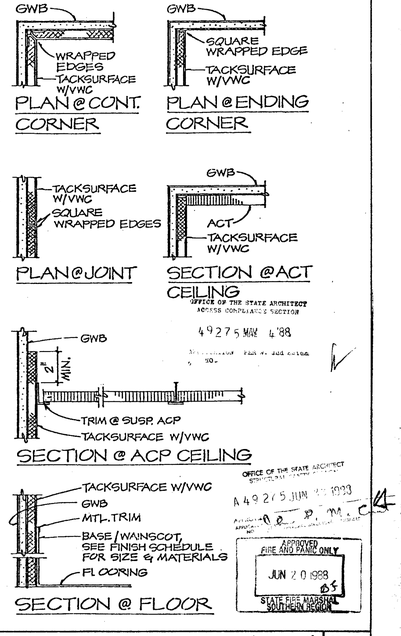

(a) General: Requirements for design and installation of suspended acoustical ceiling systems are contained in UBC Standard No. 47-10 and in Section 2-5701, Title 24 for hospital buildings and public schools. This IB provides notes and details which represent typical methods of complying with these requirements. Installations shall conform to the UBC Standard, these notes, details, and good practice unless otherwise shown on approved drawings or specifications. Deferred approvals will not be acceptable. This does not preclude the requirement for ceiling wiring submittal to DSA/SS if submitted to and approved by DSA/SS.

(b) Ceiling Notes: The following notes will be acceptable in plans and specifications for ceiling systems whose total weight including air conditioning grilles and lighting fixtures does not exceed four (4) psf. Heavier systems and those supporting lateral loads from partitions will require special design details.

(1) 12 ga. (min.) hanger wires may be used for up to and including 4'-0" x 4'-0" grid spacing along each corner. Splices will not be permitted in any hanger wires unless specifically approved by DSA/SS.

(2) Provide 12 ga. hanger wires at the ends of all main and cross runners within 8" from the supports or within 1/4 of the length of the runner from the support, whichever is less. For the purpose of cutting slots and connections for runners which are designed and detailed to resist seismic forces, hanger wires shall be considered as the 12 ga. hanger wires subject to DSA/SS review and approval.

(3) Provide trapeze or other supplementary support members at obstructions in the walk hanger spacing. Provide additional hangers, splay wires, or other bracing as required to maintain the alignment of suspension wires. Hanger wires that are more than 1 in 6 out of plumb are to have counter-sloping wires.

(4) Ceiling grid members may be attached to a wall not closer than 6" from an adjacent wall. Where ceiling runners are to be installed 6" to 12" from adjacent walls, 12" wall-to-wall diagonally in both directions, provide intermediate runners, one end of main and cross runners should be free in a distance of 1/2 inch clear of wall.

(5) At the perimeter of the ceiling area where main or cross runners are not connected to the adjacent walls, provide interconnections between the runners at the free end to prevent lateral spreading. A metal stud or a 16 ga. wire with a partition mechanical connection to the runner may be used. Where the perpendicular distance from the last row of hangers to the parallel runner is 12" or less, this bracing is not required.

(6) Provide sets of four 12 ga. splayed bracing wires oriented 90 degrees from each other at the following spacings:

(A) For school buildings, place sets of bracing wires at a spacing not more than 12 feet by 12 feet on center.

(B) For hospital buildings, place sets of bracing wires not more the 4 feet by 12 feet on center.

(C) Provide bracing wires at locations not more than 1/2 the distance from the end of the main runner to the nearest hanger and at all the edge of vertical ceiling offsets for both school and hospital buildings.

The slope of these wires should not exceed 45 degrees from the plane of the ceiling. Splices in bracing wires shall develop the ceiling load. Splices in bracing wires are not to be permitted without special DSA/SS approval.

(7) Fasten hanger wires with not less than 3 tight turns. Fasten bracing wires with not less than 4 tight turns. Where a minimum of distance of 1-1/2 inches. Hanger or bracing wire anchors to the structure should be installed in such a manner that the direction of the wire aligns as closely as possible with the direction of the forces acting on the wire.

(8) Separate all ceiling hanging and bracing wires at least 6 inches from all unbraced ducts, pipes, conduit, etc. It is acceptable to attach lightweight items, such as single electrical conduit not exceeding 3/4" nominal diameter, to hanger wires using connectors acceptable to DSA/SS.

(9) Attach all light fixtures to the ceiling grid runners to restat a horizontal force equal to the weight of the fixtures.

(10) Flush or recessed light fixtures and air terminals or services weighing less than 56 pounds may be supported directly on the runners of a heavy duty grid system but, in addition, they must have a minimum of two 12 ga. black safety wires attached to the fixtures at diagonal corners and anchored to the structure above. All 4 FL. x 4 FL. light fixtures must have black safety wires at each corner.

All flush or recessed light fixtures and air terminals or services weighing 56 pounds or more must be independently supported by not less than 4 12 ga. wires each attached to the fixture and to the structure above regardless of the type of ceiling grid system used.

The 4 12 ga. wires including their attachment to the structure above must be capable of supporting 4 times the weight of the unit.

(11) All fixtures and air terminals or services supported on intermediate duty grid systems must be independently supported by not less than 4 12 ga. wires each attached to the fixture or terminal and to the structure above.

(12) Support surface mounted light fixtures by at least two positive devices which surround the ceiling runner and which are each supported from the structure above by 12 ga. wire. Spring clips or clamps that connect only to the runner are not acceptable.

Provide additional supports when light fixtures are 8 feet or longer.

(13) Support pendant mounted light fixtures directly from the structure above with hanger wires or cables passing through such pendant hanger and capable of supporting 4 times the weight of the fixture. (See also Note 9, paragraph (b)). Special details are necessary for this condition at the ceiling grid.

METAL SUSPENSION SYSTEMS FOR USE IN PANEL CEILINGS
(DSA/SS System to be Intermediate Duty Classification)

NOTE FOR ATTACHMENT OF HANGER SEE STRUCTURAL DETAIL

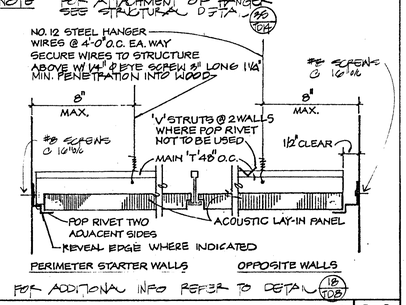

ACCESS PANEL @ GWB — | 7

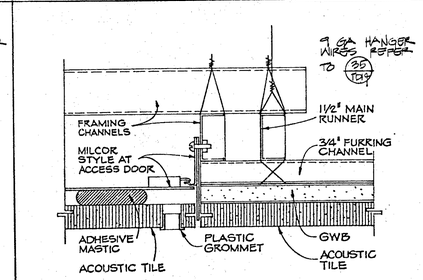

ACCESS PANEL @ ACT — | 8

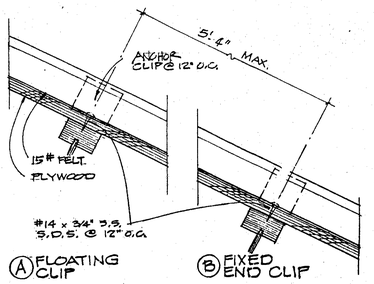

MTL. ROOF'G. CLIP @ SHEATH'G — | 9

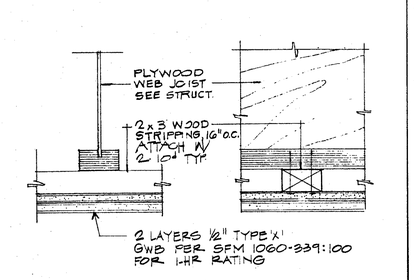

GWB CLG. ON STRIPPING 3" | 10

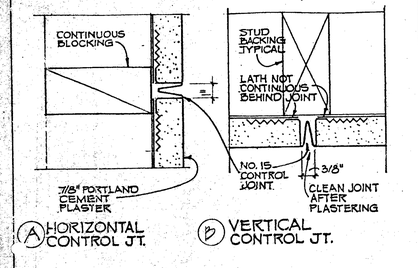

CONTROL JOINTS 3" | 13

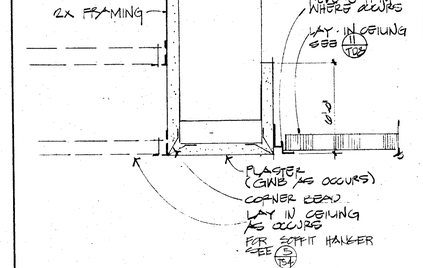

CEILING DETAIL 3" | 14

3" | 15

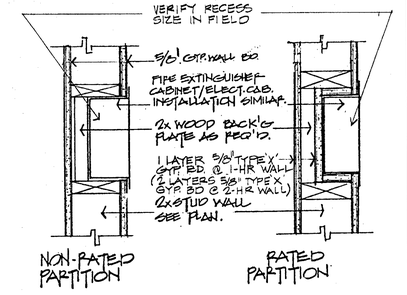

RECESS FOR FIRE EXTINGUISHER AND/OR ELECTRIC CABINET NTS 16

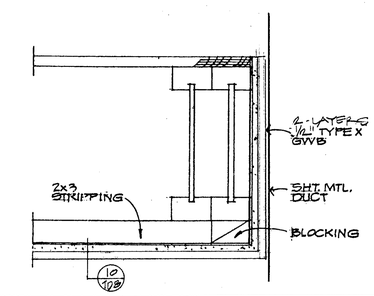

DUCT THRU ROOF 3" | 17

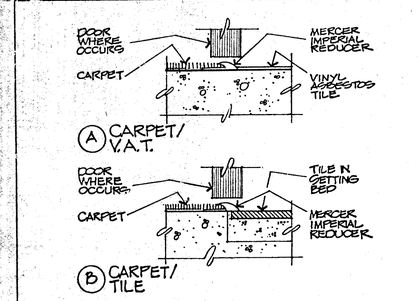

FLOOR FIN. TRANSITION NTS 19

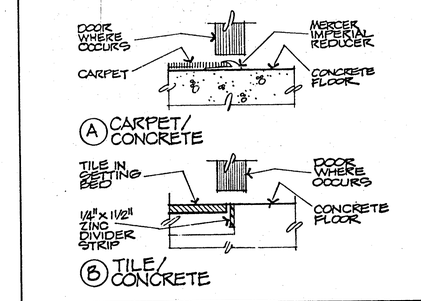

FLOOR FIN. TRANSITION NTS 20

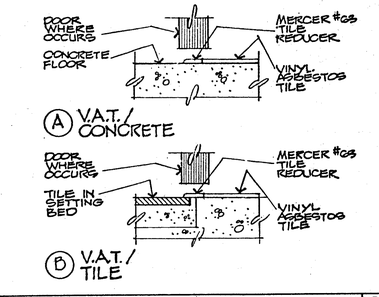

FLOOR FIN. TRANSITION NTS 21

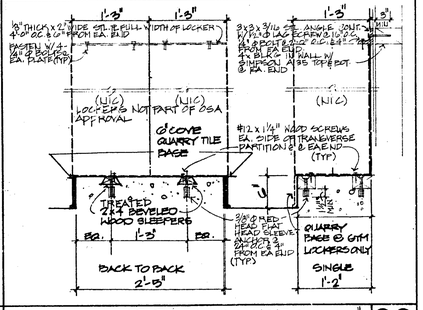

CONC. CURB @ LOCKERS 1" | 22

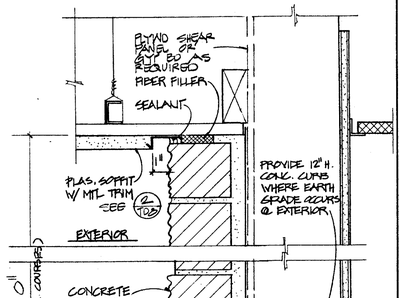

HEAD/BASE @ TYP. WALL 3" | 29

VINYL TACK SURFACE NTS 30

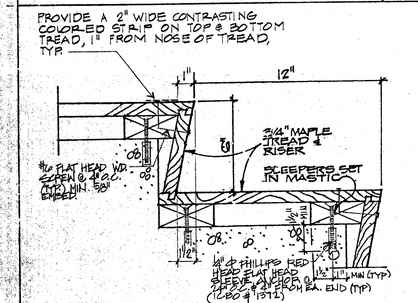

WOOD STAIRS 3" | 25

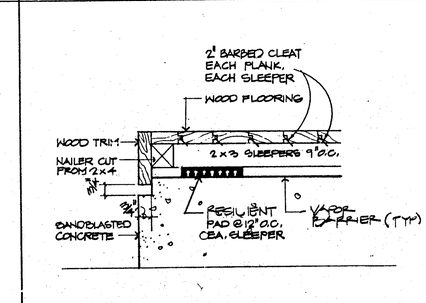

EDGE OF WOOD FLOOR 3" | 26

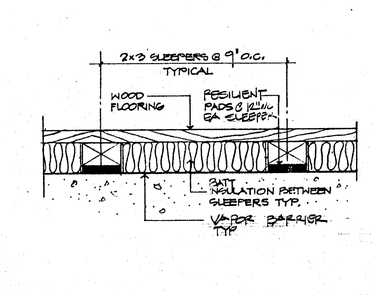

WOOD FLOORING 3" | 27

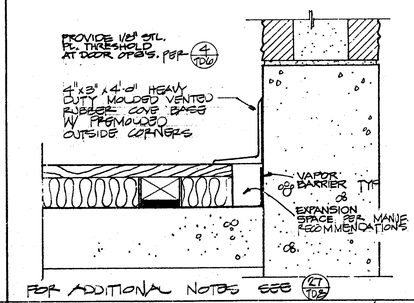

EDGE OF WOOD FLOOR 3" | 28

Drawn By	Revisions	Architects Planners	ARCHITECT	West Hills High School	General Details
Checked By		RUHNAU McGAVIN RUHNAU/ASSOCIATES		Grossmont Union High School District	Sheet Number
Date MARCH 1988		3776 Tenth Street, Riverside, CA 92501-3H69, 714/686-4664	C-6497	San Diego, Ca — San Diego County	TD-8
Commission No. 1.30.02		5761 Palmer Way, Suite C, Carlsbad, CA 92008-1995, 619/438-5599			Of Sheets

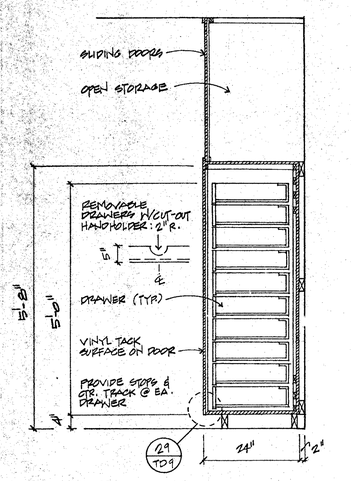

FOR ANCHORAGE SEE (10/—)

STUDENT DRAWERS 3/4" 7

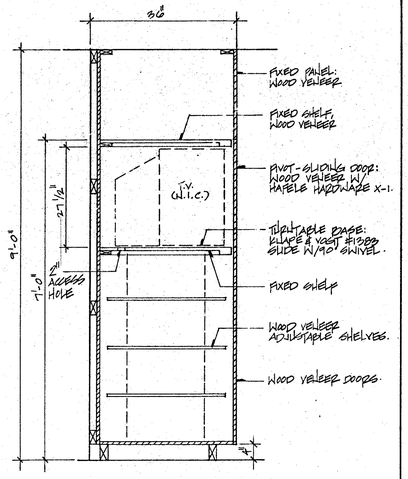

FOR ANCHORAGE SEE (10/—)

T.V. CABINET 3/4" 8

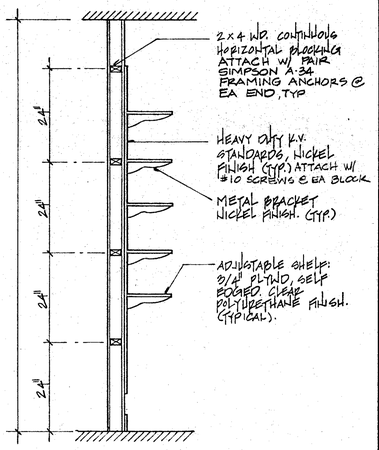

CUSTODIAL SHELVING 3/4" 9

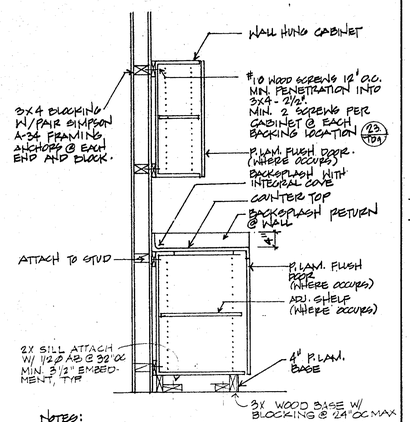

NOTES:
VERIFY VERTICAL SPACING REQUIREMENTS WITH CABINET MANUFACTURER.
SIMILAR ANCHORAGE FOR TALL CABINETS, EXCEPT ANCHOR AT TOP AND BOTTOM. AND @ 24" O.C MAX.

TYP. CABINET ANCHORAGE 3/4" 10

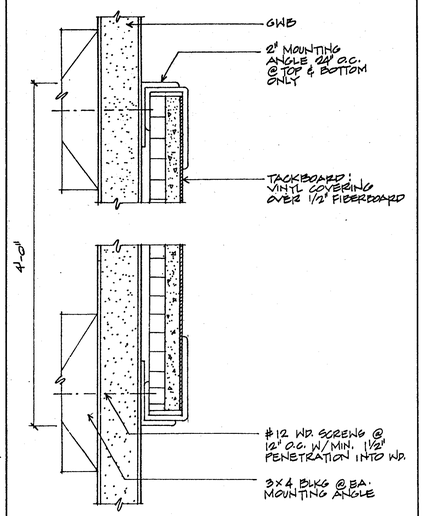

TACK BOARD NTS 11

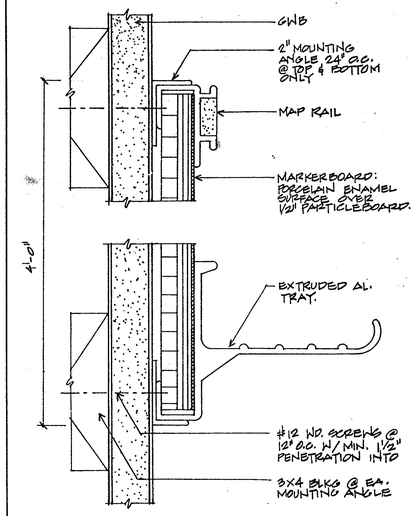

MARKER BOARD NTS 12

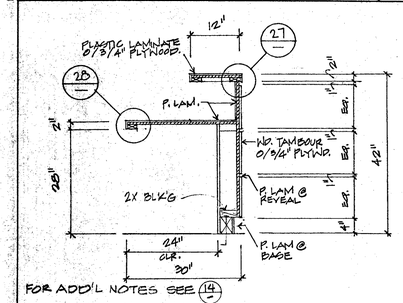

FOR ADD'L NOTES SEE (14/—)

RECEPTION DESK 3/4" 13

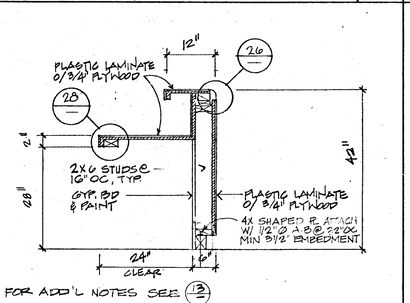

FOR ADD'L NOTES SEE (13/—)

RECEPTION DESK NTS 14

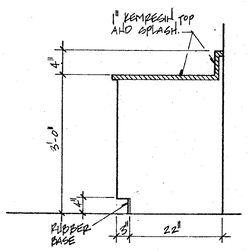

LAB CABINET 3/4" 15

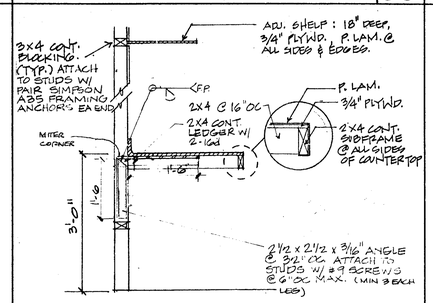

CONCESSION COUNTER 3/4" 16

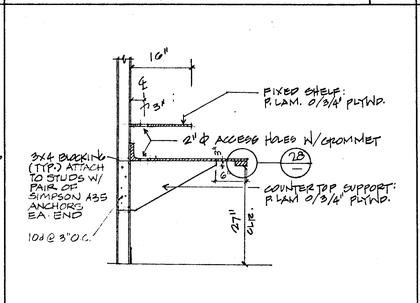

COMPUTER COUNTER 3/4" 17

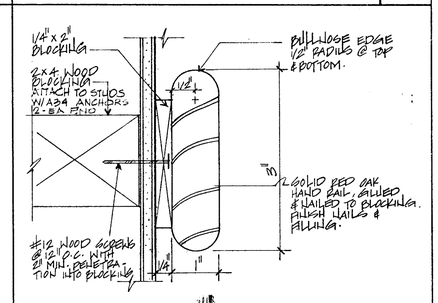

CHAIR RAIL F.S. 18

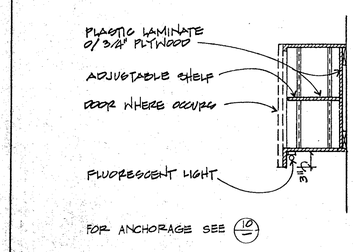

FOR ANCHORAGE SEE (10/—)

WALL CABINET NTS 19

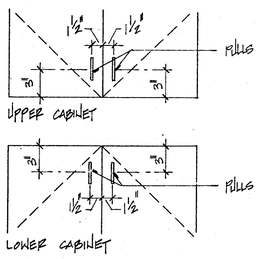

CABINET PULLS NTS 20

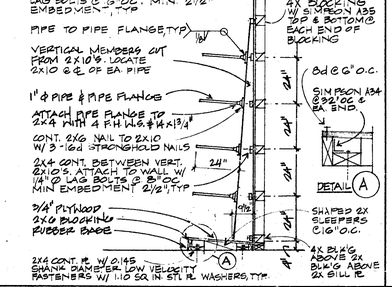

LUMBER STORAGE 3/8" 21

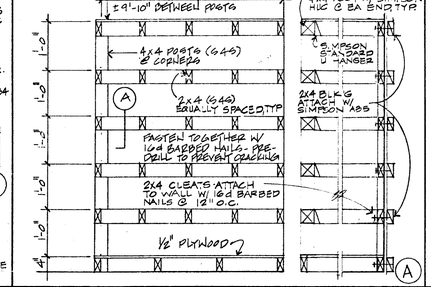

PLYWOOD STORAGE 3/4" 22

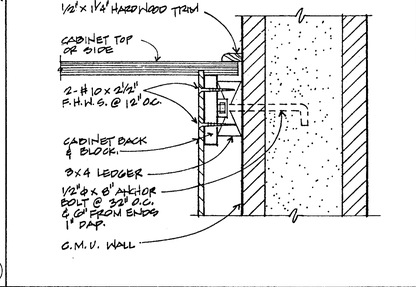

CABINET ANCHORAGE 3" 23

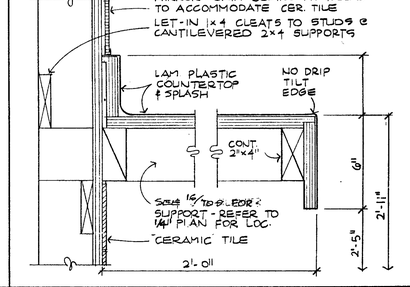

COUNTERTOP SUPPORT 3" 24

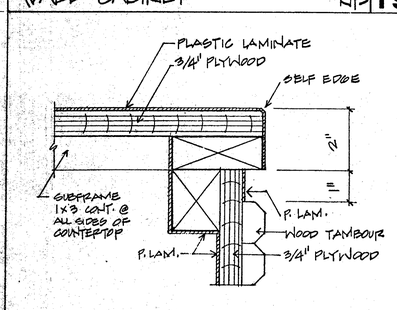

RECEPTION DESK EDGE H.S 25

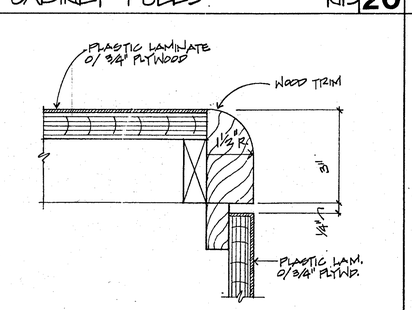

WOOD EDGE TRIM H.S 26

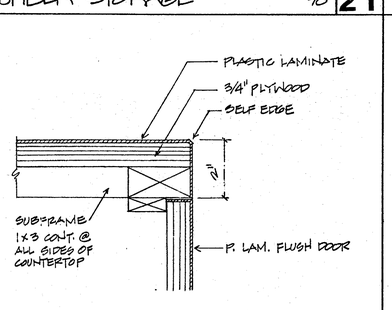

COUNTER EDGE H.S 27

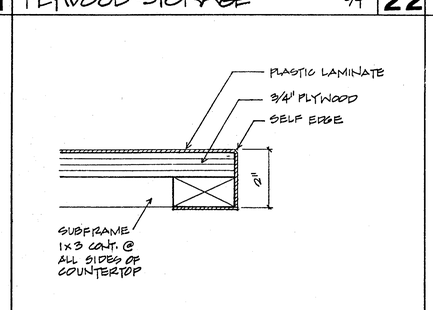

TYP. COUNTER EDGE H.S 28

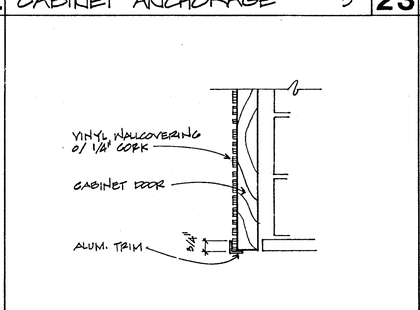

CABINET DOOR W/T.S. NTS 29

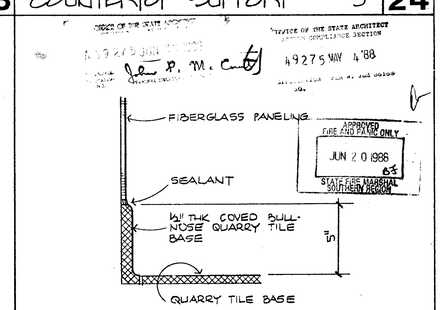

QUARRY TILE BASE 3" 30

Drawn By	Revisions
Checked By	
Date	
Commission No.	

Architects Planners
RUHNAU McGAVIN RUHNAU / ASSOCIATES
3775 Tenth Street, Riverside, CA 92501-3669, 714/684-4664
5751 Palmer Way, Suite C, Carlsbad, CA 92008-1995, 619/438-5899

ARCHITECT
C-6497

West Hills High School
Grossmont Union High School District
San Diego, Ca — San Diego County

General Details

Sheet Number TD-9 Of Sheets

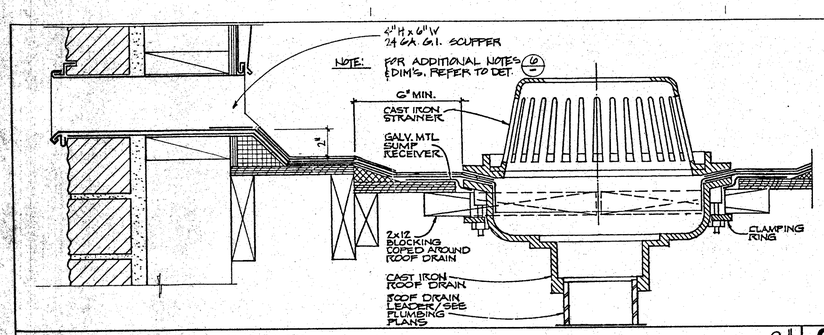

OVERFLOW SCUPPER 3" **2**

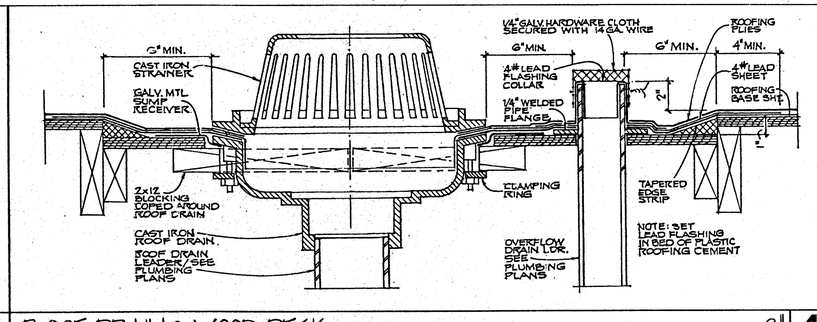

ROOF DRAIN @ WOOD DECK 3" **4**

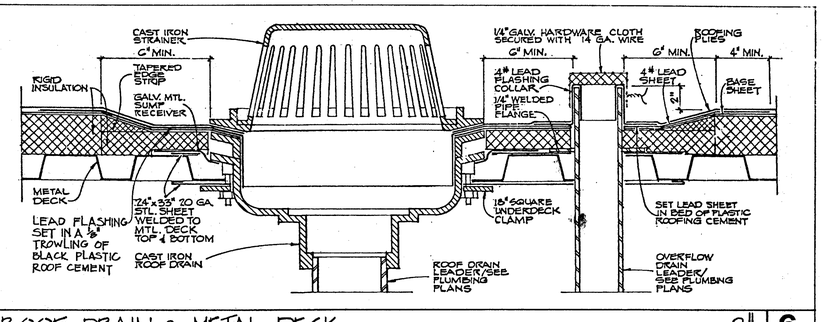

ROOF DRAIN @ METAL DECK 3" **6**

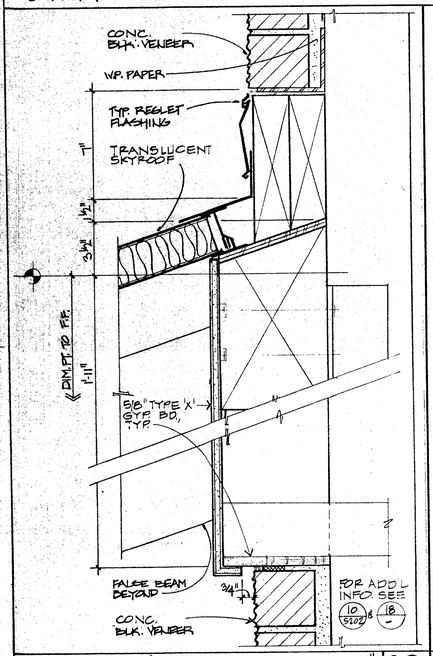

"SKYROOF" @ PARAPET 3" **13**

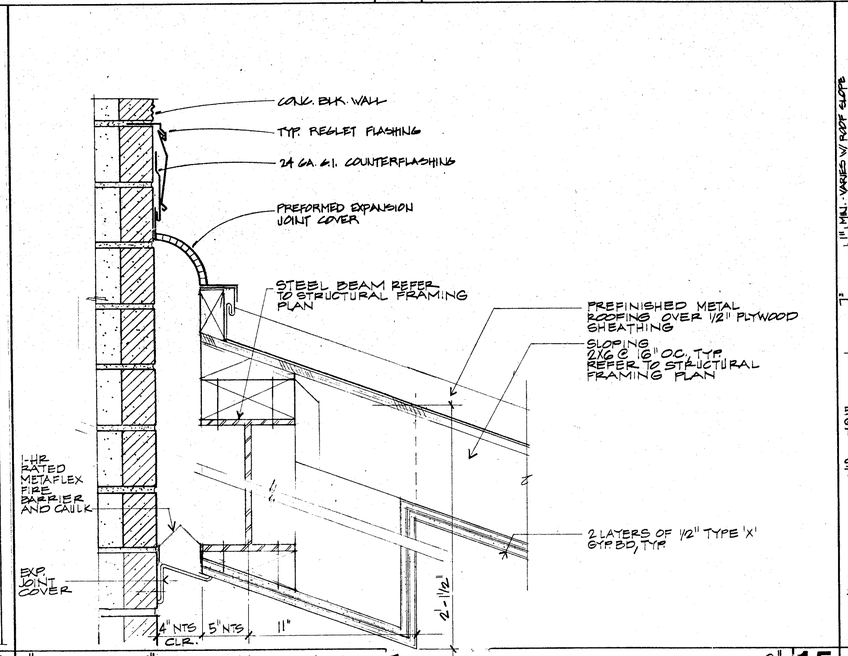

"SKYROOF" @ EXPANSION JOINT 3" **15**

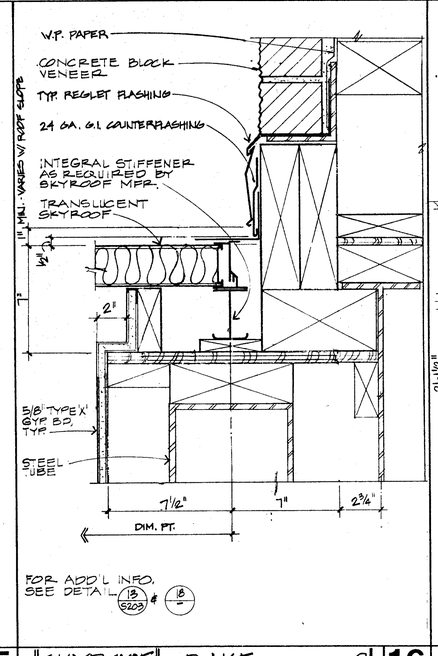

"SKYROOF" @ RAKE 3" **16**

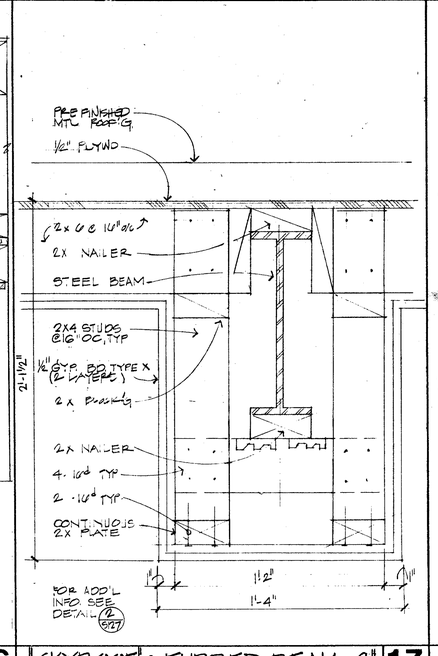

"SKYROOF" @ FURRED BEAM 3" **17**

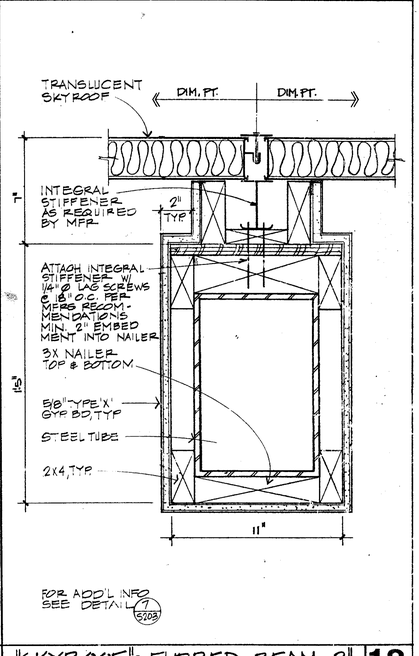

"SKYROOF" @ FURRED BEAM 3" **18**

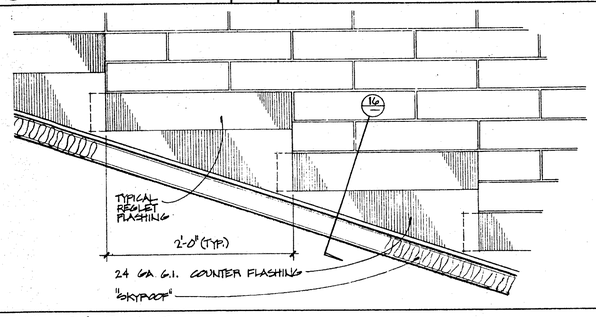

FLASHING @ ROOF RAKE 1 1/2" **20**

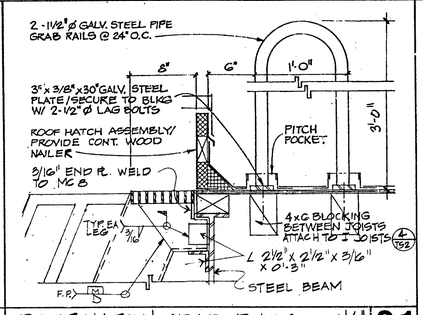

ROOF HATCH & GRAB RAILS 1 1/2" **21**

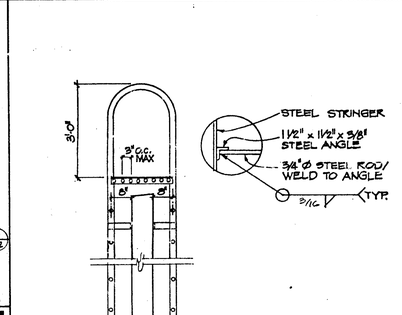

PARAPET LADDER 1/2" **28**

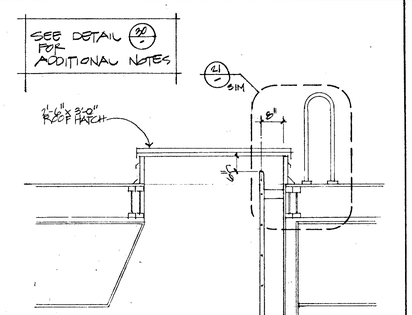

ROOF ACCESS LADDER 1/2" **29**

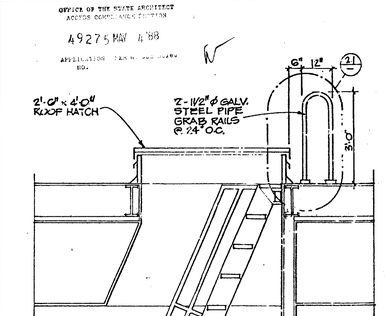

ROOF ACCESS ASSEMBLY 1/2" **30**

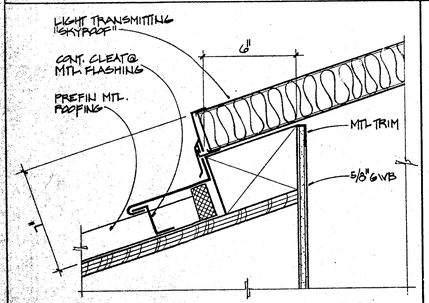

"SKYROOF" @ METAL ROOF 3" **25**

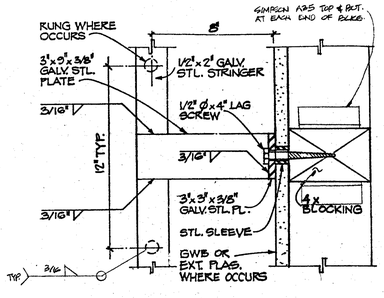

LADDER BRACKET 3" **26**

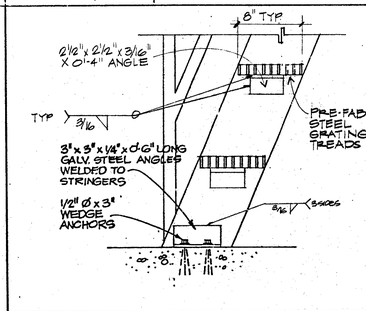

LADDER ANCHORAGE 1 1/2" **27**

Drawn By	Revisions	Architects Planners	ARCHITECT	West Hills High School	Roof Details	APPROVED FIRE AND PANIC ONLY	Sheet Number
Checked By		RUHNAU McGAVIN RUHNAU/ASSOCIATES		Grossmont Union High School District		JUN 20 1988	TD-10
Date		3775 Tenth Street, Riverside, CA 92501-3663, 714/684-4864	C-6497	San Diego, Ca — San Diego County		STATE FIRE MARSHAL SOUTHERN REGION	
Commission No.		5751 Palmer Way, Suite C, Carlsbad, CA 92008-1965, 619/438-3699					01 Sheets

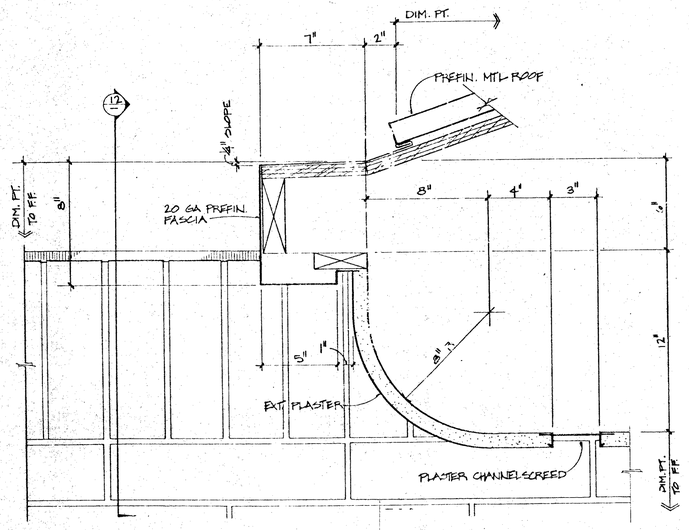

EAVE DETAIL 3" 8

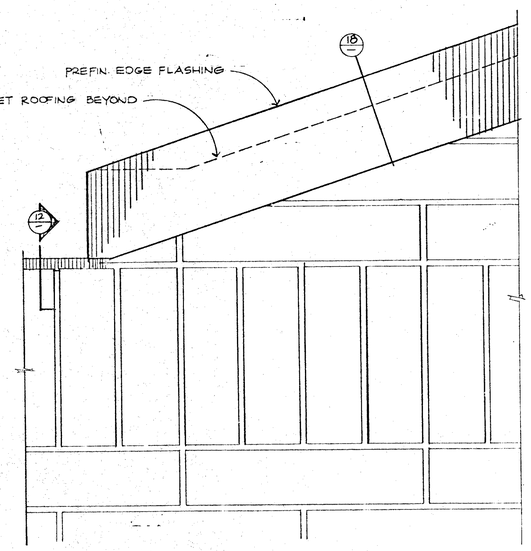

EDGE FLASHING @ WALL 3" 10

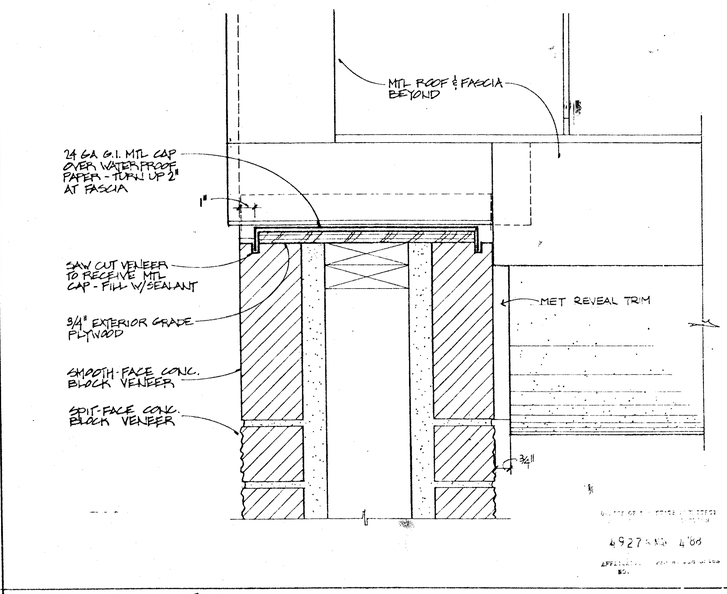

COLUMN SECTION 3" 12

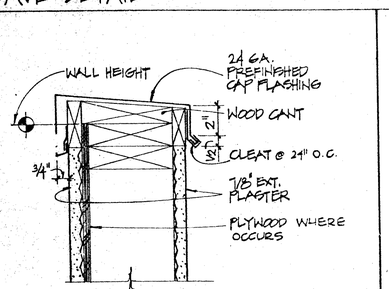

WALL CAP @ WOOD STUDS 3" 13

14

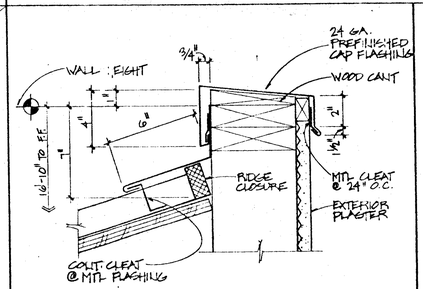

WALL CAP @ METAL ROOF 3" 15

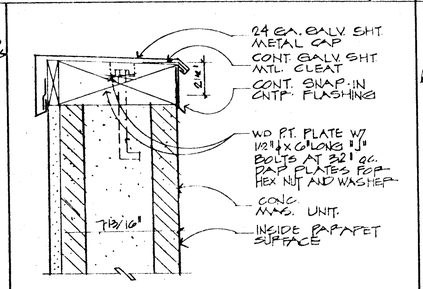

WALL CAP @ BLOCK WALL 3" 16

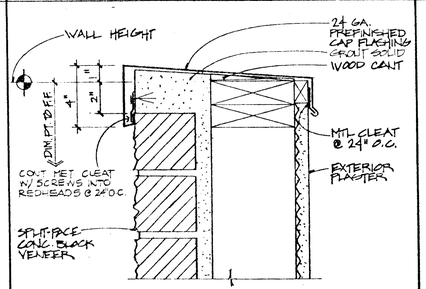

WALL CAP @ BLOCK VENEER 3" 17

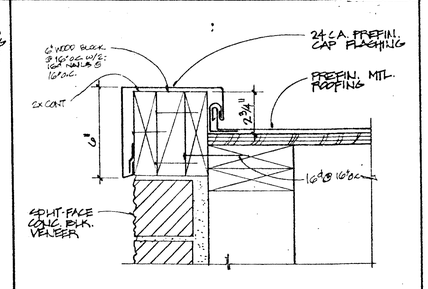

EDGE CAP 3" 18

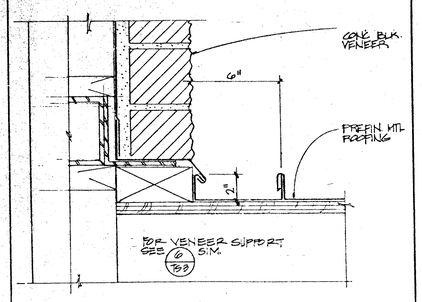

RAKE FLASHING 3" 19

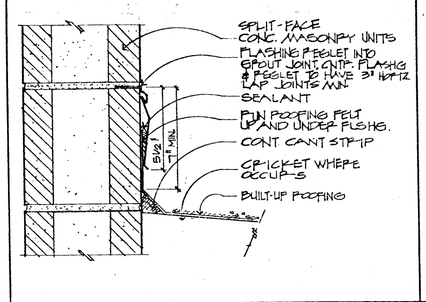

REGLET FLASHING @ BLK. WALL 3" 20

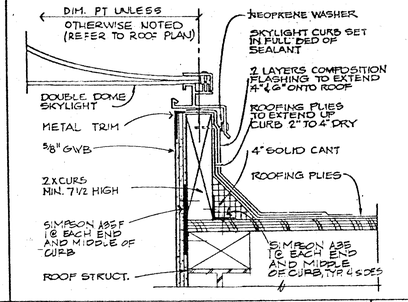

SKYLIGHT CURB 3" 21

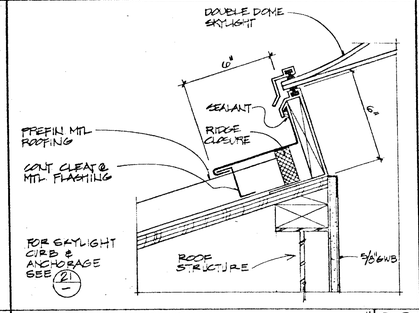

SKYLIGHT FLASHING 3" 22

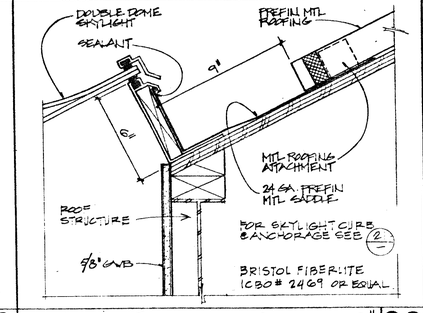

SKYLIGHT @ SADDLE 3" 23

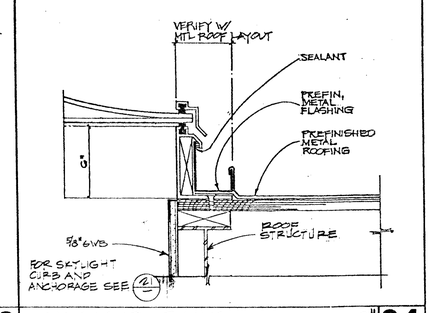

SKYLIGHT @ RAKE 3" 24

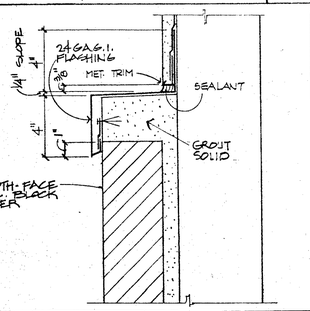

FLASHING @ BLOCK VENEER 3" 25

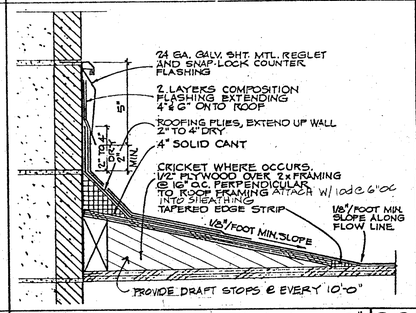

CRICKET @ BLOCK WALL 3" 26

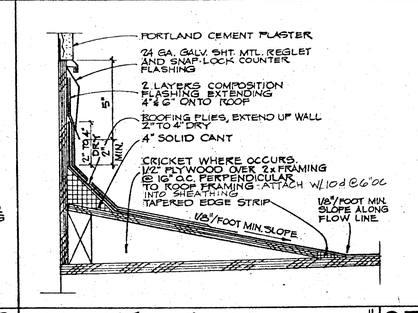

CRICKET @ STUD WALL 3" 27

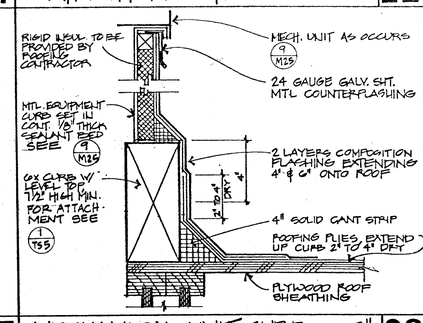

MECHANICAL UNIT CURB 3" 28

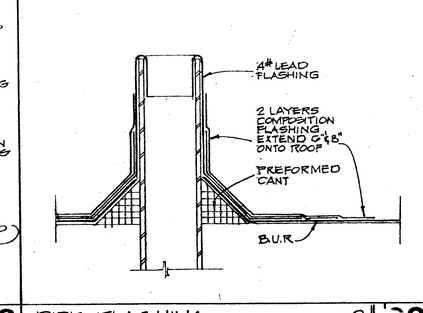

PIPE FLASHING 3" 29

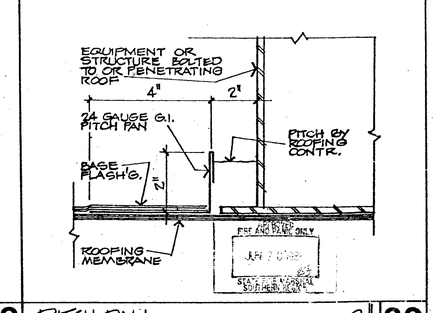

PITCH PAN 3" 30

Drawn By	
Checked By	
Date	
Commission No.	
Revisions	⚠ 6/29/88 PHASING

Architects Planners
RUHNAU McGAVIN RUHNAU/ASSOCIATES
3775 Tenth Street, Riverside, CA 92501-3668, 714/684-4564
5751 Palmer Way, Suite C, Carlsbad, CA 92008-1895, 619/438-5898

ARCHITECT
C-6497

West Hills High School
Grossmont Union High School District
San Diego, Ca — San Diego County

Details
Sheet Number TD-1
Of Sheets

HANDICAP TOILET ROOM DOOR SIGN — NTS — 2

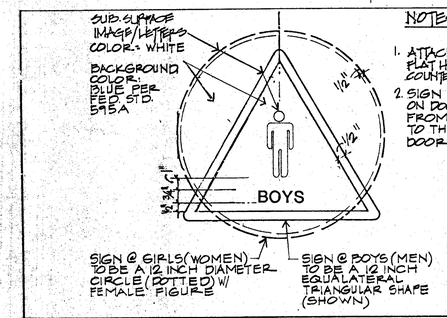

NOTES:

1. ATTACH SIGN USING (3) FLAT HEAD WOOD SCREWS, COUNTERSUNK, AND ADHESIVE.
2. SIGN SHALL BE CENTERED ON DOOR & MOUNTED 5'-0" FROM THE ℄ OF THE SIGN TO THE BOTTOM OF THE DOOR.
3. SIGNAGE SHALL COMPLY W/ S.B.C TITLE 24
4. FOR UNISEX SIGN SEE DETAIL (7 / TD14)

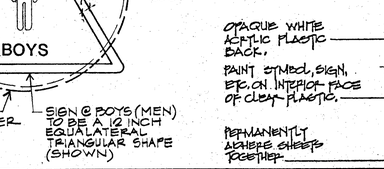

GRAB BAR ATTACHMENT — 1/2 FULL — 3

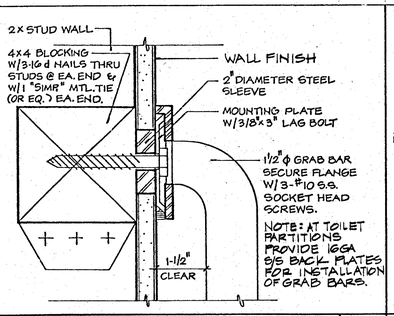

HANDICAP STALL — NTS — 4

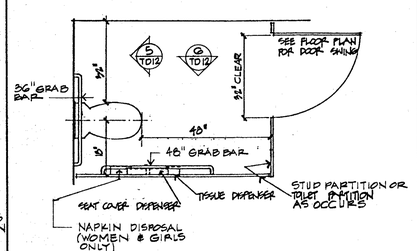

HANDICAP STALL — 1/2" — 5

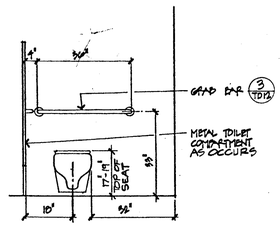

HANDICAP STALL — 1/2" — 6

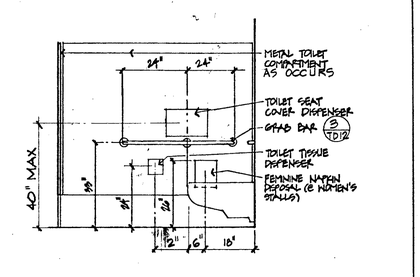

HANDICAP LAVATORY — 1/2" — 7

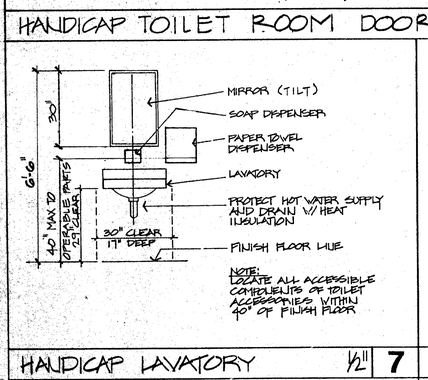

SHOWER ELEVATIONS — NTS — 8

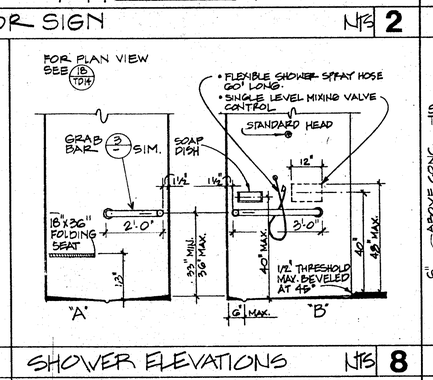

OVERFLOW DRAIN — 3" — 9

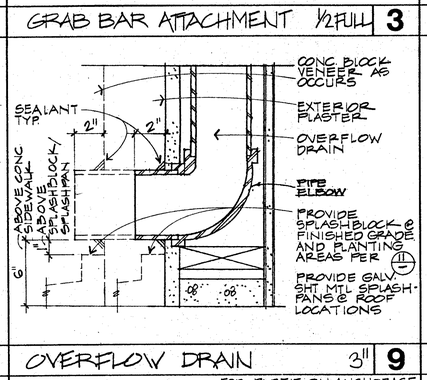

DOWNSPOUT @ GRADE — 3" — 10

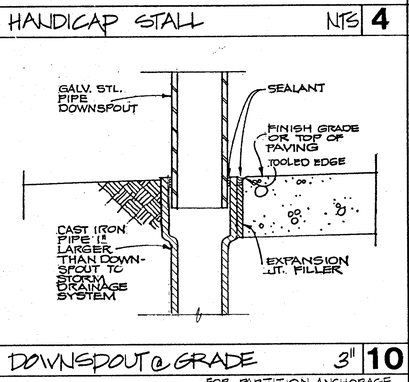

SPLASHBLOCK — 1 1/2" — 11

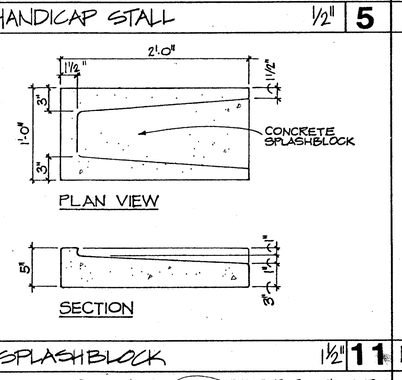

FULL HT./NON-RATED PARTITION — NTS — 12

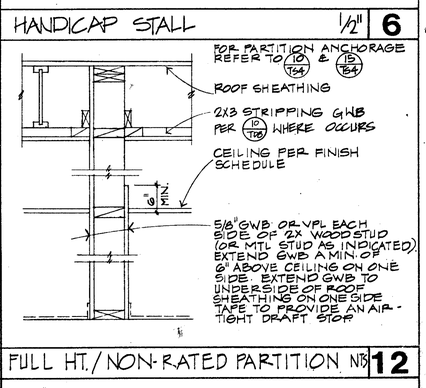

CEILING HEIGHT PARTITION — NTS — 13

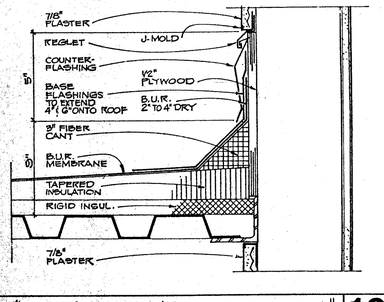

1-HR PARTITION — NTS — 14

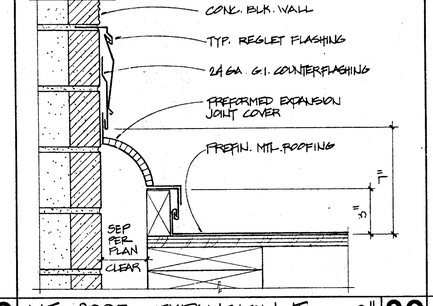

2-HR PARTITION — NTS — 15

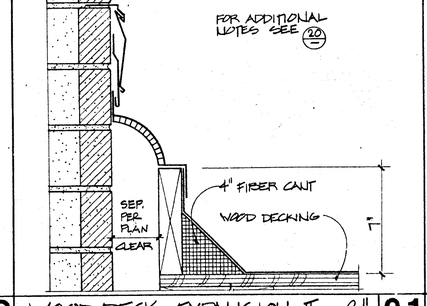

1-HR AND NON-RATED ACOUSTICAL PARTITION — NTS — 16

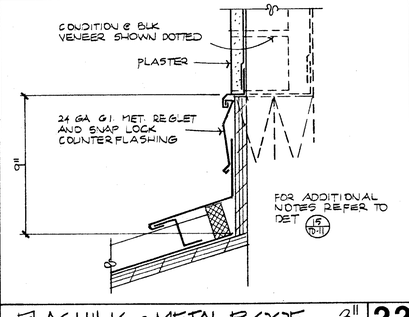

1-HR ACOUSTICAL PARTITION — NTS — 17

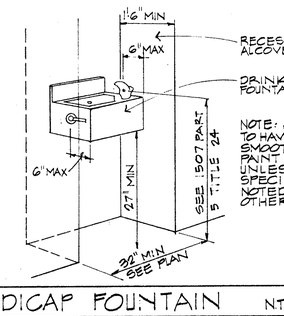

INSULATION ANCHORAGE — NTS — 18

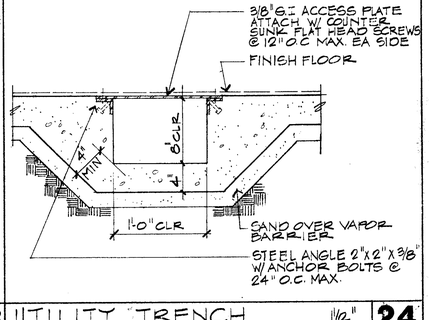

WALL FLASHING — 3" — 19

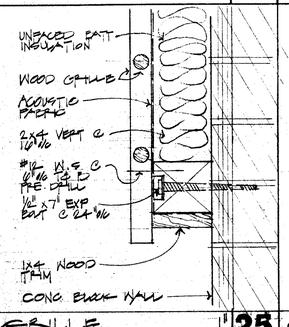

MTL. ROOF @ EXPANSION JT. — 3" — 20

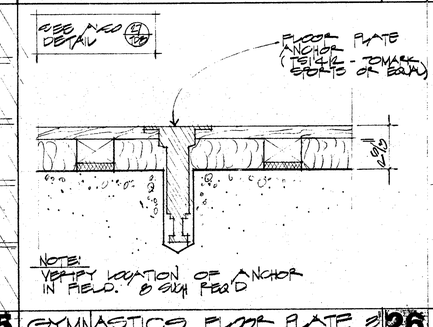

WOOD DECK @ EXPANSION JT. — 3" — 21

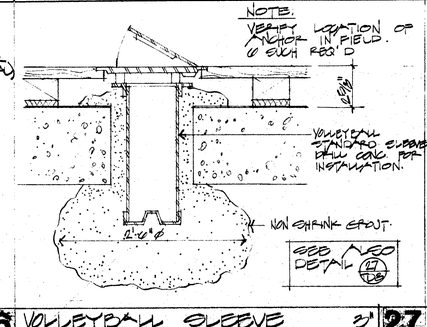

FLASHING @ METAL ROOF — 3" — 22

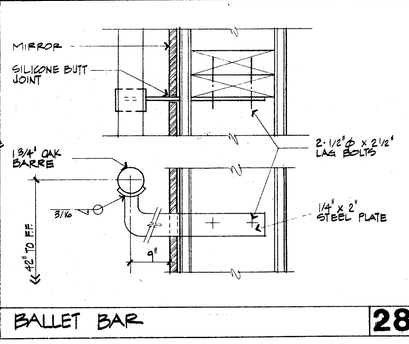

HANDICAP FOUNTAIN — N.T.S. — 23

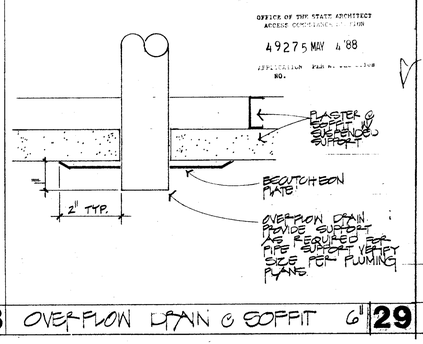

UTILITY TRENCH — 1 1/2" — 24

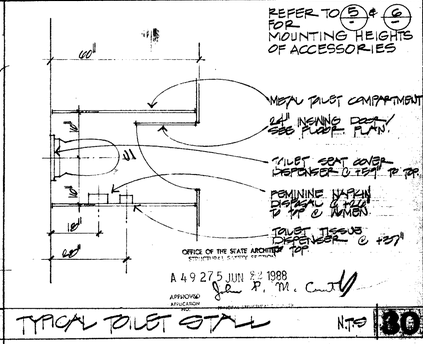

WOOD GRILLE — 1" — 25

GYMNASTICS FLOOR PLATE — 3" — 26

VOLLEYBALL SLEEVE — 3" — 27

BALLET BAR — 28

OVERFLOW DRAIN @ SOFFIT — 6" — 29

TYPICAL TOILET STALL — NTS — 30

Drawn By
Checked By
Date MARCH 1988
Commission No. 1.30.02

Revisions

Architects Planners
RUHNAU McGAVIN RUHNAU/ASSOCIATES
3776 Tenth Street, Riverside, CA 92501-3669, 714/684-4064
5751 Palmer Way, Suite C, Carlsbad, CA 92008-1995, 619/438-5836

ARCHITECT
C-6497

West Hills High School
Grossmont Union High School District
San Diego, Ca — San Diego County

General Details

APPROVED FIRE AND PANIC ONLY
JUN 20 1988
STATE FIRE MARSHAL SOUTHERN DIVISION

Sheet Number
TD-12
Of Sheets

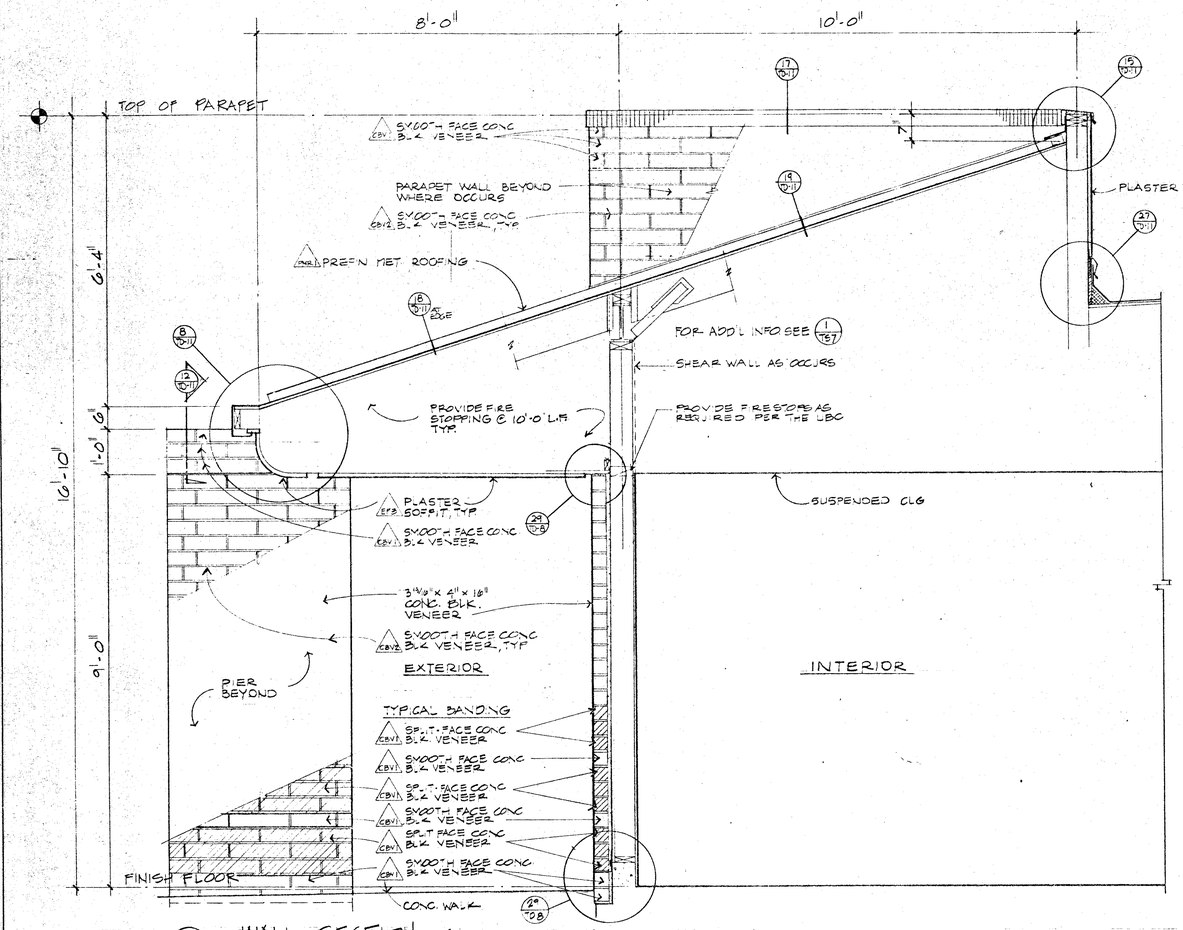

A WALL SECTION
3/4"=1'-0"

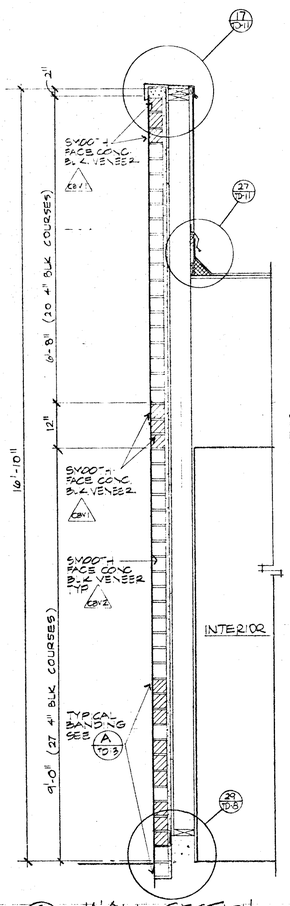

B WALL SECTION
3/4"=1'-0"

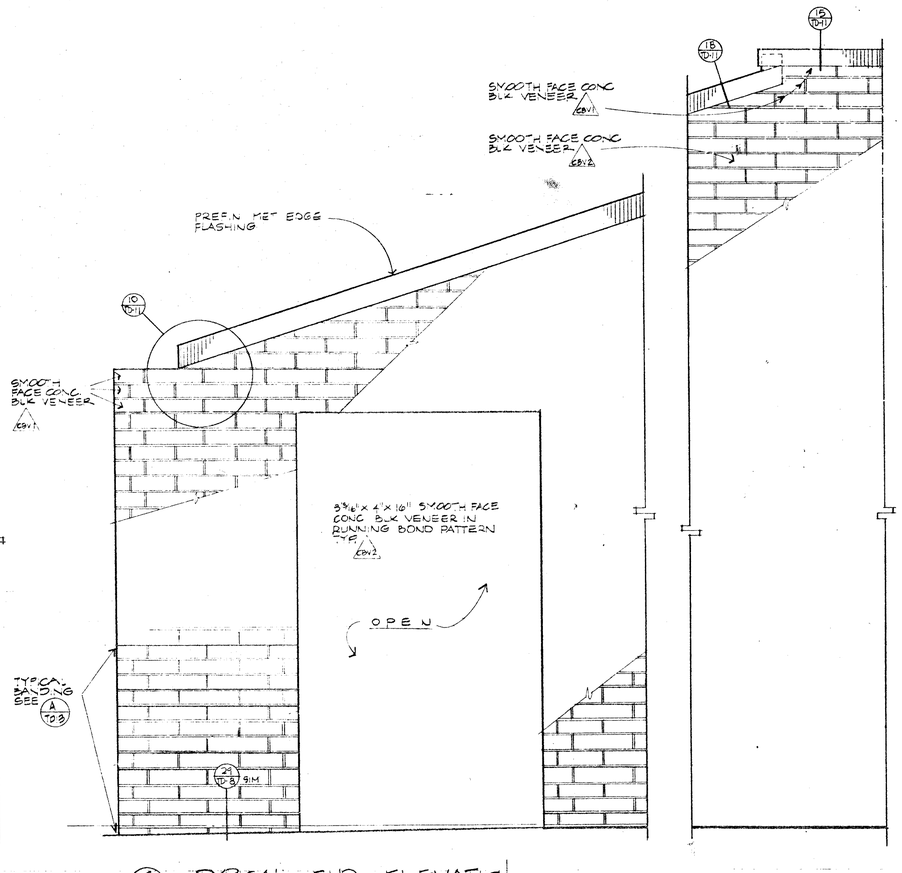

C TYPICAL END ELEVATION
3/4"=1'-0"

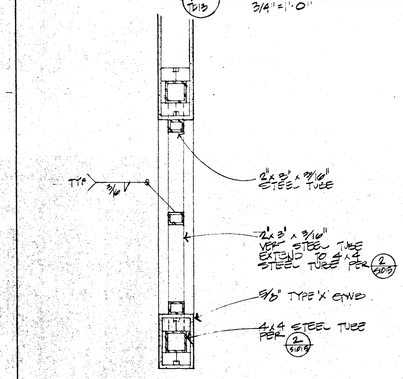

METAL GRILL 1" 1

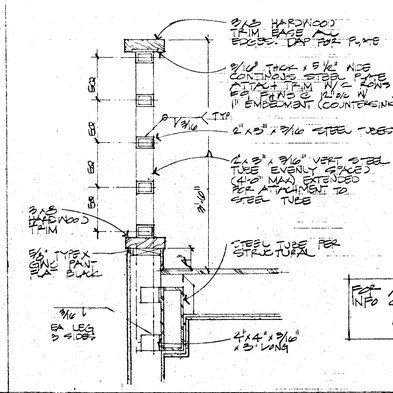

GUARD RAIL 1" 2

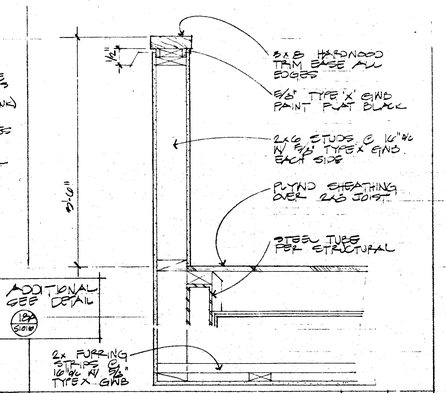

GUARD RAIL 1" 3

Drawn By	Revisions	Architects Planners	ARCHITECT	West Hills High School	Typical Sections
Checked By	A 6/27/88 PHASING	RUHNAU McGAVIN RUHNAU/ASSOCIATES	C-6497	Grossmont Union High School District	Sheet Number TD-13
Date MARCH 1988		3775 Tenth Street Riverside, CA 92501-3669 714/684-4864 · 5751 Palmer Way, Suite C Carlsbad, CA 92008-1995 619/438-5899		San Diego, Ca San Diego County	Of Sheets
Commission No. 1.30.02					

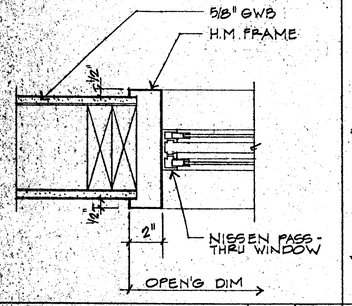

JAMB-HEAD SIM. | 3" | 1

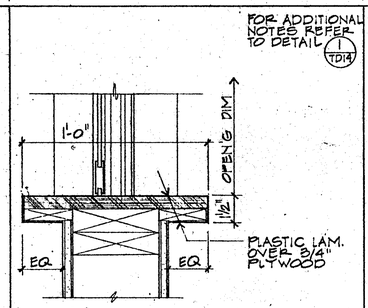

SILL | 3" | 2

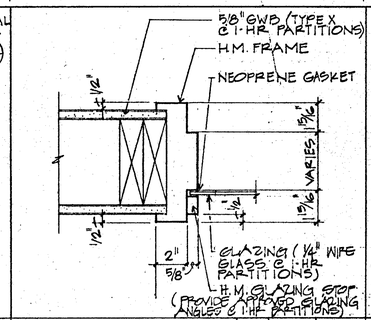

HEAD/JAMB/SILL | 3" | 3

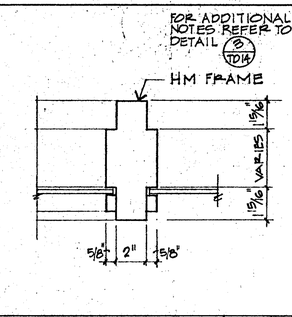

MULLION | 3" | 4

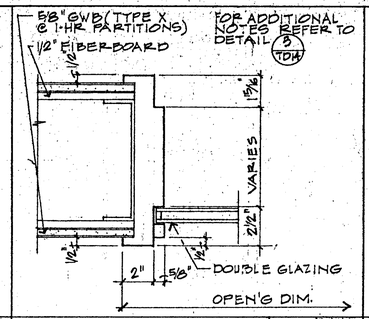

HEAD/JAMB/SILL | 3" | 5

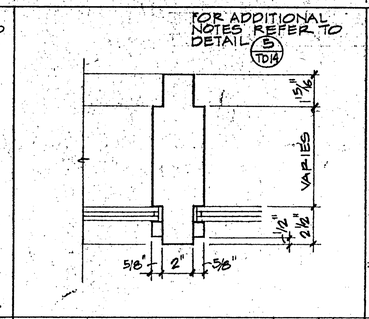

MULLION | 3" | 6

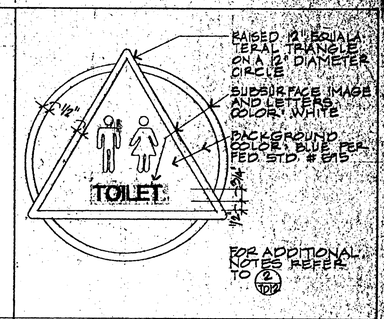

HANDICAPPED SIGN | NTS | 7

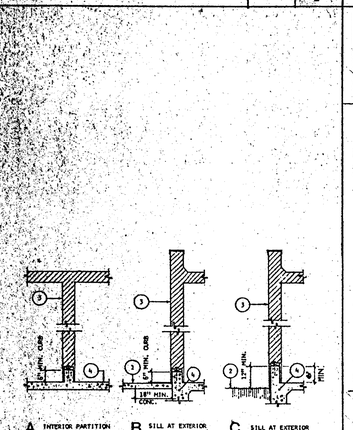

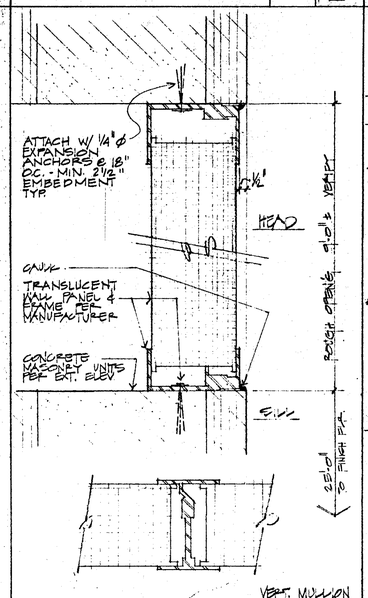

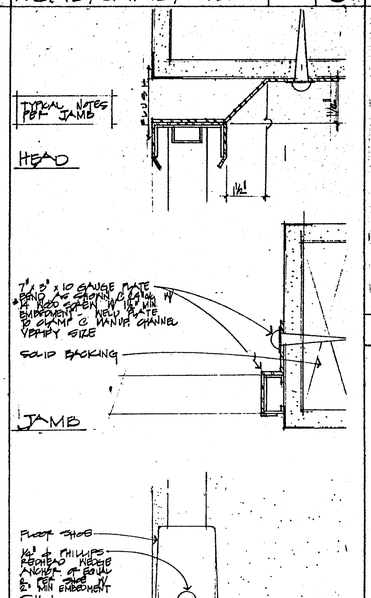

STAIR ELEVATION | NTS | 11

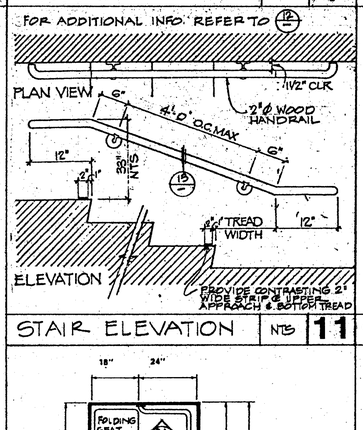

STAIR DETAIL | 3" | 12

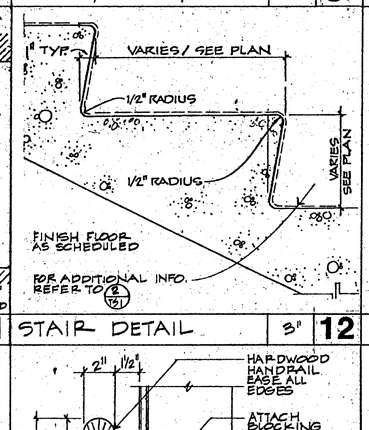

HANDRAIL | 3" | 13

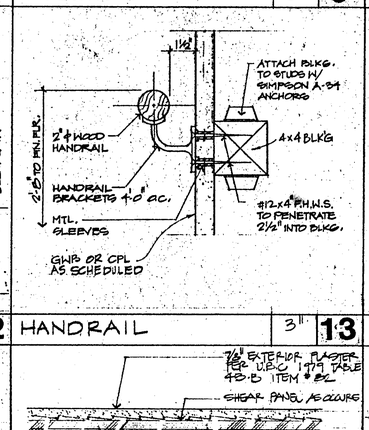

CONTROL PANEL | NTS | 14

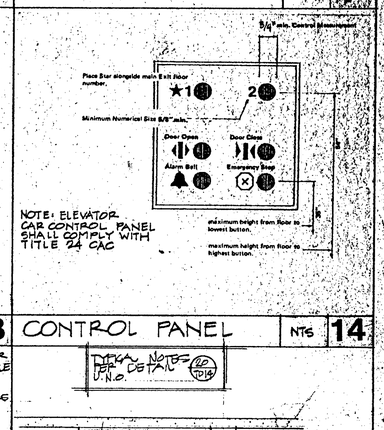

CONCRETE CURBS | NTS | 15

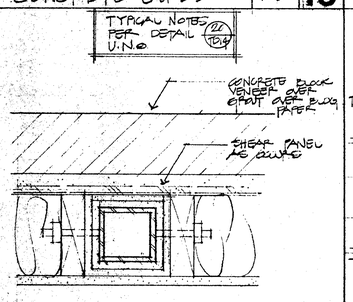

WALL PANEL DETAILS | 6" | 16

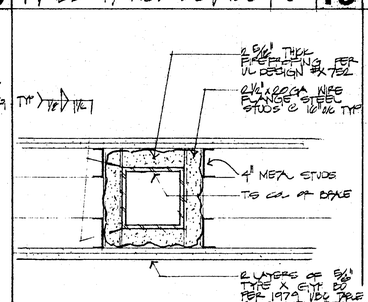

WIRE MESH PARTITION | 6" | 17

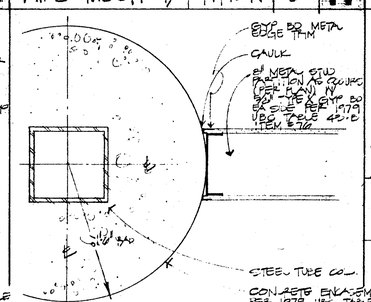

SHOWER PLAN | NTS | 18

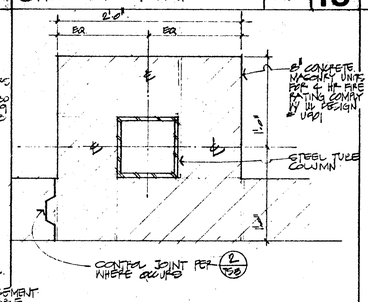

HANDRAIL | 3" | 19

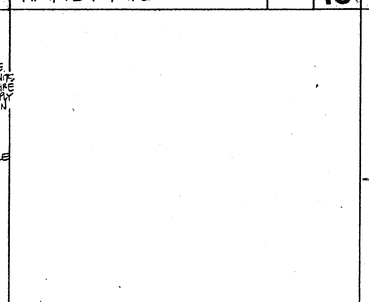

1-HR CO. PROTECTION (EXTERIOR WALLS) | 8" | 20

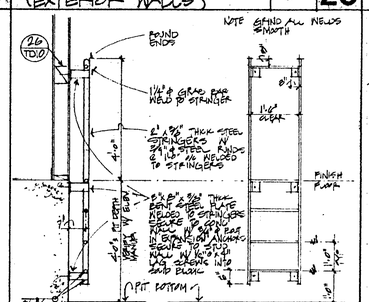

1-HR CO. PROTECTION (INTERIOR WALLS) | 8" | 21

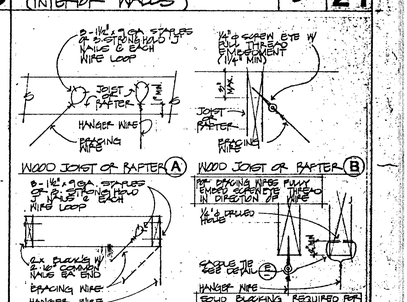

1-HR CO. PROTECTION (EXTERIOR WALLS) | 8" | 22

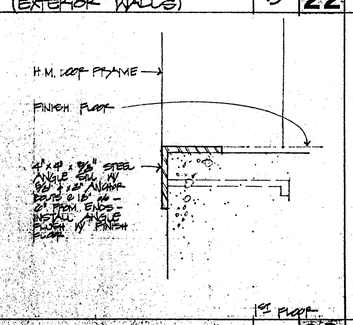

2-HR CO. PROTECTION (INTERIOR WALLS) | 1½" | 23

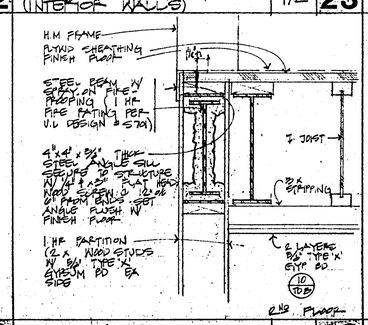

2-HR CO. & INTERIOR WALL | 1½" | 24

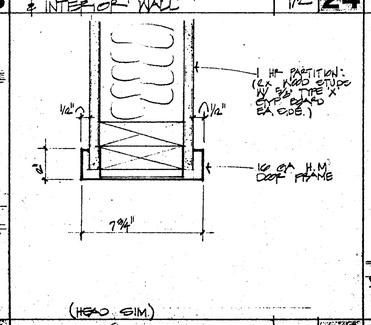

4-HR PLASTER PROTECTION (EXTERIOR & INTERIOR WALL) | 1½" | 25

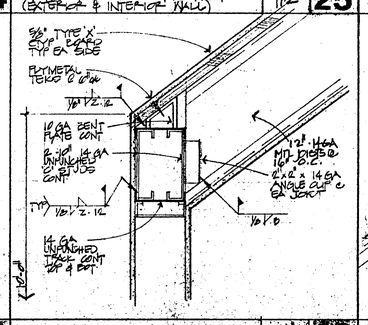

LEDGER DETAIL | 1½" | 33

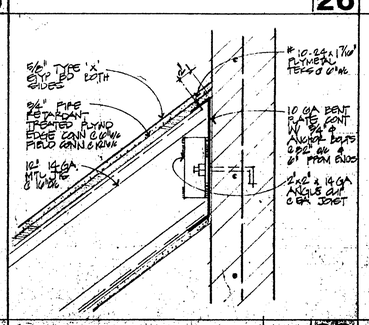

FRAMING ELEVATION | NS | 34

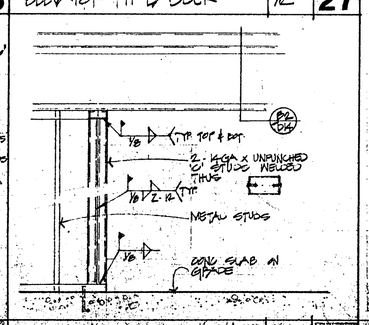

WIRE CONNECTIONS TO WOOD FRAMING | NS | 35

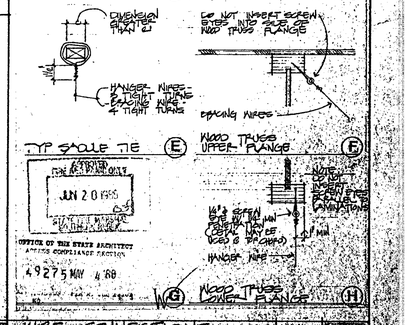

SILL @ ELEVATOR DR. | 6" | 29

SILL @ ELEVATOR DR. | 1½" | 30

JAMB @ ELEVATOR | 31

CEILING DETAIL | 1½" | 32

Drawn By
Checked By
Date MARCH 1988
Commission No. 18002

Revisions

Architects Planners
RUHNAU McGAVIN RUHNAU/ASSOCIATES
3776 Tenth Street, Riverside, CA 92501-3680, 714/684-4864
8751 Palmer Way Suite C, Carlsbad, CA 92008-1895, 619/438-8899

ARCHITECT
C-8497

West Hills High School
Grossmont Union High School District
San Diego, Ca. San Diego County

General Details

OFFICE OF THE STATE ARCHITECT
APPROVED
JUN 8 1988
A49275

Sheet Number
T2-1

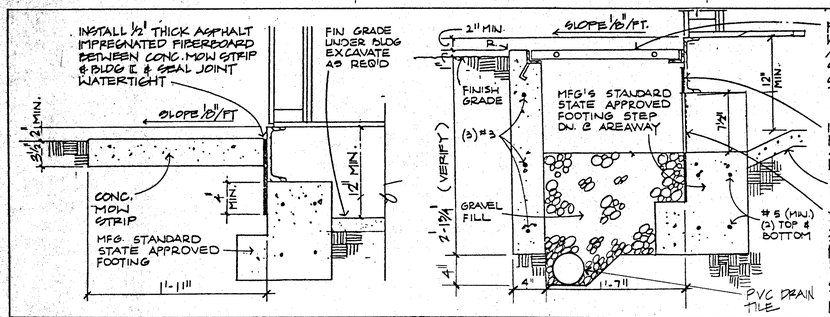

PROVIDE 1" ALUMINUM Δ 1.19#/SQ. FT. GTL. GRATE OR EQUAL W/ 19/4" x 19/4" x 1/4" GTL. ∠ FRAME. W/ANCHORS AROUND 3 SIDES OF GRATE. ATTACH PLATE SIDE OF FRAME TO GTL. [W/ ¼" x 1" THREAD CUTTING SCREWS @ 6" O.C. LENGTH OF GRATE TO BE 6" BEYOND VENT OPENING EA. SIDE.

INSTALL ½" THICK ASPHALT IMPREGNATED FIBERBOARD BETWEEN AREA WAY VENT WALL & BLDG. GTL [& CONC. FOOTING SEAL WATERTIGHT

2" CONC. SLAB ON GRADE UNDER BLDG EXCAVATE AS REQ'D

VENT OPENING IN PERIMETER FOOTING WALL. AREA OF OPENING TO BE 1½ SQ. FT PER 25 LINEAR FT OF PERIMETER WALL. PROVIDE SCREENS @ OPENINGS, 11 GAUGE EXPANDED GALV. STEEL W/ ¼" MESH. ATTACH TO FDN. STEM W/ CONC. NAILS THROUGH TIN CAPS. WHEN LOCATION NOT NOTED ON FLOOR PLAN PROVIDE MIN. 2 VENTS OPPOSITE SIDES

FOOTINGS 1½ | 3

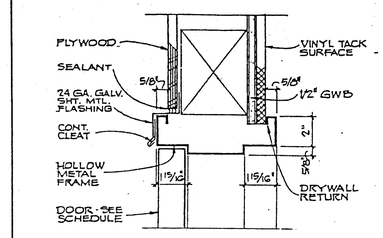

EXTERIOR DOOR HEAD 3" | 5

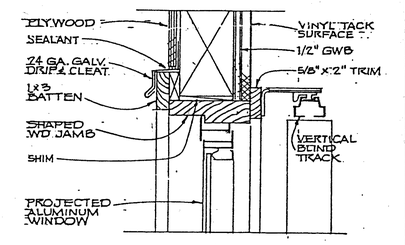

PROJECTED WINDOW HEAD 3" | 6

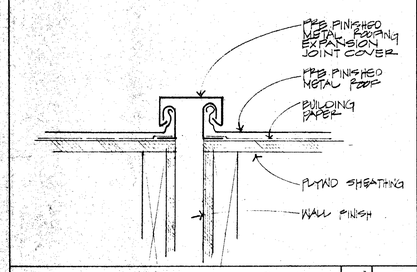

JOINT COVER @ MTL ROOF 3" | 7

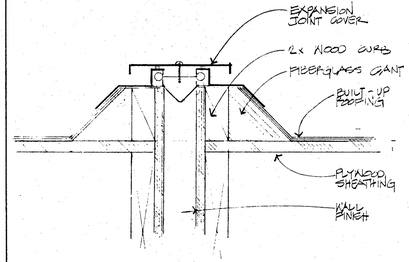

EXPANSION JOINT COVER 3" | 8

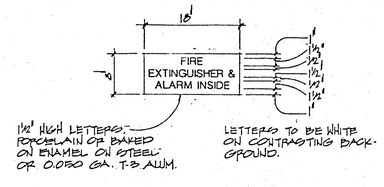

SIGN DETAIL 1" | 9

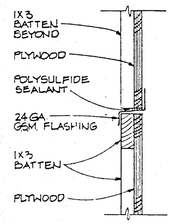

HORIZONTAL PLYWOOD JOINT N.T.S. | 10

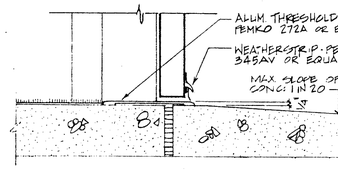

THRESHOLD 3" | 11

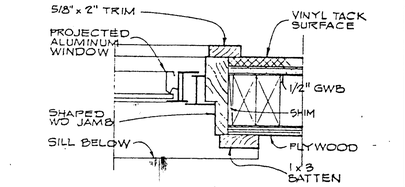

PROJECTED WINDOW JAMB 3" | 12

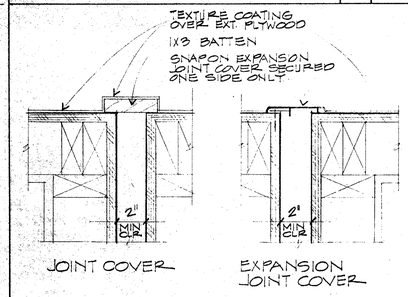

JOINT COVER @ WALL 3" | 13

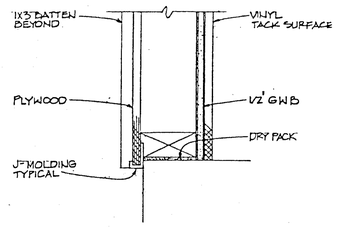

SIDING SILL 3" | 16

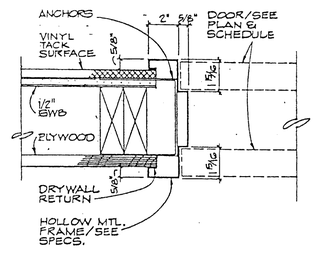

EXTERIOR DOOR JAMB 3" | 17

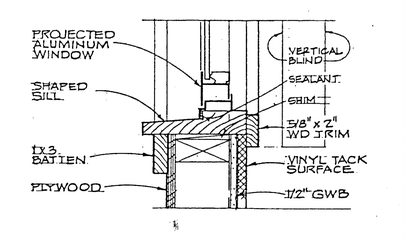

PROJECTED WINDOW SILL 3" | 18

OFFICE OF THE STATE ARCHITECT STRUCTURAL SAFETY SECTION
A49275 JUN 23 1988
A49275 NOV 4 1988

Drawn By Checked By Date Commission No.	Revisions		Architects Planners RUHNAU McGAVIN RUHNAU/ASSOCIATES 3775 Tenth Street, Riverside, CA 92501-3669, 714/684-4664 5751 Palmer Way, Suite C, Carlsbad, CA 92008-1995, 619/438-5599	ARCHITECT C-6497	West Hills High School Grossmont Union High School District San Diego, Ca — San Diego County	General Details Sheet Number TD-15 Of Sheets

DOOR SCHEDULE

DOOR NUMBER	SIZE	TYPE	LOUVER	MATL	FIN	COL	FRAME TYPE	FRAME MATL	FRAME FIN	FRAME COL	DETAILS HEAD	DETAILS JAMB	DETAILS JAMB	DETAILS THRESH	LABEL	HDWR	DOOR NUMBER	REMARKS
GYMNASIUM - BUILDING NO. 1																		
101	PR 3-0 X 7-0	A	---	HM	P			HM	P		7/TD7	1\1/07	13/TD7	---	3 HR	52	101	
102	NUMBER NOT USED	---	---	---	---	---	---	---	---	---	---	---	---	---	---	---	102	
103	NUMBER NOT USED	---	---	---	---	---	---	---	---	---	---	---	---	---	---	---	103	
104	3-0 X 7-0	A	---	HM	P			HM	P		7/TD7	1\1/07	13/TD7	---	3 HR	52	104	
105	PR 3-0 X 7-0	A	---	HM	P			HM	P		7/TD7	1\1/07	13/TD7	---	3 HR	52	105	
106	NUMBER NOT USED	---	---	---	---	---	---	---	---	---	---	---	---	---	---	---	106	
107	NUMBER NOT USED	---	---	---	---	---	---	---	---	---	---	---	---	---	---	---	107	
108	PR 3-0 X 7-0	A	---	HM	P			HM	P		7/TD7	1\1/07	13/TD7	---	3 HR	52	108	
109	3-0 X 7-0		---	SC				HM	P		7/TD7	1\1/07	---	25/TD7: 4/TD6	---	8	109	
110	3-0 X 7-0		---	SC				HM	P		7/TD7	1\1/07	---	4/TD6	---	6	110	
111	PR 3-0 X 7-0	B	---	SC				HM	P		7/TD7	2/TD6	9/TD7	25/TD7:	---	7	111	
112	NUMBER NOT USED	---	---	---	---	---	---	---	---	---	---	---	---	---	---	---	112	
113	NUMBER NOT USED	---	---	---	---	---	---	---	---	---	---	---	---	---	---	---	113	
114	PR 3-0 X 7-0	B		SC				HM	P		7/TD7	2/TD6	9/TD7	25/TD7:	---	7	114	
115	PR 2-10 X 7-0	B	(2)24X36	SC				HM	P		7/TD7	8/TD7	---	25/TD7:	---	9	115	FULL LOUVERED TRANSOM
116	PR 3-0 X 7-0	B	---					HM	P		7/TD7	9/TD7	13/TD7	25/TD7:	---	7	116	
117	NUMBER NOT USED	---	---	---	---	---	---	---	---	---	---	---	---	---	---	---	117	
118	3-0 X 7-0	B	---	SC				HM	P		7/TD7	8/TD7	---	25/TD7:	---	11	118	
119	NUMBER NOT USED	---	---	---	---	---	---	---	---	---	---	---	---	---	---	---	119	
120	PR 3-4 X 7-0	C	---	SC				HM	P		7/TD7	2/TD6	8/TD7	25/TD7:	---	28	120	DUTCH DOOR 1 LEAF ONLY
121	3-0 X 7-0	B	---	SC				HM	P		7/TD7	8/TD7	---	25/TD7:	---	11	121	
122	NUMBER NOT USED	---	---	---	---	---	---	---	---	---	---	---	---	---	---	---	122	
123	PR 3-0 X 7-0	B	---	SC				HM	P		7/TD7	9/TD7	13/TD7	25/TD7:	---	7	123	
124	PR 2-10 X 7-0	B	(2)24X36	SC				HM	P		7/TD7	9/TD7	---	25/TD7:	---	9	124	FULL LOUVERED TRANSOM
125	PR 3-0 X 7-0	B	---	SC				HM	P		7/TD7	2/TD6	9/TD7	25/TD7:	---	7	125	
126	NUMBER NOT USED	---	---	---	---	---	---	---	---	---	---	---	---	---	---	---	126	
127	NUMBER NOT USED	---	---	---	---	---	---	---	---	---	---	---	---	---	---	---	127	
128	PR 3-0 X 7-0	B	---	SC				HM	P		7/TD7	2/TD6	9/TD7	25/TD7:	---	7	128	
129	3-0 X 7-0	B	24X24	SC				HM	P		7/TD7	1\1/07	---	25/TD7:	10	129		
130	3-0 X 7-0	B	---	SC				HM	P		7/TD7	1\1/07		4/TD6		6	130	
131	8-0 X 1-0	F	---	MTL				MTL	P		7/TD7	30/TD7	---	---	45 MIN	12	131	AS PER MANUFACTURER
132	NUMBER NOT USED	---	---	---	---	---	---	---	---	---	---	---	---	---	---	---	132	
133	3-0 X 7-0	B	---	SC				HM	P		7/TD7	2/TD7	---	---	---	15	133	
134	PR 3-0 X 7-0	B	24X12	SC				HM	P		7/TD7	2/TD7	---	3/TD6	45 MIN	15	134	
135	3-0 X 7-0	B	---	SC				HM	P		3/TD7	1/TD7	---	---	20 MIN	15	135	MALE HANDICAPPED SYMBOL PER DETAIL 2/TD-12
136	PR 3-0 X 7-0	D	---	GL/HM	P			HM	P		2/TD7	2/TD7	---	13/TD7	3/TD6	20	51	136	
137	NUMBER NOT USED	---	---	---	---	---	---	---	---	---	---	---	---	---	---	---	---	137	
138	NUMBER NOT USED	---	---	---	---	---	---	---	---	---	---	---	---	---	---	---	---	138
139	PR 3-0 X 7-0	D	---	GL/HM	P			HM	P		2/TD7	2/TD7	P	3/TD7	20 MIN	51	139	
140	PR 3-0 X 7-0	D	---	GL/HM	P			HM	P		2/TD7	2/TD7	13/TD7	3/TD7	20 MIN	51	140	
141	NUMBER NOT USED	---	---	---	---	---	---	---	---	---	---	---	---	13/TD7	---	---	141	
142	PR 3-0 X 7-0	D	---	GL/HM	P			HM	P		2/TD7	2/TD7	13/TD7	---	20 MIN	51	142	
143	NUMBER NOT USED	---	---	---	---	---	---	---	---	---	---	---	---	---	---	---	143	
144	3-0 X 7-0	B	---	SC				HM	P		3/TD7	3/TD7	---	---	45 MIN	15	144	FEMALE HANDICAPPED SYMBOL PER DETAIL 2/TD-12
145	3-0 X 7-0	B	---	SC				HM	P		2/TD7	2/TD7	---	---	20 MIN	16	145	
146	3-0 X 7-0	B	---	SC				HM	P		2/TD7	2/TD7	---	---	20	17	146	
147	8-0 X 1-0	F	---	MTL				MTL	P		24/TD7	30/TD7	---	---	45 MIN	12	147	AS PER MANUFACTURER
148	3-0 X 7-0	B	---	SC				HM	P		2/TD7	2/TD7	---	3/TD6	45 MIN	15	148	
149	PR 3-0 X 7-0	B	24X12	SC				HM	P		2/TD7	2/TD7	---	3/TD6	45 MIN	15	149	
150	PR 3-0 X 7-0	A	---	HM	P			HM	P		1/TD7	1/TD7	13/TD7	---	3 HR	52	150	
151	PR 2-6 X 7-0	B	---	SC				HM	P		2/TD7	2/TD7	---	---	45 MIN	19	151	
152	PR 3-0 X 7-0	B	---	SC				HM	P		2/TD7	2/TD7	---	---	20 MIN	29	152	
153	PR 3-0 X 7-0	B	---	SC				HM	P		2/TD7	2/TD7	---	---	20 MIN	65	153	
154	3-0 X 7-0	B	---	SC				HM	P		2/TD7	2/TD7	---	---	20 MIN	22	154	
155	PR 3-0 X 7-0	A	---	HM	P			HM	P		1/TD6	1/TD7	13/TD7	3/TD6	3 HR	52	155	
156	NUMBER NOT USED	---	---	---	---	---	---	---	---	---	---	---	---	---	---	---	156	
157	NUMBER NOT USED	---	---	---	---	---	---	---	---	---	---	---	---	---	---	---	157	
158	PR 3-0 X 7-0	A	---	HM	P			HM	P		1/TD6	1/TD7	13/TD7	3/TD6	3 HR	52	158	
159	3-0 X 7-0	B	---	SC				HM	P		2/TD7	2/TD7	---	---	45 MIN	16	159	
160	3-0 X 7-0	B	---	SC				HM	P		3/TD7	3/TD7	---	---	---	23	160	
161	3-0 X 7-0	B	---	SC				HM	P		2/TD7	2/TD7	---	---	---	20	161	
162	3-0 X 7-0	B	---	SC				HM	P		2/TD7	2/TD7	---	---	---	20	162	
163	3-0 X 7-0	B	---	SC				HM	P		3/TD7	3/TD7	---	---	---	23	163	
164	3-0 X 7-0	B	---	SC				HM	P		2/TD7	2/TD7	---	---	45 MIN	16	164	
165	PR 3-0 X 7-0	A	---	HM	P			HM	P		1/TD6	1/TD7	13/TD7	3/TD6	3 HR	52	165	
166	NUMBER NOT USED	---	---	---	---	---	---	---	---	---	---	---	---	---	---	---	166	
167	NUMBER NOT USED	---	---	---	---	---	---	---	---	---	---	---	---	---	---	---	167	
168	PR 3-0 X 7-0	A	---	HM	P			HM	P		1/TD6	1/TD7	13/TD7	3/TD6	3 HR	52	168	
169	3-0 X 7-0	B	24X24	SC				HM	P		2/TD7	2/TD7	---	---	---	25	169	
170	PR 3-0 X 7-0	A	---	HM	P			HM	P		1/TD6	1/TD7	13/TD7	---	3 HR	52	170	
171	PR 2-6 X 7-0	B	---	SC				HM	P		2/TD7	2/TD7	---	---	45 MIN	19	171	
172	PR 3-0 X 7-0	B	---	SC				HM	P		2/TD7	2/TD7	---	---	20 MIN	29	172	
173	3-0 X 7-0	B	---	SC				HM	P		2/TD7	2/TD7	---	---	20 MIN	65	173	
174	PR 3-0 X 7-0	B	---	SC				HM	P		2/TD7	2/TD7	---	---	20 MIN	65	174	
175	PR 3-0 X 7-0	B	---	SC				HM	P		2/TD7	2/TD7	---	---	20 MIN	65	175	
176	3-0 X 7-0	B	---	SC				HM	P		2/TD7	2/TD7	---	---	---	26	176	
177	3-0 X 7-0	B	---	SC				HM	P		2/TD7	2/TD7	---	---	20 MIN	30	177	
178	4-0 X 7-0	B	---	SC				HM	P		2/TD7	2/TD7	---	---	45 MIN	27	178	
179	3-0 X 7-0	B	---	SC				HM	P		2/TD7	2/TD7	---	---	45 MIN	27	179	
180	3-0 X 7-0	B	---	SC				HM	P		2/TD7	2/TD7	---	---	20 MIN	65	180	
181	3-0 X 7-0	B	---	SC				HM	P		2/TD7	2/TD7	---	---	---	26	181	
182	PR 3-0 X 7-0	B	---	SC				HM	P		2/TD7	2/TD7	---	---	20 MIN	65	182	
183	14-0 X 23-0	E	---								11/07	17/TD7	23/TD7		---	12	183	AS PER MANUFACTURER
184	3-0 X 1-0	B	---	SC				HM	P		2/TD7	2/TD7	---	---	45 MIN	16	184	
185	3-0 X 1-0	B	---	SC				HM	P		2/TD7	2/TD7	---	---	45 MIN	16	185	

ALL HARDWARE FOR FIRE RESISTIVE LOCATION SHALL BE FIRE RATED BY AN APPROVED TESTING LABORATORY.

N.I.C.

N.I.C.

N.I.C.

N.I.C.

PERFORMING ARTS - BUILDING NO. 1

DOOR NUMBER	SIZE	TYPE	LOUVER	MATL	FIN	COL	FRAME TYPE	FRAME MATL	FRAME FIN	FRAME COL	DETAILS HEAD	DETAILS JAMB	DETAILS JAMB	DETAILS THRESH	LABEL	HDWR	DOOR NUMBER	REMARKS
101A	PR 3-0 X 7-0	D	---	GL/HM	P	P-16	---	HM	P	P-16	7/TD7	9/TD7	13/TD7	25/TD7:	---	1	101A	
102A	NUMBER NOT USED	---	---	---	---	---	---	---	---	---	---	---	---	---	---	---	102A	
103A	PR 3-0 X 7-0	D	---	GL/HM	P	P-16	---	HM	P	P-16	7/TD7	13/TD7	---	25/TD7:	---	2	103A	
104A	NUMBER NOT USED	---	---	---	---	---	---	---	---	---	---	---	---	---	---	---	104A	
105A	PR 3-0 X 7-0	D	---	GL/HM	P	P-16	---	HM	P	P-16	7/TD7	13/TD7	---	25/TD7:	---	2	105A	
106A	NUMBER NOT USED	---	---	---	---	---	---	---	---	---	---	---	---	---	---	---	106A	
107A	PR 3-0 X 7-0	D	---	GL/HM	P	P-16	---	HM	P	P-16	7/TD7	13/TD7	---	25/TD7:	---	2	107A	
108A	NUMBER NOT USED	---	---	---	---	---	---	---	---	---	---	---	---	---	---	---	108A	
109A	PR 3-0 X 7-0	D	---	GL/HM	P	P-16	---	HM	P	P-16	7/TD7	13/TD7	---	25/TD7:	---	1	109A	
110A	NUMBER NOT USED	---	---	---	---	---	---	---	---	---	---	---	---	---	---	---	110A	
111A	PR 3-0 X 7-0	B	---	HM	P	P-16	---	HM	P	P-16	7/TD7	2/TD6	9/TD7	25/TD7:	---	3	111A	
112A	NUMBER NOT USED	---	---	---	---	---	---	---	---	---	---	---	---	---	---	---	112A	
113A	PR 3-0 X 7-0	B	---	HM	P	P-16	---	HM	P	P-16	7/TD7	2/TD6	13/TD7	25/TD7:	---	3	113A	
114A	NUMBER NOT USED	---	---	---	---	---	---	---	---	---	---	---	---	---	---	---	114A	
115A	3-0 X 7-0	B	(2)24X20	HM	P	P-16	---	HM	P	P-16	7/TD7	8/TD7	---	25/TD7:	---	9	115A	
116A	PR 3-0 X 7-0	B	---	HM	P	P-16	---	HM	P	P-16	7/TD7	9/TD7	13/TD7	25/TD7:	---	4	116A	
117A	NUMBER NOT USED	---	---	---	---	---	---	---	---	---	---	---	---	---	---	---	117A	
118A	PR 3-0 X 7-0	B	---	HM	P	P-16	---	HM	P	P-16	7/TD7	9/TD7	13/TD7	25/TD7:	---	4	118A	
119A	3-0 X 7-0	B	---	SC	P	P-9	---	HM	P	P-9	2/TD7	2/TD7	---	---	45 MIN	7	119A	
120A	3-0 X 7-0	B	---	HM	P	P-16	---	HM	P	P-16	7/TD7	9/TD7	13/TD7	25/TD7:	---	4	120A	
121A	3-0 X 7-0	B	---	SC	P	P-2	---	HM	P	P-2	2/TD7	2/TD7	---	---	---	10	121A	
122A	3-0 X 7-0	B	---	HM	P	P-16	---	HM	P	P-16	7/TD7	8/TD7	---	25/TD7:	---	12	122A	
123A	6-8 X 10-0	F	---	MTL	P	P-19	---	HM	P	P-19	24/TD7	30/TD7	---	---	---	20	123A	AS PER MANUFACTURER
124A	3-0 X 7-0	B	---	HM	P	P-16	---	HM	P	P-16	7/TD7	9/TD7	13/TD7	25/TD7:	---	12	124A	
125A	3-0 X 7-0	B	---	HM	P	P-16	---	HM	P	P-16	7/TD7	7/TD7	8/TD7	25/TD7:	---	12	125A	
126A	PR 3-0 X 7-0	B	---	HM	P	P-16	---	HM	P	P-16	7/TD7	7/TD7	8/TD7	25/TD7:	---	16	126A	
127A	3-0 X 3-0	N	---	WD	---	---	---	---	---	---	---	---	---	---	---	22	127A	FINISH TO MATCH ADJACENT WALL
128A	3-0 X 7-0	B	---	HM	P	P-16	---	HM	P	P-16	7/TD7	7/TD7	8/TD7	25/TD7:	---	12	128A	
129A	3-0 X 7-0	B	---	HM	P	P-16	---	HM	P	P-16	7/TD7	8/TD7	---	25/TD7:	---	12	129A	
130A	3-0 X 7-0	B	---	HM	P	P-16	---	HM	P	P-16	7/TD7	9/TD7	13/TD7	25/TD7:	---	4	130A	
131A	NUMBER NOT USED	---	---	---	---	---	---	---	---	---	---	---	---	---	---	---	131A	
132A	PR 3-0 X 7-0	B	---	HM	P	P-16	---	HM	P	P-16	7/TD7	9/TD7	13/TD7	25/TD7:	---	4	132A	
133A	NUMBER NOT USED	---	---	---	---	---	---	---	---	---	---	---	---	---	---	---	133A	
134A	PR 3-0 X 7-0	B	---	HM	P	P-16	---	HM	P	P-16	7/TD7	9/TD7	13/TD7	25/TD7:	---	4	134A	
135A	NUMBER NOT USED	---	---	---	---	---	---	---	---	---	---	---	---	---	---	---	135A	
136A	3-6 X 7-0	B	---	HM	P	P-16	---	HM	P	P-16	7/TD7	8/TD7	---	25/TD7:	45 MIN	8	136A	
137A	3-0 X 7-0	B	---	SC	P	P-9	---	HM	P	P-9	2/TD7	2/TD7	---	---	20 MIN	7	137A	
138A	3-0 X 7-0	B	---	SC	P	P-9	---	HM	P	P-9	2/TD7	2/TD7	---	---	45 MIN	7	138A	
139A	PR 3-0 X 7-0	B	---	HM	HV	HV-2	---	HM	P	P-7	2/TD7	2/TD7	---	---	1 1/2 HR	5	139A	
140A	PR 3-0 X 7-0	B	---	HM	HV	HV-2	---	HM	P	P-7	2/TD7	2/TD7	---	---	20 MIN	5	140A	
141A	3-0 X 7-0	B	---	HM	P	P-11	---	HM	P	P-11	2/TD7	2/TD7	---	---	1 1/2 HR	21	141A	
142A	3-0 X 7-0	B	---	SC	P	P-2	---	HM	P	P-2	2/TD7	2/TD7	---	---	45 MIN	7	142A	
143A	3-0 X 7-0	B	---	SC	P	---	---	HM	P	---	2/TD7	2/TD7	---	---	1 1/2 HR	18	143A	2 1/2" THICK SOUND DOOR, FINISH TO MATCH ADJACENT WALL
144A	3-0 X 7-0	B	---	SC	P	P-9	---	HM	P	P-9	2/TD7	2/TD7	---	---	20 MIN	7	144A	
145A	3-0 X 7-0	B	---	SC	P	P-9	---	HM	P	P-9	2/TD7	2/TD7	---	---	---	7	145A	
146A	3-0 X 7-0	B	---	SC	P	P-9	---	HM	P	P-9	2/TD7	2/TD7	---	---	---	26	146A	
147A	3-0 X 7-0	B	---	SC	P	P-11	---	HM	P	P-11	2/TD7	2/TD7	---	---	1 1/2 HR	21	147A	
148A	PR 3-0 X 7-0	B	---	HM	HV	HV-2	---	HM	P	P-7	2/TD7	2/TD7	---	---	1 1/2 HR	18	148A	
149A	PR 3-0 X 7-0	B	---	HM	HV	HV-2	---	HM	P	P-7	2/TD7	2/TD7	---	---	20 MIN	5	149A	
150A	PR 3-0 X 7-0	B	---	HM	HV	HV-2	---	HM	P	P-7	2/TD7	2/TD7	---	---	20 MIN	5	150A	

PERFORMING ARTS - BUILDING NO. 1 CONTINUED

DOOR NUMBER	SIZE	TYPE	LOUVER	MATL	FIN	COL	FRAME TYPE	FRAME MATL	FRAME FIN	FRAME COL	DETAILS HEAD	DETAILS JAMB	DETAILS JAMB	DETAILS THRESH:	LABEL	HDWR	DOOR NUMBER	REMARKS
151A	3-0 X 7-0	B	---	SC	P	P-7	---	HM	P	P-7	2/TD7	2/TD7	---	---	45 MIN	7	151A	
152A	PR 3-0 X 7-0	B	---	HM	HV	HV-2	---	HM	P	P-7	2/TD7	2/TD7	---	---	20 MIN	5	152A	
153A	PR 3-0 X 7-0	B	---	HM	HV	HV-2	---	HM	P	P-7	2/TD7	2/TD7	---	---	20 MIN	5	153A	
154A	3-0 X 7-0	B	---	SC	P	P-9	---	HM	P	P-9	2/TD7	2/TD7	---	---	45 MIN	7	154A	
155A	3-0 X 7-0	B	---	SC	P	P-9	---	HM	P	P-9	2/TD7	2/TD7	---	---	1 1/2 HR	7	155A	
156A	3-0 X 7-0	B	---	HM	P	P-2	---	HM	P	P-2	2/TD7	2/TD7	---	---	---	10	156A	
157A	3-0 X 7-0	B	---	SC	P	P-2	---	HM	P	P-2	2/TD7	2/TD7	---	---	---	7	157A	
158A	PR 3-0 X 7-0	B	---	SC	HV	HV-2	---	HM	P	P-7	2/TD7	2/TD7	---	---	20 MIN	5	158A	
159A	3-0 X 7-0	B	---	SC	P	P-7	---	HM	P	P-7	2/TD7	2/TD7	---	---	45 MIN	7	159A	
160A	PR 3-0 X 7-0	B	---	HM	HV	HV-2	---	HM	P	P-7	2/TD7	2/TD7	---	---	20 MIN	5	160A	
161A	PR 3-0 X 7-0	B	---	HM	HV	HV-2	---	HM	P	P-16	2/TD7	2/TD7	---	---	20 MIN	5	161A	
162A	3-0 X 7-0	B	---	SC	P	P-9	---	HM	P	P-9	2/TD7	2/TD7	---	---	20 MIN	7	162A	
163A	3-0 X 7-0	B	---	HM	P	P-9	---	HM	P	P-9	2/TD7	2/TD7	---	---	1 1/2 HR	21	163A	
164A	3-0 X 7-0	B	---	SC	P	P-2	---	HM	P	P-2	2/TD7	2/TD7	---	---	45 MIN	7	164A	
165A	3-0 X 7-0	B	---	SC	P	P-2	---	HM	P	P-2	2/TD7	2/TD7	---	---	20 MIN	7	165A	
166A	3-0 X 7-0	B	---	SC	P	P-2	---	HM	P	P-2	2/TD7	2/TD7	---	---	20 MIN	11	166A	
167A	3-0 X 7-0	B	---	SC	P	P-2	---	HM	P	P-2	2/TD7	2/TD7	---	---	45 MIN	7	167A	
168A	3-0 X 7-0	B	---	SC	P	P-2	---	HM	P	P-2	2/TD7	2/TD7	---	---	20 MIN	11	168A	
169A	3-0 X 7-0	B	---	SC	P	P-2	---	HM	P	P-2	3/TD7	3/TD7	---	---	20 MIN	19	169A	FEMALE HANDICAPPED SIGN PER DETAIL 2/TD-12
170A	3-0 X 7-0	B	---	SC	P	P-2	---	HM	P	P-2	3/TD7	3/TD7	---	---	20 MIN	19	170A	MALE HANDICAPPED SIGN PER DETAIL 2/TD-12
171A	3-0 X 7-0	B	---	HM	P	P2/P6	---	HM	P	P-2	2/TD7	2/TD7	---	3/TD6	1 1/2 HR	13	171A	2 1/2" THICK SOUND DOOR
172A	3-0 X 7-0	B	---	HM	P	P-2	---	HM	P	P-2	2/TD7	2/TD7	---	---	20 MIN	13	172A	2 1/2" THICK SOUND DOOR
173A	3-0 X 7-0	B	---	SC	HV	HV-1	---	HM	P	P-2	2/TD7	2/TD7	---	---	---	7	173A	2 1/2" THICK SOUND DOOR W/ 6" X 24" LAMINATED GLASS VIEW WINDOW, DOUBLE GLAZED
174A	3-0 X 7-0	B	---	SC	HV	HV-1	---	HM	P	P-2	2/TD7	2/TD7	---	---	45 MIN	7	174A	
175A	3-0 X 7-0	B	---	SC	HV	HV-1	---	HM	P	P-2	2/TD7	2/TD7	---	---	---	17	175A	2 1/2" THICK SOUND DOOR W/ 6" X 24" LAMINATED GLASS VIEW WINDOW, DOUBLE GLAZED
176A	3-0 X 7-0	B	---	SC	HV	HV-1	---	HM	P	P-2	2/TD7	2/TD7	---	---	---	17	176A	2 1/2" THICK SOUND DOOR W/ 6" X 24" LAMINATED GLASS VIEW WINDOW, DOUBLE GLAZED
177A	3-0 X 7-0	B	---	SC	HV	HV-1	---	HM	P	P-2	2/TD7	2/TD7	---	---	---	17	177A	2 1/2" THICK SOUND DOOR W/ 6" X 24" LAMINATED GLASS VIEW WINDOW, DOUBLE GLAZED
178A	3-0 X 7-0	B	---	SC	HV	HV-1	---	HM	P	P-2	2/TD7	2/TD7	---	---	---	17	178A	2 1/2" THICK SOUND DOOR W/ 6" X 24" LAMINATED GLASS VIEW WINDOW, DOUBLE GLAZED
179A	4-0 X 7-0	B	---	SC	HV	HV-1	---	HM	P	P-2	2/TD7	2/TD7	---	---	45 MIN	18	179A	
180A	PR 3-0 X 7-0	B	---	HM	P	P-2	---	HM	P	P-2	2/TD7	2/TD7	---	---	20 MIN	14	180A	2 1/2" THICK SOUND DOOR
181A	3-0 X 7-0	B	---	SC	HV	HV-1	---	HM	P	P-2	2/TD7	2/TD7	---	---	45 MIN	11	181A	
182A	NUMBER NOT USED	---	---	---	---	---	---	---	---	---	---	---	---	---	---	---	182A	
183A	NUMBER NOT USED	---	---	---	---	---	---	---	---	---	---	---	---	---	---	---	183A	
184A	NUMBER NOT USED	---	---	---	---	---	---	---	---	---	---	---	---	---	---	---	184A	
185A	NUMBER NOT USED	---	---	---	---	---	---	---	---	---	---	---	---	---	---	---	185A	
186A	9-6 X 5-3	F	---	MTL	P	P-19	---	MTL	P	P-19	---	---	---	---	45 MIN	20	186A	AS PER MANUFACTURER
187A	9-6 X 5-3	F	---	MTL	P	P-19	---	MTL	P	P-19	---	---	---	---	45 MIN	20	187A	AS PER MANUFACTURER
188A	3-0 X 7-0	B	---	SC	HV	HV-1	---	HM	P	P-2	2/TD7	2/TD7	---	---	---	17	188A	2 1/2" THICK SOUND DOOR
189A	3-0 X 7-0	B	---	SC	HV	HV-1	---	HM	P	P-2	2/TD7	2/TD7	---	---	45 MIN	7	189A	
190A	3-0 X 7-0	B	---	SC	P	HV-1	---	HM	P	P-2	2/TD7	2/TD7	---	---	20 MIN	7	190A	
191A	PR 3-0 X 7-0	B	---	HM	P	P-2	---	HM	P	P-2	2/TD7	2/TD7	---	---	20 MIN	14	191A	2 1/2" THICK SOUND DOOR
192A	NUMBER NOT USED	---	---	---	---	---	---	---	---	---	---	---	---	---	---	---	192A	
193A	NUMBER NOT USED	---	---	---	---	---	---	---	---	---	---	---	---	---	---	---	193A	
194A	NUMBER NOT USED	---	---	---	---	---	---	---	---	---	---	---	---	---	---	---	194A	
195A	NUMBER NOT USED	---	---	---	---	---	---	---	---	---	---	---	---	---	---	---	195A	
196A	PR 3-0 X 10-0	B	---	HM	P	P-2	---	HM	P	P-2	2/TD7	2/TD7	---	---	20 MIN	14	196A	2 1/2" THICK SOUND DOOR
197A	PR 4-0 X 10-0	B	---	HM	P	P2/P6	---	HM	P	P2/P6	2/TD7	2/TD7	---	3/TD6	1 1/2 HR	52	197A	2 1/2" THICK SOUND DOOR
198A	PR 2-0 X 3-6	N	---	HM	P	---	---	HM	P	---	---	---	---	---	---	23	198A	FLUSH TO MATCH ADJACENT WALL
199A	3-0 X 7-0	B	---	SC	P	P-2	---	HM	P	P-2	2/TD7	2/TD7	---	---	1 1/2 HR	7	199A	
200AR	6-0 X 5-6	H	---	MTL	P	P-1	---	MTL	P	P-1	15/TD7	21/TD7	--

DOOR SCHEDULE CONTINUED

DOOR NUMBER	SIZE	TYPE	LOUVER	MATL	FIN	COL	FRAME TYPE	FRAME MATL	FRAME FIN	FRAME COL	DETAILS HEAD	DETAILS JAMB	DETAILS JAMB	DETAILS THRESH	LABEL	HDWR	DOOR NUMBER	REMARKS
KITCHEN / ASB / FACULTY LOUNGE - BUILDING NO. 4																		
401	3-0 X 7-0	B	--	SC	P	P-1B	—	HM	P	P-1W	7/TD7	8/TD7	--	25/TD7	--	24	401	INTERIOR SIDE OF DOOR TO BE PAINTED #P-2
402	3-0 X 7-0	B	--	SC	P	P-1B	—	HM	P	P-1W	7/TD7	8/TD7	--	25/TD7	--	12	402	↓
403	3-0 X 7-0	B	--	SC	P	P-1B	—	HM	P	P-1W	7/TD7	8/TD7	--	25/TD7	--	24	403	INTERIOR SIDE OF DOOR TO BE PAINTED #P-2
404	3-0 X 7-0	B	--	SC	P	P-1B	—	HM	P	P-1W	7/TD7	8/TD7	--	25/TD7	--	12	404	↓
405	3-0 X 7-0	B	--	SC	P	P-1B	—	HM	P	P-1W	7/TD7	8/TD7	--	25/TD7	--	24	405	
406	3-0 X 7-0	B	24X12	SC	P	P-1B	—	HM	P	P-1W	7/TD7	8/TD7	--	25/TD7	--	30	406	
407	3-0 X 7-0	B	--	SC	P	P-1B	—	HM	P	P-1W	7/TD7	8/TD7	--	25/TD7	--	12	407	INTERIOR SIDE OF DOOR TO BE PAINTED #P-2
408	3-0 X 7-0	B	--	SC	P	P-1B	—	HM	P	P-1W	7/TD7	8/TD7	--	25/TD7	--	12	408	
409	3-0 X 7-0	B	--	SC	P	P-1B	—	HM	P	P-1W	7/TD7	8/TD7	--	25/TD7	--	12	409	
410	3-0 X 7-0	B	--	SC	P	P-1B	—	HM	P	P-1W	7/TD7	8/TD7	--	25/TD7	--	12	410	INTERIOR SIDE OF DOOR TO BE PAINTED #P-2
411	3-0 X 7-0	B	24X24	SC	P	P-17	—	HM	P	P-1W	7/TD7	8/TD7	--	25/TD7	--	25	411	
412	3-0 X 7-0	B	--	SC	P	P-2	—	HM	P	P-2	2/TD7	2/TD7	--	--	45 MIN	7	412	
413	3-0 X 7-0	B	--	SC	P	P-2	—	HM	P	P-2	2/TD7	2/TD7	--	--	--	7	413	
414	3-0 X 7-0	B	24X12	SC	P	P-2	—	HM	P	P-2	2/TD7	2/TD7	--	--	--	10	414	UNISEX HANDICAPPED SYMBOL PER DETAIL 7/TD-14
415	2-8 X 7-0	B	--	SC	P	P-2	—	HM	P	P-2	2/TD7	2/TD7	--	--	45 MIN	7	415	
416	3-0 X 7-0	B	--	SC	HV	HV-1	—	HM	P	P-2	2/TD7	2/TD7	--	--	--	34	416	24" X 36" X 1/4" THICK CLEAR TEMPERED GLASS VIEW WINDOW
417	3-0 X 7-0	B	--	SC	HV	HV-1	—	HM	P	P-2	2/TD7	2/TD7	--	--	--	10	417	24" X 36" X 1/4" THICK CLEAR TEMPERED GLASS VIEW WINDOW
418	3-0 X 7-0	B	--	SC	HV	HV-1	—	HM	P	P-2	2/TD7	2/TD7	--	--	--	10	418	24" X 36" X 1/4" THICK CLEAR TEMPERED GLASS VIEW WINDOW
419	3-0 X 7-0	B	--	SC	HV	HV-1	—	HM	P	P-2	2/TD7	2/TD7	--	--	45 MIN	7	419	
420	3-0 X 7-0	B	--	SC	P	P-2	—	HM	P	P-2	2/TD7	2/TD7	--	--	45 MIN	7	420	
421	3-0 X 7-0	B	--	SC	HV	HV-1	—	HM	P	P-2	2/TD7	2/TD7	--	--	20 MIN	7	421	
422	3-0 X 7-0	B	--	SC	HV	HV-1	—	HM	P	P-2	3/TD7	3/TD7	--	--	20 MIN	29	422	MALE HANDICAPPED SYMBOL PER DETAIL 2/TD-12
423	3-0 X 7-0	B	--	SC	HV	HV-1	—	HM	P	P-2	3/TD7	3/TD7	--	--	20 MIN	29	423	FEMALE HANDICAPPED SYMBOL PER DETHIL 2/TD-12
424	3-0 X 7-0	B	--	SC	HV	HV-1	—	HM	P	P-2	2/TD7	2/TD7	--	--	--	31	424	
425	3-0 X 7-0	B	--	SC	P	P-2	—	HM	P	P-2	2/TD7	2/TD7	--	--	--	6	425	6" X 24" X 1/4" THICK CLEAR TEMPERED GLASS VIEW WINDOW
426	8-0 X 4-0	M	--	SS	P	P-2	—	SS	P	P-2	15/TD7	21/TD7	--	2/TD7	--	20	426	AS PER MANUFACTURER
427	3-0 X 7-0	B	--	SC	HV	HV-1	—	HM	P	P-2	2/TD7	2/TD7	--	--	20 MIN	21	427	6" X 24" X 1/4" THICK WIRE GLASS VIEW WINDOW
WOODSHOP / CUSTODIAL - BUILDING NO. 5																		
501	3-0 X 7-0	B	--	SC				HM	P		7/TD7	8/TD7	--	25/TD7	--	6	501	
502	3-0 X 7-0	B	--	SC				HM	P		7/TD7	8/TD7	--	25/TD7	--	53	502	
503	NUMBER NOT USED																503	
504	PR 3-0 X 7-0	B						HM	P		7/TD7	2/TD6	8/TD7	25/TD7	--	66	504	
505	NUMBER NOT USED																505	
506	PR 3-0 X 7-0	B	(2)24X12	SC							7/TD7	2/TD6	8/TD7	25/TD7	--	66	506	
507	NUMBER NOT USED	--	--	--	--	--	--	--	--	--	--	--	--	--	--	--	507	
508	PR 3-10 X 7-0	B	--	SC				HM	P			2/TD6	8/TD7	25/TD7	--	63	508	
509	3-0 X 7-0	B	24X24	SC				HM	P					25/TD7	--	63	509	
510	10-0 X 10-0	F	--	MTL				MTL	X		24/TD7					12	510	AS PER MANUFACTURER
511	3-0 X 7-0	B	--	SC				HM	P		7/TD7						511	
512	10-0 X 10-0	F	--	MTL				MTL										AS PER MANUFACTURER
513	3-0 X 7-0	B	--	SC				HM	P		7/TD7	8/TD7	--	25/TD7	--	54	513	
514	3-0 X 7-0	B	--	SC				HM	P		2/TD7	2/TD7	--	--	--	37	514	
515	PR 3-0 X 7-0	B	--	SC				HM	P	P	2/TD7	2/TD7	--	--	45 MIN	65	515	
516	3-0 X 7-0	B	--	SC				HM	P		2/TD7	2/TD7	--	--	--	59	516	
517	PR 3-0 X 7-0	B	--	SC				HM	P		2/TD7	2/TD7	--	--	45 MIN	48	517	
518	3-0 X 7-0	B	--	SC				HM	P		2/TD7	2/TD7	--	--	--	64	518	
519	3-0 X 7-0	B	--	SC				HM	P		2/TD7	2/TD7	--	--	--	64	519	
520	3-0 X 7-0	B	--	SC				HM	P		3/TD7	3/TD7	--	--	20 MIN	42	520	UNISEX HANDICAPPED SYMBOL PER DETAIL 7/TD-14
ARTS AND CRAFTS - BUILDING NO. 6																		
601	3-0 X 7-0	B	--	SC	P	P-1B	—	HM	P	P-1W	7/TD7	8/TD7	--	25/TD7	--	12	601	INTERIOR OF DOOR TO BE PAINTED #2
602	3-0 X 7-0	B	--	SC	P	P-1B	—	HM	P	P-1W	7/TD7	8/TD7	--	25/TD7	--	12	602	INTERIOR OF DOOR TO BE PAINTED #2
603	3-0 X 7-0	B	24X12	SC	P	P-17	—	HM	P	P-1W	7/TD7	8/TD7	--	25/TD7	--	30	603	
604	3-0 X 7-0	B	24X12	SC	P	P-17	—	HM	P	P-1W	7/TD7	8/TD7	--	25/TD7	--	30	604	
605	3-0 X 7-0	B	(2)24X12	SC	P	P-17	—	HM	P	P-1W	7/TD7	8/TD7	--	25/TD7	--	30	605	
606	3-0 X 7-0	B	--	SC	P	P-1B	—	HM	P	P-1W	7/TD7	8/TD7	--	25/TD7	--	12	606	INTERIOR OF DOOR TO BE PAINTED #2
607	3-0 X 7-0	B	--	SC	P	P-1B	—	HM	P	P-1W	7/TD7	8/TD7	--	25/TD7	--	12	607	↓
608	3-0 X 7-0	B	--	SC	P	P-1B	—	HM	P	P-1W	7/TD7	8/TD7	--	25/TD7	--	12	608	↓
609	3-0 X 7-0	B	--	SC	P	P-1B	—	HM	P	P-1W	7/TD7	8/TD7	--	25/TD7	--	12	609	
610	3-0 X 7-0	B	--	SC	P	P-1B	—	HM	P	P-1W	7/TD7	8/TD7	--	25/TD7	--	12	610	
611	3-0 X 7-0	B	--	SC	P	P-1B	—	HM	P	P-1W	7/TD7	8/TD7	--	25/TD7	--	12	611	INTERIOR OF DOOR TO BE PAINTED #2
612	3-0 X 7-0	B	--	SC	P	P-2	—	HM	P	P-2	2/TD7	2/TD7	--	--	--	31	612	
613	3-0 X 7-0	B	--	SC	P	P-2	—	HM	P	P-2	2/TD7	2/TD7	--	--	--	10	613	
614	3-0 X 7-0	B	--	SC	P	P-2	—	HM	P	P-2	2/TD7	2/TD7	--	--	45 MIN	7	614	
615	3-0 X 7-0	B	--	SC	P	P-2	—	HM	P	P-2	2/TD7	2/TD7	--	--	20 MIN	7	615	
616	3-0 X 7-0	B	--	SC	P	P-2	—	HM	P	P-2	2/TD7	2/TD7	--	--	45 MIN	7	616	
617	3-0 X 7-0	B	--	SC	P	P-2	—	HM	P	P-2	2/TD7	2/TD7	--	--	--	31	617	
618	3-0 X 7-0	B	--	SC	P	P-2	—	HM	P	P-2	2/TD7	2/TD7	--	--	45 MIN	7	618	
619	3-0 X 7-0	B	--	SC	P	P-2	—	HM	P	P-2	2/TD7	2/TD7	--	--	--	10	619	DARK GRAY SIDE OF DOOR TO BE PAINTED #P-1B
620	3-0 X 7-0	B	--	SC	P	P-1B	—	HM	P	P-1B	2/TD7	2/TD7	--	--	--	32	620	
621	3-0 X 7-0	B	24X12	SC	P	P-2	—	HM	P	P-2	2/TD7	2/TD7	--	--	45 MIN	7	621	
622	3-0 X 7-0	B	--	SC	P	P-2	—	HM	P	P-2	2/TD7	2/TD7	--	--	--	10	622	
LANGUAGE - BUILDING NO. 7																		
701	3-0 X 7-0	B	--	SC	P	P-1B	—	HM	P	P-1W	7/TD7	8/TD7	--	25/TD7	--	24	701	INTERIOR SIDE OF DOOR TO BE PAINTED #P-2
702	3-0 X 7-0	B	--	SC	P	P-1B	—	HM	P	P-1W	7/TD7	8/TD7	--	25/TD7	--	24	702	↓
703	3-0 X 7-0	B	--	SC	P	P-1B	—	HM	P	P-1W	7/TD7	8/TD7	--	25/TD7	--	24	703	↓
704	3-0 X 7-0	B	--	SC	P	P-1B	—	HM	P	P-1W	7/TD7	8/TD7	--	25/TD7	--	24	704	↓
705	3-0 X 7-0	B	--	SC	P	P-1B	—	HM	P	P-1W	7/TD7	8/TD7	--	25/TD7	--	24	705	↓
706	3-0 X 7-0	B	--	SC	P	P-1B	—	HM	P	P-1W	7/TD7	8/TD7	--	25/TD7	--	24	706	INTERIOR SIDE OF DOOR TO BE PAINTED #P-2
[redacted]																	709	
										P-2								
711	3-0 X 7-0	B	--	SC	HV	HV-1	—	HM	P	P-2	2/TD7	2/TD7	--	--	--	33	711	
712	3-0 X 7-0	B	--	SC	HV	HV-1	—	HM	P	P-2	2/TD7	2/TD7	--	--	--	34	712	
713	3-0 X 7-0	B	--	SC	HV	HV-1	—	HM	P	P-2	2/TD7	2/TD7	--	--	--	33	713	
714	3-0 X 7-0	B	--	SC	HV	HV-1	—	HM	P	P-2	2/TD7	2/TD7	--	--	--	33	714	
715	3-0 X 7-0	B	--	SC	HV	HV-1	—	HM	P	P-2	2/TD7	2/TD7	--	--	--	34	715	
716	3-0 X 7-0	B	--	SC	HV	HV-1	—	HM	P	P-2	2/TD7	2/TD7	--	--	--	33	716	
717	3-0 X 7-0	B	--	SC	HV	HV-1	—	HM	P	P-2	2/TD7	2/TD7	--	--	--	33	717	
718	3-0 X 7-0	B	--	SC	HV	HV-1	—	HM	P	P-2	2/TD7	2/TD7	--	--	--	34	718	
719	3-0 X 7-0	B	--	SC	HV	HV-1	—	HM	P	P-2	2/TD7	2/TD7	--	--	--	33	719	
HOME ECONOMICS BUILDING NO. 8																		
801	3-0 X 7-0	B	--	SC				HM	P		7/TD7	8/TD7	--	25/TD7	--	6	801	
802	3-0 X 7-0	B	--	SC				HM	P		7/TD7	8/TD7	--	25/TD7	--	6	802	
803	3-0 X 7-0	B	--	SC				HM	P		7/TD7	8/TD7	--	25/TD7	--	6	803	
804	3-0 X 7-0	B	--	SC				HM	P		7/TD7	8/TD7	--	25/TD7	--	73	804	
805	3-0 X 7-0	B	--	SC				HM	P		7/TD7	8/TD7	--	25/TD7	--	6	805	
806	3-0 X 7-0	B	24X12	SC							7/TD7	8/TD7	--	25/TD7	45 MIN	72	806	
807	3-0 X 7-0	B	(2)24X18	SC								8/TD7	--	25/TD7	--	35	807	
808	3-0 X 7-0	B	--	SC				HM	P					25/TD7	--	6		
809	3-0 X 7-0	B	--	SC				HM	P					25/TD7	--			
810	3-0 X 7-0	B	--	SC				HM	P		2/TD7						810	
811	3-0 X 7-0	B	--	SC				HM	P		2/TD7						811	
812	3-0 X 7-0	B	24X12	SC				HM	P									UNISEX HANDICAPPED SYMBOL PER DETAIL 7/TD-14
813	3-0 X 7-0	B	--	SC				HM	P		2/TD7	2/TD7	--	--	--	58	814	
814	3-0 X 7-0	B	--	SC				HM	P		2/TD7	2/TD7	--	--	--	57	814	
815	3-0 X 7-0	B	--	SC				HM	P		2/TD7	2/TD7	--	--	--	57	815	
816	10-0 X 8-0	I	--	SC				MTL			14/TD7	20/TD7	26/TD7	--	--	12	816	PROVIDE DOOR TO CLOSE OFF ACCOU[redacted]ES COMPARTMENT
817	3-0 X 7-0	B	--	SC				HM	P		7/TD7	8/TD7	--	25/TD7	--	87	817	
ENGLISH - BUILDING NO.9																		
901	3-0 X 7-0	B	--	SC	P	P-1B	—	HM	P	P-1W	7/TD7	8/TD7	--	25/TD7	--	24	901	INTERIOR SIDE OF DOOR TO BE PAINTED #P-2
902	3-0 X 7-0	B	--	SC	P	P-1B	—	HM	P	P-1W	7/TD7	8/TD7	--	25/TD7	--	24	902	↓
903	3-0 X 7-0	B	--	SC	P	P-1B	—	HM	P	P-1W	7/TD7	8/TD7	--	25/TD7	--	24	903	INTERIOR SIDE OF DOOR TO BE PAINTED #P-2
904	3-0 X 7-0	B	24X12	SC	P	P-17	—	HM	P	P-1W	7/TD7	8/TD7	--	25/TD7	--	30	904	↓
905	3-0 X 7-0	B	--	SC	P	P-1B	—	HM	P	P-1W	7/TD7	8/TD7	--	25/TD7	--	24	905	INTERIOR SIDE OF DOOR TO BE PAINTED #P-2

DOOR NUMBER	SIZE	TYPE	LOUVER	MATL	FIN	COL	FRAME TYPE	FRAME MATL	FRAME FIN	FRAME COL	DETAILS HEAD	DETAILS JAMB	DETAILS JAMB	DETAILS THRESH	LABEL	HDWR	DOOR NUMBER	REMARKS
ENGLISH - BUILDING NO.9 CONTINUED																		
906	3-0 X 7-0	B	--	SC	P	P-1B	—	HM	P	P-1W	7/TD7	8/TD7	--	25/TD7	--	24	906	INTERIOR SIDE OF DOOR TO BE PAINTED #P-2
907	3-0 X 7-0	B	--	SC	P	P-1B	—	HM	P	P-1W	7/TD7	8/TD7	--	25/TD7	--	24	907	↓
908	3-0 X 7-0	B	--	SC	P	P-1B	—	HM	P	P-1W	7/TD7	8/TD7	--	25/TD7	--	24	908	↓
909	3-0 X 7-0	B	--	SC	P	P-1B	—	HM	P	P-1W	7/TD7	8/TD7	--	25/TD7	--	24	909	INTERIOR SIDE OF DOOR TO BE PAINTED #P-2
910	3-0 X 7-0	B	24X12	SC	P	P-17	—	HM	P	P-1W	7/TD7	8/TD7	--	25/TD7	--	30	910	↓
911	3-0 X 7-0	B	--	SC	P	P-1B	—	HM	P	P-1W	7/TD7	8/TD7	--	25/TD7	--	24	911	INTERIOR SIDE OF DOOR TO BE PAINTED #P-2
912	3-0 X 7-0	B	--	SC	P	P-1B	—	HM	P	P-1W	7/TD7	8/TD7	--	25/TD7	--	24	912	INTERIOR SIDE OF DOOR TO BE PAINTED #P-2
913	3-0 X 7-0	B	--	SC	P	P-1B	—	HM	P	P-1W	7/TD7	8/TD7	--	25/TD7	--	24	913	↓
914	3-0 X 7-0	B	--	SC	HV	HV-1	—	HM	P	P-2	2/TD7	2/TD7	--	--	--	10	914	
915	3-0 X 7-0	B	--	SC	HV	HV-1	—	HM	P	P-2	2/TD7	2/TD7	--	--	--	10	915	
916	3-0 X 7-0	B	--	SC	HV	HV-1	—	HM	P	P-2	2/TD7	2/TD7	--	--	--	31	916	
917	3-0 X 7-0	B	--	SC	HV	HV-1	—	HM	P	P-2	2/TD7	2/TD7	--	--	--	10	917	
918	3-0 X 7-0	B	--	SC	HV	HV-1	—	HM	P	P-2	2/TD7	2/TD7	--	--	--	10	918	
919	3-0 X 7-0	B	--	SC	HV	HV-1	—	HM	P	P-2	2/TD7	2/TD7	--	--	--	10	919	
920	3-0 X 7-0	B	--	SC	HV	HV-1	—	HM	P	P-2	2/TD7	2/TD7	--	--	--	10	920	
921	3-0 X 7-0	B	--	SC	HV	HV-1	—	HM	P	P-2	2/TD7	2/TD7	--	--	45 MIN	7	921	
922	3-0 X 7-0	B	--	SC	HV	HV-1	—	HM	P	P-2	5/TD7	5/TD7	--	--	--	10	922	
923	3-0 X 7-0	B	--	SC	HV	HV-1	—	HM	P	P-2	5/TD7	5/TD7	--	--	--	10	923	
924	3-0 X 7-0	B	--	SC	HV	HV-1	—	HM	P	P-2	5/TD7	5/TD7	--	--	--	10	924	
925	3-0 X 7-0	B	--	SC	HV	HV-1	—	HM	P	P-2	5/TD7	5/TD7	--	--	--	31	925	
926	3-0 X 7-0	B	--	SC	HV	HV-1	—	HM	P	P-2	5/TD7	5/TD7	--	--	--	10	926	
927	3-0 X 7-0	B	--	SC	HV	HV-1	—	HM	P	P-2	5/TD7	5/TD7	--	--	--	10	927	
LIBRARY - BUILDING NO. 10																		
1001	3-0 X 7-0	D	--	GLAMI	P			HM	P		7/TD7	7/TD7	13/TD7	25/TD7	--	78	1001	
1002	3-0 X 7-0	D	--	GLAMI	P			HM	P		7/TD7	13/TD7	--	25/TD7	--	79	1002	
1003	3-0 X 7-0	D	--	GLAMI	P			HM	P		7/TD7	13/TD7	--	25/TD7	--	79	1003	
1004	3-0 X 7-0	B		GLAMI	P			HM	P		7/TD7	7/TD7	13/TD7	25/TD7	--	79	1004	
1005	3-0 X 7-0	B						HM	P		7/TD7	7/TD7	8/TD7	25/TD7	--	6	1005	
1006	3-0 X 7-0	B	--	SC				HM	P		7/TD7	8/TD7	--	25/TD7	--	6	1006	
1007	3-0 X 7-0	B	--	SC				HM	P		7/TD7	8/TD7	--	25/TD7	--	6	1007	
1008	3-0 X 7-0	B	--	SC				HM	P		7/TD7	8/TD7	--	25/TD7	--	6	1008	
1009	3-0 X 7-0	B	--	SC				HM	P		2/TD7	2/TD7	--	--	45 MIN	18	1009	
1010	3-0 X 7-0	B	--	SC				HM	P		2/TD7	2/TD7	--	--	20 MIN	17	1010	
1011	3-0 X 7-0	B	--	SC				HM	P							20	1011	
1012	3-0 X 7-0	B	--	SC				HM	P						45 MIN	36	1012	
1013	3-0 X 7-0	B	--	SC				HM	P						45 MIN	36	1013	
1014	3-0 X 7-0	B	--	SC				HM	P		3/TD7	3/TD7					1014	
1015	3-0 X 7-0	B	--	SC				HM	P		3/TD7	3/TD7					1015	MALE HANDICAPPED SYMBOL PER DETAIL 2/TD-12
1016	3-0 X 7-0	B	--	SC				HM	P		3/TD7	3/TD7					1016	FEMALE HANDICAPPED SYMBOL PER DETAIL 2/TD-12
1017	--	--	--	--	--	--	--	--	--	--	--	--	--	--	20 MIN	--	--	DOOR BY ELEVATOR MANUFACTURER
1018	3-0 X 7-0	D	--	GLAMI	P			HM	P		2/TD7				20 MIN	76		
1019	3-0 X 7-0	B	--	GLAMI	P			HM	P						20 MIN	43	1019	
1020	3-0 X 7-0	B	--	SC				HM	P						--	75	1020	
1021	3-0 X 7-0	B	--	SC				HM	P		2/TD7	2/TD7	--	--	--	22	1021	
1022	3-0 X 7-0	B	--	SC				HM	P		2/TD7	2/TD7	--	--	--	22	1022	
1023	3-0 X 7-0	B	--	SC				HM	P		2/TD7	2/TD7	--	--	--	20	1023	
1024	3-0 X 7-0	B	--	SC				HM	P		2/TD7	2/TD7	--	--	--	18	1024	
1025	3-0 X 7-0	B	--	SC				HM	P		2/TD7	2/TD7	--	--	--	69	1025	
1026	3-0 X 7-0	B	--	SC				HM	P		2/TD7	2/TD7	--	--	--	41	1026	
1027	3-0 X 7-0	B	--	SC				HM	P		2/TD7	2/TD7	--	--	--	58	1027	
1028	3-0 X 7-0	B	--	SC				HM	P		2/TD7	2/TD7	--	--	--	58	1028	
1029	3-0 X 7-0	B	--	SC				HM	P		2/TD7	2/TD7	--	--	--	20	1029	
								HM	P							6	1030	
GUIDANCE CENTER - BUILDING NO. 10																		
1003A	3-0 X 7-0	B	--	SC	P	P-2	—	HM	P	P-2	2/TD7	2/TD7	--	--	--	18	1001A	
1003B	--	--	--	SC	P	P-2	—	HM	P	P-2	2/TD7	2/TD7	--	--	20 MIN	59	1002A	
1004A	3-0 X 7-0	B	--	SC				HM	P	P-2	2/TD7	2/TD7	--	--	20 MIN	12	1003A	DOOR BY ELEVATOR MANUFACTURER
1005A	3-0 X 7-0	B	--	SC				HM	P	P-2	2/TD7	2/TD7	--	--	--	87	1004A	
1006A	3-0 X 7-0	B	--	SC	HV	HV-2	—	HM	P	P-2	2/TD7	2/TD7	--	--	--	20	1005A	
1007A	3-0 X 7-0	B	--	SC	HV	HV-2	—	HM	P	P-2	2/TD7	2/TD7	--	--	45 MIN	16	1006A	
1008A	3-0 X 7-0	B	--	SC	HV	HV-2	—	HM	P	P-2	2/TD7	2/TD7	--	--	--	20	1007A	
1009A	3-0 X 7-0	B	--	SC	HV	HV-2	—	HM	P	P-2	2/TD7	2/TD7	--	--	--	20	1008A	
1010A	3-0 X 7-0	B	--	SC	HV	HV-2	—	HM	P	P-2	2/TD7	2/TD7	--	--	--	20	1009A	
1011A	3-0 X 7-0	B	--	SC	HV	HV-2	—	HM	P	P-2	2/TD7	2/TD7	--	--	--	20	1010A	
1012A	3-0 X 7-0	B	--	SC	HV	HV-2	—	HM	P	P-2	2/TD7	2/TD7	--	--	20 MIN	16	1011A	
1013A	3-0 X 7-0	B	--	SC	HV	HV-2	—	HM	P	P-2	2/TD7	2/TD7	--	--	20 MIN	16	1012A	
1014A	3-0 X 7-0	B	--	SC	P	P-2	—	HM	P	P-2	2/TD7	2/TD7	--	--	20 MIN	36	1013A	
1015A	3-0 X 7-0	B	--	SC				HM	P		2/TD7	2/TD7	--	--	20 MIN	43	1014A	
															20 MIN	89	1015A	
SPECIAL EDUCATION - BUILDING NO. 11																		
1101	3-0 X 7-0	B	--	SC	P	P-1B	—	HM	P	P-1W	7/TD7	8/TD7	--	25/TD7	--	24	1101	INTERIOR SIDE OF DOOR TO BE PAINTED #P-2
1102	3-0 X 7-0	B	--	SC	P	P-1B	—	HM	P	P-1W	7/TD7	8/TD7	--	25/TD7	--	24	1102	INTERIOR SIDE OF DOOR TO BE PAINTED #P-2
1103	3-0 X 7-0	B	24X12	SC	P	P-17	—	HM	P	P-1W	7/TD7	8/TD7	--	25/TD7	--	25	1103	
1104	3-0 X 7-0	B	--	SC	P	P-1B	—	HM	P	P-1W	7/TD7	8/TD7	--	25/TD7	--	24	1104	INTERIOR SIDE OF DOOR TO BE PAINTED #P-2
1105	3-0 X 7-0	B	--	SC	P	P-1B	—	HM	P	P-1W	7/TD7	8/TD7	--	25/TD7	--	24	1105	INTERIOR SIDE OF DOOR TO BE PAINTED #P-2
1106	3-0 X 7-0	B	--	SC	HV	HV-1	—	HM	P	P-2	2/TD7	2/TD7	--	--	--	33	1106	
1107	3-0 X 7-0	B	--	SC	HV	HV-1	—	HM	P	P-2	2/TD7	2/TD7	--	--	--	33	1107	
1108	3-0 X 7-0	B	--	SC	HV	HV-1	—	HM	P	P-2	2/TD7	2/TD7	--	--	--	33

DOOR SCHEDULE CONTINUED

DOOR NUMBER	SIZE	TYPE	LOUVER	MATL	FIN	COL	FRAME TYPE	FRAME MATL	FRAME FIN	FRAME COL	DETAILS HEAD	DETAILS JAMB	DETAILS JAMB	DETAILS THRESH	LABEL	HDWR	DOOR NUMBER	REMARKS
SCIENCE - BUILDING NO. 12 CONTINUED																		
1241	3-0 X 7-0						HM	P			2/TD7	2/TD7	--	--	--	57	1241	
1242	3-0 X 7-0	B	--	SC			HM	P			2/TD7	2/TD7	--	--	--	57	1242	
1243	3-0 X 7-0	B	--	SC			HM	P			2/TD7	8/TD7	--	25/TD7	--	53	1243	
1244	PR 2-6 X 10-9	L	--	SC	LMB		HM	P			2/TD7	2/TD7	--	--	45 MIN	12	1244	
1245	3-0 X 7-0	B	--	SC			HM	P			7/TD7	8/TD7	--	25/TD7	--	53	1245	
1246	3-0 X 7-0	B	--	AL	X		AL				2/TD7	2/TD7	--	--	20 MIN	12	1246	AS PER MANUFACTURER
1247	3-0 X 7-0	B	--	AL	X		AL				2/TD7	2/TD7	--	--	20 MIN	12	1247	AS PER MANUFACTURER
1248	3-0 X 7-0	B	--				HM	P			2/TD7	2/TD7	--	--	20 MIN	12	1248	
1249	3-0 X 7-0	B	--	AL	X		AL	X			2/TD7	2/TD7	--	--	--	12	1249	AS PER MANUFACTURER
1250	3-0 X 7-0	B	--	SC			HM	P			7/TD7	8/TD7	--	25/TD7	--	53	1250	
1251	DOUBLE DOORS	E									11/TD7	17/TD7	23/TD7			12	1251	AS PER MANUFACTURER
MATH (RELOCATABLE) - BUILDING NO. 13																		
1301	3-0 X 7-0	B	--	SC	P	P-1B	--	HM	P	P-1B	7/TD7	4/TD7	--	25/TD7	--	24	1301	INTERIOR SIDE OF DOOR TO BE PAINTED #P-2
1302	3-0 X 7-0	B	--	SC	P	P-1A	--	HM	P	P-1A	7/TD7	4/TD7	--	25/TD7	--	24	1302	
1303	3-0 X 7-0	B	--	SC	P	P-1B	--	HM	P	P-1B	7/TD7	4/TD7	--	25/TD7	--	24	1303	
1304	3-0 X 7-0	B	--	SC	P	P-1A	--	HM	P	P-1A	7/TD7	4/TD7	--	25/TD7	--	24	1304	
1305	3-0 X 7-0	B	--	SC	P	P-1B	--	HM	P	P-1B	7/TD7	4/TD7	--	25/TD7	--	24	1305	
1306	3-0 X 7-0	B	--	SC	P	P-1B	--	HM	P	P-1B	7/TD7	4/TD7	--	25/TD7	--	24	1306	
1307	3-0 X 7-0	B	--	SC	P	P-1A	--	HM	P	P-1A	7/TD7	4/TD7	--	25/TD7	--	24	1307	
1308	3-0 X 7-0	B	--	SC	P	P-1B	--	HM	P	P-1B	7/TD7	4/TD7	--	25/TD7	--	24	1308	
1309	3-0 X 7-0	B	--	SC	P	P-1A	--	HM	P	P-1A	7/TD7	4/TD7	--	25/TD7	--	24	1309	
1310	3-0 X 7-0	B	--	SC	P	P-1B	--	HM	P	P-1B	7/TD7	4/TD7	--	25/TD7	--	24	1310	
1311	3-0 X 7-0	B	--	SC	P	P-1B	--	HM	P	P-1B	7/TD7	4/TD7	--	25/TD7	--	24	1311	INTERIOR SIDE OF DOOR TO BE PAINTED #P-2
1312	3-0 X 7-0	B	24X12	SC	P	P-1	--	HM	P	P-1	7/TD7	4/TD7	--	25/TD7	--	20	1312	
1313	3-0 X 7-0	B	--	SC	P	P-1A	--	HM	P	P-1A	7/TD7	4/TD7	--	25/TD7	--	24	1313	INTERIOR SIDE OF DOOR TO BE PAINTED #P-2
1314	3-0 X 7-0	B	--	SC	P	P-1B	--	HM	P	P-1B	7/TD7	4/TD7	--	25/TD7	--	24	1314	
1315	3-0 X 7-0	B	--	SC	P	P-1A	--	HM	P	P-1A	7/TD7	4/TD7	--	25/TD7	--	24	1315	INTERIOR SIDE OF DOOR TO BE PAINTED #P-2
1316	3-0 X 7-0	B	--	SC	HV	HV-1	--	HM	P	P-2	5/TD7	5/TD7	--	--	--	31	1316	
1317	3-0 X 7-0	B	--	SC	HV	HV-1	--	HM	P	P-2	5/TD7	5/TD7	--	--	--	31	1317	
1318	3-0 X 7-0	B	24X12	SC	P	P-2	--	HM	P	P-2	5/TD7	5/TD7	--	--	45 MIN	7	1318	
1319	3-0 X 7-0	B	--	SC	HV	HV-1	--	HM	P	P-2	5/TD7	5/TD7	--	--	--	31	1319	
1320	3-0 X 7-0	B	--	SC	HV	HV-1	--	HM	P	P-2	5/TD7	5/TD7	--	--	--	31	1320	

P.1-P.8 = FRAZEE (FLAT BLACK)

DOOR COLOR LEGEND:

P-1	FRAZEE #5422M "POLAR BEAR"	P-12	FRAZEE #5305A "MYTH"
P-2	FRAZEE #5422M "ANTIQUARIAN GRAY"	P-16	FRAZEE #5394D "SAGEBRUSH"
P-6	FRAZEE #5535A "ARABIAN NIGHTS"	P-17	FRAZEE #5372M "PATE"
P-7	FRAZEE #5304 D "PLAZA"	P-18	FRAZEE #5233M "RAMONA"
P-8	FRAZEE CUSTOM COLOR #CZ12-598	VWC-7	WOLF GORDON MULTI-TONE #MTL3-300M "EMBERGLOW"
P-9	FRAZEE #5313M "HERRINGBONE"	WV-1	WHITE OAK VENEER WITH CLEAR MATTE POLYURETHANE FINISH
P-11	FRAZEE #5302M "MANHATTAN"	WV-2	WALNUT VENEER STAINED TO MATCH SAMPLE SUBMITTED BY ARCHITECT AND FINISHED WITH CLEAR MATTE POLYURETHANE

1. MAXIMUM DOOR PRESSURE: 8.5 LBS PRESSURE FOR EXTERIOR DOORS; 5 LBS PRESSURE FOR INTERIOR DOORS
2. ALL HARDWARE FOR FIRE RESISTIVE LOCATIONS SHALL BE FIRE RATED BY AN APPROVED TESTING LABORATORY.
3. INTERIOR AND EXTERIOR DOOR SIGNAGE: ALLOT 20 VINYL LETTERS AND 4 VINYL NUMBERS FOR EACH DOOR. EXACT DOOR NAME AND NUMBERS SHALL BE DETERMINED BY THE ARCHITECT.
4. ALL FIRE RATED DOORS IN EXIT CORRIDORS AND LOBBIES SHALL BE PROVIDED WITH APPROVED SMOKE GASKETS AT TOP AND SIDES.
5. ALL EXIT DOORS IN SCHOOL BUILDINGS, INCLUDING BUT NOT LIMITED TO, DOORS IN TOILET ROOMS AND STORAGE ROOMS SHALL CONFORM WITH THE REQUIREMENTS OF SECTION 2-3304 TITLE 24 CAC. THE FOLLOWING ARE SOME REQUIREMENTS:
   - A. EXIT DOORS SHALL BE OPERABLE FROM THE INSIDE WITHOUT THE USE OF A KEY OR ANY SPECIAL KNOWLEDGE OR EFFORT.
   - B. HAND ACTIVATED DOOR OPENING HARDWARE SHALL BE CENTERED BETWEEN 30 INCHES AND 44 INCHES ABOVE THE FLOOR.
   - C. DEAD BOLTS MAYBE USED IF THE OCCUPANCY IS LESS THAN 10 PERSONS. DEAD BOLTS MUST BE MOUNTED BETWEEN 30 INCHES AND 44 INCHES ABOVE THE FLOOR AND MUST BE OPERABLE FROM THE INSIDE WITHOUT SPECIAL KNOWLEDGE OR EFFORT. DEAD BOLTS MUST BE OPERABLE WITH A SINGLE EFFORT BY LEVER TYPE HARDWARE. LEVER SHALL RETRACT THE BOLT BUT WILL NOT RESET OR LOCK. THE BOLT MAY BE KEY OPERABLE FROM THE EXTERIOR SIDE.

DOOR NUMBER	SIZE	TYPE	LOUVER	MATL	FIN	COL	FRAME TYPE	FRAME MATL	FRAME FIN	FRAME COL	DETAILS HEAD	DETAILS JAMB	DETAILS JAMB	DETAILS THRESH	LABEL	HDWR	DOOR NUMBER	REMARKS
SOCIAL STUDIES (RELOCATABLE) - BUILDING NO. 14																		
1401	3-0 X 7-0	B	--	SC			HM	P			7/TD7	4/TD7	--	25/TD7	--	53	1401	
1402	3-0 X 7-0	B	--	SC			HM	P			7/TD7	4/TD7	--	25/TD7	--	53	1402	
1403	3-0 X 7-0	B	--	SC			HM	P			7/TD7	4/TD7	--	25/TD7	--	53	1403	
1404	3-0 X 7-0		24X12	SC			HM	P			7/TD7	4/TD7	--	25/TD7	--	73	1404	
1405	3-0 X 7-0			SC			HM	P			7/TD7	4/TD7	--	25/TD7	--	53	1405	
1406	3-0 X 7-0	B	--				HM	P			7/TD7	4/TD7	--	25/TD7	--	53	1406	
1407	3-0 X 7-0	B	--				HM	P			7/TD7	4/TD7	--	25/TD7	--	53	1407	
1408	3-0 X 7-0	B	--	SC			HM	P			7/TD7	4/TD7	--	25/TD7	--	53	1408	
1409	3-0 X 7-0	B	--	SC			HM	P			7/TD7	4/TD7	--	25/TD7	--	53	1409	
1410	3-0 X 7-0	B	--	SC			HM	P			7/TD7	4/TD7	--	25/TD7	--	53	1410	
1411	3-0 X 7-0	B	--	SC			HM	P			7/TD7	4/TD7	--	25/TD7	--	53	1411	
1412	3-0 X 7-0	B	--	SC			HM	P			7/TD7	4/TD7	--	25/TD7	--	53	1412	
1413	3-0 X 7-0	B	24X12	SC			HM	P			7/TD7	4/TD7	--	25/TD7	--	74	1413	
1414	3-0 X 7-0	B	--	SC			HM	P			7/TD7	4/TD7	--	25/TD7	--	53	1414	
1415	3-0 X 7-0	B	--	SC			HM	P			7/TD7	4/TD7	--	25/TD7	--	53	1415	
1416	3-0 X 7-0	B	--	SC			HM	P			7/TD7	4/TD7	--	25/TD7	--	53	1416	
1417	3-0 X 7-0	B	--	SC			HM	P			5/TD7	5/TD7	--	--	--	20	1417	
1418	3-0 X 7-0	B	--	SC			HM	P			5/TD7	5/TD7	--	--	--	20	1418	
1419	3-0 X 7-0	B	--	SC			HM	P			5/TD7	5/TD7	--	--	--	62	1419	
1420	3-0 X 7-0	B	--	SC			HM	P			5/TD7	5/TD7	--	--	--	20	1420	
1421	3-0 X 7-0	B	--	SC			HM	P			5/TD7	5/TD7	--	--	--	20	1421	
1422	3-0 X 7-0	B	--	SC			HM	P			5/TD7	5/TD7	--	--	--	20	1422	
1423	3-0 X 7-0	B	--	SC			HM	P			5/TD7	5/TD7	--	--	--	20	1423	
1424	3-0 X 7-0	B	--	SC			HM	P			5/TD7	5/TD7	--	--	45 MIN	80	1424	
1425	3-0 X 7-0	B	--	SC			HM	P			5/TD7	5/TD7	--	--	--	20	1425	
1426	3-0 X 7-0	B	--	SC			HM	P			5/TD7	5/TD7	--	--	--	62	1426	
1427	3-0 X 7-0	B	--	SC			HM	P			5/TD7	5/TD7	--	--	--	20	1427	
1428	3-0 X 7-0	B	--	SC			HM	P			5/TD7	5/TD7	--	--	--	20	1428	
1429	3-0 X 7-0	B	--	SC			HM	P			5/TD7	5/TD7	--	--	--	62	1429	
1430	3-0 X 7-0	B	--	SC			HM	P			5/TD7	5/TD7	--	--	--	20	1430	
1431	3-0 X 7-0	B	--	SC			HM	P			5/TD7	5/TD7	--	--	--	20	1431	
1432	3-0 X 7-0	B	--	SC			HM	P			5/TD7	5/TD7	--	--	--	20	1432	
1433	3-0 X 7-0	B	--	SC			HM	P			5/TD7	5/TD7	--	--	--	20	1433	
1434	3-0 X 7-0	B	--	SC			HM	P			5/TD7	5/TD7	--	--	--	20	1434	

Door Types

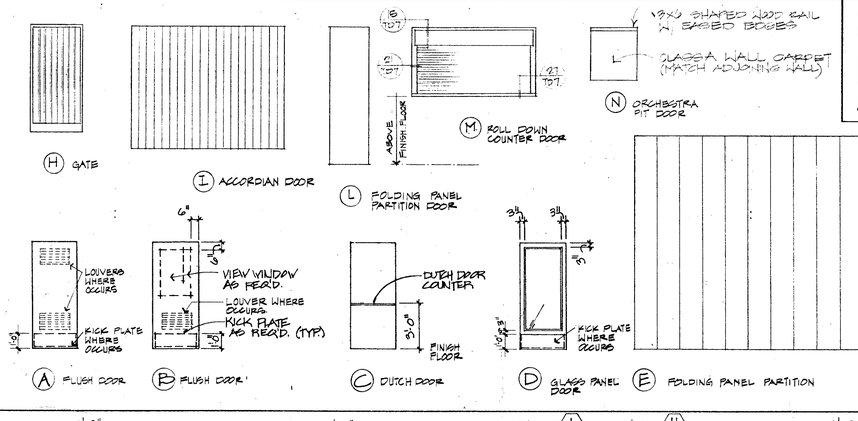

Door Materials/Finishes

GL	GLASS	SC	SOLID CORE
HC	HOLLOW CORE	AL	ALUMINUM
HM	HOLLOW METAL		
LMB	LIQUID MARKER BOARD		
MTL	METAL		
P	PAINT		
SS	STAINLESS STEEL		

Exterior Window Types

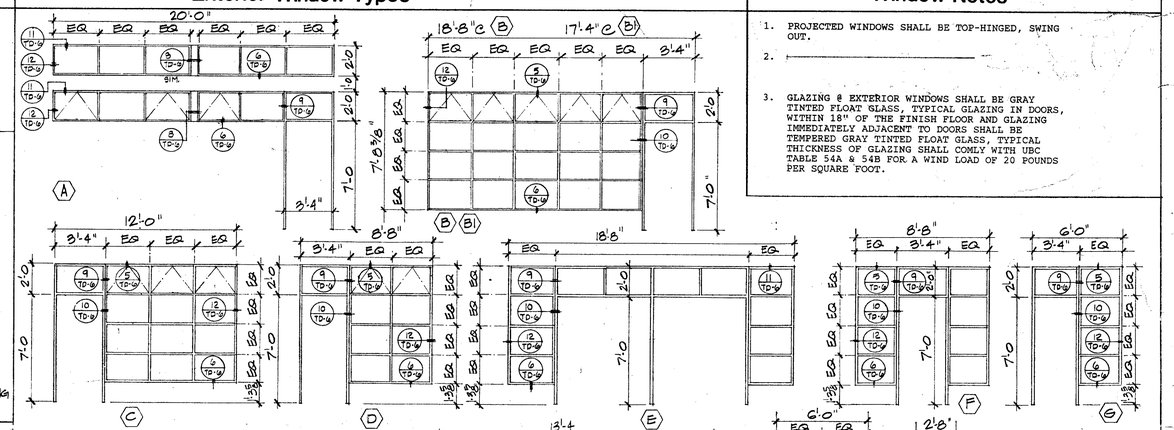

Window Notes

1. PROJECTED WINDOWS SHALL BE TOP-HINGED, SWING OUT.
2. ———
3. GLAZING @ EXTERIOR WINDOWS SHALL BE GRAY TINTED FLOAT GLASS, TYPICAL GLAZING IN DOORS, WITHIN 18" OF THE FINISH FLOOR AND GLAZING IMMEDIATELY ADJACENT TO DOORS SHALL BE TEMPERED GRAY TINTED FLOAT GLASS, TYPICAL THICKNESS OF GLAZING SHALL COMLY WITH UBC TABLE 54A & 54B FOR A WIND LOAD OF 20 POUNDS PER SQUARE FOOT.

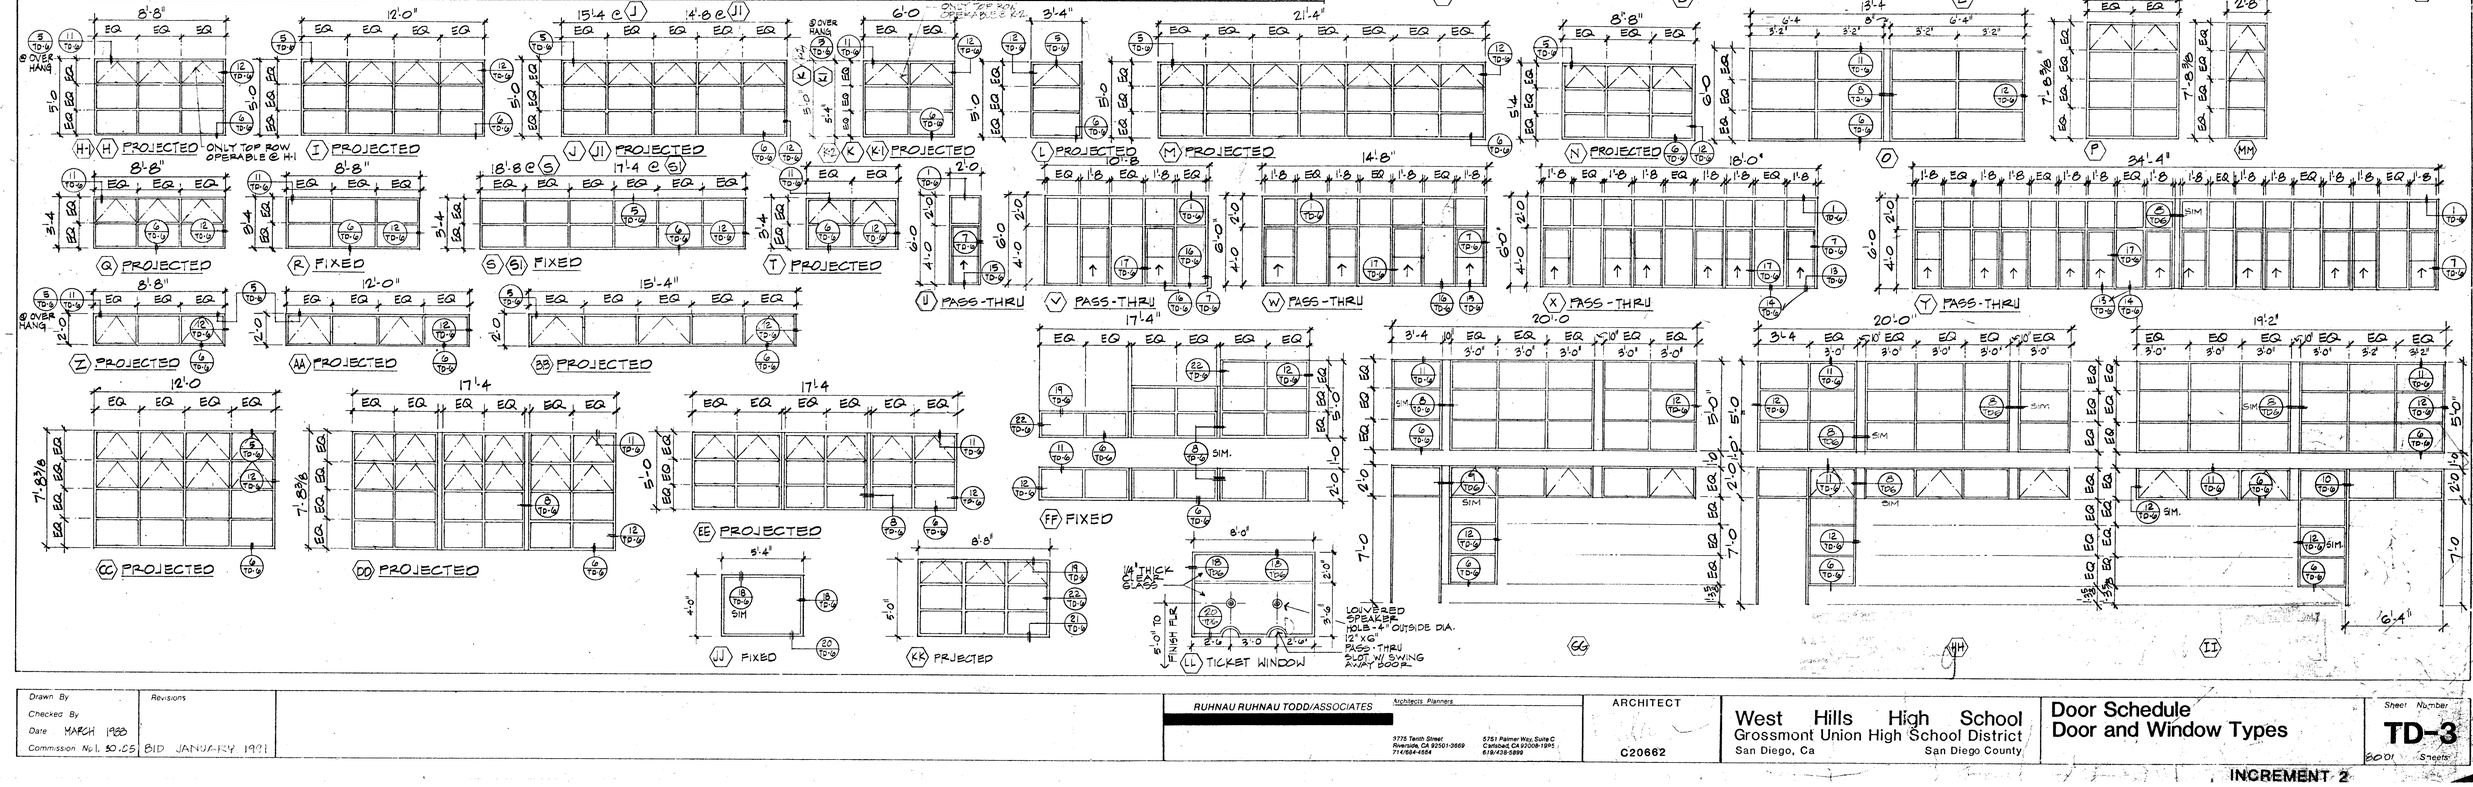

Drawn By	Revisions	RUHNAU RUHNAU TODD/ASSOCIATES Architects Planners	ARCHITECT	West Hills High School	Door Schedule
Checked By		9775 Tenth Street, Riverside, CA 92501-3669, 714/684-4564	C20662	Grossmont Union High School District	Door and Window Types
Date MARCH 1990		5751 Palmer Way, Suite C, Carlsbad, CA 92008-7395, 619/438-5899		San Diego, Ca — San Diego County	Sheet Number TD-3
Commission No. 1.50.05	BID JANUARY 1991				6001 Sheets

INCREMENT 2

ROOM FINISH SCHEDULE

PHYSICAL EDUCATION - BUILDING NO. 1

ROOM NO	ROOM NAME	FLOOR MATL	FLOOR COL	BASE MATL	BASE COL	WAINSCOT MATL	WAINSCOT COL	WAINSCOT HT	NORTH WALL MATL	NORTH WALL FIN	NORTH WALL COL	EAST WALL MATL	EAST WALL FIN	EAST WALL COL	SOUTH WALL MATL	SOUTH WALL FIN	SOUTH WALL COL	WEST WALL MATL	WEST WALL FIN	WEST WALL COL	CEILING MATL	CEILING COL	CEILING HT	RM FINISH NOTES
101		C	C-7	RB	RB-1	--	--	--	GWB	FP		GWB	FP		GWB	FP		GWB	FP		GWB	FP		VARIES:
102	PASSAGE	C	C-7	RB	RB-1	--	--	--	GWB	FP		GWB	FP		GWB	FP		GWB	FP		GWB	FP		VARIES:
103	GYMNASTICS EQUIPMENT	WD	WD-1	RB	RB-1	--	--	--	GWB	FP		MB	X	--	GWB	FP	--/	GWB	FP		GWB	SP		9'-0"
104	GIRLS	MT	MT-1	CT	CT-1	--	--	--	GWB	CT		GWB	CT		GWB	CT		GWB	CT		GWB	SP		9'-0"
105	HEIGHT ROOM	CONC/AD:	--/WD-1	RB	RB-1	--	--	--	MB	FP		GWB	FP		GWB	FP		GWB	FP		GWB	X		ES
106	DANCE / WRESTLING	CONC/AD:	--/WD-1	RB	RB-1	--	--	--	MB	FP		GWB	FP		GWB	FP		GWB	FP		GWB	FP	P-1	9'-0"
107	WRESTLING MATS	VCT	VCT-2	RB	RB-1	--	--	--	GWB	FP	P-2	GWB	FP	P-2	GWB	FP	P-2	GWB	FP	P-2	GWB	FP	P-1	9'-0"
108	STORAGE	VCT	VCT-2	RB	RB-1	--	--	--	GWB	FP	P-2	GWB	FP	P-2	GWB	FP	P-2	GWB	FP	P-2	GWB	FP	P-1	9'-0"
109	ATHLETIC EQUIPMENT	VCT		RB	RB-1	--	--	--	GWB	FP	P-2	GWB	FP	P-2	GWB	FP	P-2	GWB	FP	P-2	GWB	FP	P-1	9'-0"
110	CUSTODIAN	SV		RB	RB-1	GWB/PFP:	PFP-1	48"	GWB	SP	P-2	GWB	SP	P-2	GWB	SP	P-2	GWB	SP	P-2	GWB	SP	P-1	9'-0"
111	BOYS	MT	MT-1						GWB	CT		GWB	CT		GWB	CT		GWB	SP	P-1	9'-0"		12
112	CHAIR STORAGE	VCT	VCT-2	RB					GWB	FP	P-2	GWB	FP	P-2	GWB	FP	P-2	GWB	FP	P-1	9'-0"		
113	GYMNASTICS EQUIPMENT	VCT	VCT-2	RB					GWB	FP	P-2	GWB	FP	P-2	GWB	FP	P-2	GWB	FP	P-1	ES		
114	GYMNASTICS	CONC/AD:	--/WD-1	RB	RB-1				GWB	FP		GWB	FP		GWB	FP		GWB	FP		ES		
115	TRAINING	VCT	VCT-2	RB	RB-1	--	--	--	GWB	FP	P-1	GWB	FP	P-1	GWB	FP	P-1	GWB	FP	P-1	GWB	FP		9'-0"
116	ELECTRICAL	CONC	--	RB	RB-1	--	--	--	GWB	FP	P-2	GWB	FP	P-2	GWB	FP	P-2	GWB	FP	P-2	GWB	FP	P-1	10'-0"
117	PASSAGE	VCT	VCT-1	RB	RB-1	--	--	--	GWB	FP		GWB	FP		GWB	FP		GWB	FP		ACP	X		12'-0"
118	STORAGE	VCT	VCT-1	RB	RB-1	--	--	--	GWB	FP	P-2	GWB	FP	P-2	GWB	FP	P-2	GWB	FP	P-2	GWB	FP	P-1	9'-0"
119	GIRLS	MT	MT-1						GWB	CT		GWB	CT		GWB	CT		CPL	SP		GWB	FP	P-1	9'-0"
120	MECHANICAL	CONC	--	RB	RB-1	--	--	--	GWB	FP	P-2	GWB	FP	P-2	GWB	FP	P-2	GWB	FP	P-2	GWB	FP	P-1	10'-0"
121	TERM ROOM	VCT	VCT-1	RB	RB-1	--	--	--	GWB	FP		GWB	FP		GWB	FP		GWB	FP		ACP	X		12'-0"
122	SHOWERS	MT	MT-1	CT	CT-1	--	--	--	GWB	SP		GWB	SP		GWB	SP		GWB	SP		ACP	X		12'-0"
123	LOCKERS	VCT	VCT-1	RB	RB-1	--	--	--	GWB	SP		GWB	SP		GWB	SP		GWB	SP		ACP	X		10'-0"
124	COACHES OFFICE	C	C-7	RB	RB-1	--	--	--	GWB	FP		GWB	FP		GWB	FP		GWB	FP		ACP	X		10'-0"
125	ELECTRICAL	VCT	VCT-2	RB	RB-1	--	--	--	GWB	FP	P-2	GWB	FP	P-2	GWB	FP	P-2	GWB	FP	P-2	GWB	FP	P-1	9'-0"
126	WOMEN	MT	MT-1							CT		GWB	CT		GWB	CT		GWB	CT		CPL	SP	P-1	9'-0"
127	ATHLETIC EQUIPMENT	VCT	VCT-1	RB	RB-1	--	--	--		FP		GWB	FP		GWB	FP		GWB	FP		GWB	FP	P-1	12'-0"
128	MEN	MT	MT-1						GWB	CT		GWB	CT		GWB	CT		GWB	CT		CPL	SP	P-1	9'-0"
129	CONFERENCE	C	C-7	RB	RB-1	--	--	--	GWB	FP		GWB	FP		GWB	FP		GWB	FP		ACP	X		9'-0"
130	CUSTODIAN	SV	SV-1	RB	RB-1	GWB/PFP:	PFP-1	48"	GWB	SP	P-2	GWB	SP	P-2	GWB	SP	P-2	GWB	SP	P-2	GWB	SP	P-1	9'-0"
131	COACHES OFFICE	C	C-7	RB	RB-1	--	--	--	GWB	FP		GWB	FP		GWB	FP		GWB	FP		ACP	X		10'-0"
132	LOCKERS	VCT	VCT-1	RB					GWB	SP		GWB	SP		GWB	SP		GWB	SP		ACP	X		12'-0"
133	SHOWERS	MT	MT-1	CT					GWB	CT	CT-1	GWB	CT	CT-4	GWB	CT	CT-1	GWB	CT	--	CPL	SP	P-1	9'-0"
134	PASSAGE	VCT	VCT-2						GWB	FP		GWB	FP		GWB	FP		GWB	FP	P-2	GWB	FP	P-1	10'-0"
135	STORAGE	VCT	VCT-1	RB	RB-1	--	--	--	GWB	FP	P-2	GWB	FP	P-2	GWB	FP	P-2	GWB	FP	P-2	GWB	FP	P-1	9'-0"
136	BOYS	MT	MT-1						GWB	CT		GWB	CT		GWB	CT		GWB	CT		CPL	SP	P-1	9'-0"
137	MECHANICAL		--	RB	RB-1	--	--	--	GWB	FP	P-2	GWB	FP	P-2	GWB	FP	P-2	GWB	FP	P-2	GWB	FP	P-1	10'-0"
138	PASSAGE	VCT	VCT-2	RB	RB-1	--	--	--	GWB	FP		GWB	FP		GWB	FP		GWB	FP		ACP	X		12'-0"
139	TERM ROOM	VCT	VCT-1	RB	RB-1	--	--	--	GWB	FP		GWB	FP		GWB	FP		GWB	FP		ACP	X		10'-0"
140	PASSAGE	VCT	VCT-2	RB	RB-1	--	--	--	GWB	FP		GWB	FP		GWB	FP		GWB	FP					
141	PASSAGE	VCT	VCT-2	RB	RB-1	--	--	--	GWB	FP		GWB	FP		GWB	FP		GWB	FP		ACP	X		10'-0"

PREFORMING ARTS - BUILDING NO. 1

ROOM NO	ROOM NAME	FLOOR MATL	FLOOR COL	BASE MATL	BASE COL	WAINSCOT MATL	WAINSCOT COL	WAINSCOT HT	NORTH WALL MATL	NORTH WALL FIN	NORTH WALL COL	EAST WALL MATL	EAST WALL FIN	EAST WALL COL	SOUTH WALL MATL	SOUTH WALL FIN	SOUTH WALL COL	WEST WALL MATL	WEST WALL FIN	WEST WALL COL	CEILING MATL	CEILING COL	CEILING HT	RM FINISH NOTES
101A	LOBBY	C	C-7	RB	RB-1	--	--	--	GWB	FP	P-1	GWB	FP	P-1	GWB	FP	P-1	VTS	X	VWC-3	GWB/ACP:	FP/X:	P-1/X	15'-0"
102A	CONCESSION BOOTH	VCT	VCT-3	RB	RB-1	--	--	--	GWB	SP	P-1	GWB	SP	P-1	GWB	SP	P-1	GWB	SP	P-1	GWB	SP	P-1	9'-0"
103A	TICKET BOOTH	VCT	VCT-9	RB	RB-1	--	--	--	--	--	--	GWB	FP	P-1	GWB	FP	P-1	GWB	FP	P-1	GWB	FP	P-1	9'-0"
104A	LIGHT CONTROL	VCT	VCT-9	RB	RB-1	--	--	--	GWB	FP	P-15	GWB	FP	P-15	GWB	FP	P-15	GWB	FP	P-15	GWB	FP	P-15	9'-0"
105A	SOUND CONTROL	VCT	VCT-9	RB	RB-1	--	--	--	GWB	FP	P-15	GWB	FP	P-15	GWB	FP	P-15	GWB	FP	P-15	GWB	FP	P-15	9'-0"
106A	STORAGE	VCT	VCT-3	RB	RB-1	--	--	--	GWB	FP	P-2	GWB	FP	P-2	GWB	FP	P-2	GWB	FP	P-2	GWB	FP	P-1	16'-6"
107A	LANDING	C	C-7	RB	RB-1	--	--	--	GWB	FP	P-1	GWB	FP	P-1	GWB	FP	P-1	GWB	FP	P-1	GWB	FP	P-1	9'-0"
108A	LANDING	C	C-7	RB	RB-1	--	--	--	GWB	FP	P-1	GWB	FP	P-1	GWB	FP	P-1	GWB	FP	P-1	GWB	FP	P-1	9'-0"
109A	VESTIBULE	C	C-7	RB	RB-1	--	--	--	GWB	FP	P-1	GWB	FP	P-1	GWB	FP	P-1	--	--	--	GWB	FP	P-11	9'-0"
110A	VESTIBULE	C	C-7	RB	RB-1	--	--	--	GWB	FP	P-1	GWB	FP	P-1	GWB	FP	P-1	--	--	--	GWB	FP	P-11	9'-0"
111A	STORAGE	VCT	VCT-9	RB	RB-1	--	--	--	GWB	FP	P-9	GWB	FP	P-9	GWB	FP	P-9	GWB	FP	P-9	GWB	FP	P-1	9'-0"
112A	ELECTRICAL	VCT	VCT-9	RB	RB-1	--	--	--	GWB	FP	P-2	GWB	FP	P-2	GWB	FP	P-2	GWB	FP	P-2	GWB	FP	P-1	15'-0"
113A	VESTIBULE	VCT	VCT-9	RB	RB-1	--	--	--	GWB	FP	P-9	GWB	FP	P-9	GWB	FP	P-9	GWB	FP	P-9	GWB	FP	P-10	VARIES:
114A	VESTIBULE	VCT	VCT-9	RB	RB-1	--	--	--	GWB	FP	P-9	GWB	FP	P-9	GWB	FP	P-9	GWB	FP	P-9	GWB	FP	P-10	VARIES:
115A	VESTIBULE	VCT	VCT-9	RB	RB-1	--	--	--	GWB	FP	P-9	GWB	FP	P-9	GWB	FP	P-9	GWB	FP	P-9	GWB	FP	P-10	VARIES:
116A	VESTIBULE	VCT	VCT-9	RB	RB-1	--	--	--	GWB	FP	P-9	GWB	FP	P-9	GWB	FP	P-9	GWB	FP	P-9	GWB	FP	P-10	VARIES:
117A	VESTIBULE	VCT	VCT-9	RB	RB-1	--	--	--	GWB	FP	P-9	GWB	FP	P-9	GWB	FP	P-9	GWB	FP	P-9	GWB	FP	P-10	VARIES:
118A	VESTIBULE	VCT	VCT-9	RB	RB-1	--	--	--	GWB	FP	P-9	GWB	FP	P-9	GWB	FP	P-9	GWB	FP	P-9	GWB	FP	P-11	9'-0"
119A	STORAGE	VCT	VCT-9	RB	RB-1	--	--	--	GWB	FP	P-7	GWB	FP	P-7	GWB	FP	P-7	GWB	FP	P-7	GWB	FP	P-11	9'-0"
120A	STORAGE	VCT	VCT-9	RB	RB-1	--	--	--	GWB	FP	P-7	GWB	FP	P-7	GWB	FP	P-7	GWB	FP	P-7	GWB	FP	P-11	9'-0"
121A	CLASSROOM / THEATER SEATING	C/VCT	C-7/VCT-9	RB	RB-1	--	--	--	GWB/FHC:	FP/X	P-1/2/3/ANC-1	--	--	--	GWB/FHC:	FP/X	P-1/2/3/ANC-1	GWB	FP	P-1/2	GWB	FP	P-11	VARIES:
122A	CLASSROOM / THEATER SEATING	C/VCT	C-7/VCT-9	RB	RB-1	--	--	--	GWB/ANC:	FP/X	P-1\ANC-1	GWB/FHC:	FP/X	P-1\ANC-1	GWB/FHC:	FP/X	P-1\ANC-1	--	--	--	GWB	FP	P-11	VARIES:
123A	CLASSROOM / THEATER SEATING	C/VCT	C-7/VCT-9	RB	RB-1	--	--	--	--	--	--	GWB/FHC:	FP/X	P-1\ANC-1	GWB/FHC:	FP/X	P-1\ANC-1	GWB/FHC:	FP/X	P-1\ANC-1	GWB	FP	P-11	VARIES:
124A	ORCHESTRA PIT	C	C-7	RB	RB-1	--	--	--	CONC	FP	P-15	CONC	FP	P-15	CONC	FP	P-15	CONC	FP	P-15	CONC	FP	P-15	50'-0"
125A	STAGE	WD	P-15	RB	RB-1	--	--	--	GWB	FP	P-15	GWB	FP	P-15	GWB	FP	P-15	GWB	FP	P-15	ES	FP	P-15	
126A	TELECOMMUNICATIONS STORAGE	VCT	VCT-9	RB	RB-1	--	--	--	GWB	FP	P-9	GWB	FP	P-9	GWB	FP	P-9	GWB	FP	P-9	GWB	FP	P-1	9'-0"
127A	STAIR	VCT	VCT-9	RB	RB-1	--	--	--	GWB	FP	P-9	GWB	FP	P-9	GWB	FP	P-9	GWB	FP	P-9	ES/GWB:	-/FP:	P-1	VARIES
128A	PASSAGE	VCT	VCT-9	RB	RB-1	--	--	--	GWB	FP	P-9	GWB	FP	P-9	GWB	FP	P-9	GWB	FP	P-9	GWB	FP	P-1	14'-0"
129A	PASSAGE	VCT	VCT-3	RB	RB-1	--	--	--	GWB	FP	P-1	GWB	FP	P-1	GWB	FP	P-1	GWB	FP	P-1	GWB	FP	P-1	14'-0"
130A	FACULTY OFFICE	C	C-5	RB	RB-1	--	--	--	GWB	FP	P-1	GWB	FP	P-1	GWB	FP	P-1	GWB	FP	P-1	ACP	X	ACP-1	9'-0"
131A	CONTROL ROOM	C	C-6	RB	RB-1	--	--	--	GWB	FP	P-1	GWB	FP	P-1	GWB	FP	P-1	GWB	FP	P-1	ACP	X	ACP-1	9'-0"
132A	TELECOMMUNICATIONS	VCT	VCT-3	RB	RB-1	--	--	--	GWB	FP	P-2	GWB	FP	P-2	GWB	FP	P-2	GWB	FP	P-2	ACP	X	ACP-1	16'-6"
133A	CHORUS	C	C-6	RB	RB-2	--	--	--	GWB/AWP:	FP/X	P-1\ANC-1	GWB/AWP:	FP/X	P-1\ANC-1	GWB/AWP:	FP/X	P-1\ANC-1	GWB/AWP:	FP/X	P-1\ANC-1	ACP	X	ACP-1	16'-6"
134A	FACULTY OFFICE	C	C-6	RB	RB-2	--	--	--	GWB	FP	P-1	GWB	FP	P-1	GWB	FP	P-1	GWB	FP	P-1	ACP	X	ACP-1	9'-0"
135A	MUSIC LIBRARY	C	C-6	RB	RB-2	--	--	--	GWB	FP	P-1	GWB	FP	P-1	GWB	FP	P-1	GWB	FP	P-1	ACP	X	ACP-1	9'-0"
136A	INSTRUMENT STORAGE	VCT	VCT-2	RB	RB-1	--	--	--	GWB	FP	P-1	GWB	FP	P-1	GWB	FP	P-2	GWB	FP	P-2	GWB	FP	P-1	12'-0"
137A	DIMMER RACK ROOM	VCT	VCT-2	RB	RB-1	--	--	--	GWB	FP	P-1	GWB	FP	P-1	GWB	FP	P-2	GWB	FP	P-2	GWB	FP	P-1	12'-0"
138A	INSTRUMENTAL MUSIC	C	C-6	RB	RB-2	--	--	--	GWB/AWP:	FP/X	P-1\ANC-1	GWB/AWP:	FP/X	P-1\ANC-1	GWB/AWP:	FP/X	P-1\ANC-1	GWB/AWP:	FP/X	P-1\ANC-1	ACP	X	ACP-1	16'-6"
139A	INSTRUMENT STORAGE	VCT	VCT-2	RB	RB-1	--	--	--	GWB	FP	P-1	GWB	FP	P-1	GWB	FP	P-1	GWB	FP	P-1	ACP	X	ACP-1	12'-0"
140A	PRACTICE ROOM	C	C-6	RB	RB-2	--	--	--	GWB	FP	P-1	GWB	FP	P-1	GWB	FP	P-1	GWB	FP	P-1	ACP	X	ACP-1	12'-0"
141A	PRACTICE ROOM	C	C-6	RB	RB-2	--	--	--	GWB	FP	P-1	GWB	FP	P-1	GWB	FP	P-1	GWB	FP	P-1	ACP	X	ACP-1	12'-0"
142A	PRACTICE ROOM	C	C-6	RB	RB-2	--	--	--	GWB	FP	P-1	GWB	FP	P-1	GWB	FP	P-1	GWB	FP	P-1	ACP	X	ACP-1	12'-0"
143A	PRACTICE ROOM	C	C-6	RB	RB-2	--	--	--	GWB	FP	P-1	GWB	FP	P-1	GWB	FP	P-1	GWB	FP	P-1	ACP	X	ACP-1	12'-0"
144A	COSTUME STORAGE	VCT	VCT-9	RB	RB-1	--	--	--	GWB	FP	P-2	GWB	FP	P-2	GWB	FP	P-2	GWB	FP	P-2	ACP	X	ACP-1	9'-0"
145A	MUSIC LIBRARY	C	C-6	RB	RB-2	--	--	--	GWB	FP	P-1	GWB	FP	P-1	GWB	FP	P-1	GWB	FP	P-1	ACP	X	ACP-1	9'-0"
146A	FACULTY OFFICE	C	C-6	RB	RB-2	--	--	--	GWB	FP	P-1	GWB	FP	P-1	GWB	FP	P-1	GWB	FP	P-1	ACP	X	ACP-1	9'-0"
147A	BOYS	MT	MT-1	MT	MT-1	CT	CT-4	48"	GWB	SP	P-1	GWB	SP	P-1	GWB	SP	P-1	GWB	SP	P-1	GWB	SP	P-1	9'-0"
148A	GIRLS	MT	MT-1	MT	MT-1	CT	CT-4	48"	GWB	SP	P-1	GWB	SP	P-1	GWB	SP	P-1	GWB	SP	P-1	GWB	SP	P-1	9'-0"
149A	DRESSING ROOM	VCT	VCT-3	RB	RB-1	--	--	--	GWB	FP	P-1	GWB	FP	P-1	GWB	FP	P-1	GWB	FP	P-1	ACP	X	ACP-1	9'-0"
150A	FACULTY OFFICE	VCT	VCT-3	RB	RB-1	--	--	--	GWB	FP	P-1	GWB	FP	P-1	GWB	FP	P-1	GWB	FP	P-1	ACP	X	ACP-1	9'-0"
151A	DRESSING ROOM	VCT	VCT-3	RB	RB-1	--	--	--	GWB	FP	P-1	GWB	FP	P-1	GWB	FP	P-1	GWB	FP	P-1	ACP	X	ACP-1	9'-0"
152A	WHEEL CHAIR LIFT	VCT	VCT-9	RB	RB-1	--	--	--	CONC	FP	P-2	CONC	FP	P-2	CONC	FP	P-2	CONC	FP	P-2	CONC	FP	P-1	6'-3"
153A	ORCHESTRA PIT STORAGE	VCT	VCT-9	RB	RB-1	--	--	--	CONC	FP	P-15	CONC	FP	P-15	CONC	FP	P-15	CONC	FP	P-15	GWB	SP	P-1	9'-0"
154A	CUSTODIAN	VCT	VCT-3	RB	RB-1	GWB/PFP:	PFP-1	48"	GWB	SP	P-2	GWB	SP	P-2	GWB	SP	P-2	GWB	SP	P-2	GWB	SP	P-1	16'-6"
155A	BOILER ROOM	CONC	--	RB	RB-1	--	--	--	GWB	SP	P-2	GWB	SP	P-2	GWB	SP	P-2	GWB	SP	P-2	GWB	SP	P-1	16'-6"
156A	LADDER LANDING	ES	X						GWB	FP	P-2	GWB	FP	P-2	GWB	FP	P-2	GWB	FP	P-2	GWB	FP	P-1	--
157A	MECHANICAL LANDING	VCT	VCT-9	RB	RB-1	--	--	--	GWB	FP	P-2	GWB	FP	P-2	GWB	FP	P-2	GWB	FP	P-2	GWB	FP	P-1	13'-0"
158A	MECHANICAL PLATFORM	CONC	--	RB	RB-1	--	--	--	GWB	FP	P-2	GWB	FP	P-2	GWB	FP	P-2	GWB	FP	P-2	GWB	FP	P-1	--
159A	CATWALK LANDING	ES	X						GWB	FP	P-2	GWB	FP	P-2	GWB	FP	P-2	GWB	FP	P-2	GWB	FP	P-1	--
160A	FIRE RISER ROOM	VCT	VCT-2	RB	RB-1	--	--	--	GWB	FP	P-2	GWB	FP	P-2	GWB	FP	P-2	GWB	FP	P-2	GWB	FP	P-1	--
161A	ELECTRICAL	VCT	VCT-9	RB	RB-1	--	--	--	GWB	FP	P-2	GWB	FP	P-2	GWB	FP	P-2	GWB	FP	P-2	GWB	FP	P-1	15'-0"

ADMINISTRATION - BUILDING NO. 2

ROOM NO	ROOM NAME	FLOOR MATL	FLOOR COL	BASE MATL	BASE COL	WAINSCOT MATL	WAINSCOT COL	WAINSCOT HT	NORTH WALL MATL	NORTH WALL FIN	NORTH WALL COL	EAST WALL MATL	EAST WALL FIN	EAST WALL COL	SOUTH WALL MATL	SOUTH WALL FIN	SOUTH WALL COL	WEST WALL MATL	WEST WALL FIN	WEST WALL COL	CEILING MATL	CEILING COL	CEILING HT	RM FINISH NOTES
201	RECEPTION	C	C-2	RB	RB-2	--	--	--	GWB			GWB	FP		GWB	FP		GWB	FP		GWB	FP		VARIES:
202	TREATMENT ROOM	VCT	VCT-3	RB	RB-1	--	--	--	GWB			GWB	SP		GWB	SP		GWB	SP		ACP	X	ACP-1	9'-0"
203	TREATMENT ROOM	VCT	VCT-3	RB	RB-1	--	--	--	GWB			GWB	SP		GWB	SP		GWB	SP		ACP	X	ACP-1	9'-0"
204	MEDICAL CLERK	VCT	VCT-3	RB	RB-1	--	--	--	GWB			GWB	SP		GWB	SP		GWB	SP		ACP	X	ACP-1	9'-0"
205	WAITING	VCT	VCT-3	RB	RB-1	--	--	--	GWB	VWC	VWC-2	GWB	VWC	VWC-2	GWB	VWC	VWC-2	GWB	VWC	VWC-2	GWB	SP	P-1	9'-0"
206	HANDICAP TOILET	MT	MT-1	CT	CT-1	CT	CT-1	48"	GWB	SP	P-1	GWB	SP	P-1	GWB	SP	P-1	GWB	SP	P-1	GWB	SP	P-1	8'-0"
207	PASSAGE	C	C-2	RB	RB-2	GWB/VWC:	VWC-4	42"	GWB	VWC	VWC-3	GWB	VWC	VWC-3	GWB	VWC	VWC-3	GWB	VWC	VWC-3	GWB	FP	P-2	12'-0"
208	PASSAGE	C	C-2	RB	RB-2	GWB/VWC:	VWC-4	42"	GWB	VWC	VWC-3	GWB	VWC	VWC-3	GWB	VWC	VWC-3	GWB	VWC	VWC-3	ACP	X	ACP-2	9'-0"
209	DUPLICATING	C	C-5	RB	RB-2	--	--	--	GWB	FP	P-1	GWB	FP	P-1	GWB	FP	P-1	GWB	FP	P-1	GWB	FP	P-1	9'-0"
210	STORAGE	C	C-5	RB	RB-2	--	--	--	GWB	FP	P-1	GWB	FP	P-1	GWB	FP	P-1	GWB	FP	P-1	GWB	FP	P-1	9'-0"
211	PROGRAM	C	C-5	RB	RB-2	--	--	--	GWB	FP	P-1	GWB	FP	P-9	GWB	FP	P-1	GWB	FP	P-1	ACP	X	ACP-1	9'-0"
212	RECORDS	C	C-5	RB	RB-2	--	--	--	GWB	SP	P-2	GWB	SP	P-2	GWB	SP	P-2	GWB	SP	P-2	GWB	SP	P-1	9'-0"
213	CUSTODIAN	VCT	VCT-2	RB	RB-1	GWB/PFP:	PFP-1	48"	GWB	SP	P-2	GWB	SP	P-2	GWB	SP	P-2	GWB	SP	P-2	GWB	SP	P-1	9'-0"
214	S.P.O.	C	C-5	RB	RB-2	--	--	--	GWB	FP	P-1	GWB	FP	P-1	GWB	FP	P-1	GWB	FP	P-1	ACP	X	ACP-3	9'-0"
215	WAITING	C	C-2	RB	RB-2	--	--	--	GWB	FP	P-2	GWB	FP	P-2	GWB	FP	P-2	GWB	FP	P-2	ACP	X	ACP-3	9'-0"
216	ATTENDANCE	RF	RF-1	RB	RB-2	--	--	--	GWB	FP	P-2	GWB	FP	P-2	GWB	VWC	VWC-7	--	--	--	ACP	X	ACP-3	9'-0"
217	FINANCE	C	C-5	RB	RB-2	--	--	--	GWB	FP	P-1	GWB	FP	P-1	GWB	FP	P-1	GWB	FP	P-1	ACP	X	ACP-3	9'-0"
218	CONFERENCE	C	C-3	RB	RB-1	--	--	--	GWB	VWC	VWC-1	GWB	FP	P-1	GWB	FP	P-1	GWB	FP	P-1	ACP	X	ACP-3	9'-0"
219	WAITING	C	C-5	RB	RB-2	GWB/VWC:	VWC-4	42"	GWB	VWC	VWC-3	GWB	VWC	VWC-3	GWB	VWC	VWC-3	GWB	VWC	VWC-3	ACP	X	ACP-3	9'-0"
220	VICE PRINCIPAL	C	C-3	RB	RB-1	--	--	--	GWB	FP	P-1	GWB	FP	P-1	GWB	FP	P-1	GWB	FP	P-1	ACP	X	ACP-3	9'-0"
221	VICE PRINCIPAL	C	C-3	RB	RB-1	--	--	--	GWB	FP	P-1	GWB	VWC	VWC-2	GWB	FP	P-1	GWB	FP	P-1	ACP	X	ACP-3	9'-0"
222	VICE PRINCIPAL	C	C-3	RB	RB-1	--	--	--	GWB	FP	P-1	GWB	VWC	VWC-2	GWB	FP	P-1	GWB	FP	P-1	ACP	X	ACP-3	9'-0"
223	CONFERENCE	C	C-3	RB	RB-1	--	--	--	GWB	VWC	VWC-1	GWB	FP	P-1	GWB	FP	P-1	GWB	FP	P-1	ACP	X	ACP-3	9'-0"
224	PRINCIPAL	C	C-3	RB	RB-1	--	--	--	GWB	VWC	VWC-9	GWB	VWC	VWC-9	GWB	VWC	VWC-9	GWB	VWC	VWC-9	ACP	X	ACP-3	9'-0"
225	WORKROOM / STORAGE	RF	RF-1	RB	RB-2	--	--	--	GWB	FP	P-1	GWB	FP	P-1	GWB	FP	P-1	GWB	FP	P-1	ACP	X	ACP-3	9'-0"

ADMINISTRATION - BUILDING NO. 2 CONTINUED

ROOM NO	ROOM NAME	FLOOR MATL	FLOOR COL	BASE MATL	BASE COL	WAINSCOT MATL	WAINSCOT COL	WAINSCOT HT	NORTH WALL MATL	NORTH WALL FIN	NORTH WALL COL	EAST WALL MATL	EAST WALL FIN	EAST WALL COL	SOUTH WALL MATL	SOUTH WALL FIN	SOUTH WALL COL	WEST WALL MATL	WEST WALL FIN	WEST WALL COL	CEILING MATL	CEILING COL	CEILING HT	RM FINISH NOTES
226	MAIL	RF	RF-1	RB	RB-2	--	--	--	GWB	FP	P-1	GWB	FP	P-1	GWB	FP	P-1	GWB	FP	P-1	ACP	X	ACP-3	9'-0"
227	ELECTRICAL	VCT	VCT-2	RB	RB-1	--	--	--	GWB	FP	P-2	GWB	FP	P-2	GWB	FP	P-2	GWB	FP	P-2	GWB	FP	P-1	9'-0"
228	TELEPHONE	VCT	VCT-2	RB	RB-1	--	--	--	GWB	FP	P-2	GWB	FP	P-2	GWB	FP	P-2	GWB	FP	P-2	GWB	FP	P-1	9'-0"
229	COMPUTER	VCT	VCT-2	RB	RB-1	--	--	--	GWB	FP	P-2	GWB	FP	P-2	GWB	FP	P-2	GWB	FP	P-2	GWB	FP	P-1	9'-0"
230	MECHANICAL	VCT	VCT-2	RB	RB-1	--	--	--	GWB	FP	P-2	GWB	FP	P-2	GWB	FP	P-2	GWB	FP	P-2	GWB	FP	P-1	9'-0"
231	MEN	MT	MT-1	CT	CT-1	--	--	--	GWB	CT		GWB	CT		GWB	CT	CT-1	GWB	CT	CT-1	GWB	SP	P-1	9'-0"
232	WOMEN	MT	MT-1	CT	CT-1	--	--	--	GWB	CT		GWB	CT		GWB	CT	CT-1	GWB	CT	CT-1	GWB	SP	P-1	9'-0"
233	VICE PRINCIPALS' SECRETARIES	C	C-2	RB	RB-2	--	--	--	GWB	FP	P-2	GWB	FP	P-2	GWB	FP	P-2	GWB	FP	P-2	ACP	X	ACP-2	9'-0"
234	PASSAGE	C	C-2	RB	RB-2	GWB/VWC:	VWC-4	42"	GWB	VWC	VWC-3	GWB	VWC	VWC-3	GWB	VWC	VWC-3	GWB	VWC	VWC-3	GWB	VWC	VWC-3	ACP/GWB:
235	CLOSET	C	C-2	RB	RB-2	--	--	--	GWB	FP	P-1	GWB	FP	P-1	GWB	FP	P-1	GWB	FP	P-1	GWB	FP	P-1	8'-0"
236	CLOSET	C	C-2	RB	RB-2	--	--	--	GWB	FP	P-1	GWB	FP	P-1	GWB	FP	P-1	GWB	FP	P-1	GWB	FP	P-1	8'-0"

BUSINESS - BUILDING NO.3

| ROO

ROOM FINISH SCHEDULE CONTINUED

ROOM NO	ROOM NAME	FLOOR MATL	FLOOR COL	BASE MATL	BASE COL	WAINSCOT MATL	WAINSCOT COL	WAINSCOT HT	NORTH WALL MATL	NORTH WALL FIN	NORTH WALL COL	EAST WALL MATL	EAST WALL FIN	EAST WALL COL	SOUTH WALL MATL	SOUTH WALL FIN	SOUTH WALL COL	WEST WALL MATL	WEST WALL FIN	WEST WALL COL	CEILING MATL	CEILING FIN	CEILING COL	CEILING HT	RM FIN NOTES
ENGLISH - BUILDING NO. 9																									
901	CLASSROOM	C	C-6	RB	RB-2	GWB/FP:	P-2	40"	GWB	FP	P-1	GWB	FP	P-1	GWB	FP	P-1	GWB	FP	P-1	ACP	X	ACP-1	9'-0"	7
902	CLASSROOM	C	C-6	RB	RB-2	GWB/FP:	P-2	40"	GWB	FP	P-1	GWB	FP	P-1	GWB	FP	P-1	GWB	FP	P-1	ACP	X	ACP-1	9'-0"	7
903	FACULTY OFFICE	C	C-6	RB	RB-2	---	---	---	GWB	FP	P-1	GWB	FP	P-1	GWB	FP	P-1	GWB	FP	P-1	ACP	X	ACP-1	9'-0"	7
904	CLASSROOM	C	C-6	RB	RB-2	GWB/FP:	P-2	40"	GWB	FP	P-1	GWB	FP	P-1	GWB	FP	P-1	GWB	FP	P-1	ACP	X	ACP-1	9'-0"	7
905	CLASSROOM	C	C-6	RB	RB-2	GWB/FP:	P-2	40"	GWB	FP	P-1	GWB	FP	P-1	GWB	FP	P-1	GWB	FP	P-1	ACP	X	ACP-1	9'-0"	7
906	FACULTY OFFICE	C	C-6	RB	RB-2	---	---	---	GWB	FP	P-1	GWB	FP	P-1	GWB	FP	P-1	GWB	FP	P-2	ACP	X	ACP-1	9'-0"	7
907	CLASSROOM	C	C-6	RB	RB-2	GWB/FP:	P-2	40"	GWB	FP	P-1	GWB	FP	P-1	GWB	FP	P-1	GWB	FP	P-1	ACP	X	ACP-1	9'-0"	7
908	CLASSROOM	C	C-6	RB	RB-2	GWB/FP:	P-2	40"	GWB	FP	P-1	GWB	FP	P-1	GWB	FP	P-1	GWB	FP	P-1	ACP	X	ACP-1	9'-0"	7
909	FACULTY OFFICE	C	C-6	RB	RB-2	---	---	---	GWB	FP	P-1	GWB	FP	P-2	GWB	FP	P-1	GWB	FP	P-1	ACP	X	ACP-1	9'-0"	7
910	CUSTODIAN	VCT	VCT-2	RB	RB-1	GWB/PFP:	PFP-1	48"	GWB	SP	P-2	GWB	SP	P-2	GWB	SP	P-2	GWB	SP	P-2	GWB	SP	P-1	9'-0"	4
911	STORAGE	VCT	VCT-2	RB	RB-1	---	---	---	GWB	FP	P-2	GWB	FP	P-2	GWB	FP	P-2	GWB	FP	P-2	GWB	SP	P-1	9'-0"	
912	ELECTRICAL	VCT	VCT-2	RB	RB-1	---	---	---	GWB	FP	P-2	GWB	FP	P-2	GWB	FP	P-2	GWB	FP	P-2	GWB	SP	P-1	9'-0"	
913	CLASSROOM	C	C-6	RB	RB-2	GWB/FP:	P-2	40"	GWB	FP	P-1	GWB	FP	P-1	GWB	FP	P-1	GWB	FP	P-1	ACP	X	ACP-1	9'-0"	7
914	FACULTY OFFICE	C	C-6	RB	RB-2	---	---	---	GWB	FP	P-1	GWB	FP	P-1	GWB	FP	P-1	GWB	FP	P-1	ACP	X	ACP-1	9'-0"	
915	CLASSROOM	C	C-6	RB	RB-2	GWB/FP:	P-2	40"	GWB	FP	P-1	GWB	FP	P-1	GWB	FP	P-1	GWB	FP	P-1	ACP	X	ACP-1	9'-0"	7
916	CLASSROOM	C	C-6	RB	RB-2	GWB/FP:	P-2	40"	GWB	FP	P-1	GWB	FP	P-1	GWB	FP	P-1	GWB	FP	P-1	ACP	X	ACP-1	9'-0"	7
917	FACULTY OFFICE	C	C-6	RB	RB-2	---	---	---	GWB	FP	P-1	GWB	FP	P-2	GWB	FP	P-1	GWB	FP	P-1	ACP	X	ACP-1	9'-0"	
918	CLASSROOM	C	C-6	RB	RB-2	GWB/FP:	P-2	40"	GWB	FP	P-1	GWB	FP	P-1	GWB	FP	P-1	GWB	FP	P-1	ACP	X	ACP-1	9'-0"	7
919	CLASSROOM	C	C-6	RB	RB-2	GWB/FP:	P-2	40"	GWB	FP	P-1	GWB	FP	P-1	GWB	FP	P-1	GWB	FP	P-1	ACP	X	ACP-1	9'-0"	7
920	FACULTY OFFICE	C	C-6	RB	RB-2	---	---	---	GWB	FP	P-1	GWB	FP	P-1	GWB	FP	P-1	GWB	FP	P-2	ACP	X	ACP-1	9'-0"	
LIBRARY - BUILDING NO. 10																									
1001	COLLABORATIVE LEARNING CENTER	C	C-6	RB	RB-2	GWB/FP:	P-2	40"	GWB	FP	P-1	GWB	FP	P-1	GWB	FP	P-1	GWB	FP	P-1	ACP	X	ACP-1	9'-0"	
1002	FACULTY	VCT	VCT-2	RB	RB-1	---	---	---	GWB	FP	P-2	GWB	FP	P-2	GWB	FP	P-2	GWB	FP	P-2	GWB	FP	P-1	9'-0"	
1003	FACULTY	C	C-6	RB	RB-2	---	---	---	GWB	FP	P-1	GWB	FP	P-1	GWB	FP	P-1	GWB	FP	P-1	ACP	X	ACP-1	9'-0"	
1004	STORAGE	VCT	VCT-2	RB	RB-1	---	---	---	GWB	FP	P-2	GWB	FP	P-2	GWB	FP	P-2	GWB	FP	P-2	GWB	FP	P-1	9'-0"	
1005	CUSTODIAN	SV	SV-1	RB	RB-1	GWB/PFP:	PFP-1	48"	GWB	SP	P-2	GWB	SP	P-2	GWB	SP	P-2	GWB	SP	P-2	GWB	SP	P-1	9'-0"	4
1006	FACULTY WOMEN								GWB	CT		GWB	CT		GWB	CT		GWB	CT		GWB	SP	P-1	9'-0"	11
1007	FACULTY MEN	MT							GWB	CT		GWB	CT		GWB	CT		GWB	CT		GWB	SP	P-1	9'-0"	10
1008	ELEVATOR SHAFT	CONC							GWB	FP	P-1	GWB	FP	P-1	GWB	FP	P-1	GWB	FP	P-1	GWB	SP	P-1	9'-0"	20
1009	STAIRS	RF	RF-1						GWB	FP		GWB	FP		GWB	FP		GWB	FP		GWB	FP	P-1	VARIES	
1010	PASSAGE	RF	RF-1	RB					GWB	FP		GWB	FP		GWB	FP		GWB	FP		ACP	X	ACP-1	9'-0"	
1011	FOYER	RF	RF-1	RB	RB-2																GWB	FP	P-1	VARIES	
1012	PASSAGE	C	C-1	RB	RB-2	---	---	---	GWB	FP	P-1	GWB	FP	P-1	GWB	FP	P-1	GWB	FP	P-1	ACP	X	ACP-3	9'-0"	
1013	CONFERENCE / FILM PREVIEW	C	C-4	RB	RB-2	---	---	---	GWB	FP	P-1	GWB	FP	P-1	GWB	FP	P-1	GWB	FP	P-1	ACP	X	ACP-3	9'-0"	
1014	REPAIR	RF	RF-1	RB	RB-2	---	---	---	GWB	FP	P-1	GWB	FP	P-1	GWB	FP	P-1	GWB	FP	P-1	ACP	X	ACP-1	9'-0"	
1015	REC.	RF	RF-1	RB	RB-2	---	---	---	GWB	FP	P-1	GWB	FP	P-1	GWB	FP	P-1	GWB	FP	P-1	ACP	X	ACP-1	9'-0"	
1016	DARK ROOM	SV	SV-1	RB	RB-1	---	---	---	GWB	FP	P-2	GWB	FP	P-2	GWB	FP	P-2	GWB	FP	P-2	ACP	X	ACP-1	9'-0"	
1017	GRAPHICS	C	C-5	RB	RB-2	---	---	---	GWB	FP	P-1	GWB	FP	P-2	GWB	FP	P-1	GWB	FP	P-1	ACP	X	ACP-1	9'-0"	
1018	TYPING / COMPUTER USE	C	C-5	RB	RB-2	---	---	---	GWB	FP	P-1/P-4	GWB	FP	P-1/P-4	GWB	FP	P-1/P-4	GWB	FP	P-1/P-4	ACP	X	ACP-1	9'-0"	13
1019	BOOK REPAIR	C	C-1	RB	RB-2	---	---	---	GWB	FP	P-1	GWB	FP	P-1	GWB	FP	P-1	GWB	FP	P-1	ACP	X	ACP-3	9'-0"	
1020	LIBRARY TECH.	C	C-1	RB	RB-2	---	---	---	GWB	FP	P-1	GWB	FP	P-1	GWB	FP	P-1	GWB	FP	P-1	ACP	X	ACP-3	9'-0"	14,7
1021	STACKS	C	C-1	RB					GWB	FP	P-1	GWB	FP	P-1	GWB	FP	P-1	GWB	FP	P-1	GWB	FP		VARIES	7
1022	MEDIA USE	C	C-1	RB	RB-2	---	---	---	GWB	FP	P-1	GWB	FP	P-1	GWB	FP	P-1	GWB	FP	P-2	ACP	X	ACP-3	9'-0"	
1023	MEDIA	C	C-1	RB	RB-2	---	---	---	GWB	FP	P-1	GWB	FP	P-3	GWB	FP	P-1	GWB	FP	P-1	ACP	X	ACP-1	9'-0"	
1024	STUDY	C	C-1	RB	RB-2	---	---	---	---	---	---	GWB	FP	P-1	GWB	FP	P-1	GWB	FP	P-1	ACP	X	ACP-3	VARIES	7
1025	QUIET STUDY	C	C-5	RB	RB-2	---	---	---	GWB	FP	P-1	GWB	FP	P-1	GWB	FP	P-1	GWB	FP	P-1	ACP	X	ACP-1	9'-0"	13
1026	LIBRARIAN OFFICE	C	C-5	RB	RB-2	---	---	---	GWB	FP	P-2	GWB	FP	P-1	GWB	FP	P-1	GWB	FP	P-1	ACP	X	ACP-1	9'-0"	
1027	REFERENCE	C	C-1	RB	RB-2	---	---	---	GWB	FP	P-1	GWB	FP	P-1	GWB	FP	P-1	GWB	FP	P-1	ACP	X	ACP-3	9'-0"	
1028	STAIR	RF	RF-1	RB	RB-2	---	---	---	GWB	FP	P-2	GWB	FP	P-2	GWB	FP	P-2	GWB	FP	P-2	GWB	FP	P-1	VARIES	
1029	ELEVATOR MACHINE ROOM	C	C-1	RB	RB-2	---	---	---	GWB	FP	P-1	GWB	FP	P-1	GWB	FP	P-1	GWB	FP	P-1	GWB	FP	P-1	VARIES	
		CONC	---	RB	RB-1	---	---	---	GWB	FP	P-2	GWB	FP	P-2	GWB	FP	P-2	GWB	FP	P-2	GWB		P-1	9'-0"	
ENTRANCE CENTER - BUILDING NO. 10																									
1001A	ELECTRICAL	VCT	VCT-2	RB	RB-1	---	---	---	GWB	FP	P-2	GWB	FP	P-2	GWB	FP	P-2	GWB	FP	P-2	GWB	FP	P-1	9'-0"	
1002A	COMMUNICATIONS	VCT	VCT-2	RB	RB-1	---	---	---	GWB	FP	P-1	GWB	FP	P-1	GWB	FP	P-1	GWB	FP	P-1	GWB	FP	P-1	9'-0"	
1003A	PASSAGE	RF	RF-1	RB	RB-2	---	---	---	GWB	FP		GWB	FP		GWB	FP		GWB	FP		GWB	FP		9'-0"	
1004A	WAITING	C	C-1	RB	RB-1	---	---	---	GWB	FP	P-1	GWB	FP	P-1	GWB	FP	P-1	GWB	FP	P-1			P-1	VARIES	
1005A	RECEPTION	C	C-1	RB	RB-1	---	---	---	GWB	FP	P-2	GWB	FP	P-2	GWB	FP	P-2	GWB	FP	P-2			P-1	VARIES	
1006A	CAREER CENTER	C	C-2	RB	RB-1				GWB	FP	P-2	GWB	FP	P-1	GWB	FP			FP	P-1	GWB/ACP:			VARIES	15,8
1007A	G.I.S. OFFICE	C	C-5	RB	RB-1	---	---	---	GWB	FP	P-1	GWB	FP	P-1				GWB	FP	P-1	ACP	X	ACP-1	9'-0"	
1008A	COUNSELOR	C	C-5	RB	RB-1	---	---	---		FP	P-3	GWB	FP		GWB	FP	P-1	GWB	FP	P-1	ACP	X	ACP-1	9'-0"	
1009A	STORAGE	SV	SV-1	RB	RB-1	---	---	---		FP	P-2	GWB			GWB	FP	P-2	GWB	FP	P-2	ACP	X	ACP-1	9'-0"	
1010A	G.I.S. OFFICE	C	C-5	RB	RB-1	---	---	---	GWB	FP	P-1				GWB	FP	P-1	GWB	FP	P-1	ACP	X	ACP-1	9'-0"	
1011A	COUNSELOR	C	C-5	RB	RB-1	---	---	---							GWB	FP	P-2	GWB	FP	P-2	GWB	FP	P-1	9'-0"	
1012A	G.I.S. OFFICE	C	C-5	RB	RB-1	---	---	---								FP	P-1	GWB	FP	P-3	ACP	X	ACP-1	9'-0"	
1013A	COUNSELOR	C	C-5	RB	RB-1	---	---	---							GWB	FP	P-1	GWB	FP	P-2	GWB	FP	P-1	9'-0"	
1014A	STORAGE / CUSTODIAN	SV	SV-1	RB											GWB	SP	P-2	GWB	SP	P-2	GWB	SP	P-1	9'-0"	4
1015A	CONFERENCE	C	C-3	RB											GWB	FP	P-1	GWB	FP	P-1			P-1	9'-0"	
1016A	PASSAGE			RB	RB-1	---	---	---	GWB	FP		GWB	FP		GWB	FP		GWB	FP					FP/X	9'-0"	
1017A	PASSAGE		C-2	RB	RB-1	---	---	---	GWB	FP		GWB	FP		GWB	FP		GWB	FP						9'-0"	
SPECIAL EDUCATION - BUILDING NO. 11																									
1101	CLASSROOM	C	C-6	RB	RB-2	GWB/FP:	P-2	40"	GWB	FP	P-1	GWB	FP	P-1	GWB	FP	P-1	GWB	FP	P-1	ACP	X	ACP-1	9'-0"	7
1102	CLASSROOM	C	C-6	RB	RB-2	GWB/FP:	P-2	40"	GWB	FP	P-1	GWB	FP	P-1	GWB	FP	P-1	GWB	FP	P-1	ACP	X	ACP-1	9'-0"	7
1103	TIME-OUT ROOM	C	C-6	RB	RB-2	---	---	---	GWB	FP	P-1	GWB	FP	P-1	GWB	FP	P-1	GWB	FP	P-1	ACP	X	ACP-1	9'-0"	
1104	TIME-OUT ROOM	C	C-6	RB	RB-2	---	---	---	GWB	FP	P-1	GWB	FP	P-1	GWB	FP	P-1	GWB	FP	P-1	ACP	X	ACP-1	9'-0"	
1105	CLASSROOM	C	C-6	RB	RB-2	GWB/FP:	P-2	40"	GWB	FP	P-1	GWB	FP	P-1	GWB	FP	P-1	GWB	FP	P-1	ACP	X	ACP-1	9'-0"	7
1106	CLASSROOM	C	C-6	RB	RB-2	GWB/FP:	P-2	40"	GWB	FP	P-1	GWB	FP	P-1	GWB	FP	P-1	GWB	FP	P-1	ACP	X	ACP-1	9'-0"	7
						---	---	---																	
1108	TIME-OUT ROOM	C	C-6	RB	RB-2	---	---	---	GWB	FP	P-1	GWB	FP	P-1	GWB	FP	P-1	GWB	FP	P-1	ACP	X	ACP-1	9'-0"	
1109	TIME-OUT ROOM	C	C-6	RB	RB-2	---	---	---	GWB	FP	P-1	GWB	FP	P-1	GWB	FP	P-1	GWB	FP	P-1	ACP	X	ACP-1	9'-0"	
1110	FACULTY OFFICE	C	C-6	RB	RB-2	---	---	---	GWB	FP	P-1	GWB	FP	P-1	GWB	FP	P-1	GWB	FP	P-1	ACP	X	ACP-1	9'-0"	
1111	MEN	MT	MT-1	---	---	---	---	---	GWB	CT	CT-1	GWB	CT	CT-1	GWB	CT	CT-1	GWB	CT	CT-1	CPL	SP	P-1	9'-0"	12
1112	WOMEN	MT	MT-1	---	---	---	---	---	GWB	CT	CT-1	GWB	CT	CT-1	GWB	CT	CT-1	GWB	CT	CT-1	CPL	SP	P-1	9'-0"	12
1113	CUSTODIAL	VCT	VCT-2	RB	RB-1	GWB/PFP:	PFP-1	48"	GWB	SP	P-2	GWB	SP	P-2	GWB	SP	P-2	GWB	SP	P-2	GWB	SP	P-1	9'-0"	26
1114	ELECTRICAL	VCT	VCT-2	RB	RB-1	---	---	---	GWB	FP	P-2	GWB	FP	P-2	GWB	FP	P-2	GWB	FP	P-2	GWB	FP	P-1	9'-0"	
SCIENCE - BUILDING NO. 12																									
1201	PHYSICAL SCIENCE	SV	SV-1	RB	RB-1	---	---	---	GWB	FP	P-1	GWB	FP	P-1	GWB	FP	P-1	GWB	FP	P-1	GWB	FP	P-14	ACP		8
1202	PHYSICS	SV	SV-1	RB	RB-1	---	---	---	GWB	FP	P-1	GWB	FP	P-1	GWB	FP	P-1	GWB	FP	P-1	GWB	FP	P-14	ACP		8
1203	PHYSICS	SV	SV-1	RB	RB-1	---	---	---	GWB	FP	P-14	GWB	FP	P-1	GWB	FP	P-1	GWB	FP	P-1	GWB	FP	P-1	ACP	X	8
1204	BIOLOGY	SV	SV-1	RB	RB-1	---	---	---	GWB	FP	P-14	GWB	FP	P-1	GWB	FP	P-1	GWB	FP	P-1	GWB	FP	P-1	ACP	X	8
1205	PHYSICS / BIOLOGY PREP.	SV	SV-1	RB	RB-1	---	---	---	GWB	FP	P-1	GWB	FP	P-1	GWB	FP	P-1	GWB	FP	P-1	GWB	SP	P-2	GWB	SP	P-1	9'-0"	8
1206	SCIENCE / LECTURE	C			RB-1	GWB/FP:	P-2	40"	GWB	FP	P-1	GWB	FP	P-1	GWB	FP	P-1	GWB	FP	P-1	GWB	FP	P-1	GWB/ACP:	FP/X	10'-0"	16,27
1207	BIOLOGY	SV	SV-1				---	---	GWB	FP	P-1	GWB	FP	P-1	GWB	FP	P-1	GWB	FP	P-1	GWB	FP	P-1	ACP	X	ACP-1	9'-0"	8
1208	CHEMISTRY	SV	SV-1	RB	RB-1	---	---	---	GWB	FP	P-1	GWB	FP	P-1	GWB	FP	P-1	GWB	FP	P-3	GWB	FP	P-1	ACP	X	ACP-1	9'-0"	
1209	BIOLOGY	SV	SV-1	RB	RB-1	---	---	---	GWB	FP	P-3	GWB	FP	P-1	GWB	FP	P-1	GWB	FP	P-1	GWB	FP	P-1	ACP	X	ACP-1	9'-0"	
1210	HORTICULTURE	SV	SV-1	RB	RB-1	---	---	---	GWB	FP	P-3	GWB	FP	P-1	GWB	FP	P-1	GWB	FP	P-1	GWB	FP	P-1	ACP	X	ACP-1	9'-0"	
1211	CHEMISTRY	SV	SV-1	RB	RB-1	---	---	---	GWB	FP	P-1	GWB	FP	P-1	GWB	FP	P-1	GWB	FP	P-1	GWB	FP	P-1	ACP	X	ACP-1	9'-0"	8
1212	CHEMISTRY / BIOLOGY PREP.	SV	SV-1	RB	RB-1	---	---	---	GWB	FP	P-1	GWB	FP	P-1	GWB	FP	P-1	GWB	FP	P-1	GWB	FP	P-1	ACP	X	ACP-1	9'-0"	8
1213	FACULTY OFFICE	C	C-6	RB	RB-2	---	---	---	GWB	FP	P-1	GWB	FP	P-1	GWB	FP	P-1	GWB	FP	P-1	GWB	FP	P-1	ACP	X	ACP-1	9'-0"	
1214	CONFERENCE	C	C-6	RB	RB-2	---	---	---	GWB	FP	P-1	GWB	FP	P-1	GWB	FP	P-1	GWB	FP	P-1	GWB	FP	P-1	ACP	X	ACP-1	9'-0"	
1215	CONFERENCE	C	C-6	RB	RB-2	---	---	---	GWB	FP	P-1	GWB	FP	P-1	GWB	FP	P-1	GWB	FP	P-1	GWB	FP	P-1	ACP	X	ACP-1	9'-0"	
1216	CUSTODIAN	SV	SV-1	RB	RB-1																GWB	SP	P-1	9'-0"	2
1217	ELECTRICAL	CONC	X	RB	RB-1	---	---	---	GWB	FP	P-2	GWB	FP	P-2	GWB	FP	P-2	GWB	FP	P-2	GWB	FP	P-1	9'-0"	
1218	PASSAGE	SV	SV	RB	RB-1	---	---	---	GWB	FP	P-1	GWB	FP	P-1	GWB	FP	P-1	GWB	FP	P-1	ACP	X	ACP-1	9'-0"	
1219	WATER HEATER	CONC		RB	RB-1	---	---	---	GWB	SP	P-2	GWB	SP	P-2	GWB	SP	P-2	GWB	SP	P-2	GWB	SP	P-1	9'-0"	
1220	STORAGE		SV-1	RB	RB-1	---	---	---	GWB	FP	P-2	GWB	FP	P-2	GWB	FP	P-2	GWB	FP	P-2	GWB	FP	P-1	9'-0"	
1221	OPERABLE	SV	SV-1	RB	RB-1	---	---	---	GWB	FP	P-2	GWB	FP	P-2	GWB	FP	P-2	GWB	FP	P-2	GWB	FP	P-2	9'-0"	27
1222		SV	SV-1	RB	RB-1	---	---	---	CBV	X	---	GWB	FP	P-2	GWB	FP	P-2	GWB	FP	P-2	GWB	FP	P-2	9'-0"	
	STORAGE/WAREHOUSE	CONC	X						CBV/CPL:	X/SP	-/P-2	GL	X	---	GL	X	---	GL/CPL:	X/SP	-/P-2	GL	X	---	VARIES	
MATH (RELOCATABLE) - BUILDING NO. 13																									
1301	CLASSROOM	C	C-6	RB	RB-2	---	---	---	VTS	X	VAC-10	VTS	X	VAC-10	VTS	X	VAC-10	VTS	X	VAC-10	ACP	X	ACP-1	9'-0"	
1302	CLASSROOM	C	C-6	RB	RB-2	---	---	---	VTS	X	VAC-10	VTS	X	VAC-10	VTS	X	VAC-10	VTS	X	VAC-10	ACP	X	ACP-1	9'-0"	
1303	CLASSROOM	C	C-6	RB	RB-2	---	---	---	VTS	X	VAC-10	VTS	X	VAC-10	VTS	X	VAC-10	VTS	X	VAC-10	ACP	X	ACP-1	9'-0"	
1304	CLASSROOM	C	C-6	RB	RB-2	---	---	---	VTS	X	VAC-10	VTS	X	VAC-10	VTS	X	VAC-10	VTS	X	VAC-10	ACP	X	ACP-1	9'-0"	
1305	CLASSROOM	C	C-6	RB	RB-2	---	---	---	VTS	X	VAC-10	VTS	X	VAC-10	VTS	X	VAC-10	VTS	X	VAC-10	ACP	X	ACP-1	9'-0"	
1306	CLASSROOM	C	C-6	RB	RB-2	---	---	---	VTS	X	VAC-10	VTS	X	VAC-10	VTS	X	VAC-10	VTS	X	VAC-10	ACP	X	ACP-1	9'-0"	
1307	FACULTY OFFICE	C	C-6	RB	RB-1	---	---	---	VTS	X	VAC-10	VTS	X	VAC-10	VTS	X	VAC-10	VTS	X	VAC-10	ACP	X	ACP-1	9'-0"	
1308	ELECTRICAL	VCT	VCT-2	RB	RB-1	---	---	---	GWB	FP	P-2	GWB	FP	P-2	GWB	FP	P-2	GWB	FP	P-2	GWB	FP	P-1	9'-0"	
1309	CUSTODIAN	VCT	VCT-2	RB	RB-1	GWB/PFP:	PFP-1	48"	GWB	SP	P-2	GWB	SP	P-2	GWB	SP	P-2	GWB	SP	P-2	GWB	SP	P-1	9'-0"	3
1310	CLASSROOM	C	C-6	RB	RB-2	---	---	---	VTS	X	VAC-10	VTS	X	VAC-10	VTS	X	VAC-10	VTS	X	VAC-10	ACP	X	ACP-1	9'-0"	
MATH (RELOCATABLE) - BUILDING NO. 13 CONTINUED																									
1311	CLASSROOM	C	C-6	RB	RB-2	---	---	---	VTS	X	VAC-10	VTS	X	VAC-10	VTS	X	VAC-10	VTS	X	VAC-10	ACP	X	ACP-1	9'-0"	
1312	CLASSROOM	C	C-6	RB	RB-2	---	---	---	VTS	X	VAC-10	VTS	X	VAC-10	VTS	X	VAC-10	VTS	X	VAC-10	ACP	X	ACP-1	9'-0"	
1313	CLASSROOM	C	C-6	RB	RB-2	---	---	---	VTS	X	VAC-10	VTS	X	VAC-10	VTS	X	VAC-10	VTS	X	VAC-10	ACP	X	ACP-1	9'-0"	
1314	CLASSROOM	C	C-6	RB	RB-2	---	---	---	VTS	X	VAC-10	VTS	X	VAC-10	VTS	X	VAC-10	VTS	X	VAC-10	ACP	X	ACP-1	9'-0"	
1315	CLASSROOM	C	C-6	RB	RB-2	---	---	---	VTS	X	VAC-10	VTS	X	VAC-10	VTS	X	VAC-10	VTS	X	VAC-10	ACP	X	ACP-1	9'-0"	
LAB STUDIES (RELOCATABLE) - BUILDING NO. 14																									
1401	CLASSROOM	C	C-6	RB	RB-2	---	---	---	VTS	X	VAC-10	VTS	X	VAC-10	VTS	X	VAC-10	VTS	X	VAC-10	ACP	X	ACP-1	9'-0"	
1402	CLASSROOM	C	C-6	RB	RB-2	---	---	---	VTS	X	VAC-10	VTS	X	VAC-10	VTS	X	VAC-10	VTS	X	VAC-10	ACP	X	ACP-1	9'-0"	
1403	CLASSROOM	C	C-6	RB	RB-2	---	---	---	VTS	X	VAC-10	VTS	X	VAC-10	VTS	X	VAC-10	VTS	X	VAC-10	ACP	X	ACP-1	9'-0"	
1404	CLASSROOM	C	C-6	RB	RB-2	---	---	---	VTS	X	VAC-10	VTS	X	VAC-10	VTS	X	VAC-10	VTS	X	VAC-10	ACP	X	ACP-1	9'-0"	
1405	CLASSROOM	C	C-6	RB	RB-2	---	---	---	VTS	X	VAC-10	VTS	X	VAC-10	VTS	X	VAC-10	VTS	X	VAC-10	ACP	X	ACP-1	9'-0"	
1406	CLASSROOM	C	C-6	RB	RB-2	---	---	---	VTS	X	VAC-10	VTS	X	VAC-10	VTS	X	VAC-10	VTS	X	VAC-10	ACP	X	ACP-1	9'-0"	
1407	FACULTY OFFICE	C	C-6	RB	RB-1	---	---	---	VTS	X	VAC-10	VTS	X	VAC-10	VTS	X	VAC-10	VTS	X	VAC-10	ACP	X	ACP-1	9'-0"	
1408	FACULTY OFFICE	C	C-6	RB	RB-1	---	---	---	VTS	X	VAC-10	VTS	X	VAC-10	VTS	X	VAC-10	VTS	X	VAC-10	ACP	X	ACP-1	9'-0"	
1409	FACULTY OFFICE	C	C-6	RB	RB-1	---	---	---	VTS	X	VAC-10	VTS	X	VAC-10	VTS	X	VAC-10	VTS	X	VAC-10	ACP	X	ACP-1	9'-0"	
1410	STORAGE	SV	SV-1	RB	RB-1	---	---	---								FP	P-2	GWB	FP	P-2	GWB	FP	P-1	9'-0"	
1411	ELECTRICAL	CONC	---	RB	RB-1	---	---	---	GWB	FP	P-2	GWB	FP	P-2	GWB	FP	P-2	GWB	FP	P-2	GWB	FP	P-1	9'-0"	
1412	CUSTODIAN	SV	SV-1	RB	RB-1	GWB/PFP:	PFP-1	48"	GWB	SP	P-2	GWB	SP	P-2	GWB	SP	P-2	GWB	SP	P-2	GWB	SP	P-1	9'-0"	3
1413	CLASSROOM	C	C-6	RB	RB-2	---	---	---	VTS	X	VAC-10	VTS	X	VAC-10	VTS	X	VAC-10	VTS	X	VAC-10	ACP	X	ACP-1	9'-0"	
1414	CLASSROOM	C	C-6	RB	RB-2	---	---	---	VTS	X	VAC-10	VTS	X	VAC-10	VTS	X	VAC-10	VTS	X	VAC-10	ACP	X	ACP-1	9'-0"	
1415	CLASSROOM	C	C-6	RB	RB-2	---	---	---	VTS	X	VAC-10	VTS	X	VAC-10	VTS	X	VAC-10	VTS	X	VAC-10	ACP	X	ACP-1	9'-0"	
1416	CLASSROOM	C	C-6	RB	RB-2	---	---	---	VTS	X	VAC-10	VTS	X	VAC-10	VTS	X	VAC-10	VTS	X	VAC-10	ACP	X	ACP-1	9'-0"	
1417	CLASSROOM	C	C-6	RB	RB-2	---	---	---	VTS	X	VAC-10	VTS	X	VAC-10	VTS	X	VAC-10	VTS	X	VAC-10	ACP	X	ACP-1	9'-0"	
1418	CLASSROOM	C	C-6	RB	RB-2	---	---	---	VTS	X	VAC-10	VTS	X	VAC-10	VTS	X	VAC-10	VTS	X	VAC-10	ACP	X	ACP-1	9'-0"	
1419	CLASSROOM	C	C-6	RB	RB-2	---	---	---	VTS	X	VAC-10	VTS	X	VAC-10	VTS	X	VAC-10	VTS	X	VAC-10	ACP	X	ACP-1	9'-0"	
1420	CLASSROOM	C	C-6	RB	RB-2	---	---	---	VTS	X	VAC-10	VTS	X	VAC-10	VTS	X	VAC-10	VTS	X	VAC-10	ACP	X	ACP-1	9'-0"	
1421	FACUL

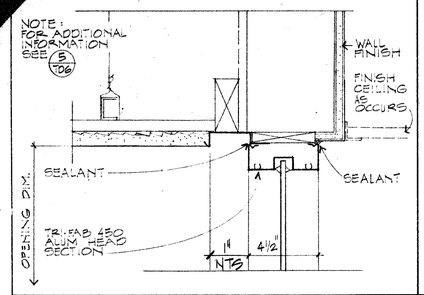

HEAD 3" 1

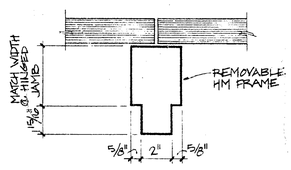

REMOVABLE MULLION 3" 2

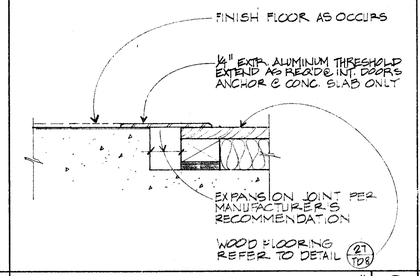

THRESHOLD 3" 3

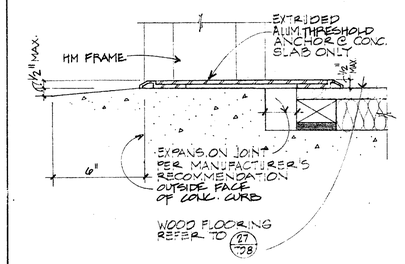

THRESHOLD 3" 4

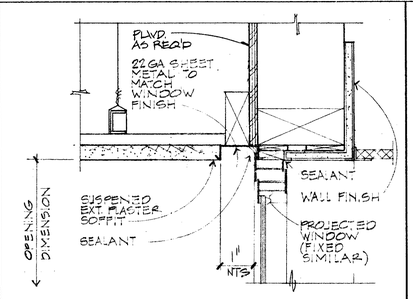

WINDOW HEAD 3" 5

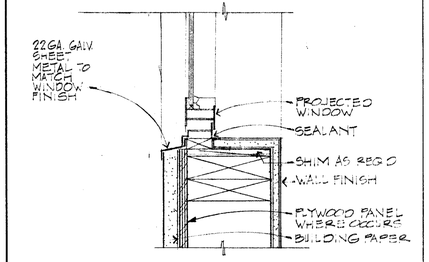

WINDOW SILL 3" 6

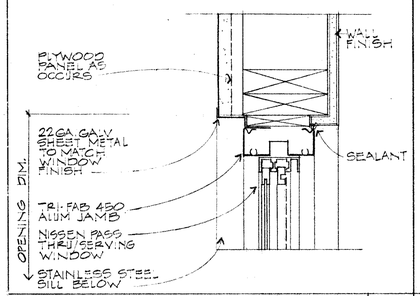

JAMB 3" 7

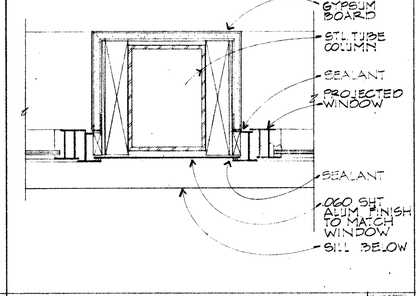

JAMB 3" 8

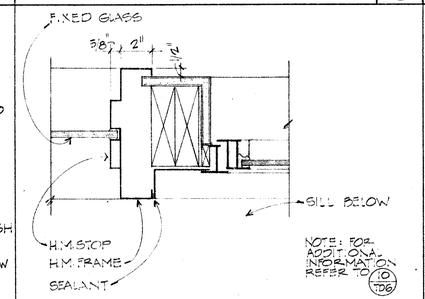

JAMB 3" 9

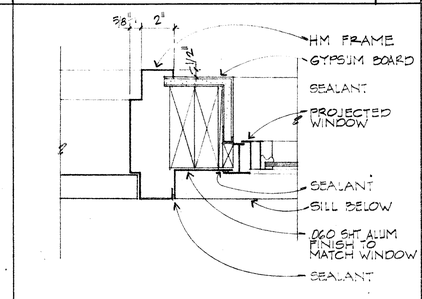

JAMB 3" 10

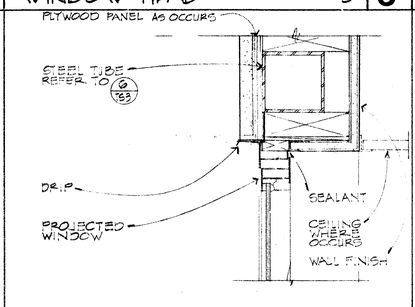

HEAD 3" 11

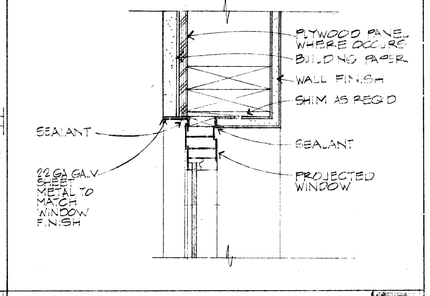

JAMB 3" 12

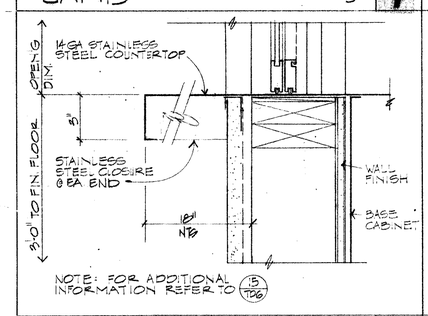

SILL @ COUNTERTOP 3" 13

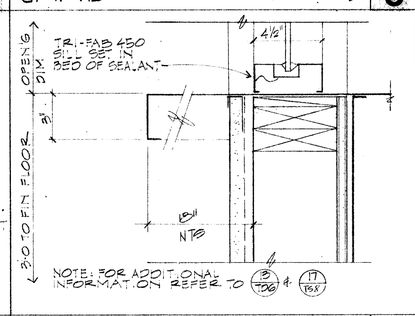

SILL @ COUNTERTOP 3" 14

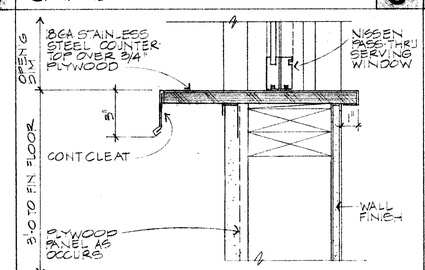

SILL @ PASS THRU 3" 15

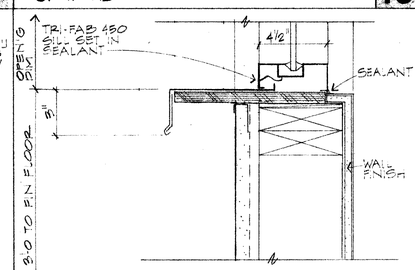

SILL @ PASS THRU 3" 16

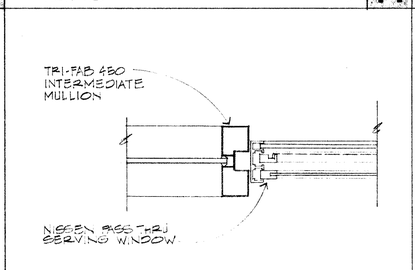

MULLION 3" 17

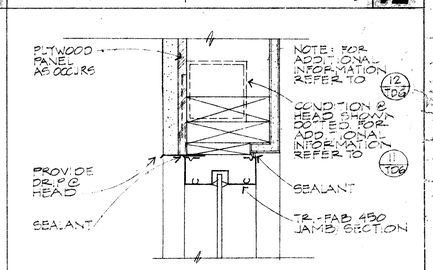

JAMB (HEAD S.M.) 3" 18

ROOM #	DESCRIPTION	COUNTER/ BACKSPLASH	BASE	OPEN SHELVING	CABINET FRONT	SEE NOTE
108	SHELVING	-	-	PLYWD	-	
110	SHELVING	-	-	PLYWD	-	
102A	CASEWORK	PL 1	X	PL 1	PL 1	
103A	CASEWORK	PL 1	X	-	-	
106A	SHELVING	-	-	PLYWD	-	
126A	SHELVING	-	-	PL 3	-	
131A	CASEWORK	PL 1	X	-	PL 1	
133A	SHELV./WARDROBE	-	-	PLYWD	-	
135A	SHELVING	-	-	PLYWD	-	
138A	SHELV./WARDROBE	-	-	PLYWD	-	
138A	CASEWORK	PL 1	X	PL 1	PL 1	
139A	CASEWORK	-	-	-	-	3
145A	SHELVING	-	X	PLYWD	-	
149A	CASEWORK	PL 2	X	PL 2	PL 2	
151A	CASEWORK	PL 2	X	PL 2	PL 2	
201	RECEP. DESK	WD 1/PL 1	PL 1	-	T 1/PL 1	
202	CASEWORK	PL 2	X	-	PL 2	
203	CASEWORK	PL 2	X	-	PL 2	
204	CASEWORK	PL 2	X	PL 2	PL 2	
209	CASEWORK	PL 2	X	PL 2	PL 2	
210	CASEWORK	PL 2	X	PL 2	-	
213	SHELVING	-	-	PLYWD	-	
216	CASEWORK	PL 1	X	PL 1	PL 1	
217	CASEWORK	PL 1	X	PL 1	PL 1	
224	CASEWORK	-	WD 1	WD 1	WD 1	
225	CASEWORK	PL 1	X	PL 1	-	
226	CASEWORK	PL 1	X	PL 1	-	
233	RECEP. DESK	PL 1	X	PL 1	PL 1/WD 1	
235	SHELVING	-	-	PLYWD	-	
236	SHELV./WARDROBE	-	-	PLYWD	-	
303	CASEWORK	PL 1	X	-	PL 1	
304	CASEWORK	PL 1	X	PL 1	PL 1	
305	CASEWORK	PL 1	X	PL 1	PL 1	
306	CASEWORK	PL 3	X	-	PL 3	
307	CASEWORK	PL 1	X	-	PL 1	
308	CASEWORK	PL 1	X	PL 1	PL 1	
309	CASEWORK	PL 1	X	-	PL 1	
310	SHELVING	-	-	PLYWD	-	
311	SHELVING	-	-	PLYWD	-	
409	CASEWORK	PL 2	X	-	PL 2	
410	CASEWORK	PL 1	X	-	PL 1	
412	CASEWORK	PL 1	X	PL 1	-	
413	CASEWORK	PL 1	X	PL 1	-	
414	CASEWORK	PL 1	X	PL 1	-	
415	CASEWORK	PL 1	X	-	PL 1	
421	CASEWORK	PL 1	X	-	PL 1	
501	CASEWORK	PL 1	X	PL 1	-	
503	SHELVING	-	-	PLYWD	-	
504	CASEWORK	PL 2	X	-	PL 2	
506	CASEWORK	GM 1	X	PLYWD	-	
507	CASEWORK	-	PLYWD	PLYWD	-	
601	CASEWORK	PL 4	X	PL 4	PL 4/VTS 1	
603	CASEWORK	PL 4	X	-	PL 4/VTS 1	
605	CASEWORK	PL 4	X	PL 4	PL 4	
606	SHELVING	-	-	PLYWD	-	
609	CASEWORK	-	X	-	PL 4/VTS 1	
610	CASEWORK	PL 4	X	PL 4	PL 4	
611	SHELVING	-	-	PLYWD	-	
612	CASEWORK	-	X	-	PL 4/VTS 1	
613	CASEWORK	PL 5	-	-	PL 6 2	
615	CASEWORK	PL 3	X	PLYWD	PL 3	
616	CASEWORK	PL 5	-	PL 6	PL 6 2	
618	CASEWORK	PL 4	X	-	PL 4/VTS 1	
711	CASEWORK	-	-	PLYWD	-	
801	CASEWORK	PL 4	X	PL 2	PL 2	
802	CASEWORK	PL 1	X	-	PL 1	
806	CASEWORK	-	X	-	PL 1	
807	CASEWORK	PL 4	X	PL 2	PL 2	
808	CASEWORK	PL 2	X	PL 2	PL 2	
810	SHELVING	-	-	PLYWD	-	
1001	CASEWORK	PL 1	X	-	PL 1	
1003	CASEWORK	PL 3	X	PL 3	PL 3	
1004	SHELVING	-	-	PLYWD	-	
1005	SHELVING	-	-	PLYWD	-	
1012	CASEWORK	-	X	-	PL 3	
1014	CASEWORK	PL 1	X	PL 1	PL 1	
1015	CASEWORK	PL 1	X	PL 1	PL 1	
1016	CASEWORK	PL 5	X	PL 6	PL 6	
1017	CASEWORK	PL 1	X	PLYWD	PL 1	
1018	CASEWORK	PL 2	X	PL 2	-	
1019	CASEWORK	PL 1	X	-	PL 1	
1020	CASEWORK	PL 1/WD 1	X	PL 2	PL 2	
1022	CASEWORK	PL 1	X	PL 1	PL 1	
1023	CASEWORK	PL 1	X	PL 1	PL 1	
1029	SHELV./CASEWK	PL 1	X	PL 1	PL 1	
1005A	CASEWORK	PL 2/WD 1	X	PL 2	PL 2	
1009A	CASEWORK	PL 2	X	-	PL 2	
1014A	SHELVING	-	X	PLYWD	-	
1201	CASEWORK	K 1	-	WD 2	WD 2	
1202	CASEWORK	K 1	-	WD 2	WD 2	
1203	CASEWORK	K 1	-	WD 2	WD 2	
1205	CASEWORK	K 1	-	WD 2	WD 2	
1208	CASEWORK	K 1	-	WD 2	WD 2	
1210	CASEWORK	K 1	-	WD 2	WD 2	
1211	CASEWORK	K 1	-	WD 2	WD 2	
1212	CASEWORK	K 1	-	WD 2	WD 2	
1213	CASEWORK	PL 3	X	PL 3	PL 3	
1216	SHELVING	-	-	PLYWD	-	
1307	CASEWORK	PL 3	X	-	PL 3	
1410	SHELVING	-	-	PLYWD	-	
1412	SHELVING	-	-	PLYWD	-	

LEGEND

GM GALVANIZED METAL

K 1 KEWAUNEE KEMRESIN TOP, BLACK (OR EQUAL)

PL 1 NEVAMAR #S-1-21T CLARET

PL 2 NEVAMAR #S-3-33T KABUKI TEAL

PL 3 NEVAMAR #S-6-18T CHINCHILLA

PL 4 WILSONART SOLICOR #D72-13 FEATHERSTONE

PL 5 PHOTO LAB FABRICATIONS NORTH SEA #D-90-6 (OR EQUAL)

PL 6 PHOTO LAB FABRICATIONS QUICKSILVER #10516 (OR EQUAL)

PLYWD PLYWOOD, SELF EDGED W/ CLEAR MATTE POLYURETHANE FINISH.

T 1 WINONA INDUSTRIES #342 SOLID RED OAK TAMBOUR, STAIN TO MATCH SAMPLE SUBMITTED BY ARCHITECT.

VTS 1 VINYL TACK SURFACE COVERED W/ WOLF GORDON MULTITONE #MLT3-300M EMBERGLOW

WD 1 WOOD EDGE TRIM, STAIN TO MATCH COLOR SUBMITTED BY ARCHITECT.

WD 2 KEWAUNEE LIGHT GOLDEN OAK (OR EQUAL)

X BASE TO BE UNFINISHED

CABINETRY FINISH SCHEDULE 28

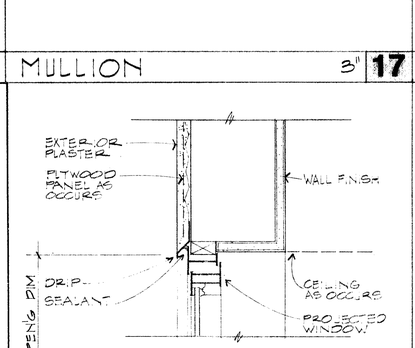

HEAD 19

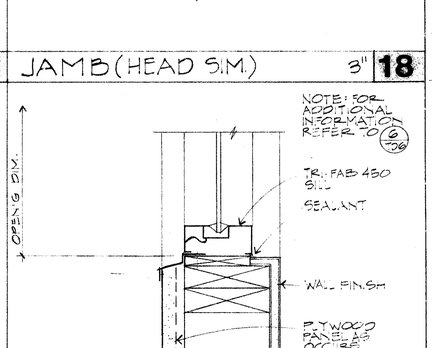

SILL 3" 20

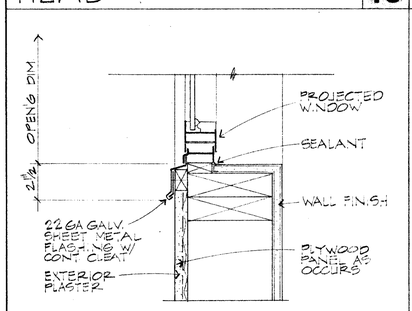

SILL 21

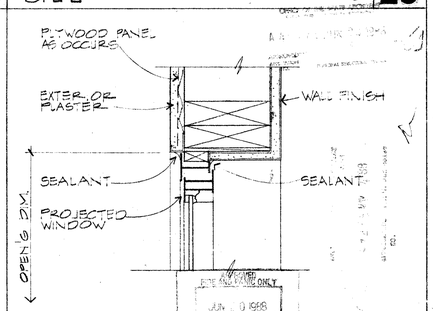

JAMB 22

Drawn By	Revisions
Checked By	
Date	
Commission No. 1-80-05	BID JANUARY 1991

RUHNAU RUHNAU TODD/ASSOCIATES Architects Planners
3775 Tenth Street, Riverside, CA 92501-3668, 714/684-4884
5781 Palmer Way, Suite C, Carlsbad, CA 92008-1995, 619/438-5939

ARCHITECT
C20662

West Hills High School
Grossmont Union High School District
San Diego, Ca — San Diego County

Window Details & Cabinet Finish Schedule

Sheet Number TD-6
83 of Sheets

INCREMENT 2

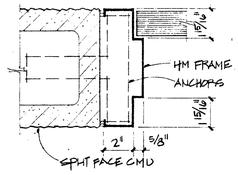

JAMB/HEAD 3" 1

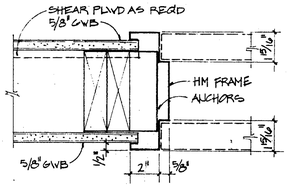

JAMB/HEAD 3" 2

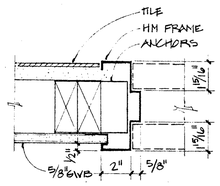

JAMB/HEAD 3" 3

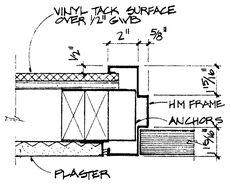

JAMB/HEAD 3" 4

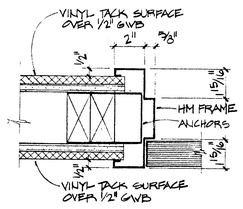

JAMB/HEAD 3" 5

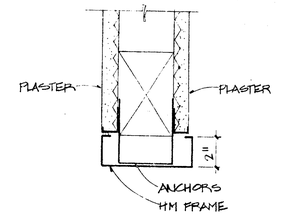

HEAD 3" 6

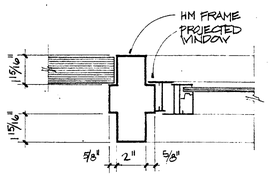

JAMB/HEAD 3" 7

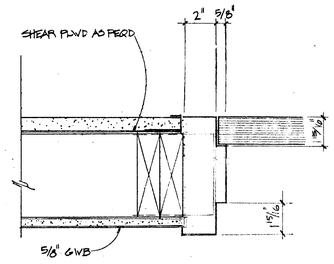

JAMB 3" 8

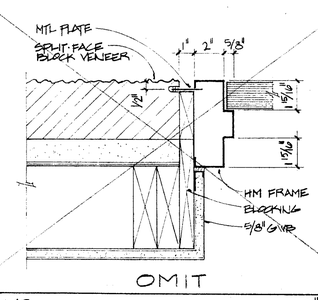

OMIT

JAMB 3" 9

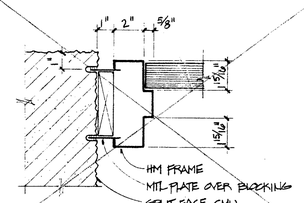

OMIT

JAMB 3" 10

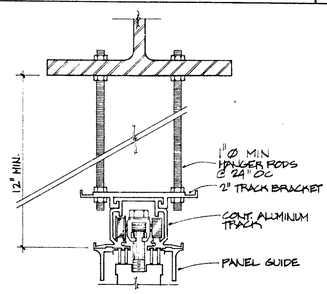

HEAD 3" 11

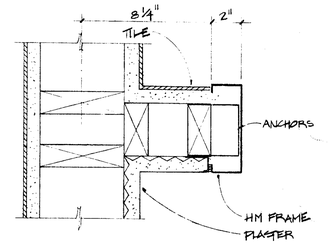

JAMB 3" 12

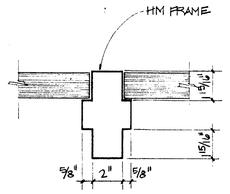

JAMB 3" 13

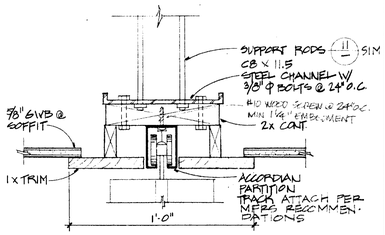

HEAD 3" 14

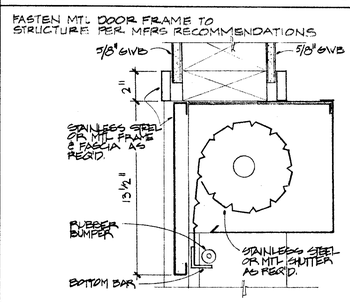

HEAD - COUNTER DOOR 3" 15

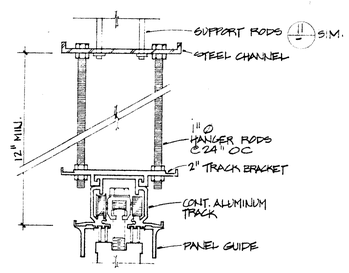

HEAD 3" 16

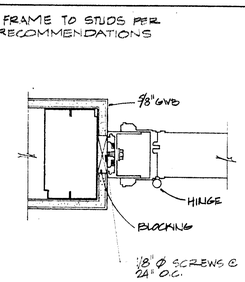

JAMB 3" 17

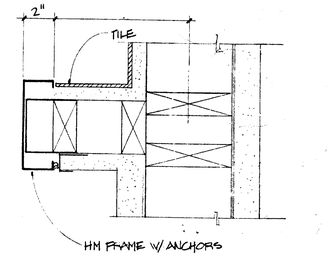

JAMB 3" 18

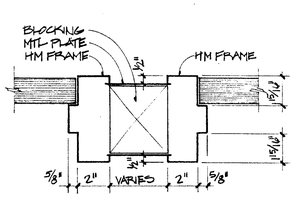

JAMB 3" 19

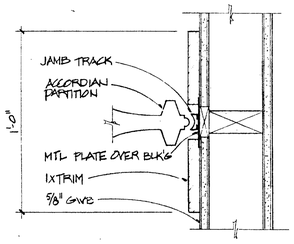

JAMB 3" 20

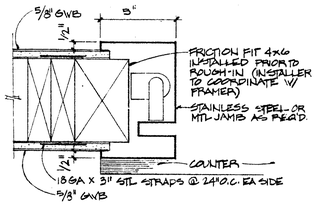

JAMB - COUNTER DOOR 3" 21

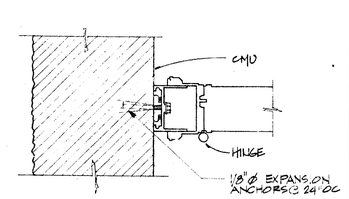

JAMB 3" 22

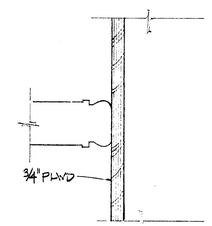

JAMB 3" 23

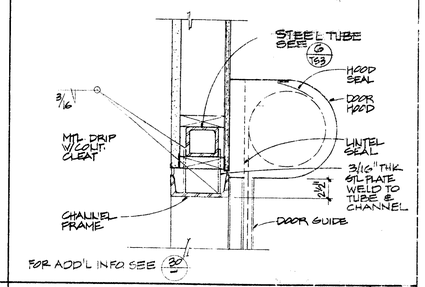

HEAD - O'HEAD COILING DOOR 1½" 24

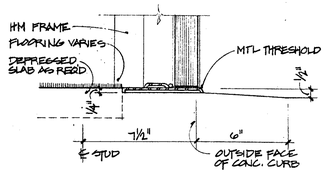

THRESHOLD 3" 25

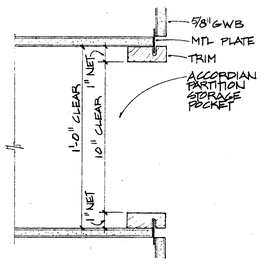

JAMB 3" 26

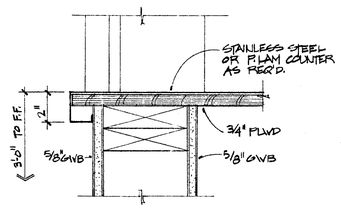

SILL - COUNTER DOOR 3" 27

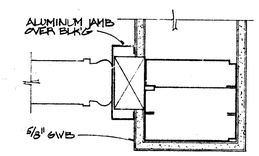

JAMB 3" 28

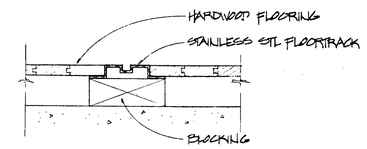

THRESHOLD 3" 29

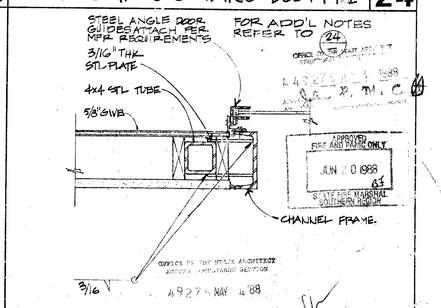

JAMB - O'HEAD COILING DOOR 1½" 30

Drawn By	
Checked By	
Date MAR 1988	Revisions
Commission No 1300.05	BID JANUARY 1991

RUHNAU RUHNAU TODD/ASSOCIATES
Architects Planners
3775 Tenth Street, Riverside, CA 92501-3668, 714/684-4864
9781 Painter Way Suite C, Carlsbad, CA 92008-1805, 619/438-5920

ARCHITECT
C20662

West Hills High School
Grossmont Union High School District
San Diego, Ca — San Diego County

Door - TYPICAL DETAILS

Sheet Number TD-7
8401 Sheets

INCREMENT

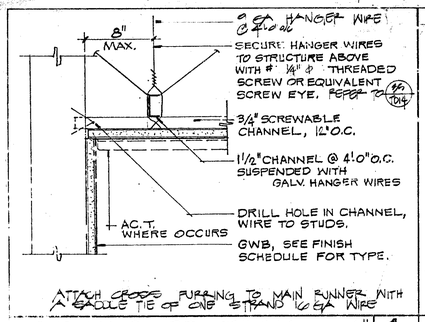

GYPSUM BOARD CEILING 3" | 1

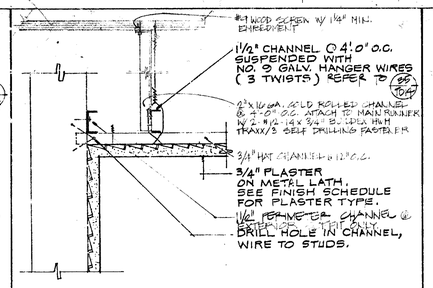

PLASTER CEILING & WALL 3" | 2

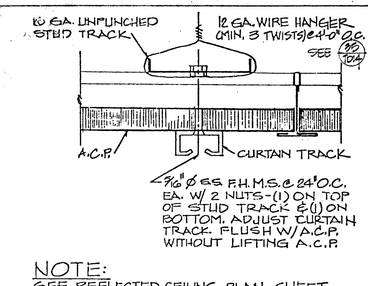

NOTE:
SEE REFLECTED CEILING PLAN, SHEET FOR TRACK LOCATIONS.

CUBICLE CURTAIN TRACK 6" | 3

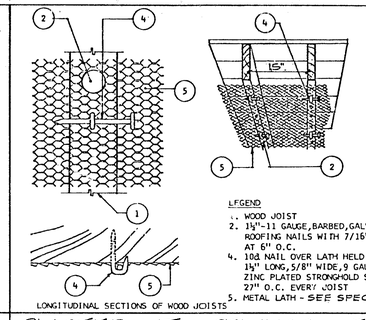

PLASTER LATH & CEILINGS NTS 4

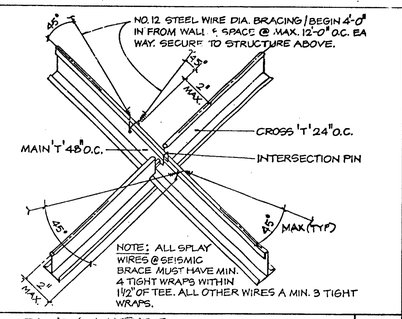

SPLAY WIRES NTS 5

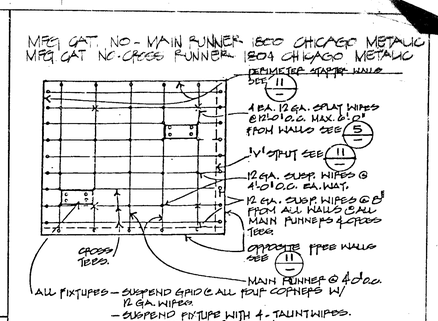

METAL SUSPENSION SYSTEMS FOR LAY IN PANEL CEILINGS
(GTE System to be "Intermediate Duty" Classification)

(a) General Requirements for design and installation of suspended acoustical ceiling systems are contained in UBC Standard No. 47-10 and in Chapter 2, Division II, Part 2 of Title 24 of the California Code of Regulations, hereafter referred to as the "California Building Code", which incorporates UBC Standard No. 47-10 with certain modifications. Ceilings which do not comply with these regulations and which are acceptable to the Office of the State Architect (OSA) must be shown on approved contract drawings or specifications. Deferred approvals will not be acceptable. This includes the submittal of "shop drawings" showing other methods of installation if submitted to and approved by OSA/DSA.

(b) Ceiling Areas. The following notes will be acceptable to plans and specifications for ceiling systems whose total weight including air diffusers, lighting fixtures, integrated mechanical units, and other ceiling hangar systems and supporting lateral loads from partitions will require special design details.

(1) 12 ga. (min.) hanger wires may be used for up to and including 8'-0" in length. Hangers over 8'-0" in length and up to 12'-0" may be permitted to be hanger wires unless specifically disapproved by OSA/DSA.

(2) Provide 12 ga. hanger wires at the ends of all main and cross runners, within 6" from the support or within 1/8 of the length of the runner from the support, whichever is greater, but not more than 24". End connections for hanger wires which are energized and detailed to resist the applied horizontal forces may be used in lieu of the 12 ga. hanger wires subject to OSA/DSA review and approval.

(3) Provide trapeze or other supplementary support members at obstructions to main hangar spacing. Provide additional hangers, struts or braces as required at all ceiling breaks, soffits or plenums where hanger wires that are more than 3 in 4 and 4 in 5 slant are to have counter-sloping wires.

(4) Ceiling grid members may be attached to not more than 2 adjacent walls. Ceiling grid members should be at least 1/2 inch from at other walls. If walls run diagonally to ceiling grid system, the ends of wall and cross runners should be free at a minimum of 1/2 inch clear of wall.

(5) At the perimeter of the ceiling area where main or cross runners are not supported by walls, they shall be supported by connections to the runners at the first and second interior hangers by means of metal strut or a 16 ga. wire with a positive mechanical connection to the runner may be used. Where the perpendicular distance from the wall to the first parallel runner is 12" or less, this interlock is not required.

(6) Provide sets of four 12 ga. splayed bracing wires oriented 90 degrees from each other at the following spacing:

(A) For school buildings, place sets of bracing wires at a spacing not more than 12 feet by 12 feet on center.

(B) For hospital buildings, place sets of bracing wires not more the 6 feet by 12 feet on center.

(C) Provide bracing wires at locations not more than 1/2 the spacings given in (A) and (B) above from each perimeter wall and at the edge of vertical ceiling offsets for both school and hospital buildings.

The slope of these wires should not exceed 45 degrees from the plane of the ceiling and should be taut without causing the ceiling tile, battens or bracing wires not to be perpendicular without special OSA/DSA approval.

(7) Fasten hanger wires with not less than 3 tight turns. Fasten bracing wires with 4 tight turns. Make all tight turns within a distance of 1/2" inches. Hanger or bracing wire anchors to the structure shall be installed in such a manner that the direction of the wire aligns in the majority of the cases with the direction of the forces acting on the anchor.

(8) Separate all ceiling hanging and bracing wires at least 6 inches from all unbraced ducts, pipes, conduit, etc. It is acceptable to attach lightweight items, such as single electrical conduit not exceeding 3/4" nominal diameter, to hanger wires using connectors acceptable to OSA/DSA.

(9) Attach all light fixtures to the ceiling grid runners to resist a horizontal force equal to the weight of the fixtures.

(10) Flush or recessed light fixtures and air terminals or services supported on the ceiling grid system shall be connected directly to the runners of a two foot by two foot module. Fixtures of a size that will not fit on two 12 ga. slack safety wires attached to the fixtures at diagonal corners and anchored to the structure above with a No. 12 ga. wire. Fixtures must have slack safety wires at each corner.

(11) Flush or recessed light fixtures and air terminals or services weighing 56 pounds or more must be independently supported by not less than 4 - 12 ga. hanger wires each attached to the fixture and to the structure above regardless of the type of ceiling grid system used.

The 4 (min.) 12 ga. wires, including their attachment to the structure above must be capable of supporting 4 times the weight of the unit.

(11) All fixtures and air terminals or services supported on the ceiling grid system shall be connected to the runners with not less than 2 - 12 ga. wires at diagonally opposite corners of the fixture or terminal and to the structure above.

(12) Supports for recessed light fixtures which have two positive fastening which surround the ceiling runner and which are designed to remain in place if the ceiling grid is removed. Spring clips or clamps that connect only to the runner are not acceptable.

Provide additional supports when light fixtures are 8 feet or longer.

(13) Support pendant mounted light fixtures directly from the structure above with hanger wires or cables passing through each pendant hanger and capable of supporting 4 times the weight of the fixture. See (11) and (12) paragraph (b1). Special details are necessary for lite condition at the ceiling grid.

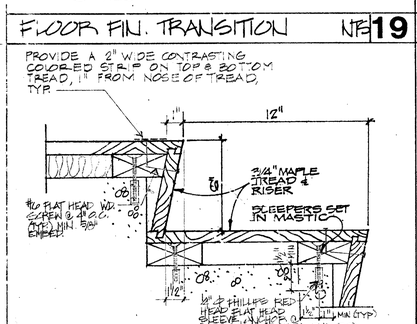

ACCESS PANEL @ GWB — | 7

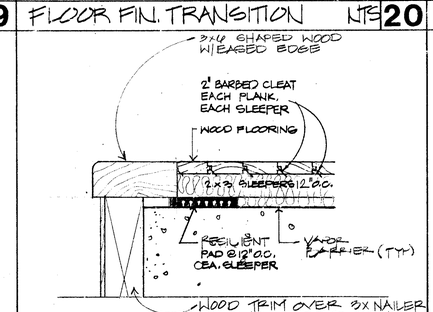

ACCESS PANEL @ ACT — | 8

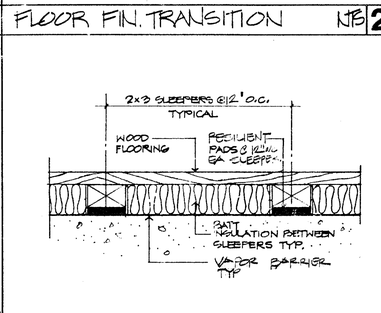

MTL. ROOF'G. CLIP @ SHEATH'G — | 9

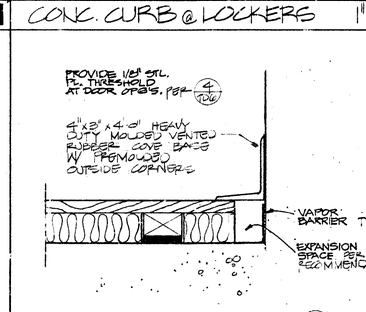

GWB CLG. ON STRIPPING 3" | 10

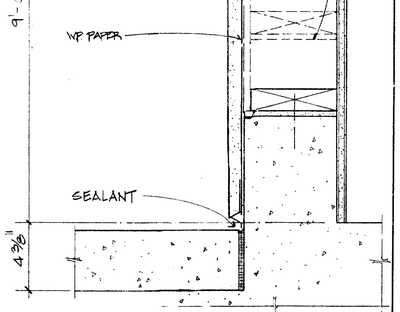

LAY-IN CLG. REQUIREMENTS NTS 11

CONTROL JOINTS 3" | 13

CEILING DETAIL 3" | 14

EDGE OF WOOD FLOOR 3" | 28

1 HOUR ROOF PENETRATION 3" | 17

LAY-IN CLG. REQUIREMENTS NTS 18

WOOD STAIRS 3" | 25

EDGE OF WOOD FLOOR 3" | 26

WOOD FLOORING 3" | 27

CONC. CURB @ LOCKERS 1" | 22

HEAD/BASE @ TYP. WALL 3" | 29

VINYL TACK SURFACE NTS 30

Drawn By	Revisions	RUHNAU RUHNAU TODD/ASSOCIATES Architects Planners	ARCHITECT
Checked By		3726 Tenth Street, Riverside, CA 92501-3969, 714/684-4884	C20662
Date MARCH 1988		5761 Palmer Way, Suite C, Carlsbad, CA 92008-1995, 619/438-5895	
Commission No. 1.3.2.6.5	BIC JANUARY 1991		

West Hills High School
Grossmont Union High School District
San Diego, Ca — San Diego County

TYPICAL DETAILS

Sheet Number TD-8
23 01 Sheets

INCREMENT 2

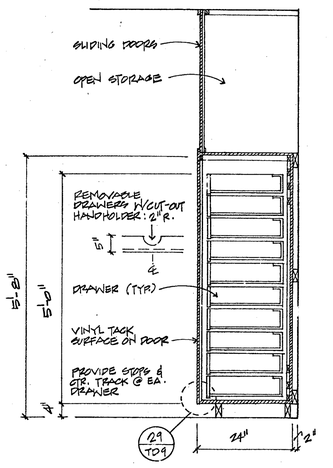

FOR ANCHORAGE SEE (10/—)

STUDENT DRAWERS 3/4" 7

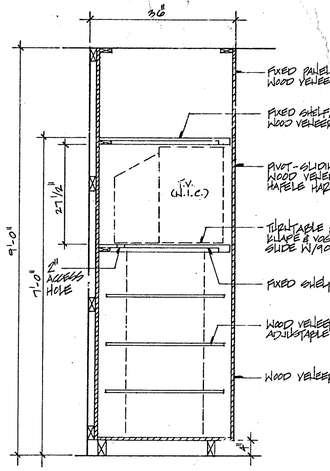

FOR ANCHORAGE SEE (10/—)

T.V. CABINET 3/4" 8

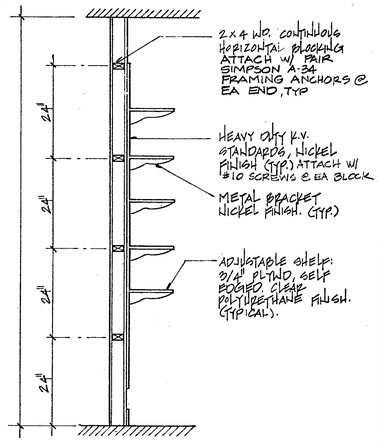

CUSTODIAL SHELVING 3/4" 9

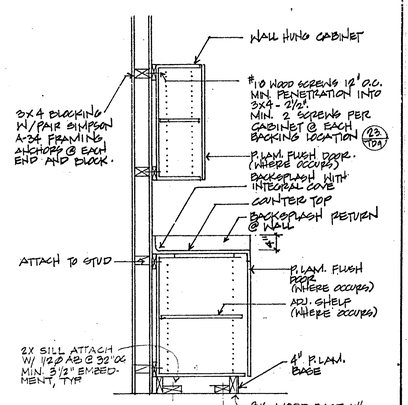

NOTES:
VERIFY VERTICAL SPACING REQUIREMENTS WITH CABINET MANUFACTURER.
SIMILAR ANCHORAGE FOR TALL CABINETS, EXCEPT ANCHOR AT TOP AND BOTTOM. AND @ 24" O.C. MAX.

TYP. CABINET ANCHORAGE 3/4" 10

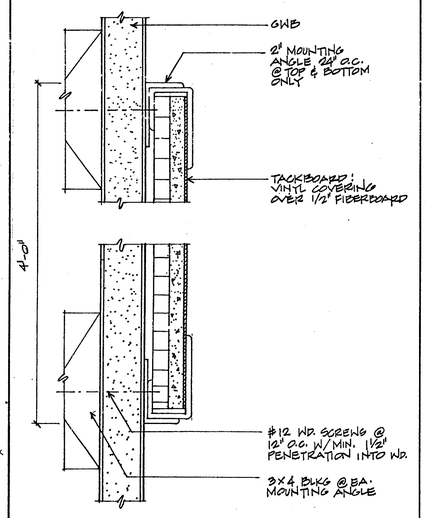

TACK BOARD NTS 11

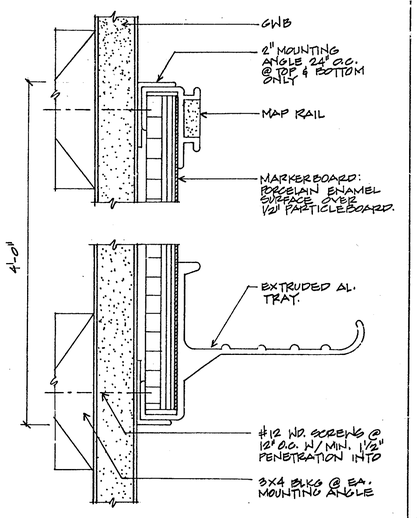

MARKER BOARD NTS 12

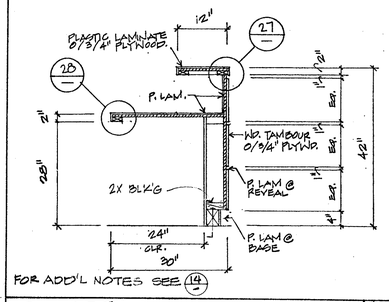

FOR ADD'L NOTES SEE (14/—)

RECEPTION DESK 3/4" 13

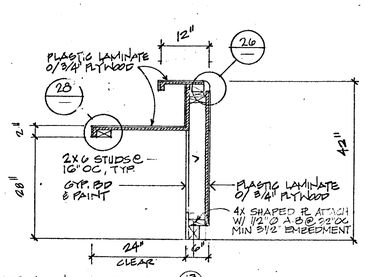

FOR ADD'L NOTES SEE (13/—)

RECEPTION DESK NTS 14

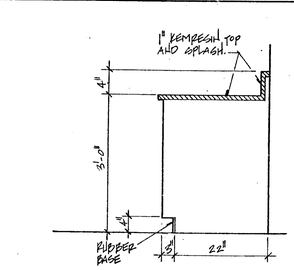

LAB CABINET 3/4" 15

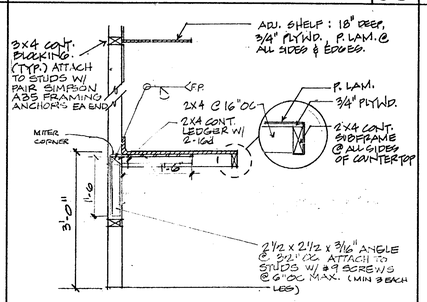

CONCESSION COUNTER 3/4" 16

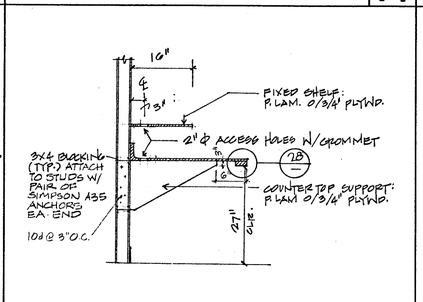

COMPUTER COUNTER 3/4" 17

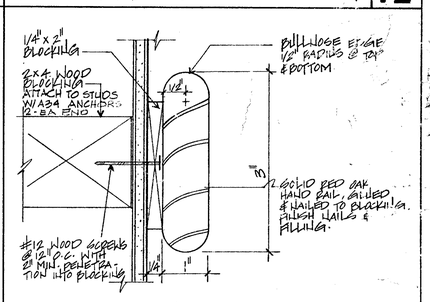

CHAIR RAIL F.S. 18

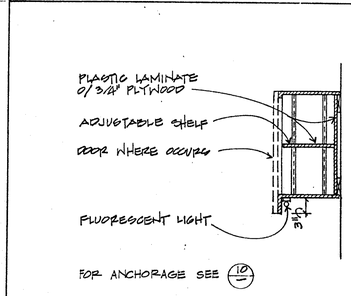

FOR ANCHORAGE SEE (10/—)

WALL CABINET NTS 19

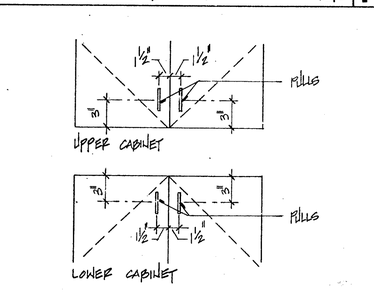

CABINET PULLS NTS 20

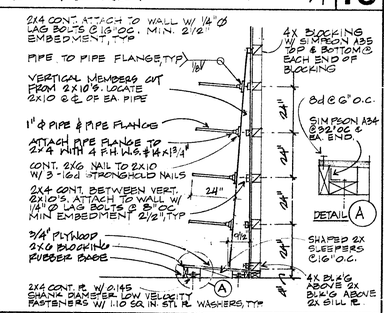

LUMBER STORAGE 3/8" 21

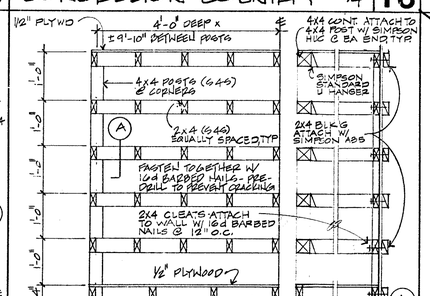

PLYWOOD STORAGE 3/4" 22

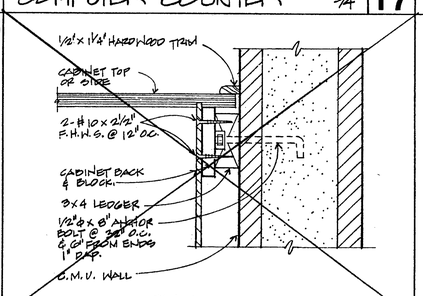

OMIT

CABINET ANCHORAGE 3" 23

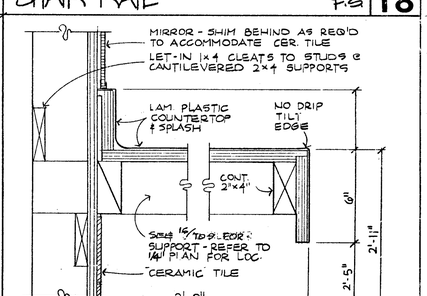

COUNTERTOP SUPPORT 3" 24

RECEPTION DESK EDGE H.S 25

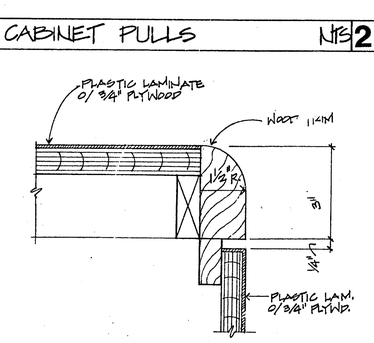

WOOD EDGE TRIM H.S 26

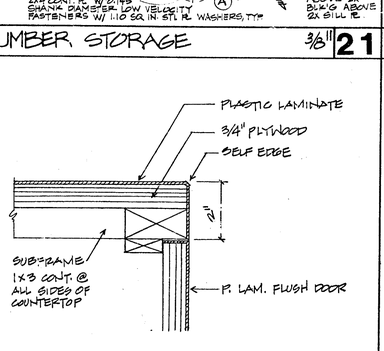

COUNTER EDGE H.S 27

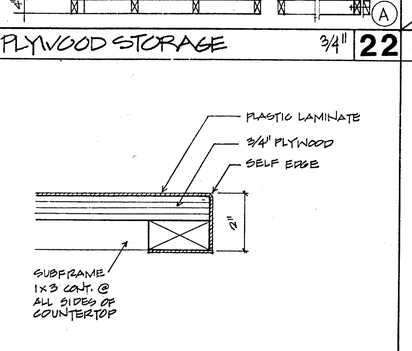

TYP. COUNTER EDGE H.S 28

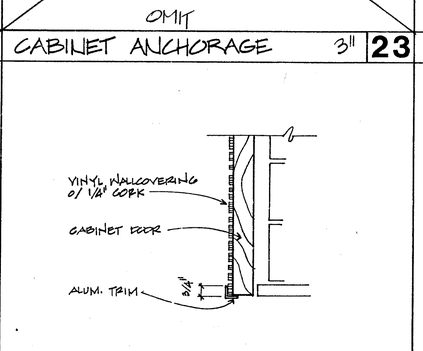

CABINET DOOR W.T.S. NTS 29

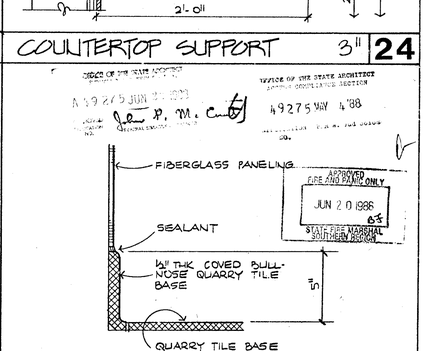

QUARRY TILE BASE 3" 30

Drawn By	Revisions
Checked By	
Date	
Commission No. 1-30-05	BID JANUARY 1991

RUHNAU RUHNAU TODD/ASSOCIATES Architects' Planners
3775 Tenth Street, Riverside, CA 92501-3669, 714/684-4664
5781 Palmer Way, Suite C, Carlsbad, CA 92008-1290, 619/438-5899

ARCHITECT
C20662

West Hills High School
Grossmont Union High School District
San Diego, Ca — San Diego County

TYPICAL DETAILS

Sheet Number TD-9
Sheets 8601

INCREMENT 2

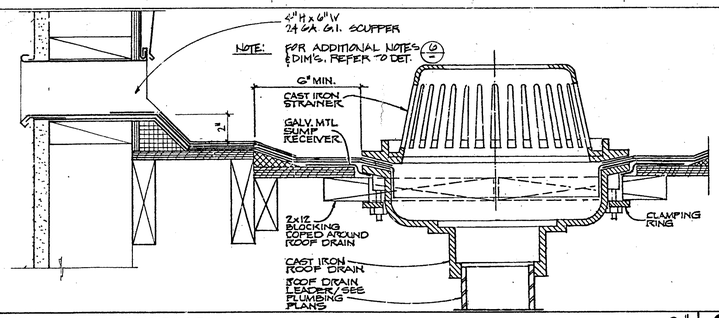

OVERFLOW SCUPPER 3" | 2

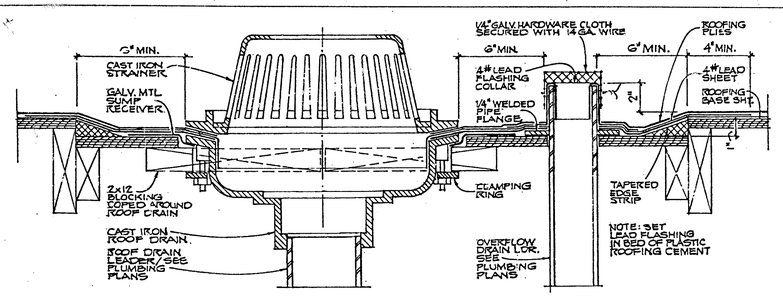

ROOF DRAIN @ WOOD DECK 3" | 4

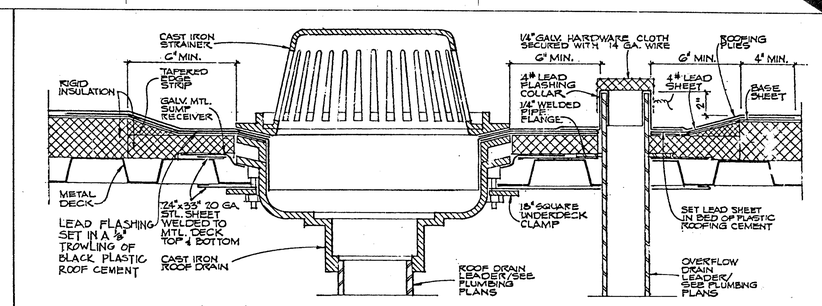

ROOF DRAIN @ METAL DECK 3" | 6

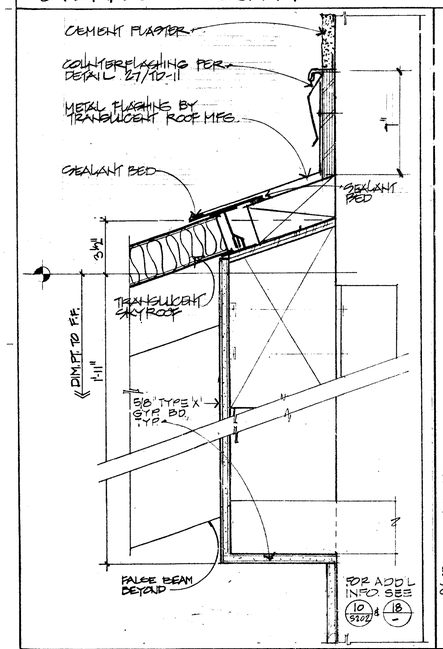

"SKYROOF" @ PARAPET 3" | 13

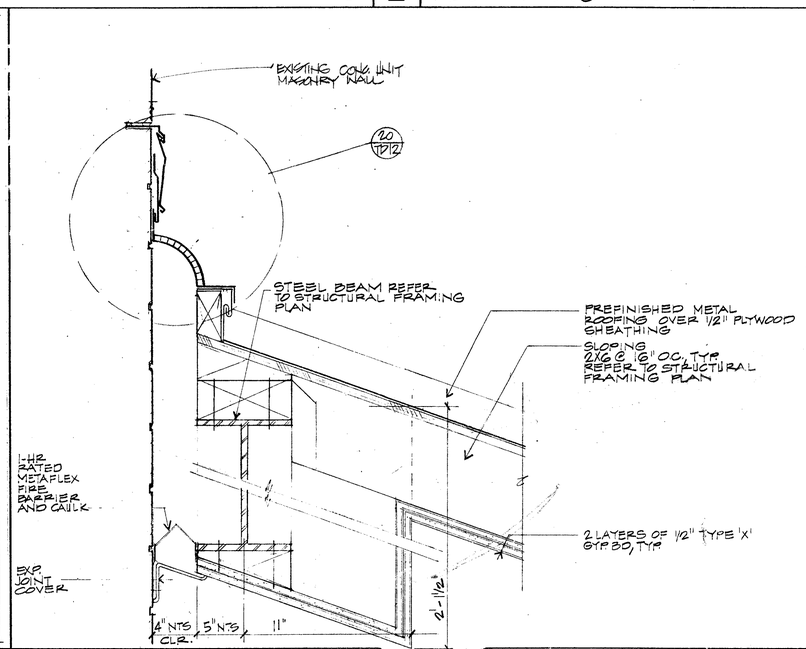

ROOF @ EXPANSION JOINT 3" | 15

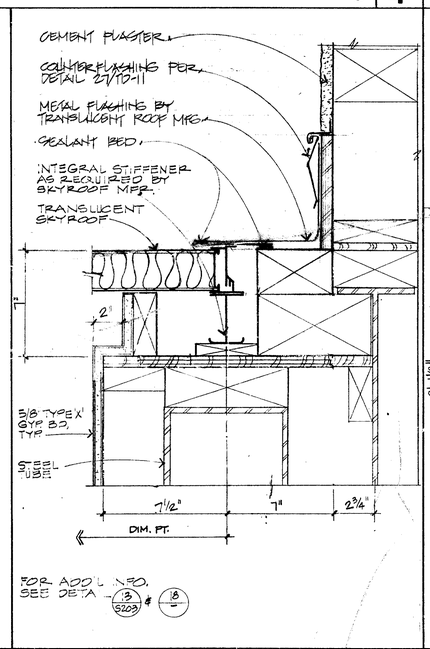

"SKYROOF" @ RAKE 3" | 16

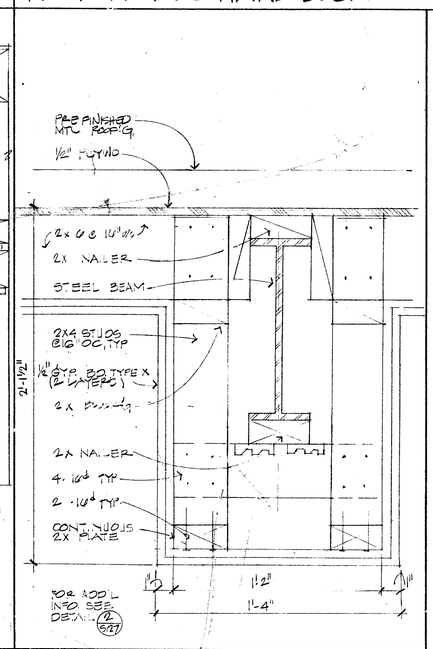

DETAIL @ FURRED BEAM 3" | 17

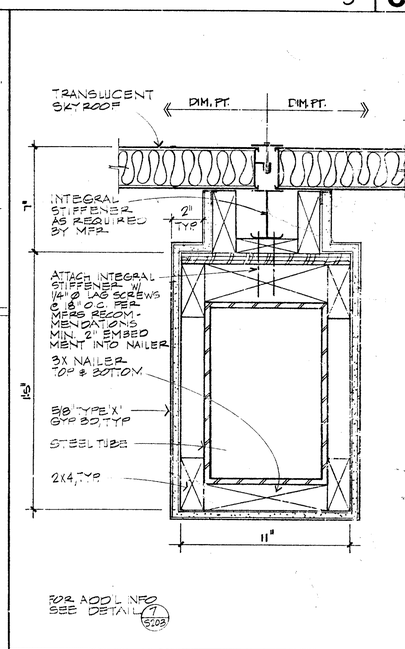

"SKYROOF" @ FURRED BEAM 3" | 18

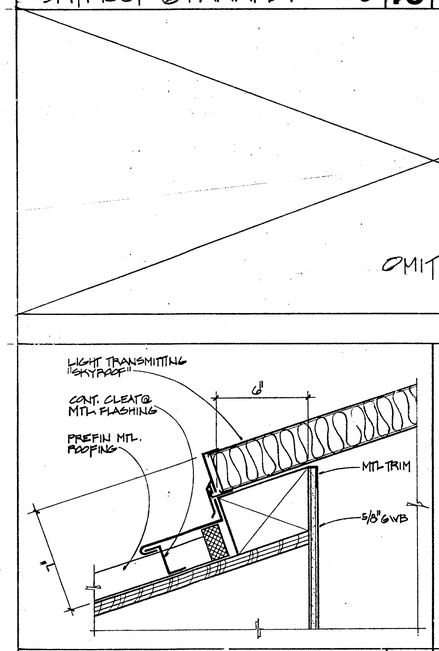

"SKYROOF" @ METAL ROOF 3" | 25

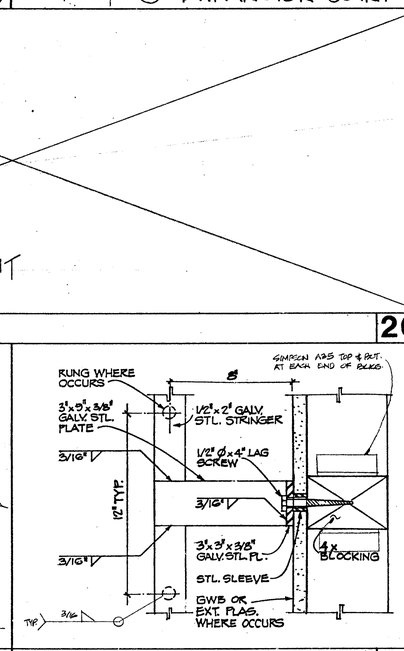

LADDER, BRACKET 3" | 26

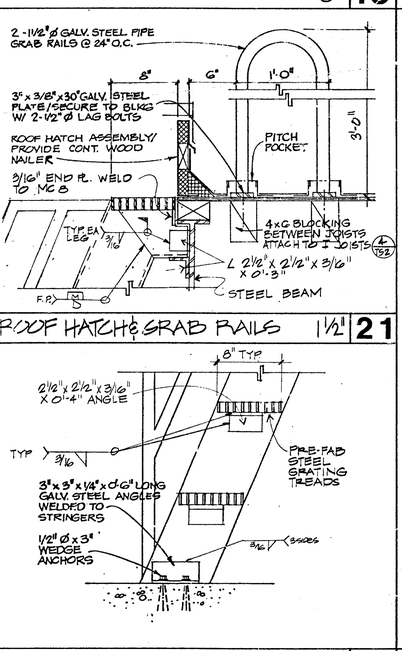

LADDER, ANCHORAGE 1 1/2" | 27

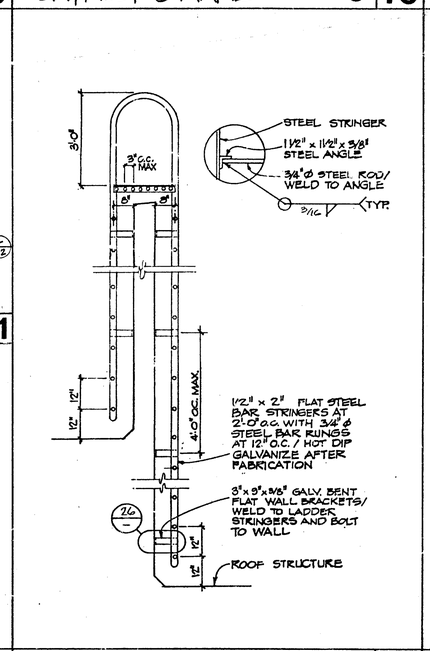

PARAPET LADDER 1/2" | 28

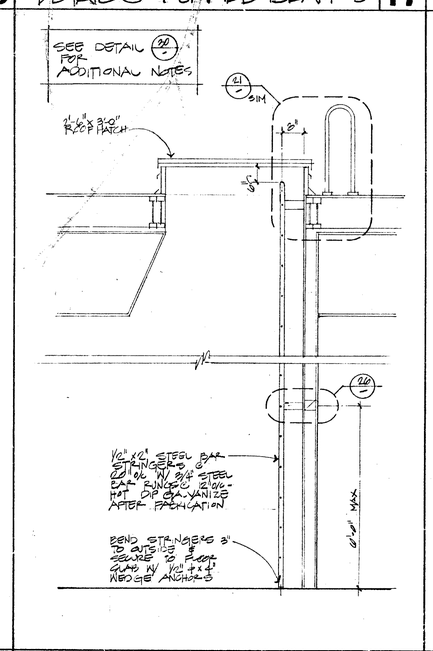

ROOF ACCESS LADDER 1/2" | 29

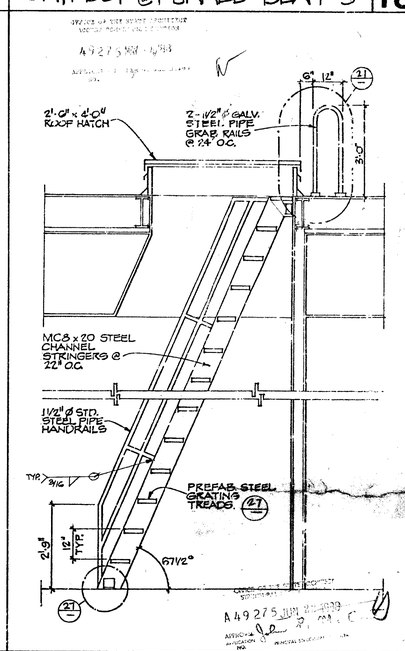

ROOF ACCESS ASSEMBLY 1/2" | 30

OMIT 20

2-1 1/2" Ø GALV. STEEL PIPE GRAB RAILS @ 24" O.C.
3"x 3/8"x 30" GALV. STEEL PLATE/SECURE TO BLKG W/ 2-1/2" Ø LAG BOLTS
ROOF HATCH ASSEMBLY/ PROVIDE CONT. WOOD NAILER
3/16" END FL. WELD TO MC 8
TYP EA LEG
L 2 1/2" x 2 1/2" x 3/16" x 0'-3"
STEEL BEAM
8"
6"
1'-0"
3'-0"
PITCH POCKET
4xG BLOCKING BETWEEN JOISTS ATTACH TO I JOISTS 4/TD2

ROOF HATCH & GRAB RAILS 1 1/2" | 21

Drawn By
Checked By
Date
Commission No. 1-30-05
Revisions
BID JANUARY 1991

RUHNAU RUHNAU TODD/ASSOCIATES Architects Planners
3170 Tenth Street, Riverside, CA 92501-3069, 714/684-4054
5751 Palmer Way, Suite C, Carlsbad, CA 92008-1995, 619/438-5999

ARCHITECT
C20662

West Hills High School
Grossmont Union High School District
San Diego, Ca San Diego County

Roof - TYPICAL DETAILS

APPROVED FIRE AND PANIC ONLY
JUN 20 1998
STATE FIRE MARSHAL SOUTHERN DESIGN

Sheet Number
TD-10
87 01 Sheets

INCREMENT 2

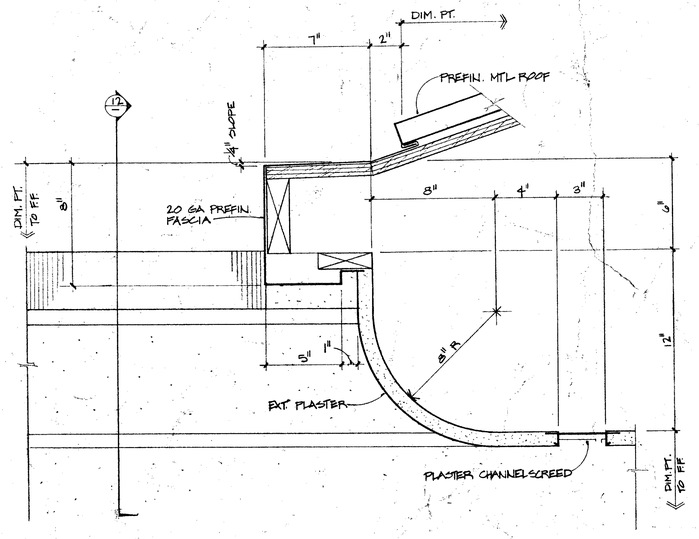

EAVE DETAIL 3" 8

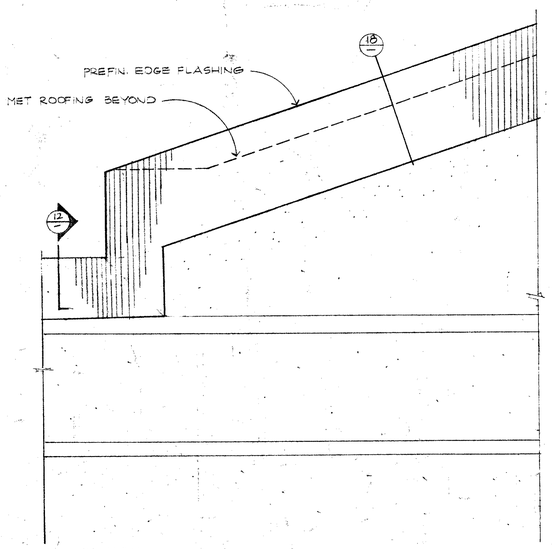

EDGE FLASHING @ WALL 3" 10

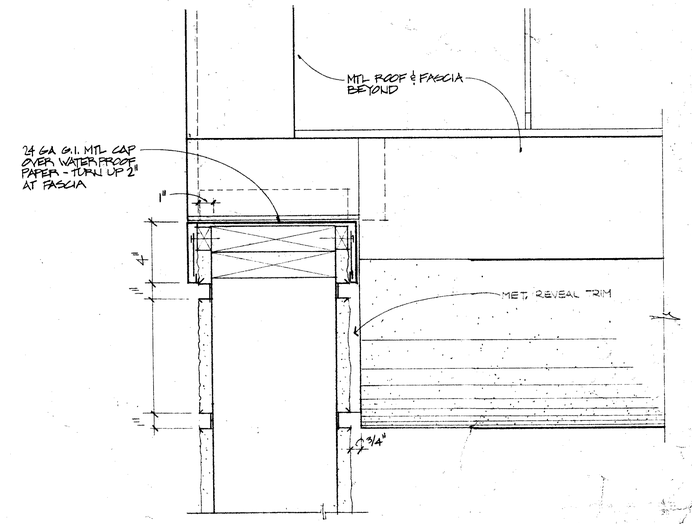

COLUMN SECTION 3" 12

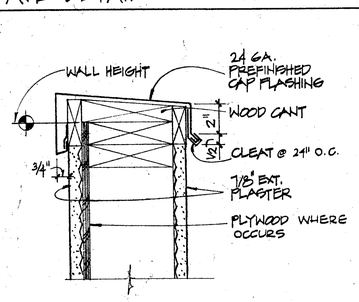

WALL CAP @ WOOD STUDS 3" 13

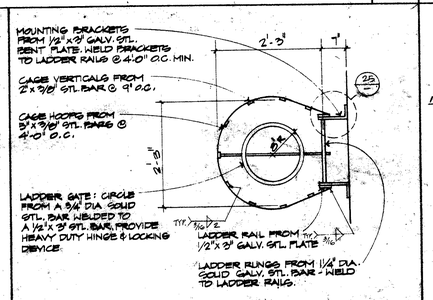

LADDER @ CAGE 14

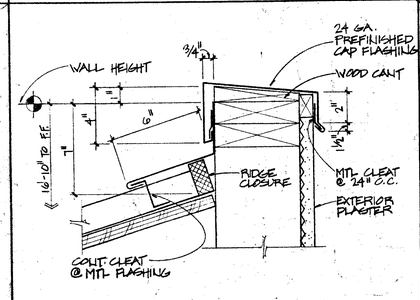

WALL CAP @ METAL ROOF 3" 15

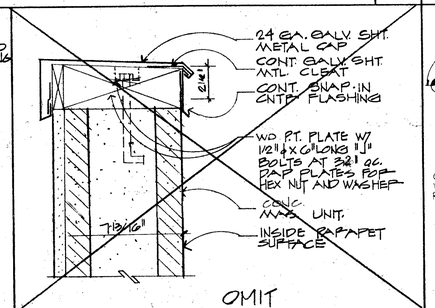

WALL CAP @ BLOCK WALL 3" 16

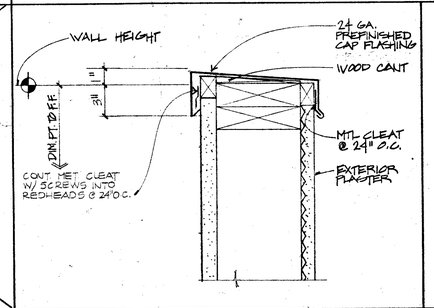

WALL CAP 3" 17

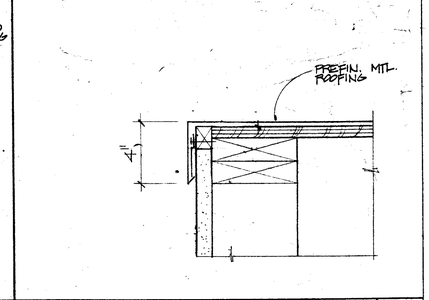

EDGE CAP 3" 18

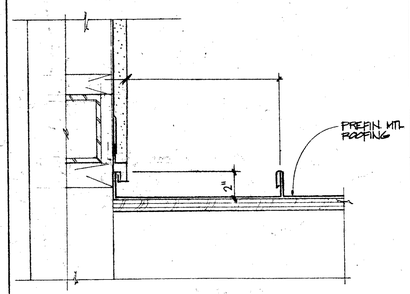

RAKE FLASHING 3" 19

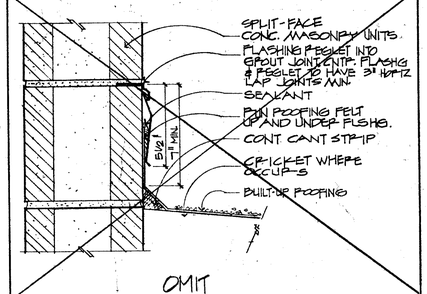

REGLET FLASHING @ BLK. WALL 3" 20

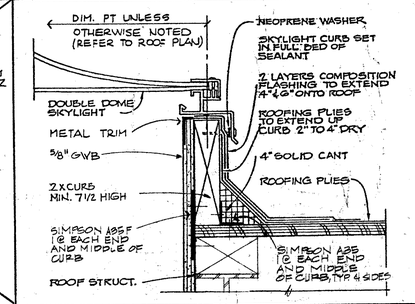

SKYLIGHT CURB 3" 21

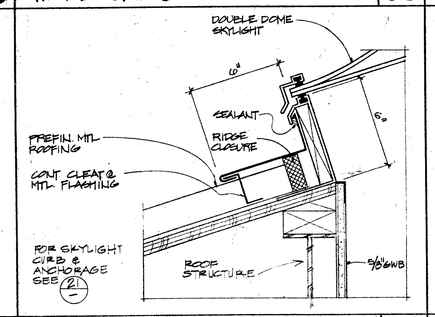

SKYLIGHT FLASHING 3" 22

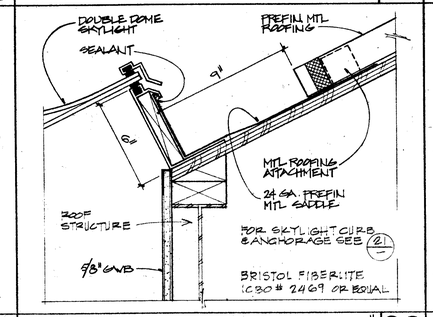

SKYLIGHT @ SADDLE 3" 23

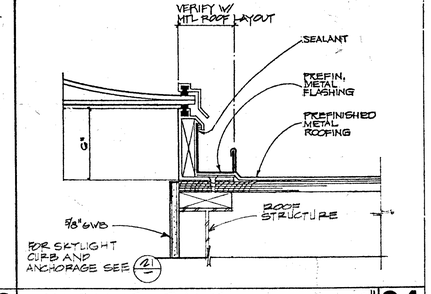

SKYLIGHT @ RAKE 3" 24

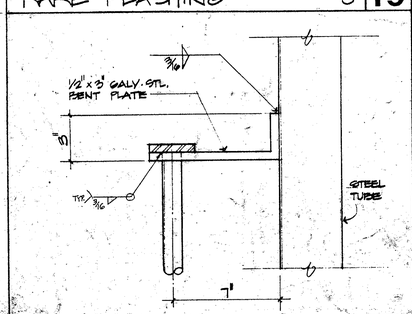

LADDER @ CAGE ANCHORAGE 25

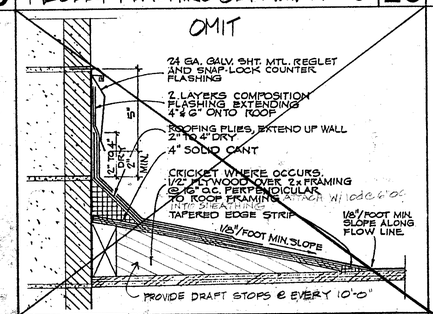

CRICKET @ BLOCK WALL 3" 26

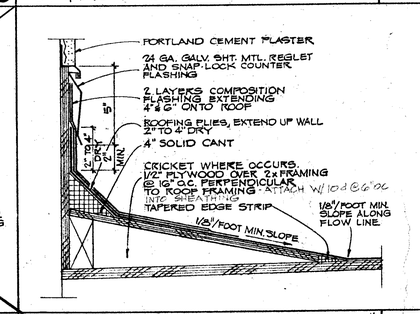

CRICKET @ STUD WALL 3" 27

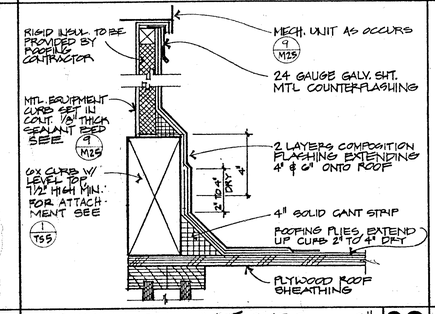

MECHANICAL UNIT CURB 3" 28

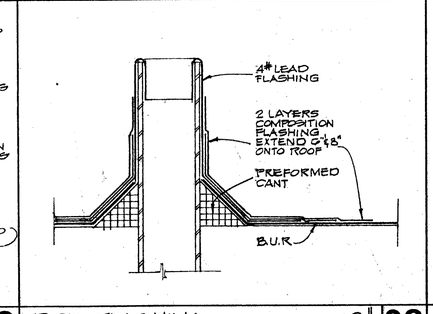

PIPE FLASHING 3" 29

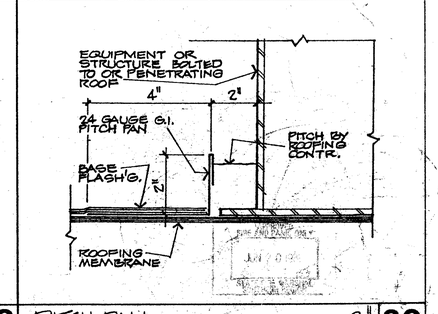

PITCH PAN 3" 30

Drawn By	Revisions
Checked By	
Date	
Commission No. 1-80-05	BID JANUARY 1991

RUHNAU RUHNAU TODD/ASSOCIATES Architects Planners
3775 Tenth Street, Riverside, CA 92501-2660, 714/684-4084
6751 Palmer Way, Suite C, Carlsbad, CA 92009-7986, 619/438-3388

ARCHITECT
C20662

West Hills High School
Grossmont Union High School District
San Diego, Ca. San Diego County

Roof
TYPICAL DETAILS

Sheet Number TD-11
26 01 Sheets

INCREMENT 2

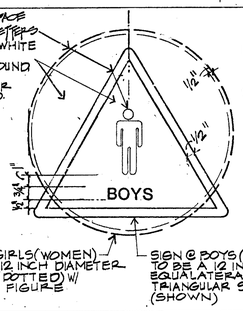

NOTES:

1. ATTACH SIGN USING (3) FLAT HEAD WOOD SCREWS, COUNTERSUNK, AND ADHESIVE.
2. SIGN SHALL BE CENTERED ON DOOR & MOUNTED 5'-0" FROM THE ℄ OF THE SIGN TO THE BOTTOM OF THE DOOR.
3. SIGNAGE SHALL COMPLY W/ S.B.C TITLE 24
4. FOR UNISEX SIGN SEE DETAIL 7/TD14

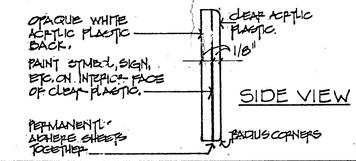

HANDICAP TOILET ROOM DOOR SIGN — NTS — 2

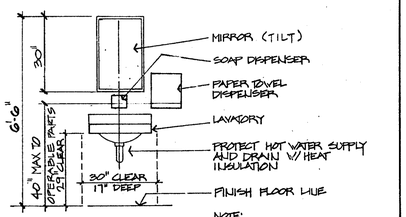

GRAB BAR ATTACHMENT — 1/2 FULL — 3

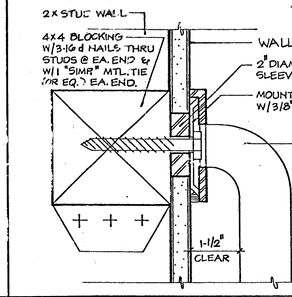

HANDICAP STALL — NTS — 4

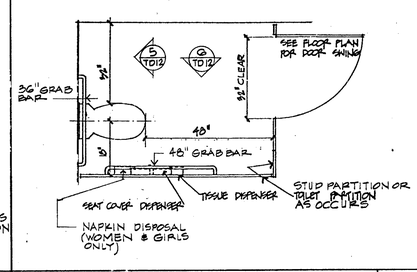

HANDICAP STALL — 1/2" — 5

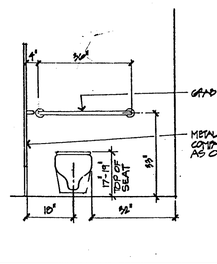

HANDICAP STALL — 1/2" — 6

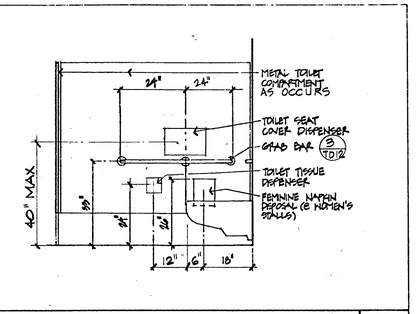

HANDICAP LAVATORY — 1/2" — 7

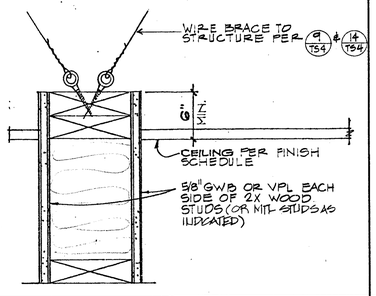

SHOWER ELEVATIONS — NTS — 8

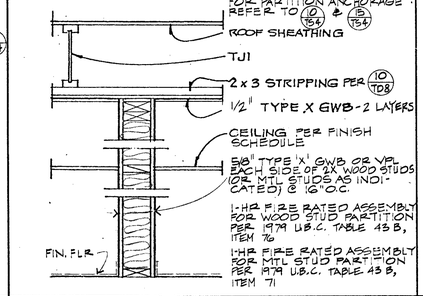

OVERFLOW DRAIN — 3" — 9

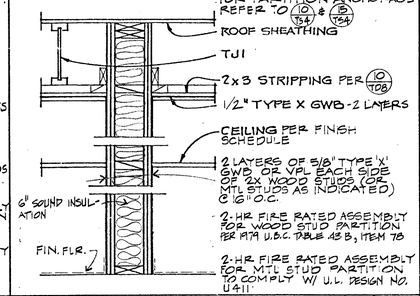

DOWNSPOUT @ GRADE — 3" — 10

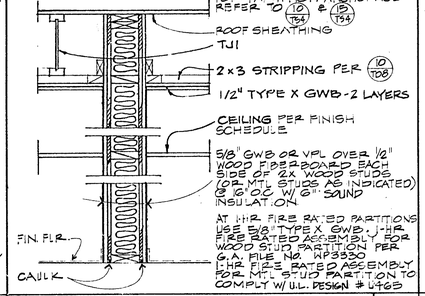

SPLASHBLOCK — 1 1/2" — 11

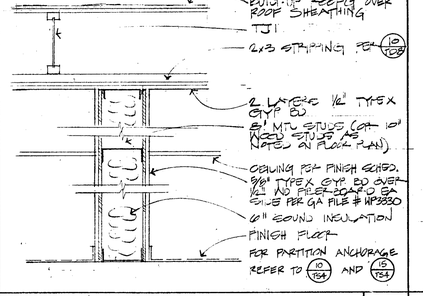

FULL HT./NON-RATED PARTITION — NTS — 12

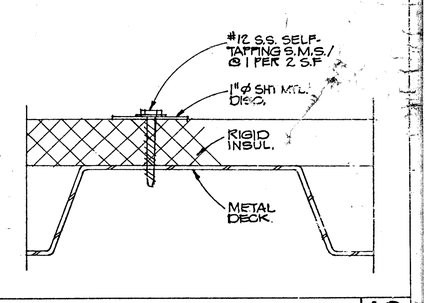

CEILING HEIGHT PARTITION — NTS — 13

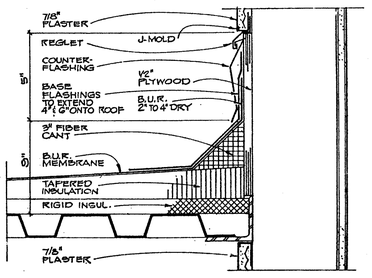

1-HR PARTITION — NTS — 14

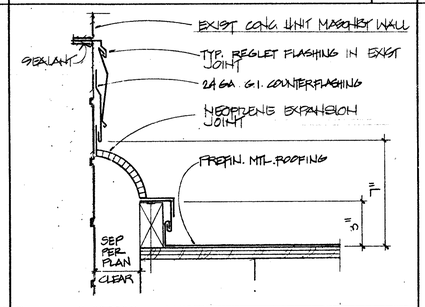

2-HR PARTITION — NTS — 15

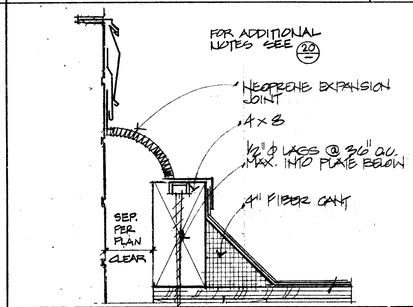

1-HR AND NON-RATED ACOUSTICAL PARTITION — NTS — 16

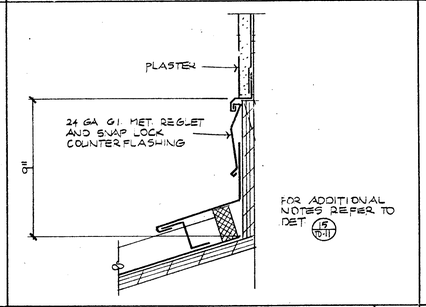

1-HR ACOUSTICAL PARTITION — NTS — 17

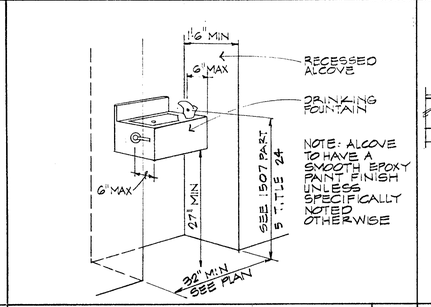

INSULATION ANCHORAGE — NTS — 18

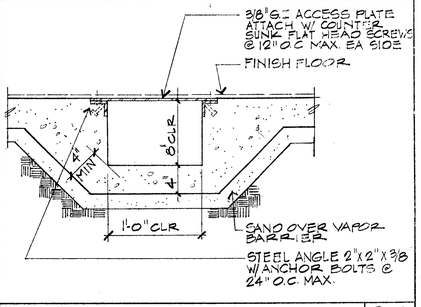

WALL FLASHING — 3" — 19

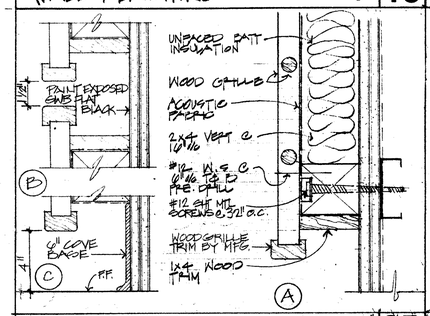

MTL. ROOF @ EXPANSION JT. — 3" — 20

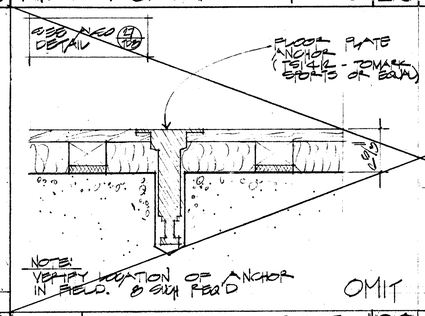

WOOD DECK @ EXPANSION JT. — 3" — 21

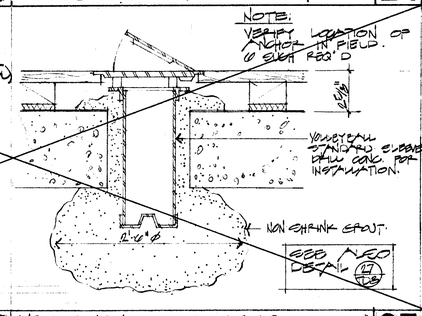

FLASHING @ METAL ROOF — 3" — 22

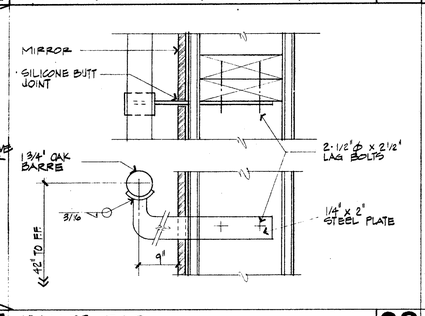

HANDICAP FOUNTAIN — N.T.S. — 23

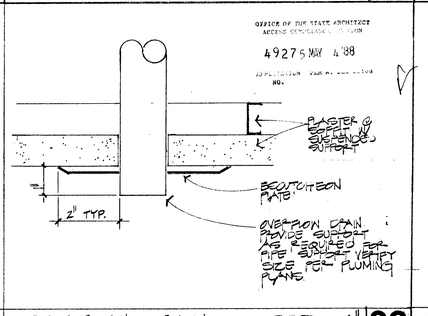

UTILITY TRENCH — 1 1/2" — 24

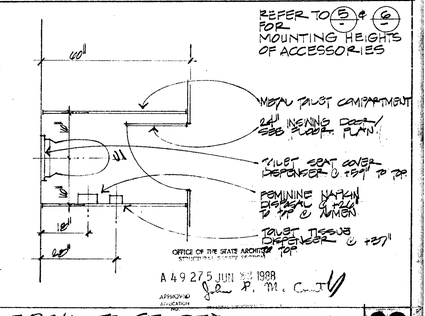

WOOD GRILLE — 3" — 25

GYMNASTICS FLOOR PLATE — 3" — 26

VOLLEYBALL SLEEVE — 3" — 27

BALLET BAR — 28

OVERFLOW DRAIN @ SOFFIT — 6" — 29

TYPICAL TOILET STALL — NTS — 30

Drawn By	
Checked By	
Date	MARCH 1988
Commission No.	1.30.05
Revisions	BID JANUARY 1991

RUHNAU RUHNAU TODD/ASSOCIATES — Architects Planners
3778 Tenth Street, Riverside, CA 92501-3669, 714/684-4088
5751 Palmer Way, Suite C, Carlsbad, CA 92008-1995, 619/433-5839

ARCHITECT
C20662

West Hills High School
Grossmont Union High School District
San Diego, Ca — San Diego County

TYPICAL DETAILS

APPROVED FIRE AND PANIC ONLY
JUN 20 1988
STATE FIRE MARSHAL SOUTHERN SECTION

Sheet Number: TD-12
69 Of Sheets

INCREMENT 2

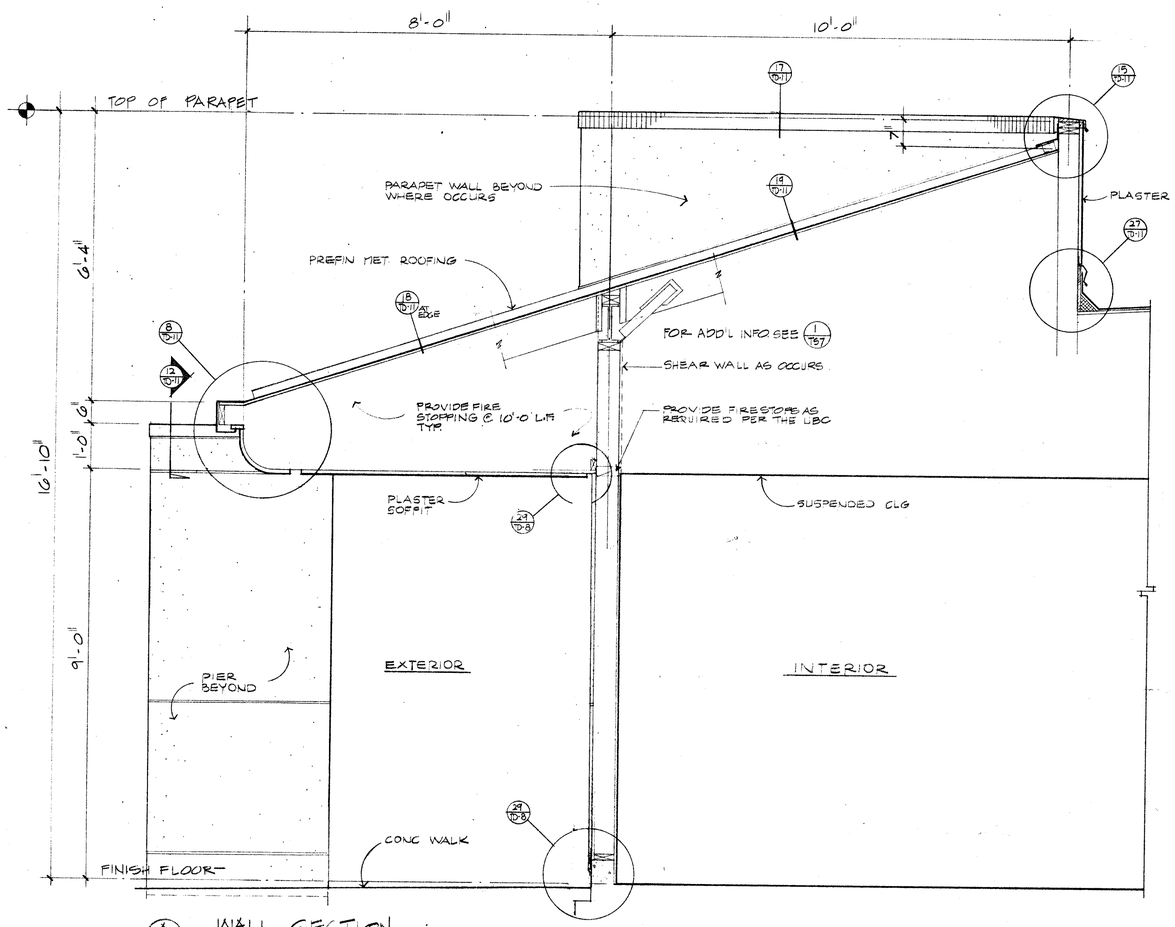

A WALL SECTION

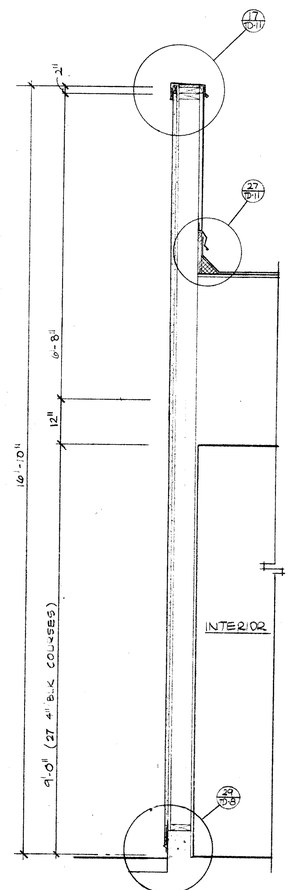

B WALL SECTION

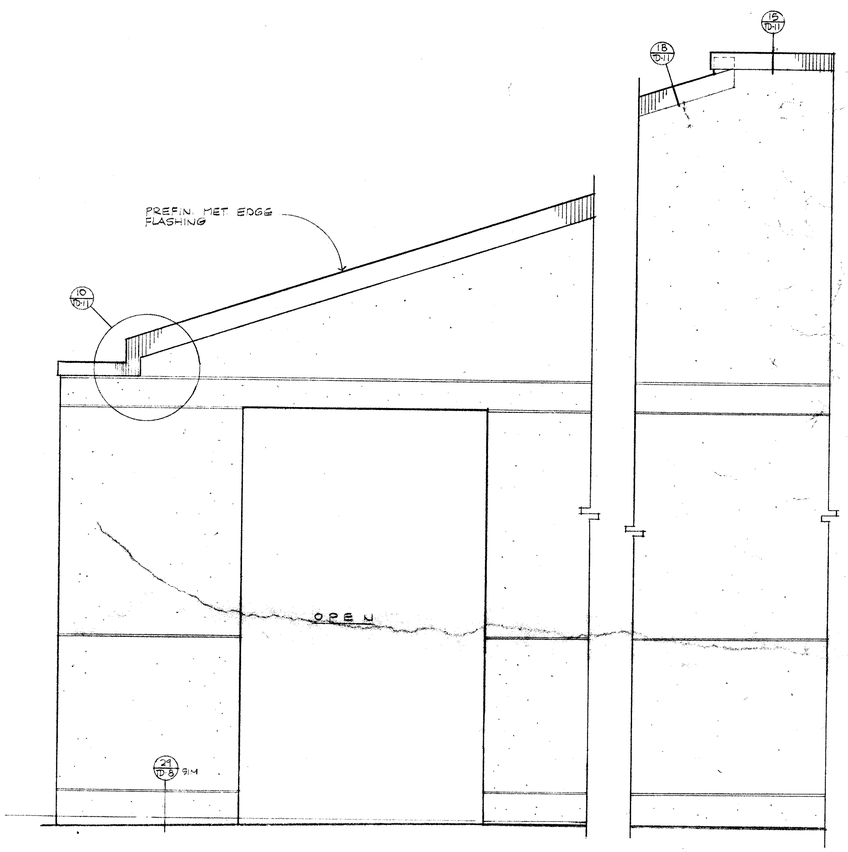

C TYPICAL END ELEVATION

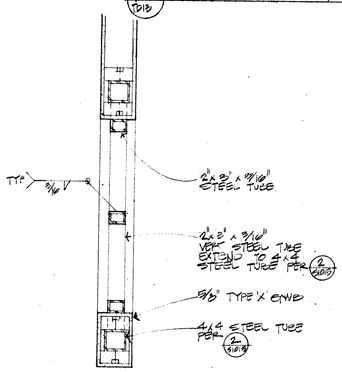

METAL GRILL 1" 1

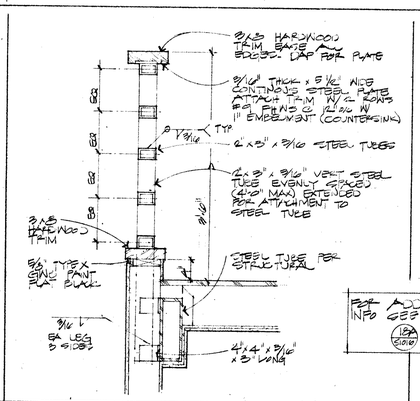

GUARD RAIL 1" 2

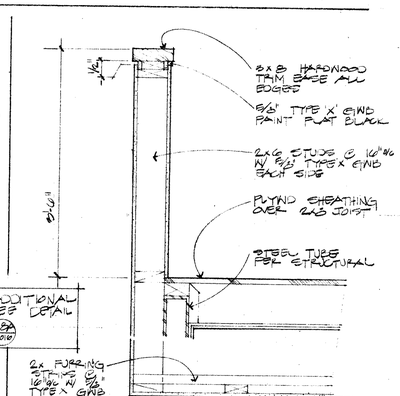

GUARD RAIL 1" 3

Drawn By	Revisions
Checked By	
Date MARCH 1988	BID JANUARY 1991
Commission No. 1.30.05	

RUHNAU RUHNAU TODD/ASSOCIATES Architects Planners
3772 Tenth Street, Riverside, CA 92501-3669, 714/686-4664
5761 Palmer Way, Suite C, Carlsbad, CA 92008-7305, 619/438-5889

ARCHITECT
C20662

West Hills High School
Grossmont Union High School District
San Diego, Ca San Diego County

Typical Sections

Sheet Number TD-13
90 Of Sheets

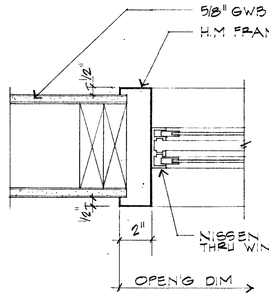

JAMB - HEAD SIM. | 3" | 1

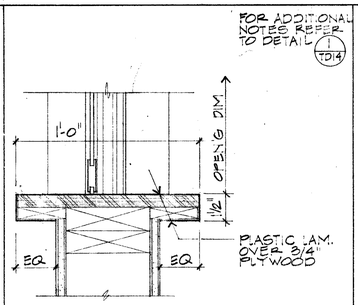

SILL | 3" | 2

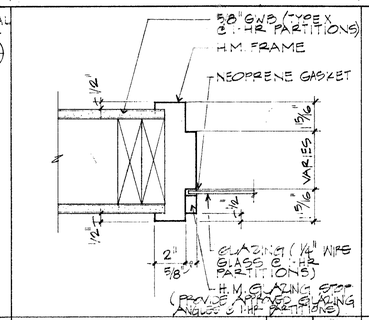

HEAD/JAMB/SILL | 3" | 3

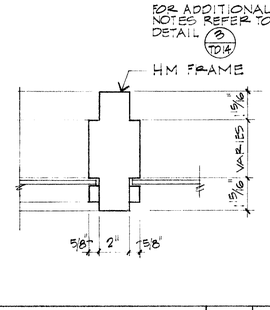

MULLION | 3" | 4

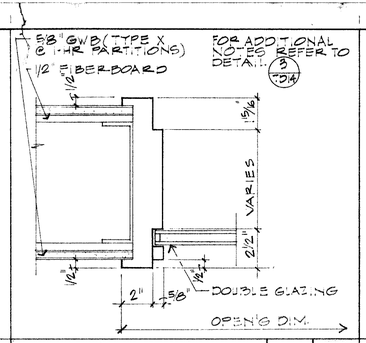

HEAD/JAMB/SILL | 3" | 5

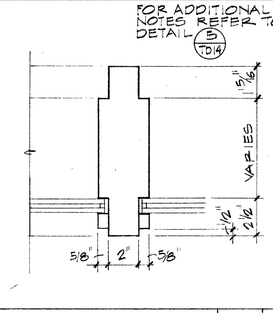

MULLION | 3" | 6

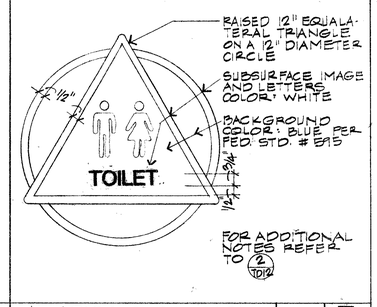

HANDICAPPED SIGN | NTS | 7

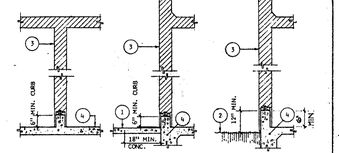

LEGEND
1. CONCRETE PAVING DRAINING AWAY FROM BUILDING
2. FINISHED EARTH GRADE
3. SEE ARCHITECTURAL DRAWINGS FOR WOOD FRAME WALL/PARTITION CONFIGURATION
4. SEE STRUCTURAL DRAWINGS FOR FOUNDATION/FLOOR CONFIGURATION

NOTE: CONDITION "A" APPLIES TO ALL SHOWER OR TOILET ROOMS WITH MORE THAN TWO FIXTURES

CODE SOURCE: TITLE 21
T21-2517(C)(3)

CONCRETE CURBS | NTS | 15

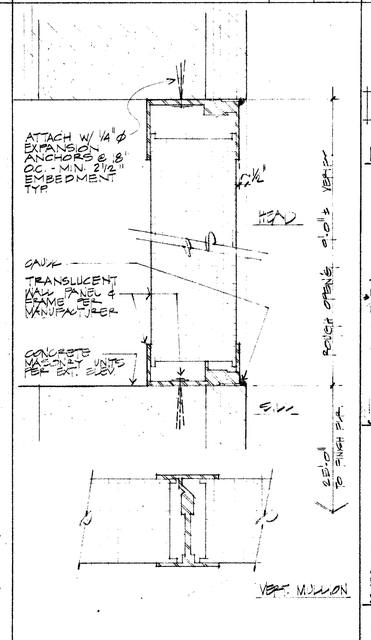

WALL PANEL DETAILS | 6" | 16

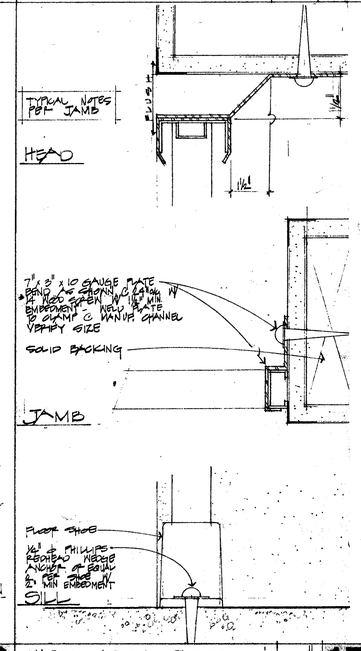

WIRE MESH PARTITION | 6" | 17

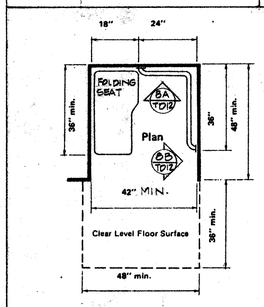

SHOWER PLAN | NTS | 18

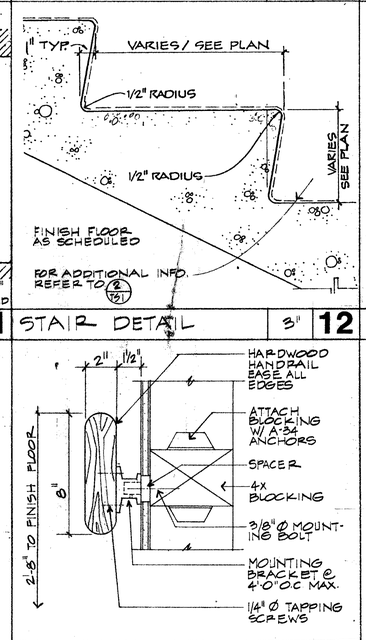

STAIR ELEVATION | NTS | 11

STAIR DETAIL | 3" | 12

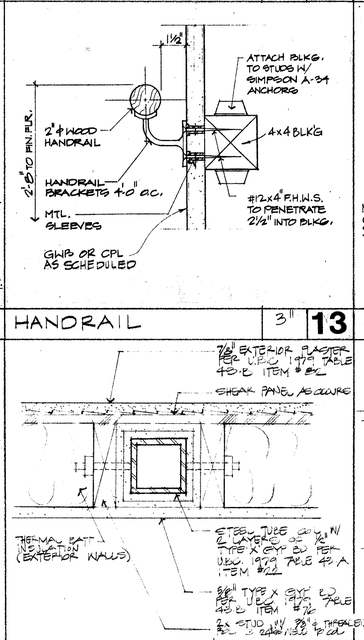

HANDRAIL | 3" | 13

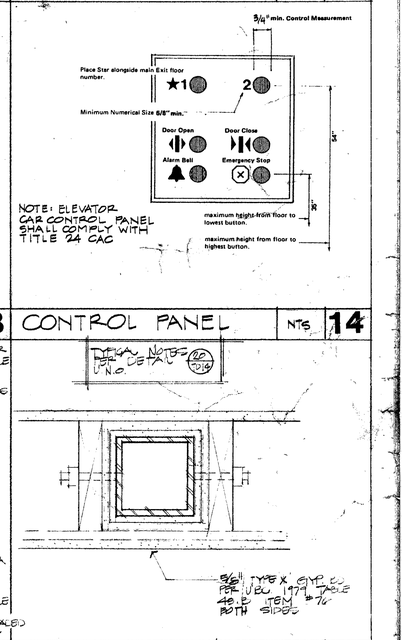

CONTROL PANEL | NTS | 14

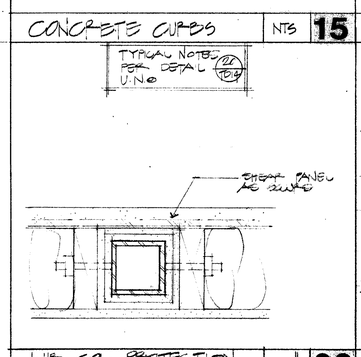

1 HR COL. PROTECTION (EXTERIOR WALLS) | 3" | 22

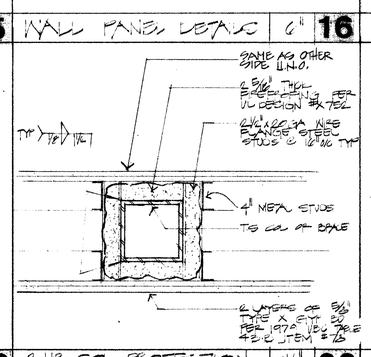

2 HR COL. PROTECTION (INTERIOR WALLS) | 1 1/2" | 23

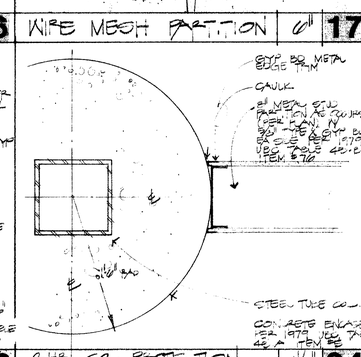
GAUGE
WIRE MESH
#16 GA. TIE WIRE @ 24" O.C.
#16 GA. WIRE @ 24" O.C.
#16 GA. WIRE @ 12

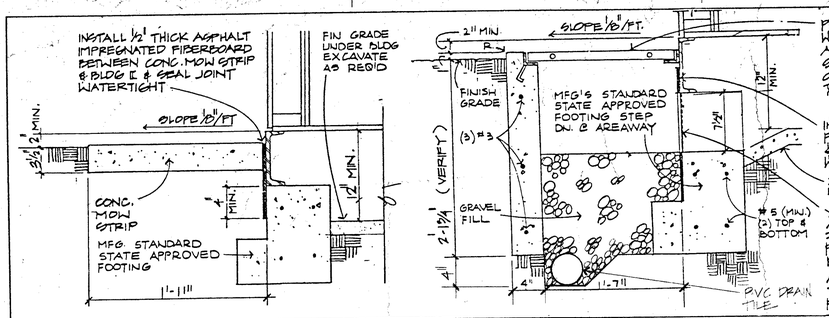

PROVIDE 1 ALUMETTA 4 A 1584 STL GRATE OR EQUAL W/ 1¾" x ¾" x ¼" STL. L FRAME. WELDED AROUND 3 SIDES OF GRATE. ATTACH BLDG SIDE OF FRAME TO STL. C W/ ¼" x 1" THREAD CUTTING SCREWS @ 6" O.C. LENGTH OF GRATE TO BE 3' BEYOND VENT OPENING EA. SIDE.

INSTALL ½" THICK ASPHALT IMPREGNATED FIBERBOARD BETWEEN AREA WAY VENT WALL & BLDG. STL [& CONC. FOOTING SEAL WATERTIGHT

2" CONC. SLAB ON GRADE UNDER BLDG EXCAVATE AS REQ'D

VENT OPENING IN PERIMETER FOOTING WALL. AREA OF OPENING TO BE 1½ SQ. FT PER 25 LINEAR FT OF PERIMETER WALL. PROVIDE SCREENS @ OPENINGS, 11 GAUGE EXPANDED GALV. STEEL W/ ¼" MESH. ATTACH TO FDN. STEM W/ CONC. NAILS THROUGH TIN CAPS. WHEN LOCATION NOT NOTED ON FLOOR PLAN PROVIDE MIN. 2 VENTS OPPOSITE SIDES

FOOTINGS	1½"	3

	3"	4

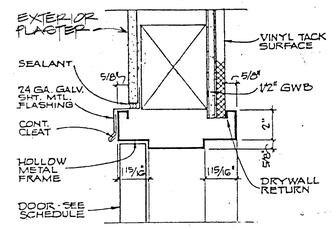

EXTERIOR DOOR HEAD	3"	5

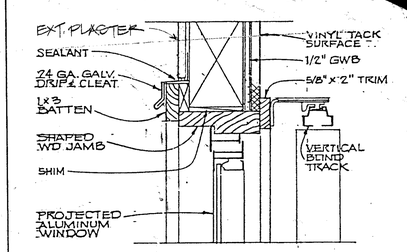

PROJECTED WINDOW HEAD	3"	6

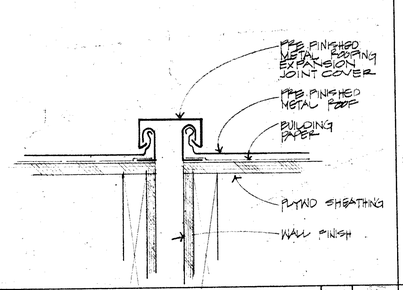

JOINT COVER @ MTL ROOF	3"	7

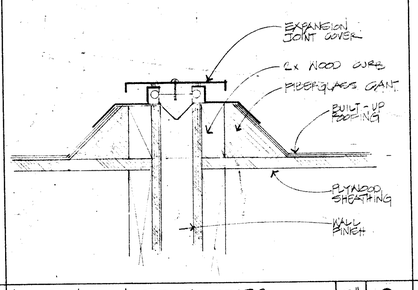

EXPANSION JOINT COVER	3"	8

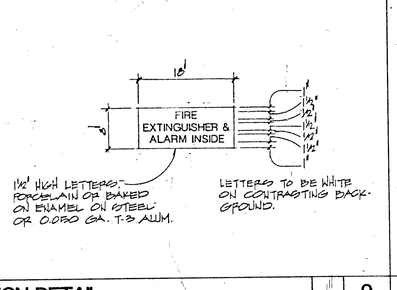

SIGN DETAIL	1"	9

		10

THRESHOLD	3"	11

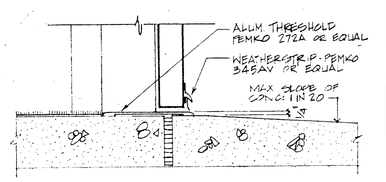

PROJECTED WINDOW JAMB	3"	12

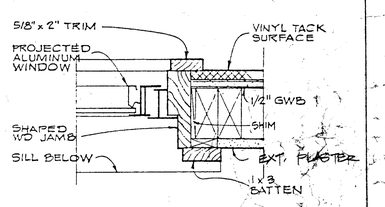

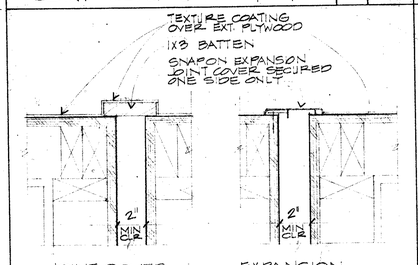

JOINT COVER @ WALL	3"	13

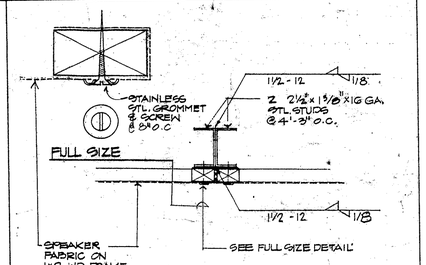

SPEAKER COVER	3"	15

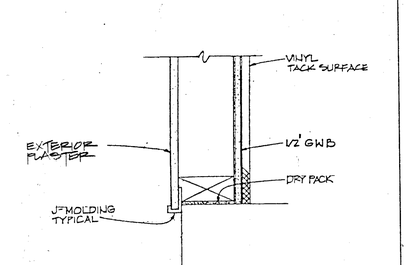

SIDING SILL	3"	16

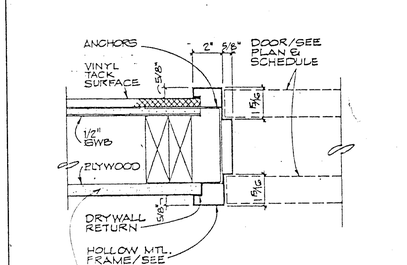

EXTERIOR DOOR JAMB	3"	17

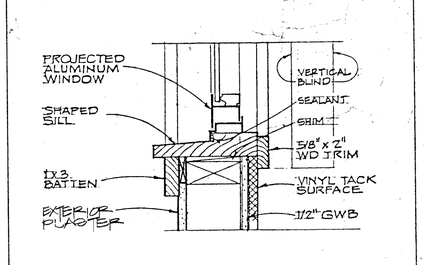

PROJECTED WINDOW SILL	3"	18

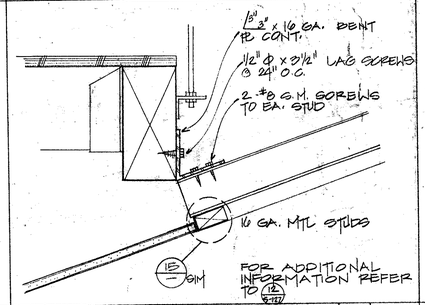

SPEAKER COVER	3"	21

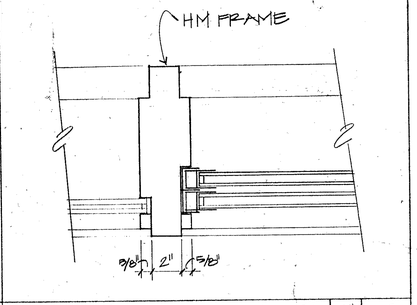

MULLION @ CONTROL BOOTH	3"	22

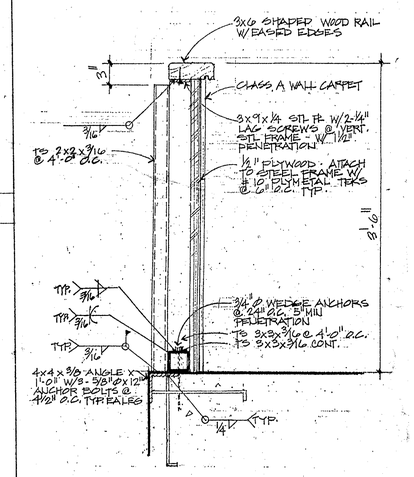

ORCHESTRA PIT RAIL	1½"	29

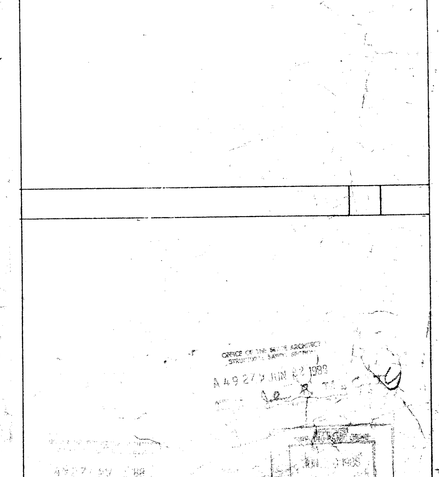

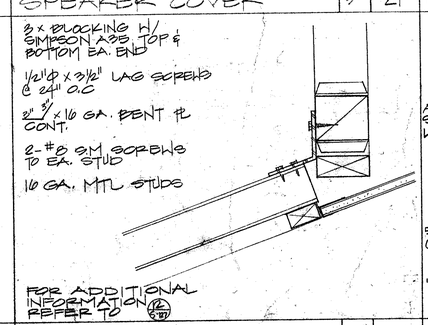

SPEAKER COVER	3"	27

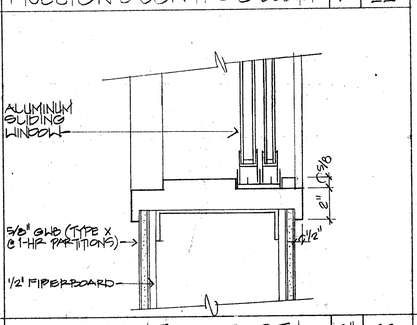

SILL @ CONTROL BOOTH	3"	28

Drawn By	Revisions	
Checked By		
Date		
Commission No 1-30-05	BID JANUARY 1991	

RUHNAU RUHNAU TODD/ASSOCIATES Architects Planners
3775 Tenth Street, Riverside, CA 92501-3682, 714/684-4884
5751 Palmer Way, Suite C, Carlsbad, CA 92008-1965, 619/438-8899

ARCHITECT
C20662

West Hills High School
Grossmont Union High School District
San Diego, Ca San Diego County

TYPICAL DETAILS

Sheet Number TD-15
92101 Sheets

INCREMENT 2

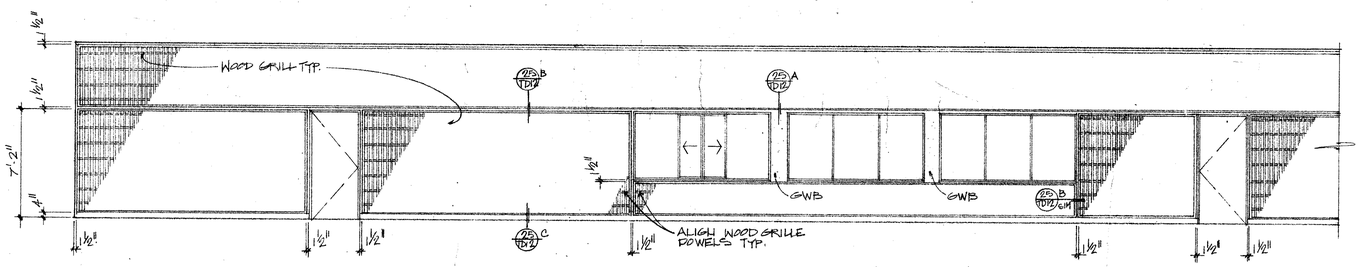

1 TD16 WALL ELEVATION
1/4"=1'-0"

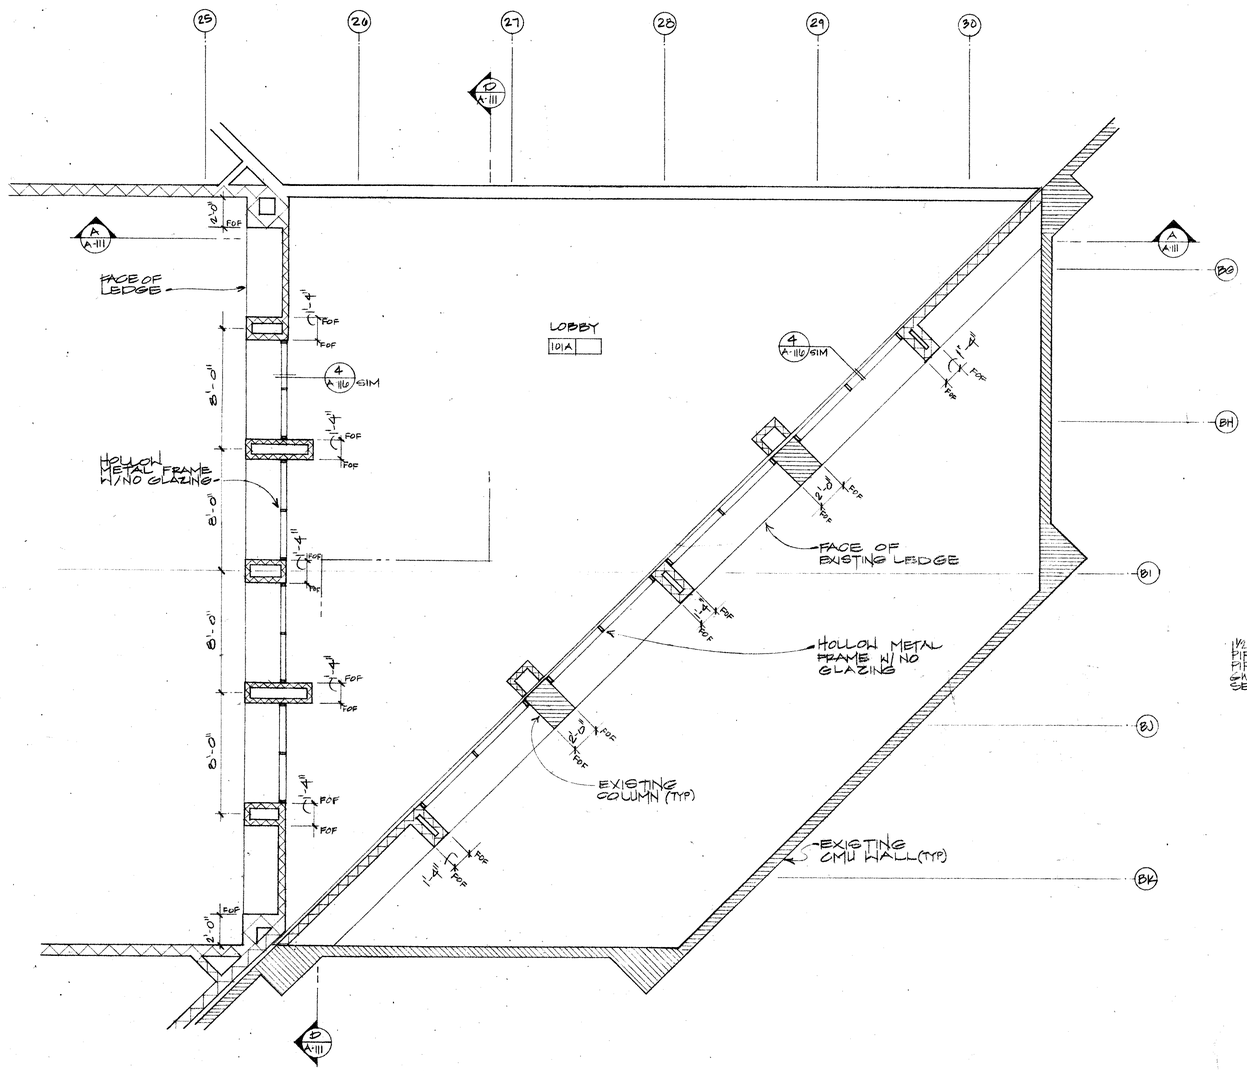

A PARTIAL PLAN - PLAN @ LEDGE 1/4"=1'-0"

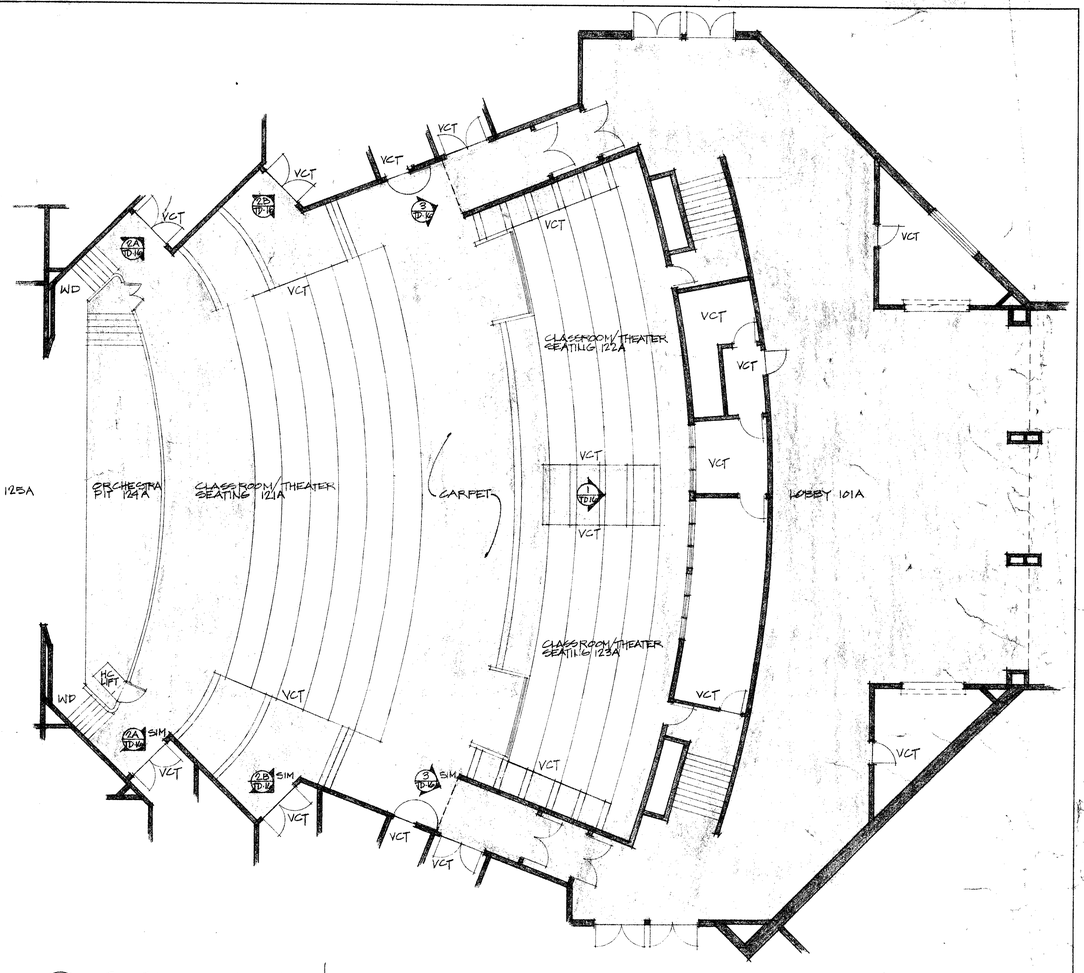

B PARTIAL PLAN - WALL & FLOOR FINISHES
1/8"=1'-0"

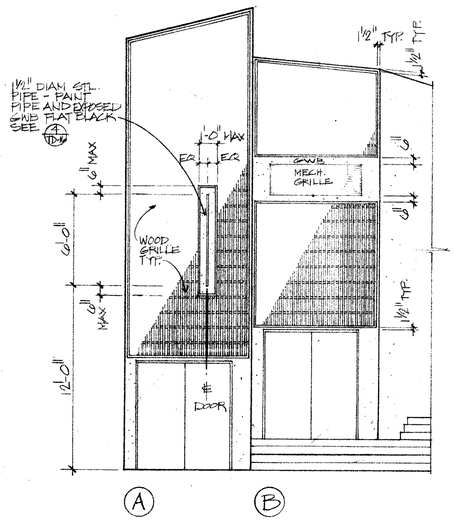

2 TD16 WALL ELEVATION

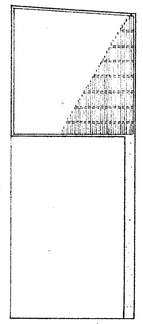

3 TD16 WALL ELEVATION

PIPE DETAIL | 4

NOTE:
PAINT COLORS OF PERFORMING ARTS TO BE VERIFIED WITH ARCHITECT.

APPROVED FIRE AND PANIC ONLY JAN 2 0 1993 STATE FIRE MARSHAL

Drawn By	Revisions	RUHNAU RUHNAU TODD/ASSOCIATES Architects Planners 3778 Tenth Street Riverside, CA 92501-2069 714/684-1664	ARCHITECT C20682	West Hills High School Grossmont Union High School District San Diego, Ca San Diego County	Enlarged Floor Plan TYPICAL DETAILS	Sheet Number TD-16
Checked By						
Date MAR 1988						
Commission No. 13005	BID JANUARY 1991					9901 Sheets

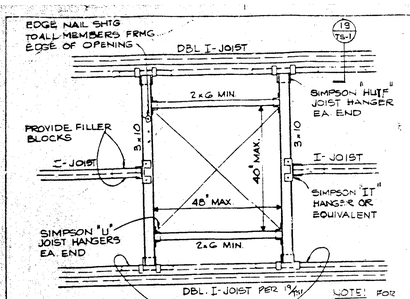

ROOF OPENING 25

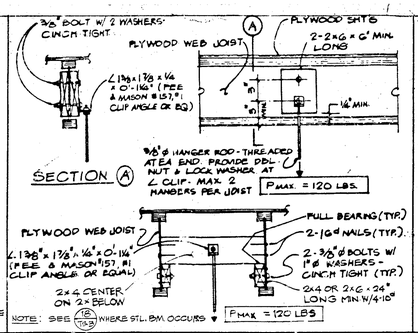

MECH. EQUIPMENT HANGERS 20

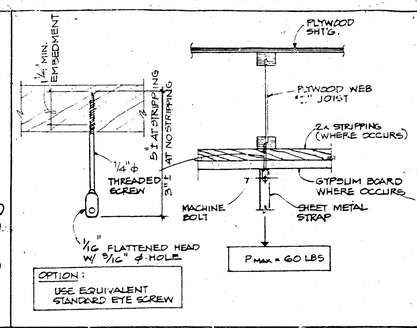

MECH. DUCT HANGER 15

SHEATHING NOTES

1. PLYWOOD SHEATHING: U.S. PRODUCT STD PS 1-83 APA STRUCTURAL I RATED SHEATHING EXPOSURE 1.
   THICKNESS: ½ INCH
2. NAILS FOR PLYWOOD SHEATHING: 10ø (9 GA. x 2⅜" MIN.) FULL HEAD, COMMON WIRE.
   EDGE NAILING: @ 4" O.C. TYP. U.N.O. SEE ROOF FRAMING PLAN
   FIELD NAILING: @ 12" O.C.
3. PROVIDE PLYWOOD SHEETS NOT LESS THAN 2'-0" IN LEAST DIMENSION NOR LESS THAN 8'-0" SQ. FEET IN AREA. USE FULL SIZE SHEETS WHEREVER POSSIBLE.
4. PLACE PLYWOOD SHEET WITH FACE PLIES PERPENDICULAR TO JOISTS.
5. COORDINATE JOIST LAYOUT WITH PLYWOOD SHEATHING PATTERN AS SHOWN.
6. MACHINE APPLIED NAILING: THE CONTRACTOR SHALL DEMONSTRATE SATISFACTORY INSTALLATION ON THE JOB AN OBTAIN THE ACCEPTANCE OF THE FIELD REPRESENTATIVE OF O.S.A. AND THE ARCHITECT AND/OR STRUCTURAL ENGINEER BEFORE THE USE OF MACHINE APPLIED NAILS CAN BE APPROVED. APPROVAL IS SUBJECT TO CONTINUED SATISFACTORY PERFORMANCE. REMOVE ALL "SHINERS".

PLYWOOD ROOF SHEATHING 6

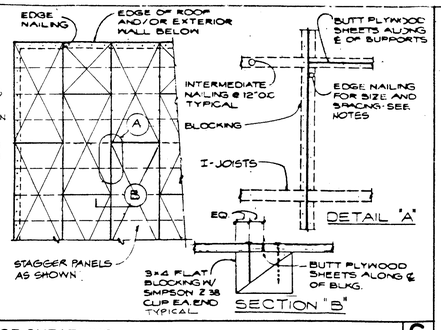

GENERAL NOTES AND STRUCTURAL MATERIAL SPECIFICATIONS

1. VERIFY ALL DIMENSIONS AND CONDITIONS AT THE SITE.
2. COORDINATE STRUCTURAL DETAILS AND DIMENSIONS WITH RELATED REQUIREMENTS ON ALL DRAWINGS.
3. THE ARCHITECT WILL INTERPRET THE INTENT OF THE DOCUMENTS IN CASE OF POSSIBLE CONFLICT OR DISCREPANCY BETWEEN STRUCTURAL AND OTHER DISCIPLINES.
4. DETAILS NOTED AS "TYPICAL" OR "TYP" SHALL APPLY IN ALL CASES WHETHER OR NOT SPECIFICALLY REFERENCED.
5. WORKMANSHIP AND MATERIAL SHALL CONFORM TO THE REQUIREMENTS OF TITLES 21 AND 24, CALIFORNIA ADMINISTRATIVE CODE AND 1979 EDITION UNIFORM BUILDING CODE
6. BASIC STRUCTURAL MATERIAL REQUIREMENTS

METAL ROOF DECK:	ASTM A446 AND A525, G 90
REINFORCING STEEL:	#4 AND SMALLER ASTM A615 GRADE 40 #5 AND LARGER ASTM A615 GRADE 60
STRUCTURAL STEEL:	ASTM A36
TUBE COLUMNS:	ASTM A500, GRADE B F_y = 46 KSI
PIPE COLUMNS:	ASTM A53, GRADE B
HIGH STRENGTH BOLTS:	ASTM A325 F (SEE NOTE NO.12)
BOLTS:	ASTM A307
CONCRETE:	NORMAL WEIGHT CONCRETE SLAB ON GRADE f'c = 2500 psi AT 28 DAYS ALL OTHERS f'c = 3000 psi AT 28 DAYS
SAWN TIMBER:	DOUGLAS FIR No. 1 OR BETTER EXCEPT USE NO 2 OR BETTER FOR 2x4, 2x6
PLYWOOD:	U.S. PRODUCT STANDARD PS 1-83 STRUCT. I EXPOSURE 1 RATED SHEATHING.
PLYWOOD WEB JOISTS:	SEE NOTE #11 BELOW
SIMPSON CONNECTORS:	SIMPSON CO. CATALOG No. 87H-1 GET WRITTEN RULES BEFORE CUTTING IN
CONCRETE BLOCK:	ASTM C90 GRADE N-1 (MEDIUM WEIGHT) SEE SPECIFICATION Division 4 FOR GROUTING REQUIREMENTS. f'_m = 1500 PSI
GROUT:	MIN. COMPRESSIVE STRENGTH = 2000 psi AT 28 DAYS
Mortar:	MIN. COMPRESSIVE Strength = 1800 psi AT 28 DAYS

7. AUTOMATIC END WELDED STUDS MAY BE SUBSTITUTED FOR THE WELDED STUD BOLTS.
8. STRUCTURAL PLANS INDICATE ONLY THE APPROXIMATE LOCATION OF MECHANICAL, ELECTRICAL AND OTHER EQUIPMENT, AS WELL AS RELATED AUXILIARY FRAMING NECESSARY TO SUPPORT SUCH GEAR. THE FINAL POSITIONING OF THESE ITEMS IS DEPENDENT UPON THE EQUIPMENT SELECTED. THE CONTRACTOR SHALL BE RESPONSIBLE FOR COORDINATING WORK BETWEEN SUBCONTRACTORS AND CRAFTS IN THIS REGARD, AND PROVIDE NECESSARY DIMENSIONS IN A TIMELY MANNER TO ALL PARTIES AND DETAILERS INVOLVED.
9. REFER TO ARCHITECTURAL PLANS AND SECTIONS FOR THE EXTENT, DEPTH AND SLOPES OF ALL DEPRESSIONS OR IRREGULARITIES IN FLOORS. STRUCTURAL PLANS MAY NOT INDICATE ALL SUCH SPECIAL FEATURES.
10. FOUNDATION: GEOTECHNICAL INVESTIGATION BY SCHAEFER DYKSS ASSOCIATES, PROJECT NO. 61-522, DATED FEBRUARY 12, 1987.
    SOIL TYPE: CLAYEY SAND WITH SOME GRAVEL.
    DESIGN BEARING PRESSURE: 2000 PSF IN PROPERLY COMPACTED FILL.
    BOTTOM OF FOOTING SHALL BE ESTABLISHED MINIMUM 12" BELOW LOWEST ADJACENT FINAL GRADE AT 1 STORY STRUCTURE. MINIMUM 18" AT 2 STORY STRUCTURE
11. PLYWOOD WEB JOISTS SCHEDULE - SEE 19/T53
12. HIGH STRENGTH BOLTS, WHERE REQUIRED PER DRAWING, SHALL CONFORM TO A.S.T.M. A-325 FRICTION TYPE. INSTALLATION OF HIGH STRENGTH BOLTS SHALL CONFORM TO "THE SPECIFICATIONS FOR STRUCTURAL JOINTS USING A.S.T.M. A-325 OR A-490 BOLTS" AND SHALL HAVE CONTINUOUS INSPECTION.

TYP. SKEWED HANGER 5

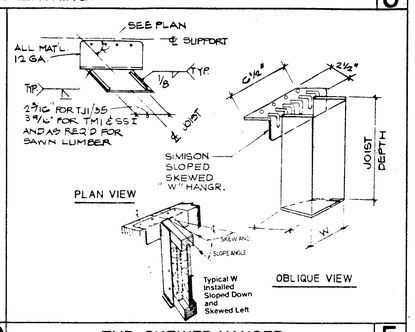

I-JOIST HANGER 24

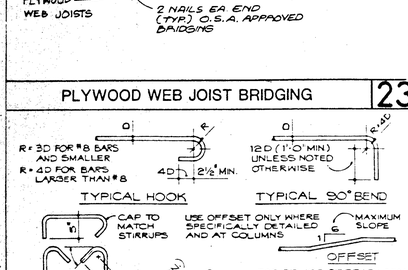

DBL PLYWOOD JOIST DETAIL 19

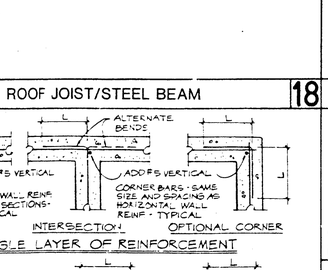

CEILING WIRE HANGER DETAILS 14

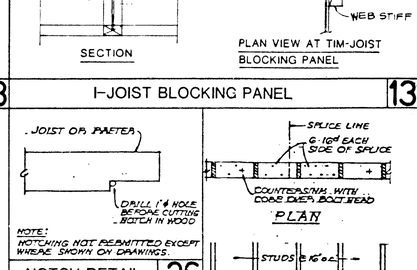

DETAIL 10

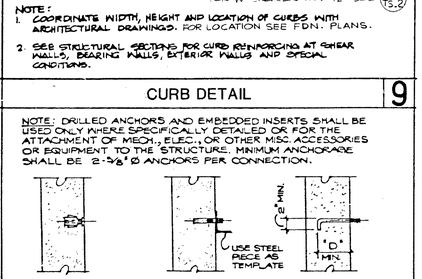

W	MAX AGGRETE SIZE
12" OR LESS	3/8"
MORE THAN 12"	¾"

NOTE:
1. COORDINATE WIDTH, HEIGHT AND LOCATION OF CURBS WITH ARCHITECTURAL DRAWINGS. FOR LOCATION SEE FDN. PLANS.
2. SEE STRUCTURAL SECTIONS FOR CURB REINFORCING AT SHEAR WALLS, BEARING WALLS, EXTERIOR WALLS AND SPECIAL CONDITIONS.

STRUCTURAL DRAWINGS INDEX

TS-1		Typical Details and General Notes
TS-2		Typical Foundation Details
TS-3		Typical Masonry Details and STEEL DETAILS
TS-4		Typical Wood Framing Details
TS-5		Typical Details
TS-6		Typical Sections & Details
TS-7		Typical Sections & Details
TS-8		Typical Sections & Details
TS-9		Sections & Details
TS-10		Sections & Details
S-101	A	Foundation Plan (PARTIAL LOCATION) - Bldg. No. 1
S-102		Foundation Plan (PERFORM. N. WALL) N.I.C. - Bldg. No. 1
S-103		Roof Framing Plan (PARTIAL LOCATION) - Bldg. No. 1
S-104 N.I.C.		Roof Framing & Mech. Platform Framing Plan - Bldg. No. 1
S-111	A	Roof Truss Elev./Details - Bldg. No. 1
S-112		Sections & Details - Bldg. No. 1
S-113		Wall Elevations - Bldg. No. 1
S-114		Wall Elevations/Details - Bldg. No. 1
S-115		Sections - Bldg. No. 1
S-116	A	Sections and Details - Bldg. No. 1
S-121		Elevations - Bldg. No. 1
S-122		Sections - Bldg. No. 1
S-123		Sections N.I.C. - Bldg. No. 1
S-124		Steel Details - Bldg. No. 1
S-125		Catwalk & Loading Bridge Details & Sections - Bldg. No. 1
S-126		Elevations, Sections & Details - Bldg. No. 1
S-127		Sections & Details - Bldg. No. 1
S-128		Loading Bridge, Sections & Details - Bldg. No. 1
S-129 *		Sections & Details - Bldg. No. 1
S-201		Foundation & Roof Framing Plan - Bldg. No. 2
S-202		Sections and Details - Bldg. No. 2
S-300		[illegible] - Bldg. No. 2
S-301		Foundation & Roof Framing Plan - Bldg. No. 3
S-401	A	Foundation & Roof Framing Plan N.I.C. - Bldg. No. 4
S-501 * *		Foundation & Roof Framing Plan - Bldg. No. 5
S-601		Foundation & Roof Framing Plan N.I.C. - Bldg. No. 6
S-701	A	Foundation & Roof Framing Plan - Bldg. No. 7
S-801		Foundation & Roof Framing Plan - Bldg. No. 8
S-901		Foundation & Roof Framing Plan N.I.C. - Bldg. No. 9
S-1001	A	Foundation & 2nd Floor Framing Plan - Bldg. No. 10
S-1002		Roof Framing Plans - Bldg. No. 10
S-1011		Building Sections - Bldg. No. 10
S-1012		Sections & Details - Bldg. No. 10
S-1013		Sections - Bldg. No. 10
S-1014		Elevations, Sections & Details - Bldg. No. 10
S-1015		Sections - Bldg. No. 10
S-1016		Sections & Details - Bldg. No. 10
S-1101		Foundation & Roof Framing Plan N.I.C. - Bldg. No. 11
S-1201	A	Foundation Plan - Bldg. No. 12
S-1202		Roof Framing Plan - Bldg. No. 12
S-1203		Elevations, Sections & Details - Bldg. No. 12
S-1501		Foundation & Roof Framing Plan - Bldg. No. 15
S-1502		Sections and Details - Bldg. No. 15
* S-130		SECTIONS & DETAILS N.I.C. - Bldg. No. 1
* * S-502		ELEVATIONS, SECTIONS & DETAILS A - Bldg. No. 5

SHEET INDEX 2

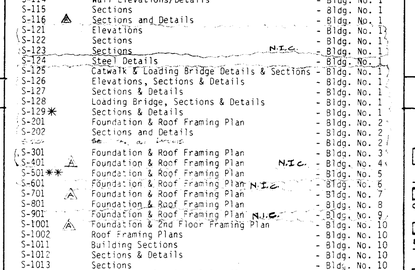

LEGEND

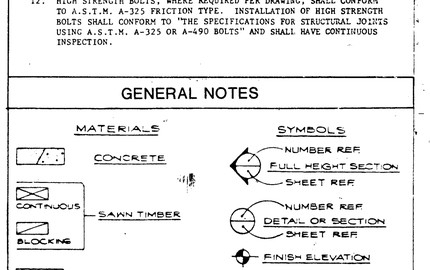

PLYWOOD WEB JOIST BRIDGING 23

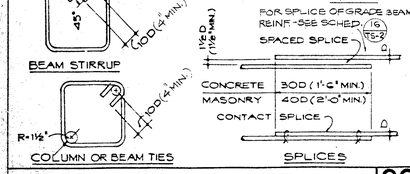

ROOF JOIST/STEEL BEAM 18

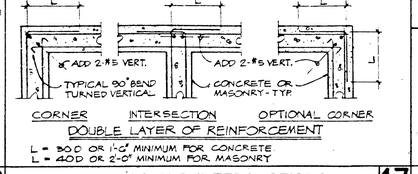

I-JOIST BLOCKING PANEL 13

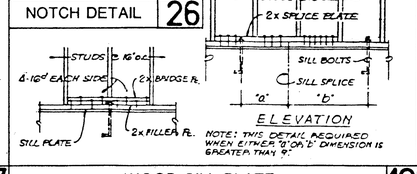

CURB DETAIL 9

NOTE: DRILLED ANCHORS AND EMBEDDED INSERTS SHALL BE USED ONLY WHERE SPECIFICALLY DETAILED OR FOR THE ATTACHMENT OF MECH., ELEC., OR OTHER MISC ACCESSORIES OR EQUIPMENT TO THE STRUCTURE. MINIMUM ANCHORAGE SHALL BE 2-⅜ø ANCHORS PER CONNECTION.

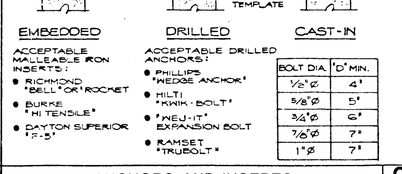

ACCEPTABLE MALLEABLE IRON INSERTS:
- RICHMOND "BELL" OR "ROCKET"
- BURKE "HI TENSILE"
- DAYTON SUPERIOR "I"-"S"

ACCEPTABLE DRILLED ANCHORS:
- PHILLIPS "WEDGE ANCHOR"
- HILTI "KWIK-BOLT"
- "WEJ-IT" EXPANSION BOLT
- RAMSET "TRUEBOLT"

BOLT DIA	'D' MIN.
½"ø	4"
⅝"ø	5"
¾"ø	6"
⅞"ø	7"
1"ø	7"

GENERAL NOTES

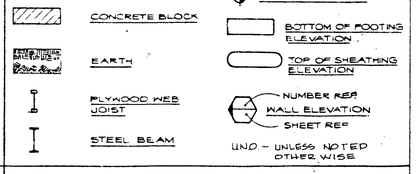

BAR BEND AND SPLICE 22

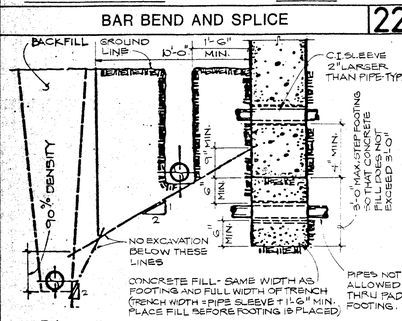

CORNERS AND INTERSECTIONS 17

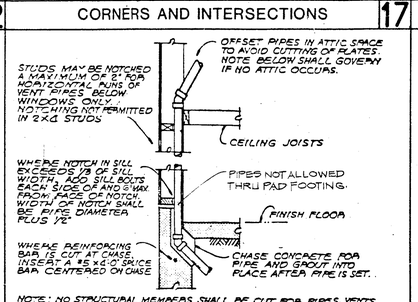

WOOD SILL PLATE 12

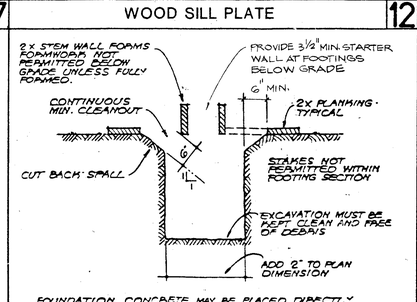

ANCHORS AND INSERTS 8

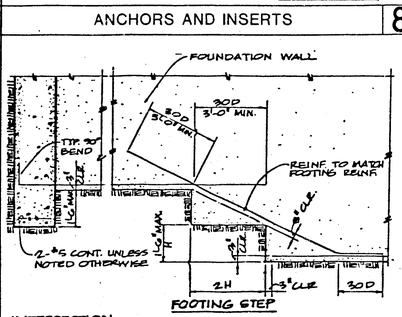

FOOTING STEP 7

PIPE THRU FOOTING 21

PLUMBING IN WALL 16

MANDATORY FOOTING FORMWORK 11

Drawn By MH
Checked By E.P.
Date MAR 1988
Commission No. 1130.02
Revisions 2-7-89 PLAN CHK
Brandow & Johnston Assoc. Structural Engineers
RENEW 6-30-90
RUHNAU McGAVIN RUHNAU ASSOCIATES
2775 Farrin Street, Riverside, CA 92501-3869, (714) 784-4854
5751 Palmer Rd. Suite C, Carlsbad, CA 92008-7395, (619) 438-5893
ARCHITECT C-6497
West Hills High School
Grossmont Union High School District
San Diego, Ca San Diego County
TYPICAL DETAILS AND GENERAL NOTES
Sheet Number TS-1
01 Sheets

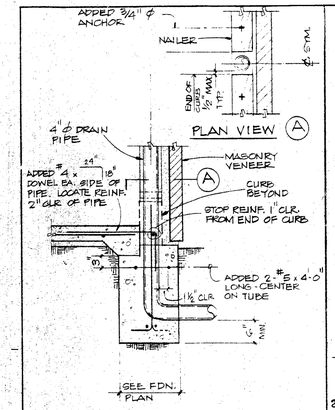

DRAIN PIPE AT WALL FTG. 23

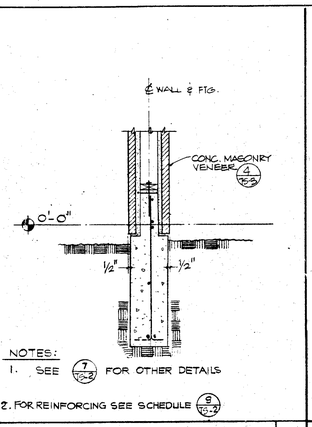

SECTION 19

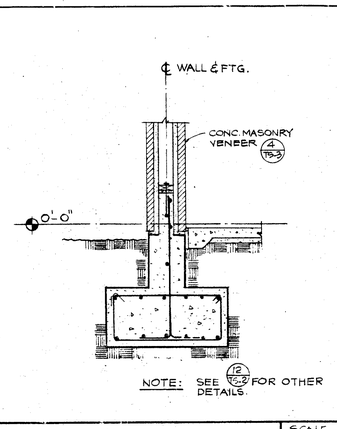

GRADE BEAM SECTION SCALE 1½"=1'-0" 15

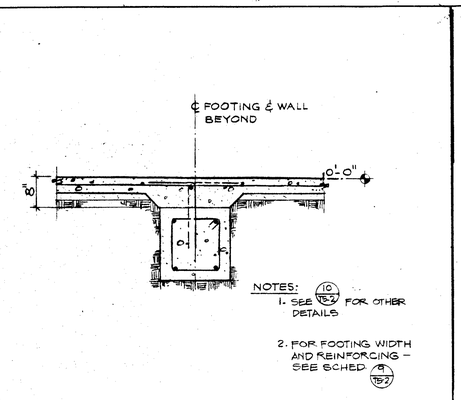

GRADE BEAM SECTION 11

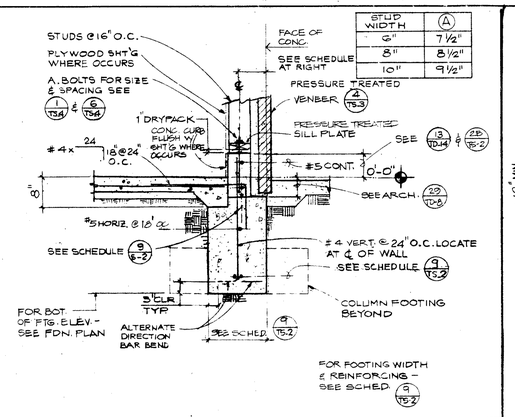

STUD WIDTH	(A)
6"	7½"
8"	8½"
10"	9½"

EXTERIOR WALL FOOTING 7

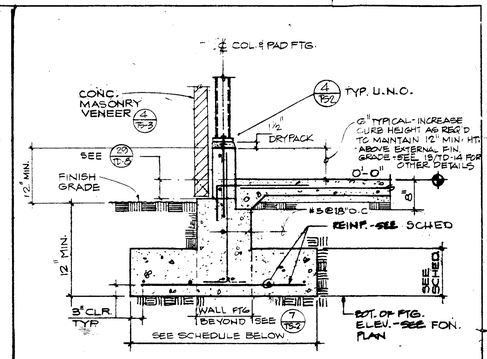

EXTERIOR COL. FOOTING B

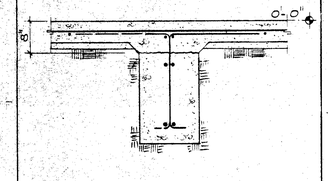

SECTION 22

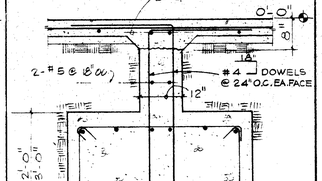

GRADE BEAM SECTION 18

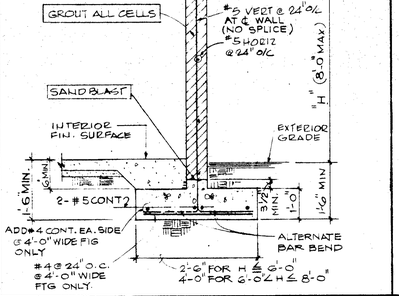

SECTION- FREE STANDING CONC. BLK. WALL 14

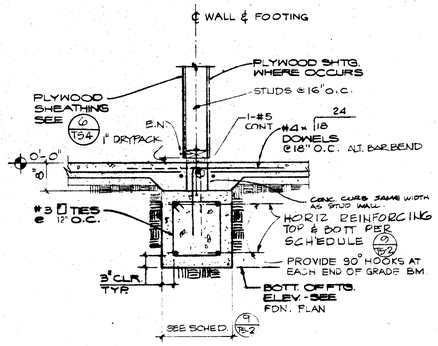

GRADE BEAM SECTION 10

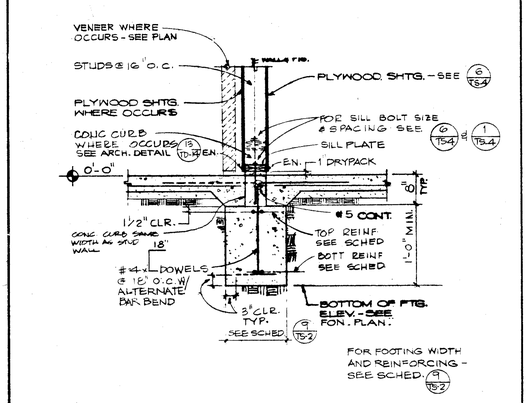

FOOTING AT INTERIOR SHEAR WALL 6

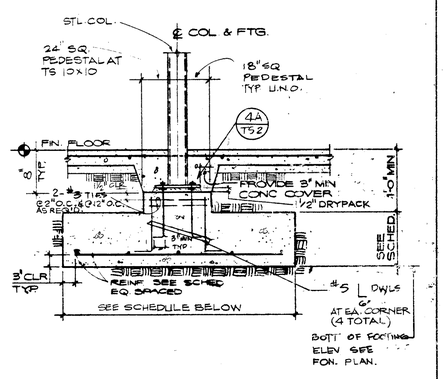

INTERIOR COL. FOOTING A

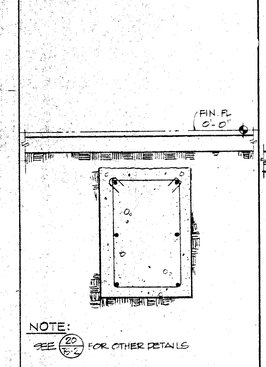

GRADE BM SECTION 21

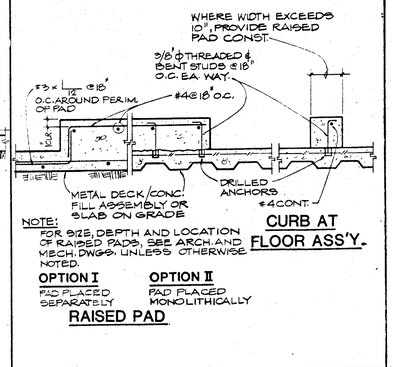

RAISED CONCRETE PAD 17

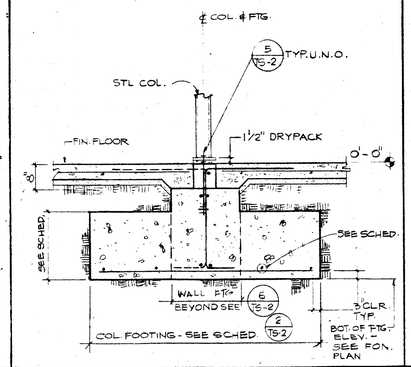

COL. FOOTING AT INTERIOR SHEAR WALL 13

FOOTING SCHEDULE

MARK	FOOTING WIDTH	REINFORCING	REMARKS
(A)	18"	2-#5 T&B	——
(B)	18"	2-#5 T&B	——
(C)	18"	2-#6 T&B	——
(D)	24"	3-#5 T&B	3'-0" MIN. SPLICE STAGGER TOP & BOT. SPLICE
(E)	24"	3-#6 T&B	4'-0" MIN. SPLICE STAGGER TOP & BOT. SPLICE
(F)	24"	6-#6 T&B	4'-0" MIN. SPLICE STAGG TOP & BOT. SPLICE

FOOTING SCHEDULE 9

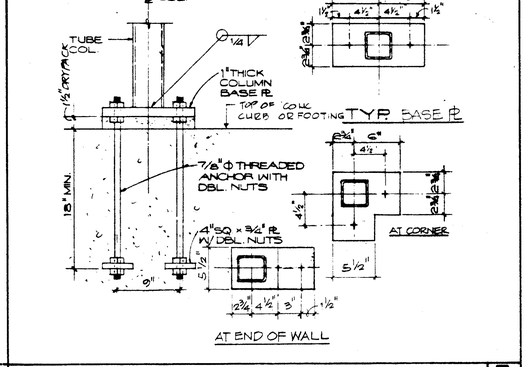

BASE PLATE DETAIL 5

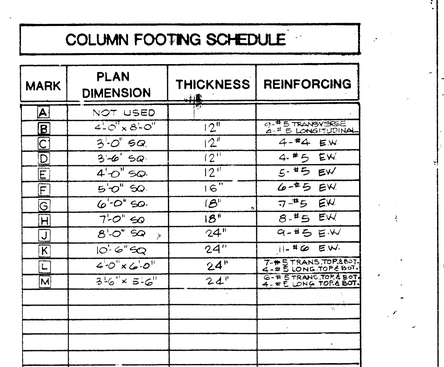

BASE PLATE PLAN DETAILS 4

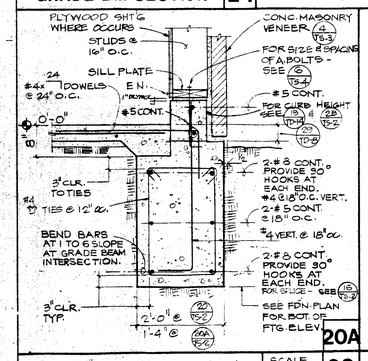

GRADE BEAM SECTION SCALE 3/4"=1'-0" 20

BAR SIZE	TOP BARS	BOT BARS
#5	3'-0"	2'-6"
#6	4'-0"	3'-0"
#7	5'-6"	4'-0"
#8	7'-0"	5'-0"
#9	9'-0"	7'-0"

TYP. GRADE BEAM REINF. SPLICE SCHEDULE

SCHEDULE 16

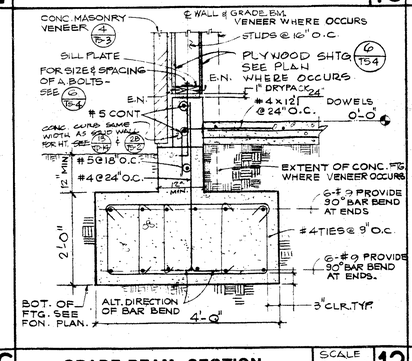

GRADE BEAM SECTION SCALE 3/4"=1'-0" 12

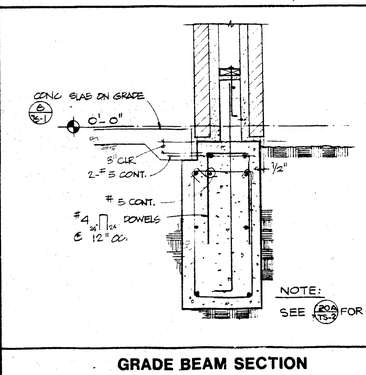

GRADE BEAM SECTION 8

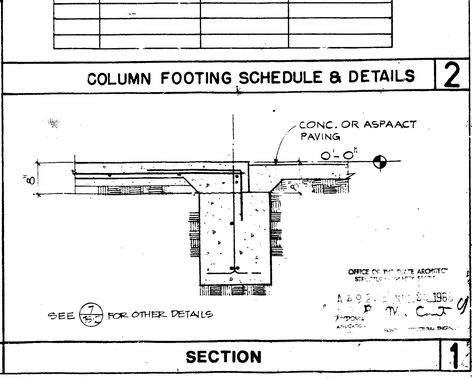

SECTION 1

COLUMN FOOTING SCHEDULE

MARK	PLAN DIMENSION	THICKNESS	REINFORCING
A	NOT USED		
B	4'-0" x 8'-0"	12"	6-#5 TRANSVERSE, 4-#5 LONGITUDINAL
C	3'-0" SQ.	12"	4-#4 E.W.
D	3'-6" SQ.	12"	4-#5 E.W.
E	4'-0" SQ.	12"	5-#5 E.W.
F	5'-0" SQ.	16"	6-#5 E.W.
G	6'-0" SQ.	18"	7-#5 E.W.
H	7'-0" SQ.	18"	8-#5 E.W.
J	8'-0" SQ.	24"	9-#5 E.W.
K	10'-6" SQ.	24"	11-#6 E.W.
L	4'-0" x 6'-0"	24"	7-#5 TRANS. TOP & BOT, 4-#5 LONG. TOP & BOT.
M	3½" x 5'-6"	24"	6-#5 TRANS. TOP & BOT, 4-#5 LONG. TOP & BOT.

COLUMN FOOTING SCHEDULE & DETAILS 2

Drawn By MN
Checked By SRJ
Date MAR. 1986
Revisions
Brandow & Johnston Assoc. Structural Engineers
REGISTERED PROFESSIONAL ENGINEER MARVIN L. KAHN No. 955 DP. 12-31-86 STRUCTURAL
RUHNAU McGAVIN RUHNAU/ASSOCIATES Architects Planners
3775 Tenth Street Riverside, CA 92501-3688 714/684-4864
5751 Palmer Way, Suite C Carlsbad, CA 92008-1966 619/438-5899
ARCHITECT C-6497

West Hills High School
Grossmont Union High School District
San Diego, Ca San Diego County

TYPICAL FOUNDATION DETAILS AND STEEL COLUMN BASE PLATES

Sheet Number TS-2 of Sheets

NAILING SCHEDULE — 24

STATE BUILDING CODE (Part 2, Title 24, C.A.C.) — TABLE NO. 2-25F Nailing Schedule

Connection	Common Wire Nails
Joists or rafters to sides of studs	
Right (R) inch joists or rafters	2-16d
For each additional four (4) inches in depth of joist	1-16d
Joists or rafters at all bearings—	
Toe nails, each side	2-16d[a]
Ceiling joists, laps over partitions, face nail	3-16d
Ceiling joists to parallel rafters, face nail	3-16d
Blocking between joists or rafters—	
To joist or rafters—Toe nails, each side, each end	2-16d[a]
To joist or rafter bearings—Toe nails, each side	3-16d[a]
Blocking between studs, each end	2-16d toe nails or 2-16d
Bridging to joist, toe nail each end	2-8d
Sole plate to joist or blocking, face nail	16d at 16" oc
Top plate to stud, end nail	2-16d
End to side plate, toe nail	2-16d
Doubled studs, face nail	16d at 24" oc
Top plates, laps and intersections, face nail	2-16d
Double top plates, face nail—(See 2-2512(g)4 for minimum lap)	16d at 16" oc
Built-up corner studs	16d at 24" oc
Ribbons to studs	
One (1) inch ribbons	3-8d
Two (2) inch ribbons	16d at 16" oc
Continuous header, two pieces	Along each edge
Continuous header to stud, toe nail	4-8d
1" brace to each stud and plate, face nail	2-8d
1" x 8" sheathing or less to each bearing, face nail	2-8d

PROOF LOAD TEST — 23

PROOF LOAD TESTS FOR EXPANSION TYPE ANCHOR BOLTS (Bolts must have I.C.B.O. Approval)

All concrete anchor bolts of the expansion type (loaded in either pullout or shear) shall have 50 percent of the bolts (alternate bolts in any group arrangement) proof tested in tension to twice the allowable tension load. If there are any failures, the immediately adjacent bolts must then also be tested.

Type of Materials	Type of Test		Bolt Diameter 3/8"	1/2"	5/8"	3/4"
Hard Rock Concrete	Direct Pull-Tension, LBS.	1300	2600	2900	4300
	Torque Wrench-Torque, FT. LBS.	25	50	110	150
Lt. Wt. Concrete	Direct Pull-Tension, LBS.	970	1400	1950	2590
	Torque Wrench-Torque, FT. LBS.	20	35	75	90

PLYWOOD WEB JOIST SCHEDULE — 19

MANUFACTURER	JOIST TYPE	JOIST DEPTH	TOP & BOTT. CHORDS SIZE	WEB
TRUS JOIST	TJI/35	10", 12", 14", 16", 18" & 20"	1½" x 2.5" MICRO LAM F_b = 2100 PSI	3/8" PLYWOOD
TMI STRUCTURAL SYSTEM *	TMI	10", 12", 14", 16", 18" & 20"	2x4 MSR DOUGLAS FIR F_c = 2100 PSI	3/8" PLYWOOD
STANDARD STRUCTURES *	SSI	10", 12", 14", 16", 18" & 20"	2x4 MSR DOUGLAS FIR F_c = 2100 PSI	5/8" PLYWOOD

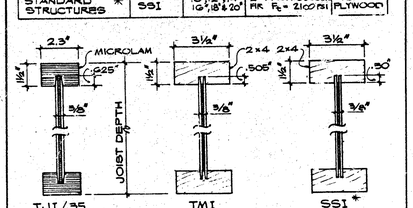

* NOTE: TMI & SSI JOIST REQUIRE CONTINUOUS FABRICATION INSPECTION BY A INSPECTOR APPROVED BY O.S.A. COST OF INSPECTION TO BE PAID BY OWNER. BACK CHARGED TO GENERAL CONTRACTOR

EQUIPT. ROD HANGER — 18

SEE (10/T5-5) FOR OTHER DETAILS

TYP. MOVABLE PARTITION LATERAL BRACE — 17

(BLDG. #1) (BLDG. #8)

VENEER DETAIL — 15

PROOF LOAD TEST — 23

VENEER DETAIL — 20

SLOPING BEAM TO GIRDER — 14

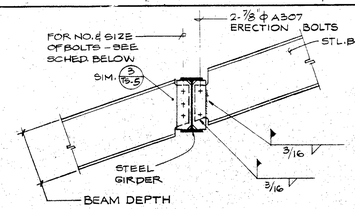

BEAM DEPTH	NO. & SIZE	TYPE
W12	3 - 7/8" ℄	A307
W14	3 - 7/8" ℄	A307
W16	4 - 7/8" ℄	A307

PLAN SECTION — 13

SECTION — 12

FREE STANDING BLK. WALL CONTROL JT. — 11

VENEER ANGLE SUPPORT — 10

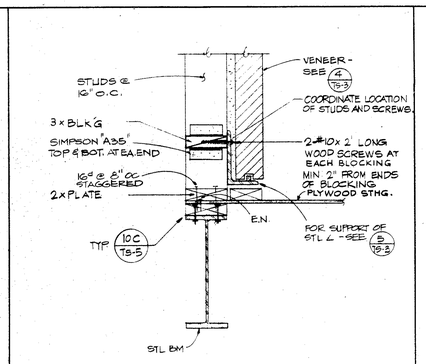

VENEER SUPPORT — 9

SLOPING VENEER ANGLE SUPPORT — 9

DETAIL — 8A

(AT CONC. WALL)

BLOCK VENEER DETAIL — 8

(WHERE VENEER OCCUPS OVER DOOR OPENING)

VENEER SUPPORT AT OPENINGS — 7

℄ STUD & TUBE

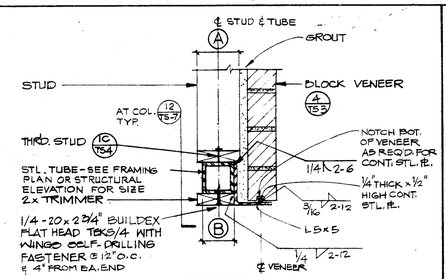

SECTION

NOM. STUD WIDTH (A)	* TUBE WIDTH (B)	ANGLE SIZE
6"	4"	L5x5x1/2"
6"	5"	L5x5x½"
10"	6"	L5x5x1/2"
10"	7"	L5x5x1/2"
8"	5"	L5x5x½"

* SEE ROOF FRAMING PLAN AND/OR ELEVATION FOR TUBE SIZE AND THICKNESS

(AT STEEL TUBE)

VENEER SUPPORT — 6

VENEER ANGLE SUPPORT — 5

(AT STUD WALL)

BLOCK VENEER DETAILS — 4

OPENING IN BLOCK WALL DETAIL — 3

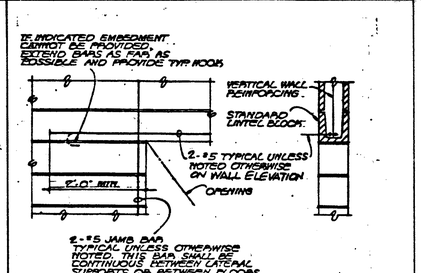

PLAN - CONC. BLOCK CONTROL JOINT — 2

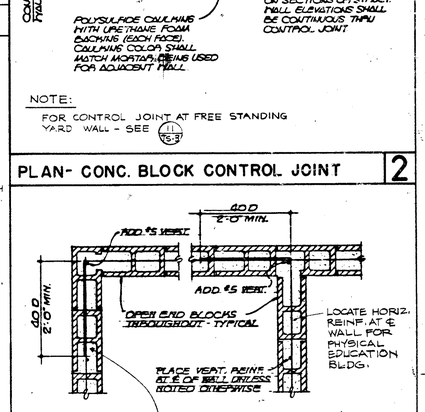

NOTES:
1. ALSO SEE TYPICAL DETAILS (2/T5-3) & (3/T5-3)

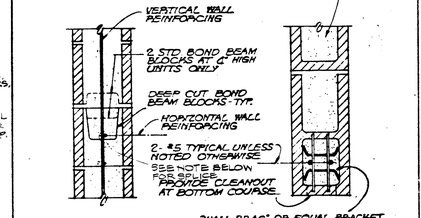

BOND BEAM BLOCKS (AT ALL HORIZ. REINF.)

"WALL BRAC" OR EQUAL BRACKET @ 1920 BAR DIA. O.C. MAX. FOR POSITIONING VERTICAL REINF. (REQUIRED FOR REINF. AT JAMBS OR END OF WALL ONLY)

JAMB OR END OF WALL

SCHEDULED REINF. SHALL APPLY IN ALL CASES UNLESS NOTED OTHERWISE ON SPECIFIC DETAILS OR SECTIONS

TYPICAL WALL REINFORCING SCHEDULE U.N.O.

WALL THICKNESS	VERT. REINF.	HORIZ. REINF.	REMARKS
8"	#5 @ 24" O/C	#5 @ 16" O/C AT ℄ WALL	

NOTE: PROVIDE 5'-0" MIN. LAP AT ALL HORIZ. REINFORCING SPLICES AT PHYSICAL EDUCATION BUILDING NO. 1.

CONCRETE BLOCK DETAILS — 1

Drawn By MA
Checked By SRJ
Date MAR. 1986
Commission No. 1/30.02

Revisions

Brandow & Johnston Assoc. Structural Engineers
Marianne B. Kruth

REGISTERED PROFESSIONAL ENGINEER MARIANNE B. KRUTH No. 955 EXP. 12-31-86 STATE OF CALIFORNIA

Architects Planners
RUHNAU McGAVIN RUHNAU / ASSOCIATES
3775 Tenth Street, Riverside, CA 92501-3669, 714/684-4664
5751 Palmer Way, Suite C, Carlsbad, CA 92008-1965, 619/438-5890

ARCHITECT C-6497

West Hills High School
Grossmont Union High School District
San Diego, Ca — San Diego County

TYPICAL MASONRY AND STEEL DETAILS

Sheet Number TS-3 of Sheets

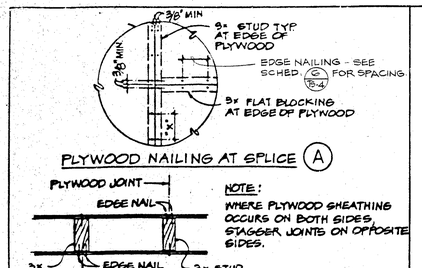

DETAIL 20

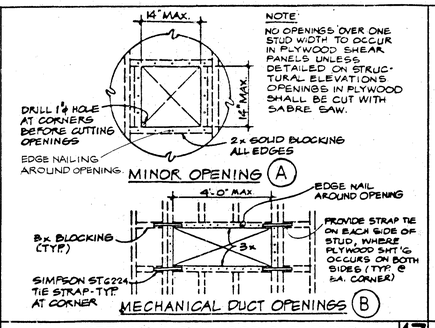

OPENING IN PLYWOOD SHEATHING 17

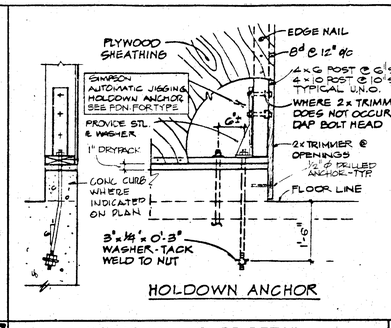

HOLDOWN ANCHOR DETAIL 12

NOTES:

1. PLYWOOD SHALL BE 3/8" THICK AND CONFORM TO U.S. PRODUCT STANDARD PS 1-83 APA STRUCTURAL 1 EXPOSURE 1.
2. ALL NAILS SHALL BE COMMON WIRE NAILS. FOR NAILING - SEE SCHEDULE (6/TS-4).
3. INDIVIDUAL PIECES OF PLYWOOD SHALL BE NOT LESS THAN 2'-0" IN LEAST DIMENSION NOR 8 SQ. FT. IN AREA.
4. PRE-BORE HOLES FOR NAILS WHERE MEMBERS TEND TO SPLIT.
5. REFER DET. 6/TS-1 NOTE 6 FOR MACHINE APPLIED NAILING REQUIREMENTS.
6. RETIGHTEN SILL BOLT NUTS BEFORE CLOSING IN.
7. PROVIDE FURRING OR BACKING OF THICKNESS AS REQUIRED TO MAINTAIN A COMMON WALL PLANE AT ALL WOOD STUD WALL SURFACE WHICH ARE ONLY PARTIALLY SHEATHED WITH STRUCTURAL PLYWOOD. COORDINATE AND ADJUST HEAD, JAMB AND SILL DETAILS AS REQUIRED FOR PROPER OVERALL WALL THICKNESS.
8. PLYWOOD SHEETS MAY BE APPLIED VERTICALLY OR HORIZONTALLY AT CONTRACTORS OPTION.

NOTES 8

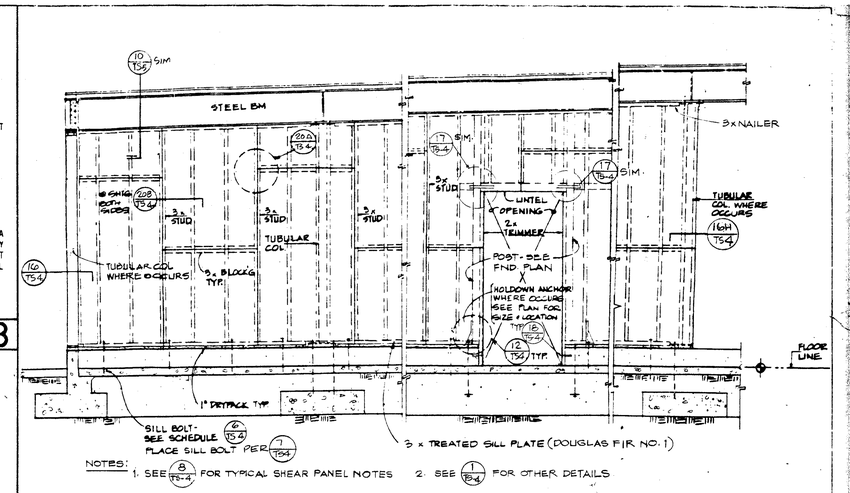

NOTES: 1. SEE (8/TS-4) FOR TYPICAL SHEAR PANEL NOTES 2. SEE (1/TS-4) FOR OTHER DETAILS

EXTERIOR PLYWOOD SHEAR PANEL ELEVATION 3

SILL BOLT REQUIREMENTS

1. PROVIDE A MINIMUM SILL BOLT EMBEDMENT OF 7" BELOW FINISH FLOOR OR TOP OF CURB.
2. PROVIDE AN ADDITIONAL SILL BOLT 6 INCHES FROM EACH END OF EACH PIECE OF SILL PLATE.
3. WHERE SILL PLATES ARE BORED OR NOTCHED IN EXCESS OF 1/3 OF THE SILL PLATE WIDTH, PROVIDE ADDITIONAL SILL BOLTS 6 INCHES EACH SIDE OF BORE OR NOTCH.
4. SET ALL SILL BOLTS WITH A SETTING TEMPLATE BEFORE PLACING CONCRETE. STABBING OR PUSHING OF SILL BOLTS INTO WET CONCRETE IS EXPRESSLY PROHIBITED.
5. PROVIDE A MINIMUM SILL BOLT PROJECTION ABOVE THE CONCRETE AS SHOWN ON DETAIL (7C/TS-4)

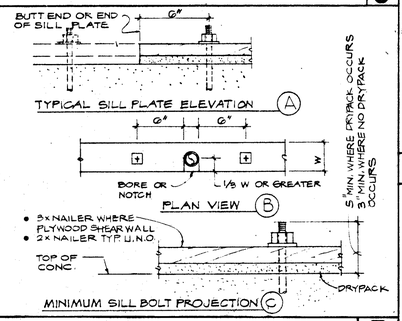

SILL BOLT REQUIREMENTS 7

SCHEDULE

PANEL MARK	PLYWOOD THICKNESS	NAILING: PANEL EDGES	NAILING: FIELD	SHEATHING	FOUNDATION SILL BOLTS	CARRIAGE BOLTS @ STEEL BM.	REMARKS
1	3/8"	8d @ 4" o/c	8d @ 12" o/c	1-SIDE	3/4"ø @ 30" o/c	5/8"ø @ 12"	
2	3/8"	8d @ 3" o/c	8d @ 12" o/c	1-SIDE	3/4"ø @ 24" o/c	5/8"ø @ 10"	
3	3/8"	8d @ 3" o/c	8d @ 12" o/c	2-SIDES	1/2"ø @ 16" o/c	5/8"ø @ 9"	
4	3/8"	8d @ 2" o/c	8d @ 12" o/c	1-SIDE	3/4"ø @ 24" o/c	5/8"ø @ 8"	
5	3/8"	8d @ 2" o/c	8d @ 12" o/c	2-SIDES	3/4"ø @ 12" o/c	5/8"ø @ 4"	
6	3/8	8d @ 2" o/c	8d @ 12" o/c	2-SIDES	3/4"ø @ 12" o/c	5/8"ø @ 4"	LET-IN BOTH SIDES

NOTE: SEE (8/TS-4) FOR NOTES & (2/TS-4) & (3/TS-4) FOR TYPICAL ELEVATIONS.

PLYWOOD SHEAR PANEL SCHEDULE 6

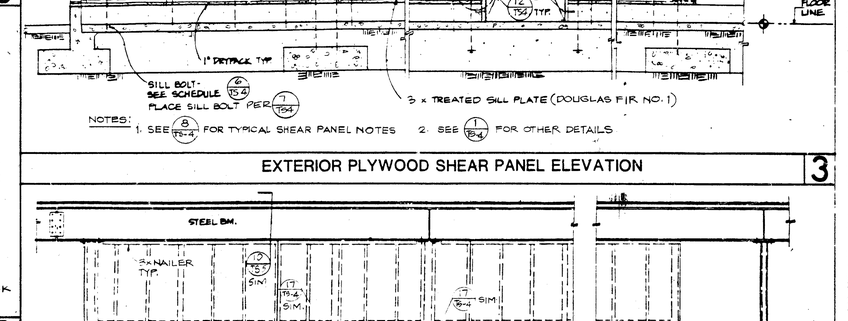

NOTES:
1. SEE (3/TS4) FOR OTHER DETAILS.
2. SEE (8/TS-4) FOR TYPICAL SHEAR PANEL NOTES
3. SEE (1/TS-4) FOR OTHER DETAILS.

INTERIOR PLYWOOD SHEAR PANEL ELEVATION 2

AT BLDG NO 10 - PROVIDE 3/4"ø STUD BOLTS AT 12"o.c. & 6" FROM END OF NAILER.

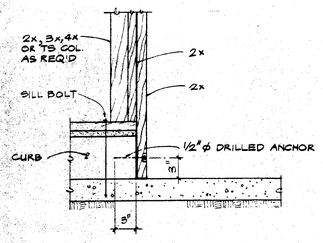

WOOD TRIMMER AT DOOR OPENING 18

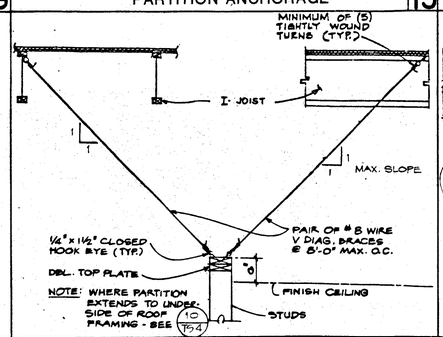

PARTITION ANCHORAGE 14

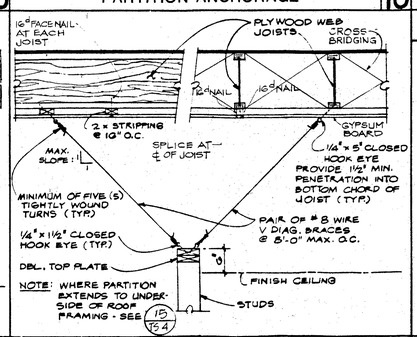

PARTITION ANCHORAGE 9

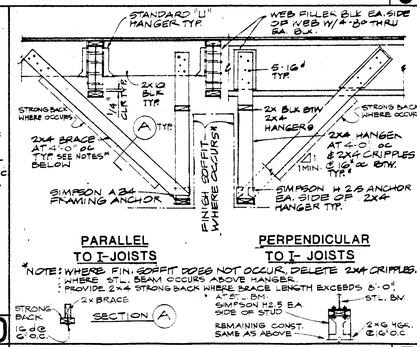

SOFFIT HANGER 5

LINTEL

MAXIMUM ROUGH OPENING	10" STUD	4" STUD	6" STUD
UP TO 4'-0"	4x10 FLAT	4x4	4x6 FLAT
4'-1" TO 6'-0"	6x10 FLAT	4x6	6x6
6'-1" TO 8'-0"	8x10 FLAT	4x8	6x8
8'-1" TO 10'-0"	10x10	4x10	6x10
OVER 10'-0" AND SPECIAL CASES	SEE PLANS AND/OR ELEVATIONS		

LINTEL SCHEDULE 4

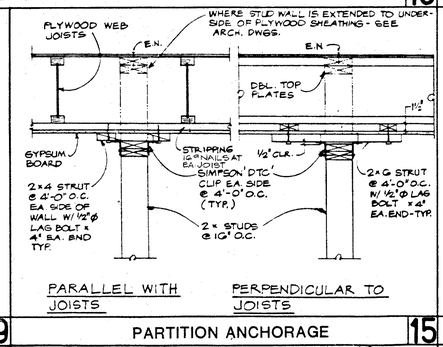

PARTITION ANCHORAGE 15

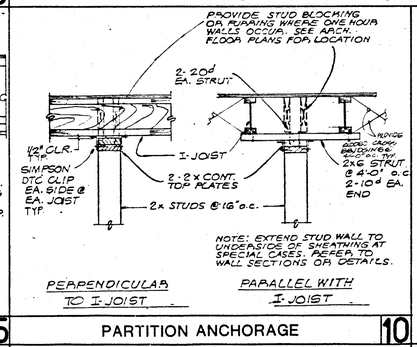

PARTITION ANCHORAGE 10

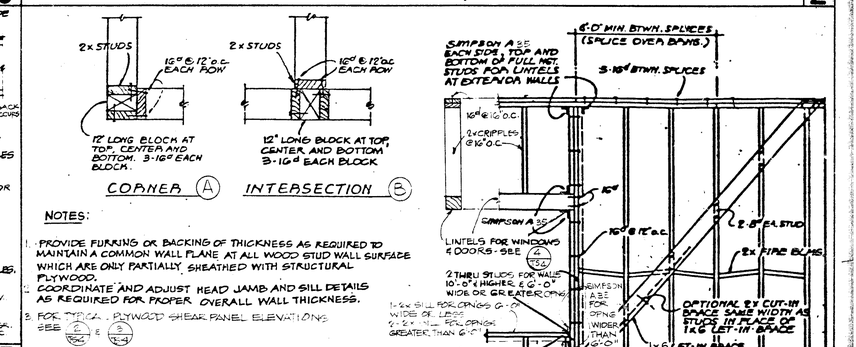

STUD WALL CONSTRUCTION 1

Drawn By MN
Checked By SRU
Date MAR 1988
Commission No 1.30.02

Revisions

Brandow & Johnston Assoc. Structural Engineers

REGISTERED PROFESSIONAL ENGINEER MARSHALL E. FAYNE No. 956 EXP. 12-31-88 STATE OF CALIFORNIA

RUHNAU McGAVIN RUHNAU / ASSOCIATES
Architects Planners
3775 Tenth Street, Riverside, CA 92501-3669, 714/684-4864
1207 Elm Avenue, Carlsbad, CA 92008-1995, 619/729-1144

ARCHITECT
C-6497

West Hills High School
Grossmont Union High School District
San Diego, Ca — San Diego County

TYPICAL WOOD FRAMING DETAILS

Sheet Number: TS-4
01 Sheets

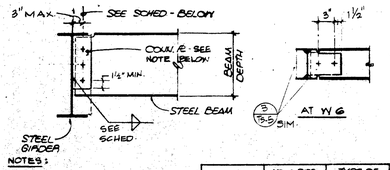

NOTES:

- PROVIDE CONNECTION PL. OF THICKNESS EQUAL TO OR GREATER THAN BEAM WEB THICKNESS
- ¼" THICK MINIMUM
- PROVIDE PL. THICKNESS IN INCREMENTS OF 1/16
- WHERE SKEWED PL. CONN OCCURS - SEE 23/TS5

BM. SIZE	NO. & SIZE OF BOLTS	TYPE OF BOLTS	WELD SIZE
W8	2 - 3/4"Φ	A307	¼
W10	2 - 7/8"Φ	A307	¼
W12	3 - 7/8"Φ	A307	¼
W16	4 - 7/8"Φ	A307	¼
W18	4 - 7/8"Φ	A307	¼
W21	6 - 7/8"Φ	A307	5/16
W24	7 - 7/8"Φ	A307	5/16
W36	2 - 3/4"Φ	A307	¼

BM./GIRDER CONN. 24

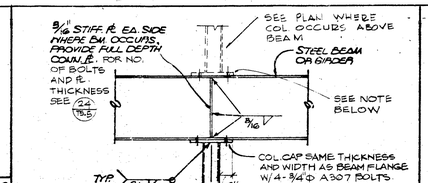

NOTE: WHERE COLUMN WIDTH EQUALS OR EXCEEDS BEAM FLANGE WIDTH, PROVIDE COL. CAP PL. 1" LARGER THAN COLUMN WIDTH.

BM./COL. CONN. 20

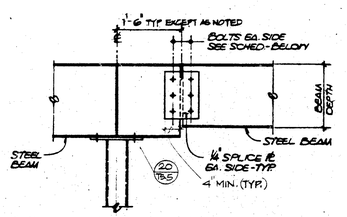

BEAM SIZE	NO. & SIZE OF BOLTS EA. SIDE	TYPE OF BOLTS
W8	2 - ¾"Φ	A307
W10 & W12	3 - ⅞"Φ	A307
W14 & W16	4 - ⅞"Φ	A307
W18	5 - ⅞"Φ	A307

BM. SPLICE DETAIL 16

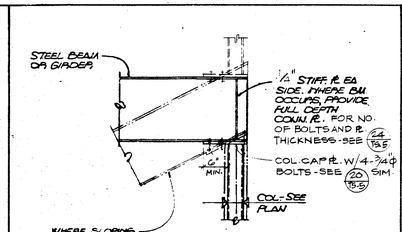

BM./END COL. CONN. 12

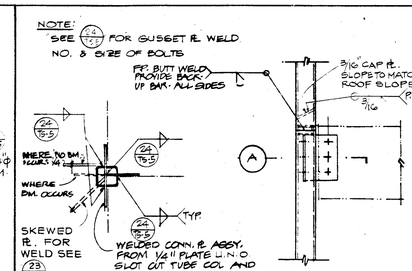

BM./COL. CONN. 8

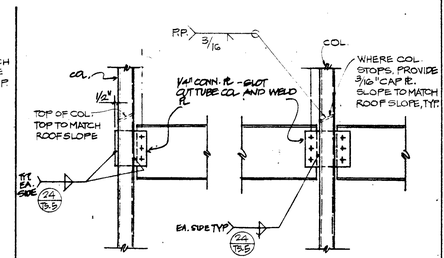

NOTE: SEE 24/TS5 FOR GUSSET PL WELD, NO. & SIZE OF BOLTS - TYP.

BM./COL. CONN. 4

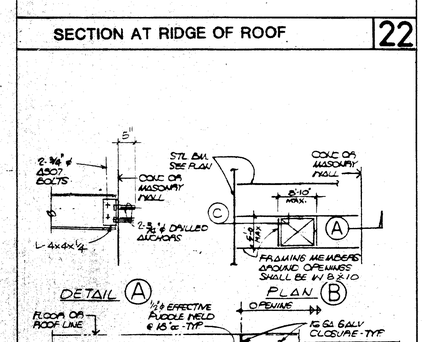

SKEWED BEAM OR GIRDER CONN. 23

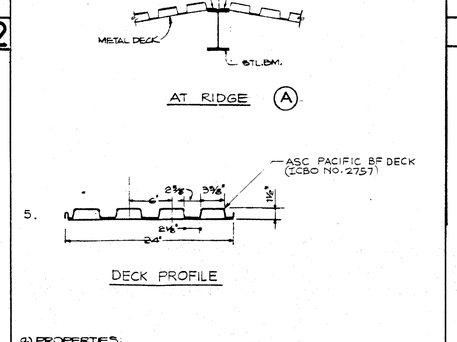

OPERABLE WALL SUPPORT DETAIL 19

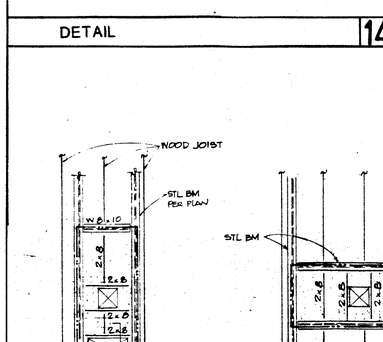

SLOPING BM. TO PERIMETER BM. CONN 15

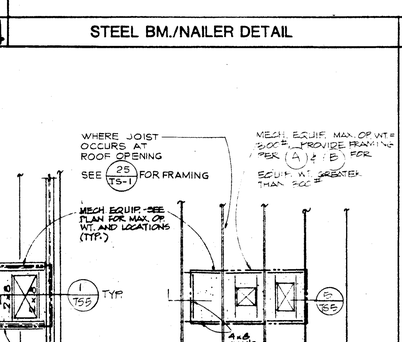

BENT BM. 11

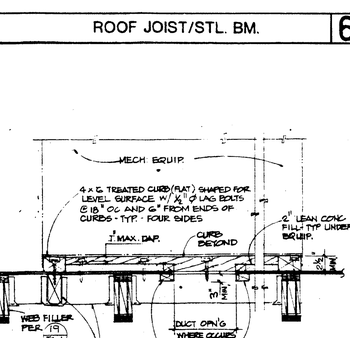

SKEWED JOIST TO BM CONN. 7

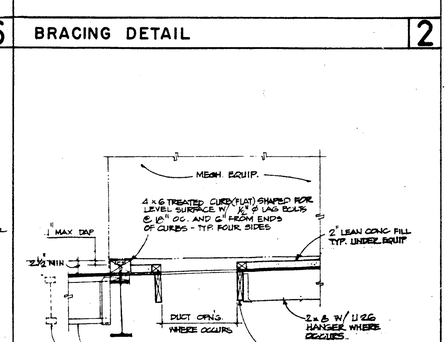

STIFF. PL AND END PL 3

SECTION AT RIDGE OF ROOF 22

NOTES:
1. FOR OPENING SIZE 12" SQ AND SMALLER, TUBE FRAMING MAY BE OMITTED - SEE 17/TS5
2. FOR LARGER ROOF OPENINGS SEE 21/TS5

OPENING IN METAL ROOF DECK (SMALL) 18

DETAIL 14

STEEL BM./NAILER DETAIL 10

ROOF JOIST/STL. BM. 6

BRACING DETAIL 2

OPN'G FRAMING AT METAL ROOF DECK 21

METAL ROOF DECK DETAILS 17

PLAN DETAILS - MECHANICAL EQUIPMENT PADS 9

SECTION - MECH'L EQUIPMENT PADS 5

ROOF DUCT OPENING DETAIL 1

Drawn By MN	Revisions	Brandow & Johnston Assoc. Structural Engineers	ARCHITECT
Checked By SRU			
Date MAR 1985			C-6497
Commission No. 130 02			

RUHNAU McGAVIN RUHNAU ASSOCIATES
Architects Planners
3775 Tenth Street, Riverside, CA 92501-3689, 714/684-4664
5751 Palmer Way, Suite C, Carlsbad, CA 92008-1895, 619/438-5899

West Hills High School
Grossmont Union High School District
San Diego, Ca — San Diego County

TYPICAL DETAILS

Sheet Number TS-5
01 Sheets

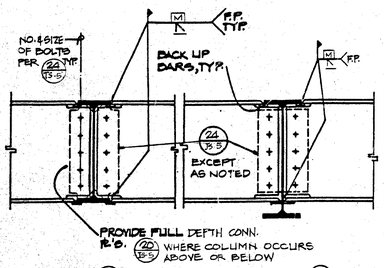

DETAIL (A)
BM. & GIRDER SAME DEPTH

DETAIL (B)
GIRDER DEEPER THAN BEAM.

MOMENT CONN. 15

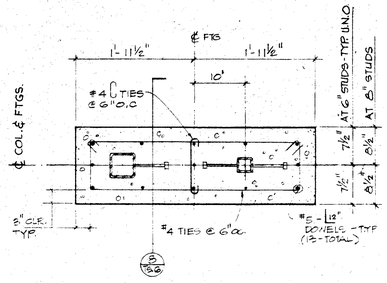

PLAN SECTION SCALE 1"=1'-0" 9

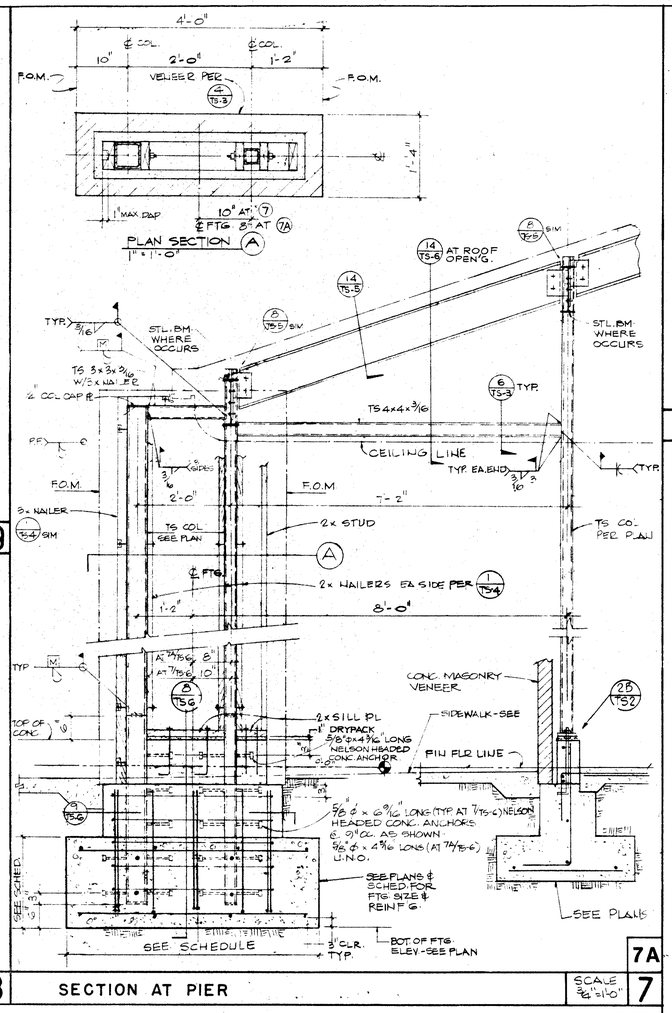

7A

SECTION AT PIER SCALE 3/4"=1'-0" 7

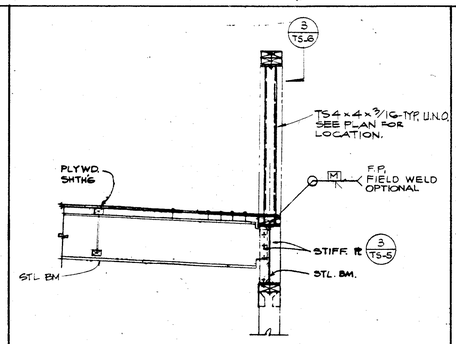

PARAPET SUPPORT DETAIL 5

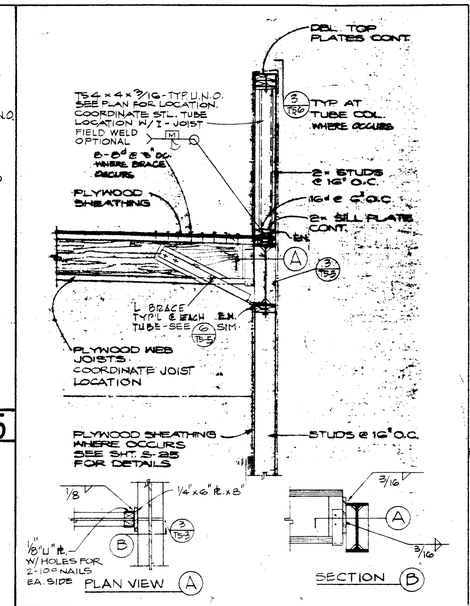

PARAPET SUPPORT DETAIL 2

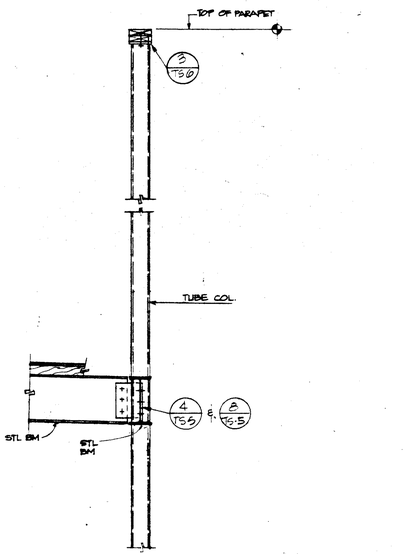

(AT THRU COLUMN)

COLUMN DETAIL AT PARAPET 4

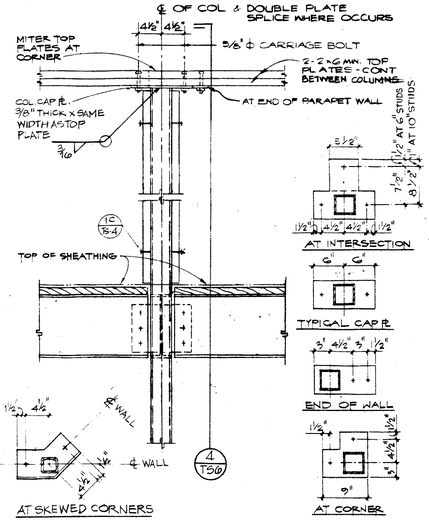

DETAIL AT COLUMNS 3

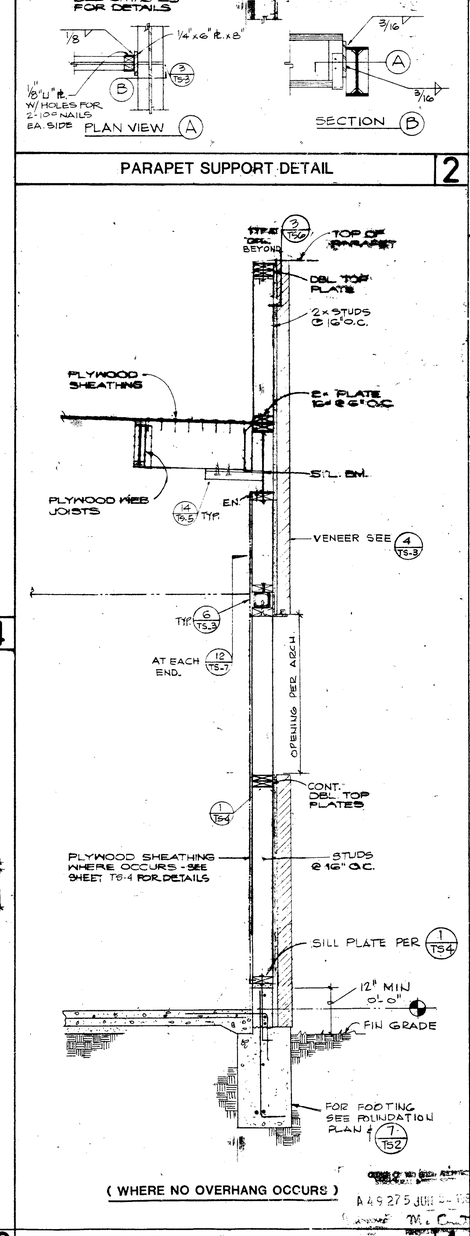

(WHERE NO OVERHANG OCCURS)

EXTERIOR WALL SECTION 1

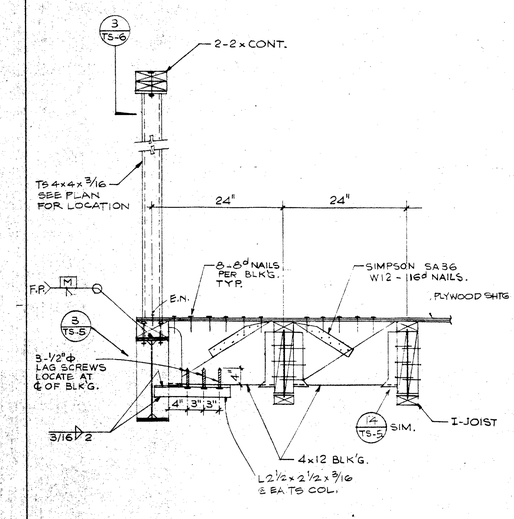

DETAIL 12

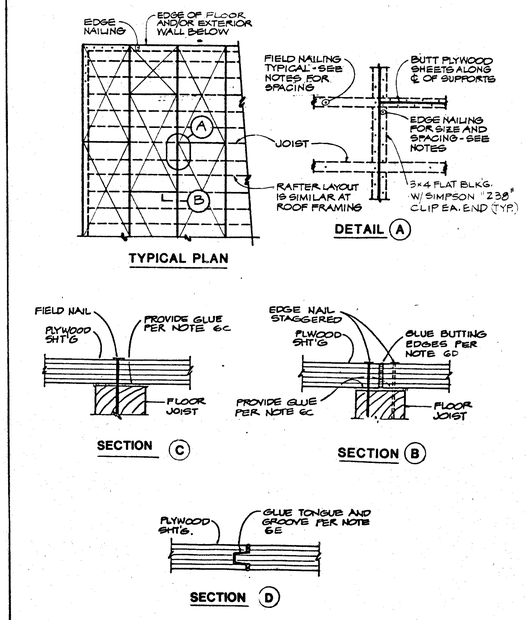

FLOOR SHEATHING NOTES AND DETAILS 6

FLOOR SHEATHING NOTES

1. PLYWOOD SHEATHING SHALL BE 1 1/8" APA RATED STURD-I-FLOOR EXPOSURE 1, TONGUE AND GROOVE LONG EDGES AND SHALL CONFORM TO U.S. PRODUCT STD PS 1-83.
2. NAILS FOR PLYWOOD SHEATHING SHALL BE 10d (9GA. x 2 5/8" LONG, RING SHANK WITH FULL HEAD AT FLOOR SHEATHING).
   NAILING: EDGE----------AT 4" ON CENTER. U.N.O. ON PLAN
   INTERMEDIATE----------@ 10" ON CENTER.
3. INDIVIDUAL PLYWOOD SHEETS SHALL NOT BE LESS THAN 2'-0" IN LEAST DIMENSION NOR LESS THAN 8'-0" SQ. FEET IN AREA. USE FULL SIZE SHEETS WHEREVER POSSIBLE.
4. PLACE PLYWOOD SHEET WITH FACE PLIES PERPENDICULAR TO JOISTS.
5. JOIST LAYOUT SHALL BE COORDINATED WITH 4'-0" MODULE AS RELATED TO PLYWOOD SHEATING PATTERN.
6. ELASTOMERIC ADHESIVE: CONFORM TO AMERICAN PLYWOOD ASSOCIATION SPECIFICATION AFG-01. ADHESIVE SHALL BE CERTIFIED AS CONFORMING BY A TESTING AGENCY ACCEPTED BY THE FEDERAL HOUSING ADMINISTRATION, IN ACCORDANCE WITH PROCEDURES GIVEN IN HUD-FHA USE OF MATERIAL BULLETIN UM-60.

   EXECUTION

   A. SNAP CHALK LINE ACROSS JOISTS AT 4 FEET INTERVALS TO ACT AS GUIDE FOR EDGE ALIGNMENT OF PLYWOOD PANELS AND AS A BOUNDARY FOR SPREADING GLUE.
   B. SPEAD ONLY ENOUGH GLUE TO LAY ONE OR TWO PANELS AT A TIME OR FOLLOW SPECIFIC RECOMMENDATIONS OF GLUE MANUFACTURER. INSURE THAT CONTACT SURFACES ARE FREE OF DIRT, DUST, STANDING WATER OR OTHER DELETERIOUS MATTER.
   C. APPLY A BEAD OF GLUE ABOUT 1/4 INCH IN DIAMETER TO ALL CONTACT/BEARING SURFACES. ON WIDE AREAS APPLY GLUE IN SERPENTINE PATTERN.
   D. APPLY TWO BEADS OF GLUE ON JOISTS WHERE PANEL ENDS BUTT.
   E. APPLY GLUE PROGRESSIVELY TO BUTTING EDGES OF PANELS AND INTO THE GROOVED EDGES OF TONGUE AND GROOVE PANELS AS WORK PROCEEDS.
   F. COMPLETE NAILING OF EACH PANEL BEFORE GLUE SETS.
7. MACHINE APPLIED NAILING: THE CONTRACTOR WILL DEMONSTRATE SATISFACTORY INSTALLATION ON THE JOB AND OBTAIN THE ACCEPTANCE OF THE FIELD REPRESENTATIVE OF O.S.A. AND THE ARCHITECT AND/OR STRUCTURAL ENGINEER BEFORE THE USE OF MACHINE APPLIED NAILS CAN BE APPROVED. APPROVAL IS SUBJECT TO CONTINUED SATISFACTORY PERFORMANCE. REMOVE ALL "SHINERS".

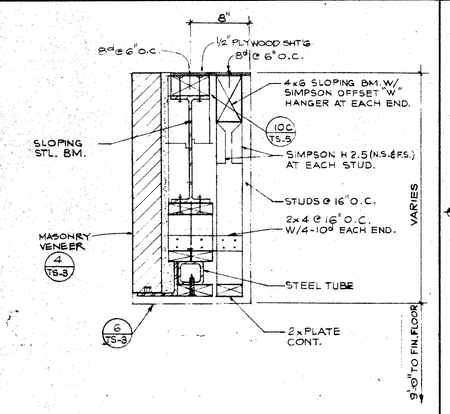

TYP. SECTION THRU END WALL 14

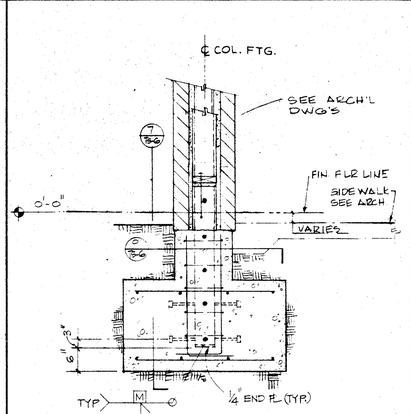

SECTION SCALE 3/4"=1'-0" 8

Drawn By MN
Checked By SRU
Date MAR 1985
Commission No 1302

Revisions

Brandow & Johnston Assoc. Structural Engineers
No. 956 EXP. 12-31-88
REGISTERED PROFESSIONAL ENGINEER RAMON U. KANDA STATE OF CALIFORNIA

Architects Planners
RUHNAU McGAVIN RUHNAU/ASSOCIATES
3775 Tenth Street Riverside, CA 92501-3685 714/684-4064
5751 Palmer Way, Suite C Carlsbad, CA 92008-1985 619/438-5895

ARCHITECT
C-6497

West Hills High School
Grossmont Union High School District
San Diego, Ca — San Diego County

TYPICAL SECTIONS AND DETAILS

Sheet Number TS-6 of Sheets

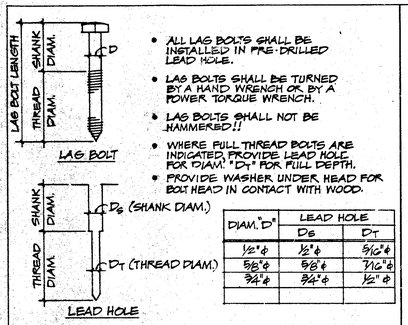

- ALL LAG BOLTS SHALL BE INSTALLED IN PRE-DRILLED LEAD HOLE.
- LAG BOLTS SHALL BE TURNED BY A HAND WRENCH OR BY A POWER TORQUE WRENCH.
- LAG BOLTS SHALL NOT BE HAMMERED!!
- WHERE FULL THREAD BOLTS ARE INDICATED, PROVIDE LEAD HOLE FOR DIAM. "D". FOR FULL DEPTH.
- PROVIDE WASHER UNDER HEAD FOR BOLT HEAD IN CONTACT WITH WOOD.

DIAM. "D"	LEAD HOLE	
	D_S	D_T
½"ϕ	½"ϕ	5/16"ϕ
5/8"ϕ	5/8"ϕ	7/16"ϕ
¾"ϕ	¾"ϕ	½"ϕ

LAG SCREW DETAIL | 15

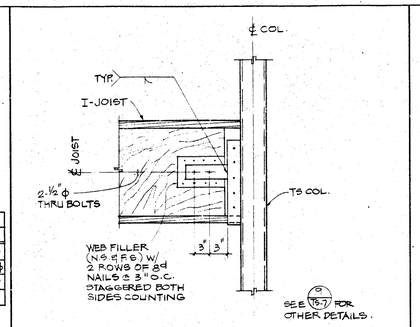

JOIST AT STL. COLUMN | 1" | 13

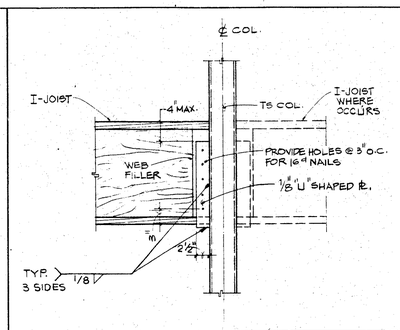

JOIST AT STL. COL. | 1" | 9

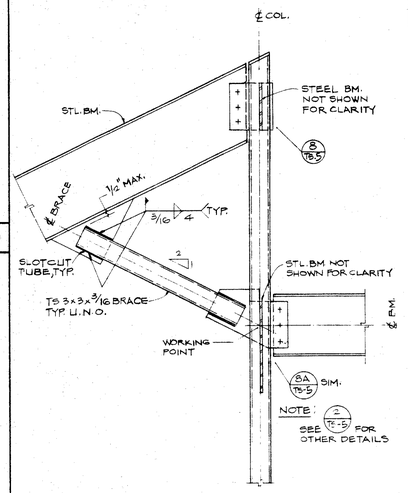

BRACE DETAIL | 1" | 7

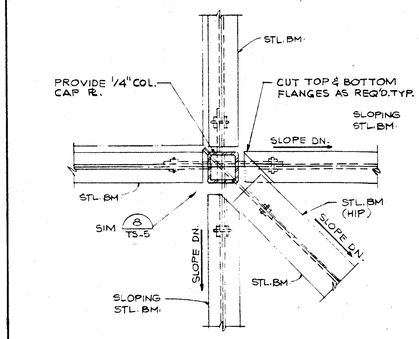

PLAN VIEW

NOTE: SEE FRAMING PLANS FOR LOCATION AND SIZES OF BEAMS

PLAN CONNECTION DET. | SCALE 1½"=1'-0" | 4

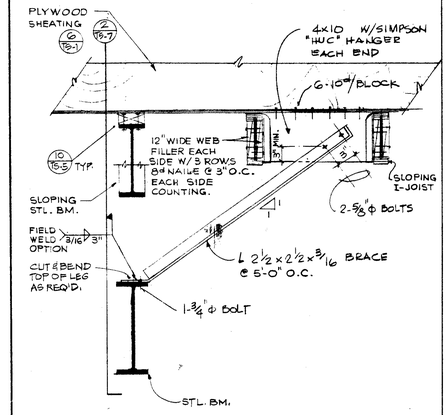

BRACE DETAIL | SCALE 1½"=1'-0" | 3

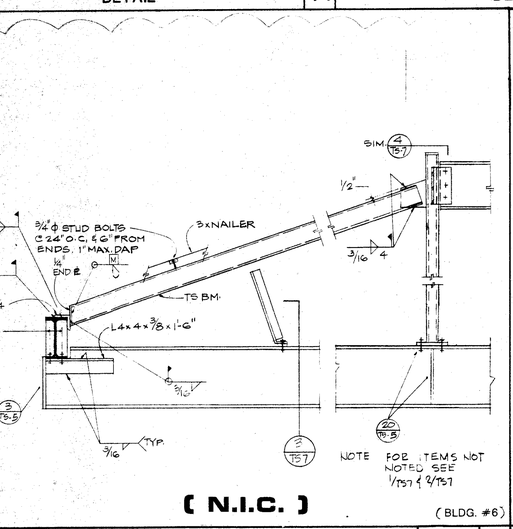

(N.I.C.)

DETAIL | SCALE 3/4"=1'-0" | 11

(N.I.C.)

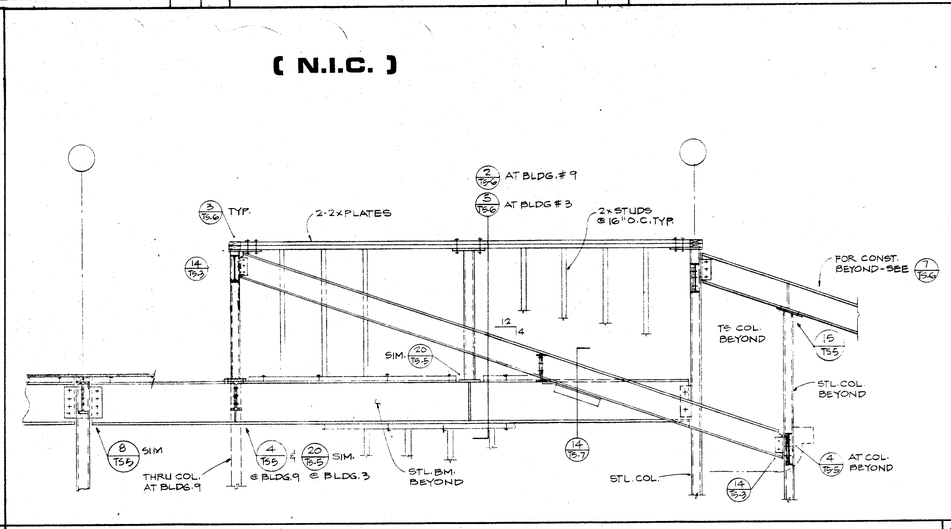

(BLDG. #3 (BLDG. #9,

FRAMING ELEVATION | SCALE ½"=1'-0" | 6

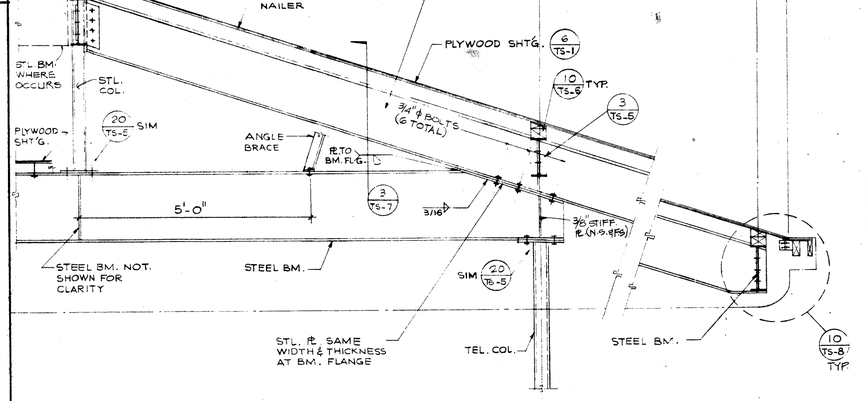

FRAMING OF MANSARD ROOF | SCALE ¾"=1'-0" | 2

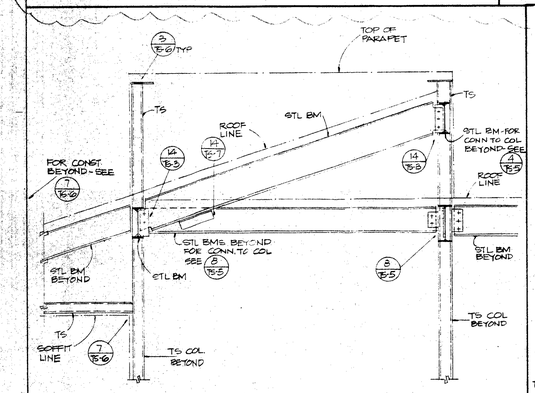

FRAMING DETAIL | SCALE ½"=1'-0" | 10

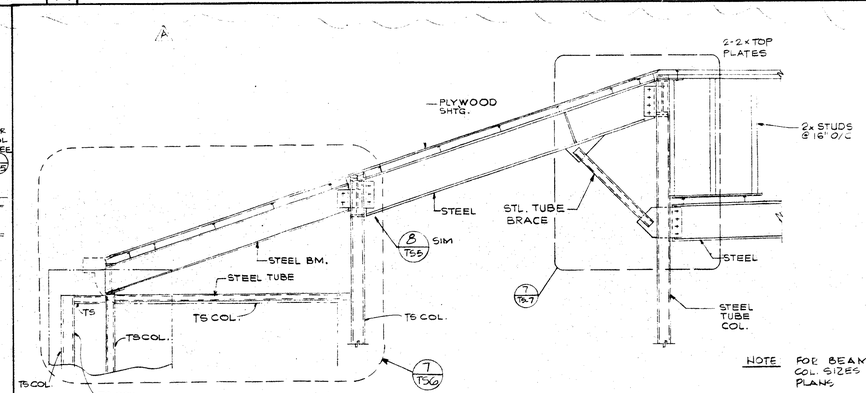

FRAMING ELEVATION AT END WALL | SCALE ½"=1'-0" | 5

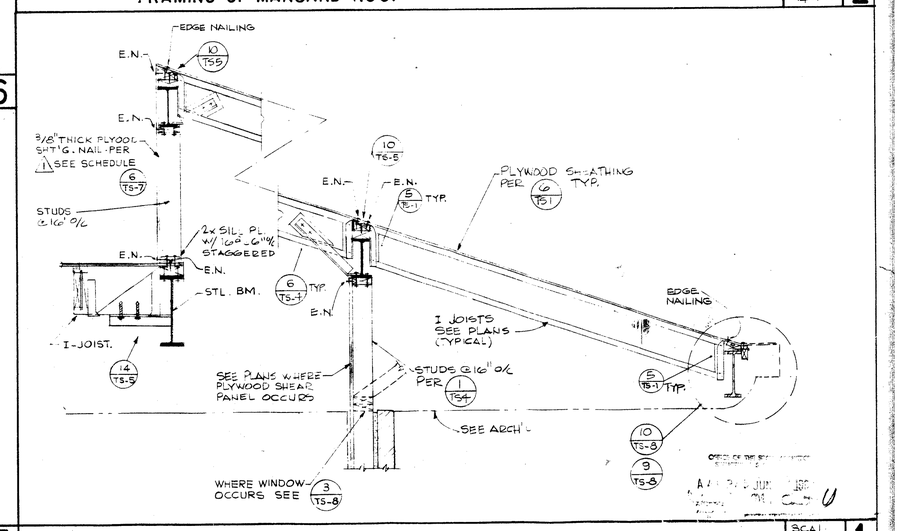

SECTION AT MANSARD ROOF | SCALE ¾"=1'-0" | 1

Drawn By M.N.	Revisions	Brandow & Johnston Assoc. Structural Engineers	Architects Planners	ARCHITECT	West Hills High School	TYPICAL SECTIONS AND DETAILS
Checked By S.R.U.	2 COVER INSERT		RUHNAU McGAVIN RUHNAU/ASSOCIATES		Grossmont Union High School District	
Date MAR 1985			3775 Tenth Street, Riverside, CA 92501-3669, 714/684-4564	C-6497	San Diego, Ca — San Diego County	Sheet Number TS7
Commission No. 1.20.02			5751 Palmer Way, Suite C, Carlsbad, CA 92008-1995, 619/438-5899			01 Sheets

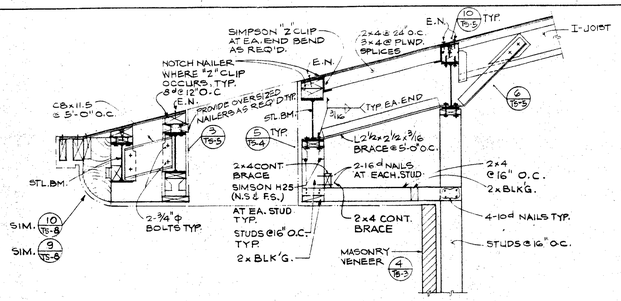

SECTION | 3/4" | 20

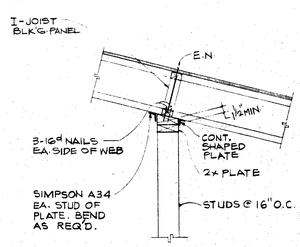

(PERPENDICULAR TO JOIST)

EXTERIOR WALL ANCHORAGE | 3/4" | 15

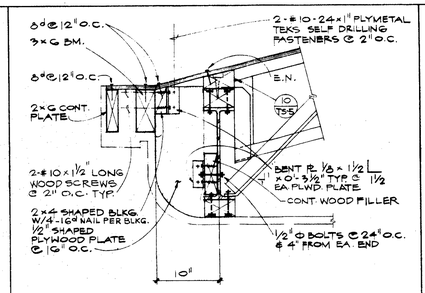

SECTION | 1 1/2" | 10

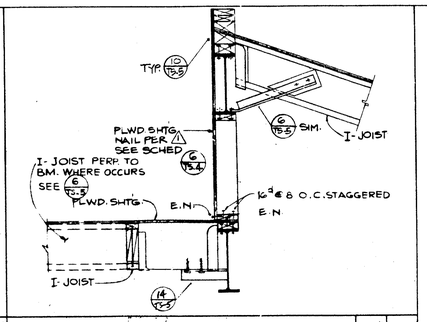

SECTION | 3/4" | 5

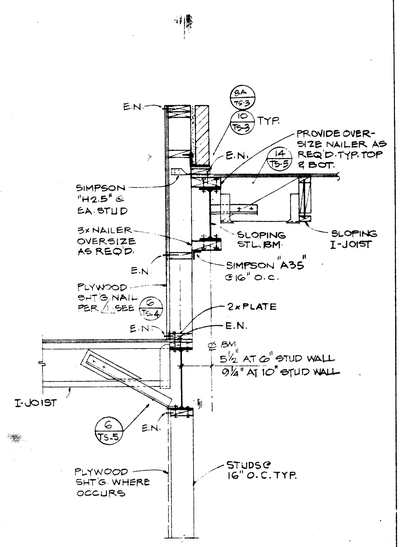

SECTION | 3/4" | 2

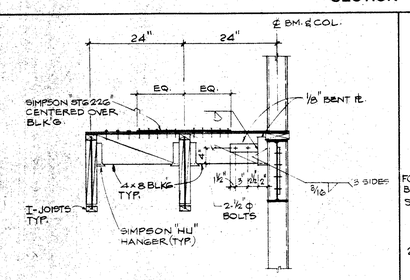

DETAIL | 3/4" | 24

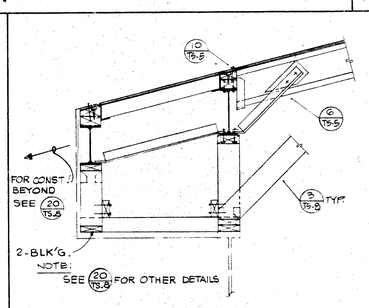

SECTION | 3/4" | 19

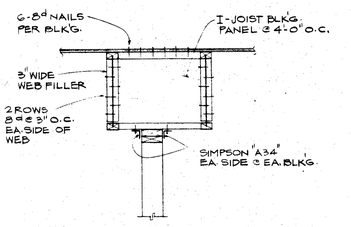

(PARALLEL TO JOIST)

EXTERIOR WALL ANCHORAGE | 3/4" | 14

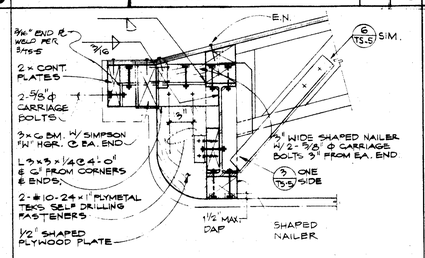

SEE FOR OTHER DETAILS.

DETAIL | 1 1/2" | 9

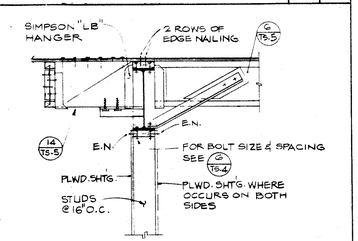

JOIST PARALLEL TO STL. BM.

JOIST PERPENDICULAR TO STL. BM.

DETAIL | 3/4" | 4

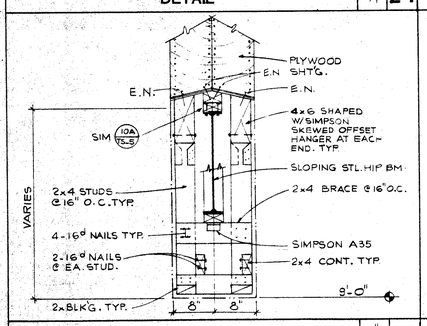

SECTION | 1" | 23

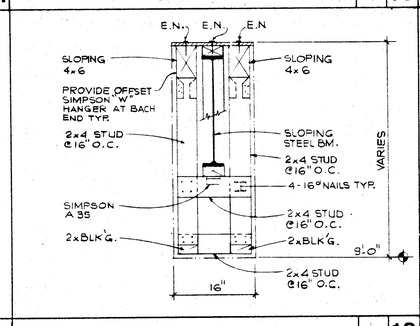

SECTION | 1" | 18

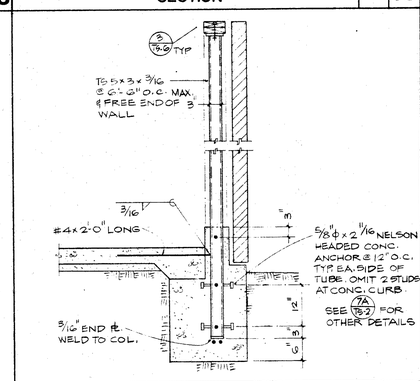

DETAIL | 3/4" | 17

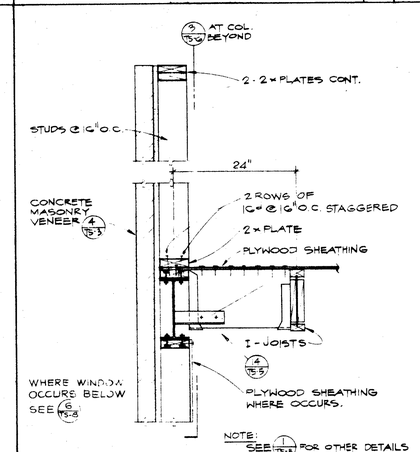

SECTION | 1" | 7

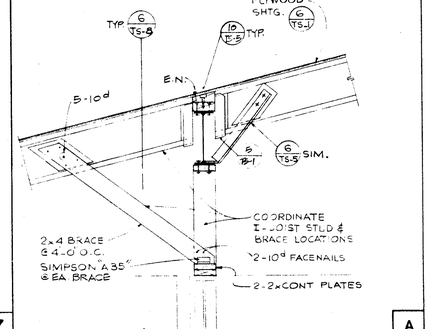

(WHERE OVERHANG OCCURS)

A

B

EXTERIOR WALL SECTION | 3/4" | 3

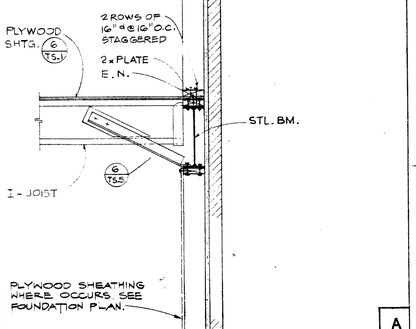

A

B

EXTERIOR WALL SECTION | 3/4" | 1

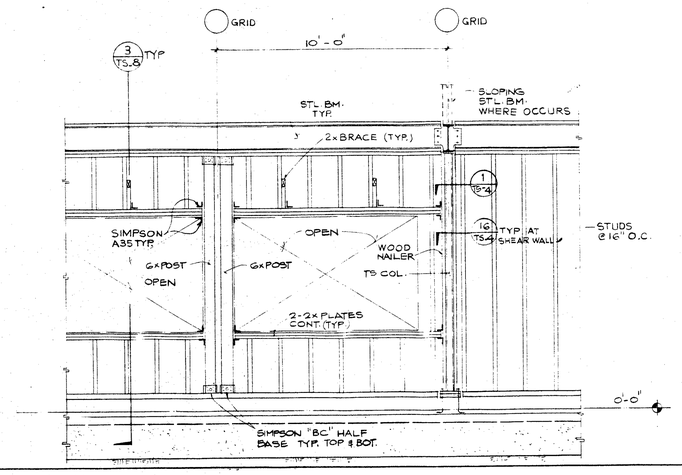

ELEVATION | 3/8" | 6

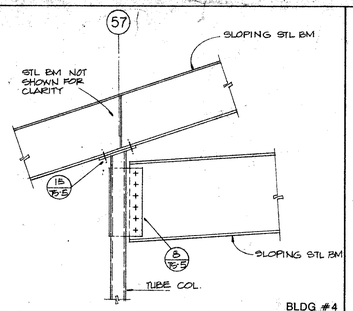

BLDG #4

DETAIL | 3/4" | **14**

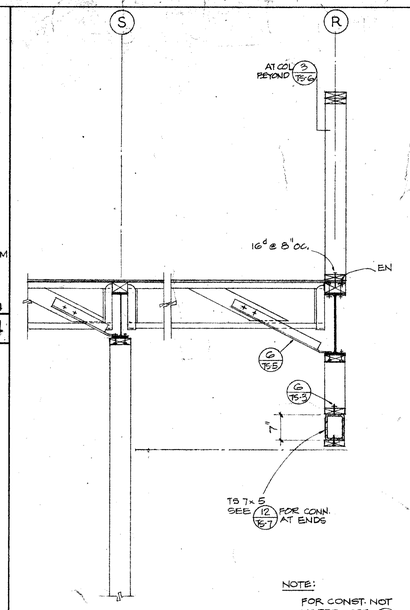

BLDG #4

SECTION | 3/4" | **10**

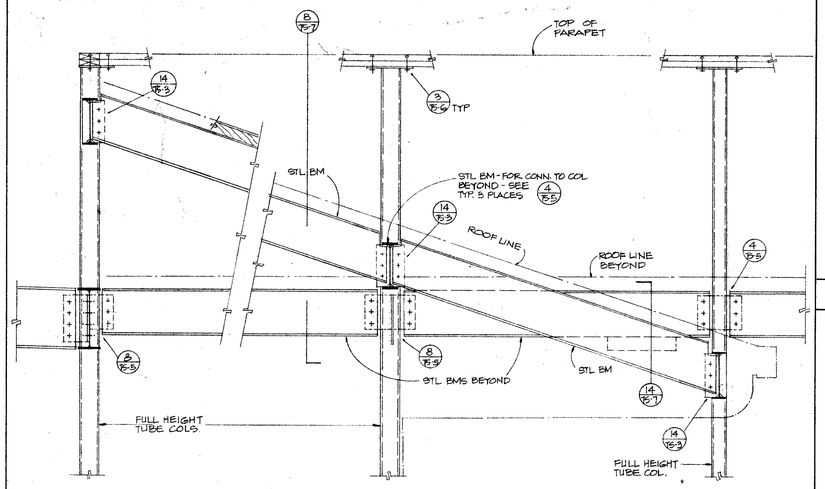

BLDG #4

DETAIL | 3/4" | **6**

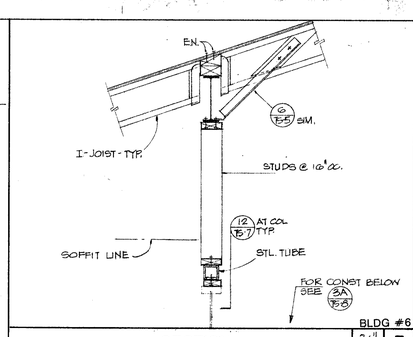

BLDG #6

SECTION | 3/4" | **5**

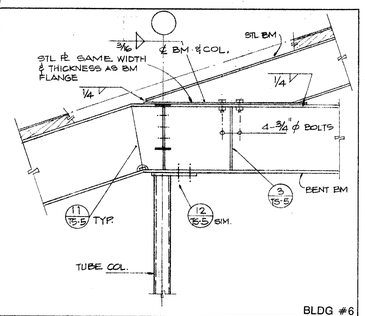

BLDG #6

DETAIL | 3/4" | **3**

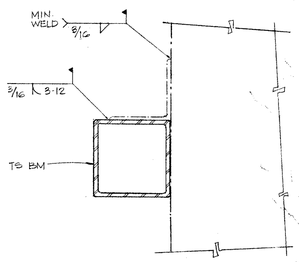

SECTION | 3" | **2**

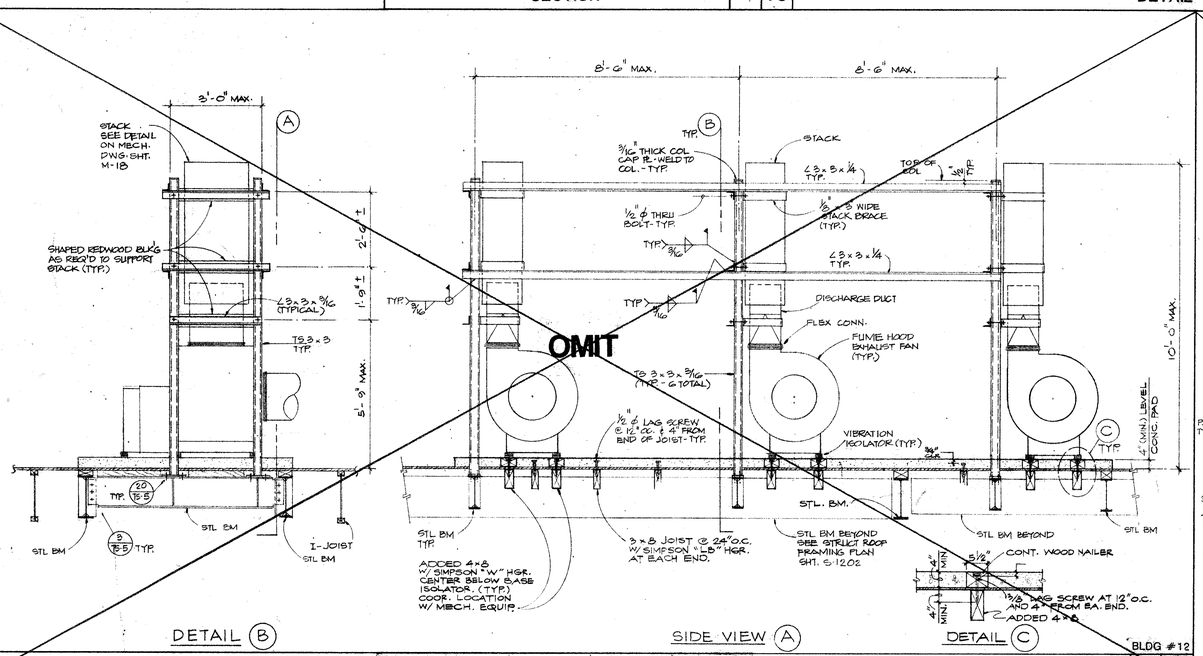

BLDG #12

FUME HOOD EXHAUST SUPPORT DETAIL | NO SCALE | **8**

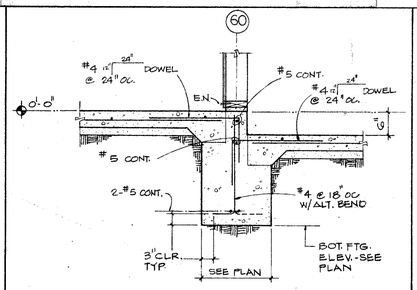

BLDG #4

SECTION | 3/4" | **9**

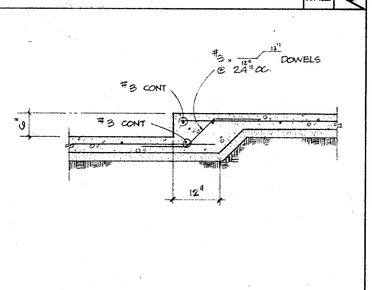

BLDG #4

SECTION | 3/4" | **7**

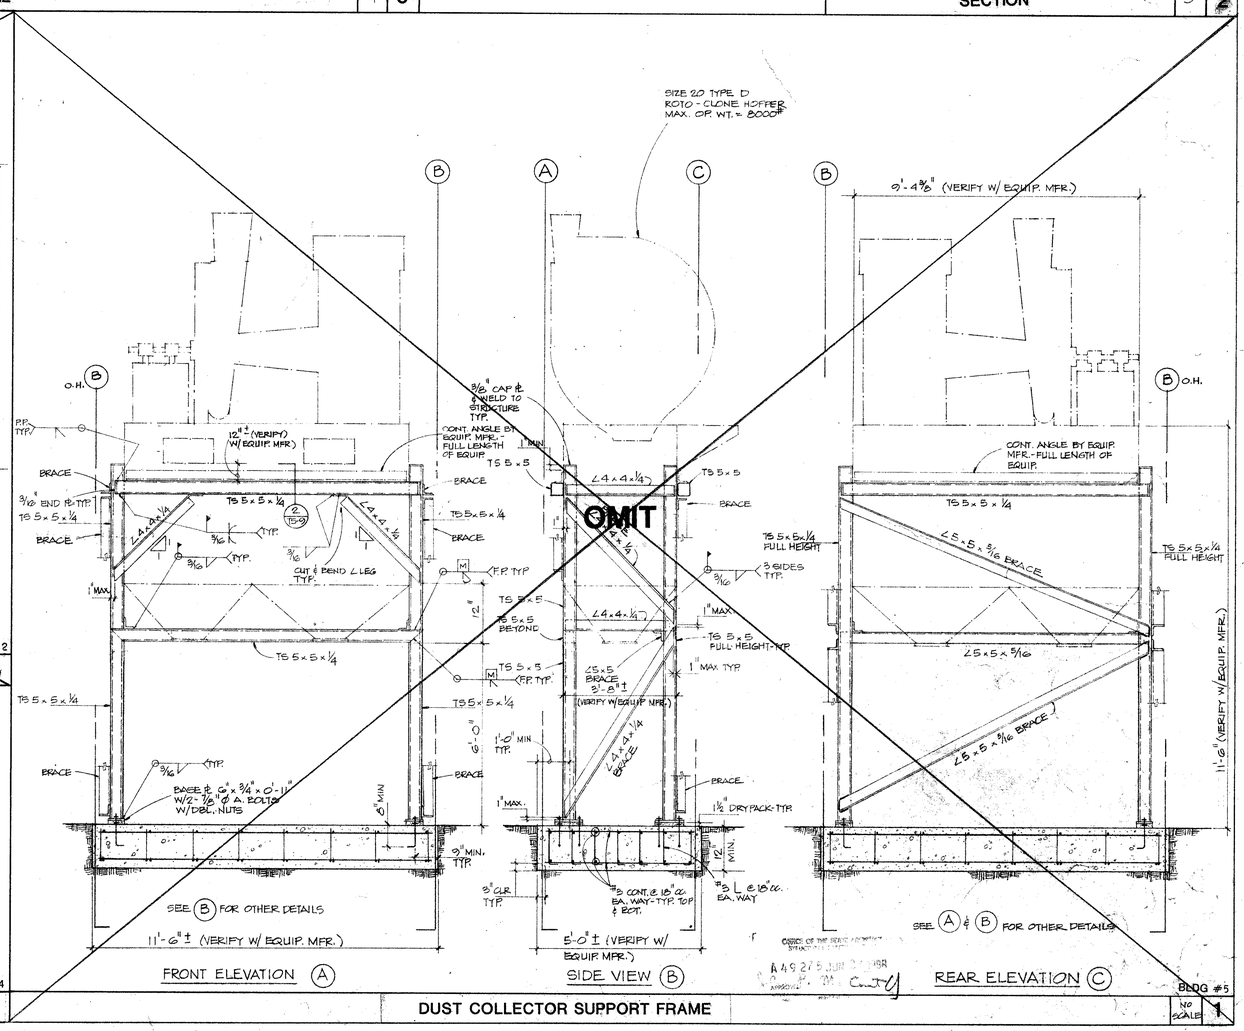

BLDG #5

DUST COLLECTOR SUPPORT FRAME | NO SCALE | **1**

Drawn By MN
Checked By S.R.U.
Date MAR. 1988
Commission No. 91-30-05
Revisions
BID JANUARY 1991

Brandow & Johnston Assoc. Structural Engineers

REGISTERED PROFESSIONAL ENGINEER No. 956 EXP. 12-31-88 STRUCTURAL STATE OF CALIFORNIA

RUHNAU RUHNAU TODD/ASSOCIATES Architects Planners
3775 Tenth Street, Riverside, CA 92501-1668, 714/684-4684
5781 Warner Ave. Suite C, Huntington Beach, CA 92649-1666, 619/538-4899

ARCHITECT
C20662

West Hills High School
Grossmont Union High School District
San Diego, Ca — San Diego County

SECTIONS AND DETAILS

Sheet Number **TS-9**
10201 Sheets

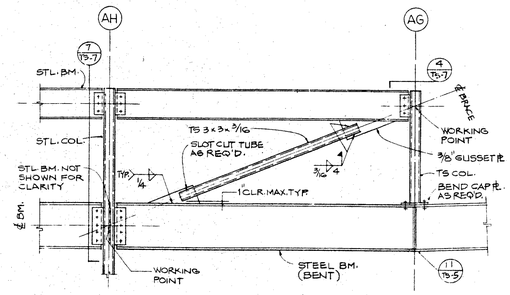

BLDG #8

BRACE ELEVATION

3/4" | 9

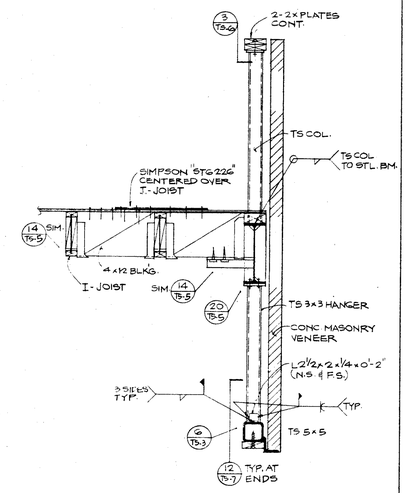

BDG #8

SECTION

3/4" | 6

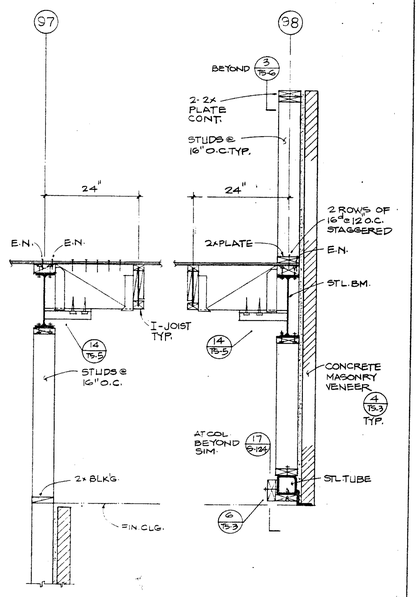

BLDG #8

SECTION

3/4" | 3

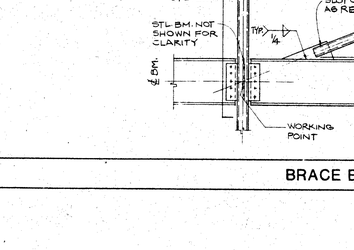

(BLDG. #12)

SECTION

11

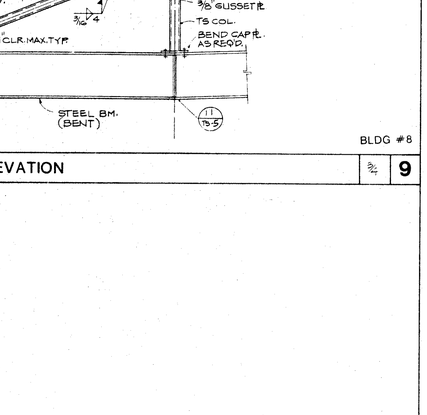

TYPICAL PLAN (A)

PLAN INTERSECTION (B)

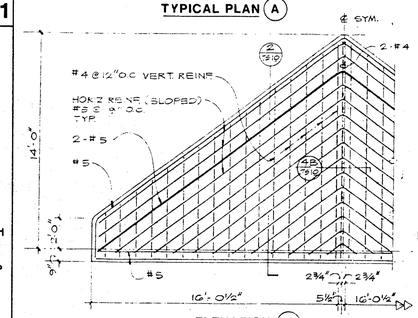

ELEVATION (C)

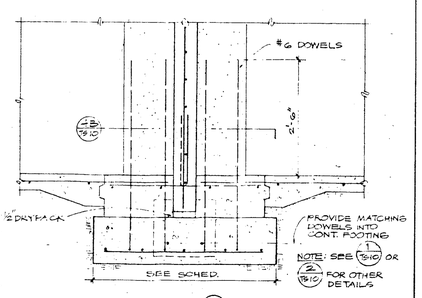

SECTION (D)

TYP HANDBALL COURTS PLANS AND DETAILS

AS NOTED | 4

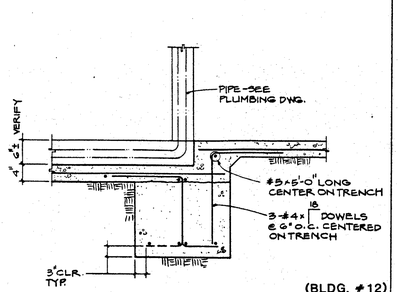

(BLDG. #12)

SECTION

3/4" | 10

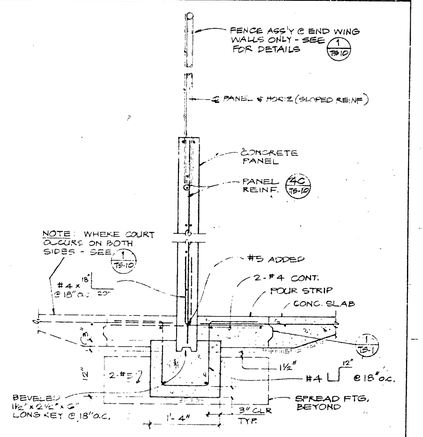

SECTION

3/4" | 2

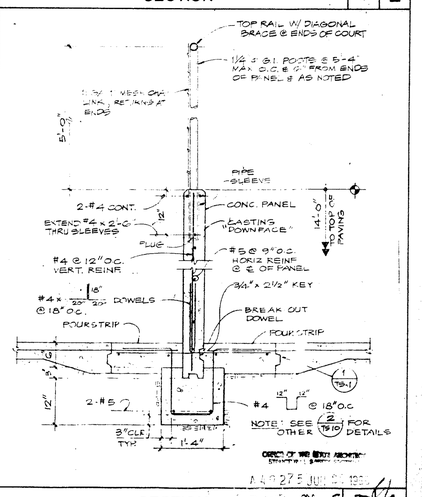

SECTION

1

OFFICE OF THE STATE ARCHITECT
APPROVED UNDER PROVISIONS OF TITLE 24
A.A. 9275 JUN 2, 1981
W. A. Cheatham

Drawn By MCL
Checked By ERL
Date MAR. 1981
Commission No. / 3C

Revisions

Brandow & Johnston Assoc.
Structural Engineers
Ramona B. Kreitz

RAYMOND E. KREITZ No. 995 REGISTERED PROFESSIONAL ENGINEER STATE OF CALIFORNIA

Architects Planners
RUHNAU McGAVIN RUHNAU / ASSOCIATES
3775 Tenth Street, Riverside, CA 92501-3669, 714/684-4564
5751 Palmer Way, Suite C, Carlsbad, CA 92008-1995, 619/438-5899

ARCHITECT
C-6497

West Hills High School
Grossmont Union High School District
San Diego, Ca — San Diego County

SECTIONS AND DETAILS

Sheet Number TS-10 Of Sheets

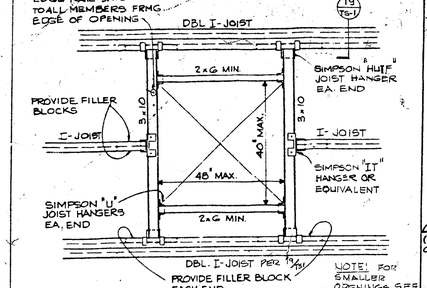

ROOF OPENING 25

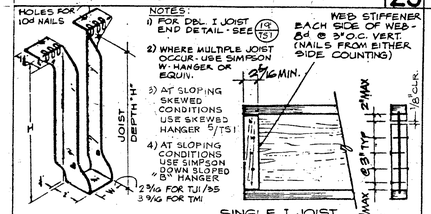

MECH. EQUIPMENT HANGERS 20

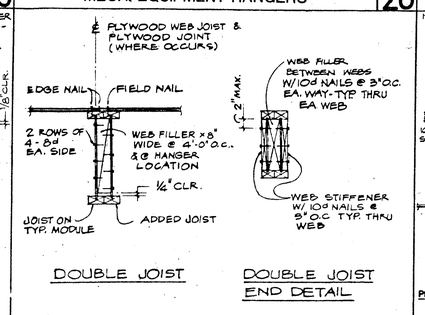

MECH. DUCT HANGER 15

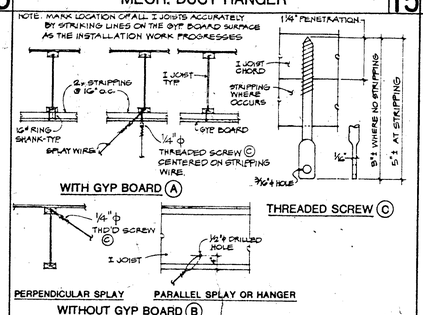

PLYWOOD ROOF SHEATHING 6

SHEATHING NOTES

1. PLYWOOD SHEATHING: U.S. PRODUCT STD PS 1-83 APA STRUCTURAL I RATED SHEATHING EXPOSURE 1.
   THICKNESS: 1/2 INCH
2. NAILS FOR PLYWOOD SHEATHING: 10d (9 GA. x 2 1/8" MIN.) FULL HEAD, COMMON WIRE.
   EDGE NAILING: @ 4" O.C. TYP. U.N.O. SEE ROOF FRAMING PLAN
   FIELD NAILING: @ 12" O.C.
3. PROVIDE PLYWOOD SHEETS NOT LESS THAN 2'-0" IN LEAST DIMENSION NOR LESS THAN 8'-0" SQ. FEET IN AREA. USE FULL SIZE SHEETS WHEREVER POSSIBLE.
4. PLACE PLYWOOD SHEET WITH FACE PLIES PERPENDICULAR TO JOISTS.
5. COORDINATE JOIST LAYOUT WITH PLYWOOD SHEATHING PATTERN AS SHOWN.
6. MACHINE APPLIED NAILING: THE CONTRACTOR SHALL DEMONSTRATE SATISFACTORY INSTALLATION ON THE JOB AND OBTAIN THE ACCEPTANCE OF THE FIELD REPRESENTATIVE OF O.S.A. AND THE ARCHITECT AND/OR STRUCTURAL ENGINEER BEFORE THE USE OF MACHINE APPLIED NAILS CAN BE APPROVED. APPROVAL IS SUBJECT TO CONTINUED SATISFACTORY PERFORMANCE. REMOVE ALL "SHINERS".

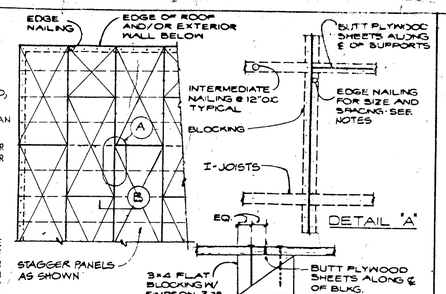

I-JOIST HANGER 24

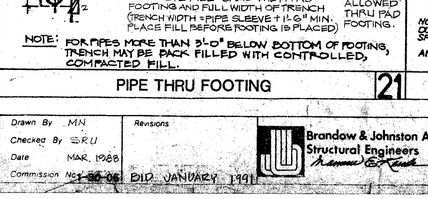

DBL PLYWOOD JOIST DETAIL 19

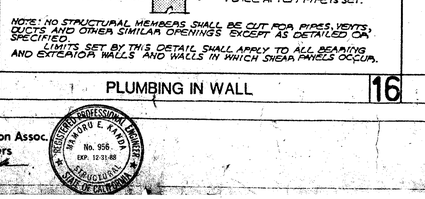

CEILING WIRE HANGER DETAILS 14

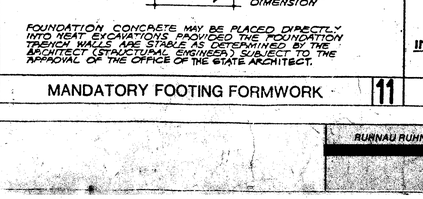

DETAIL 10

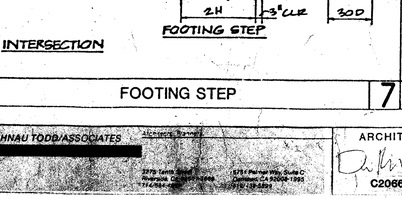

W	MAX AGGRETE SIZE
12" OR LESS	3/4"
MORE THAN 12"	1 1/2"

NOTE:
1. COORDINATE WIDTH, HEIGHT AND LOCATION OF CURBS WITH ARCHITECTURAL DRAWINGS. FOR LOCATION SEE FDN. PLANS.
2. SEE STRUCTURAL SECTIONS FOR CURB REINFORCING AT SHEAR WALLS, BEARING WALLS, EXTERIOR WALLS AND SPECIAL CONDITIONS.

TYP. SKEWED HANGER 5

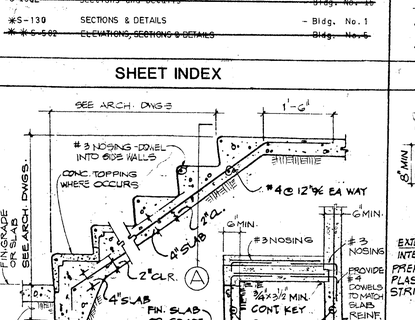

PLYWOOD WEB JOIST BRIDGING 23

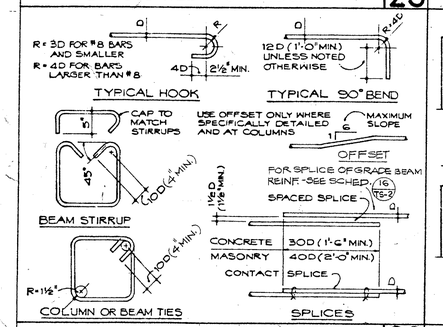

ROOF JOIST/STEEL BEAM 18

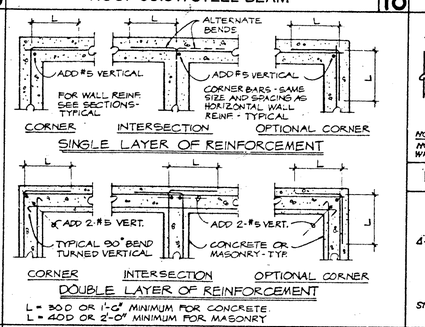

I-JOIST BLOCKING PANEL 13

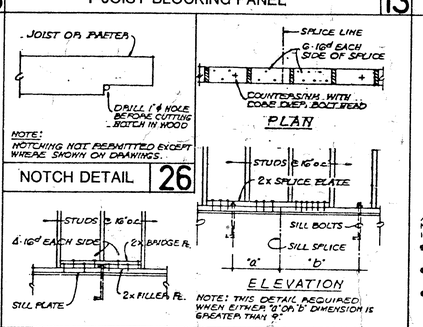

CURB DETAIL 9

NOTE: DRILLED ANCHORS AND EMBEDDED INSERTS SHALL BE USED ONLY WHERE SPECIFICALLY DETAILED OR FOR THE ATTACHMENT OF MECH., ELEC., OR OTHER MISC ACCESSORIES OR EQUIPMENT TO THE STRUCTURE. MINIMUM ANCHORAGE SHALL BE 2-3/8" ϕ ANCHORS PER CONNECTION.

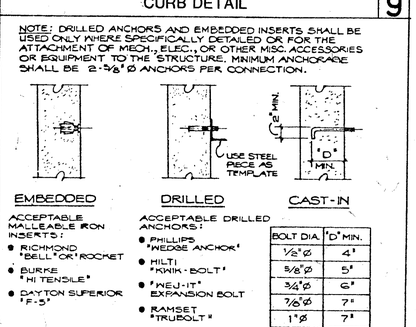

ACCEPTABLE MALLEABLE IRON INSERTS:
- RICHMOND "BELL" OR "ROCKET"
- BURKE "HI TENSILE"
- DAYTON SUPERIOR "F-3"

ACCEPTABLE DRILLED ANCHORS:
- PHILLIPS "WEDGE ANCHOR"
- HILTI "KWIK-BOLT"
- "WEJ-IT" EXPANSION BOLT
- RAMSET "TRUBOLT"

BOLT DIA.	"D" MIN.
1/2" ϕ	4"
5/8" ϕ	5"
3/4" ϕ	6"
7/8" ϕ	7"
1" ϕ	7"

BAR BEND AND SPLICE 22

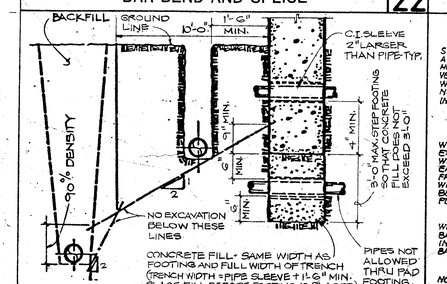

CORNERS AND INTERSECTIONS 17

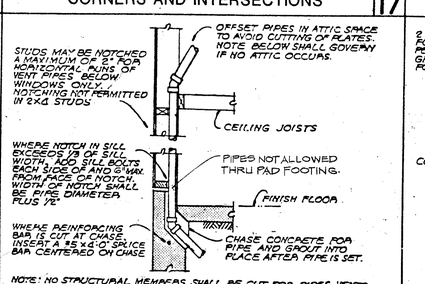

WOOD SILL PLATE 12

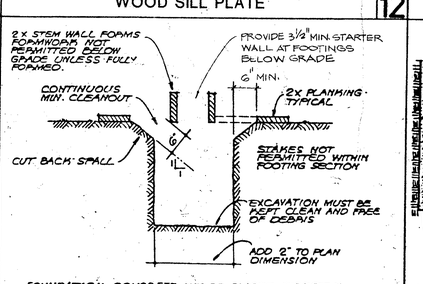

ANCHORS AND INSERTS 8

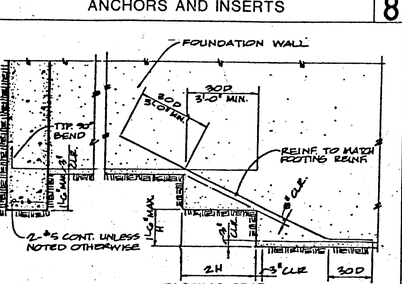

SHEET INDEX

STRUCTURAL DRAWINGS INDEX

TS-1	Typical Details and General Notes	
TS-2	Typical Foundation Details	
TS-3	Typical Masonry Details AND STEEL DETAILS	
TS-4	Typical Wood Framing Details	
TS-5	Typical Details	
TS-6	Typical Sections & Details	
TS-7	Typical Sections & Details	
TS-8	Typical Sections & Details	
TS-9	Sections & Details	
TS-10	Sections & Details	
~~S-101~~	~~Foundation Plan (PHYSICAL EDUCATION)~~	~~- Bldg. No. 1~~
S-102	Foundation Plan (PERFORMING ARTS)	- Bldg. No. 1
~~S-103~~	~~Roof Framing Plan (PHYSICAL EDUCATION)~~	~~- Bldg. No. 1~~
S-104	Roof Framing & Mech. Platform Framing Plan	- Bldg. No. 1
~~S-111~~	~~Roof Truss Elev./Details~~	~~- Bldg. No. 1~~
~~S-112~~	~~Sections & Details~~	~~- Bldg. No. 1~~
~~S-113~~	~~Wall Elevations~~	~~- Bldg. No. 1~~
~~S-114~~	~~Wall Elevations/Details~~	~~- Bldg. No. 1~~
~~S-115~~	~~Sections~~	~~- Bldg. No. 1~~
~~S-116~~	~~Sections and Details~~	~~- Bldg. No. 1~~
S-121	Elevations	- Bldg. No. 1
S-122	Sections	- Bldg. No. 1
S-123	Sections	- Bldg. No. 1
S-124	Steel Details	- Bldg. No. 1
S-125	Catwalk & Loading Bridge Details & Sections	- Bldg. No. 1
S-126	Elevations, Sections & Details	- Bldg. No. 1
S-127	Sections & Details	- Bldg. No. 1
S-128	Loading Bridge, Sections & Details	- Bldg. No. 1
S-129*	Sections & Details	- Bldg. No. 1
S-201	Foundation & Roof Framing Plan	- Bldg. No. 2
S-202	Sections and Details	- Bldg. No. 2
S-203	Sections and Details	- Bldg. No. 2
S-301	Foundation & Roof Framing Plan	- Bldg. No. 3
S-401	Foundation & Roof Framing Plan	- Bldg. No. 4
~~S-501~~*	~~Foundation & Roof Framing Plan~~	~~- Bldg. No. 5~~
S-601	Foundation & Roof Framing Plan	- Bldg. No. 6
S-701	Foundation & Roof Framing Plan	- Bldg. No. 7
S-801	Foundation & Roof Framing Plan	- Bldg. No. 8
S-901	Foundation & Roof Framing Plan	- Bldg. No. 9
~~S-1001~~	~~Foundation & End Roof Framing Plan~~	~~- Bldg. No. 10~~
~~S-1002~~	~~Roof Framing Plans~~	~~- Bldg. No. 10~~
~~S-1011~~	~~Building Sections~~	~~- Bldg. No. 10~~
~~S-1012~~	~~Sections & Details~~	~~- Bldg. No. 10~~
~~S-1013~~	~~Stairs~~	~~- Bldg. No. 10~~
~~S-1014~~	~~Elevations, Sections & Details~~	~~- Bldg. No. 10~~
~~S-1015~~	~~Sections~~	~~- Bldg. No. 10~~
~~S-1016~~	~~Sections & Details~~	~~- Bldg. No. 10~~
S-1101	Foundation & Roof Framing Plan	- Bldg. No. 11
~~S-1201~~	~~Foundation Plan~~	~~- Bldg. No. 12~~
~~S-1202~~	~~Roof Framing Plan~~	~~- Bldg. No. 12~~
~~S-1203~~	~~Elevations, Sections & Details~~	~~- Bldg. No. 12~~
~~S-1601~~	~~Foundation & Roof Framing Plan~~	~~- Bldg. No. 15~~
~~S-1602~~	~~Sections and Details~~	~~- Bldg. No. 15~~
*S-130	SECTIONS & DETAILS	- Bldg. No. 1
~~* S-502~~	~~ELEVATIONS, SECTIONS & DETAILS~~	~~- Bldg. No. 5~~

STAIRS ON GRADE 2

SLAB ON GRADE 1

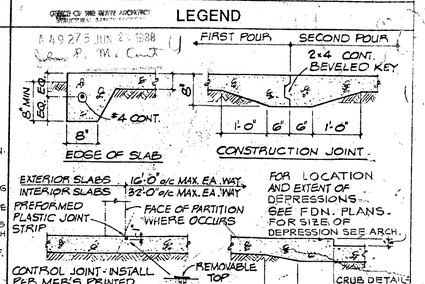

PIPE THRU FOOTING 21

PLUMBING IN WALL 16

MANDATORY FOOTING FORMWORK 11

FOOTING STEP 7

GENERAL NOTES AND STRUCTURAL MATERIAL SPECIFICATIONS

1. VERIFY ALL DIMENSIONS AND CONDITIONS AT THE SITE.
2. COORDINATE STRUCTURAL DETAILS AND DIMENSIONS WITH RELATED REQUIREMENTS ON ALL DRAWINGS.
3. THE ARCHITECT WILL INTERPRET THE INTENT OF THE DOCUMENTS IN CASE OF POSSIBLE CONFLICT OR DISCREPANCY BETWEEN STRUCTURAL AND OTHER DISCIPLINES.
4. DETAILS NOTED AS "TYPICAL" OR "TYP" SHALL APPLY IN ALL CASES WHETHER OR NOT SPECIFICALLY REFERENCED.
5. WORKMANSHIP AND MATERIAL SHALL CONFORM TO THE REQUIREMENTS OF TITLES 21 AND 24, CALIFORNIA ADMINISTRATIVE CODE AND 1979 EDITION UNIFORM BUILDING CODE
6. BASIC STRUCTURAL MATERIAL REQUIREMENTS

METAL ROOF DECK:	ASTM A446 AND A525, G 90
REINFORCING STEEL:	#4 AND SMALLER ASTM A615 GRADE 40 #5 AND LARGER ASTM A616 GRADE 60
STRUCTURAL STEEL:	ASTM A36
TUBE COLUMNS:	ASTM A500, GRADE B F_y = 46 KSI
PIPE COLUMNS:	ASTM A53, GRADE B
HIGH STRENGTH BOLTS:	ASTM A325* (SEE NOTE NO. 12)
BOLTS:	ASTM A307
CONCRETE:	NORMAL WEIGHT CONCRETE SLAB ON GRADE f'c = 2500 psi AT 28 DAYS ALL OTHERS f'c = 3000 psi AT 28 DAYS
SAWN TIMBER:	DOUGLAS FIR No. 1 OR BETTER EXCEPT USE NO 2 OR BETTER FOR 2x4, 2x6
PLYWOOD:	U.S. PRODUCT STANDARD PS1-83 STRUCT. I EXPOSURE 1 RATED SHEATHING.
PLYWOOD WEB JOISTS:	SEE NOTE NO 11 BELOW
SIMPSON CONNECTORS:	SIMPSON CO. CATALOG No. 87H-1 GALVANIZED BOLTS REQUIRED WHERE EXPOSED TO WEATHER
CONCRETE BLOCK:	ASTM C90 GRADE N-1 (MEDIUM WEIGHT) SEE SPECIFICATION Division 4 FOR GROUTING REQUIREMENTS. F'_m = 1500 PSI
GROUT:	MIN. COMPRESSIVE STRENGTH = 2000 psi AT 28 DAYS
Mortar:	MIN. COMPRESSIVE Strength = 1800 psi AT 28 DAYS

7. AUTOMATIC END WELDED STUDS MAY BE SUBSTITUTED FOR THE WELDED STUD BOLTS.
8. STRUCTURAL PLANS INDICATE ONLY THE APPROXIMATE LOCATION OF MECHANICAL, ELECTRICAL AND OTHER EQUIPMENT, AS WELL AS RELATED AUXILIARY FRAMING NECESSARY TO SUPPORT SUCH GEAR. THE FINAL POSITIONING OF THESE ITEMS IS DEPENDENT UPON THE EQUIPMENT SELECTED. THE CONTRACTOR SHALL BE RESPONSIBLE FOR COORDINATING WORK BETWEEN SUBCONTRACTORS AND CRAFTS IN THIS REGARD, AND PROVIDE NECESSARY DIMENSIONS IN A TIMELY MANNER TO ALL PARTIES AND DETAILERS INVOLVED.
9. REFER TO ARCHITECTURAL PLANS AND SECTIONS FOR THE EXTENT, DEPTH AND SLOPES OF ALL DEPRESSIONS OR IRREGULARITIES IN FLOORS. STRUCTURAL PLANS MAY NOT INDICATE ALL SUCH SPECIAL FEATURES.
10. FOUNDATION: GEOTECHNICAL INVESTIGATION BY SCHAEFER DIXON ASSOCIATES. PROJECT NO. 6L-622, DATED FEBRUARY 12, 1987.

    SOIL TYPE: CLAYEY SAND WITH SOME GRAVEL.

    DESIGN BEARING PRESSURE: 2000 PSF IN PROPERLY COMPACTED FILL.

    BOTTOM OF FOOTING SHALL BE ESTABLISHED MINIMUM 12" BELOW LOWEST ADJACENT FINAL GRADE AT 1 STORY STRUCTURE. MINIMUM 18" AT 2 STORY STRUCTURE
11. PLYWOOD WEB JOISTS SCHEDULE - SEE 19/TS-2
12. HIGH STRENGTH BOLTS, WHERE REQUIRED PER DRAWING, SHALL CONFORM TO A.S.T.M. A-325 FRICTION TYPE. INSTALLATION OF HIGH STRENGTH BOLTS SHALL CONFORM TO "THE SPECIFICATIONS FOR STRUCTURAL JOINTS USING A.S.T.M. A-325 OR A-490 BOLTS" AND SHALL HAVE CONTINUOUS INSPECTION.

GENERAL NOTES

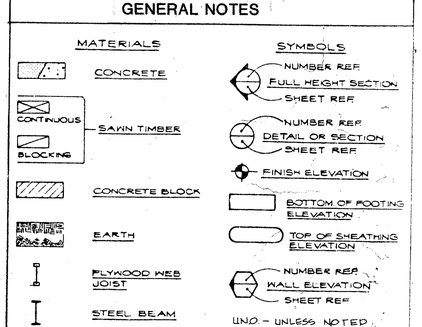

LEGEND

Drawn By MN
Checked By SRJ
Date MAR. 1988
Commission No. 86-05 BID JANUARY 1991
Revisions

Brandow & Johnston Assoc. Structural Engineers

REGISTERED PROFESSIONAL ENGINEER MARC E. KAHN No. 956 EXP. 12-31-88 STRUCTURAL STATE OF CALIFORNIA

RUHNAU RUHNAU TODD/ASSOCIATES
Architects Planners
2370 Camino Del Rio North, Suite 100, San Diego, CA 92108 (619) 584-6464
4751 Morena Blvd., Suite C, San Diego, CA 92117 (619) 581-5454

ARCHITECT
C20662

West Hills High School
Grossmont Union High School District
San Diego, Ca. San Diego County

TYPICAL DETAILS AND GENERAL NOTES

Sheet Number TS-1

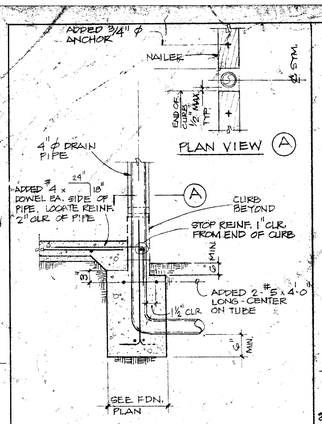

DRAIN PIPE AT WALL FTG. | 23

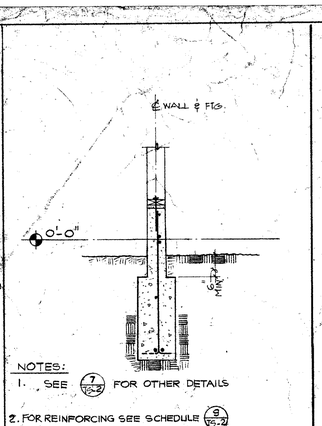

SECTION | 19

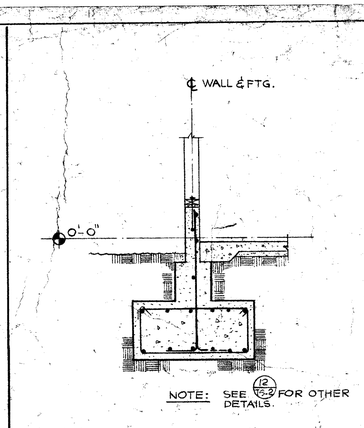

GRADE BEAM SECTION | SCALE ½"=1'-0" | 15

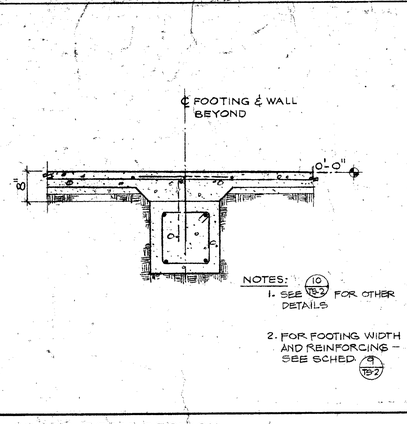

GRADE BEAM SECTION | 11

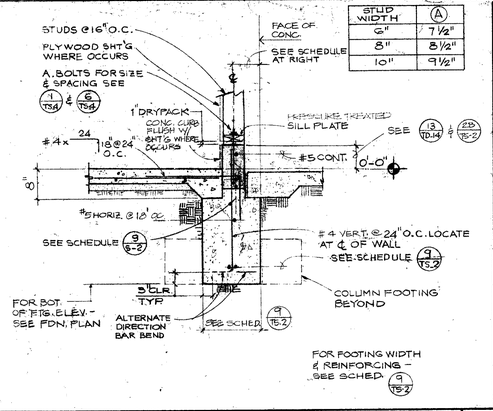

STUD WIDTH	(A)
6"	7½"
8"	9½"
10"	11½"

EXTERIOR WALL FOOTING | 7

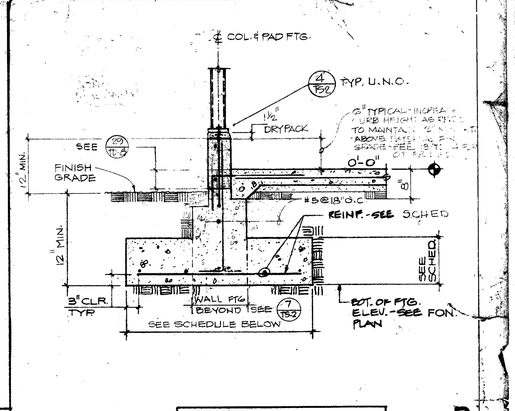

EXTERIOR COL. FOOTING | B

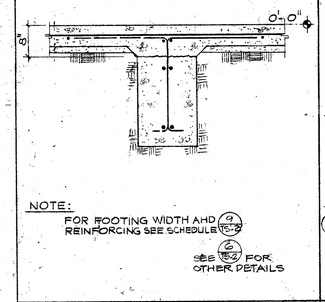

SECTION | 22

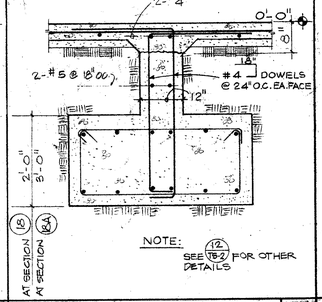

GRADE BEAM SECTION | 18

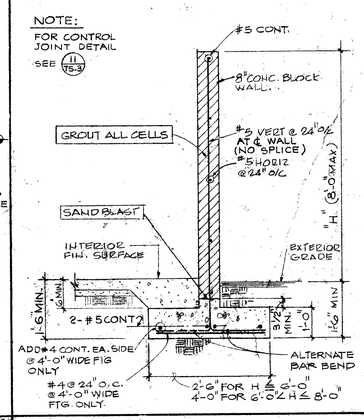

SECTION- FREE STANDING CONC. BLK. WALL | 14

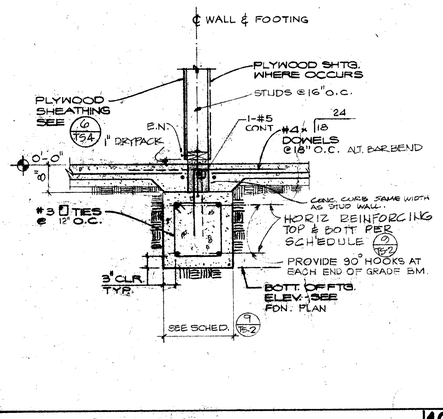

GRADE BEAM SECTION | 10

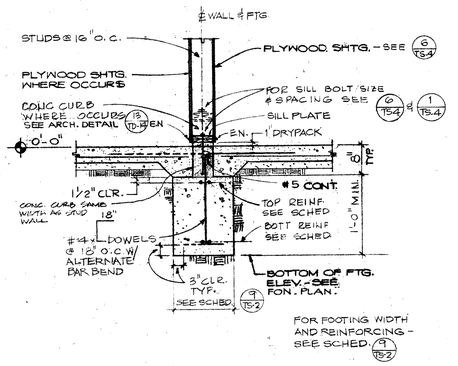

FOOTING AT INTERIOR SHEAR WALL | 6

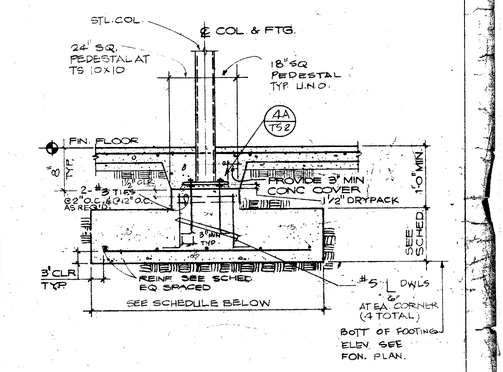

INTERIOR COL. FOOTING | A

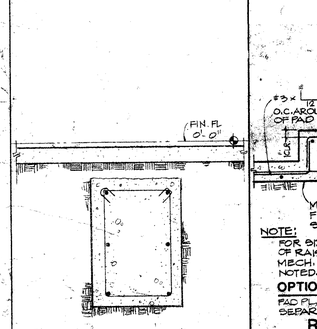

GRADE BM SECTION | 21

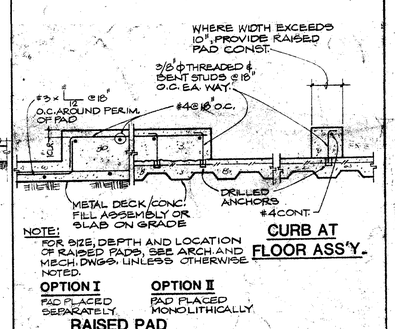

RAISED CONCRETE PAD | 17

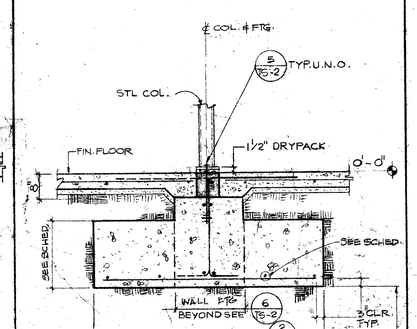

COL. FOOTING AT INTERIOR SHEAR WALL | 13

MARK	FOOTING WIDTH	REINFORCING	REMARKS
(A)	18"	2-#5 T&B	——
(B)	18"	2-#5 T&B	——
(C)	18"	2-#6 T&B	——
(D)	24"	3-#6 T&B	3'-0" MIN. SPLICE STAGGER TOP & BOT. SPLICE
(E)	24"	3-#6 T&B	4'-0" MIN. SPLICE STAGGER TOP & BOT. SPLICE
(F)	24"	6-#6 T&B	4'-0" MIN. SPLICE STAGG TOP & BOT. SPLICE

FOOTING SCHEDULE | 9

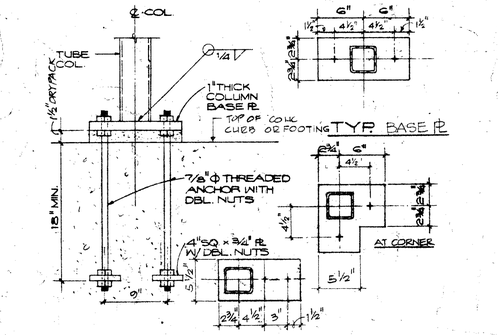

BASE PLATE DETAIL AT PLYWOOD SHEAR WALL | 5

COLUMN FOOTING SCHEDULE			
MARK	PLAN DIMENSION	THICKNESS	REINFORCING
A	NOT USED		
B	4'-0" x 8'-0"	12"	3-#5 TRANSVERSE, 4-#5 LONGITUDINAL
C	3'-0" SQ	12"	4-#4 EW
D	3'-6" SQ	12"	4-#5 EW
E	4'-0" SQ	12"	5-#5 EW
F	5'-0" SQ	16"	6-#5 EW
G	6'-0" SQ	18"	7-#5 EW
H	7'-0" SQ	18"	8-#5 EW
J	8'-0" SQ	24"	9-#5 EW
K	10'-6" SQ	24"	11-#6 EW
L	4'-0" x 6'-0"	24"	7-#5 TRANS. TOP & BOT, 4-#5 LONG. TOP & BOT.
M	3'-6" x 5'-6"	24"	5-#5 TRANS. TOP & BOT, 4-#5 LONG. TOP & BOT.

COLUMN FOOTING SCHEDULE & DETAILS | 2

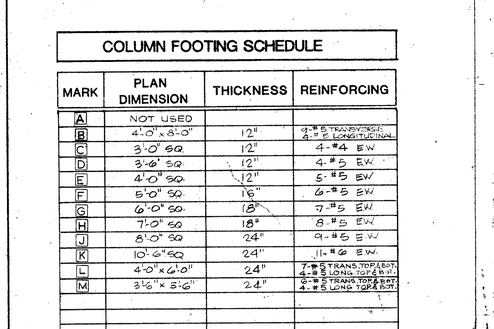

SECTION | 1

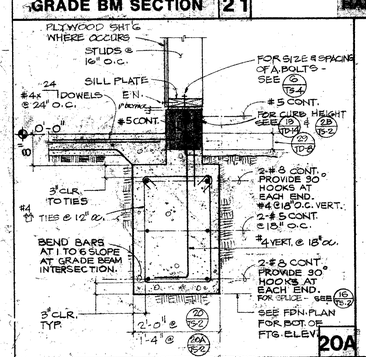

GRADE BEAM SECTION | SCALE ¾"=1'-0" | 20

BAR SIZE	TOP BARS	BOT BARS
#5	3'-0"	2'-6"
#6	4'-0"	3'-0"
#7	5'-6"	4'-0"
#8	7'-0"	5'-0"
#9	9'-0"	7'-0"

TYP. GRADE BEAM REINF. SPLICE SCHEDULE 20A

SCHEDULE | 16

GRADE BEAM SECTION | SCALE ¾"=1'-0" | 12

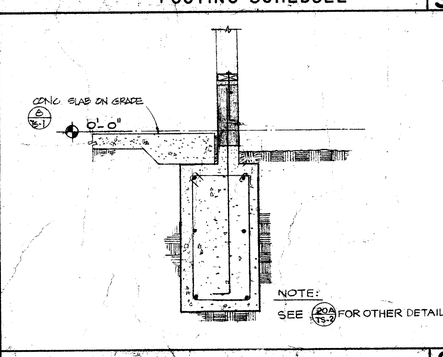

GRADE BEAM SECTION | 8

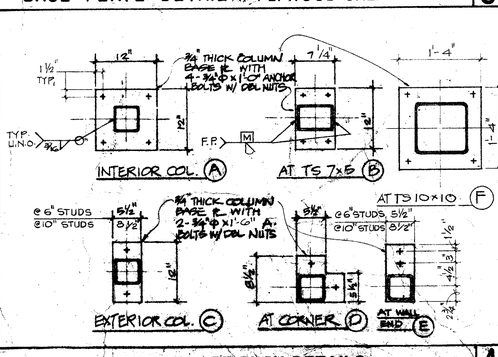

BASE PLATE PLAN DETAILS | 4

NAILING SCHEDULE — 24

STATE BUILDING CODE (Part 2, Title 24, C.A.C.) TABLE NO. 2-25F Nailing Schedule

Connection	Common wire Nails
Joists or rafters to sides of studs	
Right (R) inch joists or less	3-16d
For each additional four (4) inches in depth of joist	1-16d
Joists or rafters at all bearings—	
Toe nails, each side	3-10d**
Ceiling joists, laps over partitions, face nail	3-16d
Ceiling joists to parallel rafters, face nail	3-16d
Blocking between joists or rafters—	
*Toe joist or rafter—Toe nails, each side, each end	3-10d**
Toe joist or rafter bearings—Toe nails, each side	3-10d**
Blocking between studs, each end	2-10d toe nails or 2-16d
Bridging to joist, toe nail each end	2-8d
Sole plate to joist or blocking, face nail	16d at 16" oc
Top plate to stud, end nail	2-16d
Stud to sole plate, toe nail	4-8d
Doubled studs, face nail	16d at 24" oc
Top plates, laps and intersections, face nail	2-16d
Double top plates, face nail—(See S-2518(g)4 for minimum lap)	16d at 16" oc
Built-up corner studs	16d at 24" oc
Ribbons to studs	
One (1) inch ribbons	3-8d
Two (2) inch ribbons	3-16d
Continuous header, two pieces	16d at 16" oc along each edge
Continuous header to stud, toe nail	4-8d
1" brace to each stud and plate, face nail	2-8d
1" x 8" sheathing or less to each bearing, face nail	2-8d

PROOF LOAD TEST — 23

PROOF LOAD TESTS FOR EXPANSION TYPE ANCHOR BOLTS
(Bolts must have I.C.B.O. Approval)

All concrete anchor bolts of the expansion type (loaded in either pullout or shear) shall have 50 percent of the bolts (alternate bolts in any group arrangement) proof tested in tension to twice the allowable tension load. If there are any failures, the immediately adjacent bolts must then also be tested.

Type of Materials	Type of Test	Bolt Diameter 3/8"	1/2"	5/8"	3/4"
Hard Rock Concrete	Direct Pull-Tension, LBS.	1380	2600	2900	4300
	Torque Wrench-Torque, FT. LBS.	25	50	110	150
Lt. Wt. Concrete	Direct Pull-Tension, LBS.	970	1400	1950	2590
	Torque Wrench-Torque, FT. LBS.	20	35	75	90

TYPICAL EPOXY GROUT DETAIL — 22

PROCEDURE:

1. DRILL HOLE OF PROPER DIAMETER AND DEPTH USING A CARBIDE TIPPED DRILL OR CORING BIT. AVOID ANY EXISTING REINFORCING STEEL. BY RELOCATING HOLE SLIGHTLY.
2. CLEAN HOLE THOROUGHLY BY VACUUM OR AIR PRESSURE.
3. MAKE SURE THAT HOLE IS DRY AND CLEAN BEFORE GROUTING.
4. PLACE EPOXY GROUT IN HOLE WITH CAULKING GUN OR SIMILAR EQUIPMENT. STARTING AT BOTTOM, FILL HOLE APPROX. 2/3 FULL.
5. COAT DOWEL WITH SAME EPOXY GROUT AND INSERT INTO HOLE FORCING MATERIAL AROUND THE SIDES OF THE BAR AND COMPLETELY FILLING ALL VOIDS.
6. PROVIDE SUPPORT FOR DOWEL BY TYING TO REBAR OR OTHER ELEMENT UNTIL GROUT HAS CURED.
7. EPOXY GROUT SHALL BE "SIKADUR 31 HI/MOD GEL" AS MANUFACTURED BY SIKA CHEMICAL CORPORATION. MIX AND APPLY IN ACCORDANCE WITH THE MANUFACTURER'S PRINTED INSTRUCTIONS.
8. "SIKADUR" 32, HI/MOD GEL MAY BE USED FOR SETTING VERTICAL DOWELS.

BAR SIZE	MIN. DIAM.	MIN. DEPTH
#3	3/8"	6"
#5	1"	8"
#6	1 1/8"	10"
#7	1 1/2"	15"
#8	1 3/4"	20"
#9	2"	22"
#10	2 1/8"	28"

3. SIKA CORPORATION
12787 EAST IMPERIAL HIGHWAY
SANTA FE SPRINGS, CA. 90670
TELEPHONE 800-222-SIKA

TYP. PLYWOOD WEB JOIST SCHEDULE — 19

MANUFACTURER	JOIST TYPE	JOIST DEPTH	TOP & BOTT. CHORDS SIZE	WEB
TRUS JOIST	TJI/35	10", 12", 14", 16", 18" & 20"	1 1/8"x2.5" MICRO' LAM F_b = 2100 PSI	3/8" PLYWOOD
TMI STRUCTURAL SYSTEM *	TMI	10", 12", 14", 16", 18" & 20"	2x4 MBR DOUGLAS FIR F_b = 2100 PSI	3/8" PLYWOOD
STANDARD STRUCTURES *	SSI	10", 12", 14", 16", 18" & 20"	2x4 MBR DOUGLAS FIR F_b = 2100 PSI	3/8" PLYWOOD

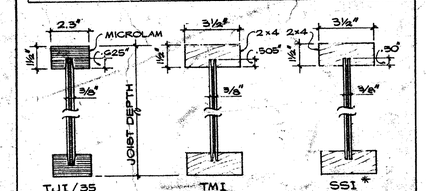

* NOTE:
TMI & SSI JOIST REQUIRE CONTINUOUS FABRICATION INSPECTION BY A INSPECTOR APPROVED BY O.S.A.L. COST OF INSPECTION TO BE PAID BY OWNER. BACK CHARGED TO GENERAL CONTRACTOR

EQUIPT. ROD HANGER — 18

SEE (19 / 15-3) FOR OTHER DETAILS

TYP. MOVABLE PARTITION LATERAL BRACE — 17

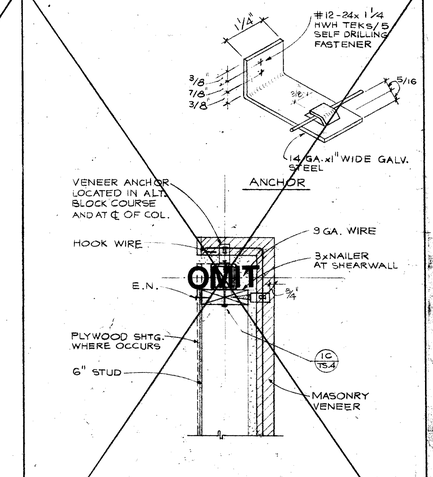

(BLDG. #1)
(BLDG. #8)

VENEER DETAIL — 20

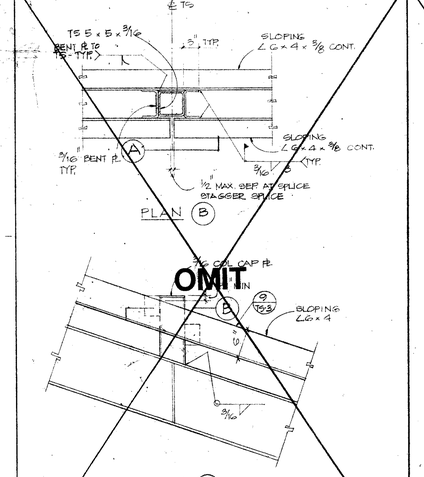

VENEER DETAIL — 15

(BLDG. #1)
(BLDG. #8)

FREE STANDING BLK. WALL CONTROL JT. — 11

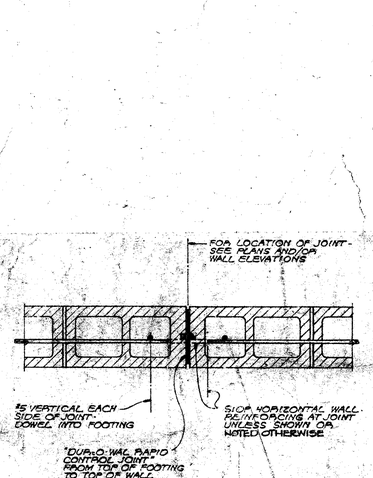

SECTION — 12

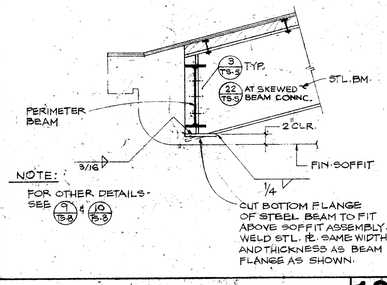

NOTE:
FOR OTHER DETAILS - SEE (9 / 15-3) & (10 / 15-3)

PLAN SECTION — 13

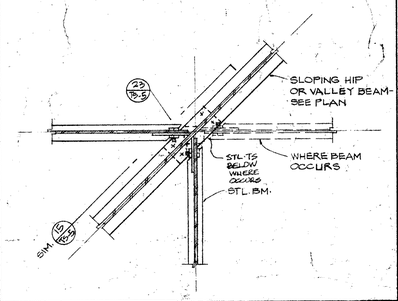

SLOPING BEAM TO GIRDER — 14

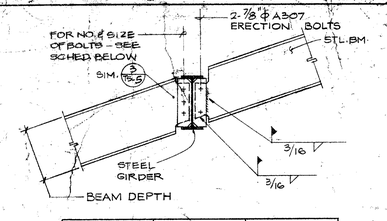

BEAM DEPTH	NO. & SIZE	TYPE
W12	3-7/8" ø	A307
W14	3-7/8" ø	A307
W16	4-7/8" ø	A307

SLOPING VENEER ANGLE SUPPORT — 9

DETAIL — 8A

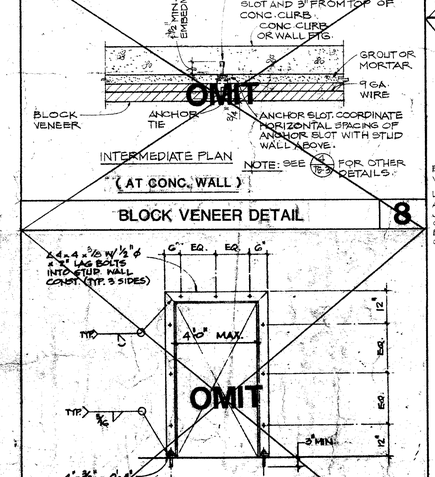

BLOCK VENEER DETAIL — 8

(WHERE VENEER OCCURS OVER DOOR OPENING)

VENEER SUPPORT AT OPENINGS — 7

SCHEDULE

NOM. STUD WIDTH (A)	* TUBE WIDTH (B)	ANGLE SIZE
6"	4"	L5x5x1/2"
6"	5"	L5x5x1/2"
10"	6"	L5x5x1/2"
10"	7"	L5x5x1/2"
8"	5"	L5x5x1/2"

* SEE ROOF FRAMING PLAN AND/OR ELEVATION FOR TUBE SIZE AND THICKNESS

(AT STEEL TUBE)

VENEER ANGLE SUPPORT — 10

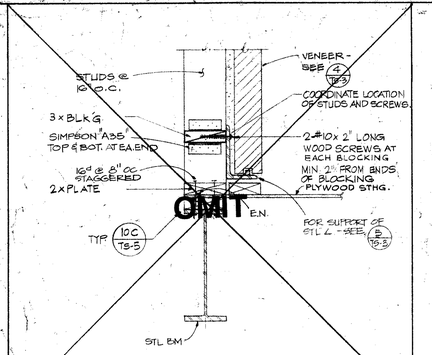

VENEER SUPPORT — 6

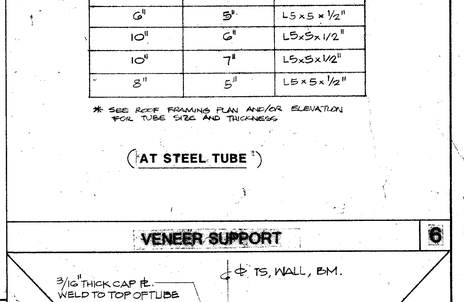

VENEER ANGLE SUPPORT — 5

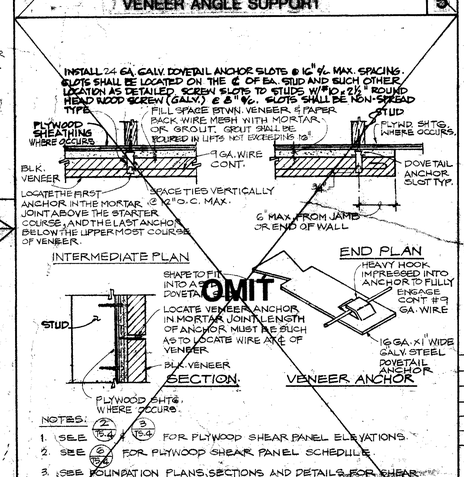

(AT STUD WALL)

BLOCK VENEER DETAILS — 4

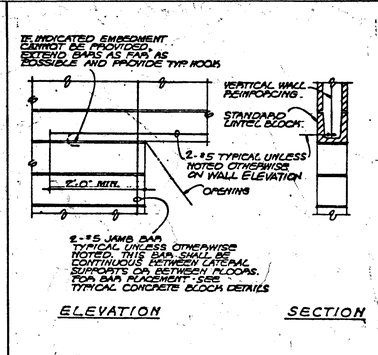

SECTION

OPENING IN BLOCK WALL DETAIL — 3

ELEVATION SECTION

PLAN- CONC. BLOCK CONTROL JOINT — 2

GROUT ALL CELLS

NOTES:
1. ALSO SEE TYPICAL DETAILS (2 / 15-3) & (3 / 15-3)

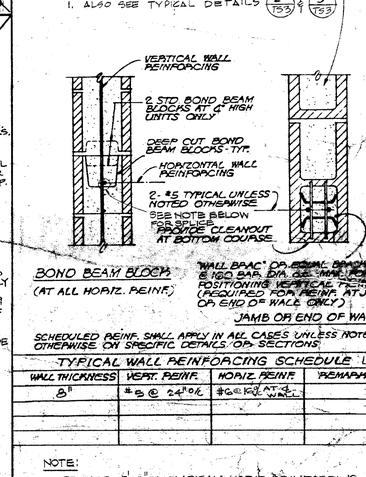

SCHEDULED REINF. SHALL APPLY IN ALL CASES UNLESS NOTED OTHERWISE ON SPECIFIC DETAILS OR SECTIONS.

TYPICAL WALL REINFORCING SCHEDULE (1 of 1)

WALL THICKNESS	VERT. REINF.	HORIZ. REINF.	REMARKS
8"	#5 @ 24" o/c	#5 @ 16" o/c AT ℄ WALL	

NOTE:
PROVIDE 5'-0" MIN. LAP AT ALL HORIZ. REINFORCING SPLICES AT PHYSICAL EDUCATION BUILDING NO. 1.

CONCRETE BLOCK DETAILS — 1

Drawn By MN
Checked By SRJ
Date MAR 1985
Commission No. 30-05

Revisions
#10 JANUARY 1991

Brandow & Johnston Assoc. Structural Engineers
Ramdru E. Kabdar
No. 559 EXP. 12-31-88
REGISTERED PROFESSIONAL ENGINEER STATE OF CALIFORNIA

RUHNAU RUHNAU TODD/ASSOCIATES
Architects / Planners
3775 Tenth Street, Riverside, CA 92501 (909) 715/682-4682
5757 Palmer Way, Suite C, Carlsbad, CA 92008-7395 619/438-5990

ARCHITECT
C20662

West Hills High School
Grossmont Union High School District
San Diego, Ca San Diego County

TYPICAL MASONRY AND STEEL DETAILS

Sheet Number TS-3
960 Sheets

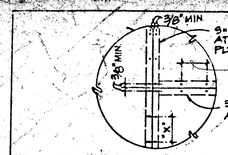

PLYWOOD NAILING AT SPLICE (A)

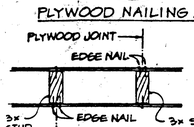

NOTE: WHERE PLYWOOD SHEATHING OCCURS ON BOTH SIDES, STAGGER JOINTS ON OPPOSITE SIDES.

PLAN - PLYWOOD BOTH SIDES (B)

DETAIL 20

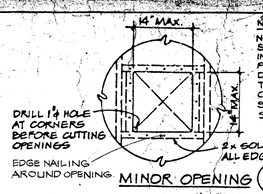

MINOR OPENING (A)

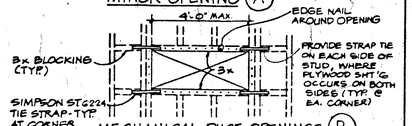

MECHANICAL DUCT OPENINGS (B)

OPENING IN PLYWOOD SHEATHING 17

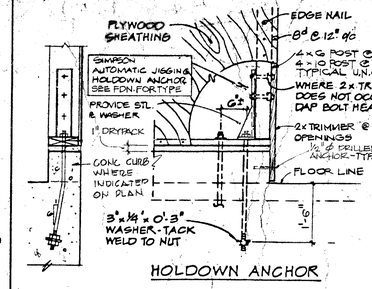

HOLDOWN ANCHOR

HOLDOWN ANCHOR DETAIL 12

NOTES:

1. PLYWOOD SHALL BE 3/8" THICK AND CONFORM TO U.S. PRODUCT STANDARD PS 1-83 APA STRUCTURAL 1 EXPOSURE 1.
2. ALL NAILS SHALL BE COMMON WIRE NAILS. FOR NAILING - SEE SCHEDULE (6/TS-4).
3. INDIVIDUAL PIECES OF PLYWOOD SHALL BE NOT LESS THAN 2'-0" IN LEAST DIMENSION NOR 8 SQ. FT. IN AREA.
4. PRE-BORE HOLES FOR NAILS WHERE MEMBERS TEND TO SPLIT.
5. REFER DET. 6/TS-1 NOTE 6 FOR MACHINE APPLIED NAILING REQUIREMENTS.
6. RETIGHTEN SILL BOLT NUTS BEFORE CLOSING IN.
7. PROVIDE FURRING OR BACKING OF THICKNESS AS REQUIRED TO MAINTAIN A COMMON WALL PLANE AT ALL WOOD STUD WALL SURFACE WHICH ARE ONLY PARTIALLY SHEATHED WITH STRUCTURAL PLYWOOD. COORDINATE AND ADJUST HEAD, JAMB AND SILL DETAILS AS REQUIRED FOR PROPER OVERALL WALL THICKNESS.
8. PLYWOOD SHEETS MAY BE APPLIED VERTICALLY OR HORIZONTALLY AT CONTRACTORS OPTION.

NOTES 8

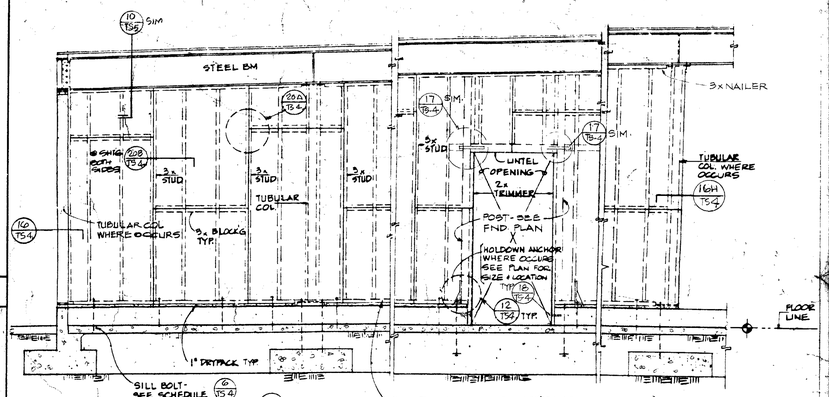

NOTES: 1. SEE (8/TS-4) FOR TYPICAL SHEAR PANEL NOTES 2. SEE (1/TS-4) FOR OTHER DETAILS

EXTERIOR PLYWOOD SHEAR PANEL ELEVATION 3

SILL BOLT REQUIREMENTS

1. PROVIDE A MINIMUM SILL BOLT EMBEDMENT OF 7" BELOW FINISH FLOOR OR TOP OF CURB.
2. PROVIDE AN ADDITIONAL SILL BOLT 6 INCHES FROM EACH END OF EACH PIECE OF SILL PLATE.
3. WHERE SILL PLATES ARE BORED OR NOTCHED IN EXCESS OF 1/3 OF THE SILL PLATE WIDTH, PROVIDE ADDITIONAL SILL BOLTS 6 INCHES EACH SIDE OF BORE OR NOTCH.
4. SET ALL SILL BOLTS WITH A SETTING TEMPLATE BEFORE PLACING CONCRETE. STABBING OR PUSHING OF SILL BOLTS INTO WET CONCRETE IS EXPRESSLY PROHIBITED.
5. PROVIDE A MINIMUM SILL BOLT PROJECTION ABOVE THE CONCRETE AS SHOWN ON DETAIL (7C/TS-4)

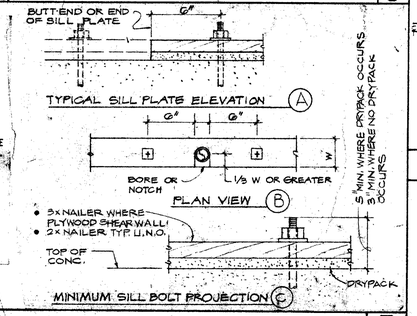

SILL BOLT REQUIREMENTS 7

SCHEDULE

PANEL MARK	PLYWOOD THICKNESS	* NAILING PANEL EDGES	FIELD	SHEATHING	FOUNDATION SILL BOLTS	CARRIAGE BOLTS @ STEEL BM.		REMARKS
1	3/8"	8d @ 4" o/c	8d @ 12" o/c	1-SIDE	3/4"ø @ 36" o/c	5/8"ø @ 12"		
2	3/8"	8d @ 3" o/c	8d @ 12" o/c	1-SIDE	3/4"ø @ 24" o/c	5/8"ø @ 10"		
3	3/8"	8d @ 3" o/c	8d @ 12" o/c	2-SIDES	3/4"ø @ 16" o/c	5/8"ø @ 4"		
4	3/8"	8d @ 2" o/c	8d @ 12" o/c	1-SIDE	3/4"ø @ 24" o/c	5/8"ø @ 8"		
5	3/8"	8d @ 2" o/c	8d @ 12" o/c	2-SIDES	3/4"ø @ 12" o/c	5/8"ø @ 4"		
6	3/8"	8d @ 2" o/c	8d @ 12" o/c	2-SIDES	3/4"ø @ 12" o/c	5/8"ø @ 4"		LET-IN BOTH SIDES

NOTE: (8/TS-4) SEE (8/TS-4) FOR NOTES & (2/TS-4) & (5/TS-4) FOR TYPICAL ELEVATIONS.

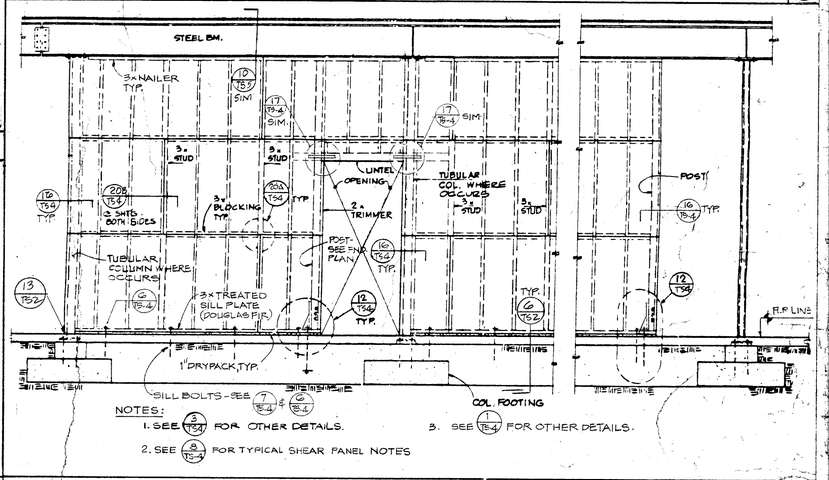

NOTES: 1. SEE (3/TS-4) FOR OTHER DETAILS. 2. SEE (8/TS-4) FOR TYPICAL SHEAR PANEL NOTES 3. SEE (1/TS-4) FOR OTHER DETAILS.

INTERIOR PLYWOOD SHEAR PANEL ELEVATION 2

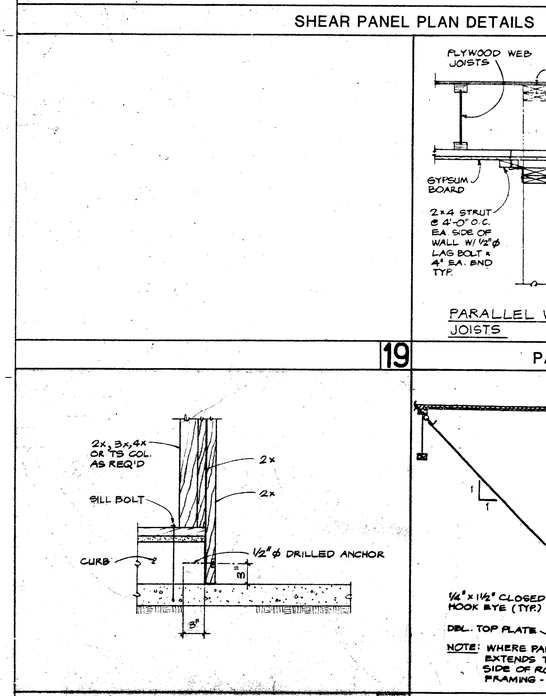

SHEAR PANEL PLAN DETAILS 16

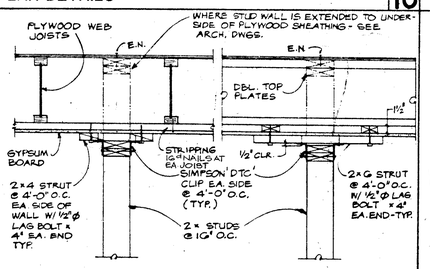

PARALLEL WITH JOISTS PERPENDICULAR TO JOISTS

PARTITION ANCHORAGE 19

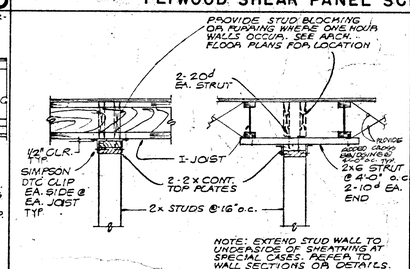

PERPENDICULAR TO I JOIST PARALLEL WITH I-JOIST

PARTITION ANCHORAGE 15

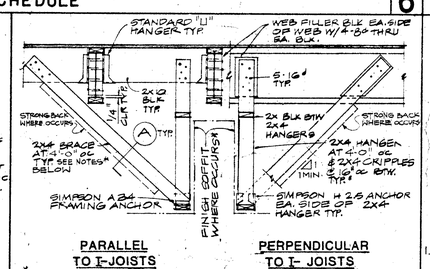

SOFFIT HANGER 5

LINTEL

MAXIMUM ROUGH OPENING	10" STUD	4" STUD	6" STUD
UP TO 4'-0"	4x10 FLAT	4x4	4x6 FLAT
4'-1" TO 6'-0"	6x10 FLAT	4x6	6x6
6'-1" TO 8'-0"	8x10 FLAT	4x8	6x8
8'-1" TO 10'-0"	10x10	4x10	6x10
OVER 10'-0" AND SPECIAL CASES	SEE PLANS AND/OR ELEVATIONS		

LINTEL SCHEDULE 4

WOOD TRIMMER AT DOOR OPENING 18

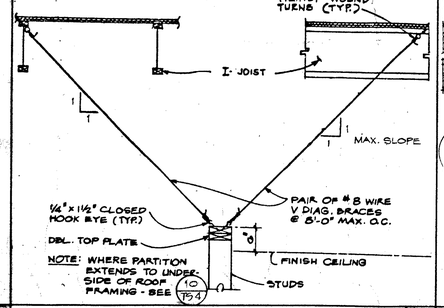

PARTITION ANCHORAGE 14

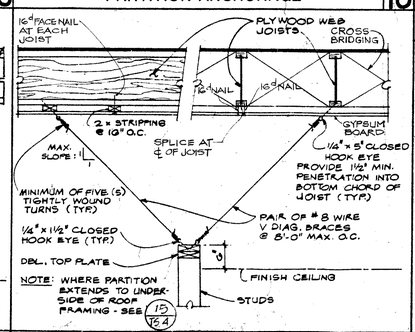

PARTITION ANCHORAGE 9

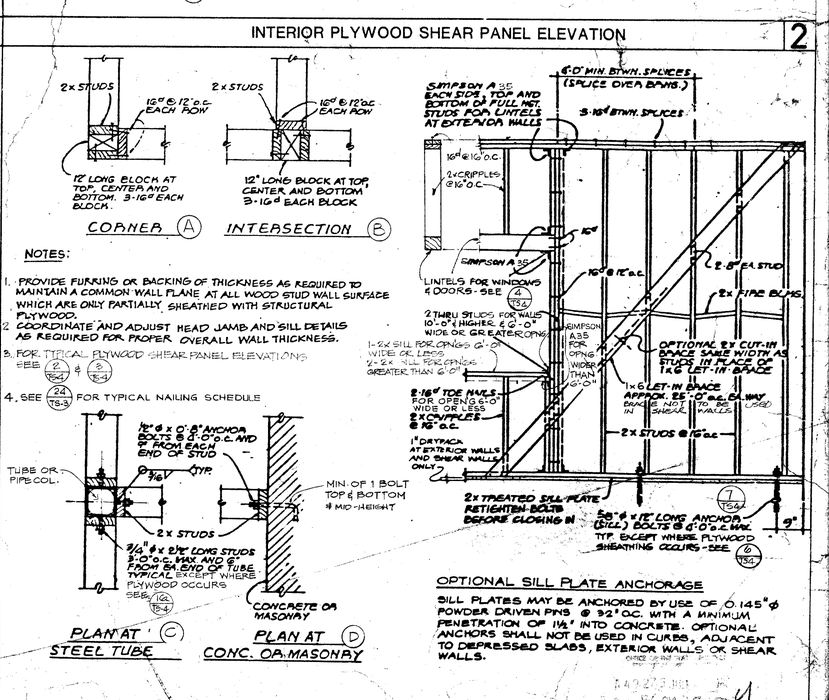

STUD WALL CONSTRUCTION 1

Drawn By MN
Checked By SRU
Date MAR. 1988
Commission No. 1-30-05 BID JANUARY 1991

Revisions

Brandow & Johnston Assoc. Structural Engineers

REGISTERED PROFESSIONAL ENGINEER MARK E. AARON No. 956 EXP. 12-31-88 STRUCTURAL STATE OF CALIFORNIA

RUHNAU RUHNAU TODD/ASSOCIATES Architects Planners
3775 Tenth Street, Riverside, CA 92501-3699, 714/684-5900
1207 Elm Avenue, Carlsbad, CA 92008-1995, 619/729-7144

ARCHITECT C20662

West Hills High School
Grossmont Union High School District
San Diego, Ca
San Diego County

TYPICAL WOOD FRAMING DETAILS

Sheet Number TS-4
1990 Sheets

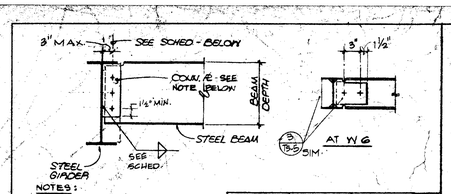

NOTES:

- PROVIDE CONNECTION PL OF THICKNESS EQUAL TO OR GREATER THAN BEAM WEB THICKNESS
- ¼" THICK MINIMUM
- PROVIDE PL THICKNESS IN INCREMENTS OF ⅛
- WHERE SKEWED PL CONN OCCURS - SEE 23/TS-5

BM. SIZE	NO. & SIZE OF BOLTS	TYPE OF BOLTS	WELD SIZE
W8	2 - ¾"ϕ	A307	¼
W10	2 - 7/8"ϕ	A307	¼
W12	3 - ¾"ϕ	A307	¼
W14	4 - ¾"ϕ	A307	¼
W16	4 - ⅞"ϕ	A307	¼
W18	5 - ⅞"ϕ	A307	5/16
W21	6 - ⅞"ϕ	A307	5/16
W24	7 - ⅞"ϕ	A307	5/16
W36	2 - ¾"ϕ	A307	¼

BM./GIRDER CONN. 24

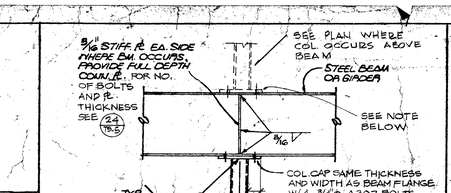

NOTE: WHERE COLUMN WIDTH EQUALS OR EXCEEDS BEAM FLANGE WIDTH, PROVIDE COL. CAP PL. 1" LARGER THAN COLUMN WIDTH.

BM./COL. CONN. 20

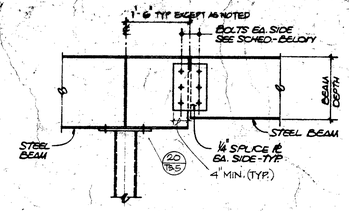

BEAM SIZE	NO. & SIZE OF BOLTS EA SIDE	TYPE OF BOLTS
W8	2 - ¾"ϕ	A307
W10 & W12	3 - ⅞"ϕ	A307
W14 & W16	4 - ⅞"ϕ	A307
W18	5 - ⅞"ϕ	A307

BM. SPLICE DETAIL 16

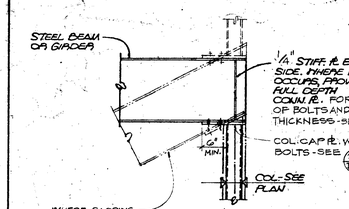

NOTE: SEE 20/TS-5 FOR OTHER DETAILS.

BM./END COL. CONN. 12

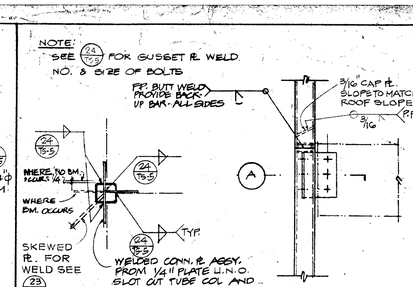

BM./COL. CONN. 8

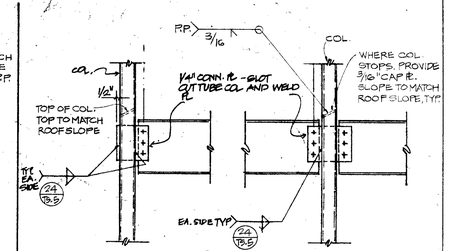

NOTE: SEE 24/TS-5 FOR GUSSET PL WELD, NO. & SIZE OF BOLTS - TYP.

BM./COL. CONN. 4

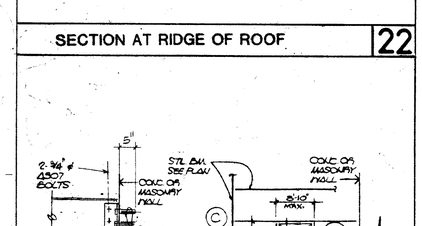

SKEWED BEAM OR GIRDER CONN. 23

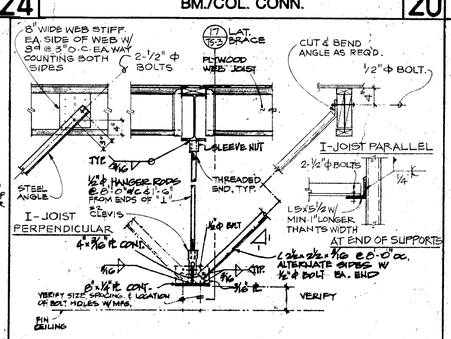

OPERABLE WALL SUPPORT DETAIL 19

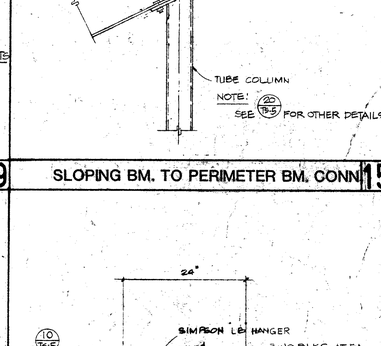

NOTE: SEE 20/TS-5 FOR OTHER DETAILS

SLOPING BM. TO PERIMETER BM. CONN 15

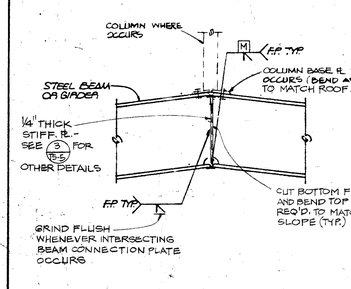

BENT BM. 11

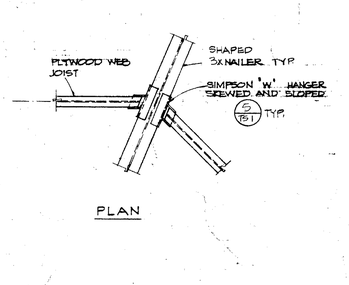

SKEWED JOIST TO BM CONN. 7

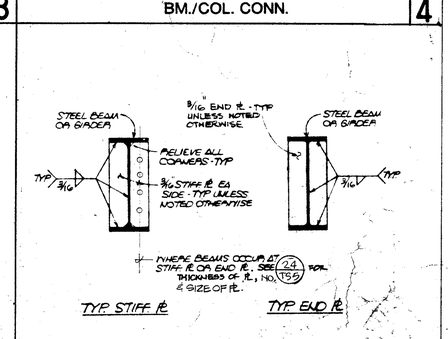

STIFF. PL AND END PL 3

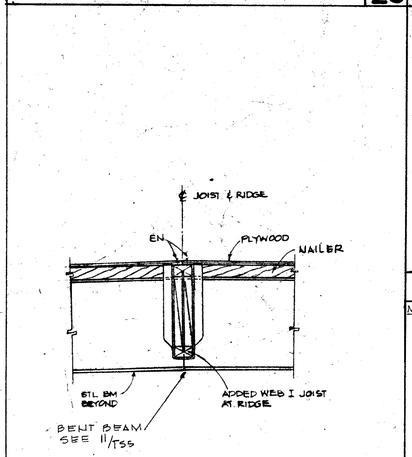

SECTION AT RIDGE OF ROOF 22

NOTES:
1. FOR OPENING SIZE 12" SQ AND SMALLER, TUBE FRAMING MAY BE OMITTED - SEE 17/TS-5
2. FOR LARGER ROOF OPENINGS SEE 21/TS-5

OPENING IN METAL ROOF DECK (SMALL) 18

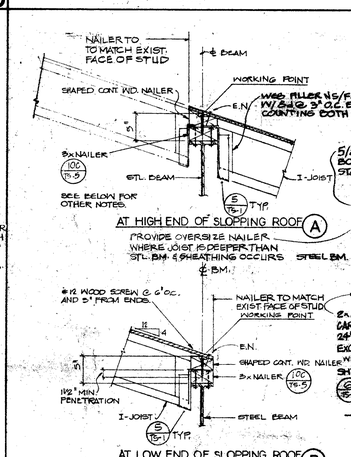

DETAIL 14

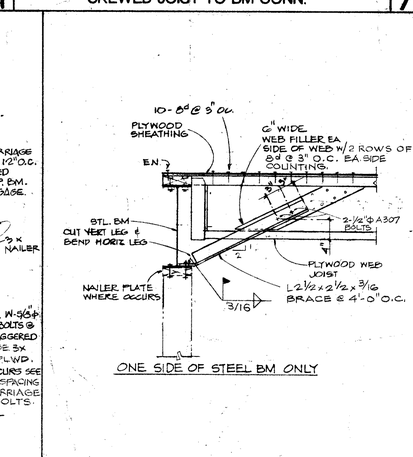

STEEL BM./NAILER DETAIL 10

ROOF JOIST/STL. BM. 6

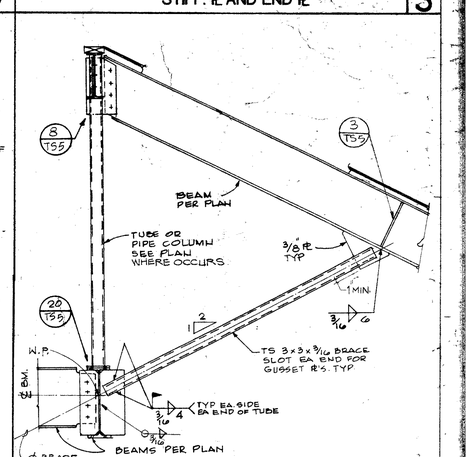

BRACING DETAIL 2

OPN'G FRAMING AT METAL ROOF DECK 21

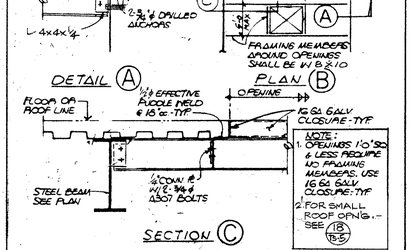

METAL ROOF DECK DETAILS 17

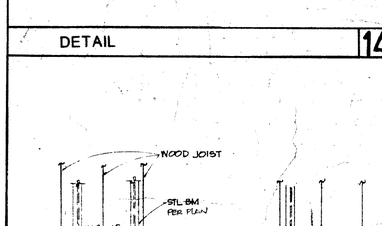

PLAN DETAILS - MECHANICAL EQUIPMENT PADS 9

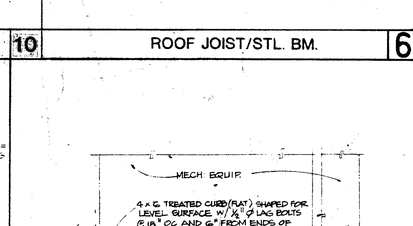

SECTION - MECH'L EQUIPMENT PADS 5

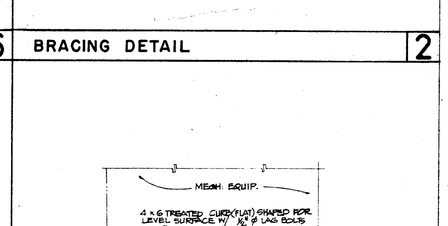

ROOF DUCT OPENING DETAIL 1

Drawn By MN
Checked By SRJ
Date MAR 1988
Commission No. 1-30-05 BID JANUARY 1991

Revisions

Brandow & Johnston Assoc. Structural Engineers

REGISTERED PROFESSIONAL ENGINEER RICHARD E. RAMON No. 958 EXP. 12-31-88 STRUCTURAL STATE OF CALIFORNIA

RUHNAU RUHNAU TODD/ASSOCIATES
Architects Planners
3775 Ruffin Road, San Diego, CA 92123 (619) 496-0440
5751 Palmer Way, Suite C, Carlsbad, CA 92008-7357 (619) 438-6500

ARCHITECT
C20662

West Hills High School
Grossmont Union High School District
San Diego, Ca
San Diego County

TYPICAL DETAILS

Sheet Number TS-5
Sheets 9401

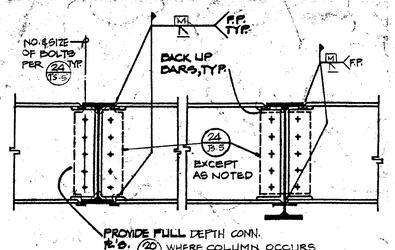

MOMENT CONN. 15

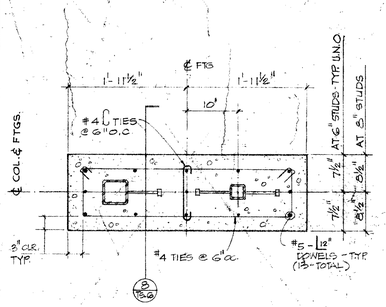

PLAN SECTION SCALE 1"=1'-0" 9

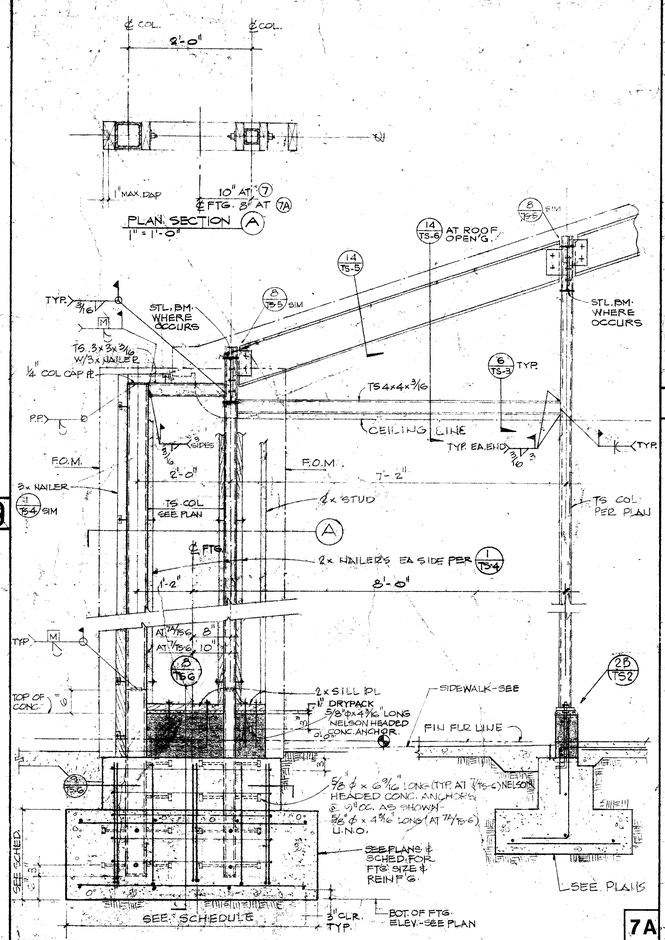

7A

SECTION SCALE ¾"=1'-0" 8 | SECTION AT PIER SCALE ¾"=1'-0" 7

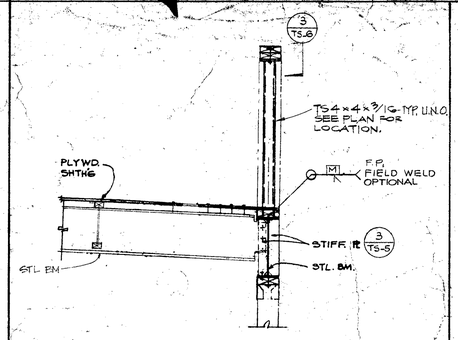

PARAPET SUPPORT DETAIL 5

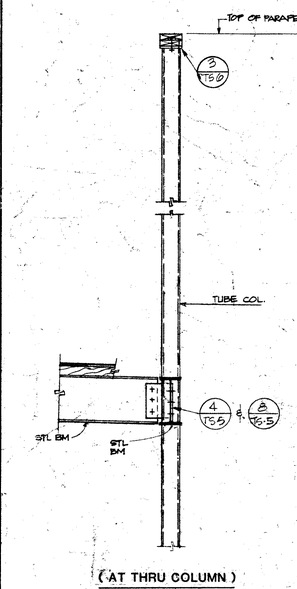

(AT THRU COLUMN)

COLUMN DETAIL AT PARAPET 4

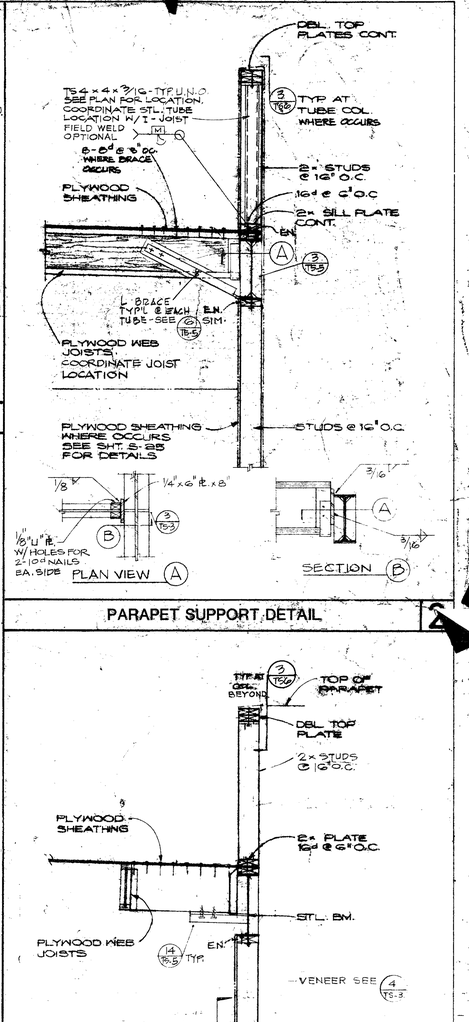

PARAPET SUPPORT DETAIL 2

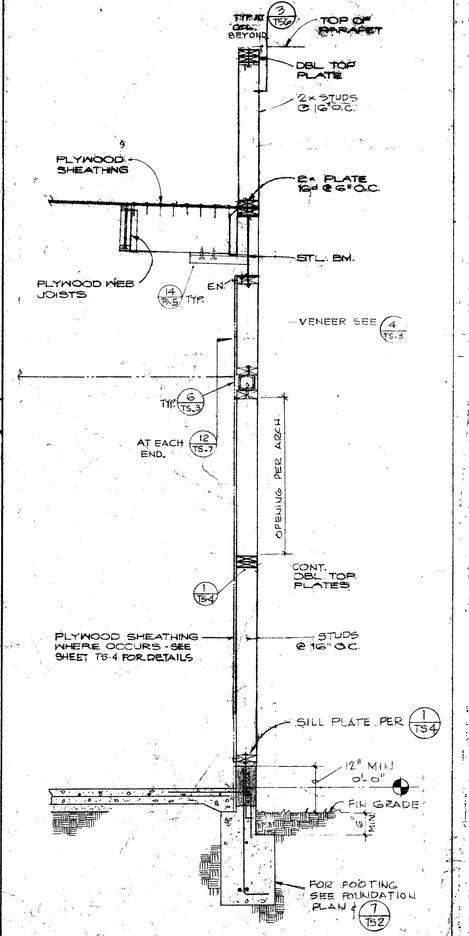

(WHERE NO OVERHANG OCCURS)

EXTERIOR WALL SECTION 1

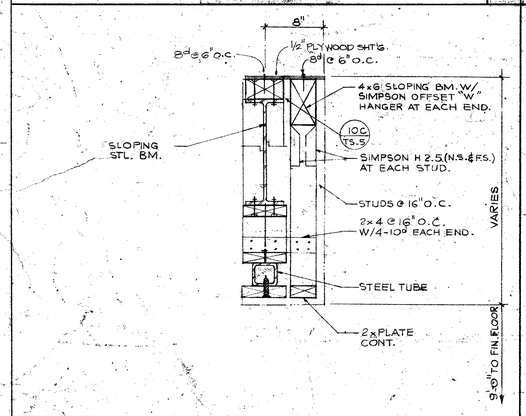

TYP. SECTION THRU END WALL 14

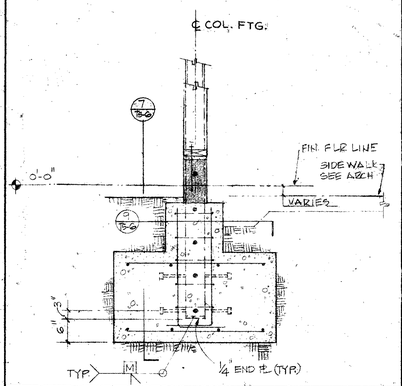

SECTION SCALE ¾"=1'-0" 8

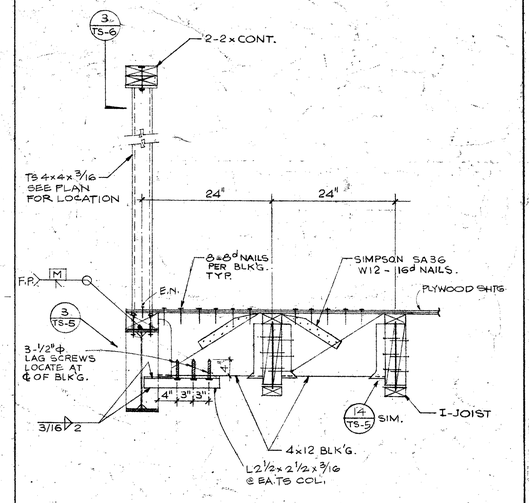

DETAIL 12

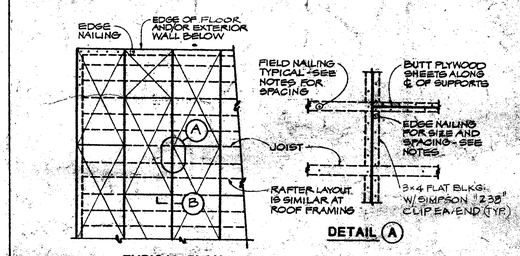

FLOOR SHEATHING NOTES AND DETAILS 6

FLOOR SHEATHING NOTES

1. PLYWOOD SHEATHING SHALL BE 1 1/8" APA RATED STURD-I-FLOOR EXPOSURE 1, TONGUE AND GROOVE LONG EDGES AND SHALL CONFORM TO U.S. PRODUCT STD PS 1-83.
2. NAILS FOR PLYWOOD SHEATHING SHALL BE 10d (9GA. x 2 5/8" LONG, RING SHANK WITH FULL HEAD AT FLOOR SHEATHING).
   NAILING: EDGE----------AT 4" ON CENTER. U.N.O. ON PLAN
   INTERMEDIATE----------@ 10" ON CENTER.
3. INDIVIDUAL PLYWOOD SHEETS SHALL NOT BE LESS THAN 2'-0" IN LEAST DIMENSION NOR LESS THAN 8'-0" SQ. FEET IN AREA. USE FULL SIZE SHEETS WHEREVER POSSIBLE.
4. PLACE PLYWOOD SHEET WITH FACE PLIES PERPENDICULAR TO JOISTS.
5. JOIST LAYOUT SHALL BE COORDINATED WITH 4'-0" MODULE AS RELATED TO PLYWOOD SHEATING PATTERN.
6. ELASTOMERIC ADHESIVE: CONFORM TO AMERICAN PLYWOOD ASSOCIATION SPECIFICATION AFG-01. ADHESIVE SHALL BE CERTIFIED AS CONFORMING BY A TESTING AGENCY ACCEPTED BY THE FEDERAL HOUSING ADMINISTRATION, IN ACCORDANCE WITH PROCEDURES GIVEN IN HUD-FHA USE OF MATERIAL BULLETIN UM-60.

EXECUTION

A. SNAP CHALK LINE ACROSS JOISTS AT 4 FEET INTERVALS TO ACT AS GUIDE FOR EDGE ALIGNMENT OF PLYWOOD PANELS AND AS A BOUNDARY FOR SPREADING GLUE.
B. SPREAD ONLY ENOUGH GLUE TO LAY ONE OR TWO PANELS AT A TIME OR FOLLOW SPECIFIC RECOMMENDATIONS OF GLUE MANUFACTURER. INSURE THAT CONTACT SURFACES ARE FREE OF DIRT, DUST, STANDING WATER OR OTHER DELETERIOUS MATTER.
C. APPLY A BEAD OF GLUE ABOUT 1/4 INCH IN DIAMETER TO ALL CONTACT/BEARING SURFACES. ON WIDE AREAS APPLY GLUE IN SERPENTINE PATTERN.
D. APPLY TWO BEADS OF GLUE ON JOISTS WHERE PANEL ENDS BUTT.
E. APPLY GLUE PROGRESSIVELY TO BUTTING EDGES OF PANELS AND INTO THE GROOVED EDGES OF TONGUE AND GROOVE PANELS AS WORK PROCEEDS.
F. COMPLETE NAILING OF EACH PANEL BEFORE GLUE SETS.

7. MACHINE APPLIED NAILING: THE CONTRACTOR WILL DEMONSTRATE SATISFACTORY INSTALLATION ON THE JOB AND OBTAIN THE ACCEPTANCE OF THE FIELD REPRESENTATIVE OF O.S.A. AND THE ARCHITECT AND/OR STRUCTURAL ENGINEER BEFORE THE USE OF MACHINE APPLIED NAILS CAN BE APPROVED. APPROVAL IS SUBJECT TO CONTINUED SATISFACTORY PERFORMANCE. REMOVE ALL "SHINERS".

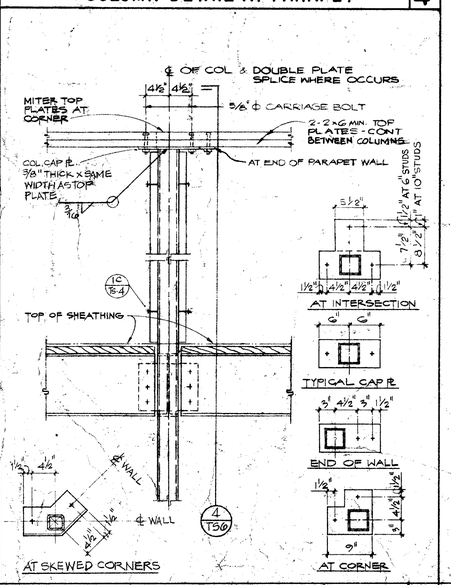

DETAIL AT COLUMNS 3

Drawn By MN
Checked By SRH
Date MAR 1988
Commission No 1-30-05
Revisions
BID JANUARY 1981
Brandow & Johnston Assoc. Structural Engineers
REGISTERED PROFESSIONAL ENGINEER RICHARD E. KARNS No. 555 EXP. 12-31-88 STRUCTURAL STATE OF CALIFORNIA
RUHNAU.RUHNAU.TODD/ASSOCIATES Architects Planners
3776 Tenth Street, Riverside, CA 92501-3699 714/684-4864
15251 Pipeline Ave. Suite C, Chino Hills, CA 91709-1001 714/590-1999
ARCHITECT
C20662
West Hills High School
Grossmont Union High School District
San Diego, Ca San Diego County
TYPICAL SECTIONS AND DETAILS
Sheet Number TS-6
92101 Sheets

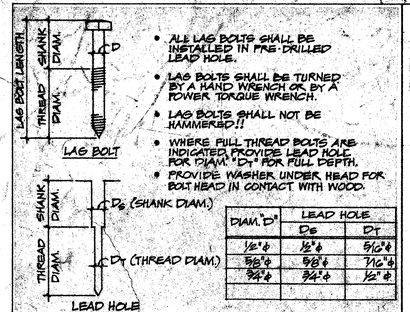

- ALL LAG BOLTS SHALL BE INSTALLED IN PRE-DRILLED LEAD HOLE.
- LAG BOLTS SHALL BE TURNED BY A HAND WRENCH OR BY A POWER TORQUE WRENCH.
- LAG BOLTS SHALL NOT BE HAMMERED!!
- WHERE FULL THREAD BOLTS ARE INDICATED, PROVIDE LEAD HOLE FOR DIAM. "Dt" FOR FULL DEPTH.
- PROVIDE WASHER UNDER HEAD FOR BOLT HEAD IN CONTACT WITH WOOD.

DIAM. "D"	LEAD HOLE Ds	LEAD HOLE Dt
1/2"ϕ	1/2"ϕ	5/16"ϕ
5/8"ϕ	5/8"ϕ	7/16"ϕ
3/4"ϕ	3/4"ϕ	1/2"ϕ

LAG SCREW DETAIL | 15

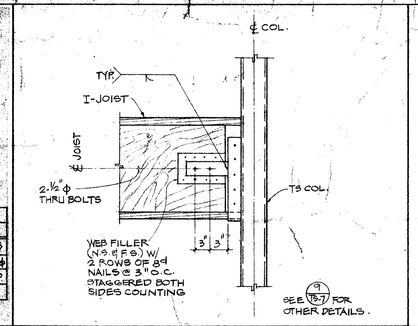

JOIST AT STL. COLUMN | 1" | 13

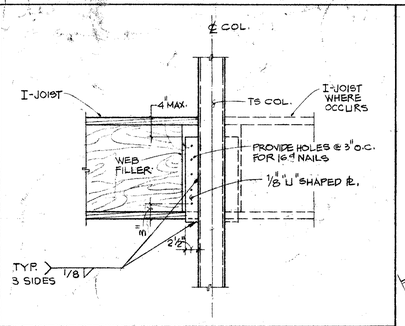

JOIST AT STL. COL. | 1" | 9

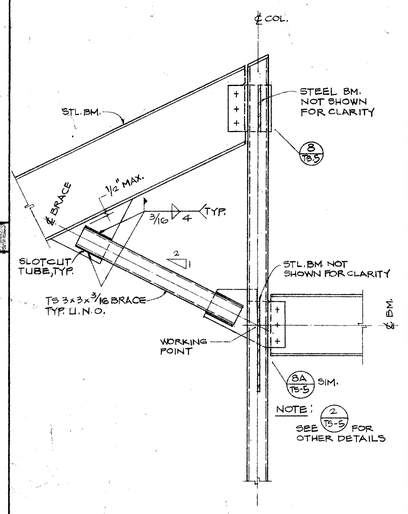

BRACE DETAIL | 1" | 7

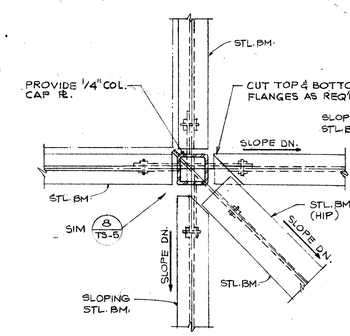

PLAN VIEW

NOTE: SEE FRAMING PLANS FOR LOCATION AND SIZES OF BEAMS.

PLAN CONNECTION DET. | SCALE 1½"=1'-0" | 4

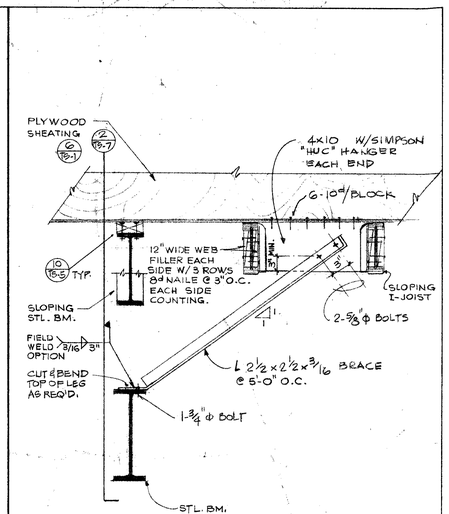

BRACE DETAIL | SCALE 1"=1'-0" | 3

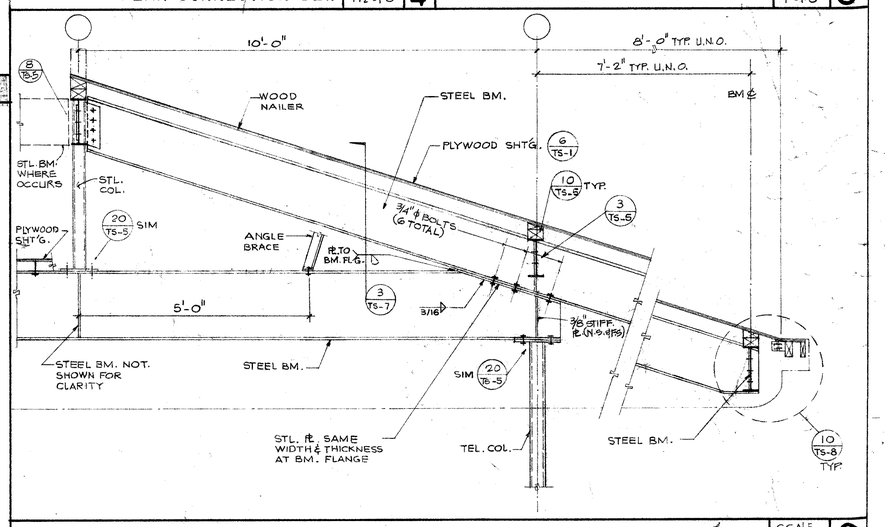

FRAMING OF MANSARD ROOF | SCALE 3/16"=1'-0" | 2

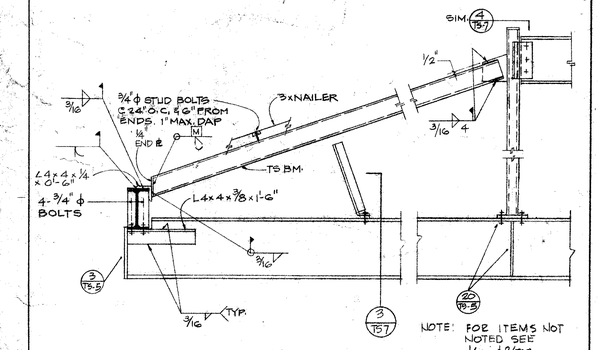

DETAIL | SCALE 3/4"=1'-0" | 11

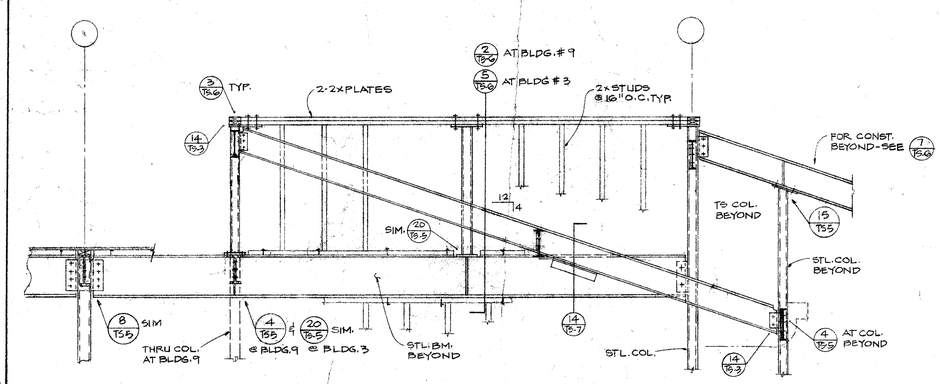

FRAMING ELEVATION | SCALE 1/2"=1'-0" | 6

SECTION AT MANSARD ROOF | SCALE 3/4"=1'-0" | 1

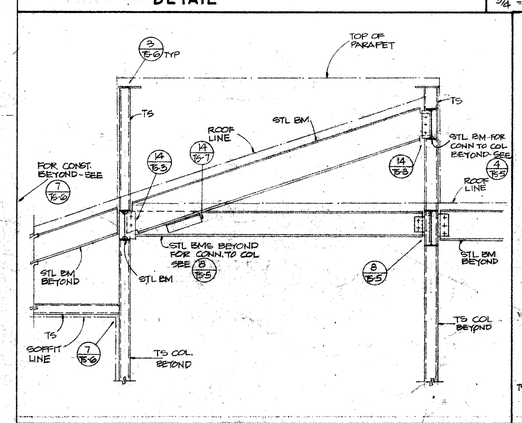

FRAMING DETAIL | SCALE ½"=1'-0" | 10

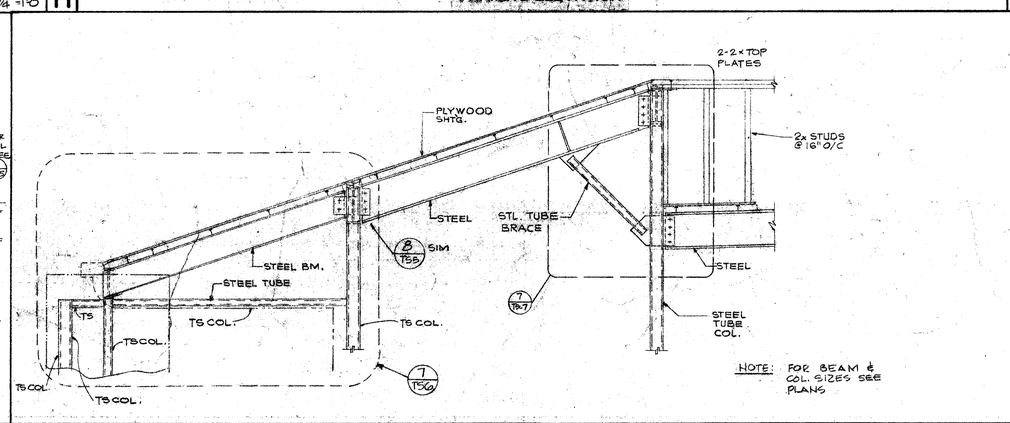

FRAMING ELEVATION AT END WALL | SCALE ½"=1'-0" | 5

OFFICE OF THE STATE ARCHITECT
APPROVED UNDER PROVISIONS OF TITLE 24
DATE 7 JUL 1992
BY W. C. [illegible]

Drawn By M.N.	Revisions	Brandow & Johnston Assoc. Structural Engineers	RUHNAU RUHNAU TODD/ASSOCIATES Architects Planners	ARCHITECT	West Hills High School
Checked By SRJ					Grossmont Union High School District
Date MAR. 1988					San Diego, Ca. San Diego County
Commission No. 1-39-05	BID JANUARY 1991			C20962	TYPICAL SECTIONS AND DETAILS

Sheet Number TS7 of 10001 Sheets

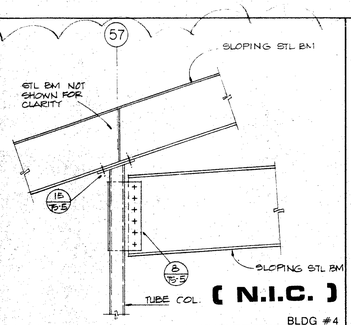

BLDG #4

DETAIL 3/4" 14

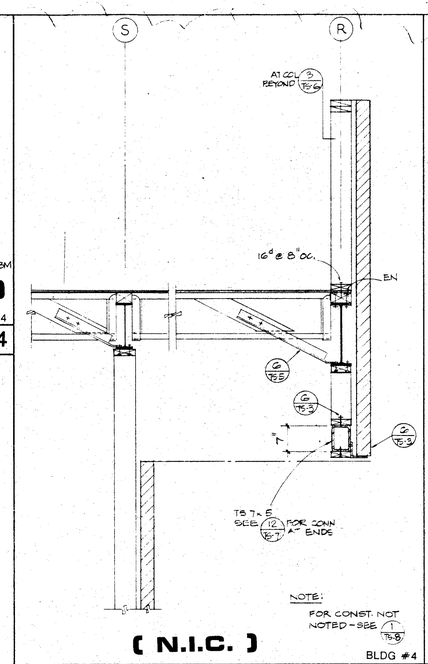

BLDG #4

SECTION 3/4" 10

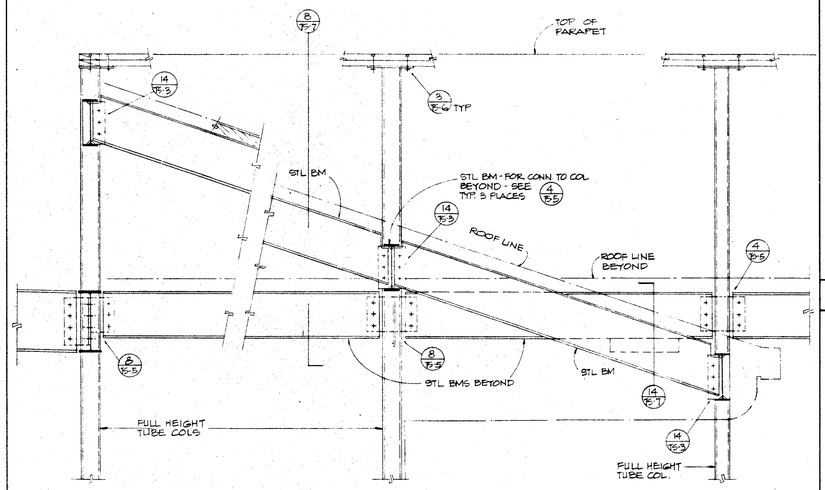

BLDG #4

DETAIL 3/4" 6

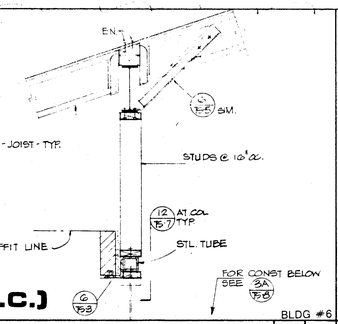

BLDG #6

SECTION 3/4" 5

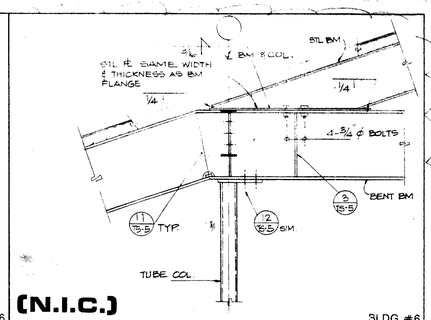

BLDG #6

DETAIL 3/4" 3

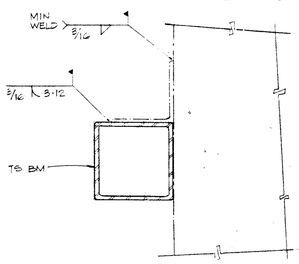

SECTION 3" 2

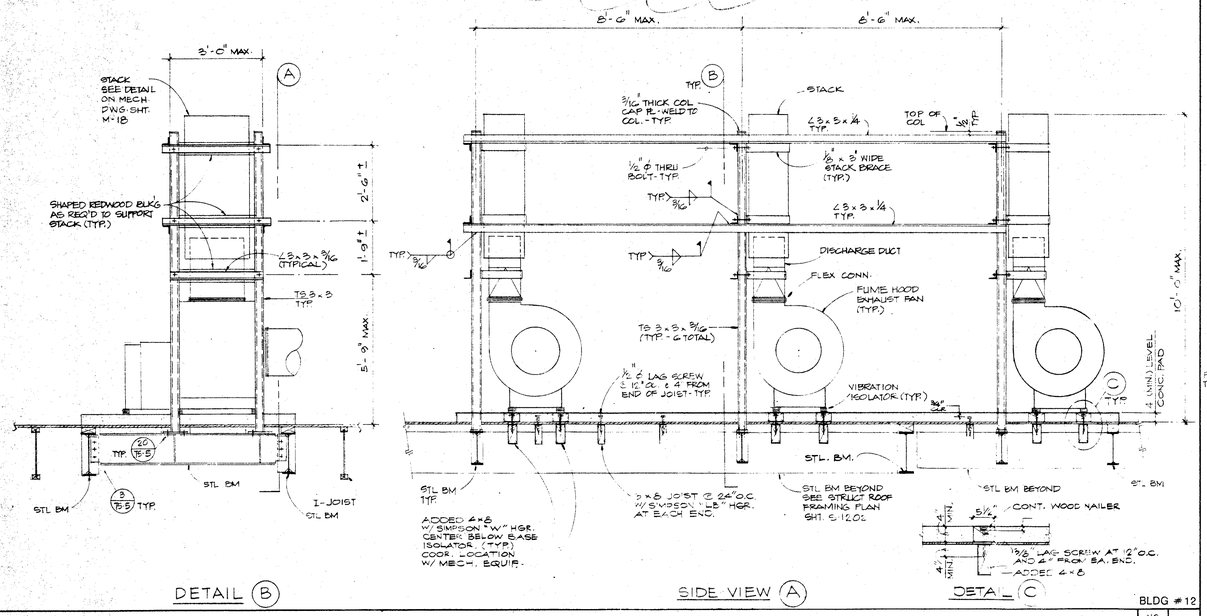

BLDG #12

FUME HOOD EXHAUST SUPPORT DETAIL NO SCALE 8

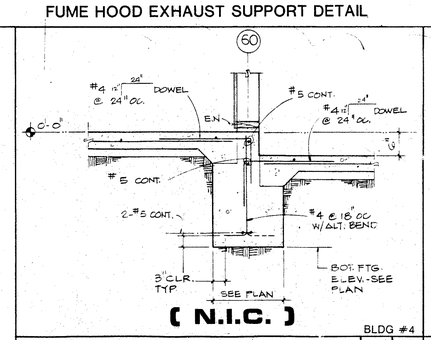

BLDG #4

SECTION 3/4" 9

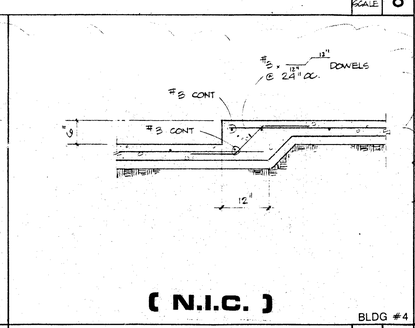

BLDG #4

SECTION 3/4" 7

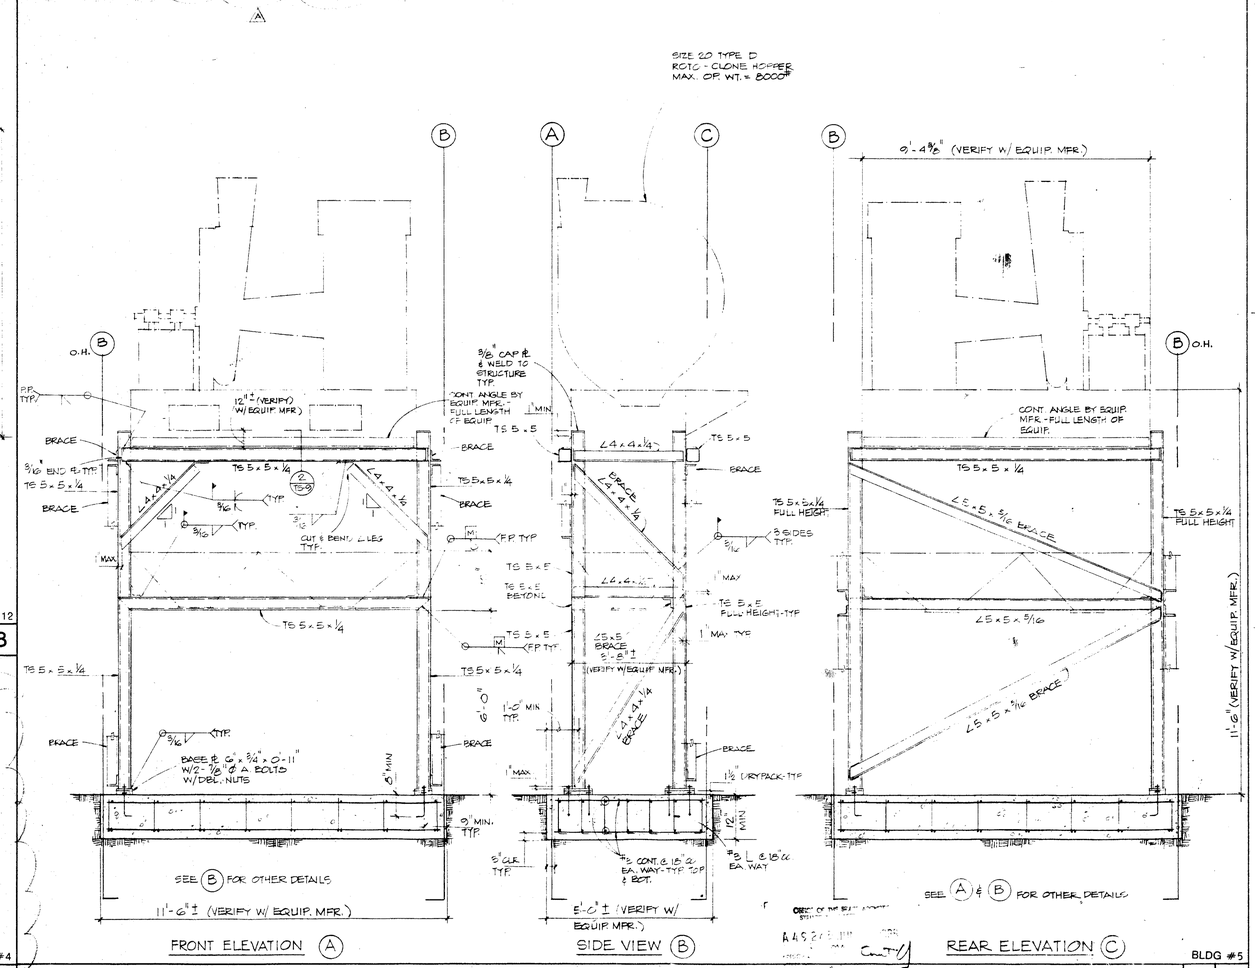

BLDG #5

DUST COLLECTOR SUPPORT FRAME NO SCALE 1

Drawn By MN
Checked By SRJ
Date MAR. 1988
Commission No 1 30 02

Revisions
A 6-24-88 PW Comm

Brandow & Johnston Assoc. Structural Engineers
No. 955 EXP. 12-31-88
REGISTERED PROFESSIONAL ENGINEER STRUCTURAL STATE OF CALIFORNIA

Architects Planners
RUHNAU McGAVIN RUHNAU / ASSOCIATES
3775 Tenth Street, Riverside, CA 92501-3665, 714/684-4564
5701 Palmer Way, Suite C, Carlsbad, CA 92008-1995, 619/438-5899

ARCHITECT
C-6497

West Hills High School
Grossmont Union High School District
San Diego, Ca — San Diego County

SECTIONS AND DETAILS

Sheet Number TS-9
Of Sheets

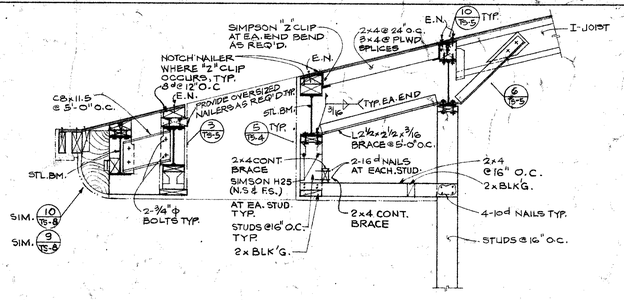

SECTION | 3/4" | 20

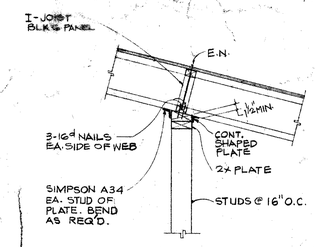

(PERPENDICULAR TO JOIST)

EXTERIOR WALL ANCHORAGE | 3/4" | 15

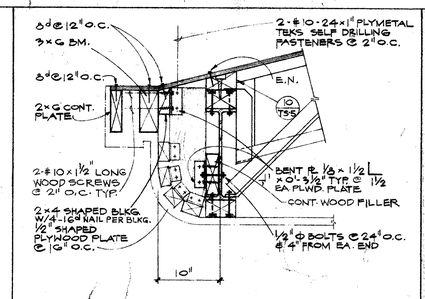

SECTION | 1½" | 10

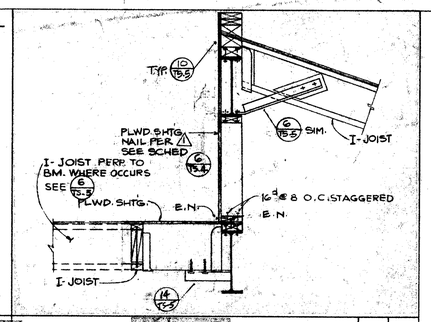

SECTION | 3/4" | 5

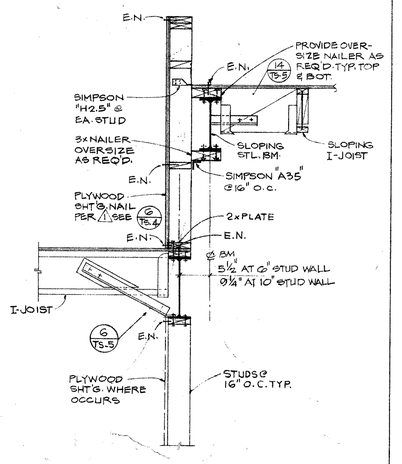

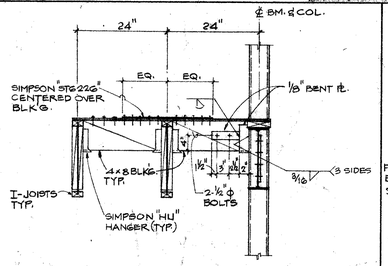

DETAIL | 3/4" | 24

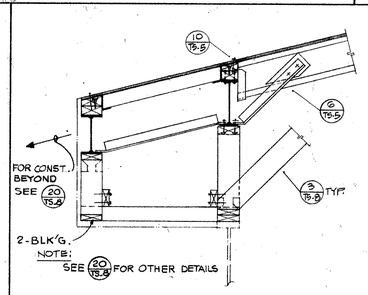

SECTION | 3/4" | 19

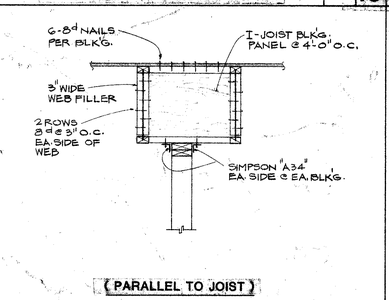

(PARALLEL TO JOIST)

EXTERIOR WALL ANCHORAGE | 3/4" | 14

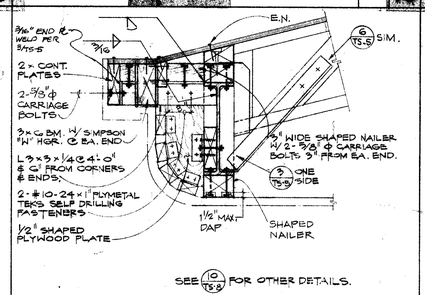

DETAIL | 1½" | 9

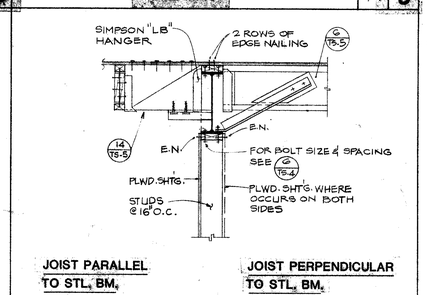

JOIST PARALLEL TO STL. BM.

JOIST PERPENDICULAR TO STL. BM.

DETAIL | 3/4" | 4

SECTION | 3/4" | 2

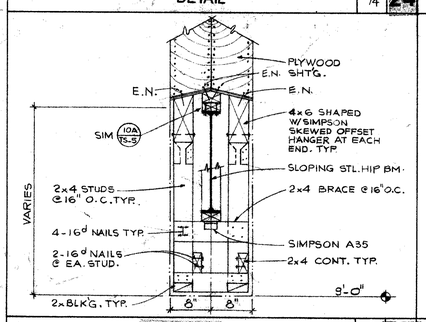

SECTION | 1" | 23

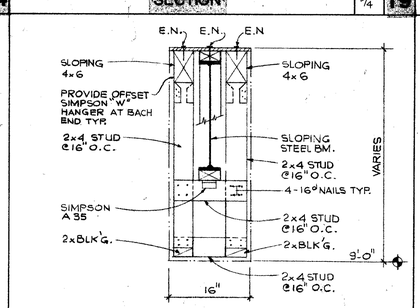

SECTION | 1" | 18

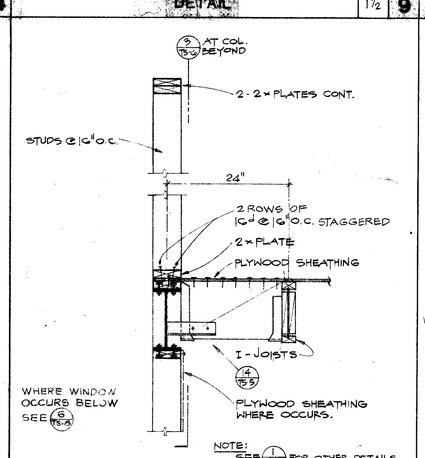

SECTION | 1" | 7

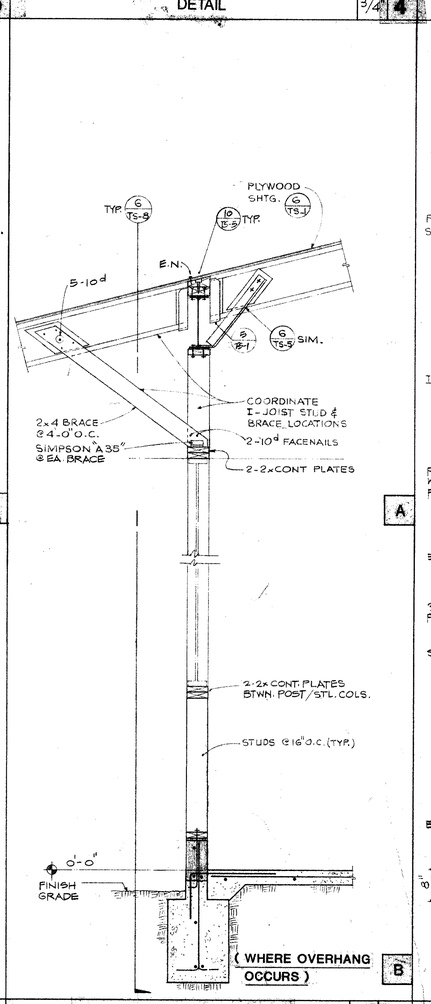

EXTERIOR WALL SECTION | 3/4" | 3

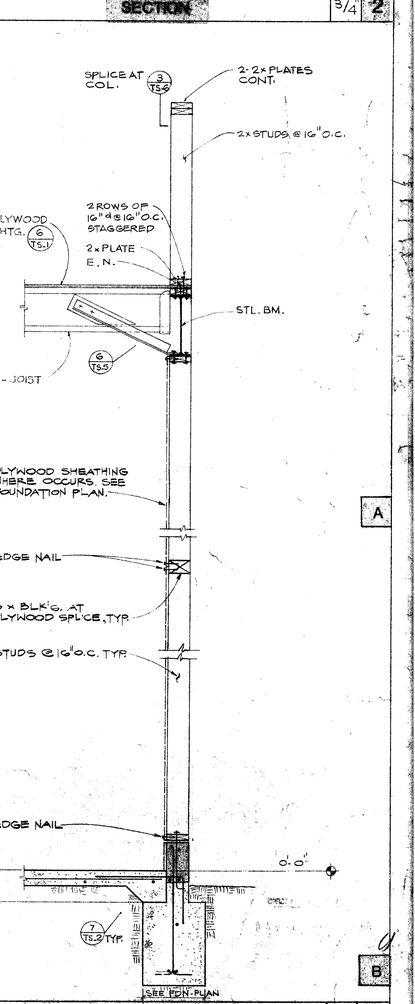

EXTERIOR WALL SECTION | 3/4" | 1

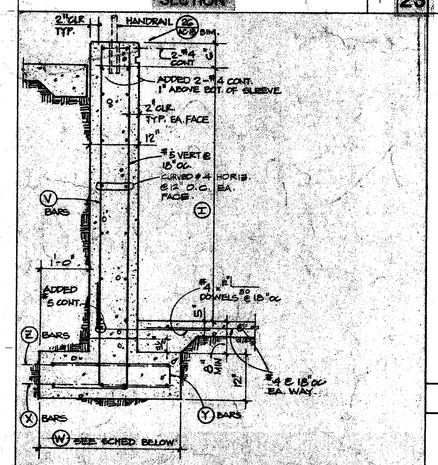

REINFORCING SCHEDULE						
H	W	Y BARS	X BARS	Y BARS	Z BARS
H ≤ 5'	2'-0"	#5 @ 16" o/c	4-#4 CONT.	—	—
5' ≤ H < 6'	3'-0"	#5 @ 16" o/c	4-#5 CONT.	#4 @ 8" o/c	4-#4 CONT.
5' ≤ H ≤ 7'	4'-0"	#5 @ 12" o/c	4-#5 CONT.	#5 @ 16" o/c	4-#5 CONT.

CONC. RETAINING WALL | NO SCALE | 20

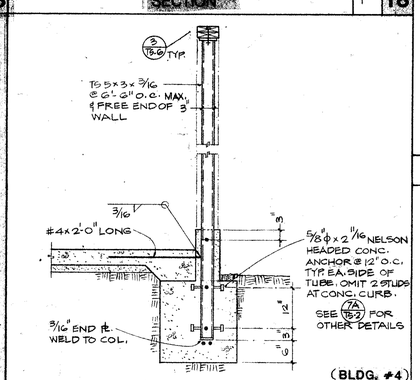

DETAIL | 3/4" | 17

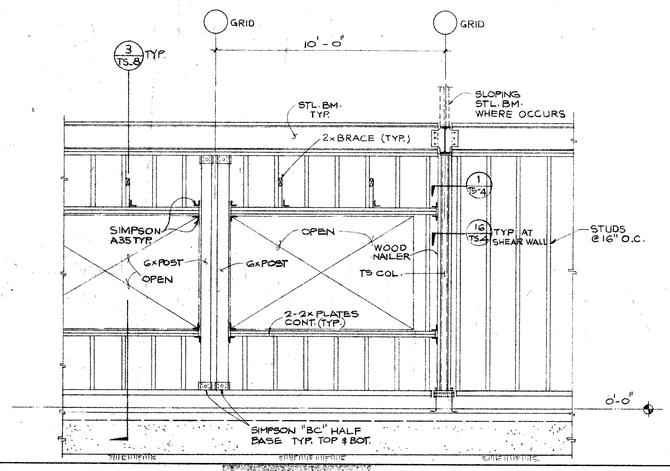

ELEVATION | 3/8" | 6

Drawn By MCL
Checked By SRU
Date MAR. 1988
Commission No. 1-30-05
Revisions
BID JANUARY 1991

Brandow & Johnston Assoc.
Structural Engineers

RUHNAU RUHNAU TODD/ASSOCIATES
Architects Planners
5776 Tenth Street, Riverside, CA 92501-3668, 714/684-4864
5781 Palmer Way, Suite C, Carlsbad, CA 92008-1905, 619/438-5899

ARCHITECT
C20662

West Hills High School
Grossmont Union High School District
San Diego, Ca. San Diego County

TYPICAL SECTIONS & DETAILS

Sheet Number TS-8
10 Of Sheets

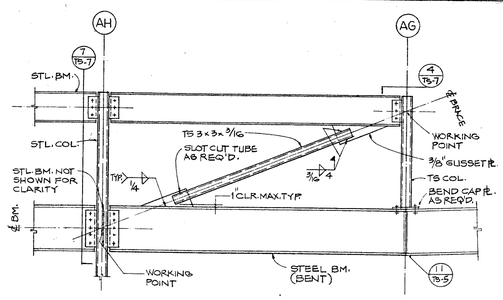

BLDG #8

BRACE ELEVATION | 3/4" | 9

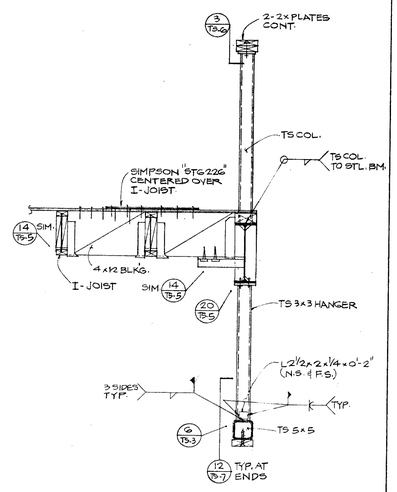

BDG #8

SECTION | 3/4" | 6

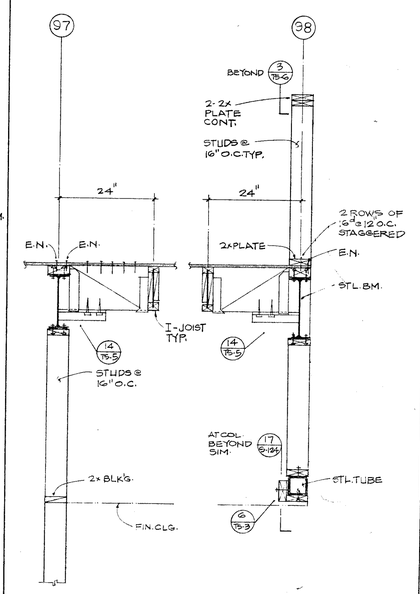

BLDG #8

SECTION | 3/4" | 3

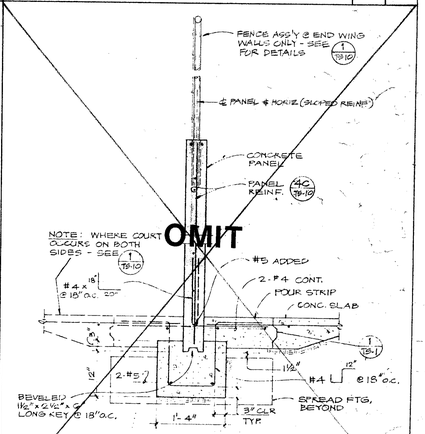

SECTION | 3/4" | 2

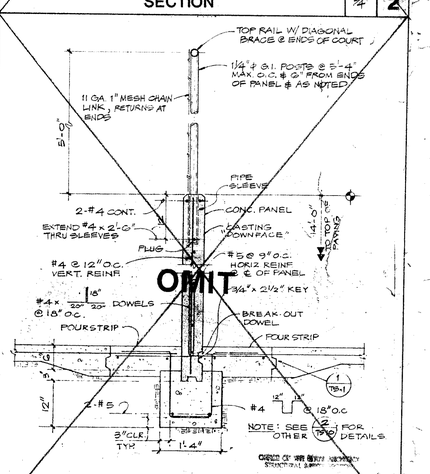

SECTION | 3/4" | 1

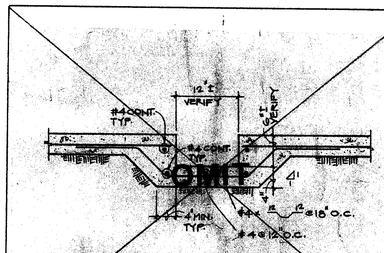

(BLDG. #12)

SECTION | 1" | 11

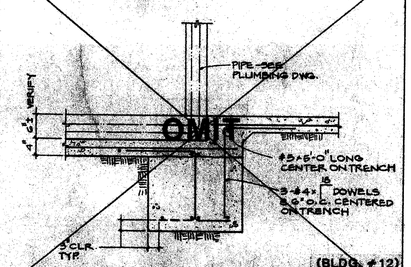

(BLDG. #12)

SECTION | 3/4" | 10

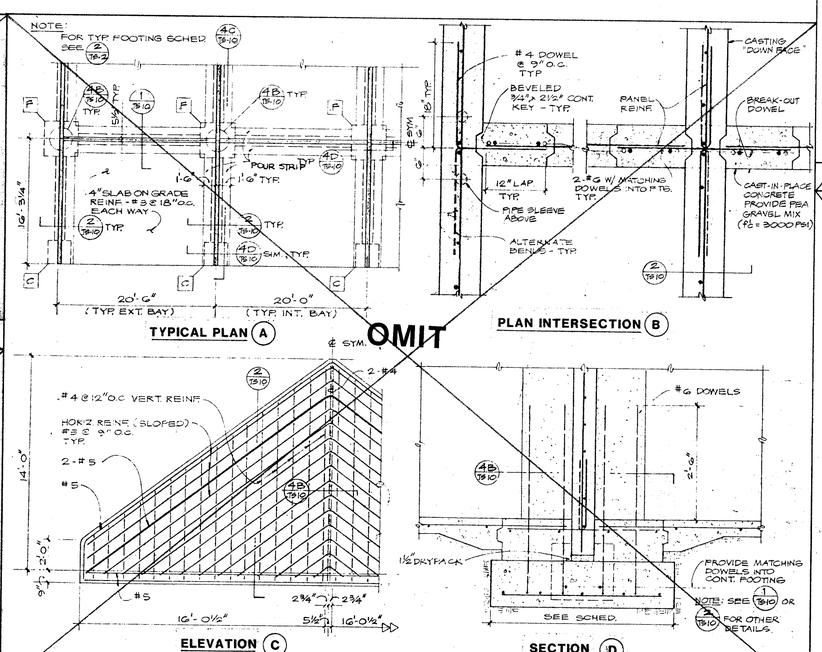

TYP HANDBALL COURTS PLANS AND DETAILS | AS NOTED | 4

A 49275 JUN 1988

Drawn By MCL Checked By SRU Date MAR. 1988 Commission No 1-30-05	Revisions BID JANUARY 1991	Brandow & Johnston Assoc. Structural Engineers	RUHNAU RUHNAU TODD/ASSOCIATES Architects Planners: 3775 Tenth Street, Riverside, CA 92501-3669, 714/684-4564; 5751 Palmer Way, Suite C, Carlsbad, CA 92008-7385, 619/438-5600	ARCHITECT C20662	West Hills High School Grossmont Union High School District San Diego, Ca — San Diego County	SECTIONS AND DETAILS	Sheet Number TS-10 10901 Sheets