



ATTACHMENT 'D'

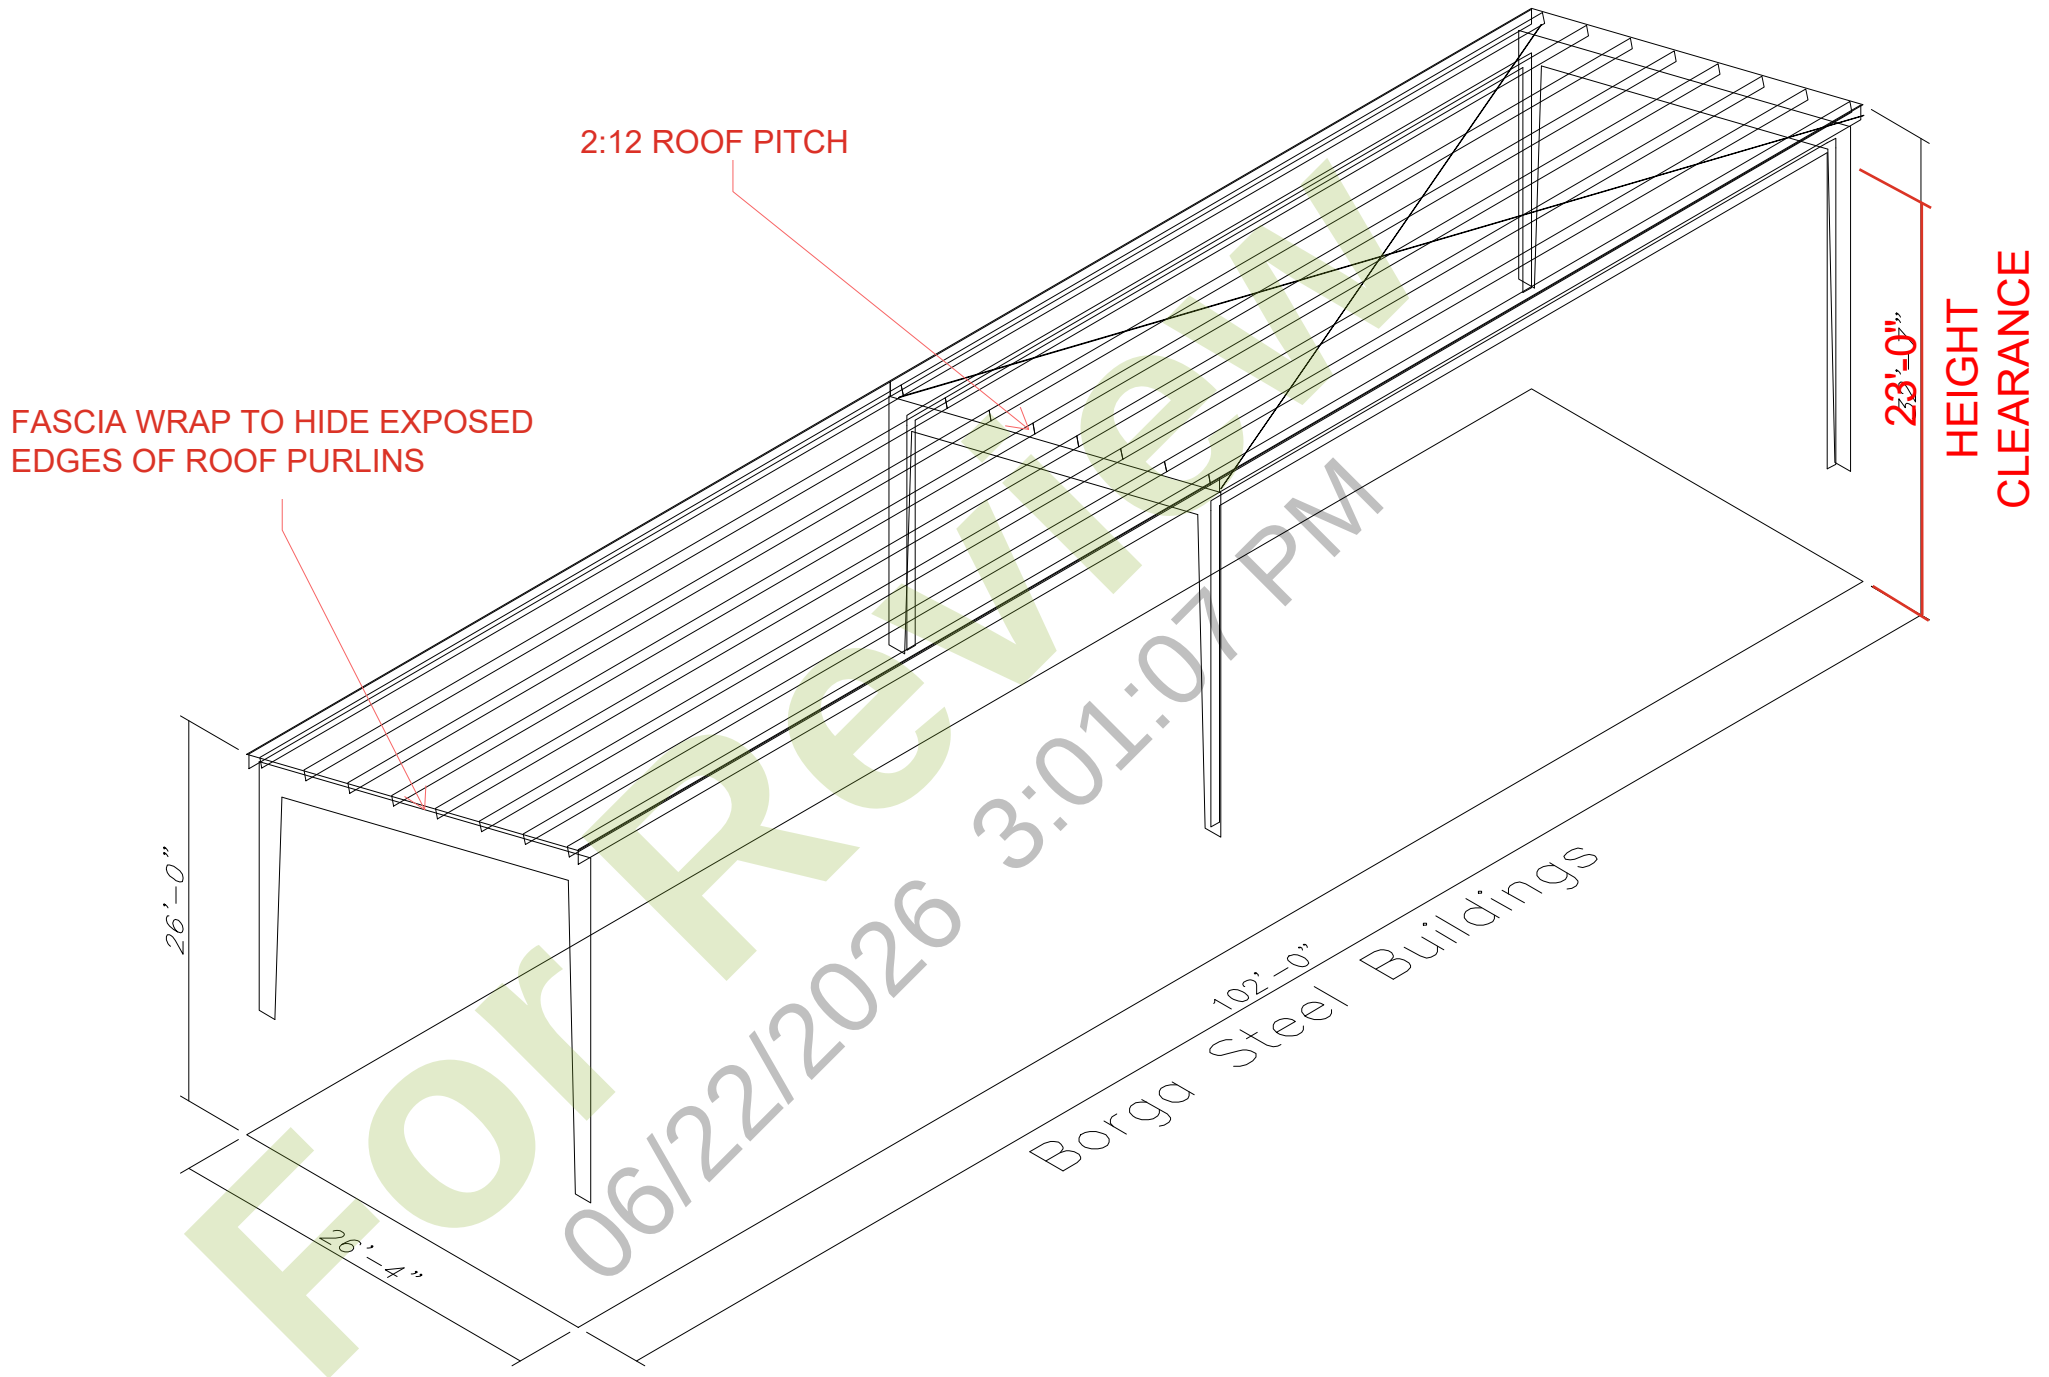

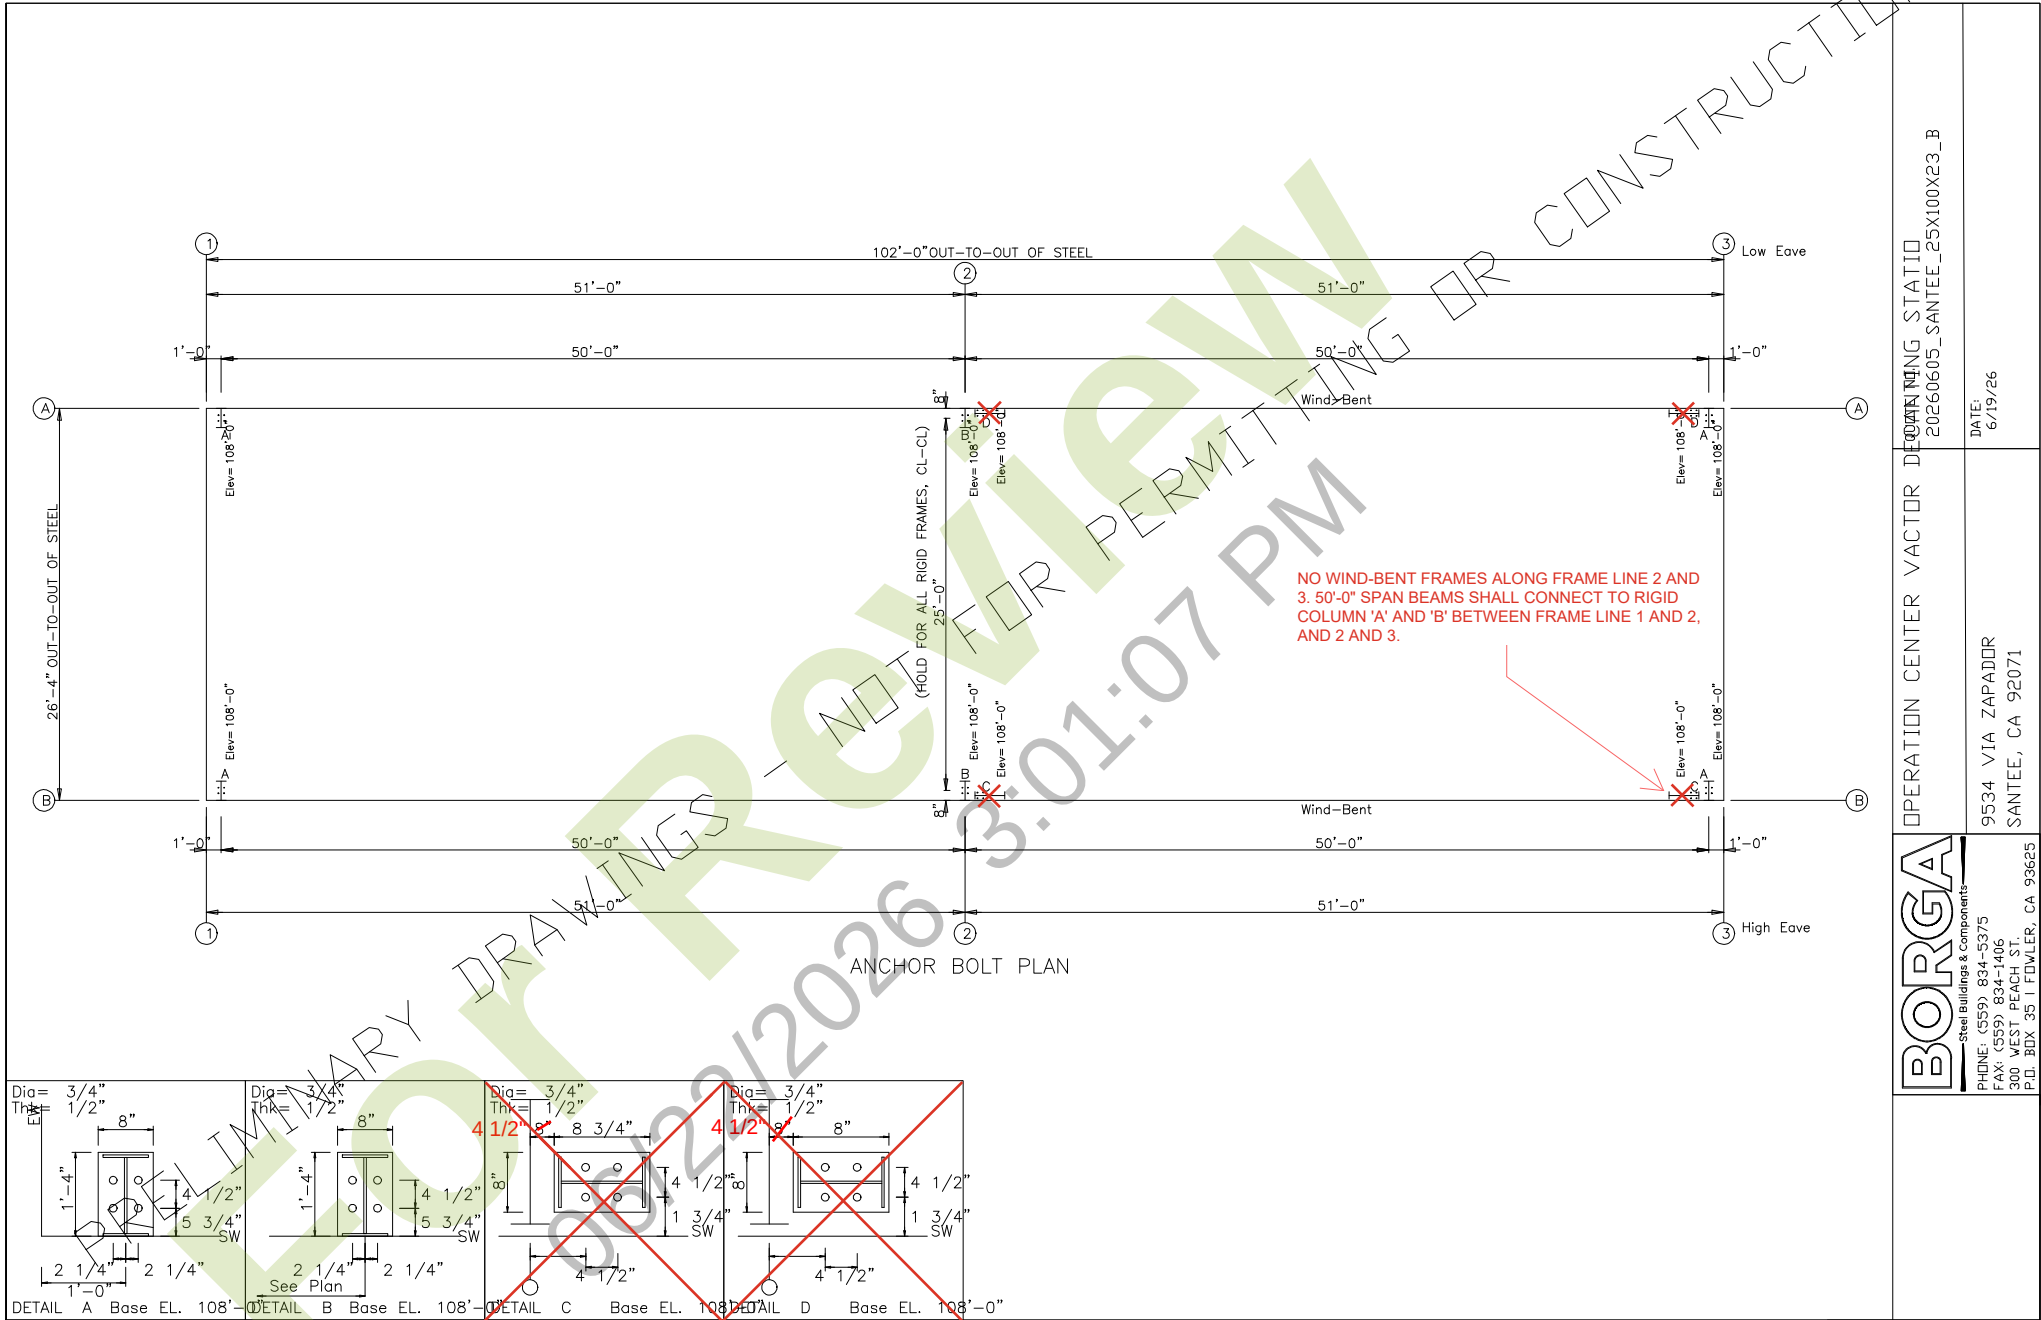

The information on this document is proprietary and the sole property of Borgia Steel Buildings & Components. Any use or disclosure of this information is expressly prohibited without the written consent of Borgia.

OPERATION CENTER VACATOR DEPARTMENT	OPERATION CENTER VACATOR DEPARTMENT	OPERATION CENTER VACATOR DEPARTMENT
DATE: 6/19/26	9534 VIA ZAPADOR SANTEE, CA 92071	PHONE: (559) 834-5375 FAX: (559) 834-1406 300 WEST PEACH ST. P.O. BOX 351 FIDLER, CA 93625

STIFFENER TABLE				
Mark	Stiff Mark	Width	Thick	Length
RF1-1	ST1	3.000	0.250	21.10
RF1-3	ST2	3.000	0.250	21.44

ALTERNATE MEMBER		
Frame Line	OID	Mark
2	A	RF1-4
	B	RF1-5
3	A	RF1-4
	B	RF1-5

▽ FLANGE BRACES: (1) One Side; (2) Two Sides
 FBxxE(1)
 E - L2X2X14g


ROOF PITCH SHALL BE 2:12

HEIGHT CLEARANCE SHALL BE 23'-0"

8'-0" CONCRETE PIERS BY OTHERS

FINISH FLOOR

FASCIA WRAP TO HIDE EXPOSED EDGES OF ROOF PURLINS

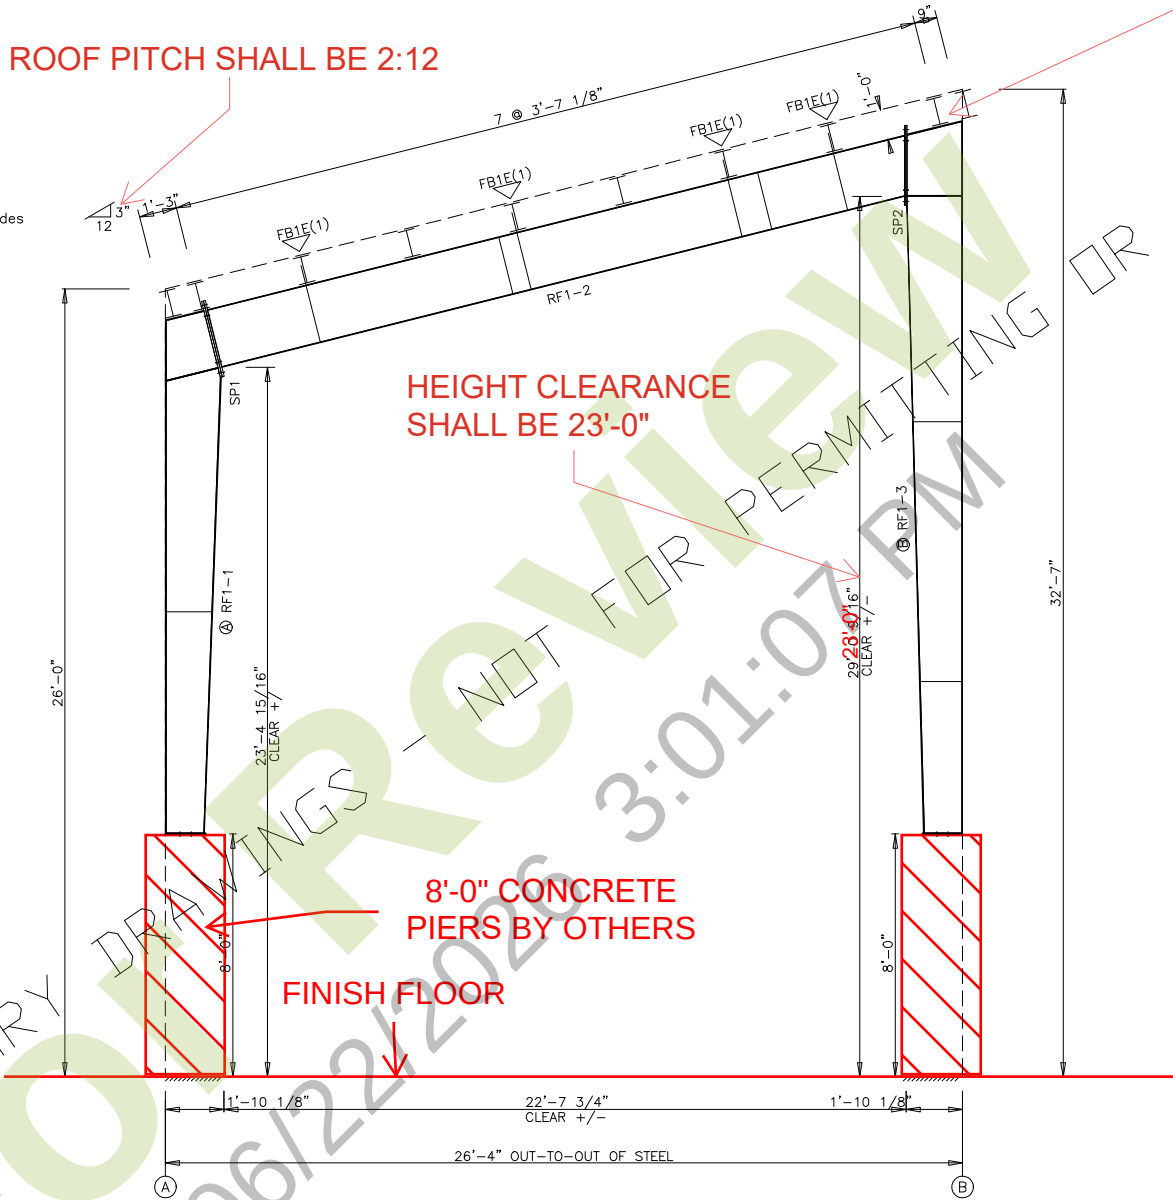


RIGID FRAME ELEVATION: FRAME LINE 1 2 3

BORGA
 Steel Buildings & Components
 PHONE: (559) 834-5375
 FAX: (559) 834-1406
 300 WEST PEACH ST.
 P.O. BOX 351 FIDLER, CA 93625

OPERATION CENTER VACATOR
 9534 VIA ZAPADOR
 SANTEE, CA 92071

OPERATION CENTER VACATOR
 20260605_SANTEE_25X100X23_B
 DATE: 6/19/26

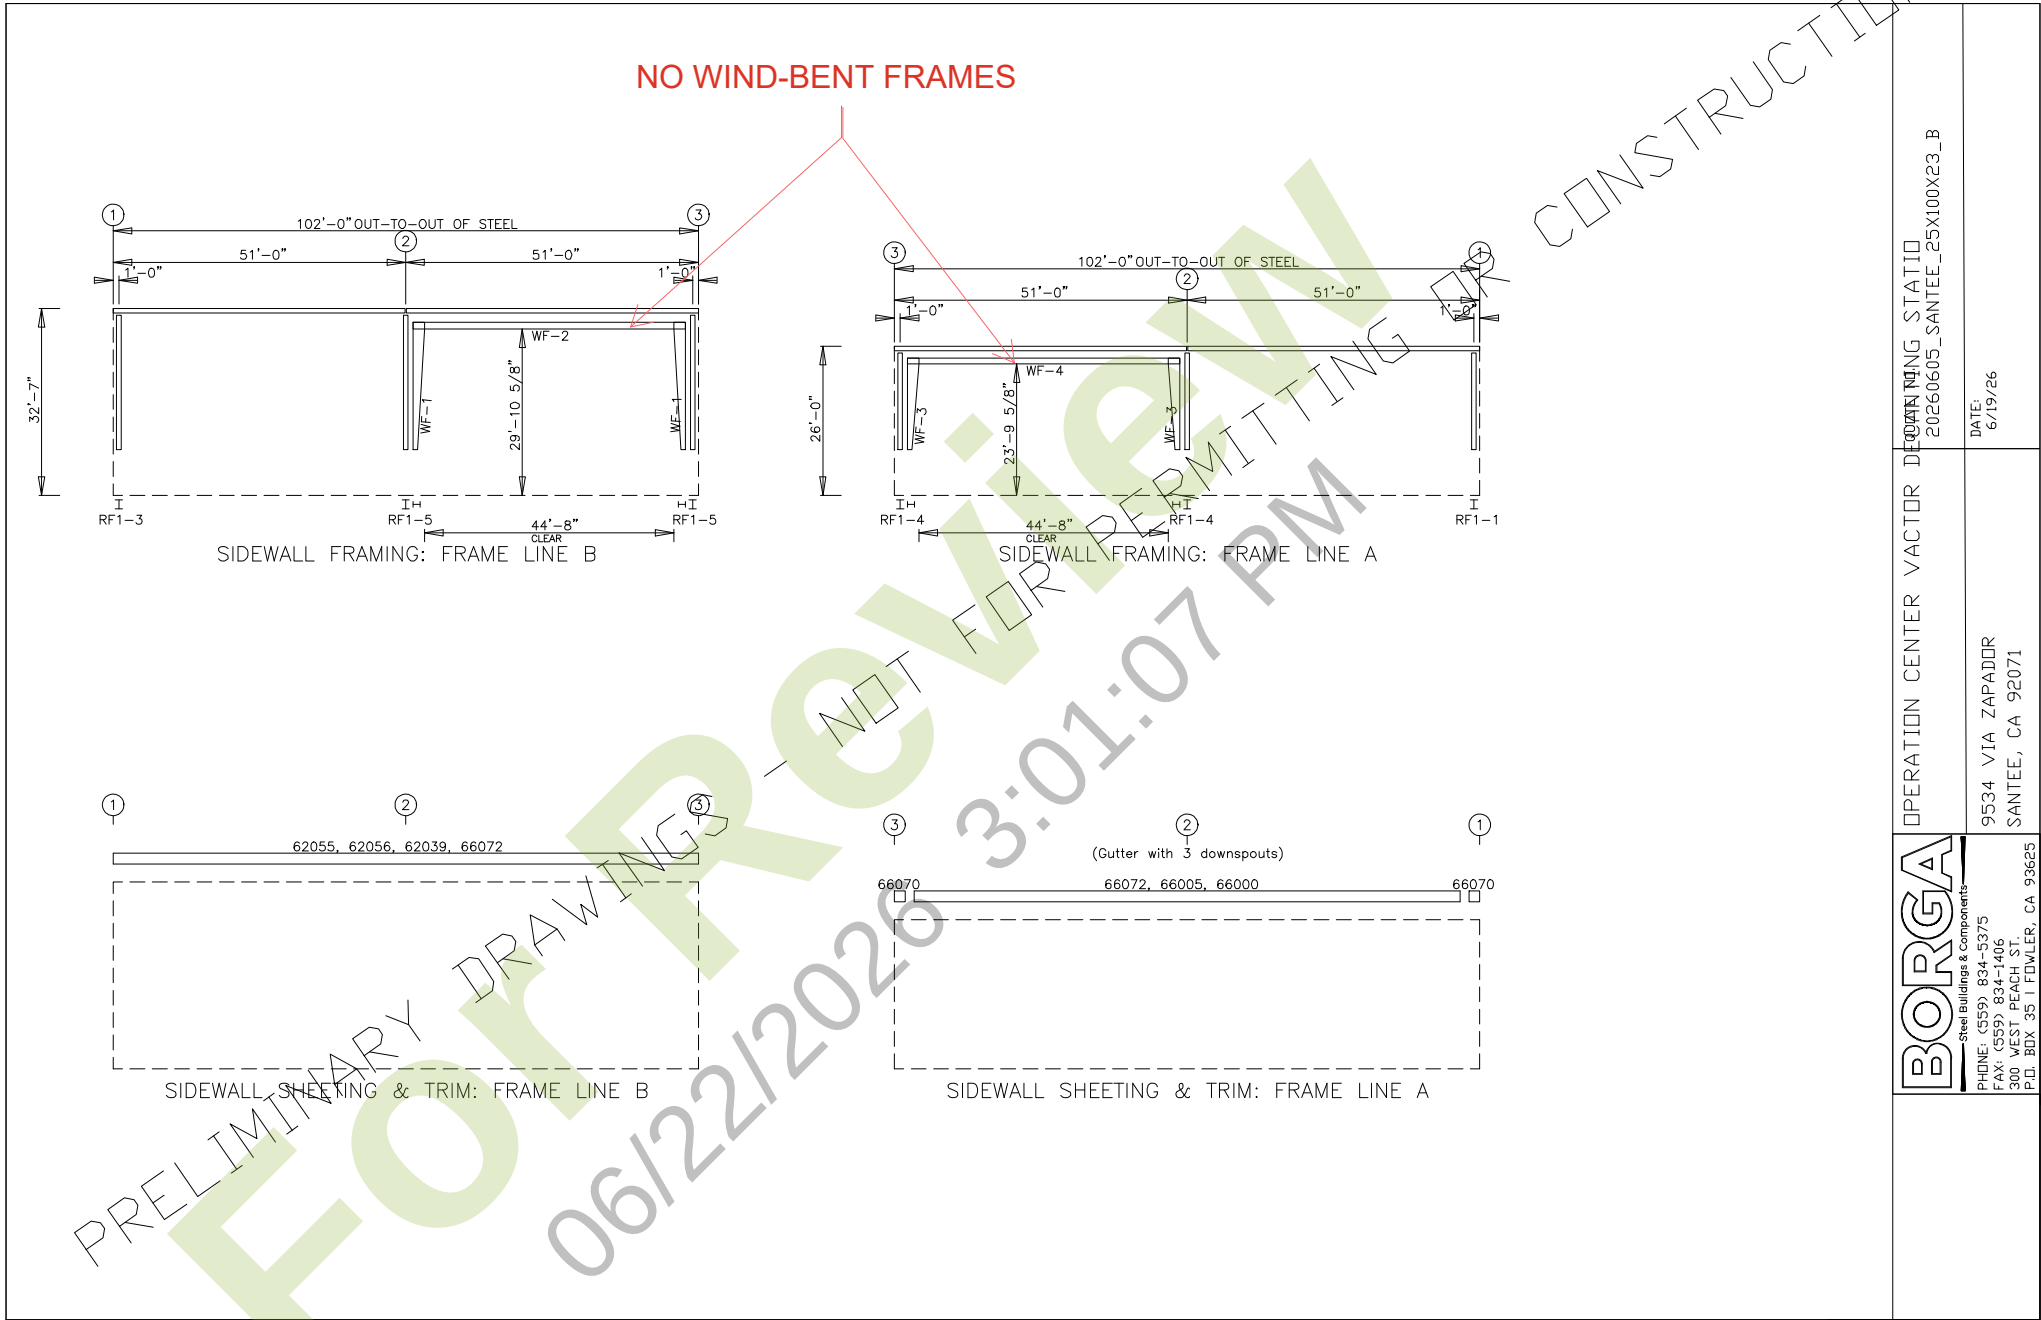

The information on this document is proprietary and the sole property of Borgia Steel Buildings & Components, Inc. Disclosure of this information is expressly prohibited without the written consent of Borgia.